






Hard Landscaping - Brick Pathway (Permeable)




Hard Landscaping - Pavers or Tiles



Soft Landscaping

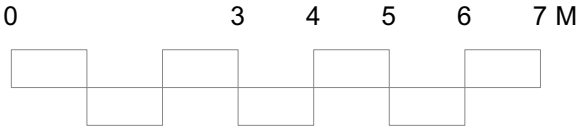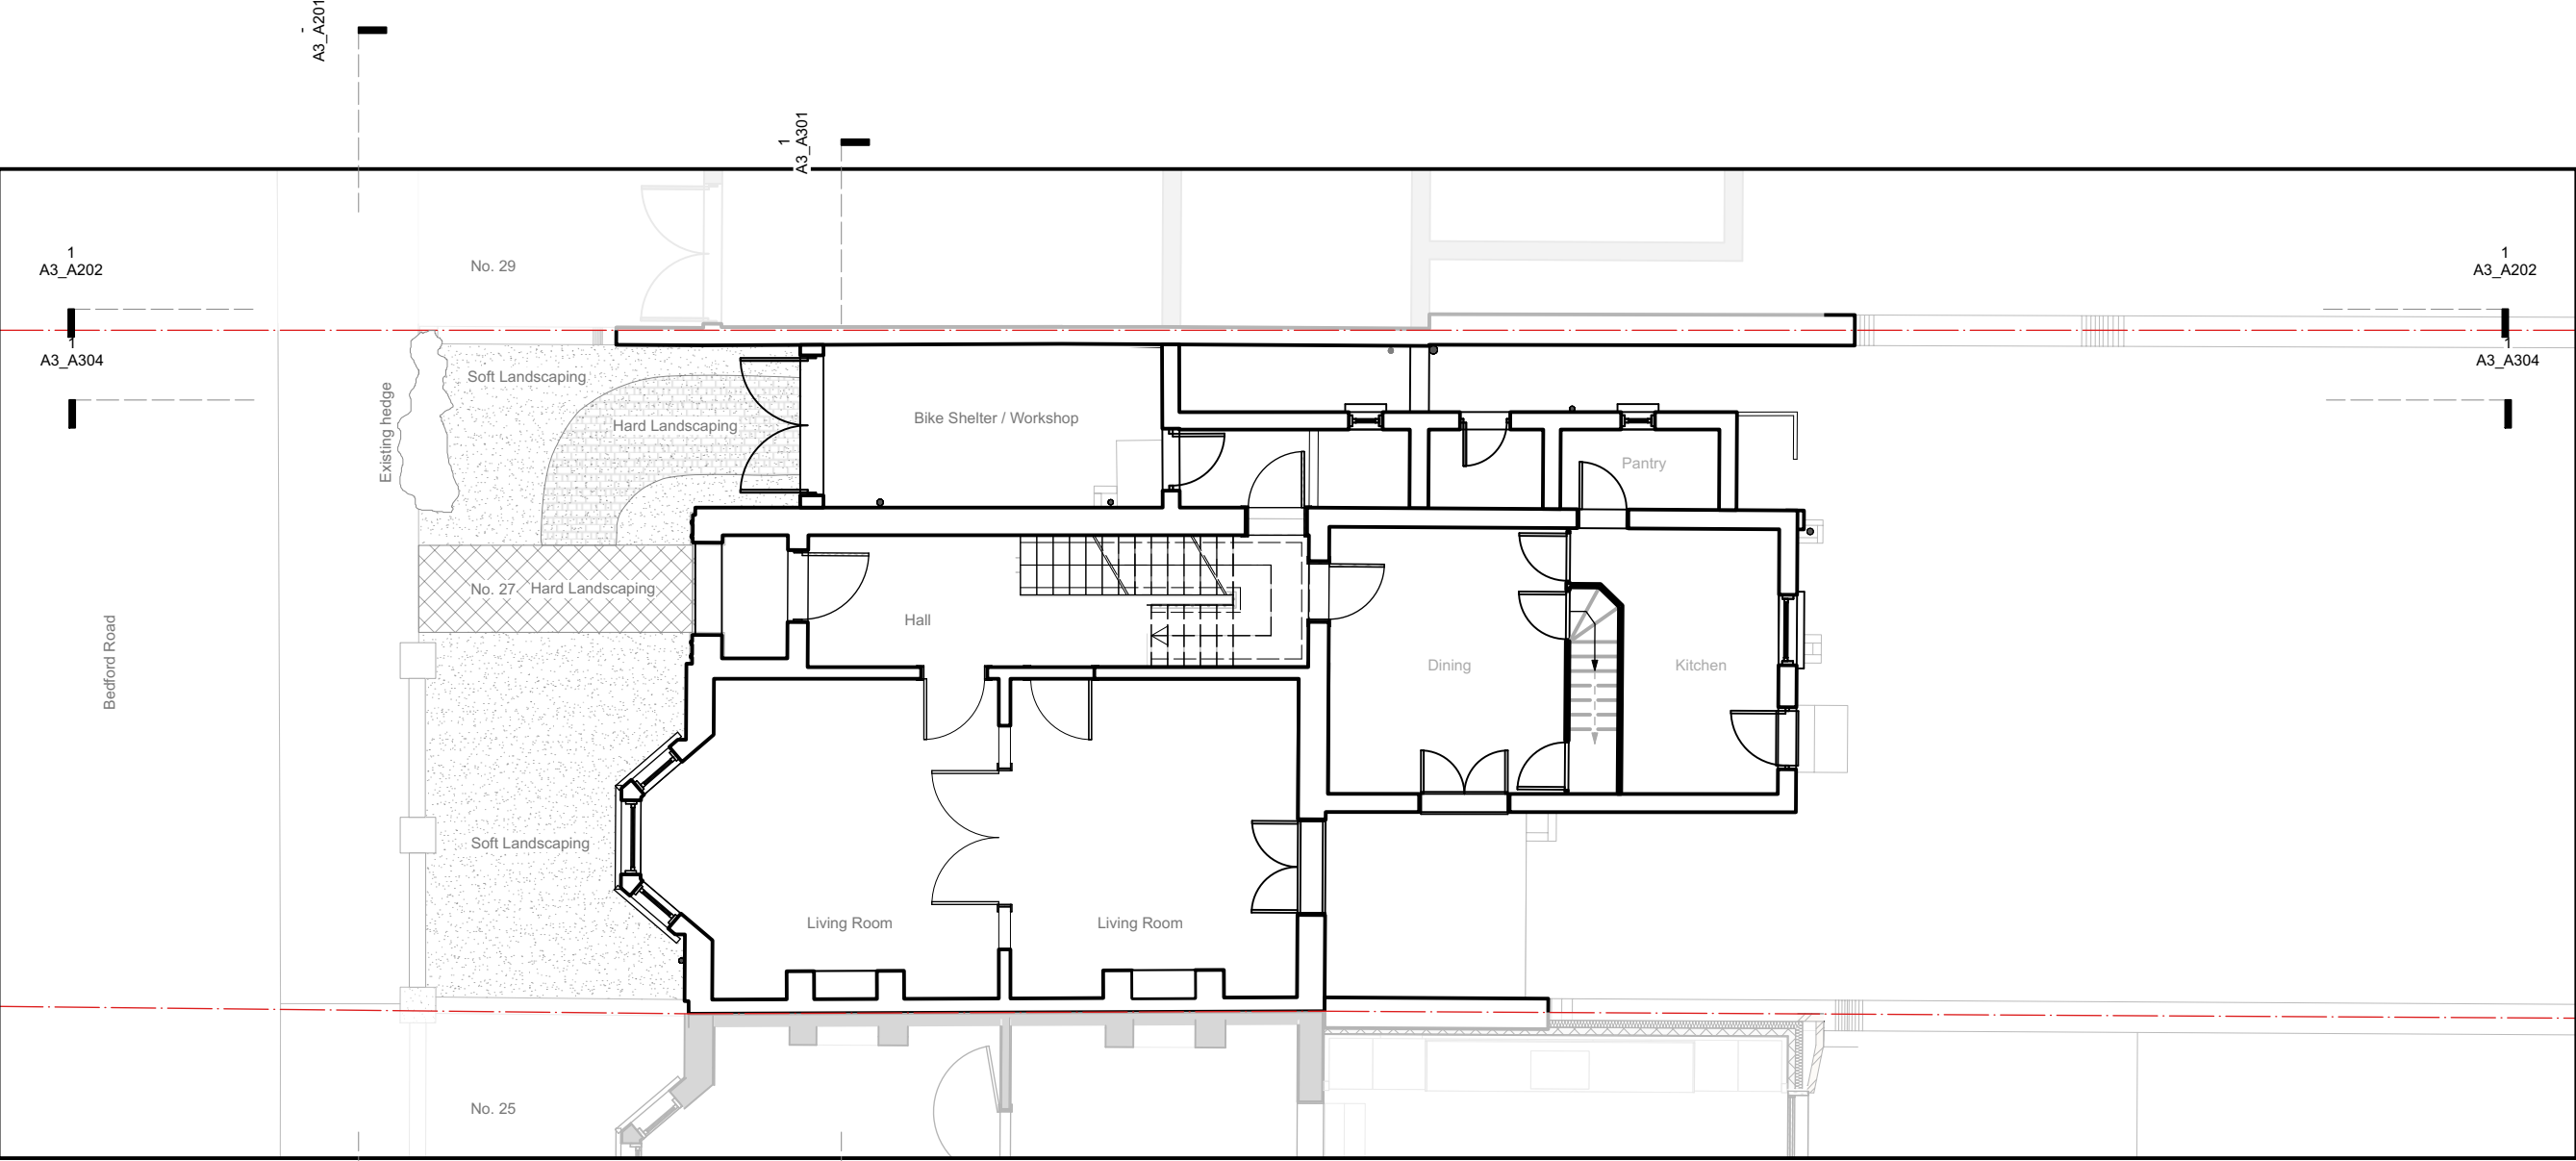 

REV.	DATE	DESCRIPTION
A	14/12/2023	Additional information added

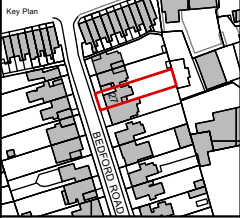NO.	DATE	ISSUE NOTE
Key Plan		
		

Consultant

Architect
Jan Hobel Architects Ltd.
73 The Riseings
London E173PH
M: +44 (0)75 2536 9901
E: jan@janhobel.london

Project Title
27 Bedford Road
27 Bedford Road, N154HA

Drawing Title
Ground Floor Plan - Proposed

First Issue August 2023	Drawn By JH	Reviewed By JH
Project ID 2302	Sheet Scale 1:100	

Drawing No.
A3_A101