


Proposed Ground Floor Plan
scale 1:200@A3

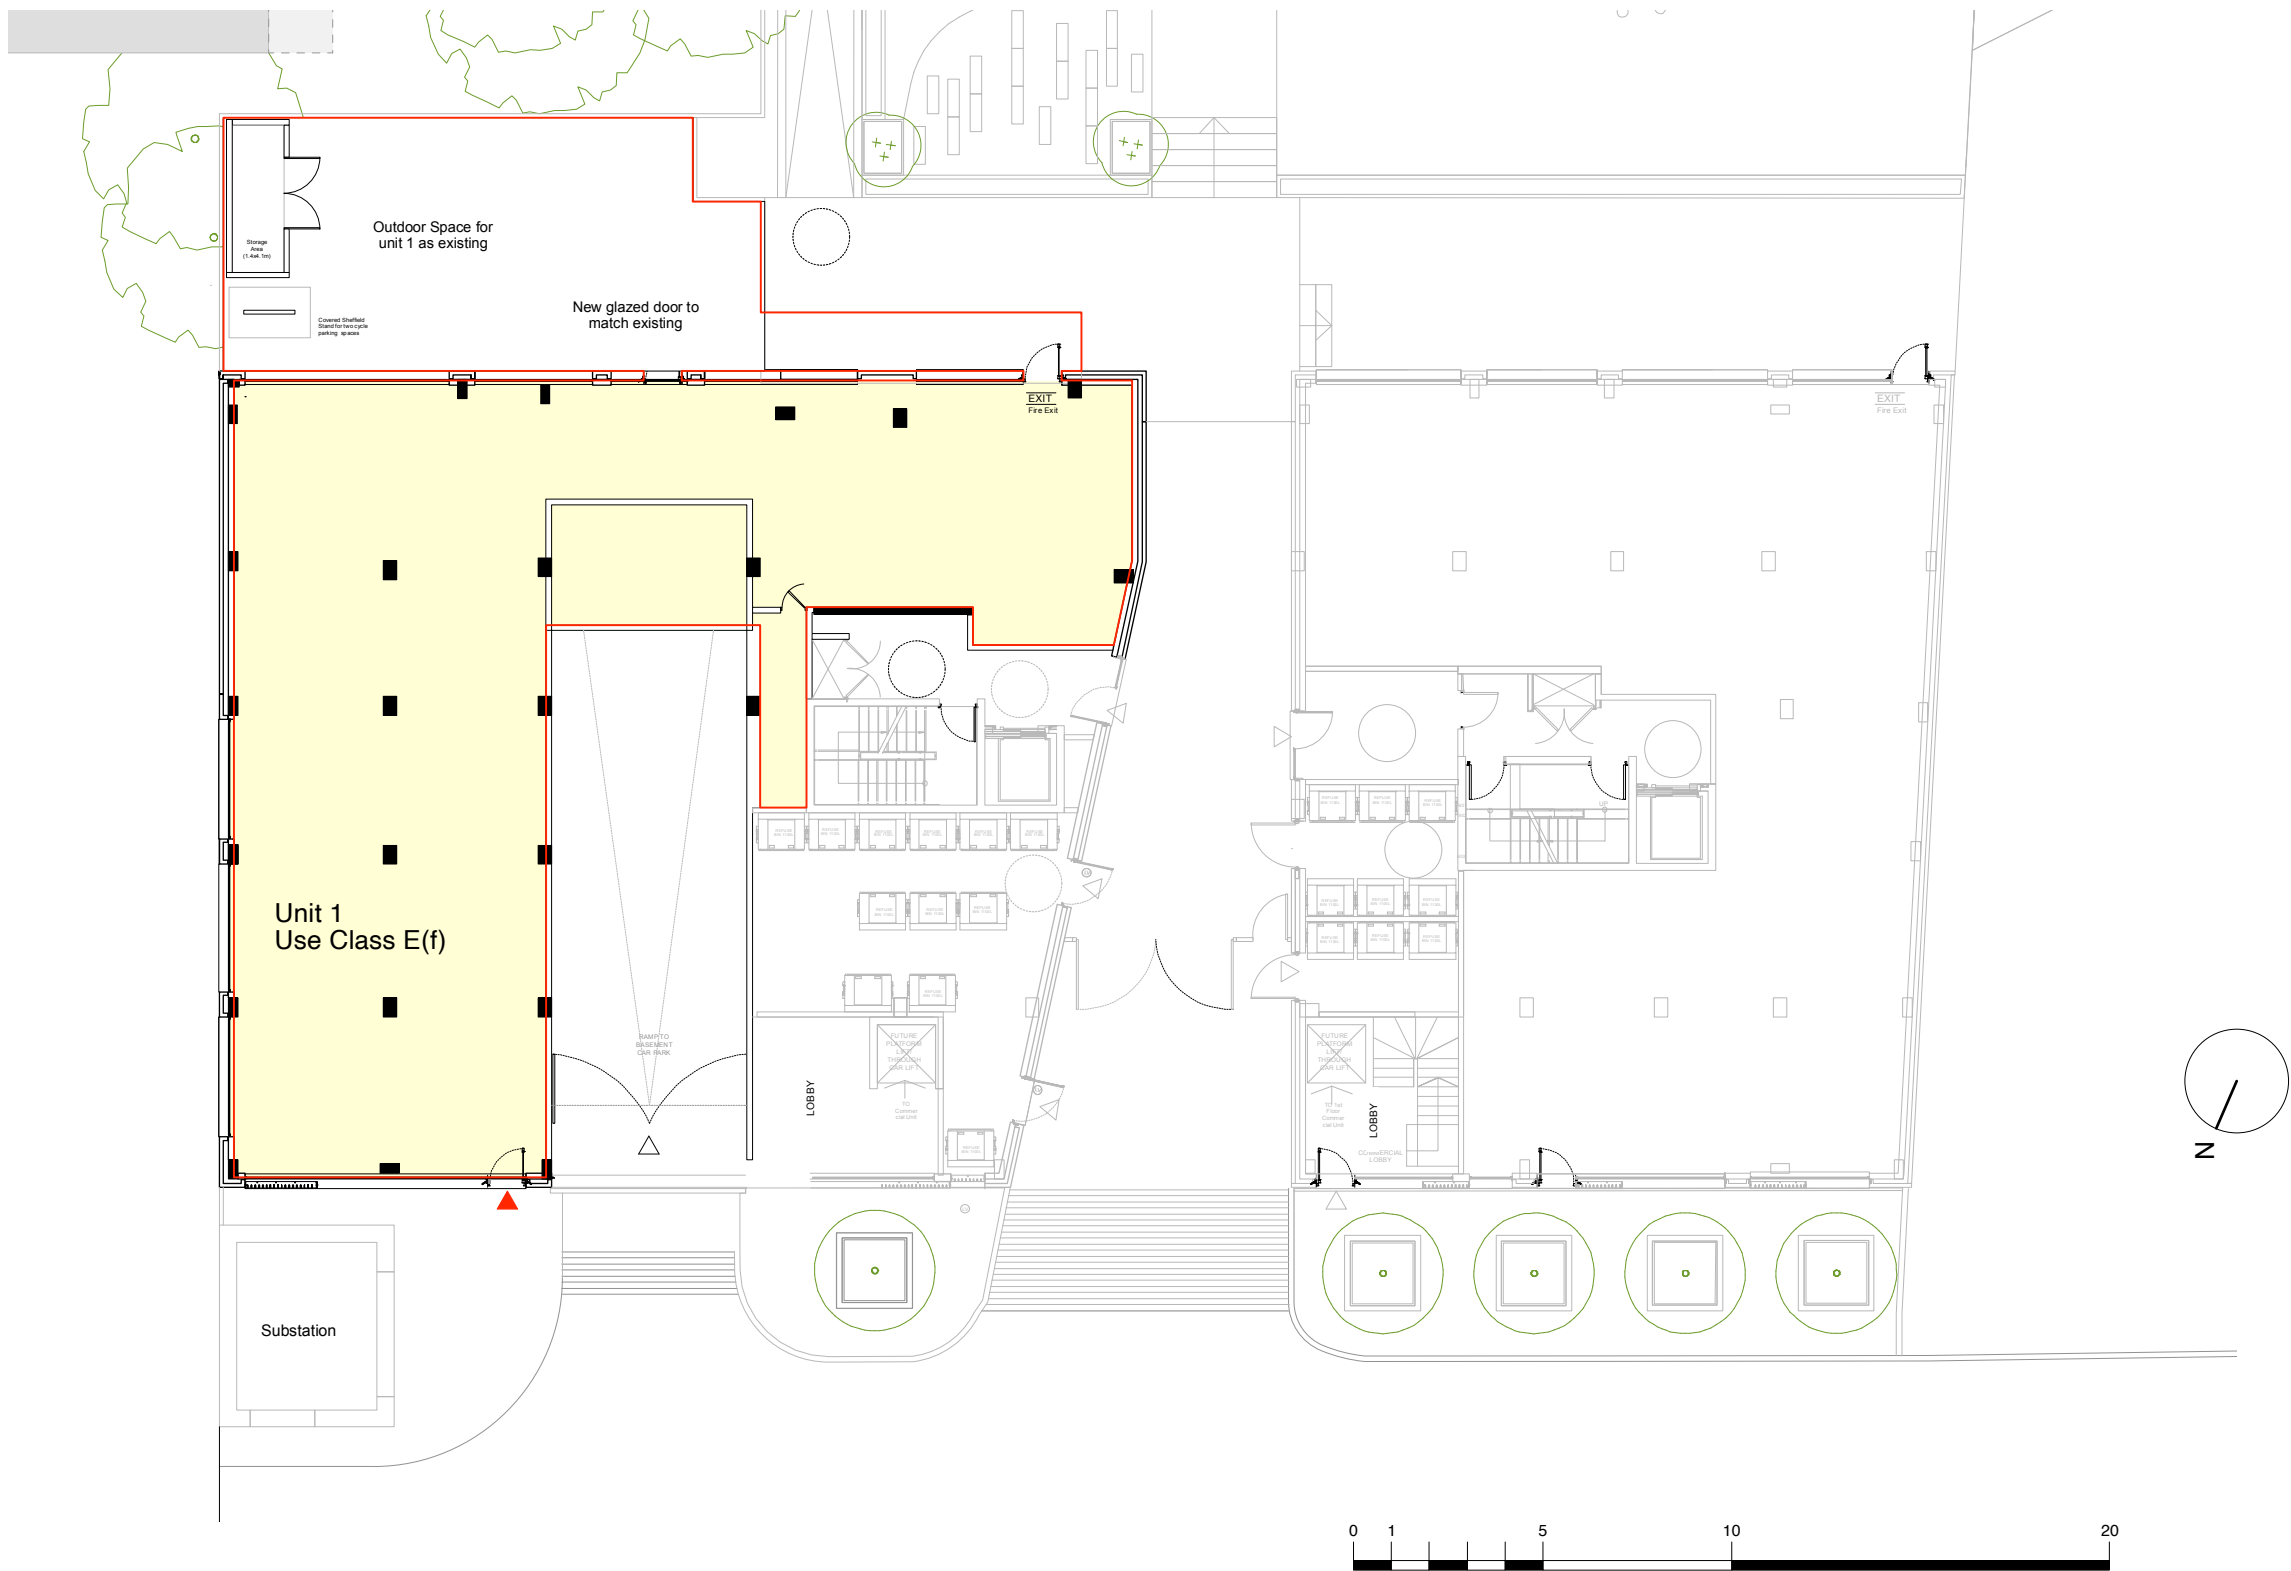

NOTES

REVISIONS
B - (25.10.2023) Buggy and bike storage for unit 1 added

PROJECT
11 Cross Lane
London
N8 7GE

PROJECT NUMBER
352

DRAWING TITLE
Proposed Ground
Floor Plan

DRAWING STATUS

DRAWING NUMBER
352.PA.02.03

DATE
07.09.2022

SCALE
1:200@A3

CHECKED BY
SS

DRAWN BY
AC

DO NOT SCALE FROM THIS DRAWING
ALL DIMENSIONS ARE TO BE CHECKED ON SITE
THIS DRAWING IS TO BE READ IN CONJUNCTION WITH ALL CONSULTANTS INFORMATION
FOURTHSPACE RETAIN THE COPYRIGHT OF ALL INFORMATION WITHIN THIS DRAWING

fourth_space

Third Floor, 10 Vyner Street, London E2 9DG
Tel: +44 20 8127 7390
Email: info@fourthspace.co.uk
www.fourthspace.co.uk