
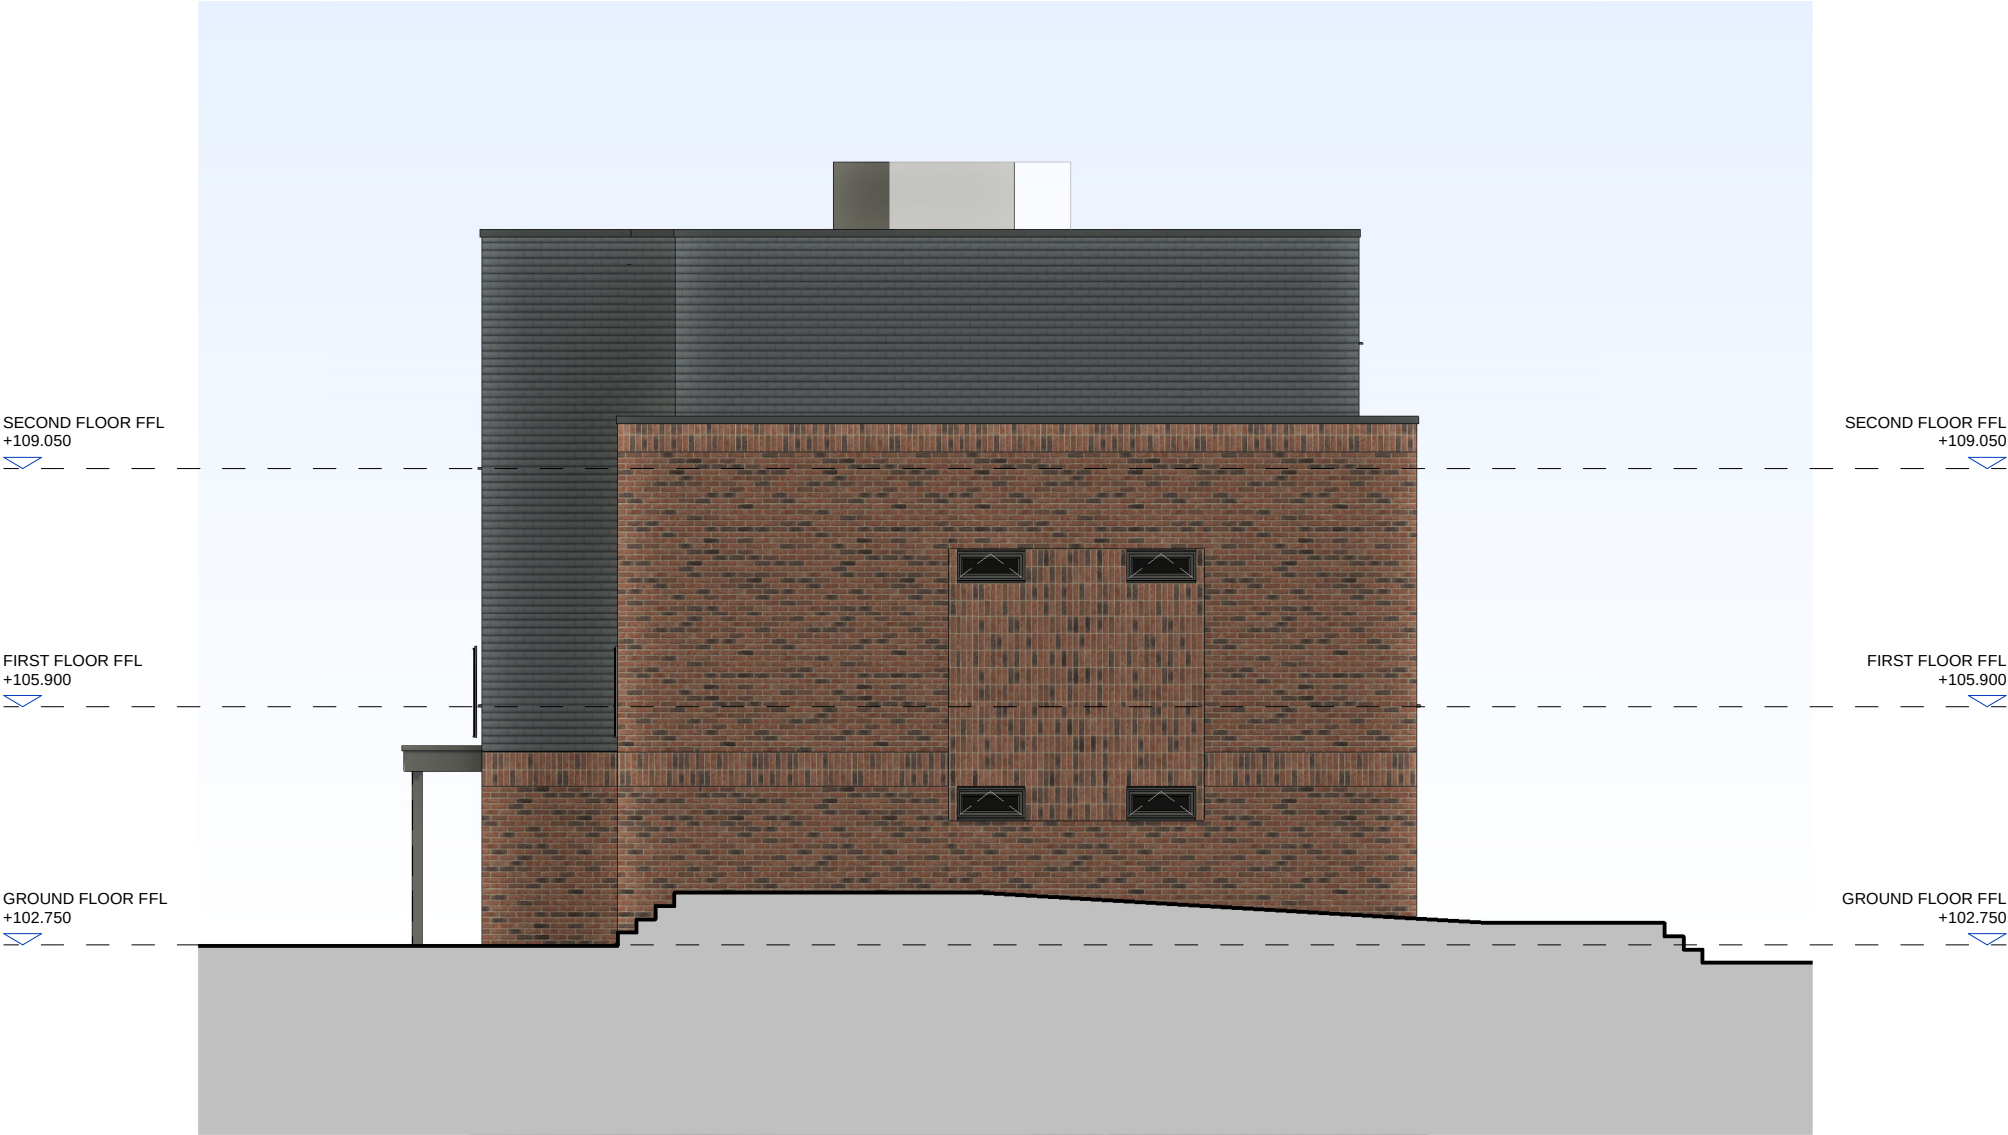


- GENERAL NOTES
1. ALL DIMENSIONS TO BE VERIFIED IN SITE AND ANY DISCREPANCIES REPORTED BACK TO RDT ARCHITECTS.
 2. COPYRIGHT OF THIS DRAWING IS RESERVED BY RDT ARCHITECTS
 3. THIS DRAWING IS FOR PLANNING PURPOSES ONLY

 

SOUTH ELEVATION

PL1	PLANNING ISSUE	NS	01.12.23
REV	DESCRIPTION	BY	DATE

PROJECT WORK STAGE
PLANNING

CLIENT
**SPRINGDENE NURSING
& CARE HOMES LTD.**

PROJECT
**SPRING LANE CARE HOME,
170 FORTIS GREEN, MUSWELL HILL,
LONDON, N10 3PA**

DRWG TITLE
**PROPOSED
ELEVATIONS
SHEET 3**

PROJECT	ORIGINATOR	ZONE	LEVEL	TYPE	DIS	NUMBER
1326PL	RDT	01	ZZ	DR	A	3002

STATUS
SUITABILITY DESCRIPTION

DRAWN BY	DATE	SCALE	CHECKED BY
LAG	MAY 23	1 : 100	NS

RDТ PROJECT REF.	PAPER SIZE	REVISION
1326	A3	PL1



A R C H I T E C T S

1 Harrier Court, Woodside Road
Lower Woodside, Bedfordshire LU1 4DQ
T:+44(0)1582 461060
E:rdt@rdtarchitects.co.uk
www.rdtarchitects.co.uk