


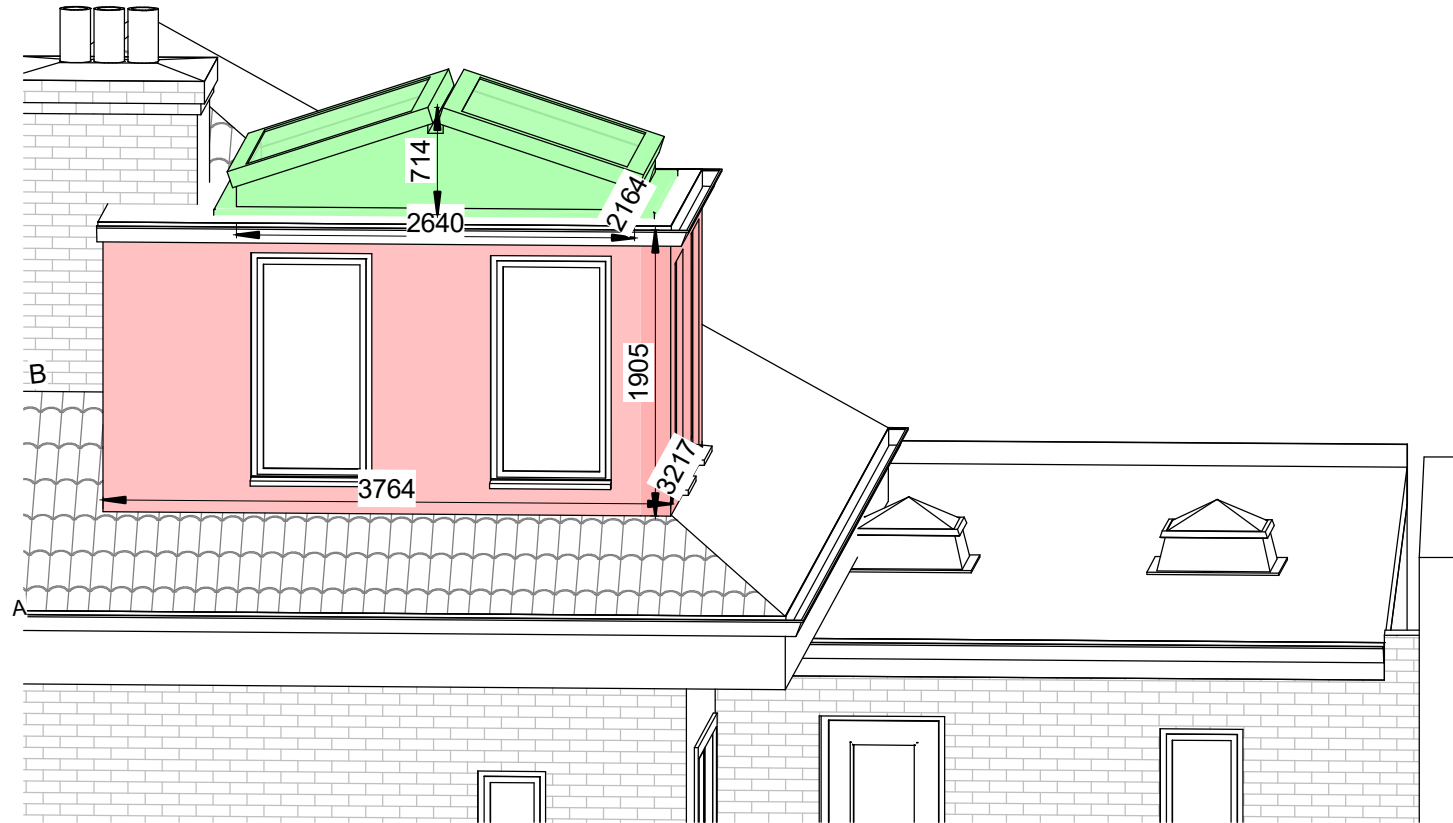

Volume A

Correct to 2 decimal figures

$$3.764 \times 3.217 \times 1.905 = 23.06 \text{ M}^3$$

Volume B (triangular prism)

$$2.640 \times 0.714 \times 2.164 = 2.04$$

2

$$\text{Total Volume} = A + B = 25.1$$

NOTES.
CONTRACTORS MUST VERIFY ALL DIMENSIONS
AT THE
SITE BEFORE COMENCING ANY WORK.

NO CONSTRUCTION WORK BEFORE BUILDING
CONTROL
APPROVAL AND STRUCTURAL ENGINEER
CONFIRMATION.

ANY DISCREPANCIES TO BE REPORTED TO
GRIDKUNE.
ALL DRAWINGS ARE TO BE READ IN
CONJUNCTION WITH
ALL RELEVANT DRAWINGS AND
SPECIFICATIONS.

Rev	Description	Date

PROJECT TITLE

7 Craven Park Court. London N15 6AA

Date
14/06/2023

Project number
7148

DRWAING NUMBER
EX - PR002

DRAWING TITLE

Proposed Volume Mass



CLIENT

Mrs Sacks

Scale (@ A3)


Drawn by
Abraham D



 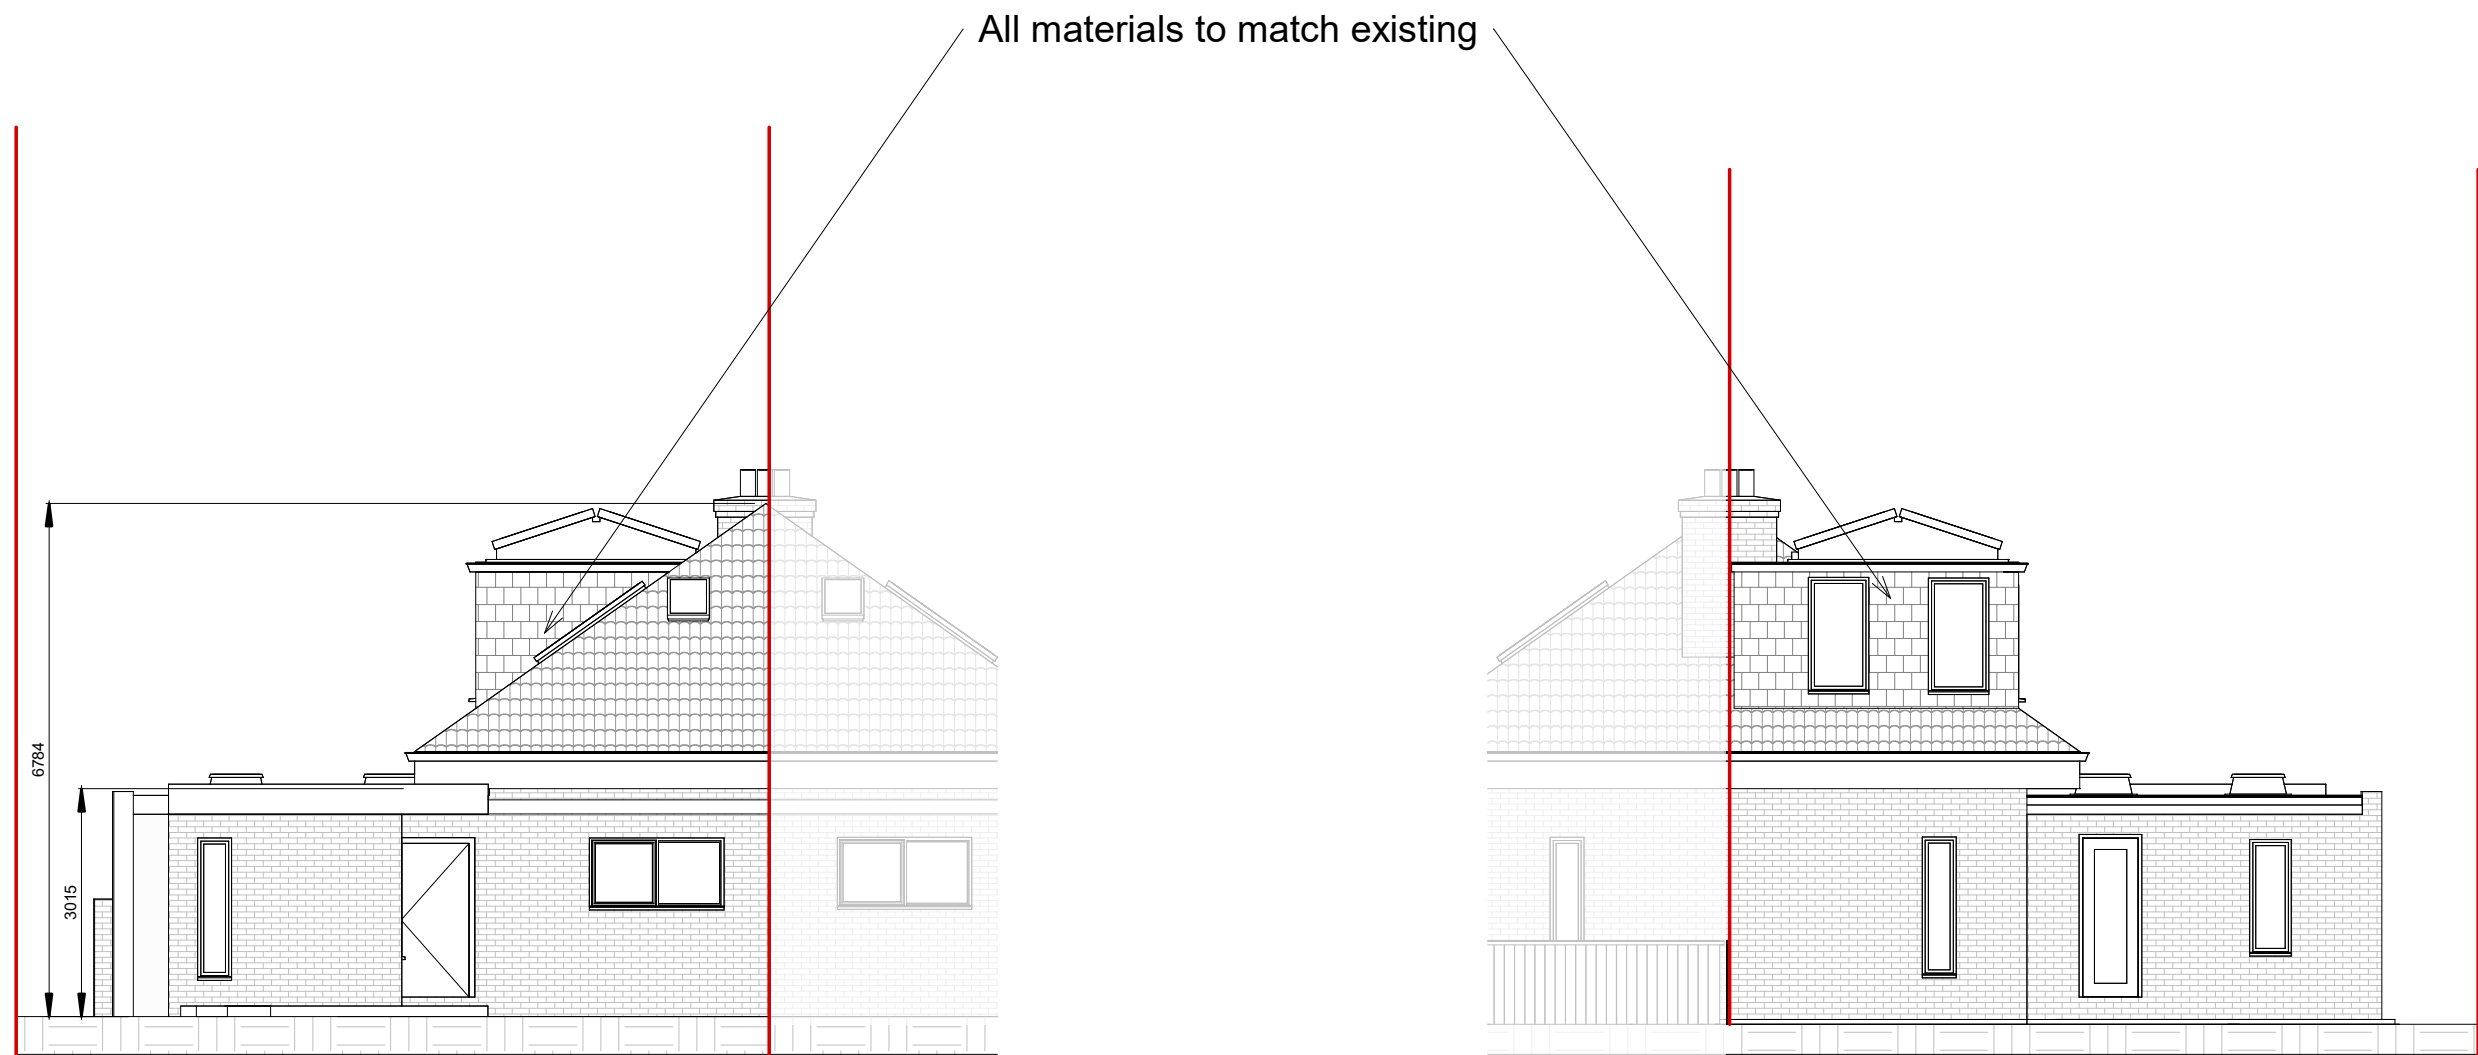

Front

Rear

 


NOTES:
CONTRACTORS MUST VERIFY ALL DIMENSIONS AT THE SITE BEFORE COMMENCING ANY WORK.
NO CONSTRUCTION WORK BEFORE BUILDING CONTROL APPROVAL AND STRUCTURAL ENGINEER CONFIRMATION.
ANY DISCREPANCIES TO BE REPORTED TO GRIDKUNE.
ALL DRAWINGS ARE TO BE READ IN CONJUNCTION WITH ALL RELEVANT DRAWINGS AND SPECIFICATIONS.

Rev	Description	Date

PROJECT TITLE		
7 Craven Park Court. London N15 6AA		
Date	Project number	DRWAING NUMBER
14/06/2023	7148	PR - E001

DRAWING TITLE	
Proposed Front And Rear Elevations	
CLIENT	
Mrs Sacks	
Scale (@ A3)	Drawn by
1 : 100	Abraham D



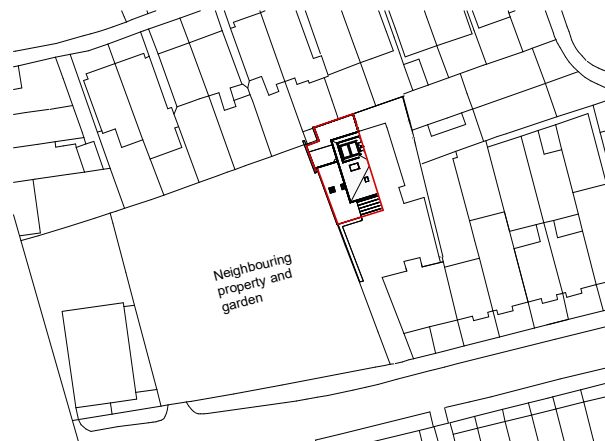


0 10 25 40 50
Scale In Meters
1 : 1250

— Boundary Line

Boundary area 131m²



0 2 4 6 8 10
Scale In Meters
1 : 200

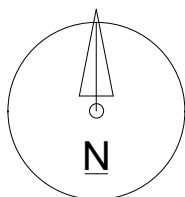

NOTES:
CONTRACTORS MUST VERIFY ALL DIMENSIONS
AT THE
SITE BEFORE COMMENCING ANY WORK.

NO CONSTRUCTION WORK BEFORE BUILDING
CONTROL
APPROVAL AND STRUCTURAL ENGINEER
CONFIRMATION.

ANY DISCREPANCIES TO BE REPORTED TO
GRIDKUNE.
ALL DRAWINGS ARE TO BE READ IN
CONJUNCTION WITH
ALL RELEVANT DRAWINGS AND
SPECIFICATIONS.

Rev	Description	Date

PROJECT TITLE

7 Craven Park Court. London N15 6AA

Date
14/06/2023

Project number
7148

DRWAING NUMBER
PR - L001

DRAWING TITLE

Proposed Location And Os Plan




CLIENT

Mrs Sacks

Scale (@ A3)
As indicated

Drawn by
Abraham D



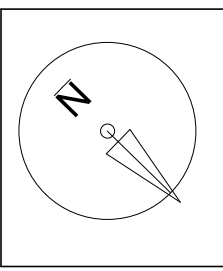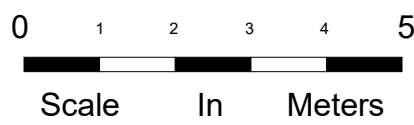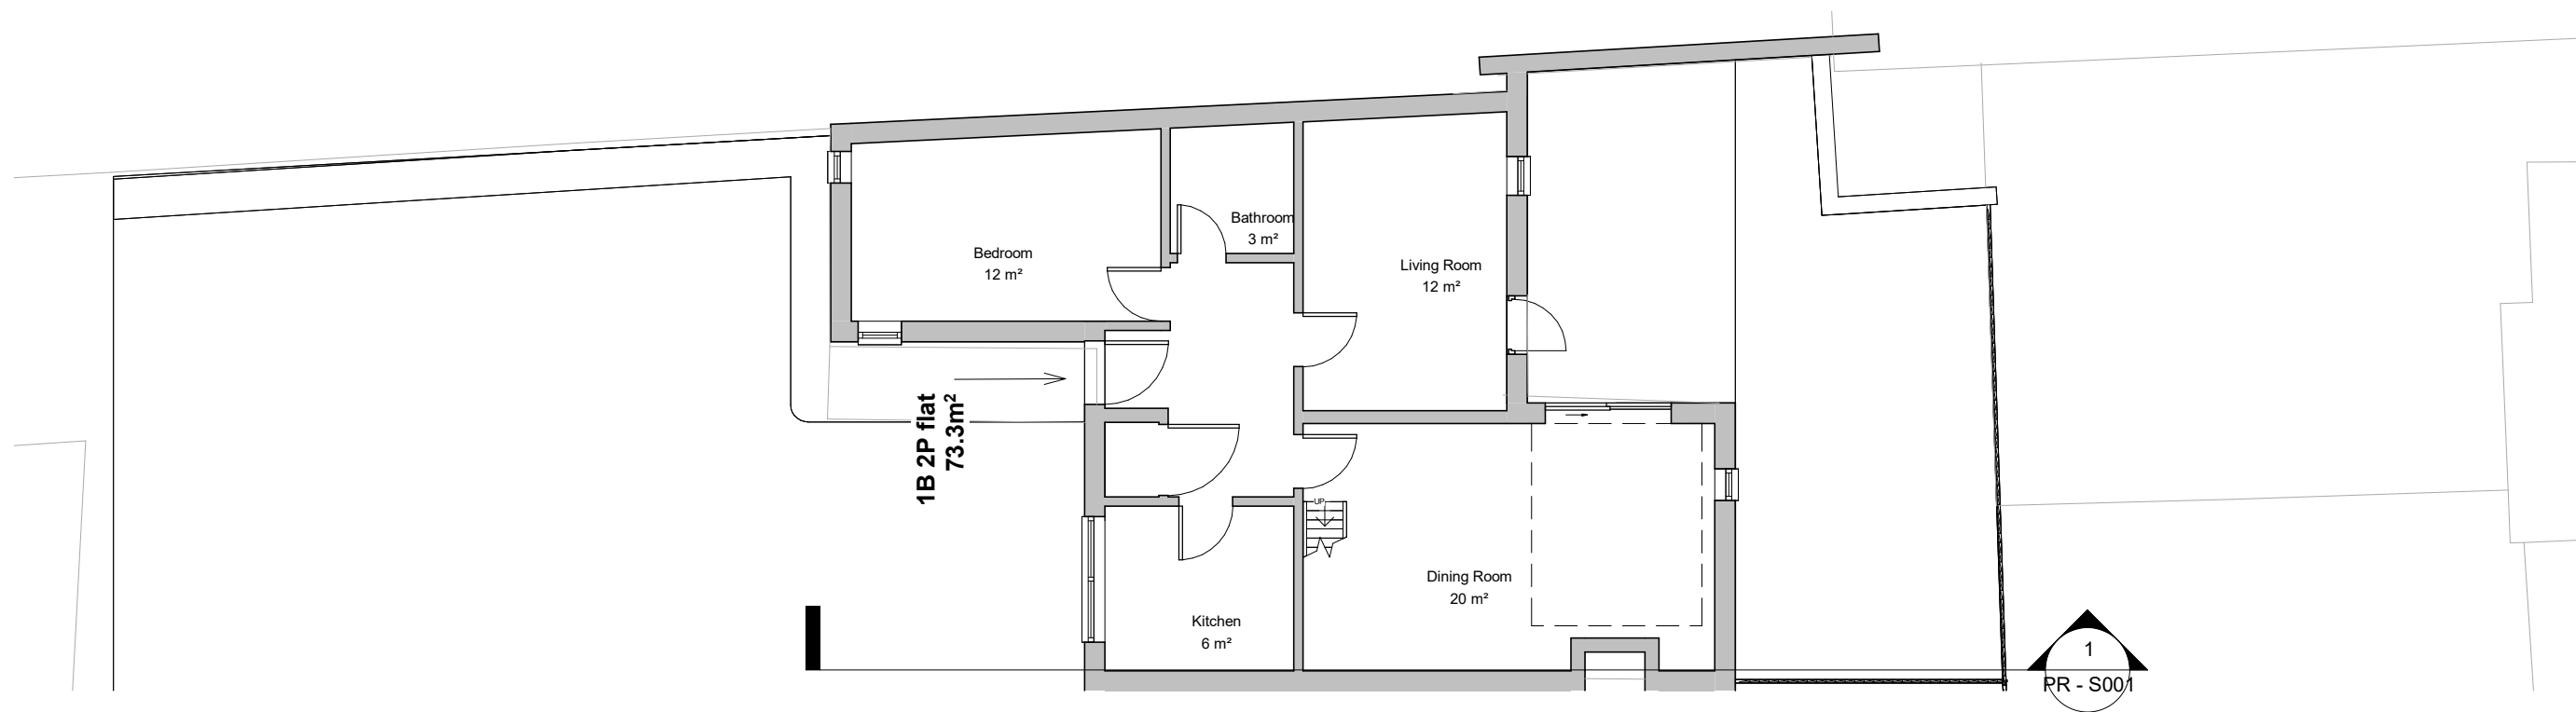




NOTES:
CONTRACTORS MUST VERIFY ALL DIMENSIONS
AT THE
SITE BEFORE COMENCING ANY WORK.

NO CONSTRUCTION WORK BEFORE BUILDING
CONTROL
APPROVAL AND STRUCTURAL ENGINEER
CONFIRMATION.

ANY DISCREPANCIES TO BE REPORTED TO
GRIDKUNE.
ALL DRAWINGS ARE TO BE READ IN
CONJUNCTION WITH
ALL RELEVANT DRAWINGS AND
SPECIFICATIONS.

Rev	Description	Date

PROJECT TITLE 7 Craven Park Court. London N15 6AA			DRAWING TITLE Proposed Ground Floor		 PLANNING SERVICES
			CLIENT Mrs Sacks		
Date 14/06/2023	Project number 7148	DRWAING NUMBER PR - P001	Scale (@ A3) 1 : 100	Drawn by Abraham D	

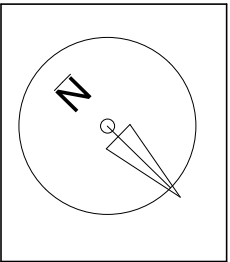 
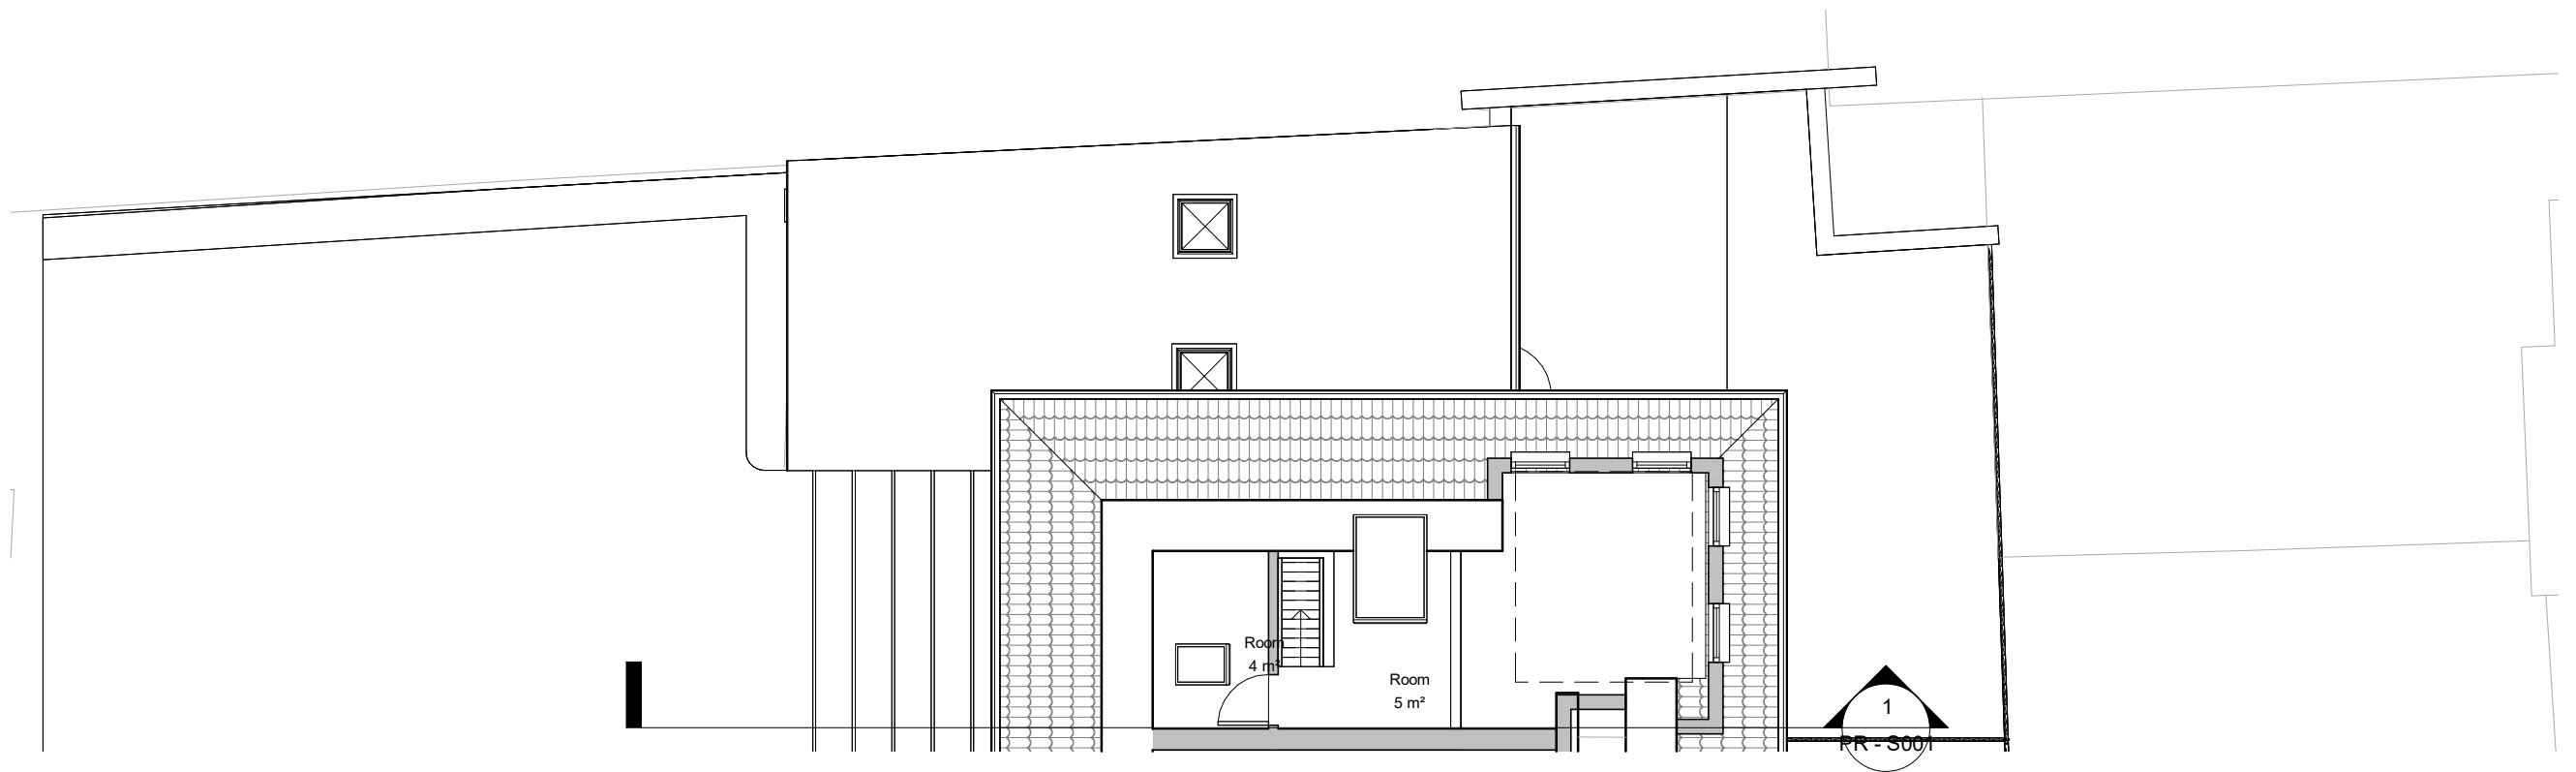


NOTES:
CONTRACTORS MUST VERIFY ALL DIMENSIONS
AT THE
SITE BEFORE COMENCING ANY WORK.
NO CONSTRUCTION WORK BEFORE BUILDING
CONTROL APPROVAL AND STRUCTURAL ENGINEER
CONFIRMATION.
ANY DISCREPANCIES TO BE REPORTED TO
GRIDKUNE.
ALL DRAWINGS ARE TO BE READ IN
CONJUNCTION WITH
ALL RELEVANT DRAWINGS AND
SPECIFICATIONS.

Rev	Description	Date

PROJECT TITLE			DRAWING TITLE	
7 Craven Park Court. London N15 6AA			Proposed First Floor	
			CLIENT Mrs Sacks	
Date 14/06/2023	Project number 7148	DRWAING NUMBER PR - P002	Scale (@ A3) 1 : 100	Drawn by Abraham D



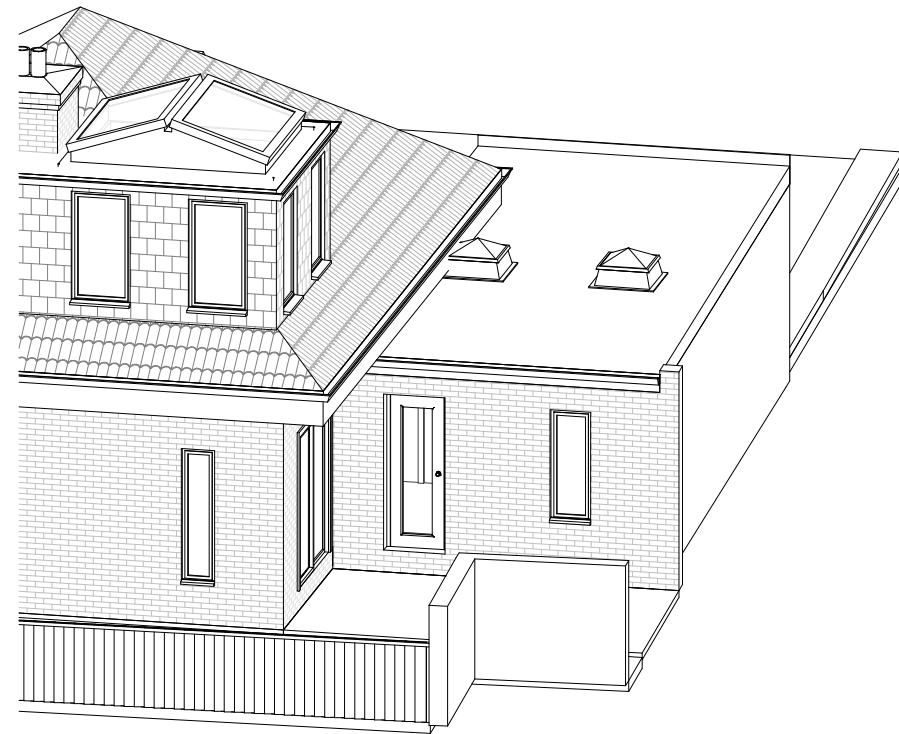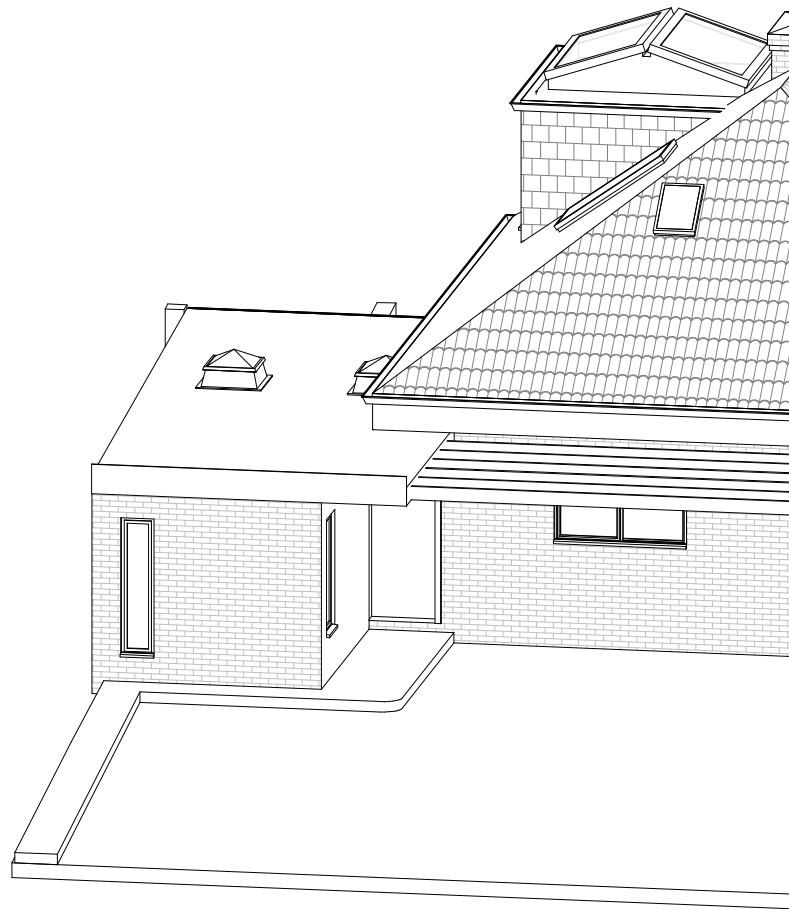




NOTES.
CONTRACTORS MUST VERIFY ALL DIMENSIONS
AT THE
SITE BEFORE COMENCING ANY WORK.
NO CONSTRUCTION WORK BEFORE BUILDING
CONTROL
APPROVEL AND STRUCTURAL ENGINEER
CONFIRMATION.
ANY DISCREPANCIES TO BE REPORTED TO
GRIDKUNE.
ALL DRAWINGS ARE TO BE READ IN
CONJUNCTION WITH
ALL RELEVANT DRAWINGS AND
SPECIFICATIONS.

Rev	Description	Date

PROJECT TITLE		
7 Craven Park Court. London N15 6AA		
Date	Project number	DRWAING NUMBER
14/06/2023	7148	PR - PR001

DRAWING TITLE	
Proposed Perspective Views	
CLIENT	
Mrs Sacks	
Scale (@ A3)	Drawn by
	Abraham D



  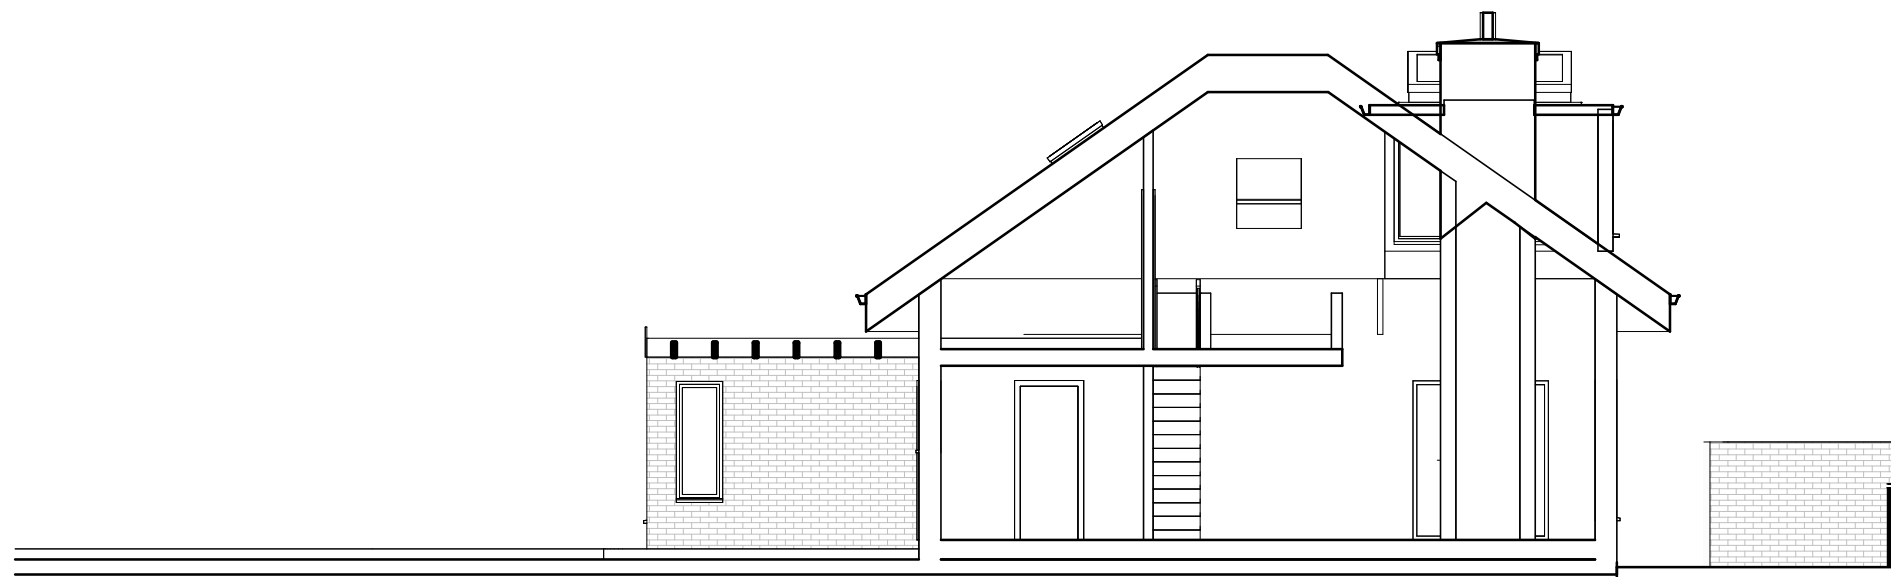


NOTES:
CONTRACTORS MUST VERIFY ALL DIMENSIONS AT THE SITE BEFORE COMMENCING ANY WORK.
NO CONSTRUCTION WORK BEFORE BUILDING CONTROL APPROVAL AND STRUCTURAL ENGINEER CONFIRMATION.
ANY DISCREPANCIES TO BE REPORTED TO GRIDKUNE.
ALL DRAWINGS ARE TO BE READ IN CONJUNCTION WITH ALL RELEVANT DRAWINGS AND SPECIFICATIONS.

Rev	Description	Date



PROJECT TITLE		
7 Craven Park Court. London N15 6AA		
Date	Project number	DRWAING NUMBER
14/06/2023	7148	PR - S001

DRAWING TITLE	
Proposed Sections	
CLIENT	
Mrs Sacks	
Scale (@ A3)	Drawn by
1 : 100	Abraham D






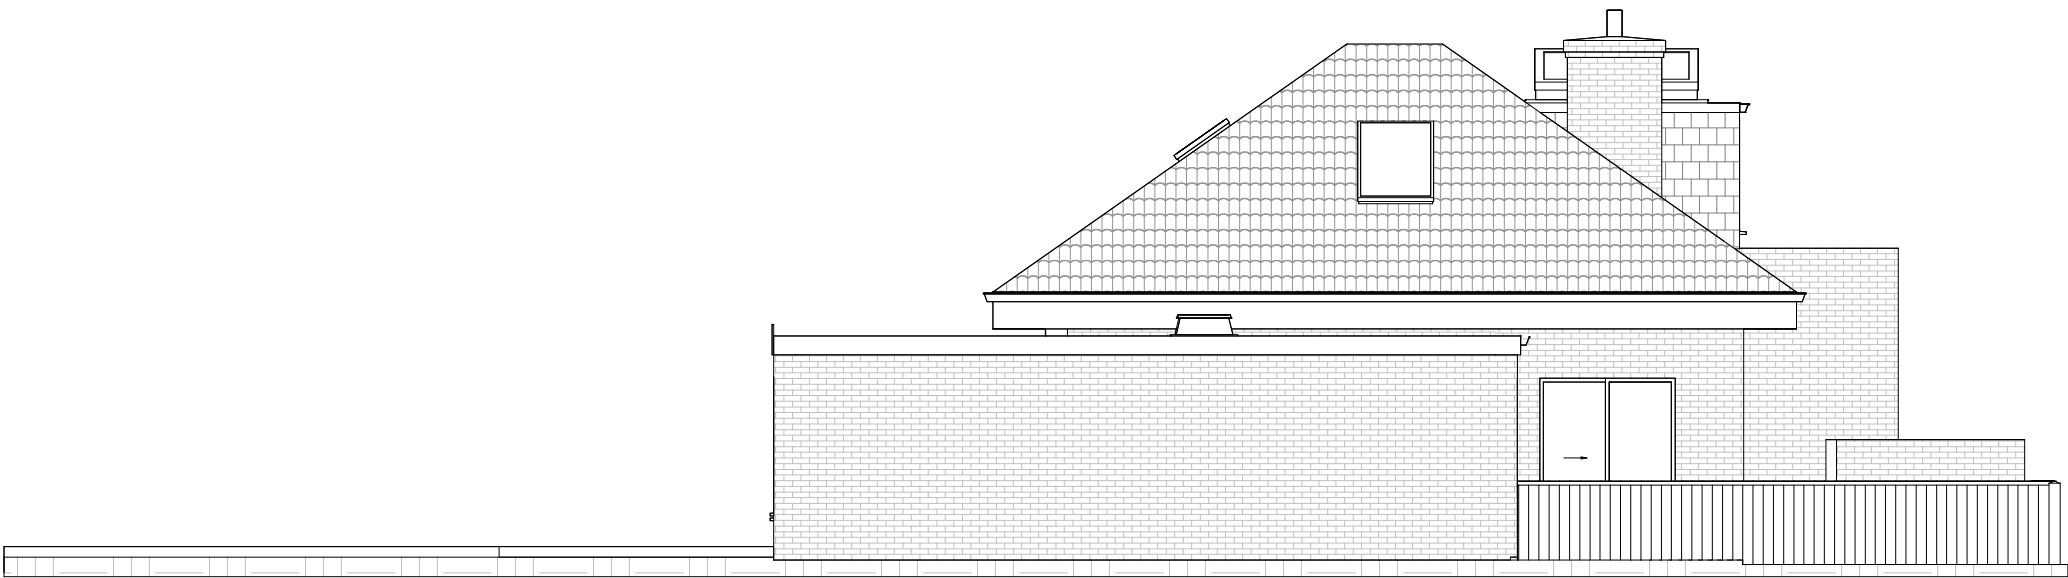

Obscure windows, non-openable, below 1.7 meters

 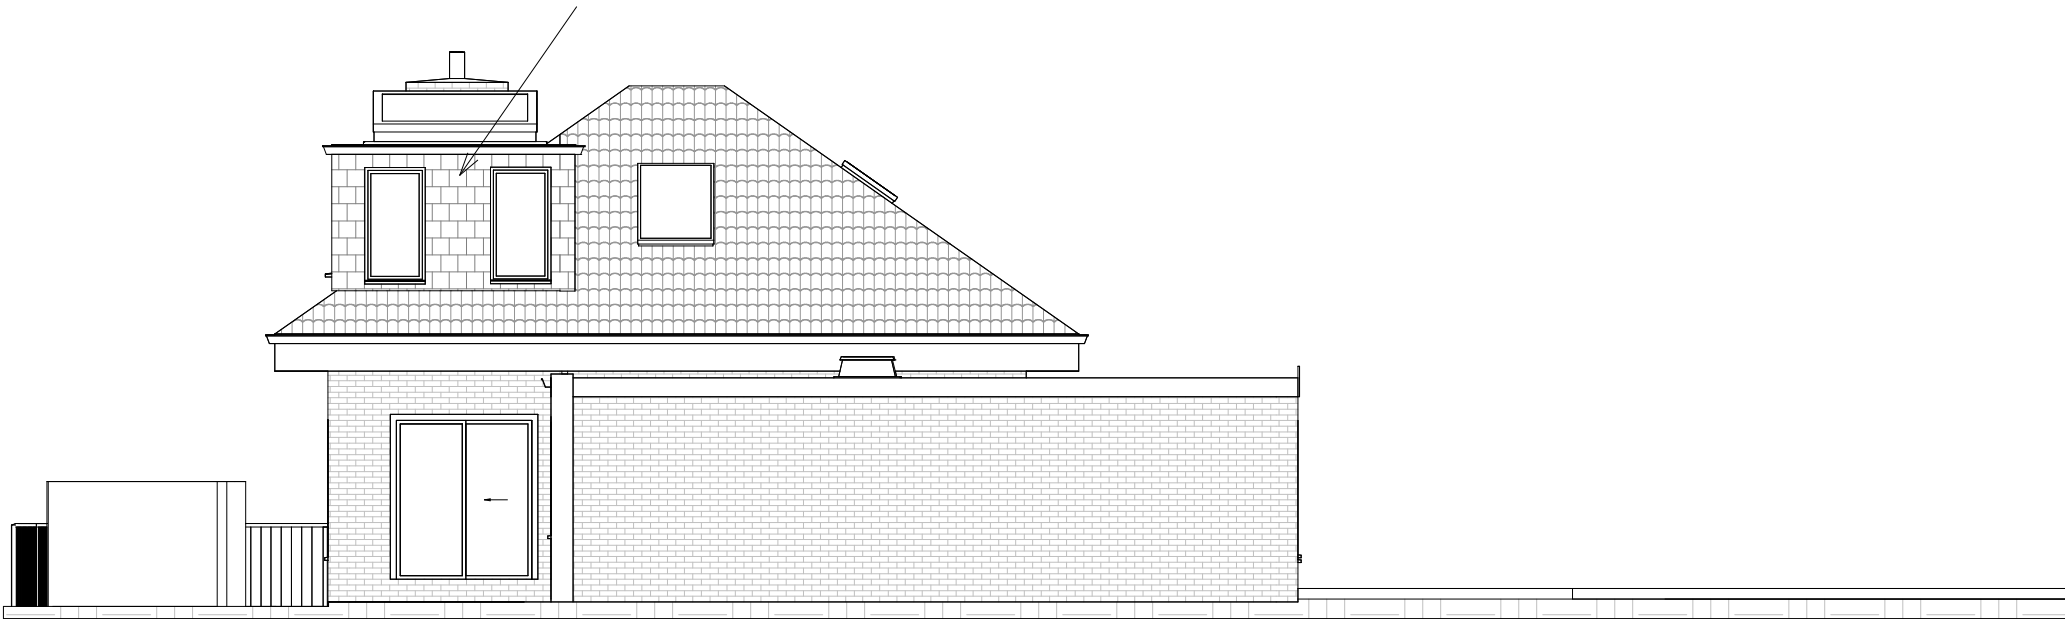

NOTES. CONTRACTORS MUST VERIFY ALL DIMENSIONS AT THE SITE BEFORE COMENCING ANY WORK. NO CONSTRUCTION WORK BEFORE BUILDING CONTROL APPROVEL AND STRUCTURAL ENGINEER CONFIRMATION. ANY DISCREPANCIES TO BE REPORTED TO GRIDKUNE. ALL DRAWINGS ARE TO BE READ IN CONJUNCTION WITH ALL RELEVANT DRAWINGS AND SPECIFICATIONS.	Rev	Description	Date	PROJECT TITLE			DRAWING TITLE				
				7 Craven Park Court. London N15 6AA			Proposed Side Elevations				
							CLIENT				
							Mrs Sacks				
						Date	Project number	DRWAING NUMBER		Scale (@ A3)	Drawn by
						14/06/2023	7148	PR E002		1 : 100	Abraham D

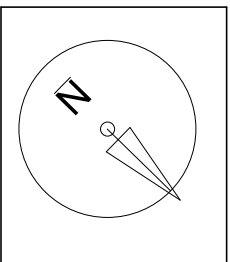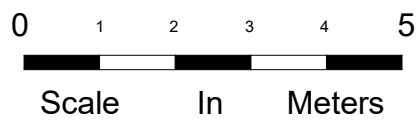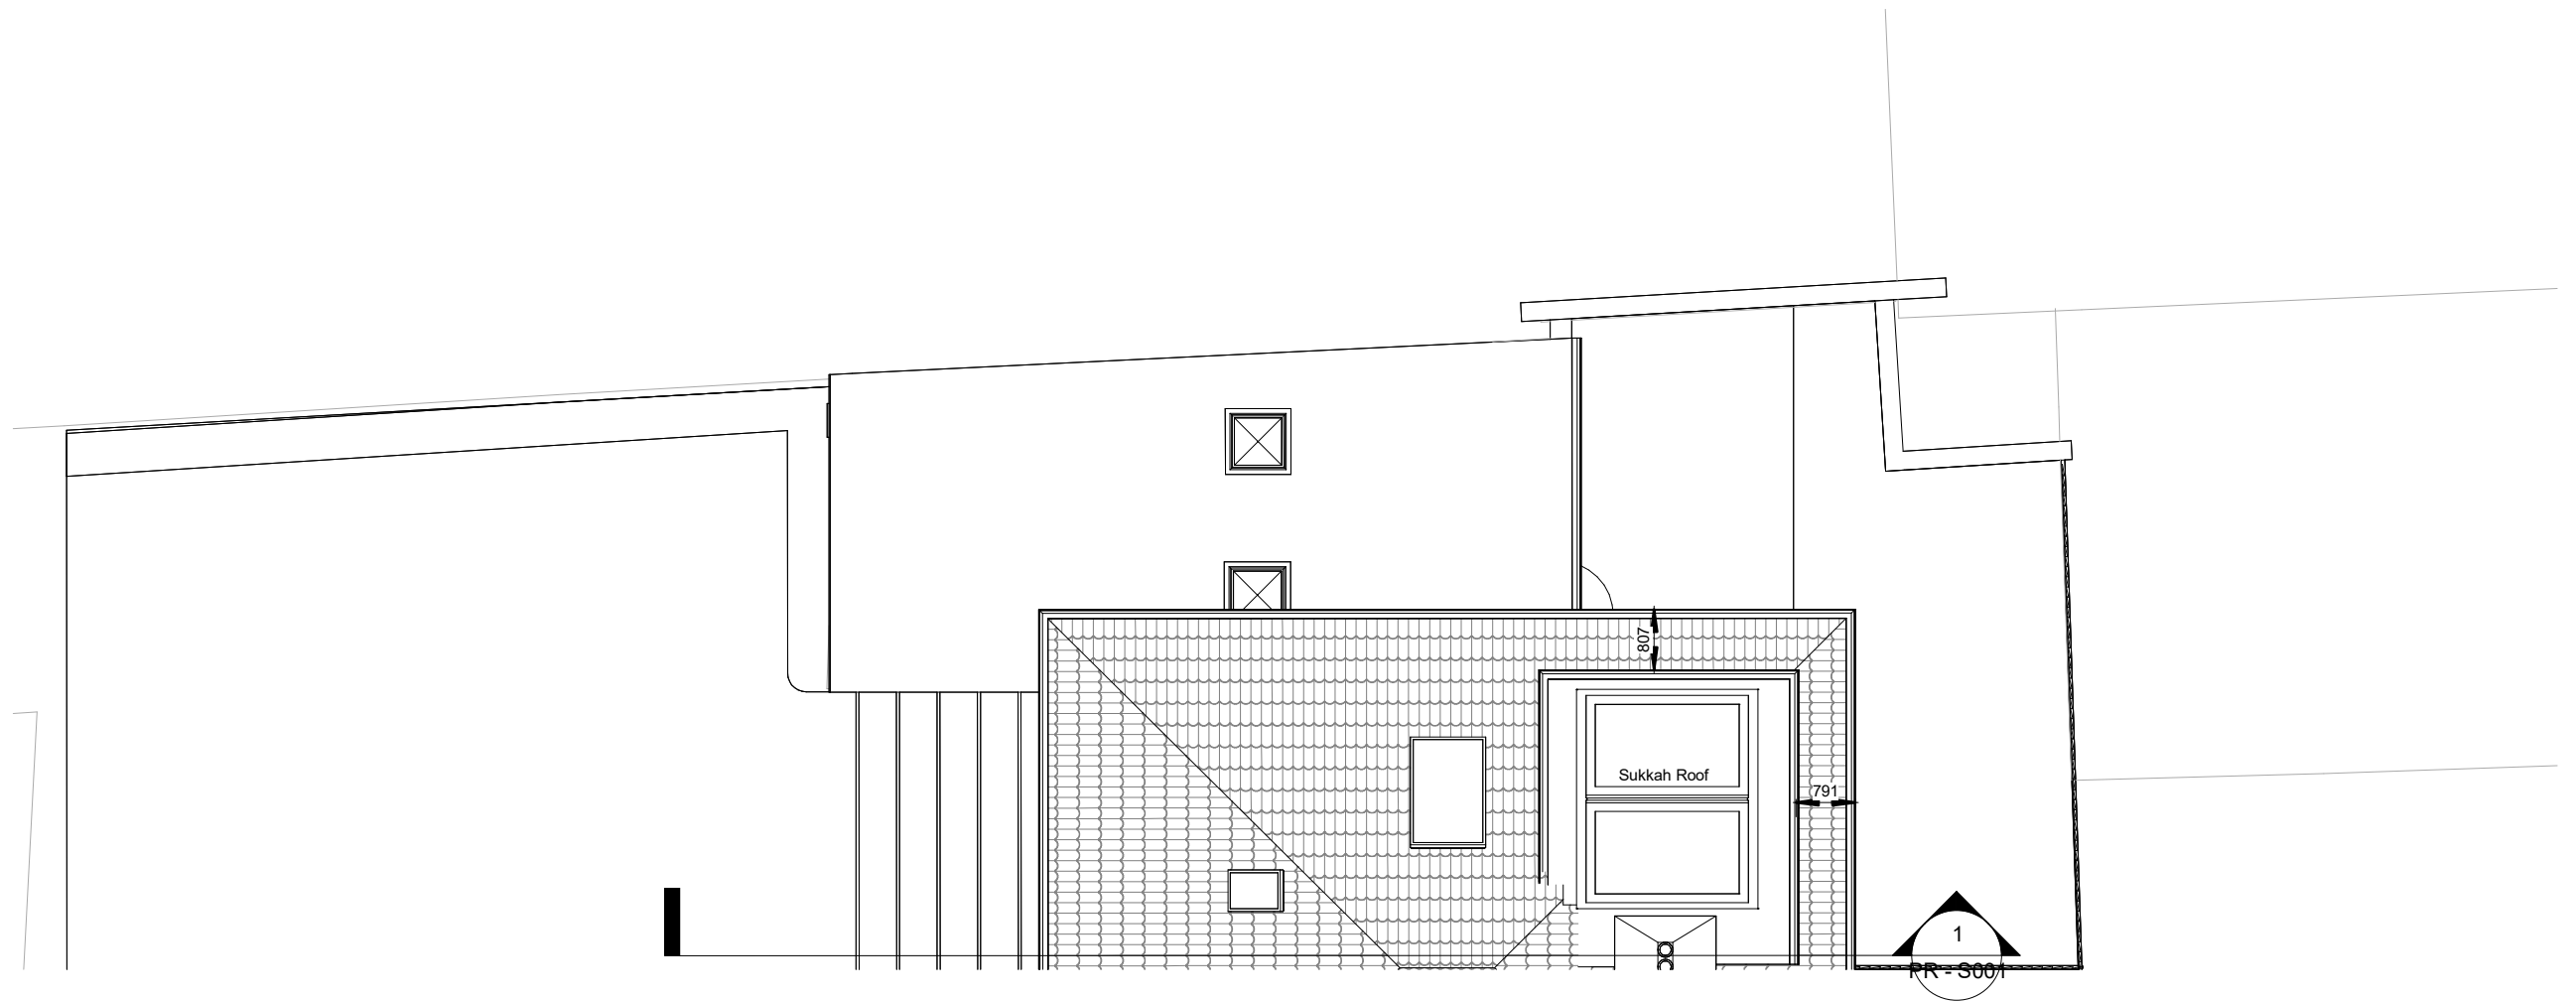

NOTES:
CONTRACTORS MUST VERIFY ALL DIMENSIONS
AT THE
SITE BEFORE COMMENCING ANY WORK.

NO CONSTRUCTION WORK BEFORE BUILDING
CONTROL
APPROVAL AND STRUCTURAL ENGINEER
CONFIRMATION.

ANY DISCREPANCIES TO BE REPORTED TO
GRIDKUNE.
ALL DRAWINGS ARE TO BE READ IN
CONJUNCTION WITH
ALL RELEVANT DRAWINGS AND
SPECIFICATIONS.

Rev	Description	Date

PROJECT TITLE			DRAWING TITLE	
7 Craven Park Court. London N15 6AA			Proposed Roof Plan	
			CLIENT Mrs Sacks	
Date 14/06/2023	Project number 7148	DRWAING NUMBER PR P003	Scale (@ A3) 1 : 100	Drawn by Abraham D

