


THIS DRAWING IS DOBSONJAMES. DO NOT SCALE FROM THIS DRAWING PRINTED OR DIGITAL. DIMENSIONS WILL BE ILLUSTRATED IN MILLIMETRES. ANY DISCREPANCIES ARE TO BE REPORTED IMMEDIATELY TO D.J. CONTRACTOR ASSUMES RESPONSIBILITY TO CONFIRM EXISTING DIMENSIONS ON SITE. CHECK STRUCTURAL ENGINEERS DRAWINGS FOR STRUCTURAL WORKS. DJ DRAWINGS ARE FOR ILLUSTRATION PURPOSES ONLY.


 


NOTES:


THESE DRAWINGS ARE FOR PLANNING INTENT ONLY.

KEY:

— SITE BOUNDARY

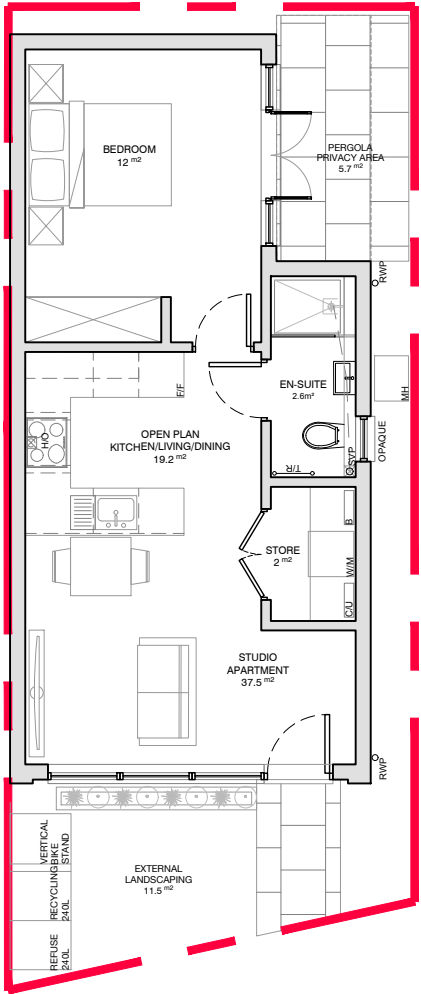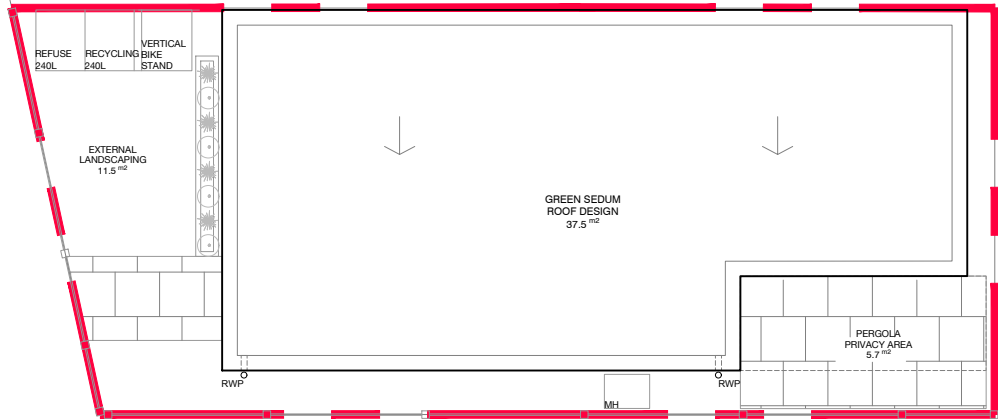

GROUND FLOOR PLAN

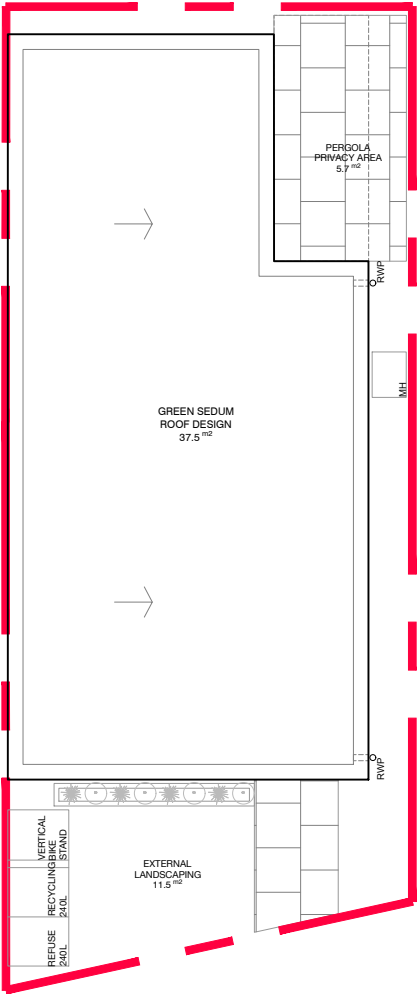

ROOF PLAN

REVISION	DATE/DRAWN

DOBSON
JAMES

PROJECT LAND REAR OF 49 PARK VIEW
ROAD, TOTTENHAM, N17 9AU
DRAWING TITLE PROPOSED PLANS

DATE NOV 23 SCALE 1:500 @ A3
DRAWN ES CHECK JD
STATUS PLANNING
JOB NUMBER 033
DRAWING NUMBER DR-A-101 REV -