




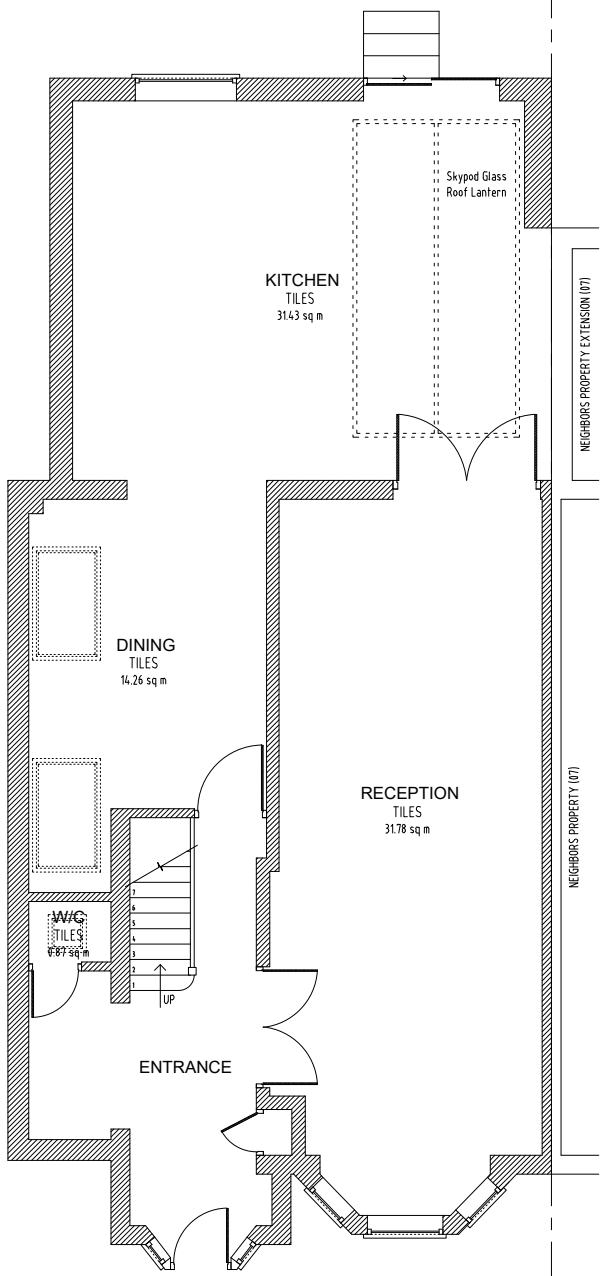


Proposed Ground Floor
Scale 1:100
(No Change)

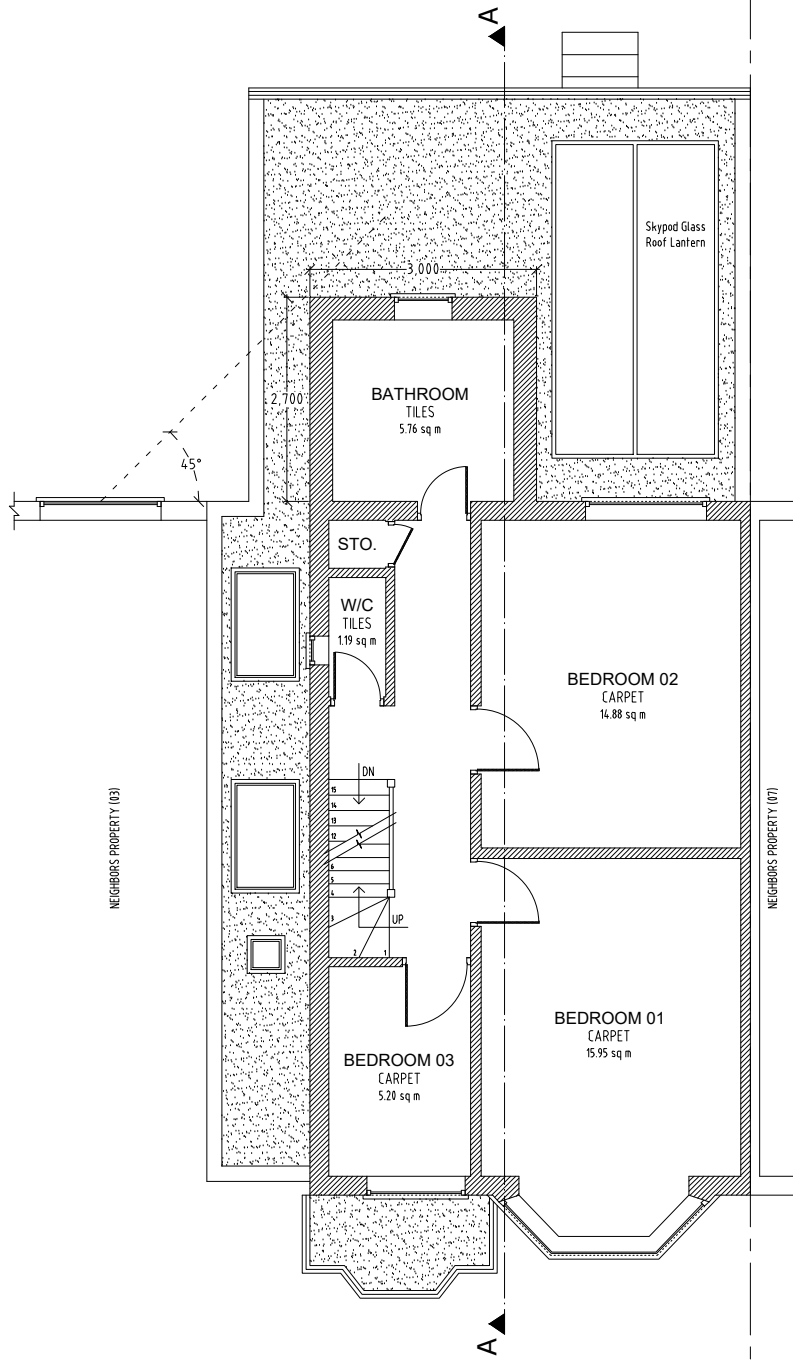

Proposed First Floor
Scale 1:100

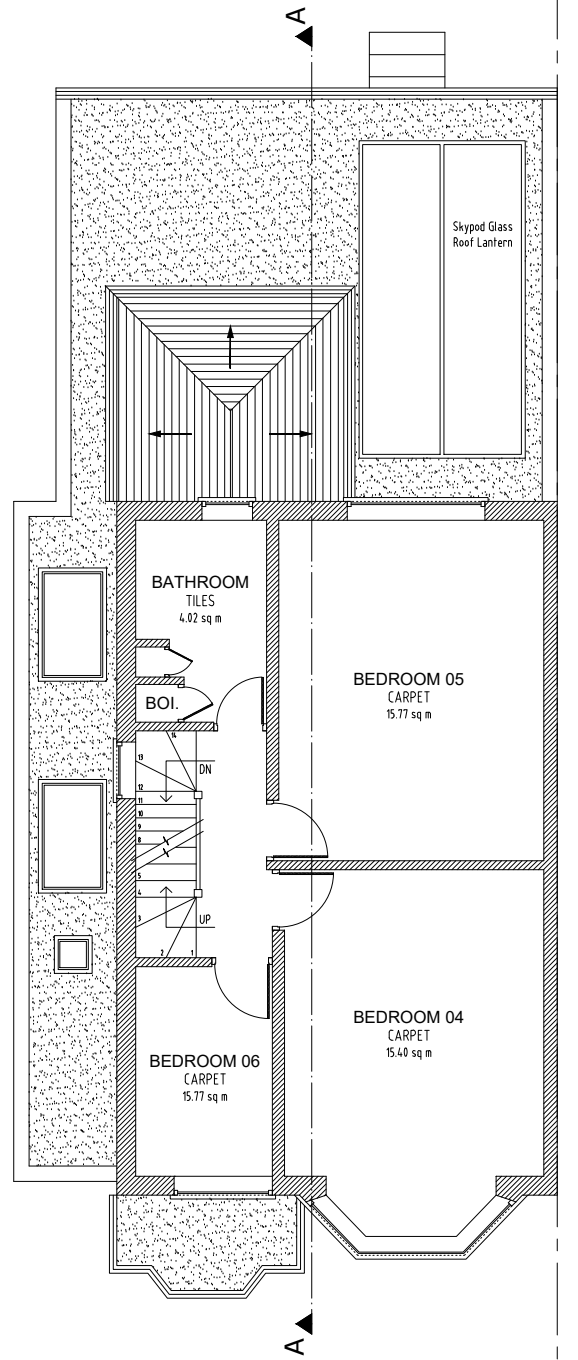


Proposed Second Floor
Scale 1:100

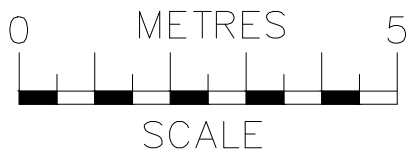


NOTES
The contractors are to check all the dimensions, levels, drain runs and general condition of the site before works commence.

All works are to be carried out in accordance with current Building Regulations, British Standards, Code of Practice and Local Authority Requirements.


Project:		05 Rostrevor Avenue, London N15 6LA	
Title:		Proposed Floor Plans Ground; First & Second	
Date:	29.11.23	Scale:	1:100 @ A3
Dwg. No.	RA.05.PR.101		Rev: 0

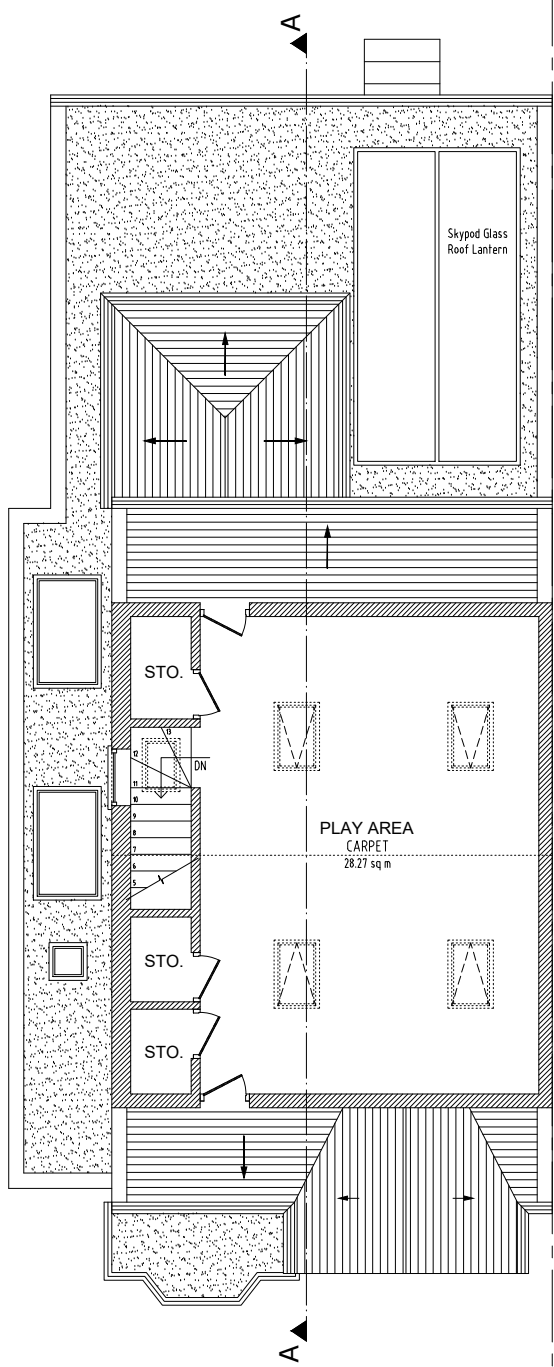

Proposed Loft Floor
Scale 1:100

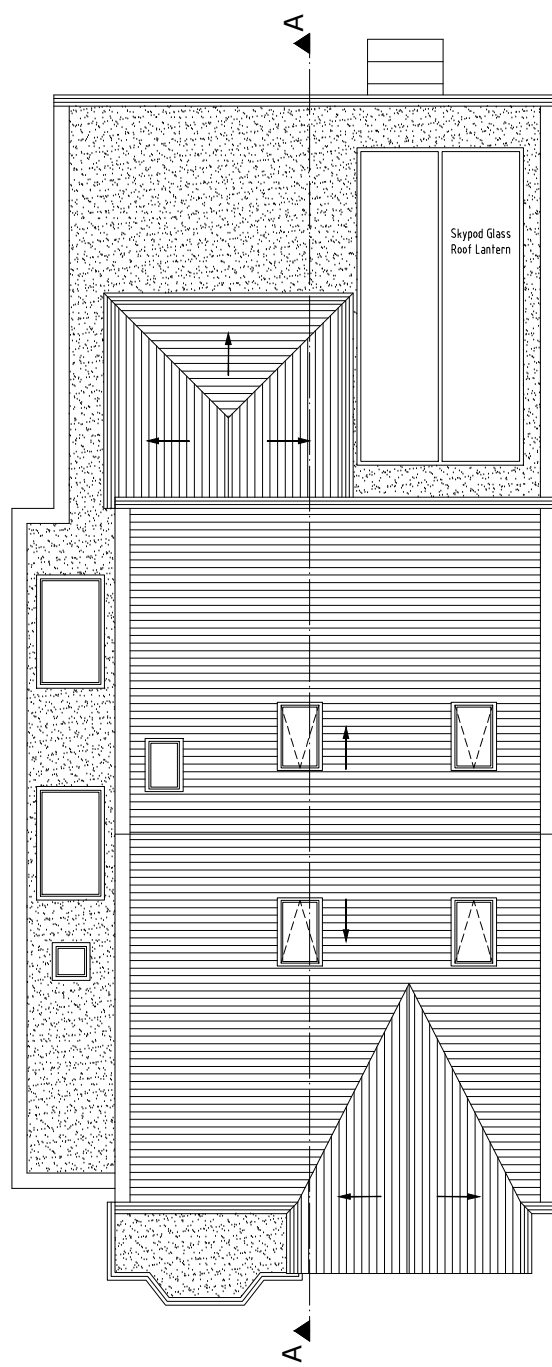


Proposed Roof Plan
Scale 1:100

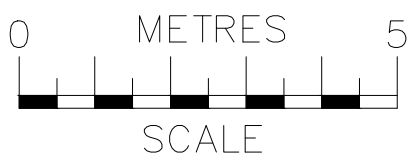


NOTES
The contractors are to check all the dimensions, levels, drain runs and general condition of the site before works commence.

All works are to be carried out in accordance with current Building Regulations, British Standards, Code of Practice and Local Authority Requirements.


Project: 05 Rostrevor Avenue, London N15 6LA		
Title: Proposed Floor Plans Loft & Roof		
Date: 29.11.23	Scale: 1:100 @ A3	
Dwg. No. RA.05.PR.102		Rev: 0

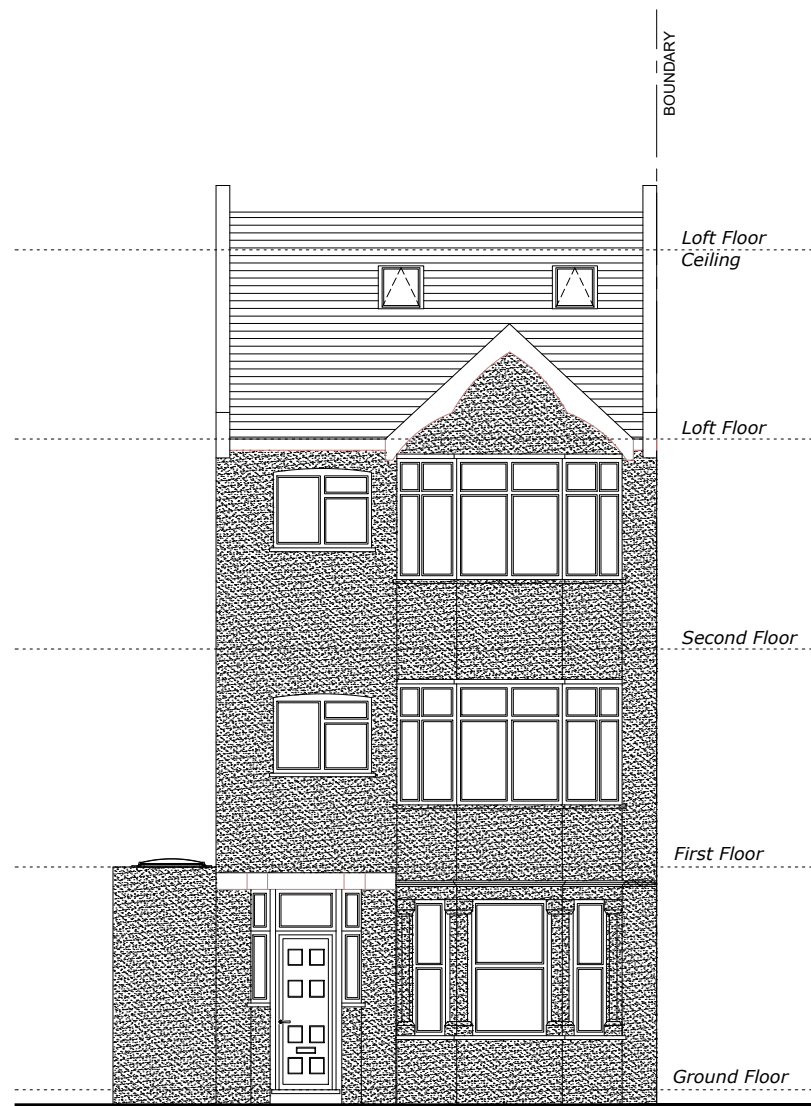

Proposed Front Elevation
Scale 1:100

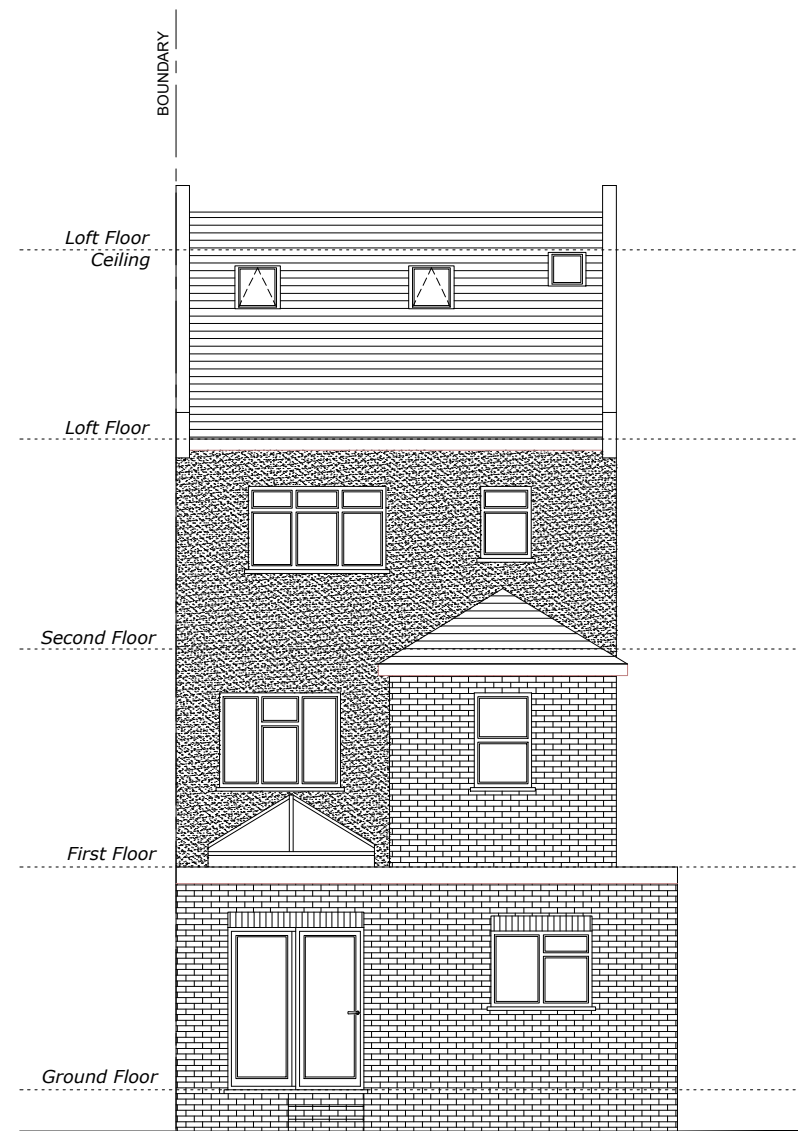



Proposed Rear Elevation
Scale 1:100

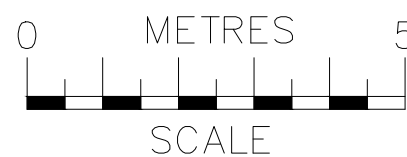

NOTES
The contractors are to check all the dimensions, levels, drain runs and general condition of the site before works commence.

All works are to be carried out in accordance with current Building Regulations, British Standards, Code of Practice and Local Authority Requirements.


Project: 05 Rostrevor Avenue, London N15 6LA		
Title: Proposed Front & Rear Elevations		
Date: 29.11.23	Scale: 1:100 @ A3	
Dwg. No. RA.05.PR.103	Rev: 0	

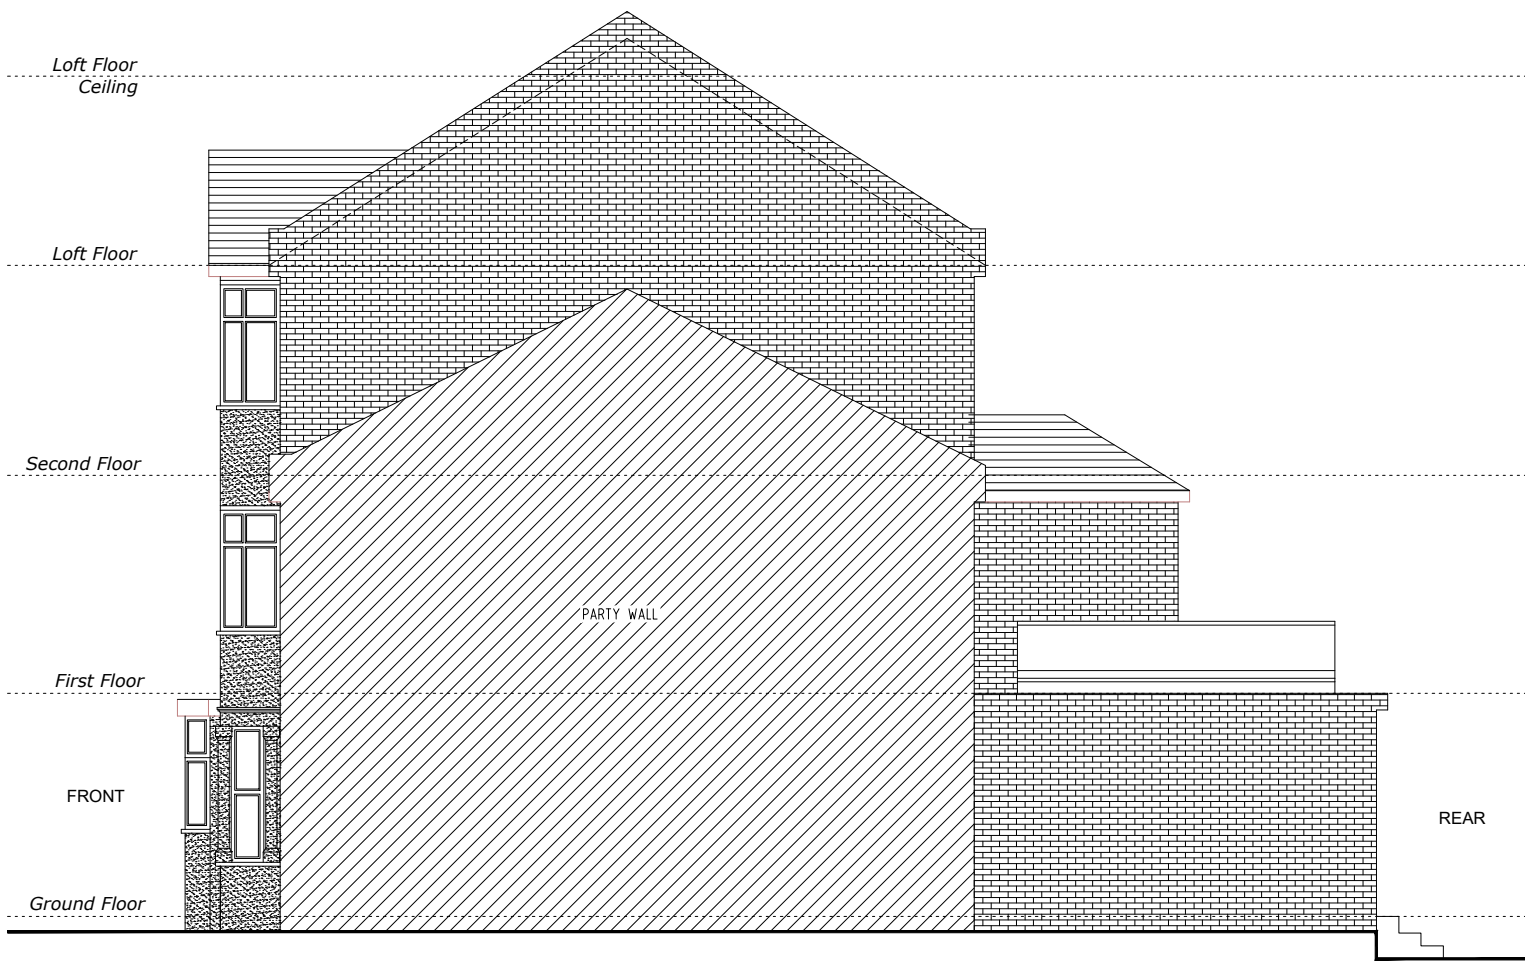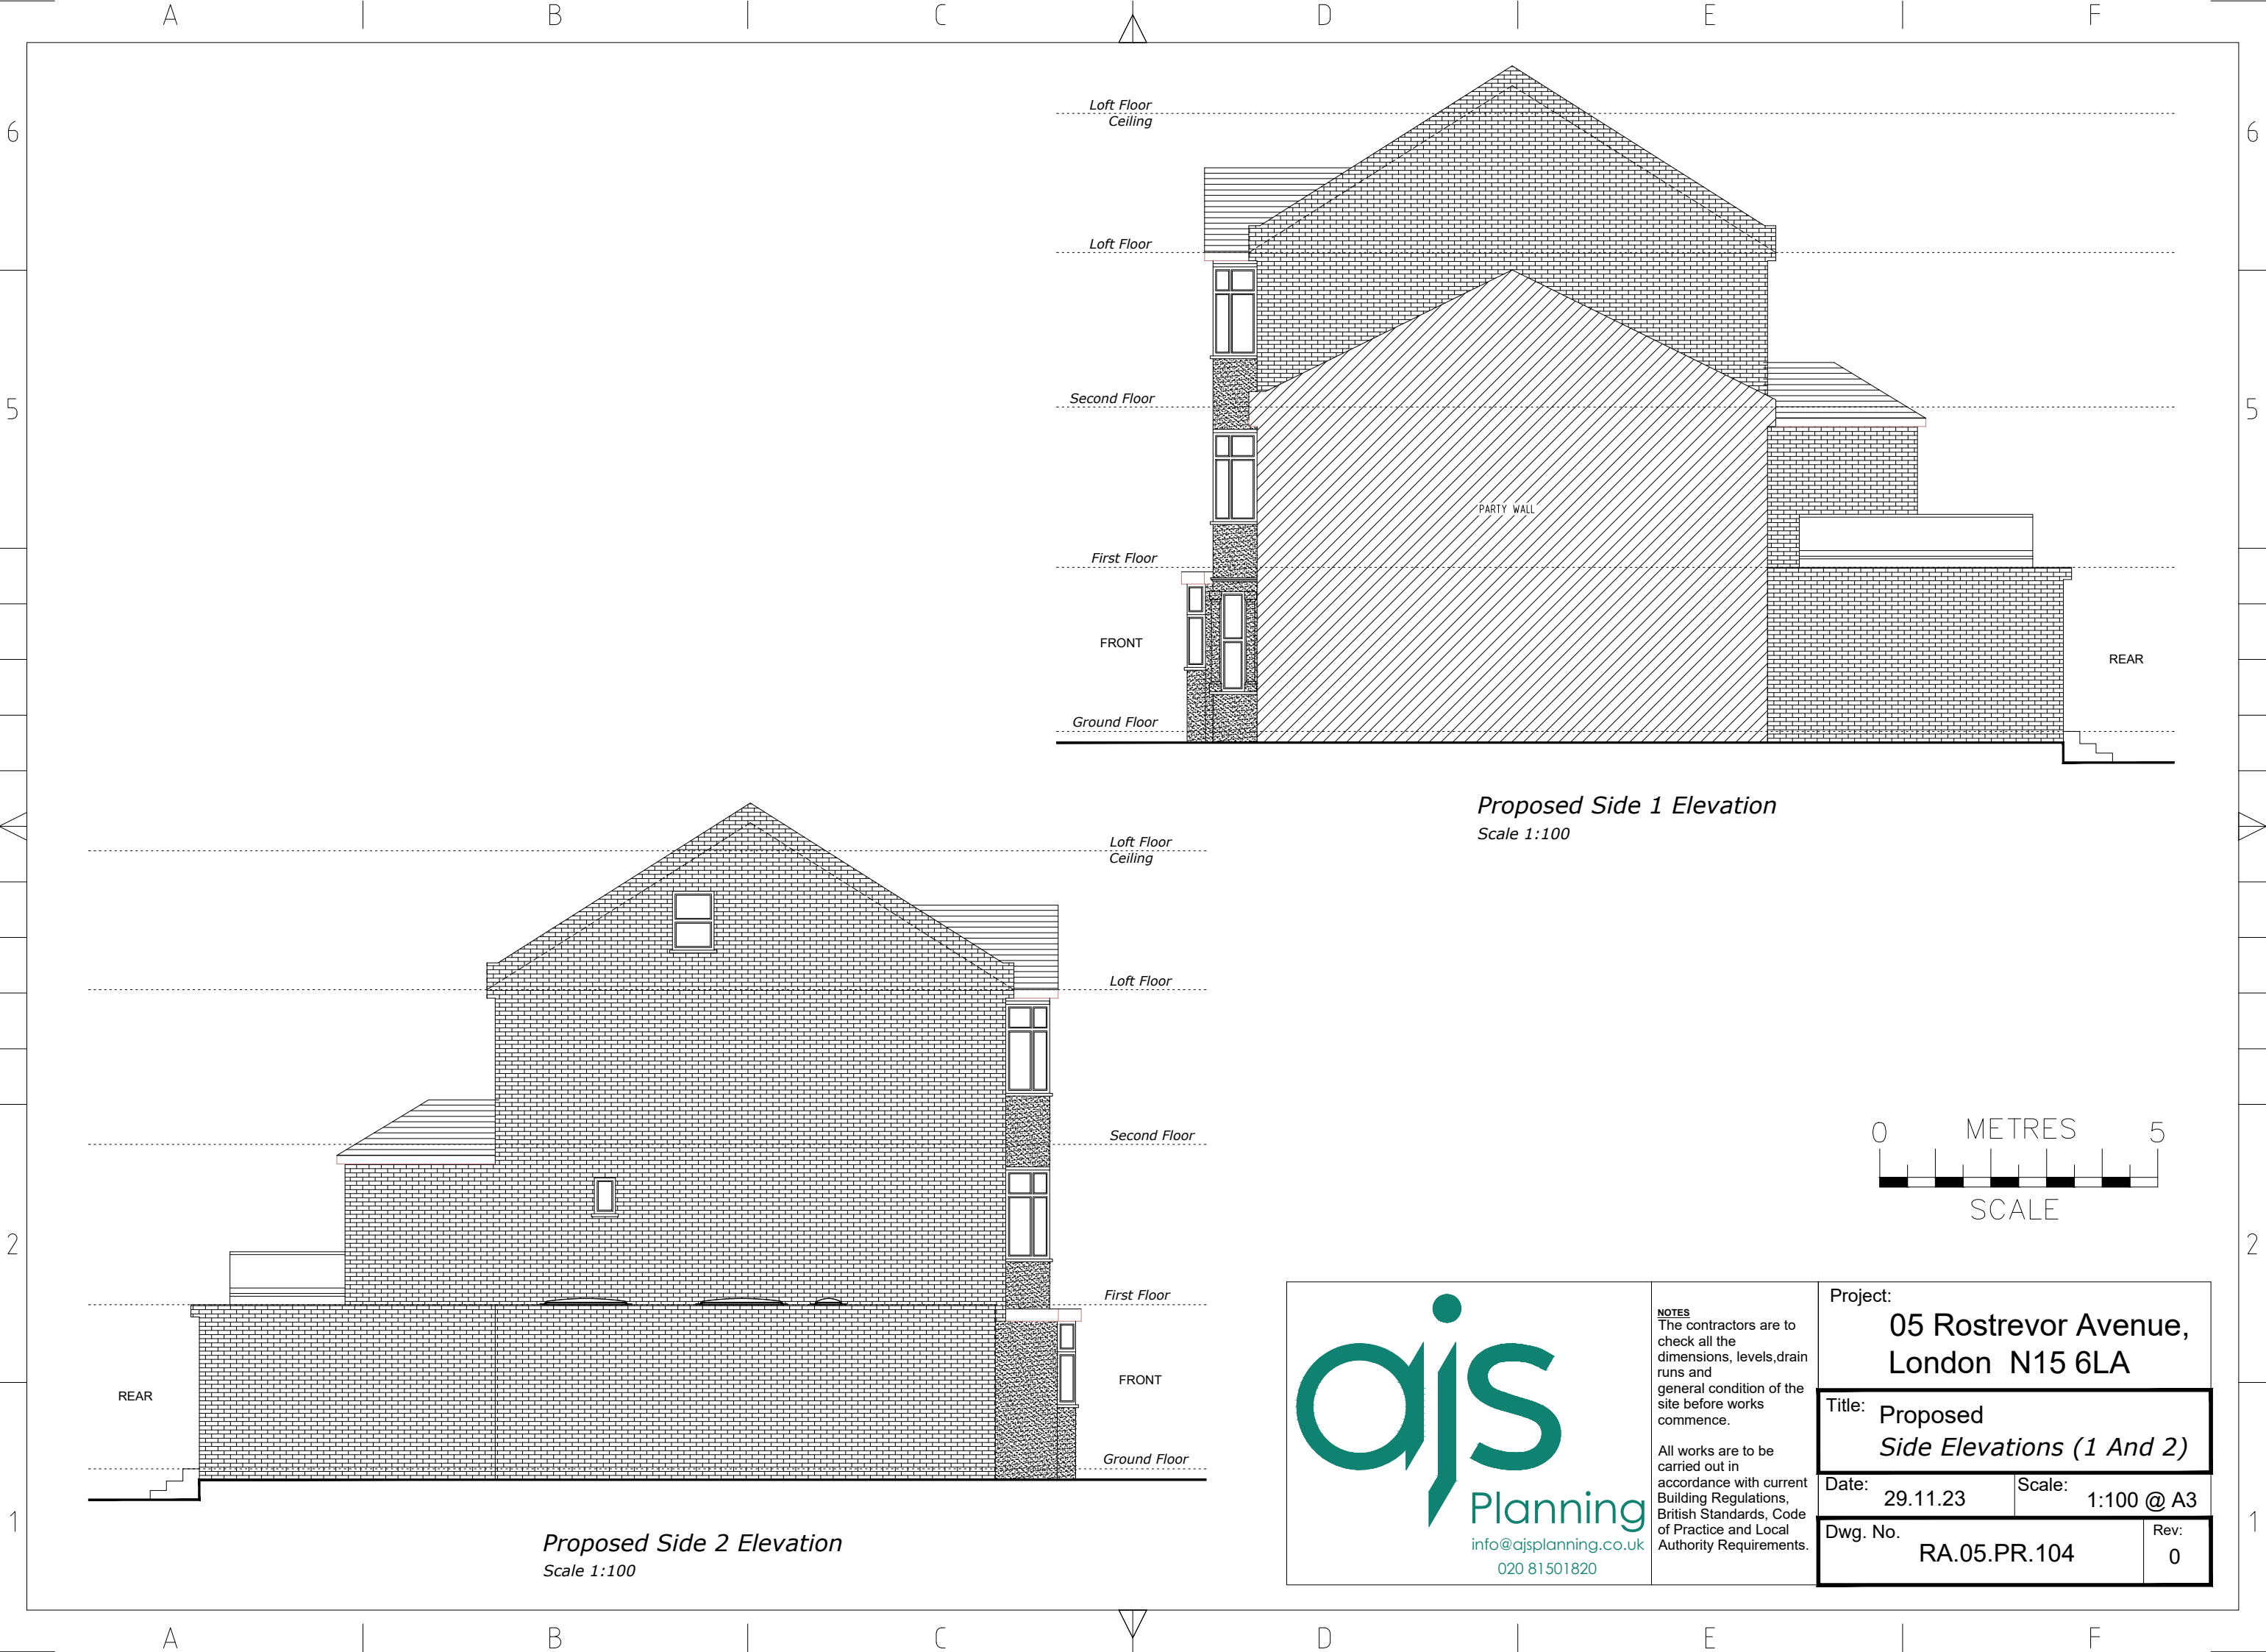


Proposed Side 1 Elevation
Scale 1:100




Proposed Side 2 Elevation
Scale 1:100

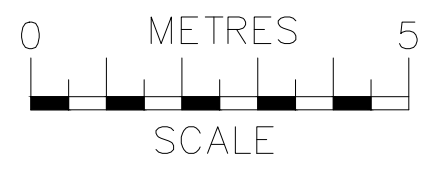

 ajs Planning info@ajsplanning.co.uk 020 81501820	NOTES The contractors are to check all the dimensions, levels, drain runs and general condition of the site before works commence. All works are to be carried out in accordance with current Building Regulations, British Standards, Code of Practice and Local Authority Requirements.	Project: 05 Rostrevor Avenue, London N15 6LA	
		Title: Proposed Side Elevations (1 And 2)	
		Date: 29.11.23	Scale: 1:100 @ A3
		Dwg. No. RA.05.PR.104	Rev: 0

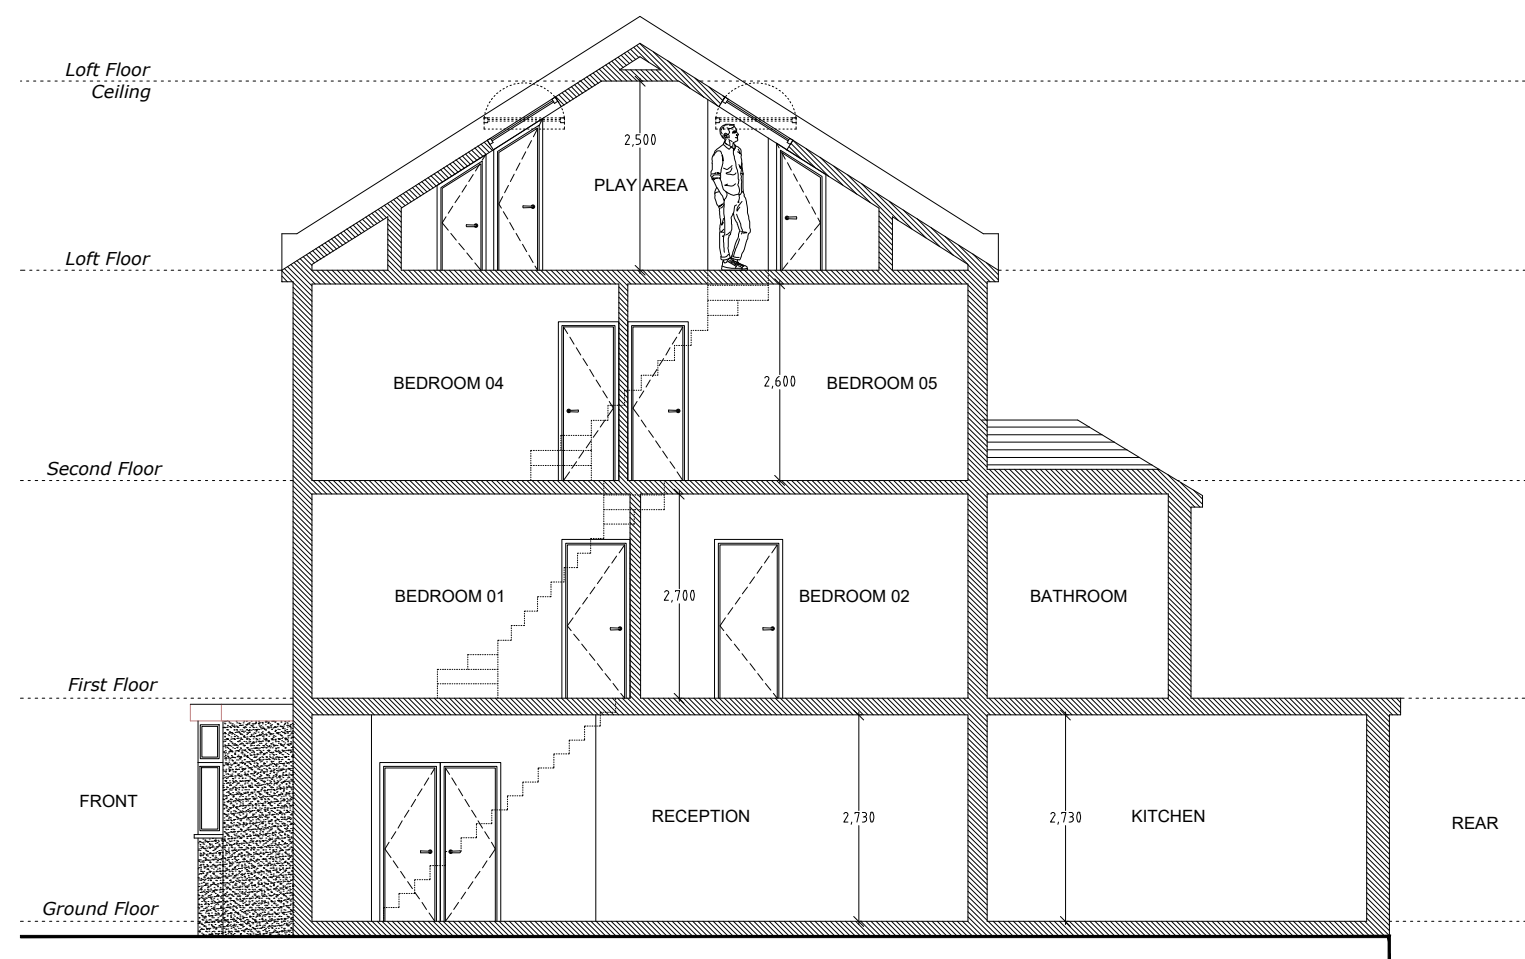

Proposed Section A-A
Scale 1:100

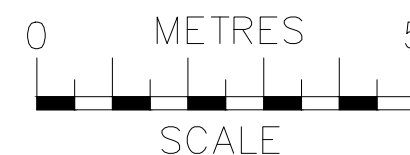

 ajs Planning info@ajsplanning.co.uk 020 81501820	NOTES The contractors are to check all the dimensions, levels, drain runs and general condition of the site before works commence. All works are to be carried out in accordance with current Building Regulations, British Standards, Code of Practice and Local Authority Requirements.	Project: 05 Rostrevor Avenue, London N15 6LA	
		Title: Proposed Section A-A	
		Date: 29.11.23	Scale: 1:100 @ A3
		Dwg. No. RA.05.PR.105	Rev: 0