


Important note


All dimensions in millimetres. Where dimensions are not given, drawings must not be scaled and the matter referred back to Charlton Brown Architects.

All dimensions and conditions are to be checked on site by the contractor prior to preparing drawings or commencing any work. The contractor is responsible for checking that there is no conflict between site dimensions and drawn dimensions.

In the event of any detail or dimensional conflict between Charlton Brown Architects drawings, the matter must be referred back to Charlton Brown Architects for clarification

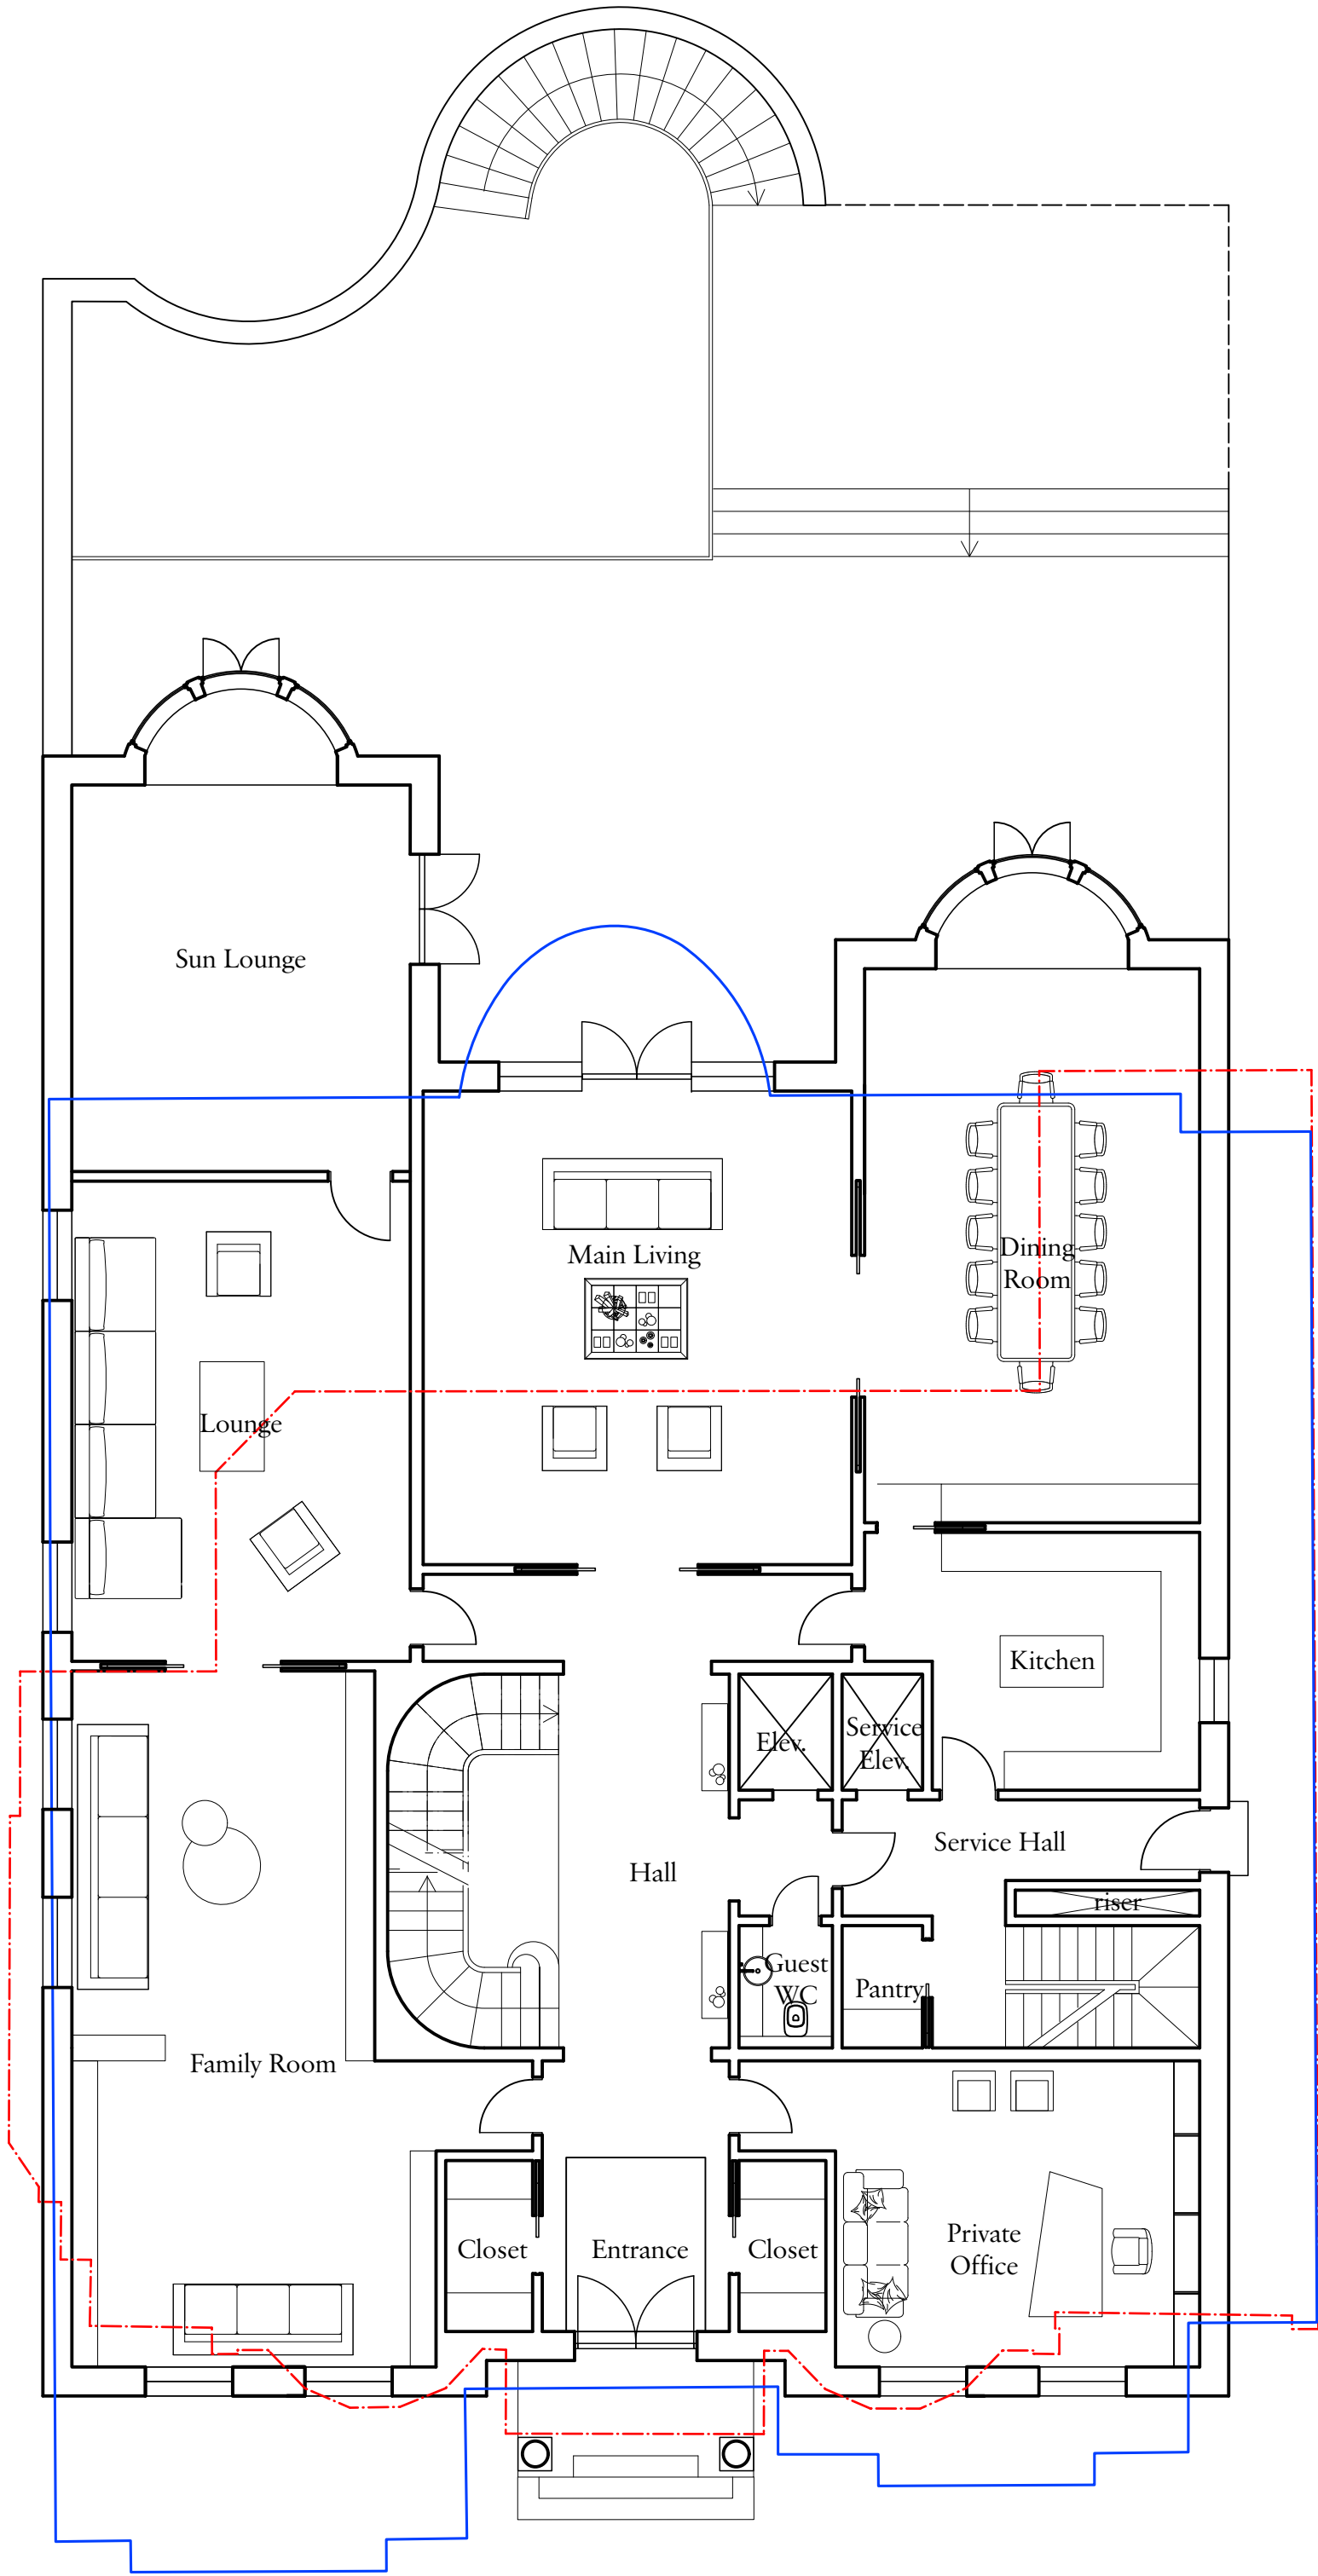


1 Proposed Ground Floor
Scale: 1:100

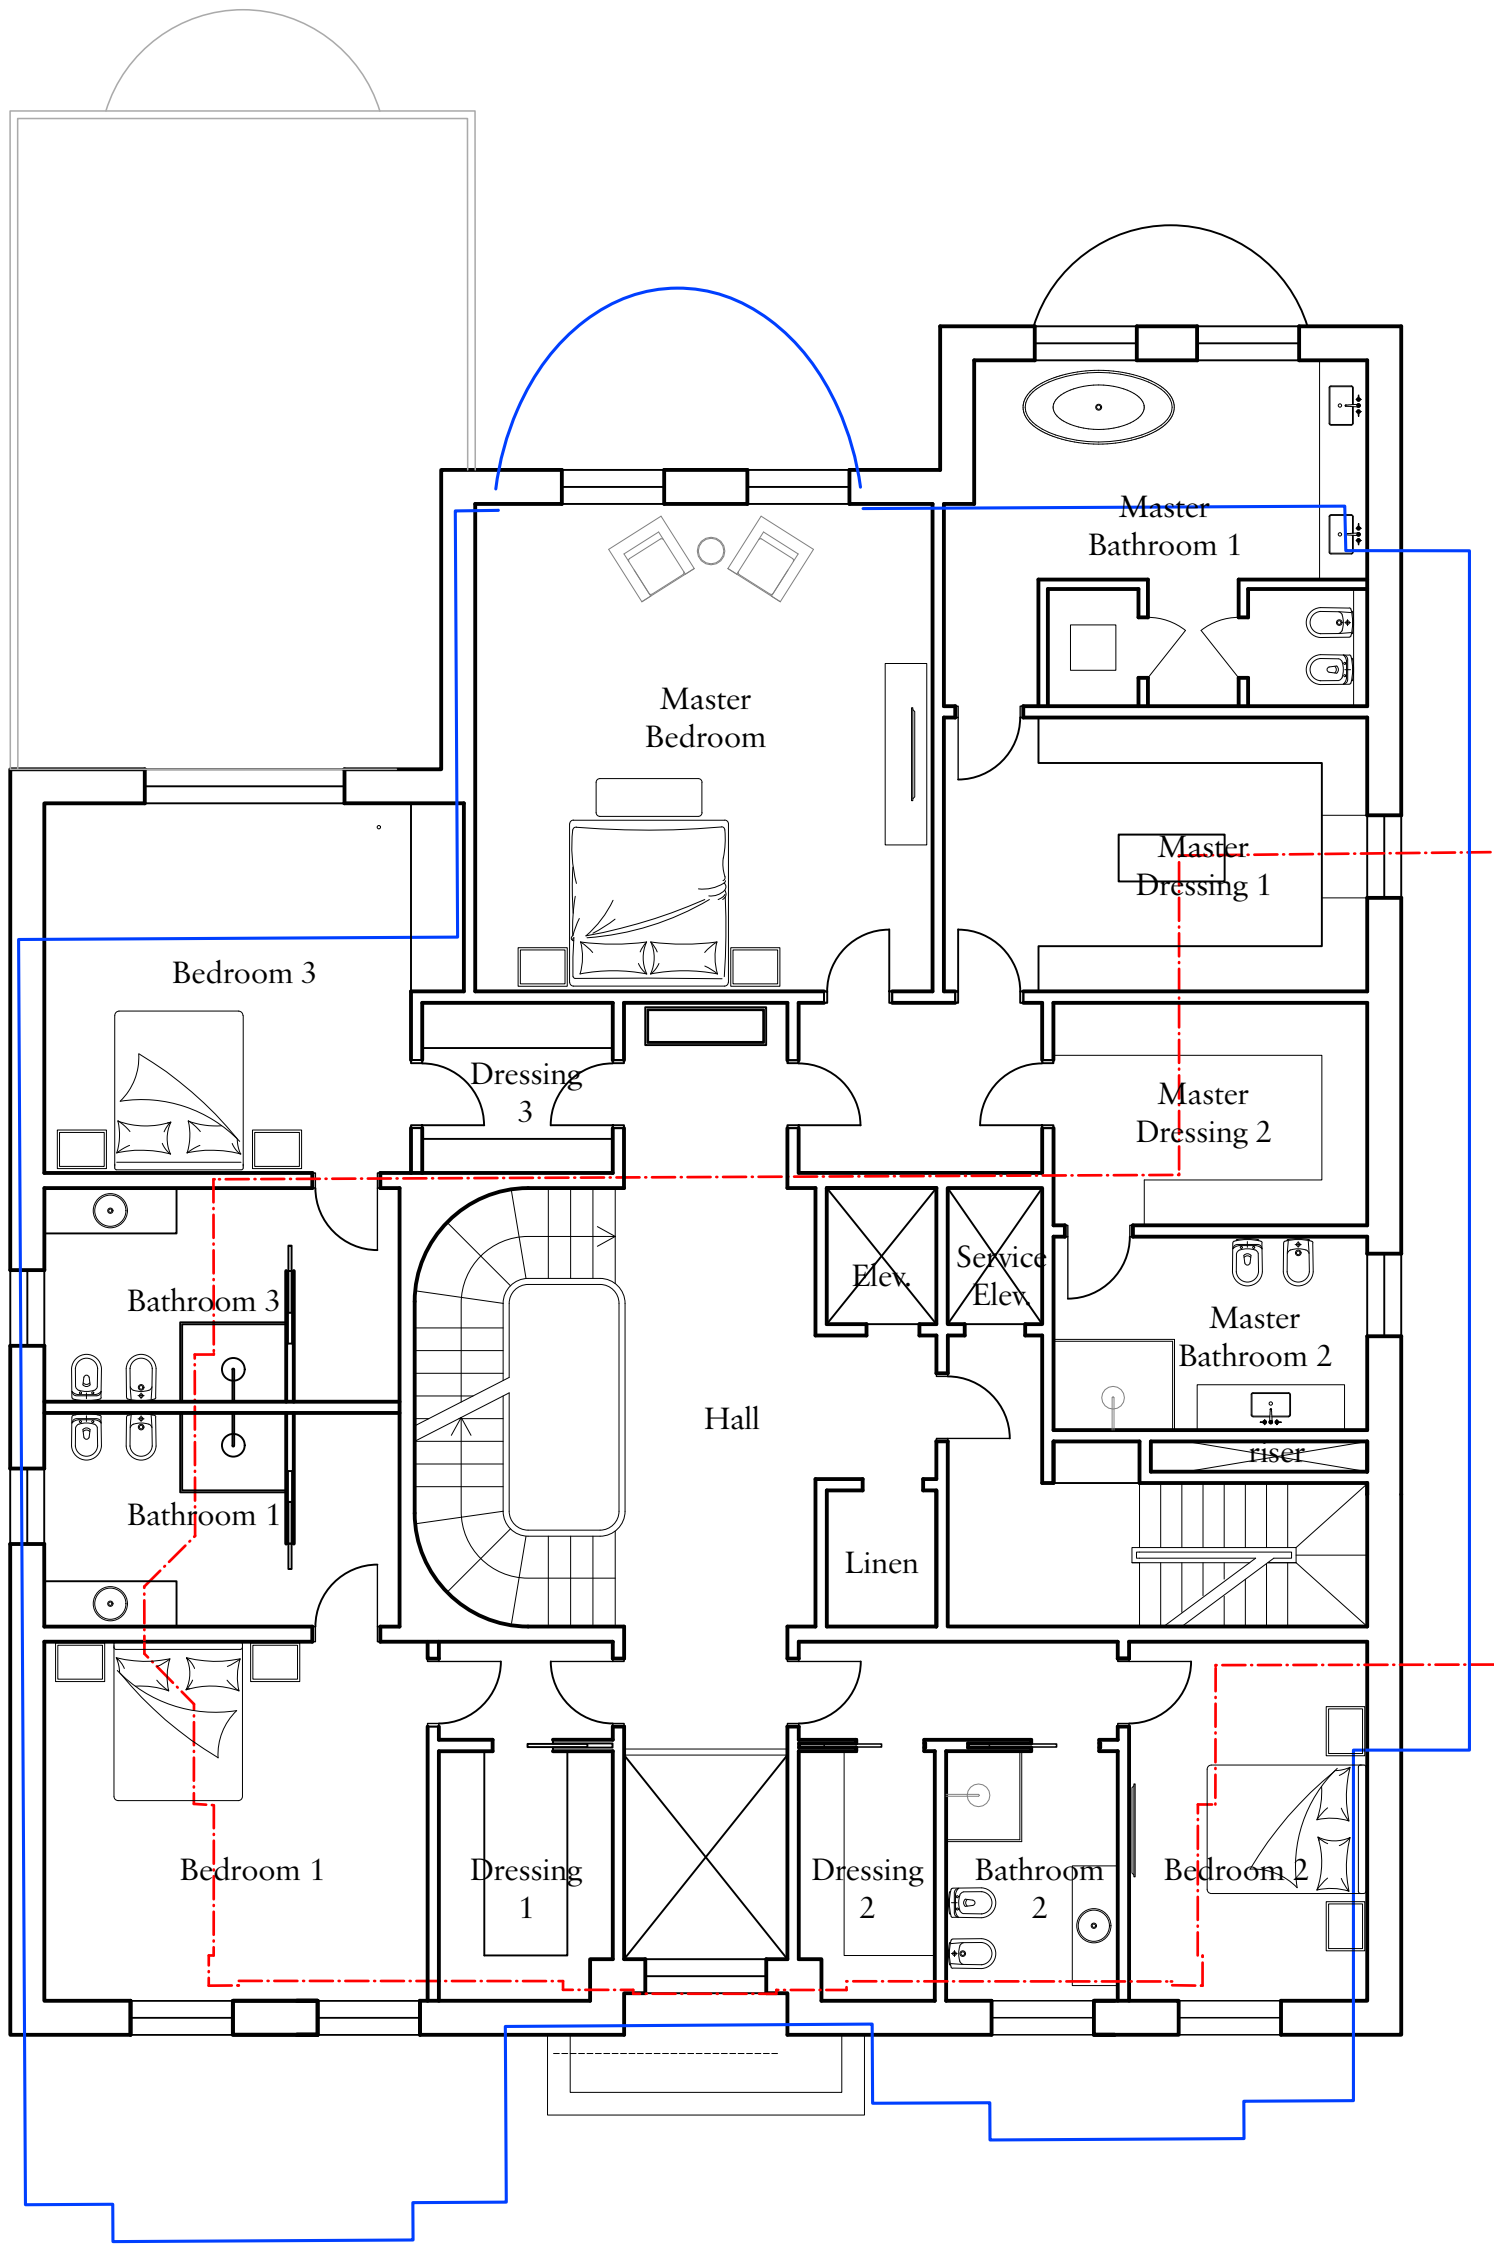

2 Proposed First Floor
Scale: 1:100

Consented 2016/1930
Existing

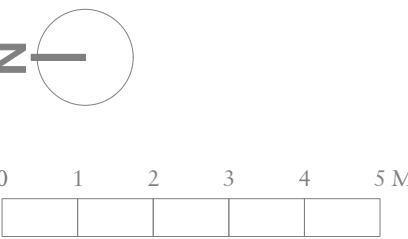

Rev Date Details By

Charlton Brown Architecture & Interiors

The Belvedere, 2 Back Lane, Hampstead, London, NW3 1HL

Telephone +44(0)20 7794 1234
Email office@charltonbrown.com
Website www.charltonbrown.com

Client
Andrew Selby

Project
Oaklawn - Compton Avenue

Drawing Title
Proposed Floor Plans

Date	Drawn	Checked
25/08/2023	TG	DB

Scale
1:100 @ A1

Issue Status

Planning

Project Number	Drawing Number	Revision
23002	PL_103	