
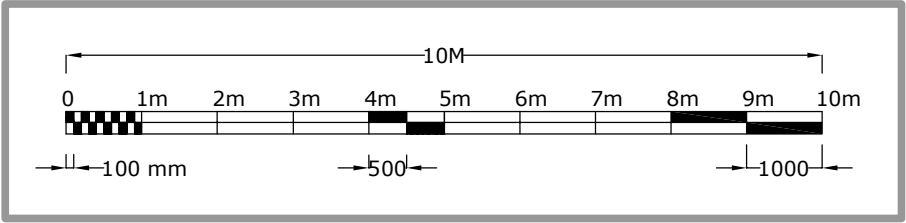


Proposed Roof Plan

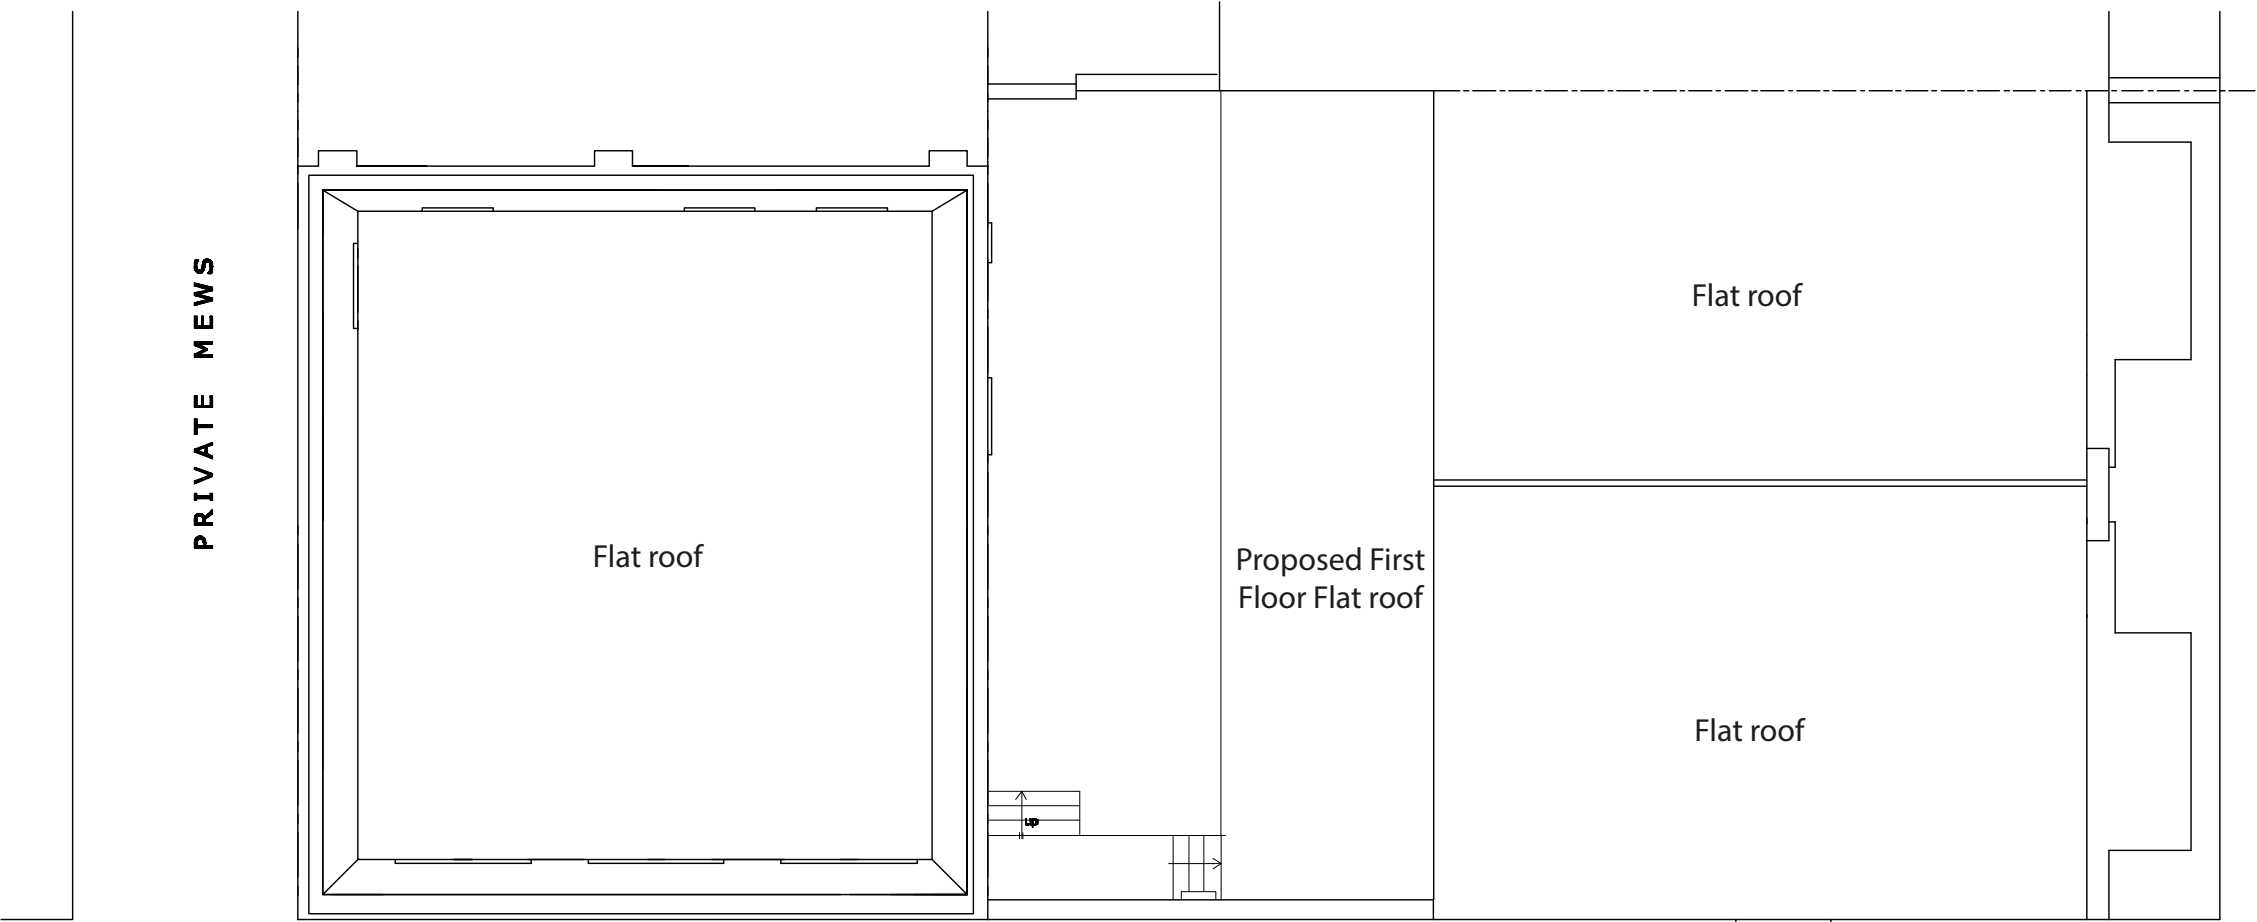

Paragon Design & Build Limited

Registered Address:

55 Oakdale
Southgate
N14 5RG
London
United Kingdom

Project Site:
595 -597 Green Lanes,
London, N8 0RE
Drawing:
Proposed roof plan

Scale:
1/100 @ A3

Drawing No:
MD15-03

