




Existing front elevation (north) - no external alterations

Existing rear elevation (south) - no external alterations



Existing side elevation (east) - no external alterations

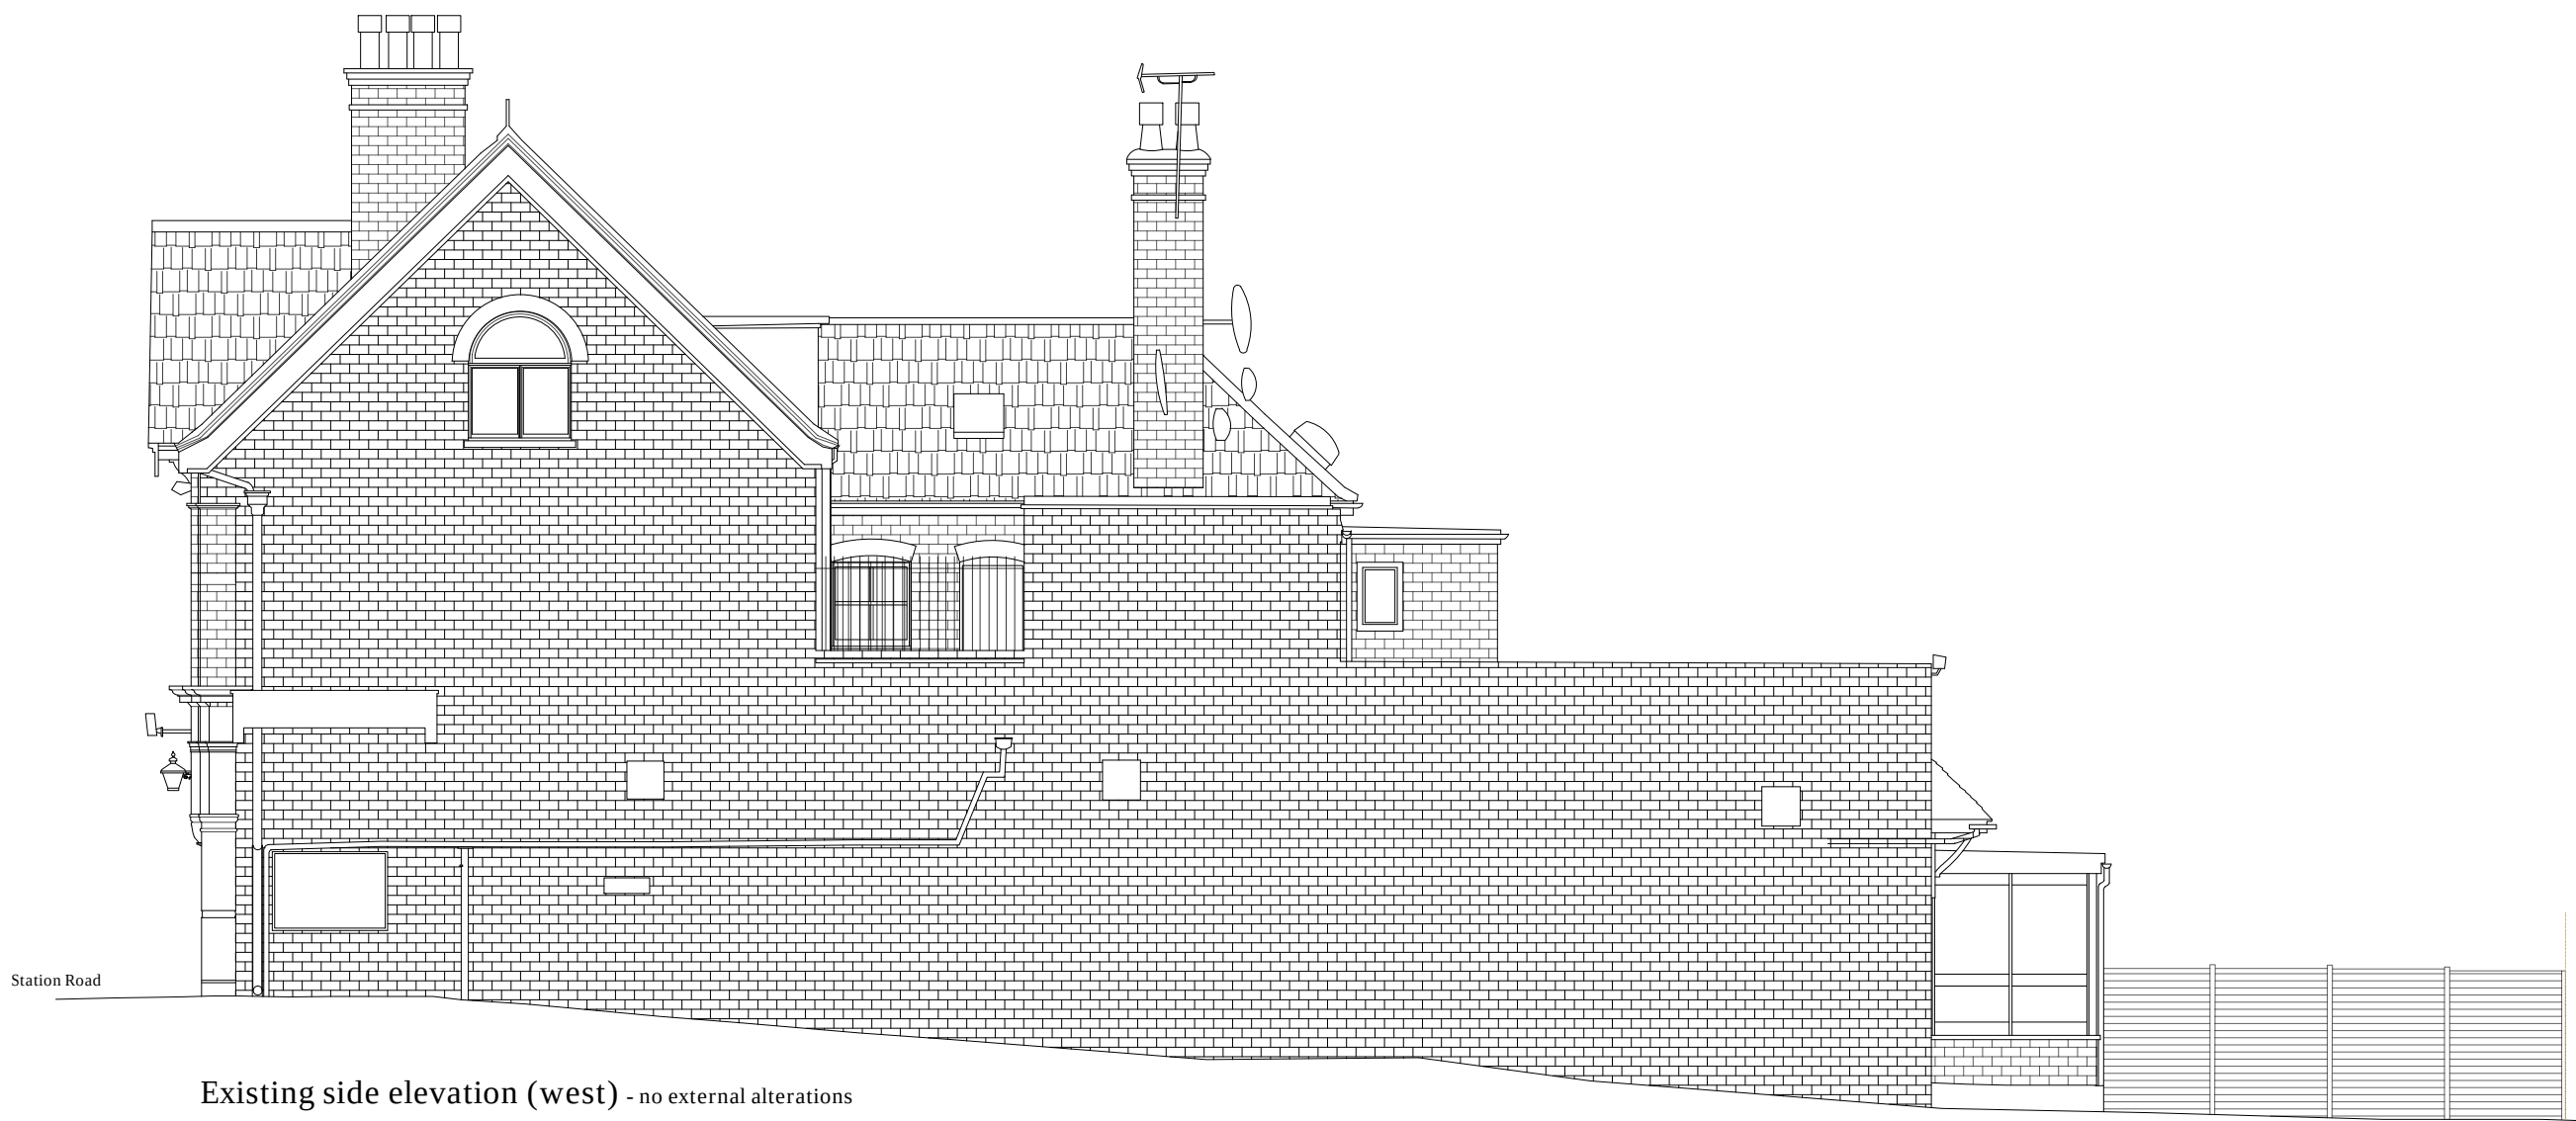

Existing side elevation (west) - no external alterations

Scale 1:100 @ A1
0 1 2 3 4 5 6 7 8 9 10



AYGUL BOYRAZ

Contact: Ms. Aygul Boyraz
Email: info@aygulboyraz.com
Tel: +44 737 930 0882

Project Title
33 Station Road, Wood Green,
London, N22 6UX

Sheet Title
Existing Elevations
- no alterations

Scale
1:100 @ A1

Drawn By
AYGUL BOYRAZ

Reference Number
108A_PL02A

Date
19/12/2023

Notes:
This drawing is not to be copied, altered or
changed without permission. The dimensions
of this drawing are based on another given
plan and we hold no responsibility in accuracy.

While this drawing can be used as a base
drawing for construction purposes, it is VERY
IMPORTANT that all dimensions are checked
carefully before any work commences or any
materials are ordered.

This drawing can be used as part of a planning
application, although the planning officer may
ask for more specific information about some
aspects of the design.

The drawing intends to illustrate the general
arrangement of the project proposals. As it
stands this drawing does not include all of the
detail necessary for a
full planning building regulations application.