




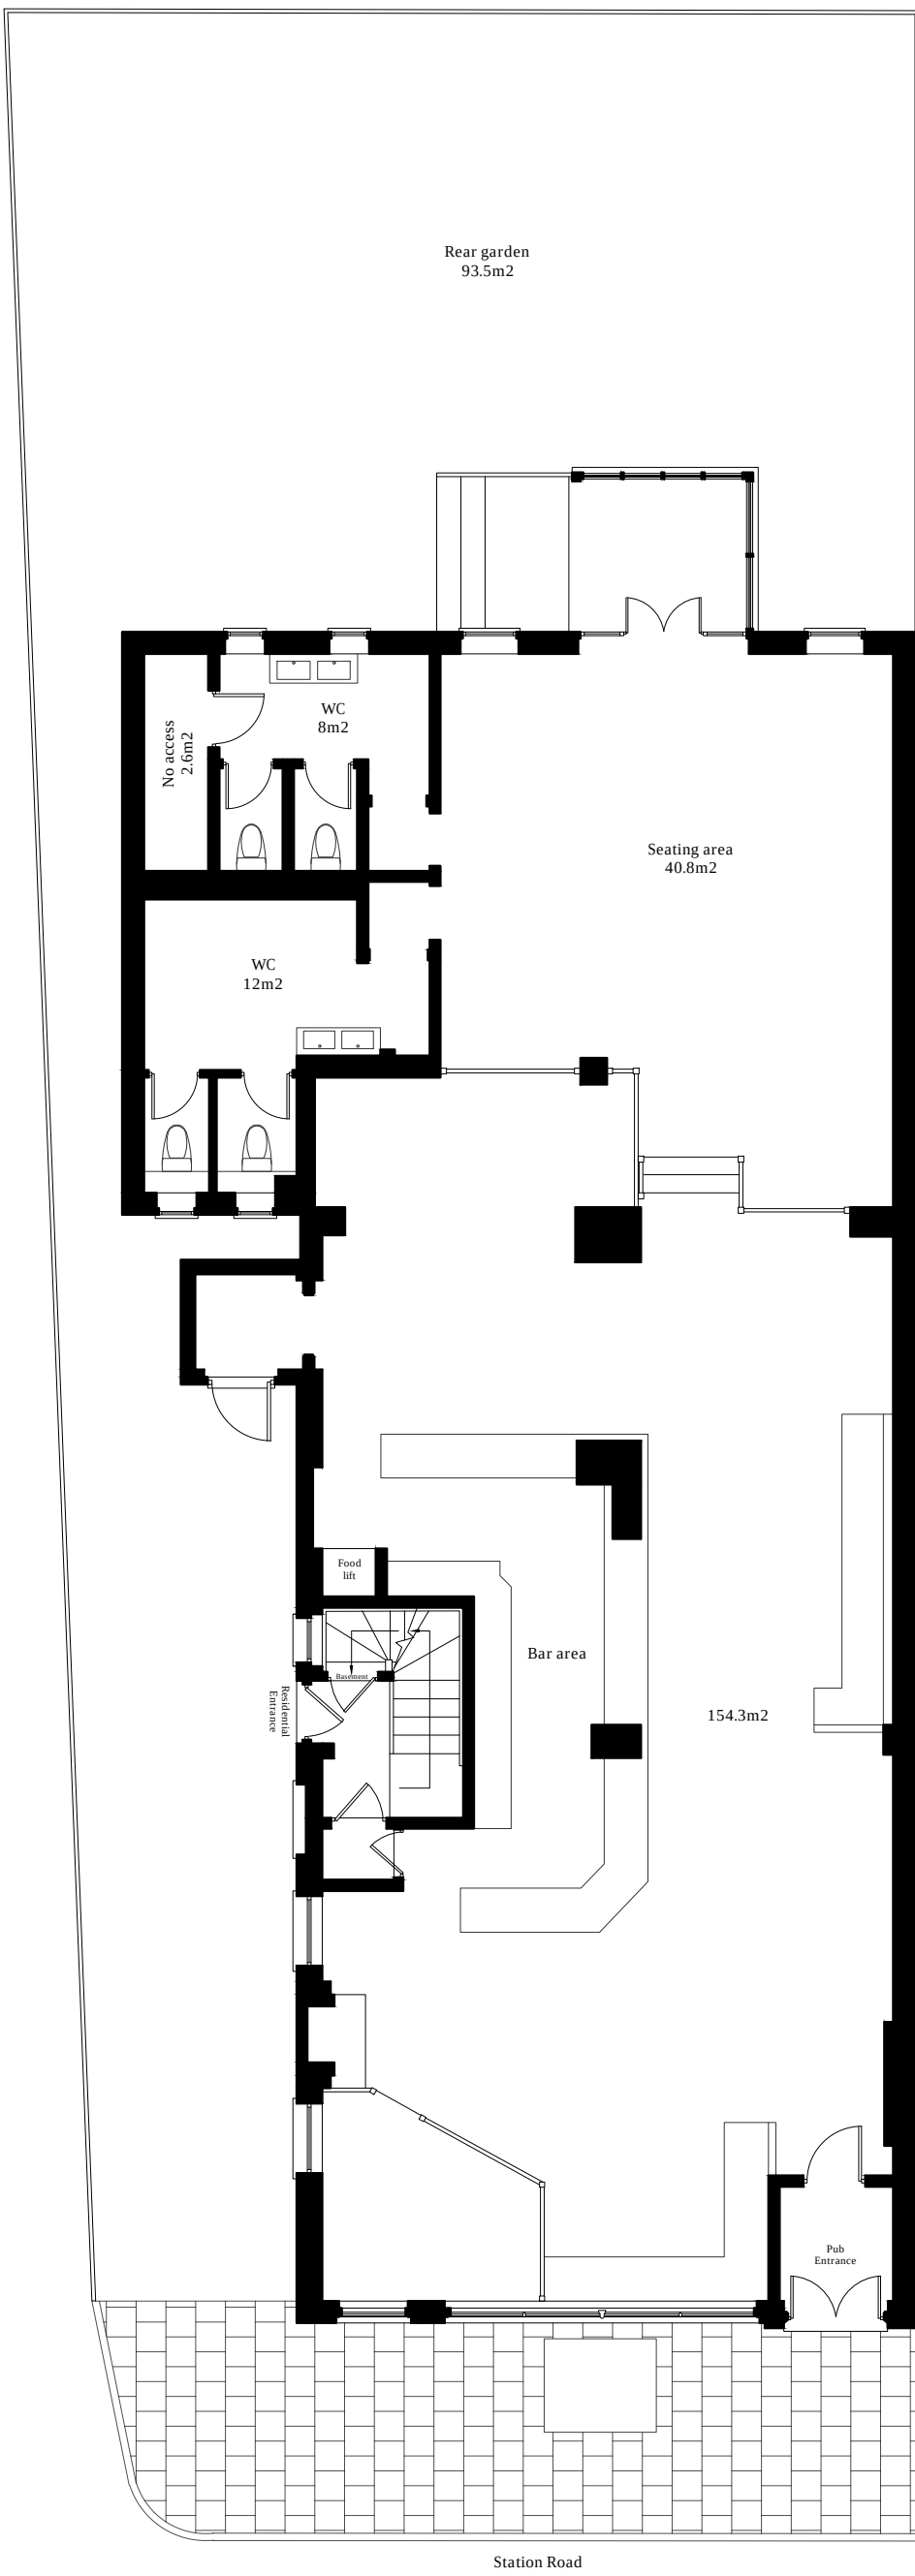


Existing ground floor plan

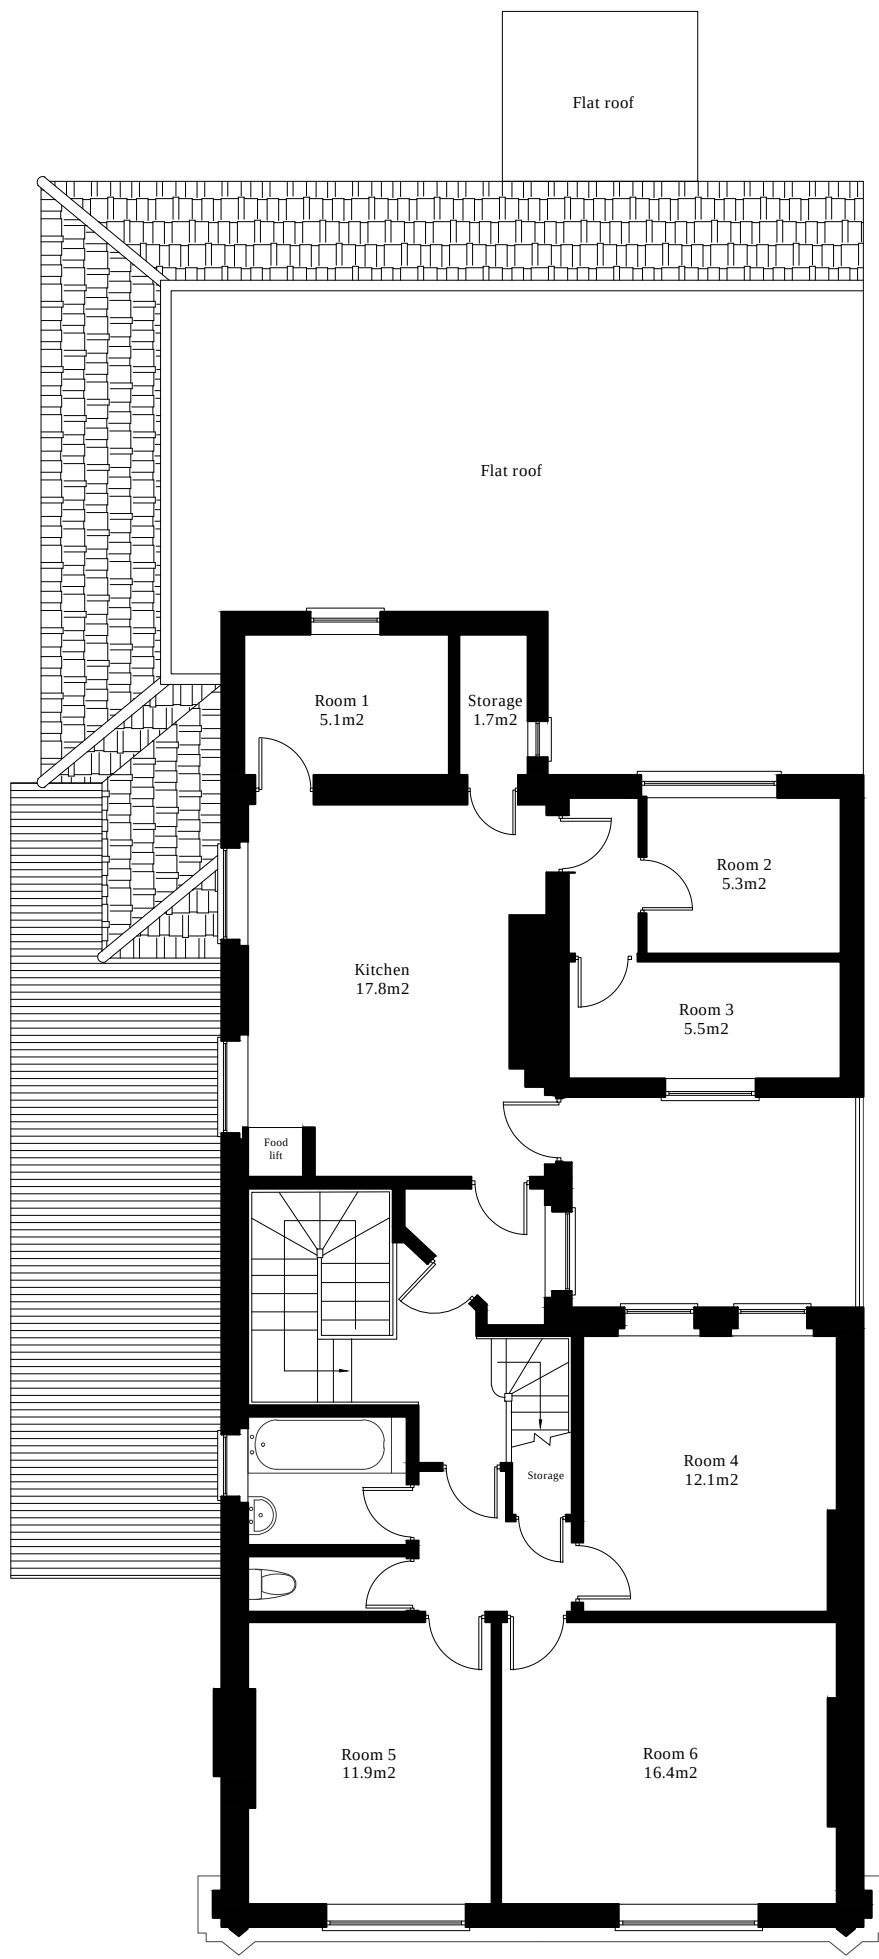


Existing first floor plan

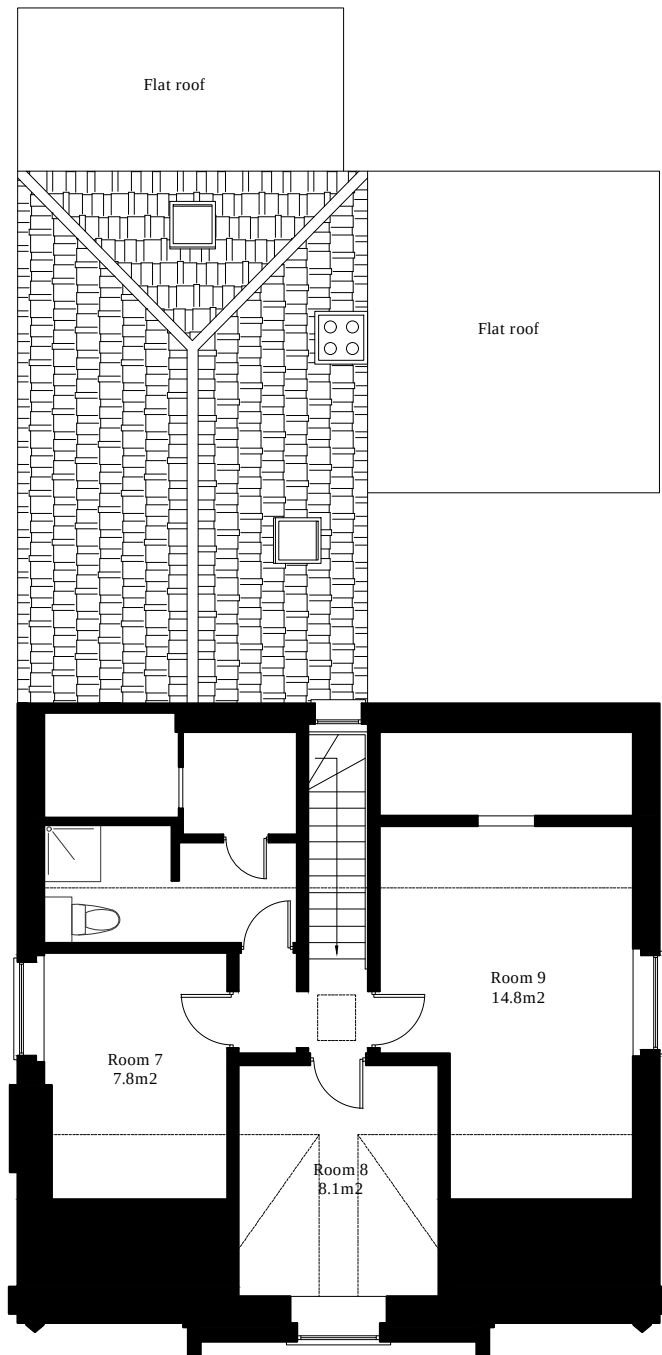


Existing second/loft floor plan

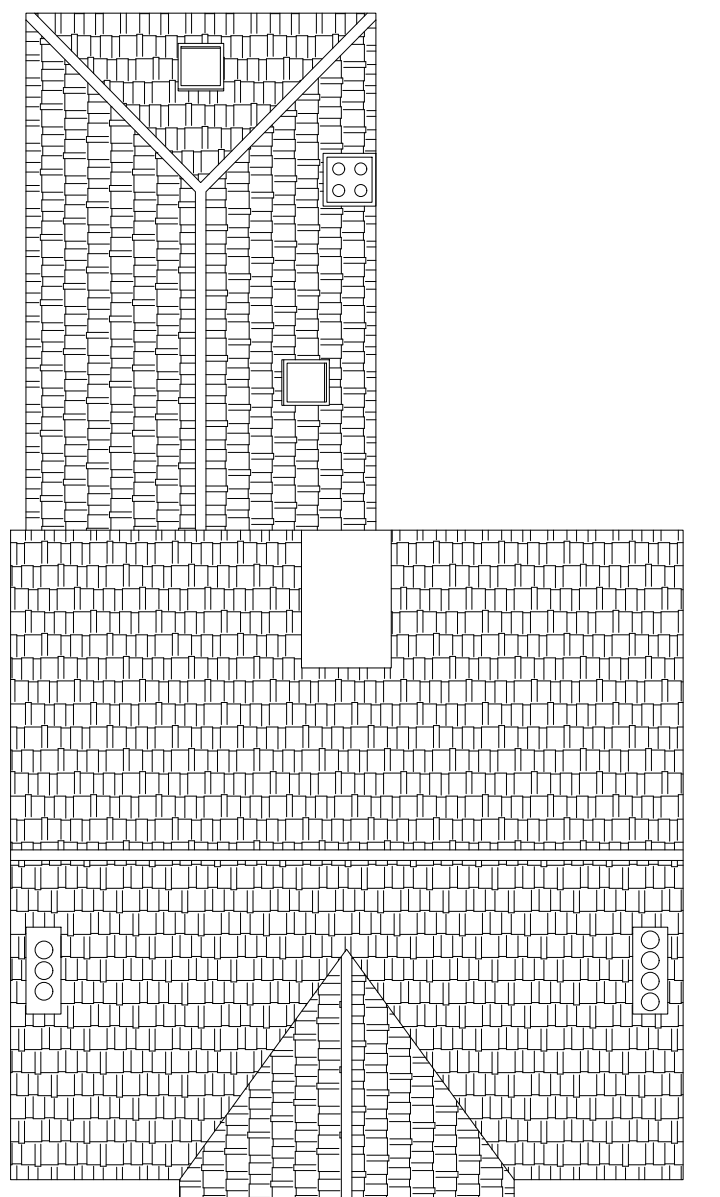


Existing roof plan - no alterations

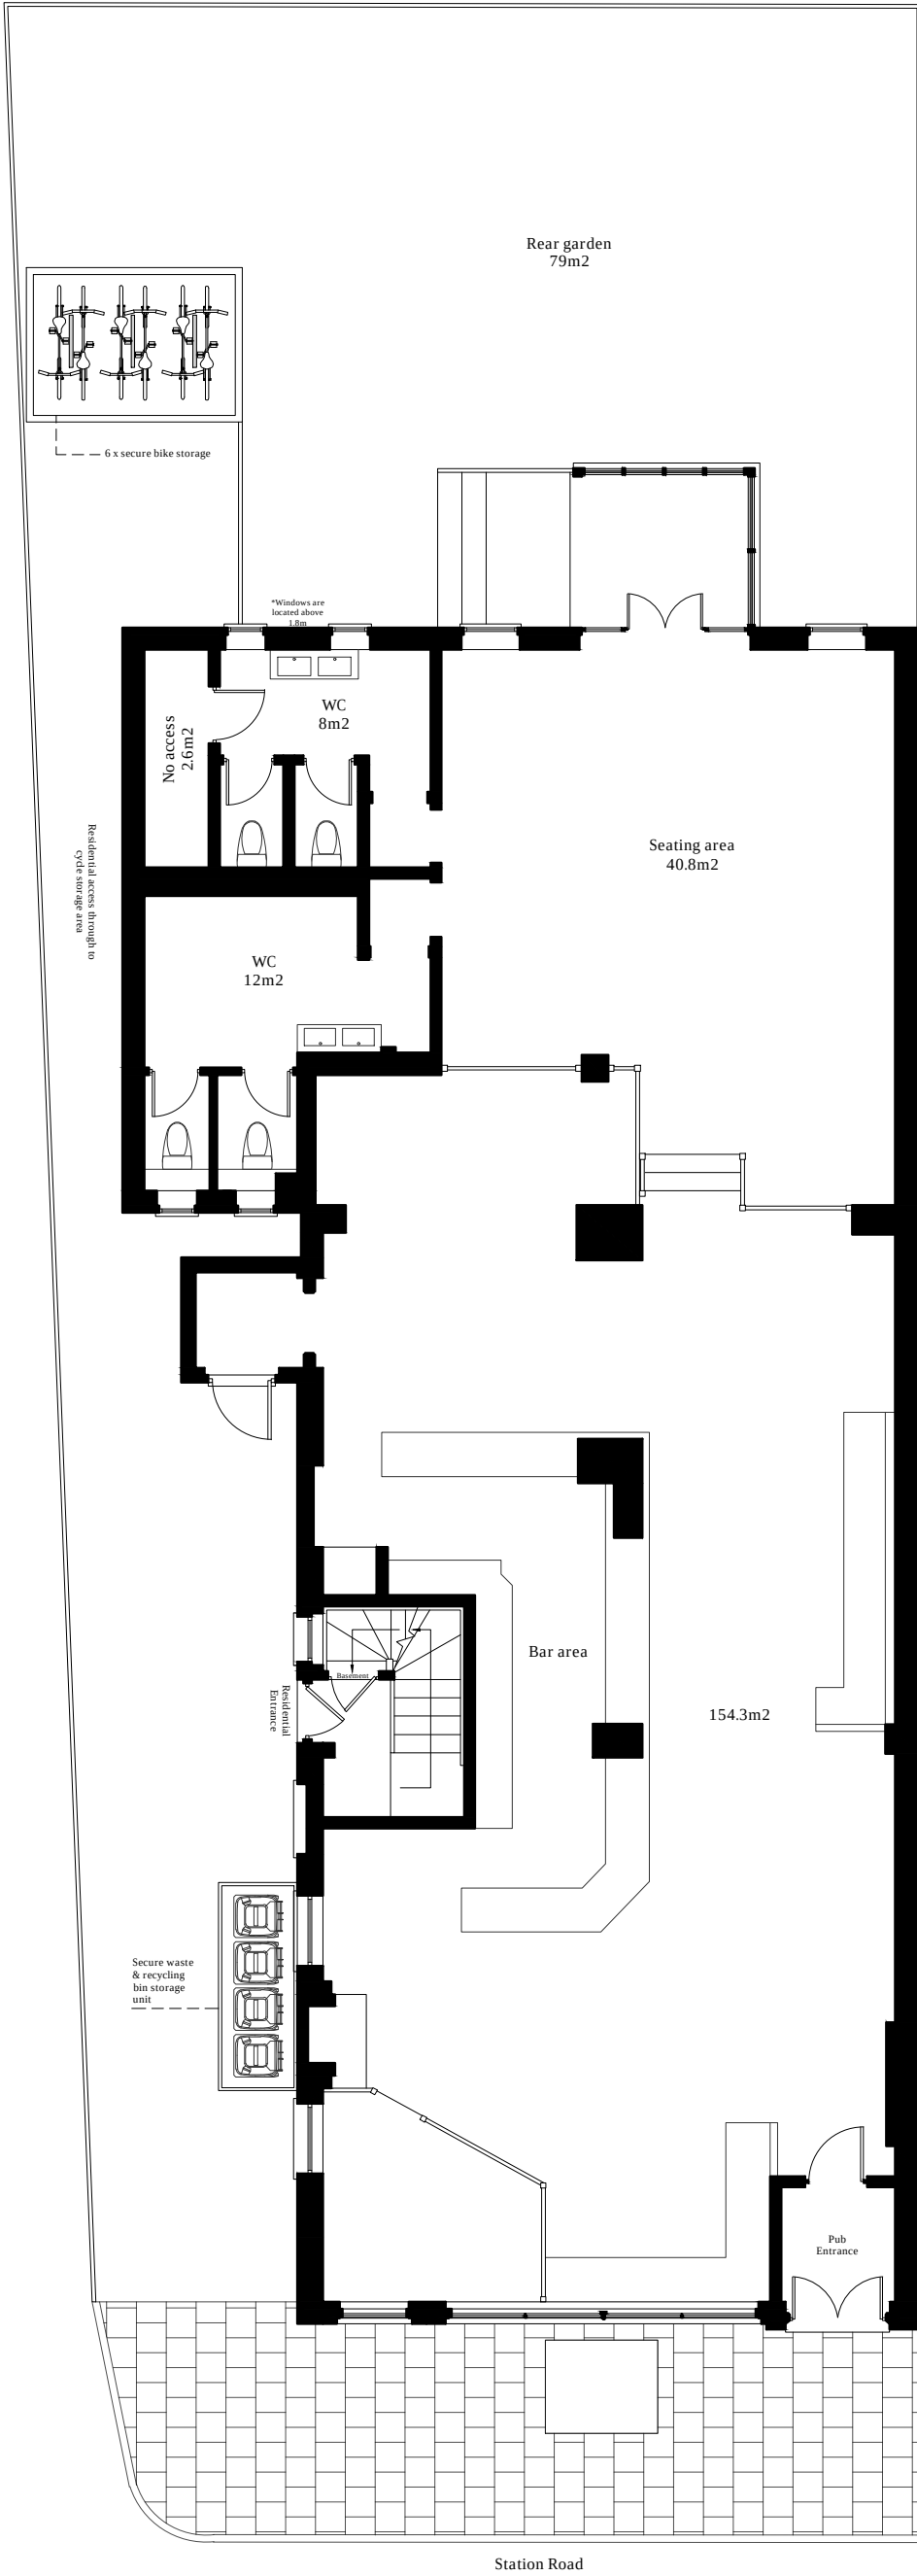

Proposed ground floor plan - no external alterations

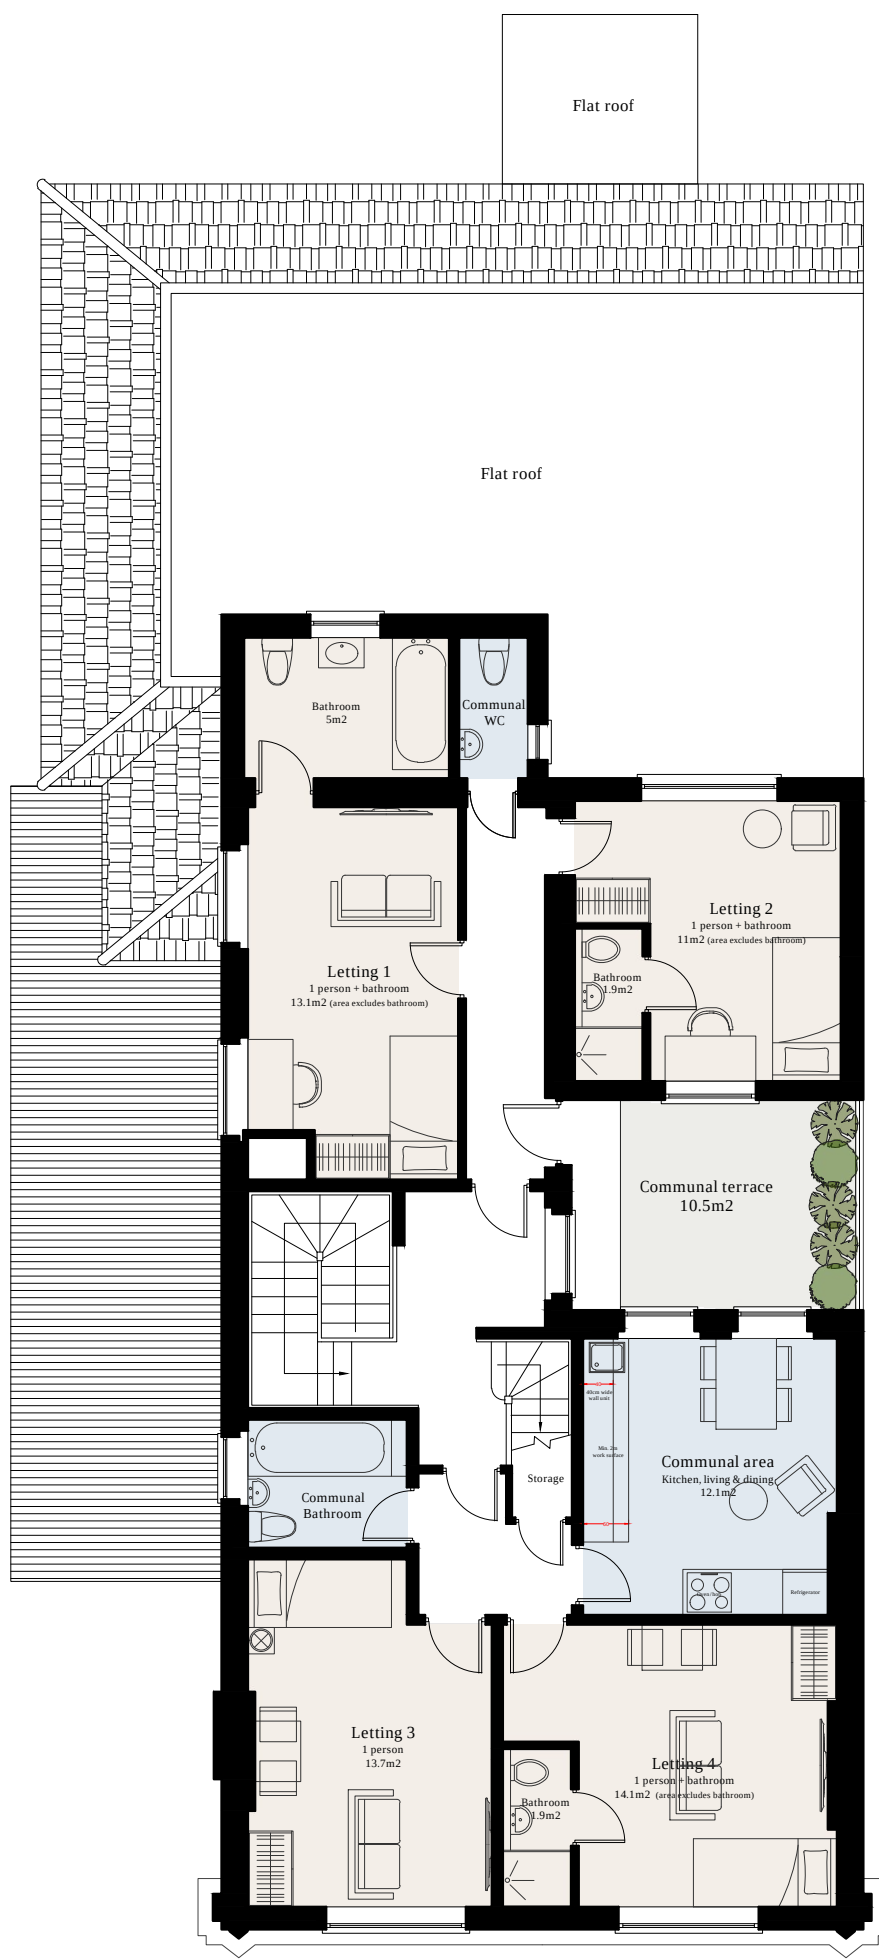

Proposed first floor plan - no external alterations

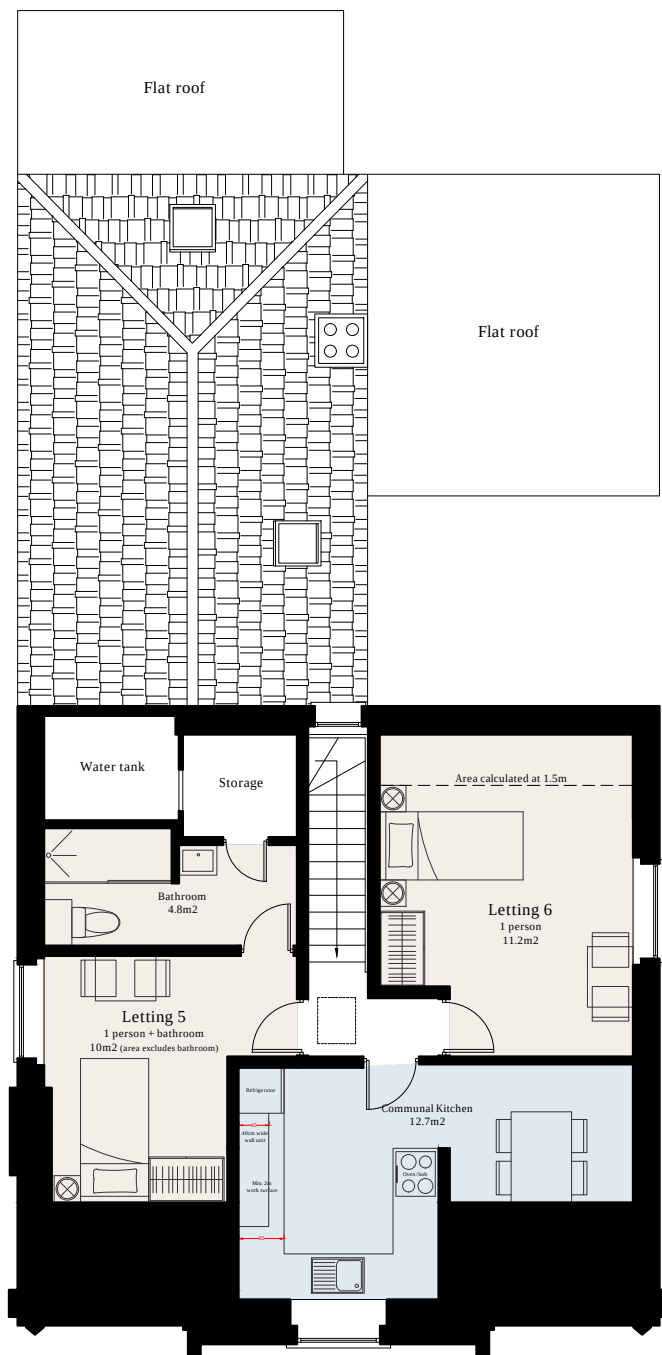

Proposed second/loft floor plan - no external alterations

- Letting 1-6
- Communal

AYGUL BOYRAZ

Contact: Ms. Aysel Boyraz
Email: info@aygulboyraz.com
Tel: +44 737 930 0882

Project Title
33 Station Road, Wood Green,
London, N22 6UX

Sheet Title
Existing & Proposed
Floor Plans

Scale
1:100 @ A1

Drawn By
AYGUL BOYRAZ

Reference Number
108A_PL01A

Date
19/12/2023

Notes:
This drawing is not to be copied, altered or
changed without permission. The dimensions
of this drawing are based on another given
plan and we hold no responsibility in accuracy.

While this drawing can be used as a base
drawing for construction purposes, it is VERY
IMPORTANT that all dimensions are checked
carefully before any work commences or any
materials are ordered.

This drawing can be used as part of a planning
application, although the planning officer may
ask for more specific information about some
aspects of the design.

The drawing intends to illustrate the general
arrangement of the project proposals. As it
stands this drawing does not include all of the
detail necessary for a
full plans building regulations application.

