


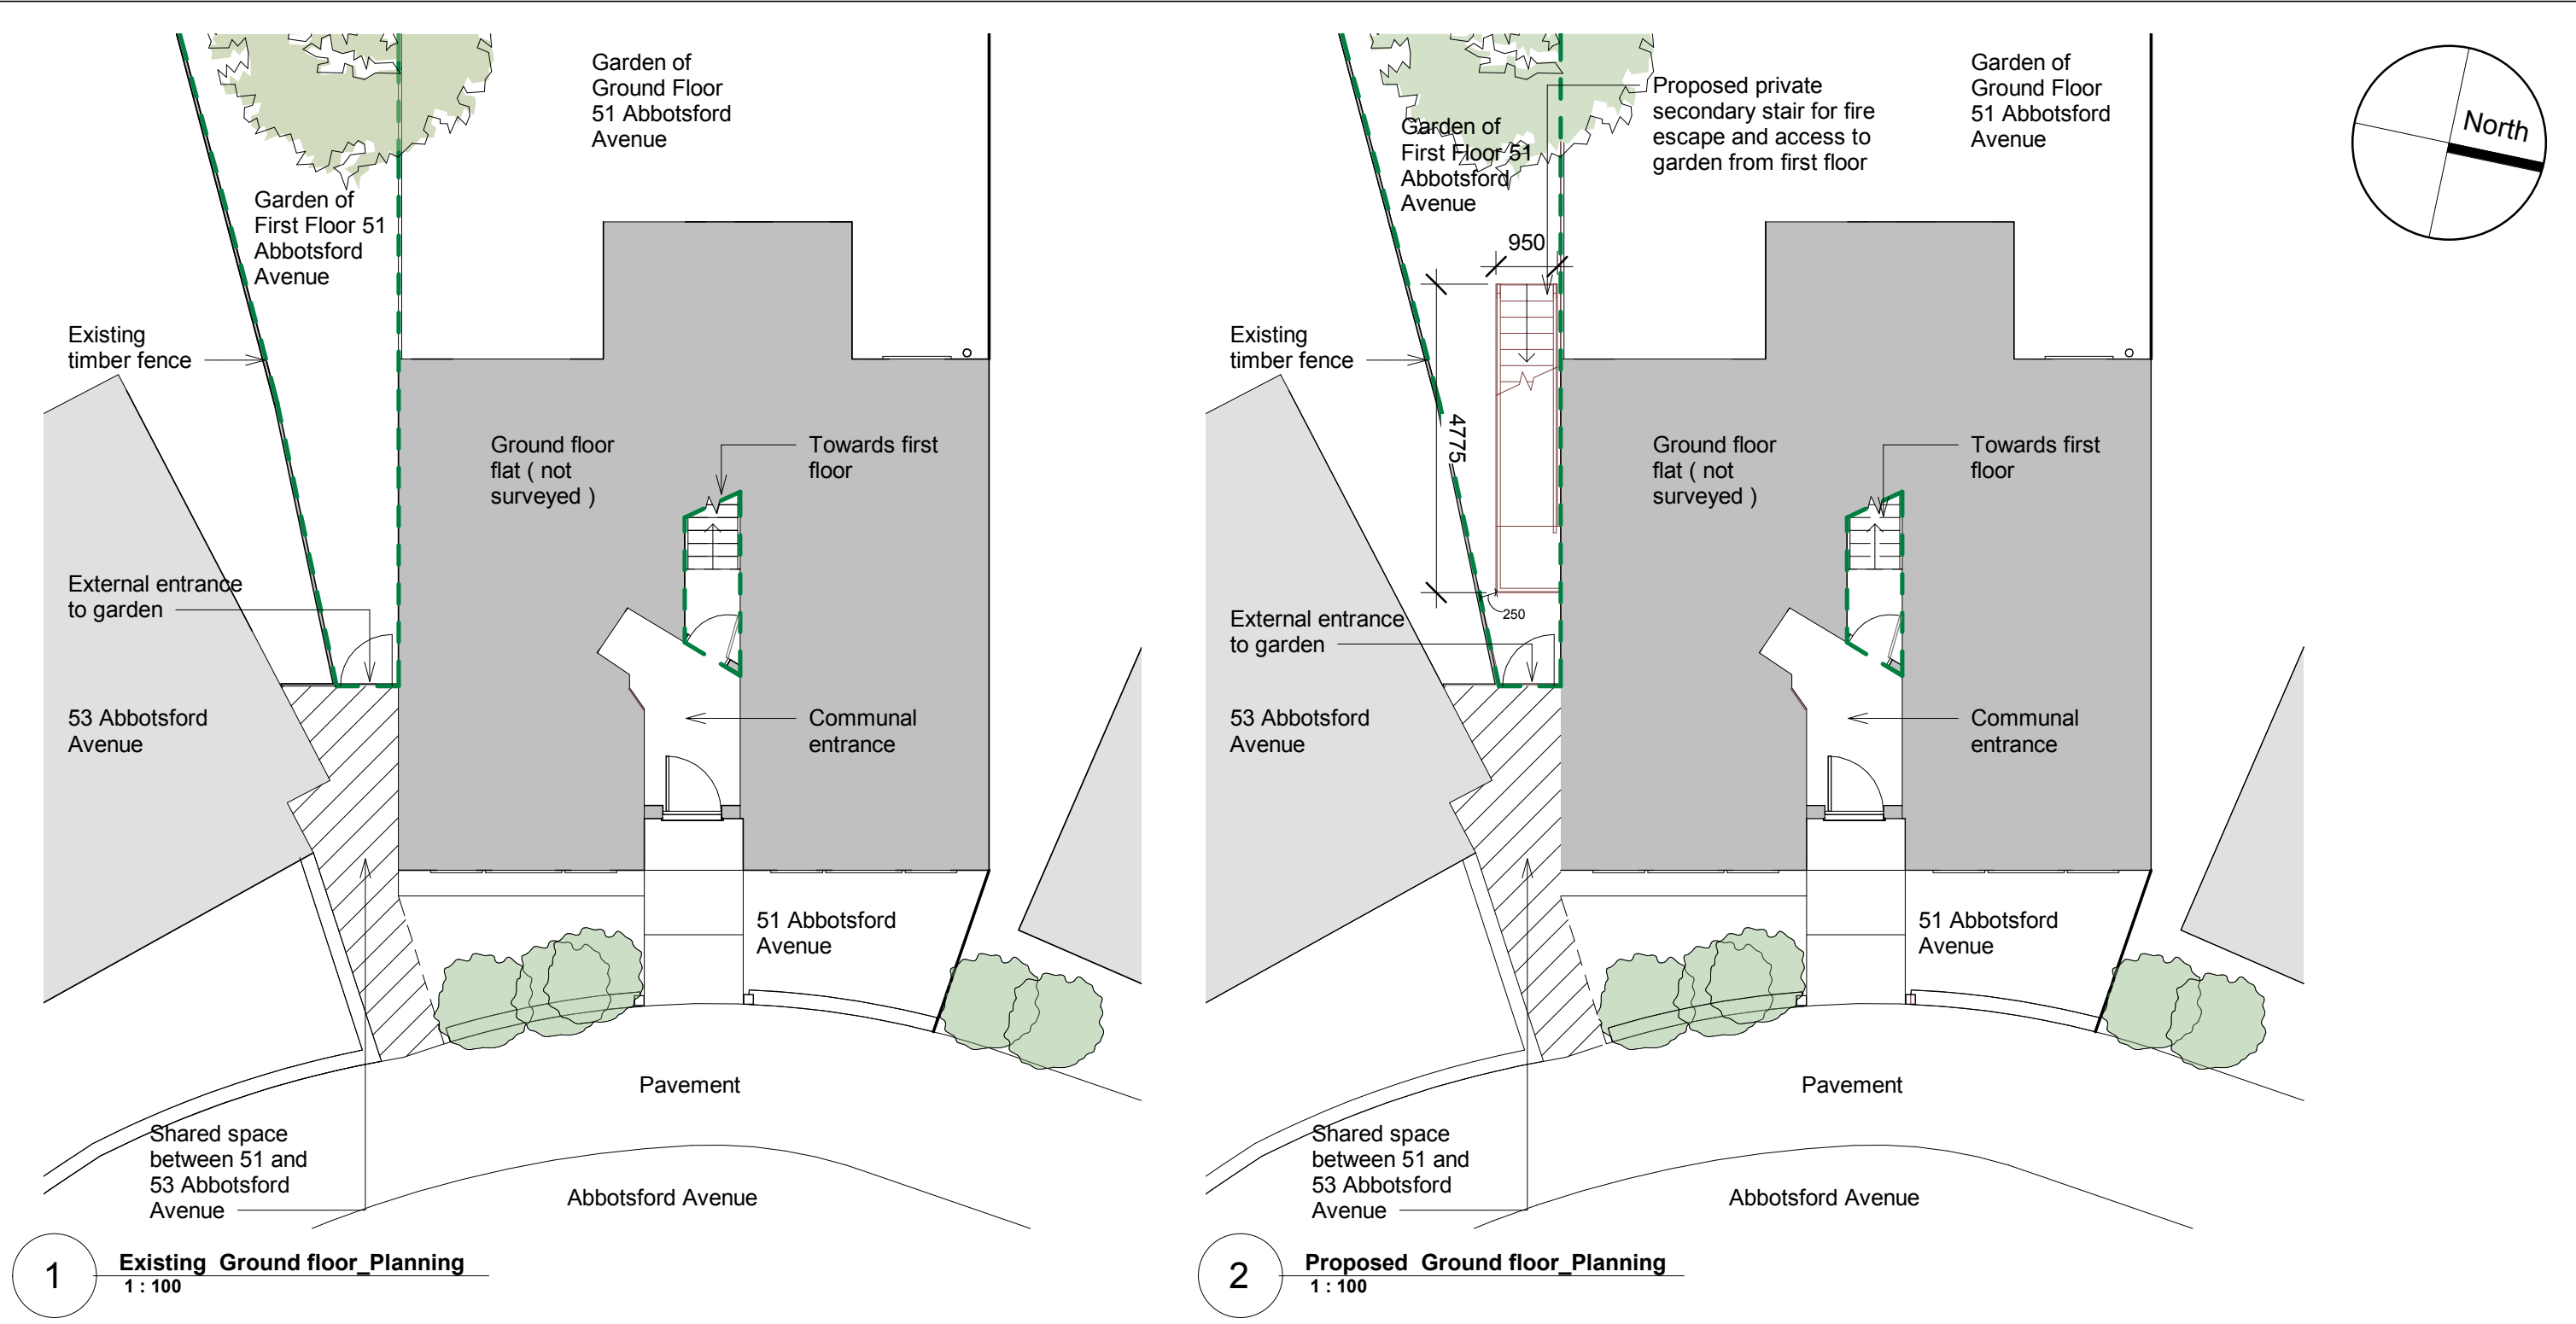

NOTES:

0 1m 4m 8m
1:100 2m

LEGEND

- - - Area of proposal
- Existing structure
- Proposed elements

Significant dimension located at proposed external stairs

01	First Issue	17/12/2023
Rev. No.	Revision Description	Date

Revisions

Issue Status			
Planning			
Project First Floor Flat 51 Abbotsford Avenue			
Drawing Title Existing and Proposed Ground floor plan			
Drawn SC	Date 05/10/2023	Scale @ A3 1 : 100	Project No. C1015
Drawing No. 51ABT-SC-DR-A-1002			Rev. P01