

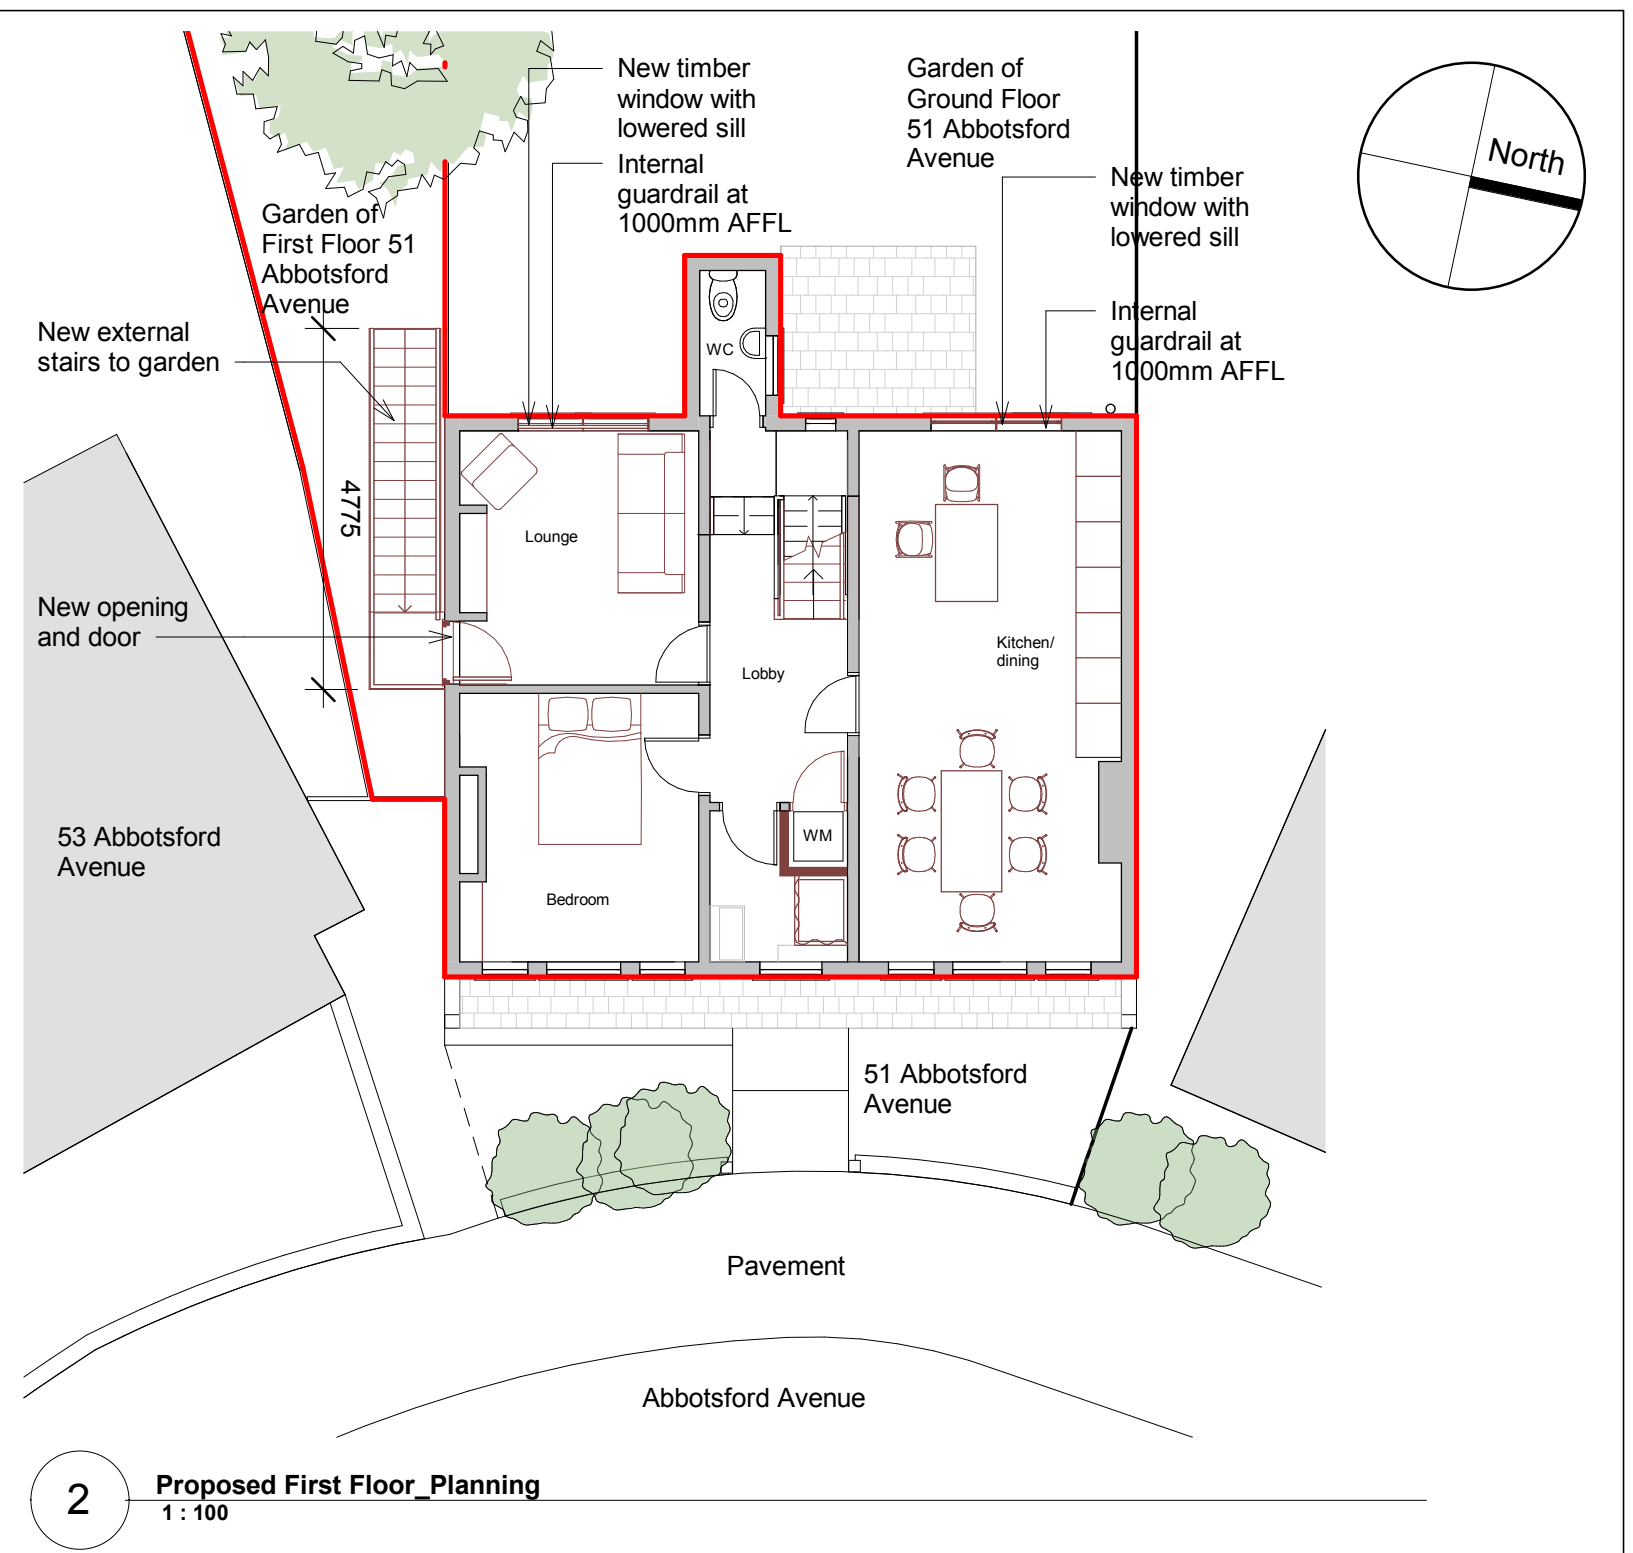


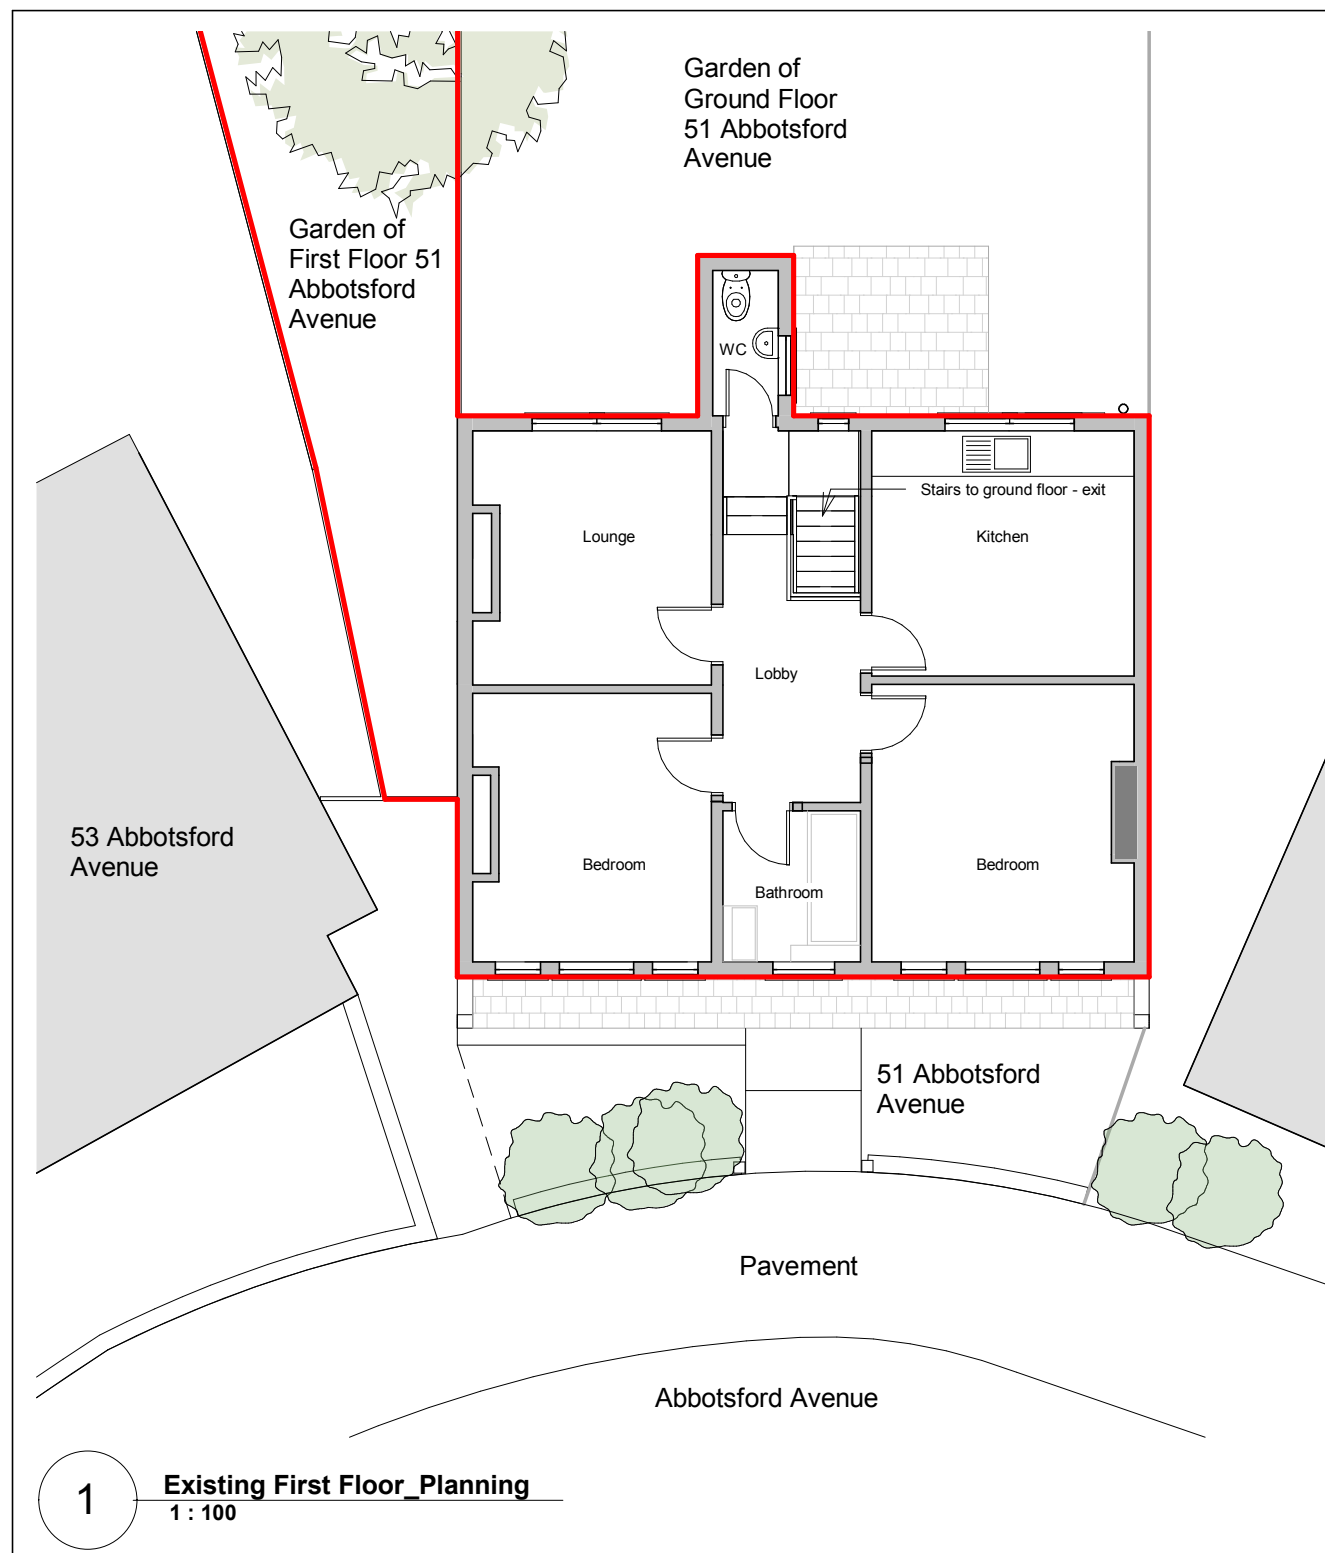

NOTES:

 

LEGEND

-  Site boundary
 Existing structure
 Proposed elements

Significant dimension located at proposed external stairs

02	Ammended layout
01	First Issue
Rev. No.	Revision Description

Revisions

20/12/2023
17/12/2023
Date

Issue Status

Planning

Project
Nikos Tsogkas
First Floor Flat 51 Abbotsford Avenue

Drawing Title

Existing and Proposed First Floor Plan

Drawn SC	Date 05/10/2023	Scale @ A3 1 : 100	Project No. C1015
-------------	--------------------	-----------------------	----------------------

Drawing No.	Rev.
51ABT-SC-DR-A-1003	P02