



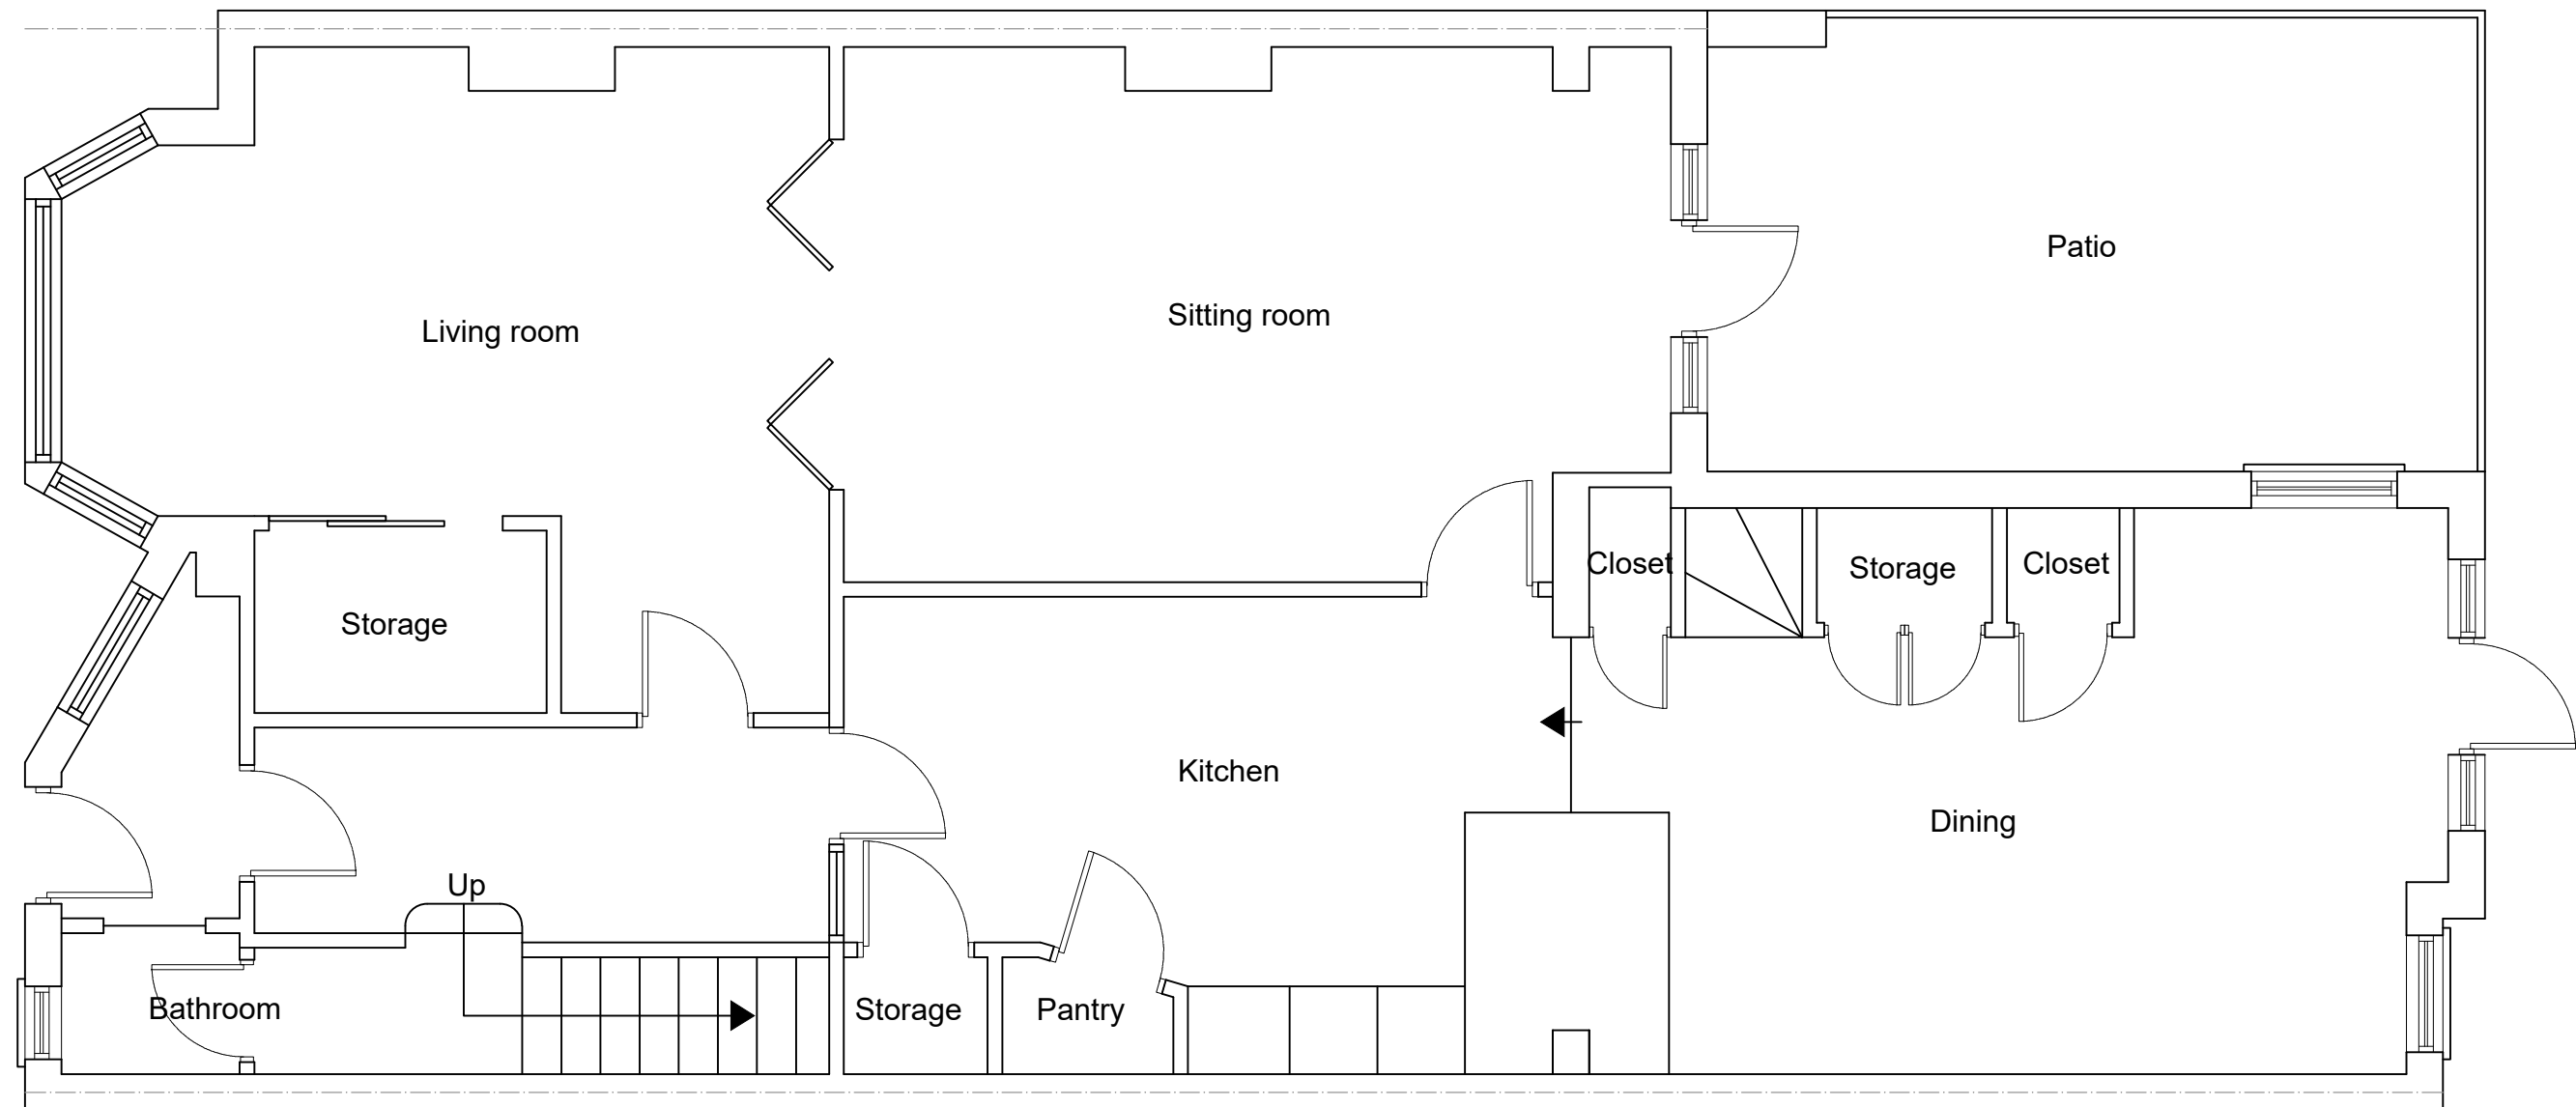

EXISTING GROUND FLOOR PLAN
SCALE 1:50

 

www.FastPlansUK.co.uk

Project: EXTENSION.


Address: 127 DUKES AVENUE N10 2QD

Scale: 1:50 @ A3 Dwg. no: A01


Drawn by: O.B.S Date Drawn: 05-DEC-2023

For Drawings Tel: 0208 629 5257

E-mail: plans@FastPlansUK.co.uk

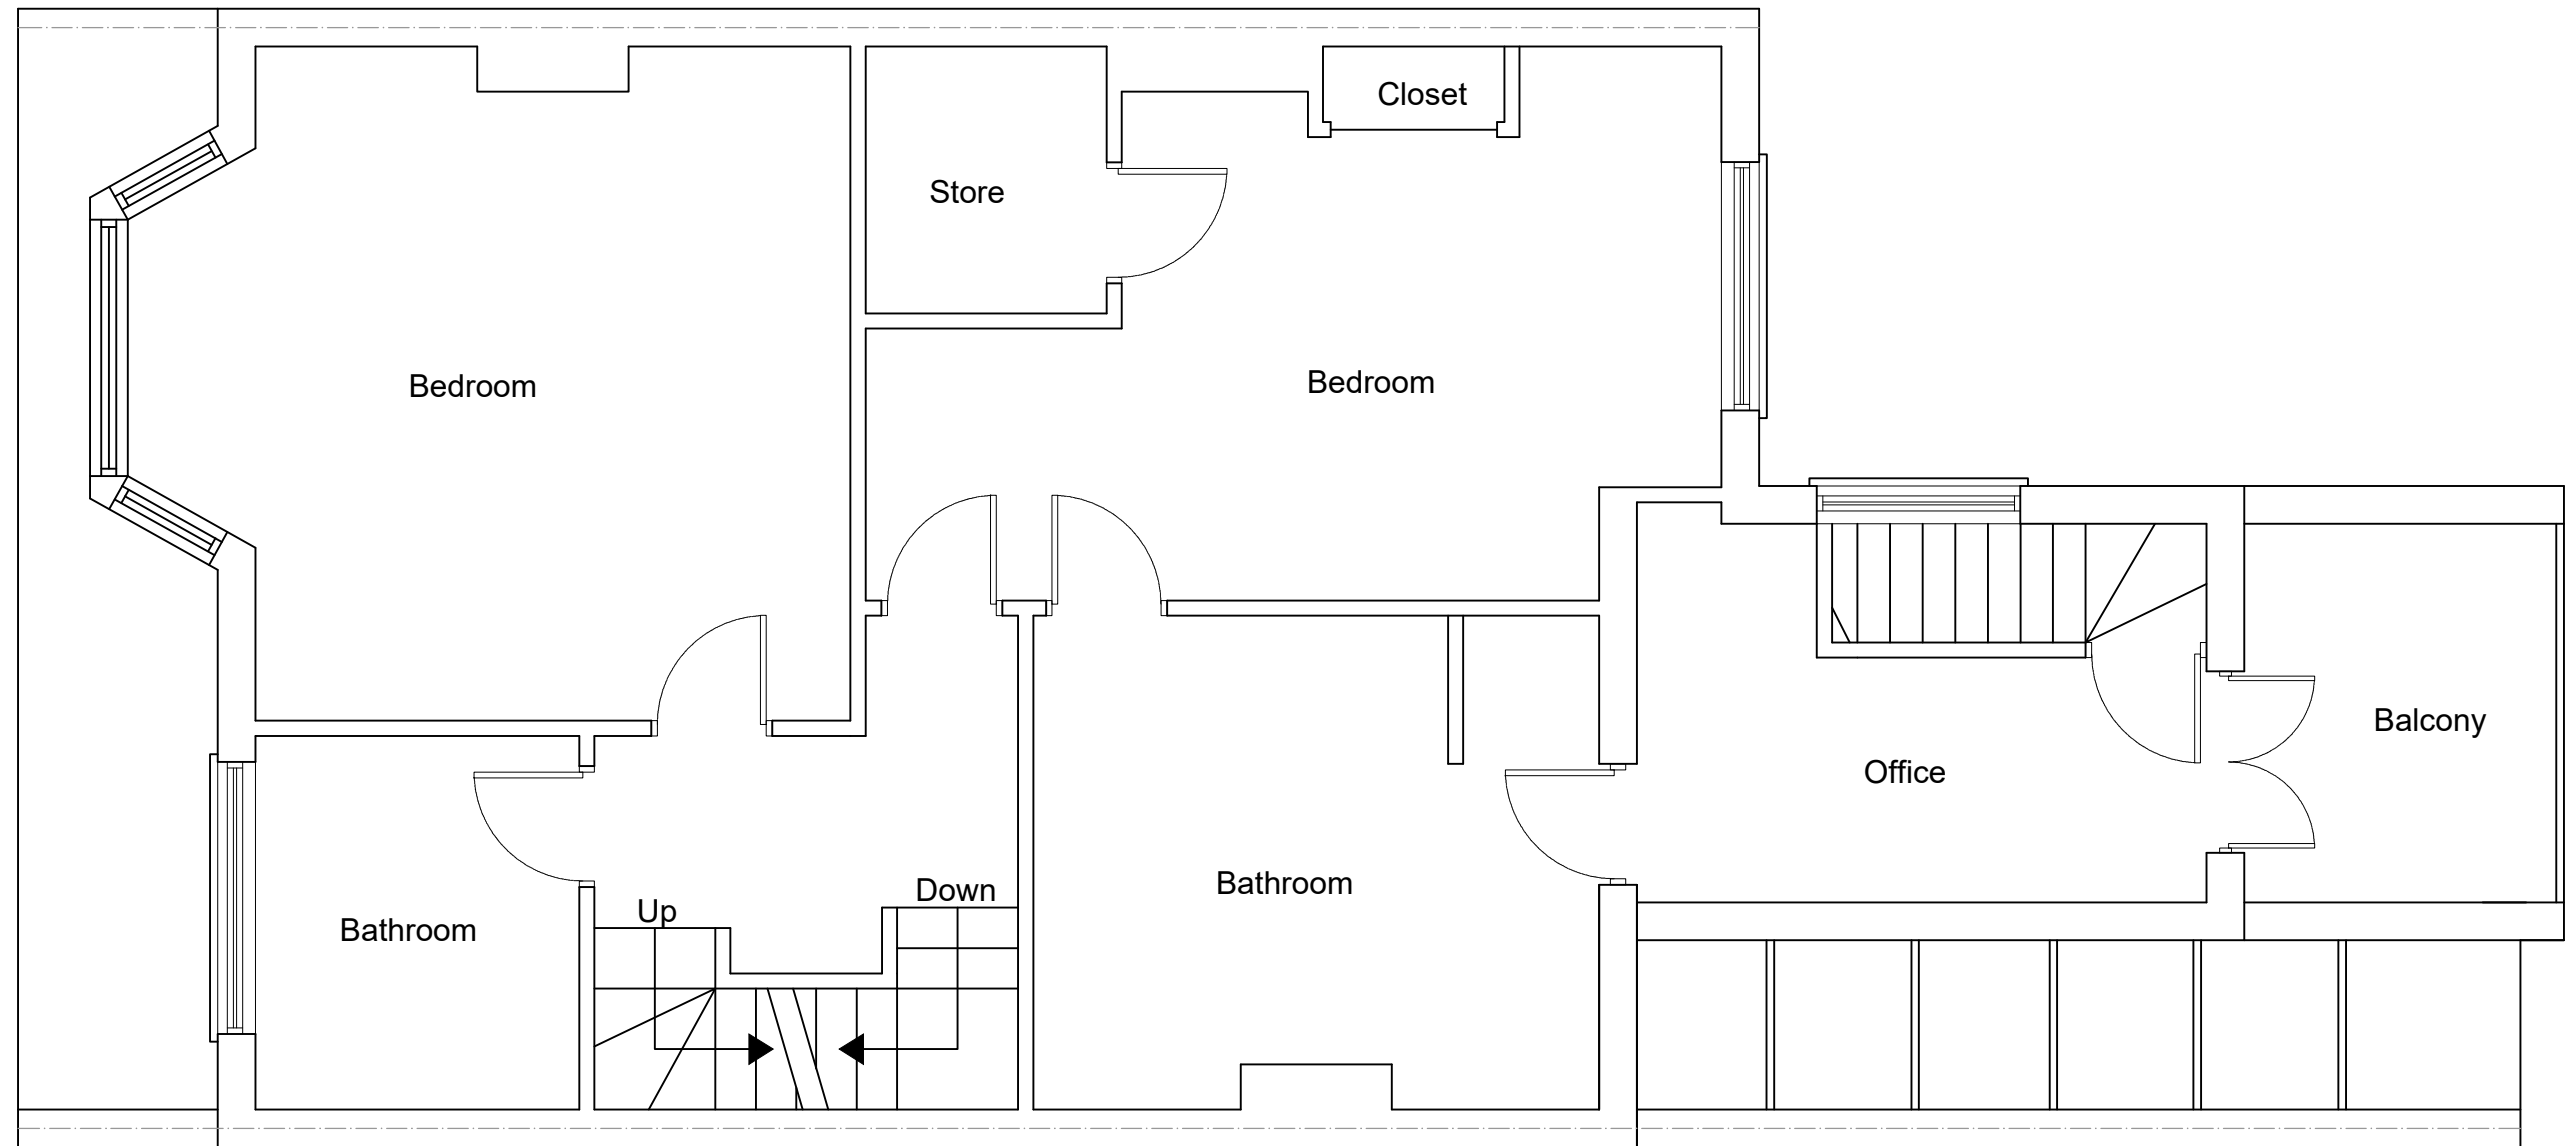

EXISTING FIRST FLOOR PLAN
SCALE 1:50

 

www.FastPlansUK.co.uk


Project: EXTENSION.

Address: 127 DUKES AVENUE N10 2QD


Scale: 1:50 @ A3	Dwg. no: A02
Drawn by: O.B.S	Date Drawn: 05-DEC-2023

For Drawings Tel: 020 3542 1777

E-mail: plans@FastPlansUK.co.uk

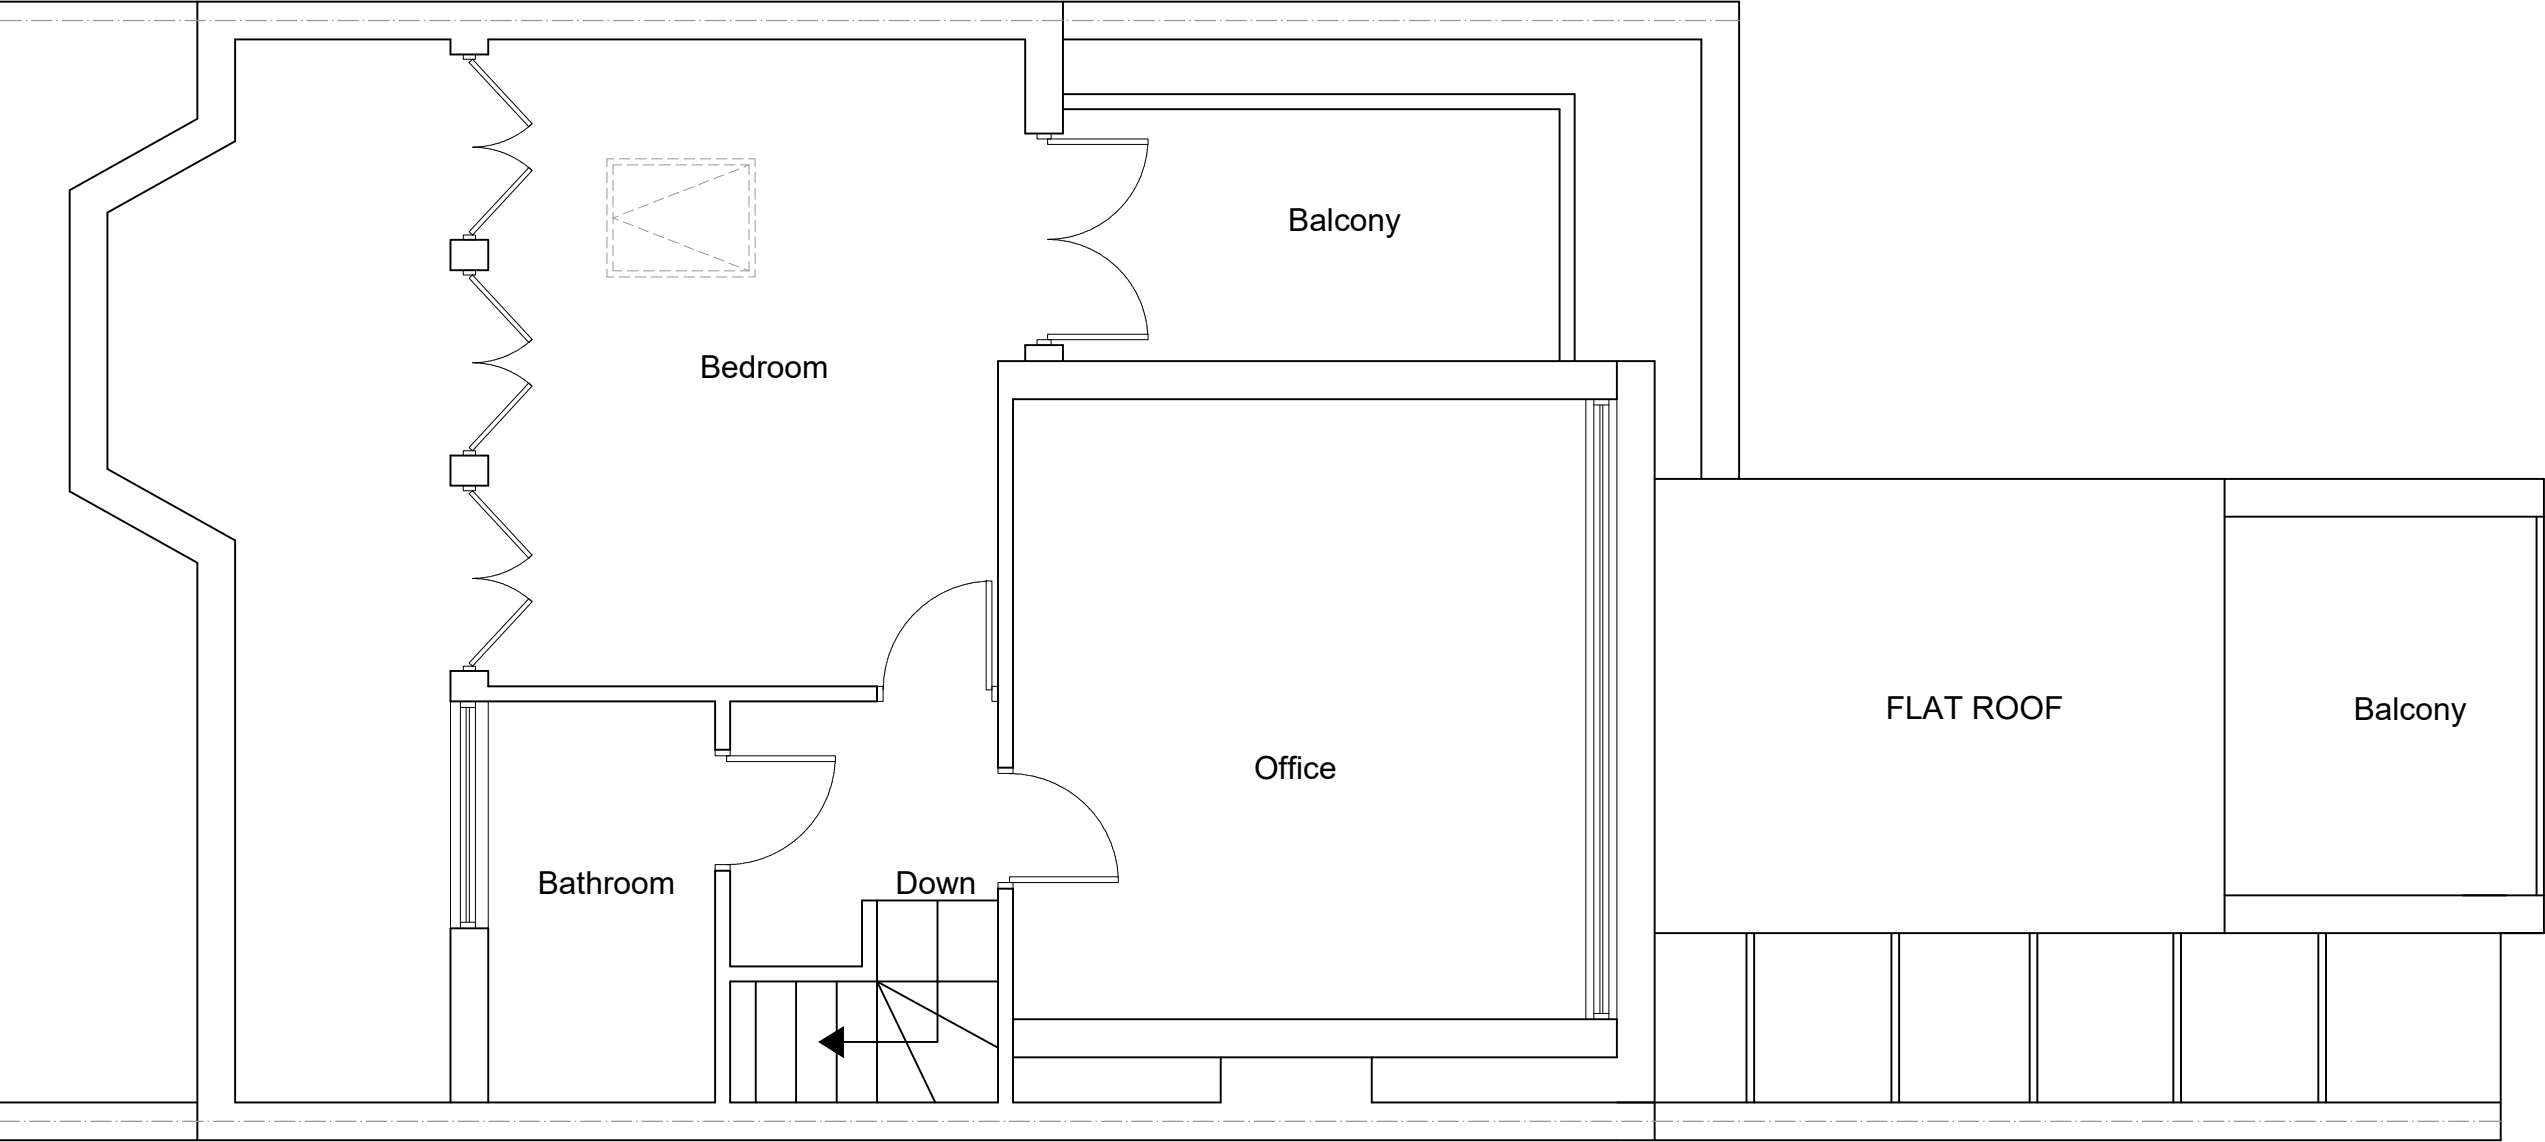

EXISTING LOFT PLAN
SCALE 1:50

 


www.FastPlansUK.co.uk

Project:
EXTENSION.


Address:
127 DUKES AVENUE N10 2QD

Scale: 1:50 @ A3	Dwg. no: A03
Drawn by: O.B.S	Date Drawn: 05-DEC-2023

For Drawings Tel: 020 3542 1777
E-mail: plans@FastPlansUK.co.uk

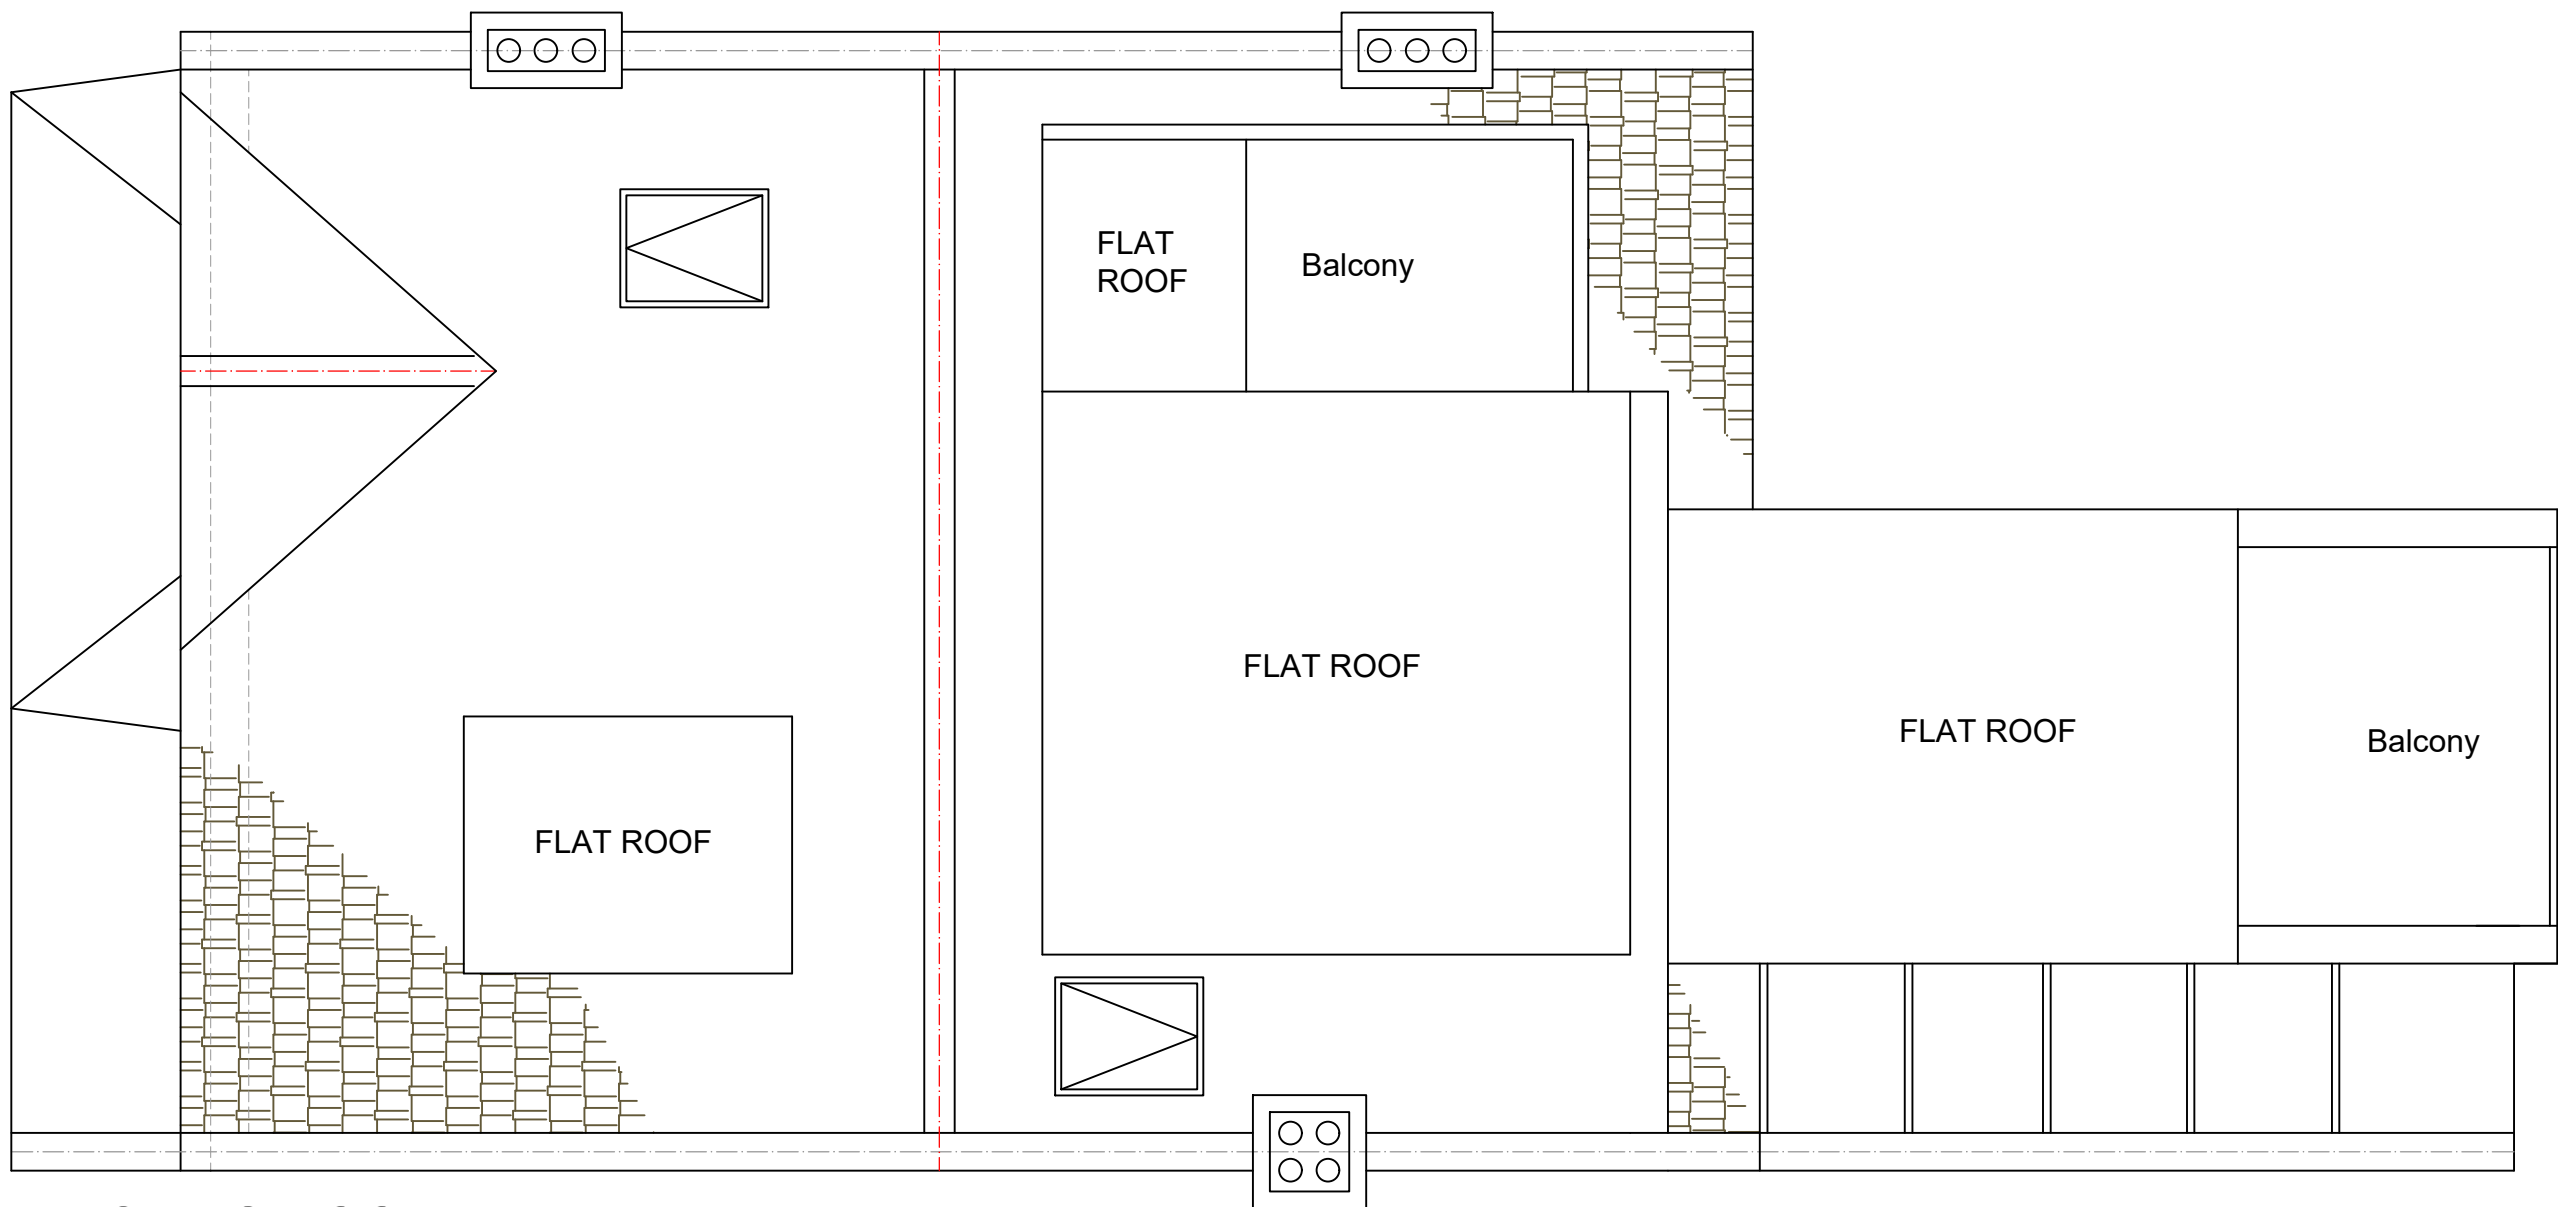

EXISTING ROOF PLAN
SCALE 1:50

 

www.FastPlansUK.co.uk

Project: EXTENSION.

Address: 127 DUKES AVENUE N10 2QD

Scale: 1:50 @ A3


Dwg. no: A04

Drawn by: O.B.S


Date Drawn: 05-DEC-2023

For Drawings Tel: 020 3542 1777

E-mail: plans@FastPlansUK.co.uk

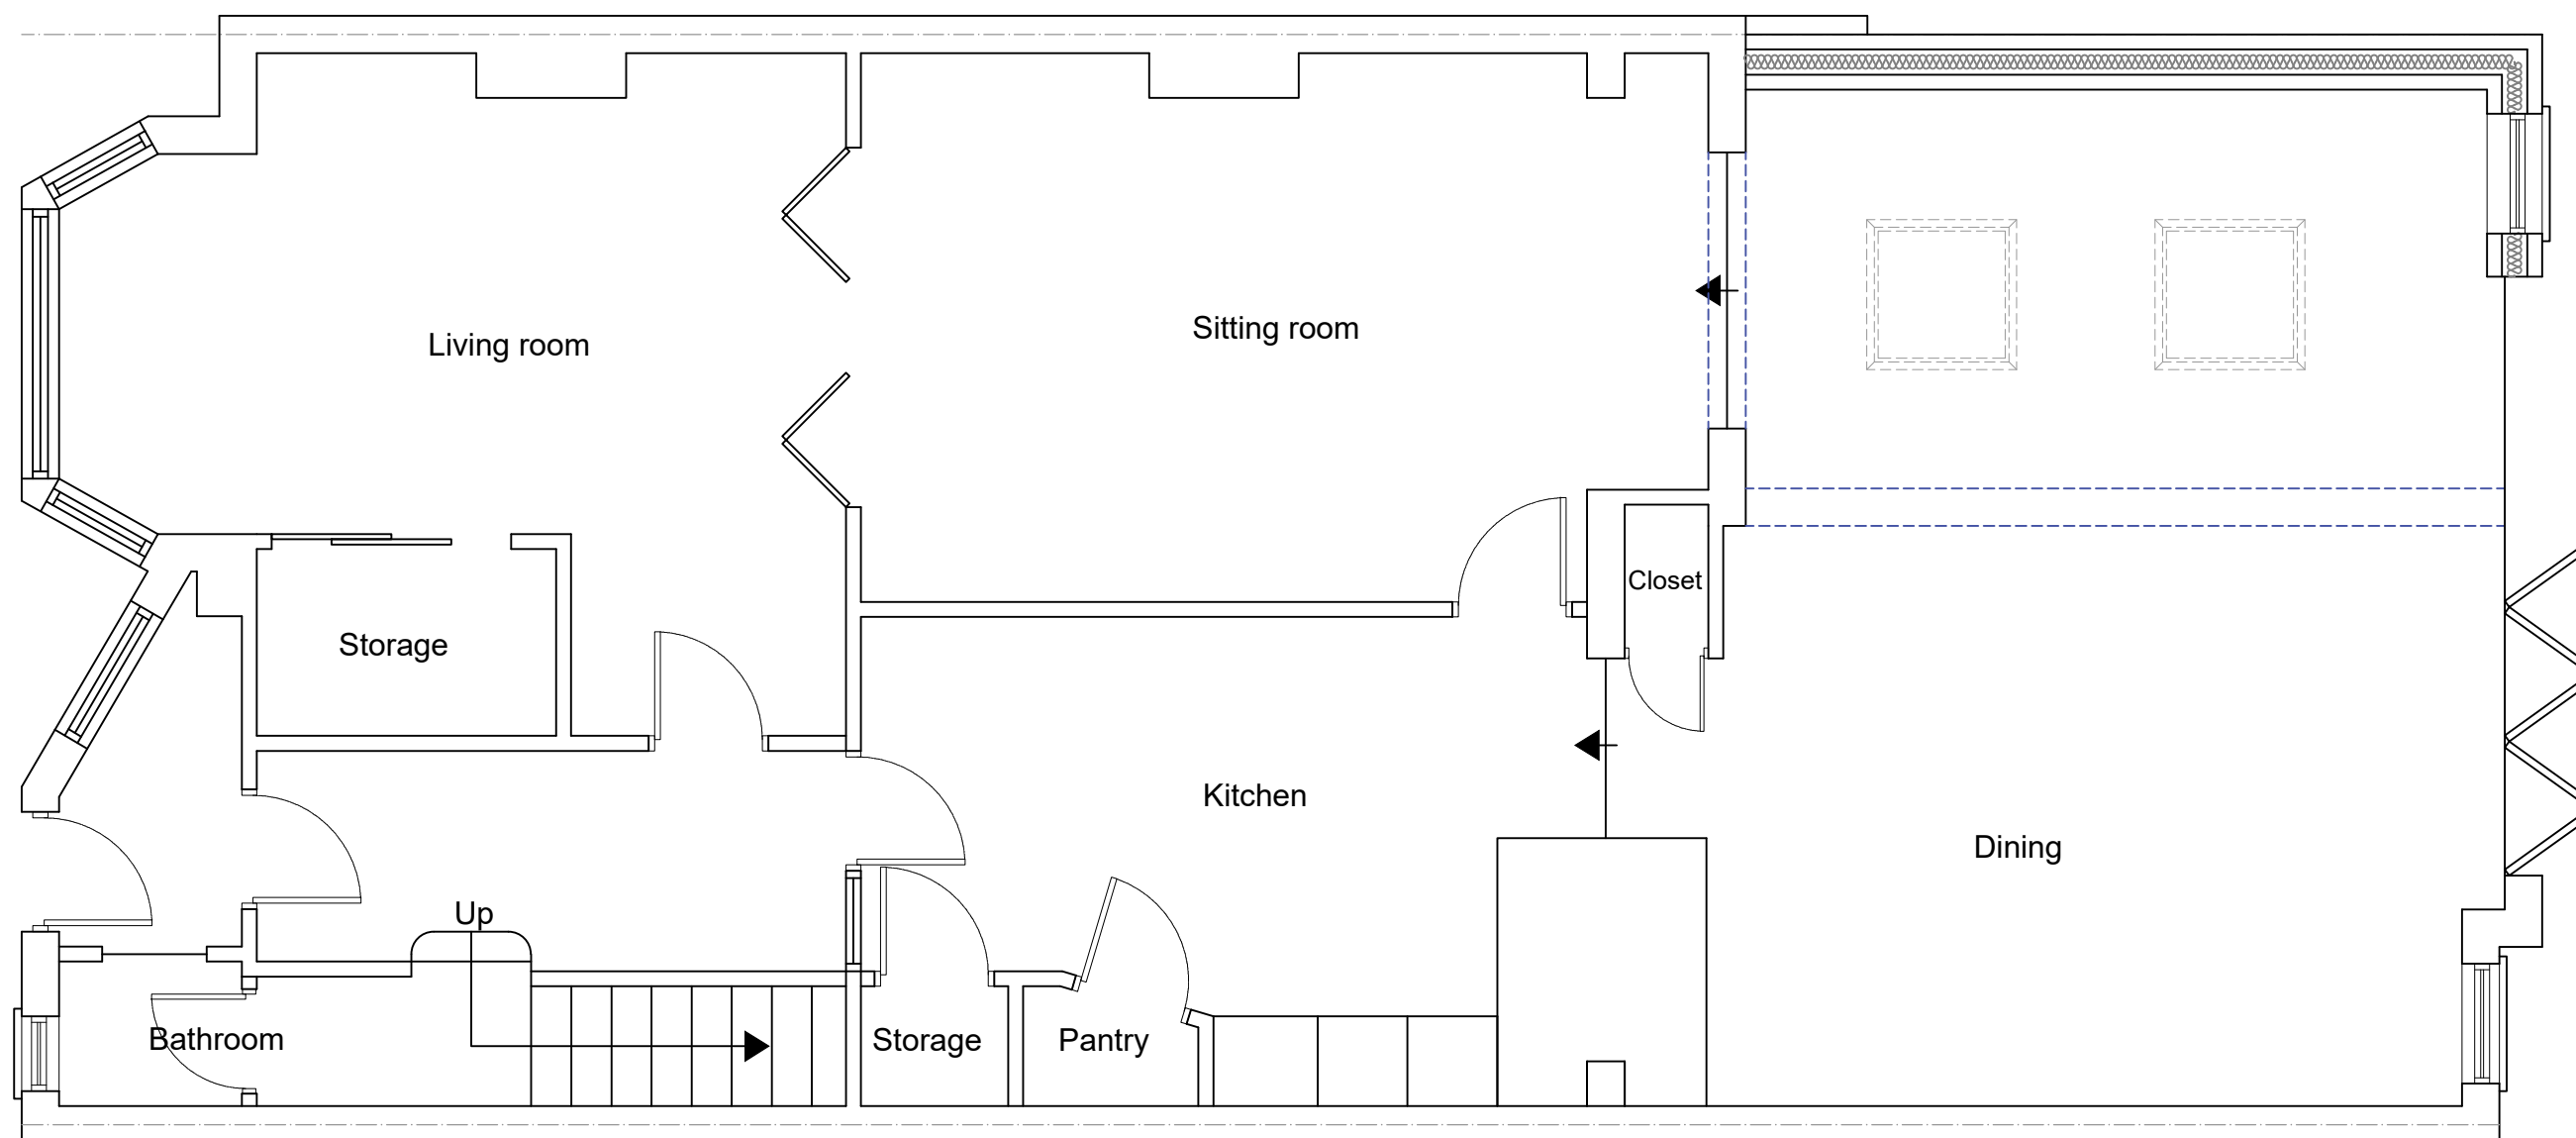

PROPOSED GROUND FLOOR PLAN
SCALE 1:50

 

www.FastPlansUK.co.uk

Project: EXTENSION.


Address: 127 DUKES AVENUE N10 2QD

Scale: 1:50 @ A3 Dwg. no: A05


Drawn by: O.B.S Date Drawn: 05-DEC-2023

For Drawings Tel: 020 3542 1777

E-mail: plans@FastPlansUK.co.uk

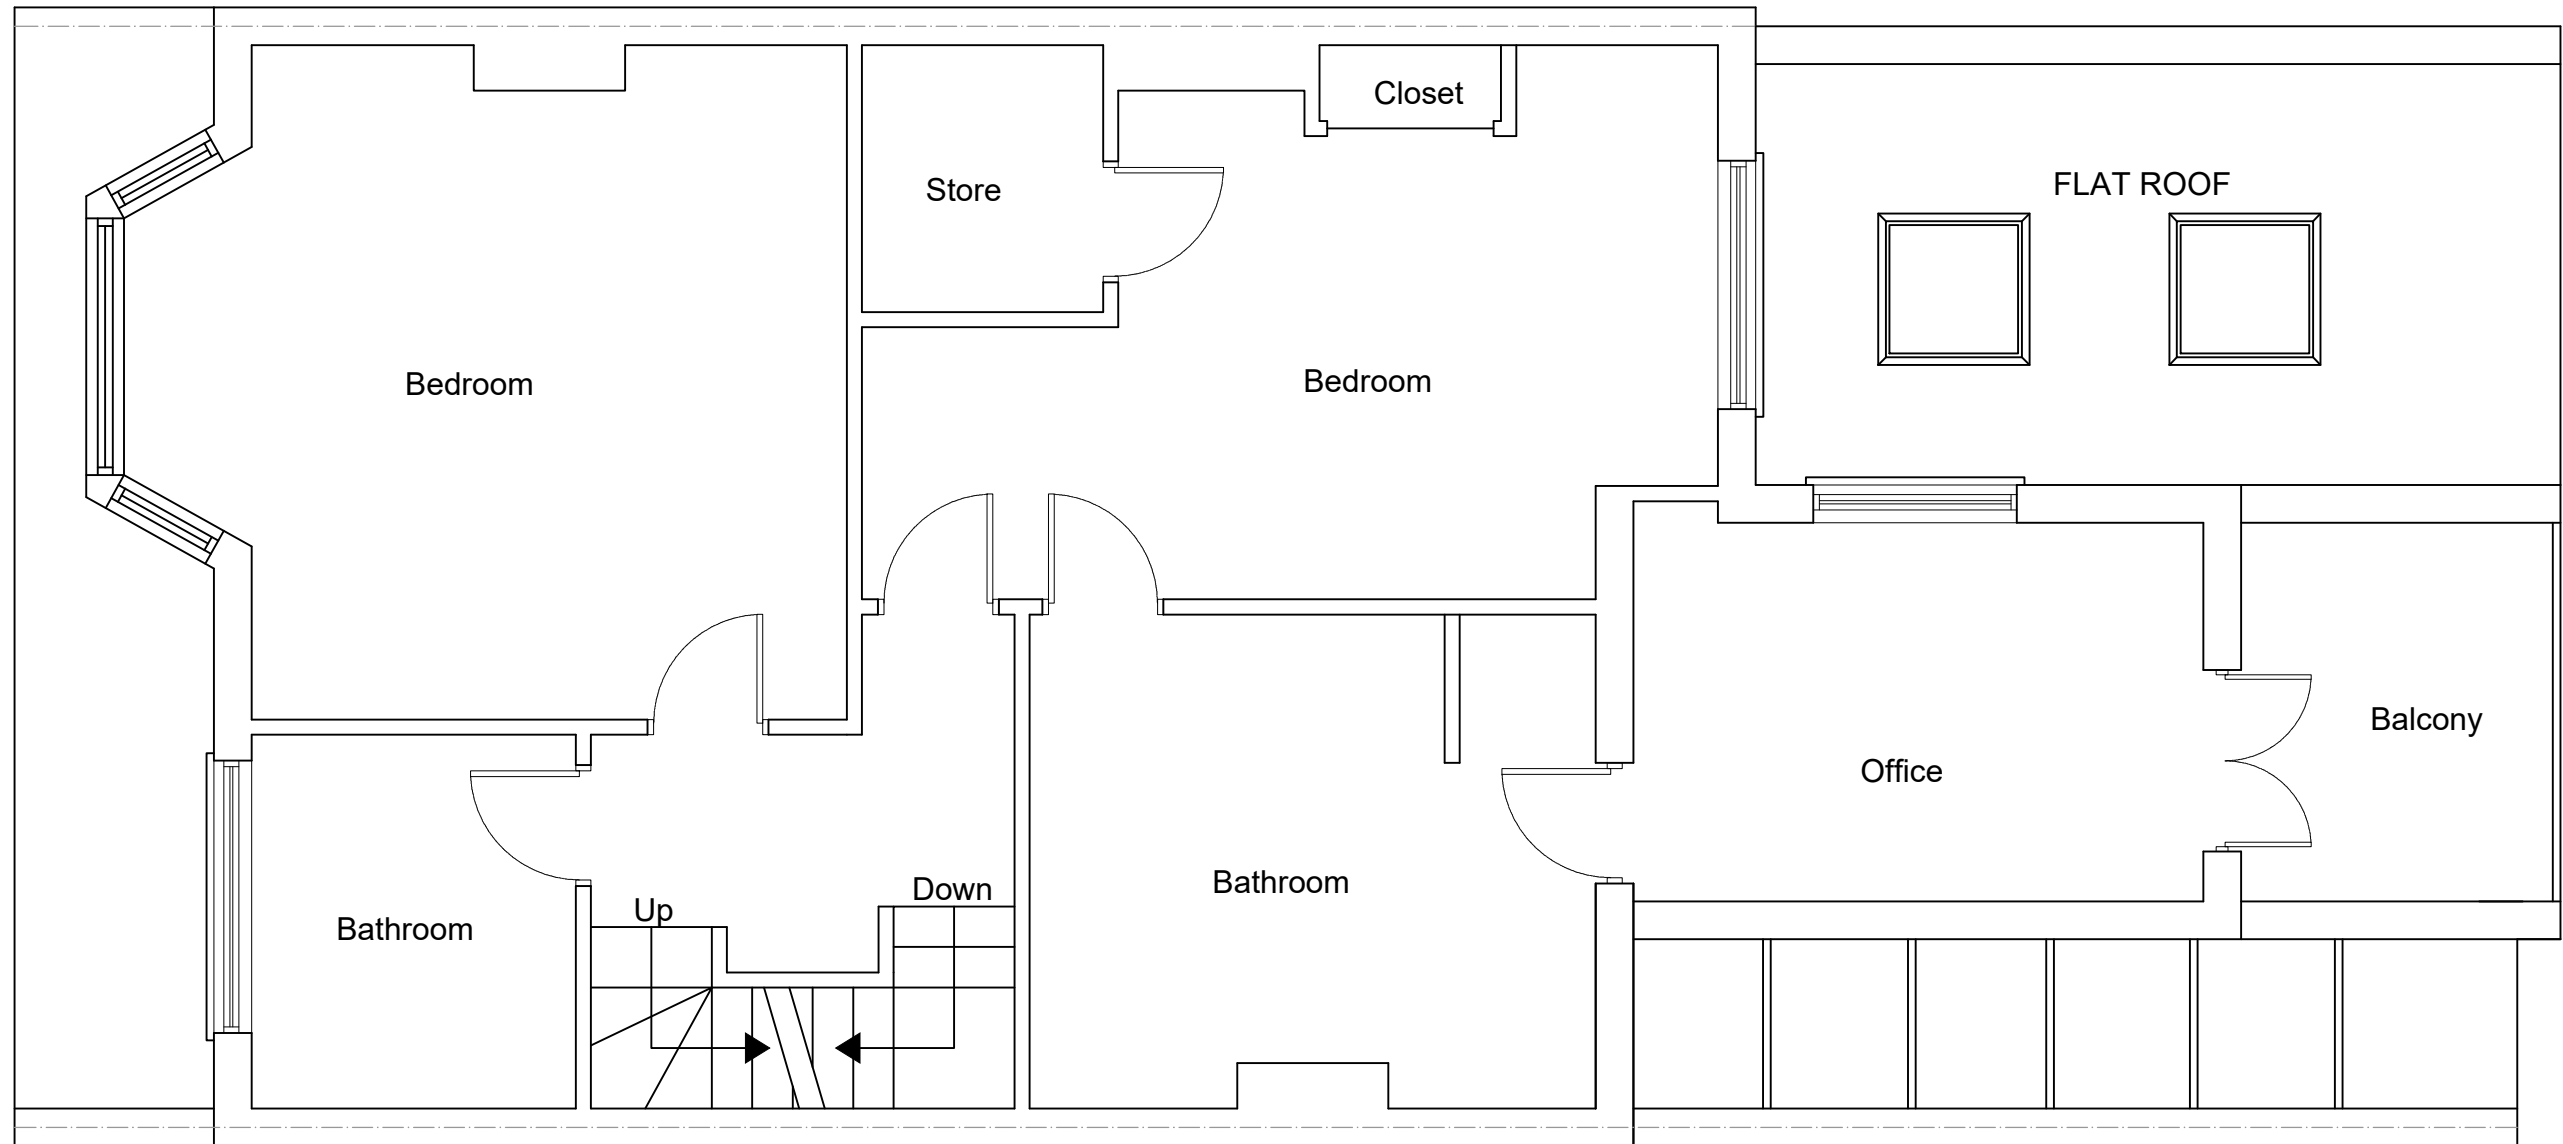

PROPOSED FIRST FLOOR PLAN
SCALE 1:50

 

www.FastPlansUK.co.uk

Project: EXTENSION.


Address: 127 DUKES AVENUE N10 2QD

Scale: 1:50 @ A3 Dwg. no: A06


Drawn by: O.B.S Date Drawn: 05-DEC-2023

For Drawings Tel: 020 3542 1777

E-mail: plans@FastPlansUK.co.uk

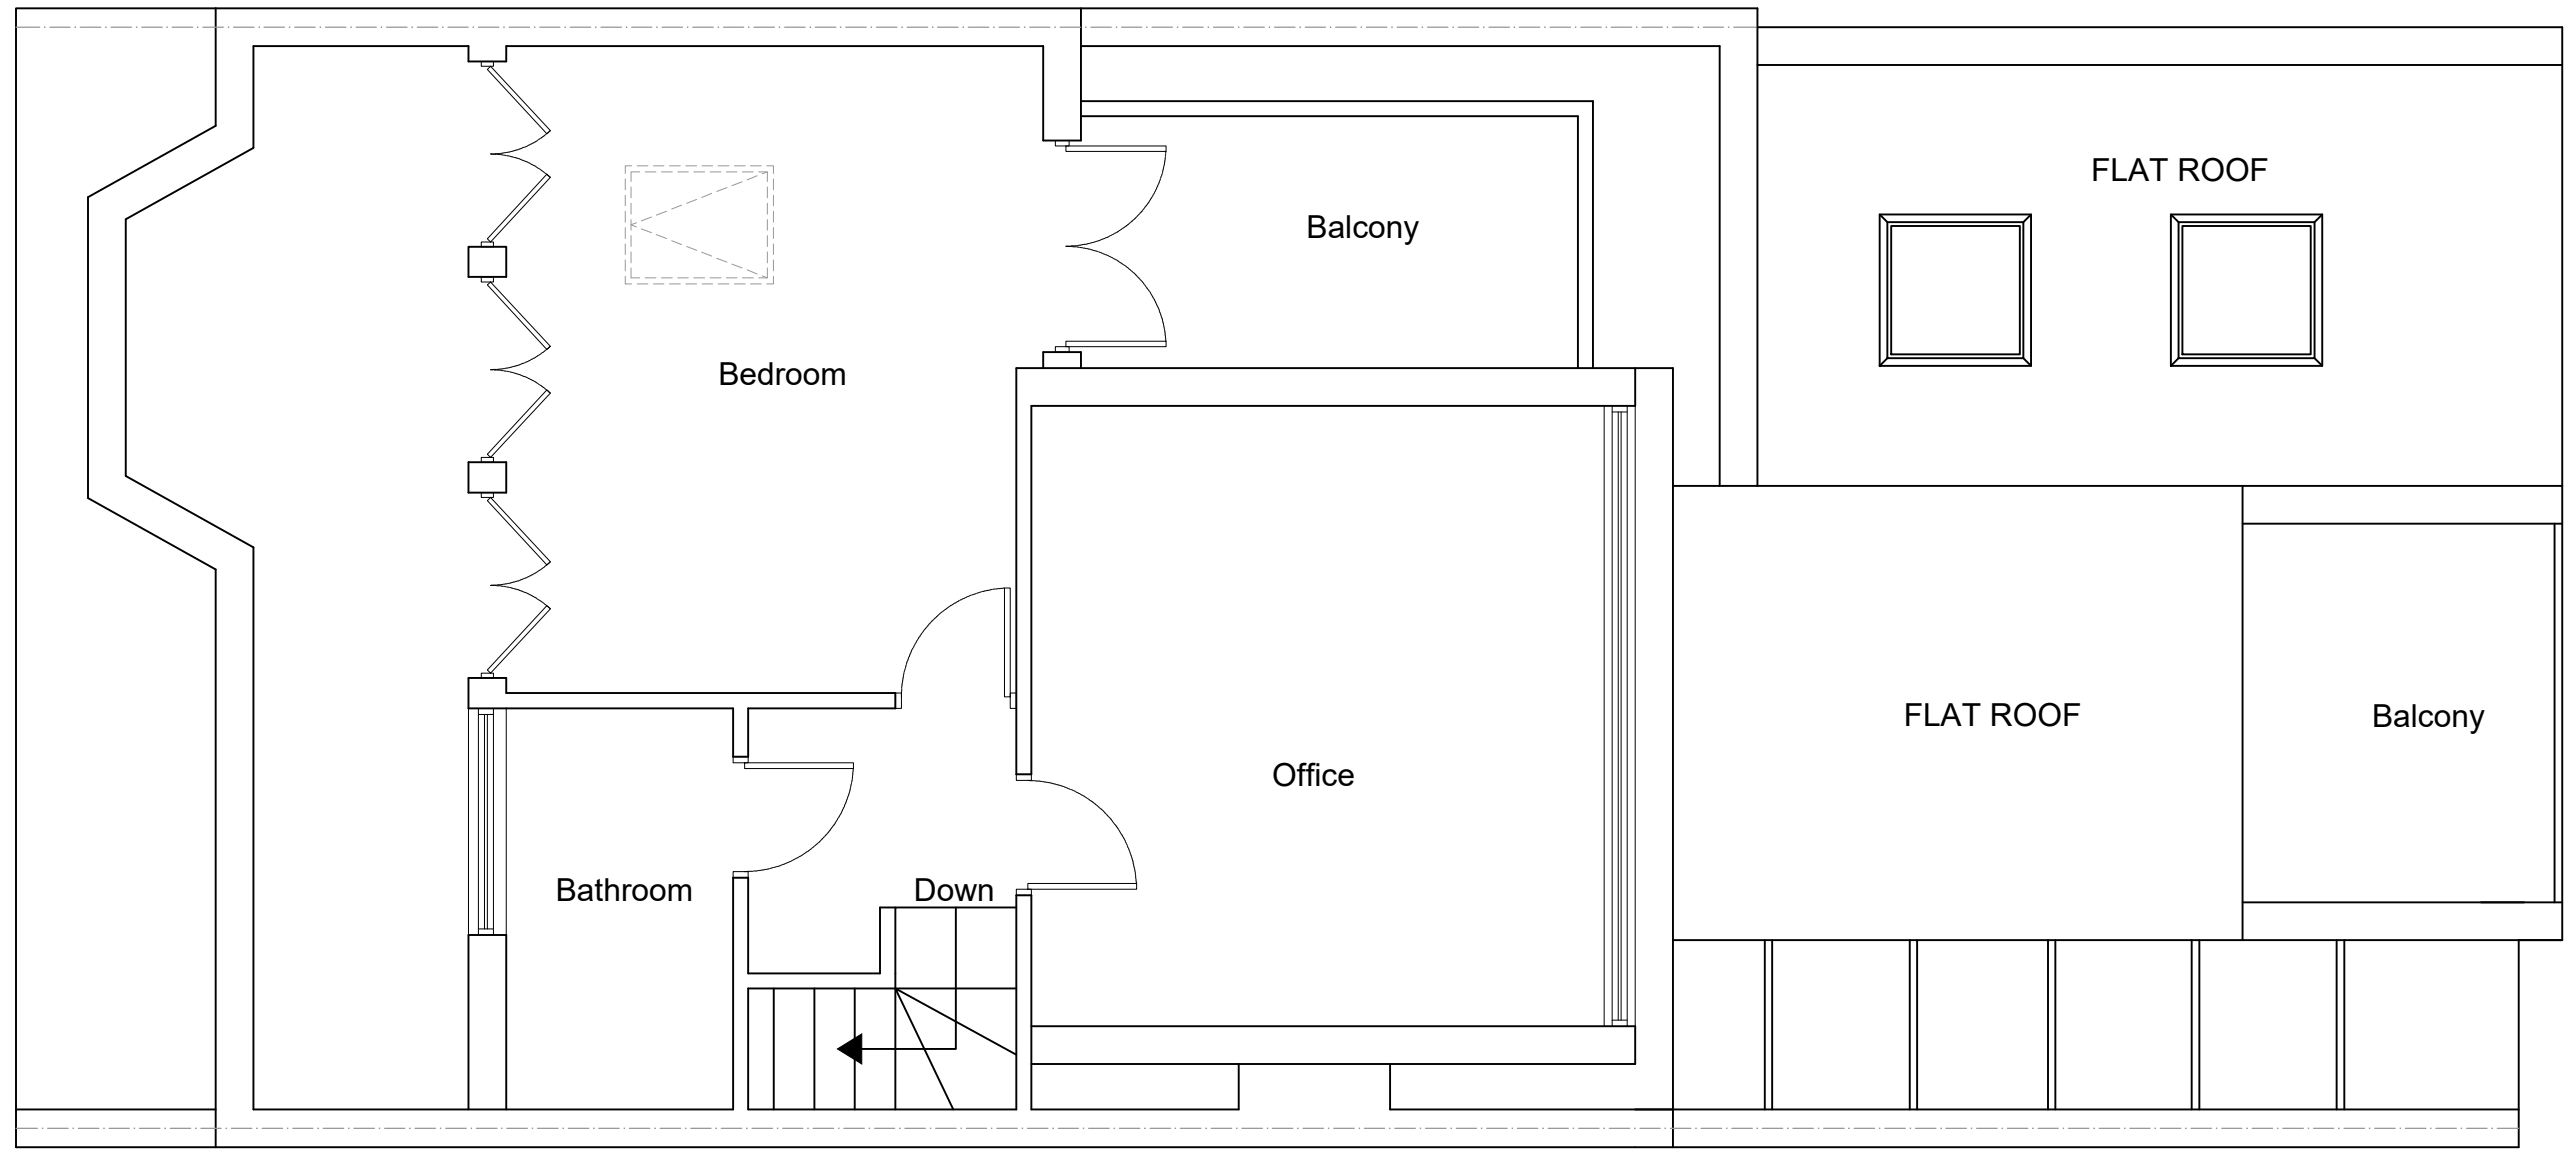

PROPOSED LOFT PLAN
SCALE 1:50

 

www.FastPlansUK.co.uk


Project:
EXTENSION.

Address:
127 DUKES AVENUE N10 2QD


Scale: 1:50 @ A3	Dwg. no: A07
Drawn by: O.B.S	Date Drawn: 05-DEC-2023

For Drawings Tel: 020 3542 1777

E-mail: plans@FastPlansUK.co.uk

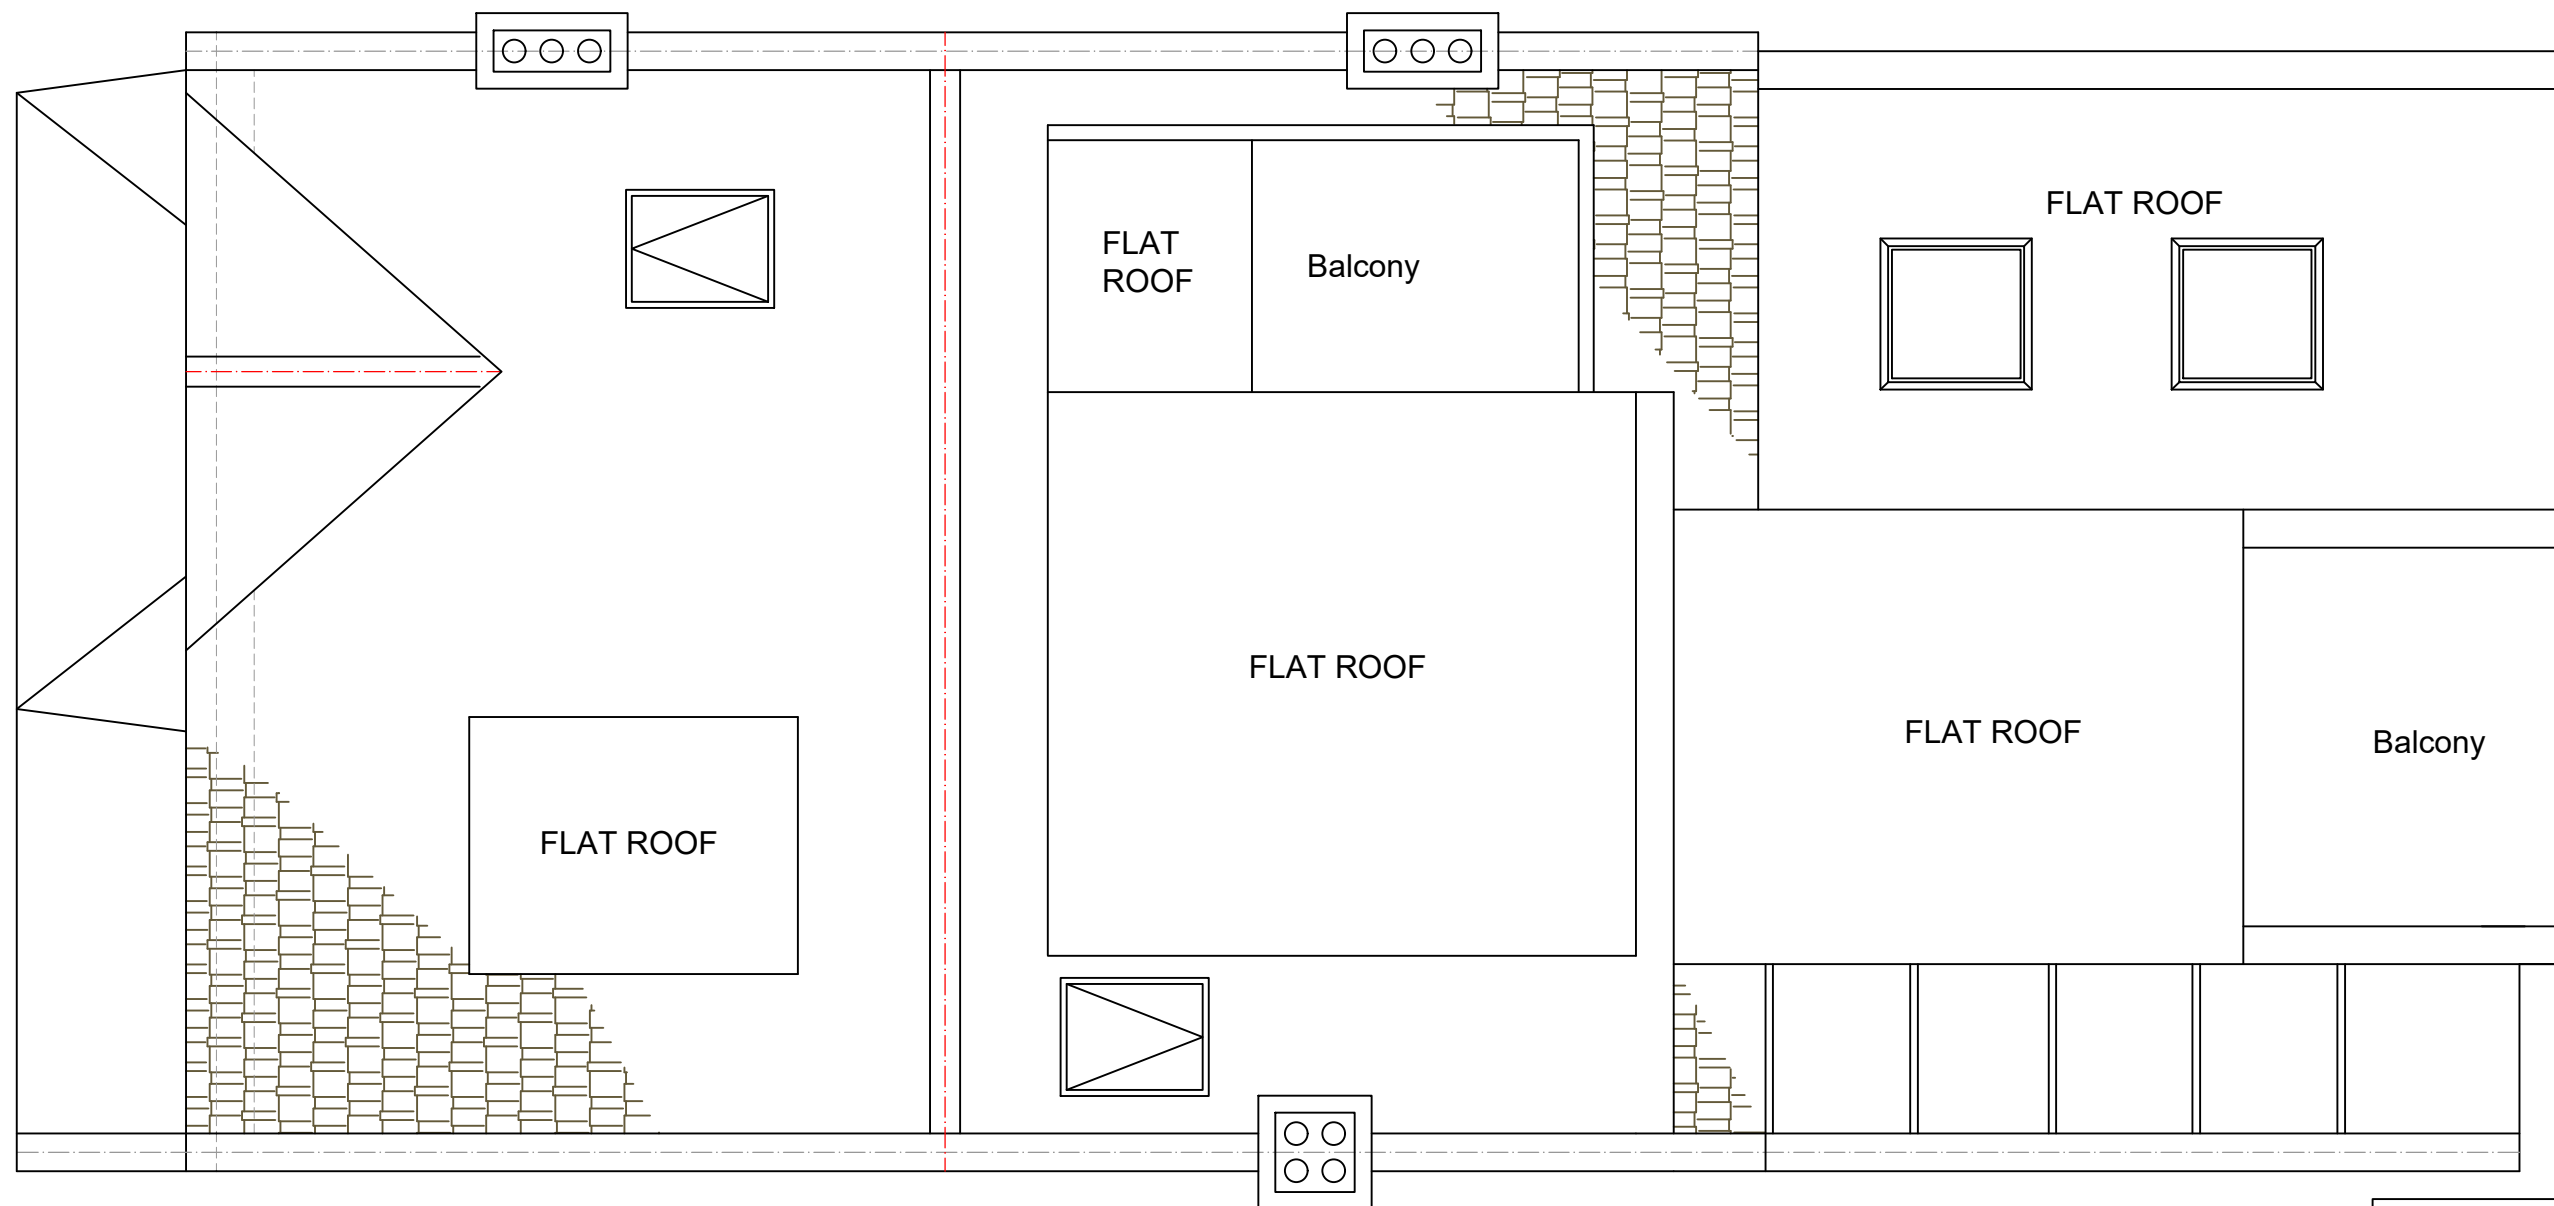

PROPOSED ROOF PLAN
SCALE 1:50

 

www.FastPlansUK.co.uk

Project: EXTENSION.

Address: 127 DUKES AVENUE N10 2QD

Scale: 1:50 @ A3 Dwg. no: A08

Drawn by: O.B.S Date Drawn: 05-DEC-2023

For Drawings Tel: 020 3542 1777

E-mail: plans@FastPlansUK.co.uk




EXISTING FRONT ELEVATION
SCALE 1:100




EXISTING ELEVATION SIDE A
SCALE 1:100



EXISTING REAR ELEVATION
SCALE 1:100

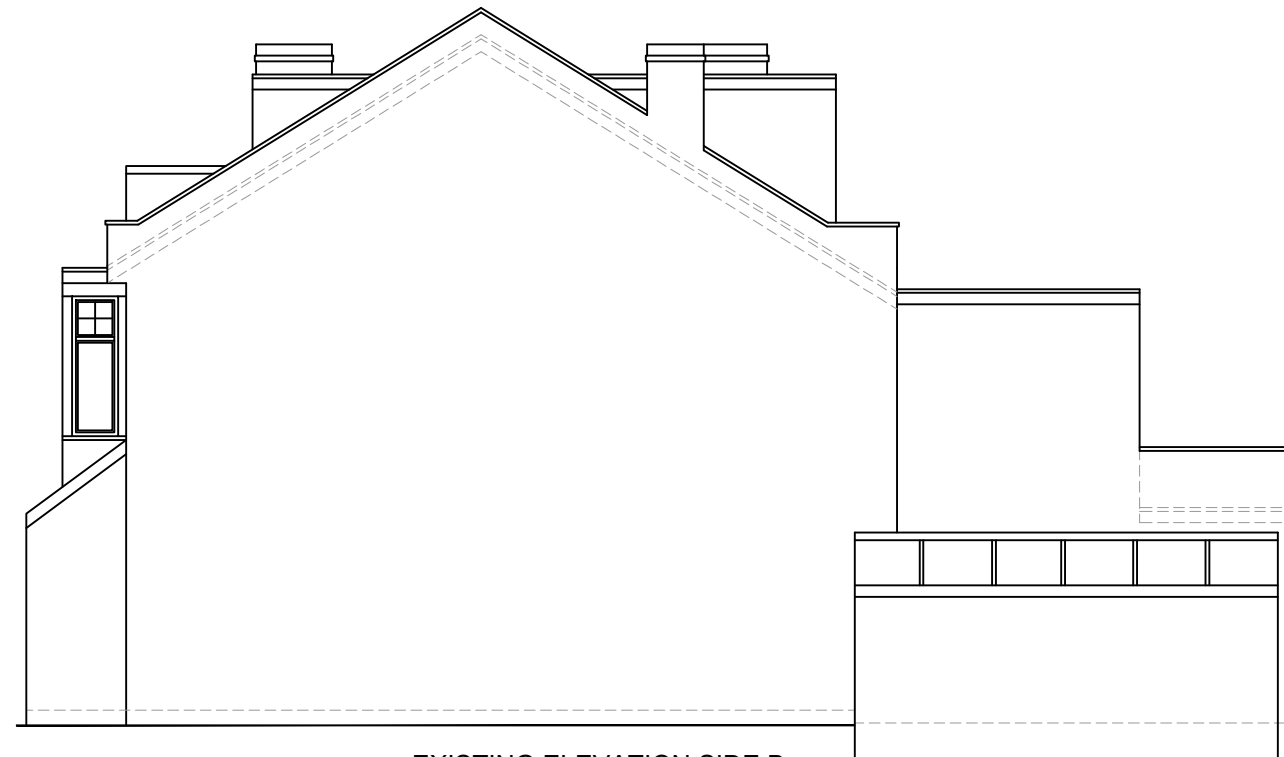

EXISTING ELEVATION SIDE B
SCALE 1:100

 

www.FastPlansUK.co.uk

Project:
EXTENSION.

Address:
127 DUKES AVENUE N10 2QD

Scale: 1:100 @ A3	Dwg. no: A09
Drawn by: O.B.S	Date Drawn: 05-DEC-2023

For Drawings Tel: 020 3542 1777

E-mail: plans@FastPlansUK.co.uk



PROPOSED FRONT ELEVATION
SCALE 1:100




PROPOSED ELEVATION SIDE A
SCALE 1:100




PROPOSED REAR ELEVATION
SCALE 1:100

ALL PROPOSED MATERIALS
TO MATCH THOSE OF
EXISTING PROPERTY

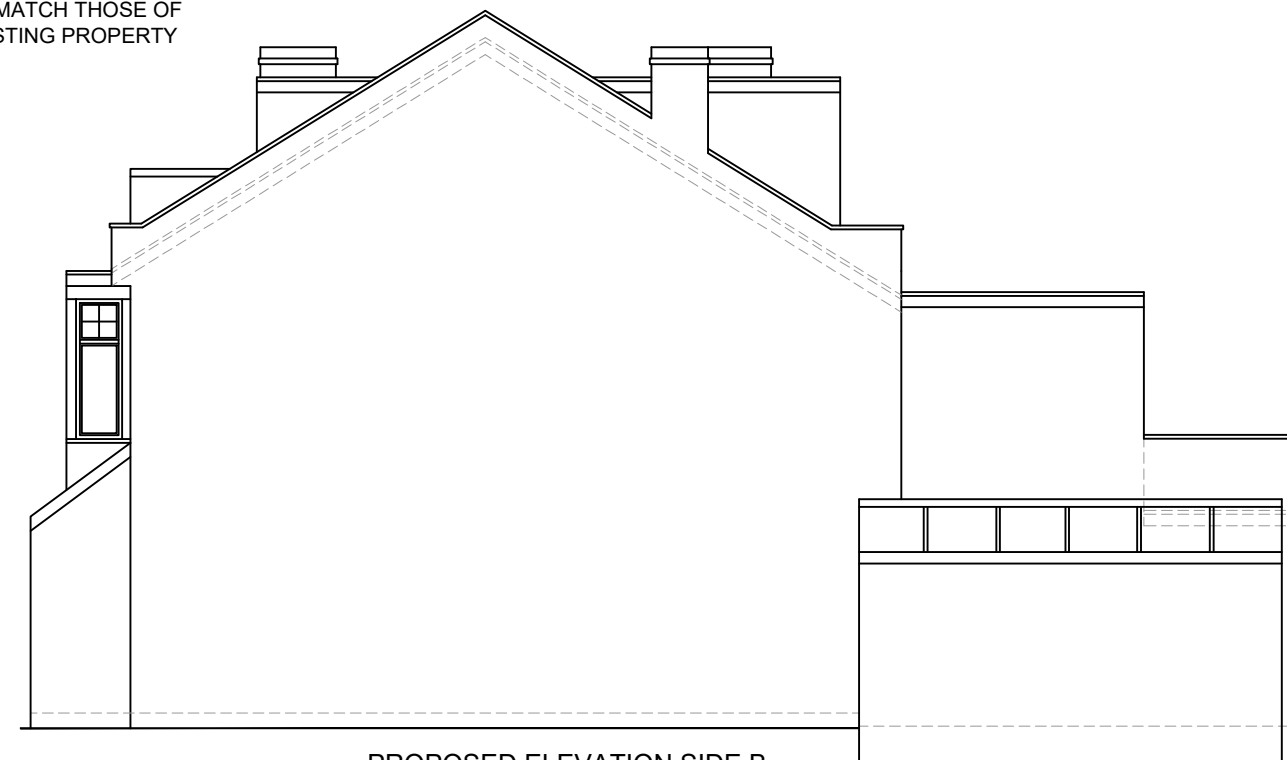

PROPOSED ELEVATION SIDE B
SCALE 1:100

 

www.FastPlansUK.co.uk


Project:
EXTENSION.

Address:
127 DUKES AVENUE N10 2QD


Scale: 1:100 @ A3	Dwg. no: A10
Drawn by: O.B.S	Date Drawn: 05-DEC-2023

For Drawings Tel: 020 3542 1777

E-mail: plans@FastPlansUK.co.uk

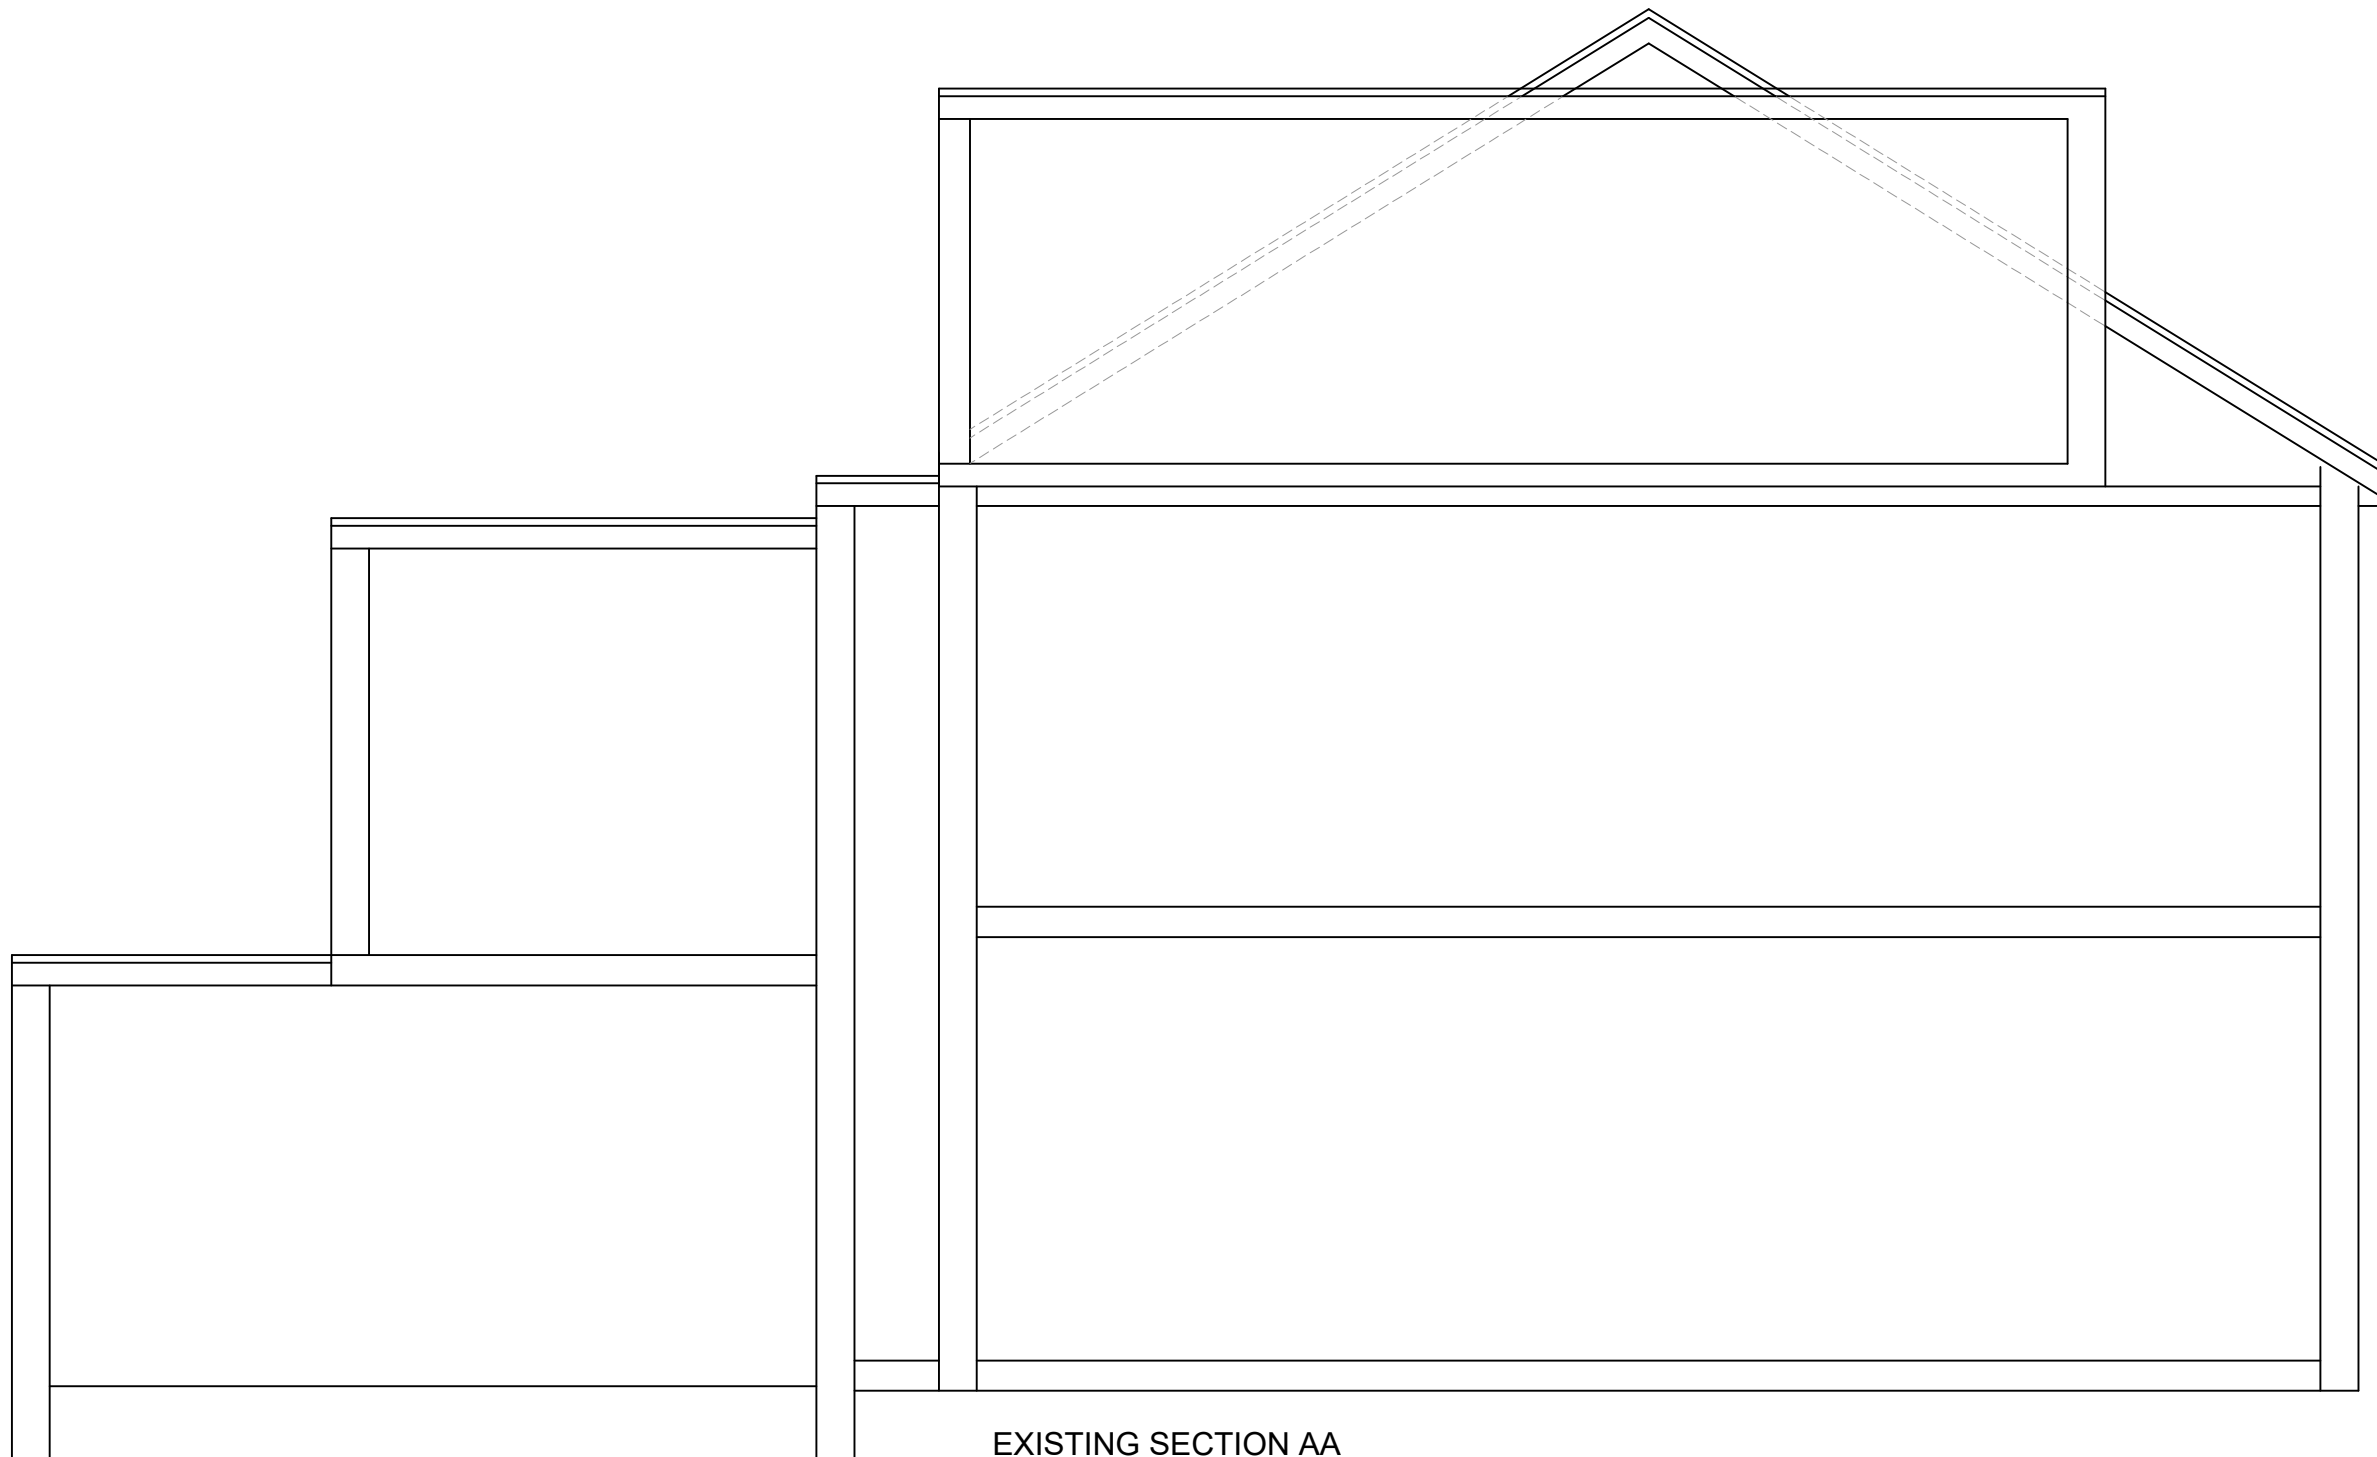

EXISTING SECTION AA
SCALE 1:50

 

www.FastPlansUK.co.uk

Project:

EXTENSION.

Address:

127 DUKES AVENUE N10 2QD

Scale:

1:50 @ A3

Dwg. no:

A11

Drawn by:


O.B.S

Date Drawn:


05-DEC-2023

For Drawings Tel: 020 3542 1777

E-mail: plans@FastPlansUK.co.uk

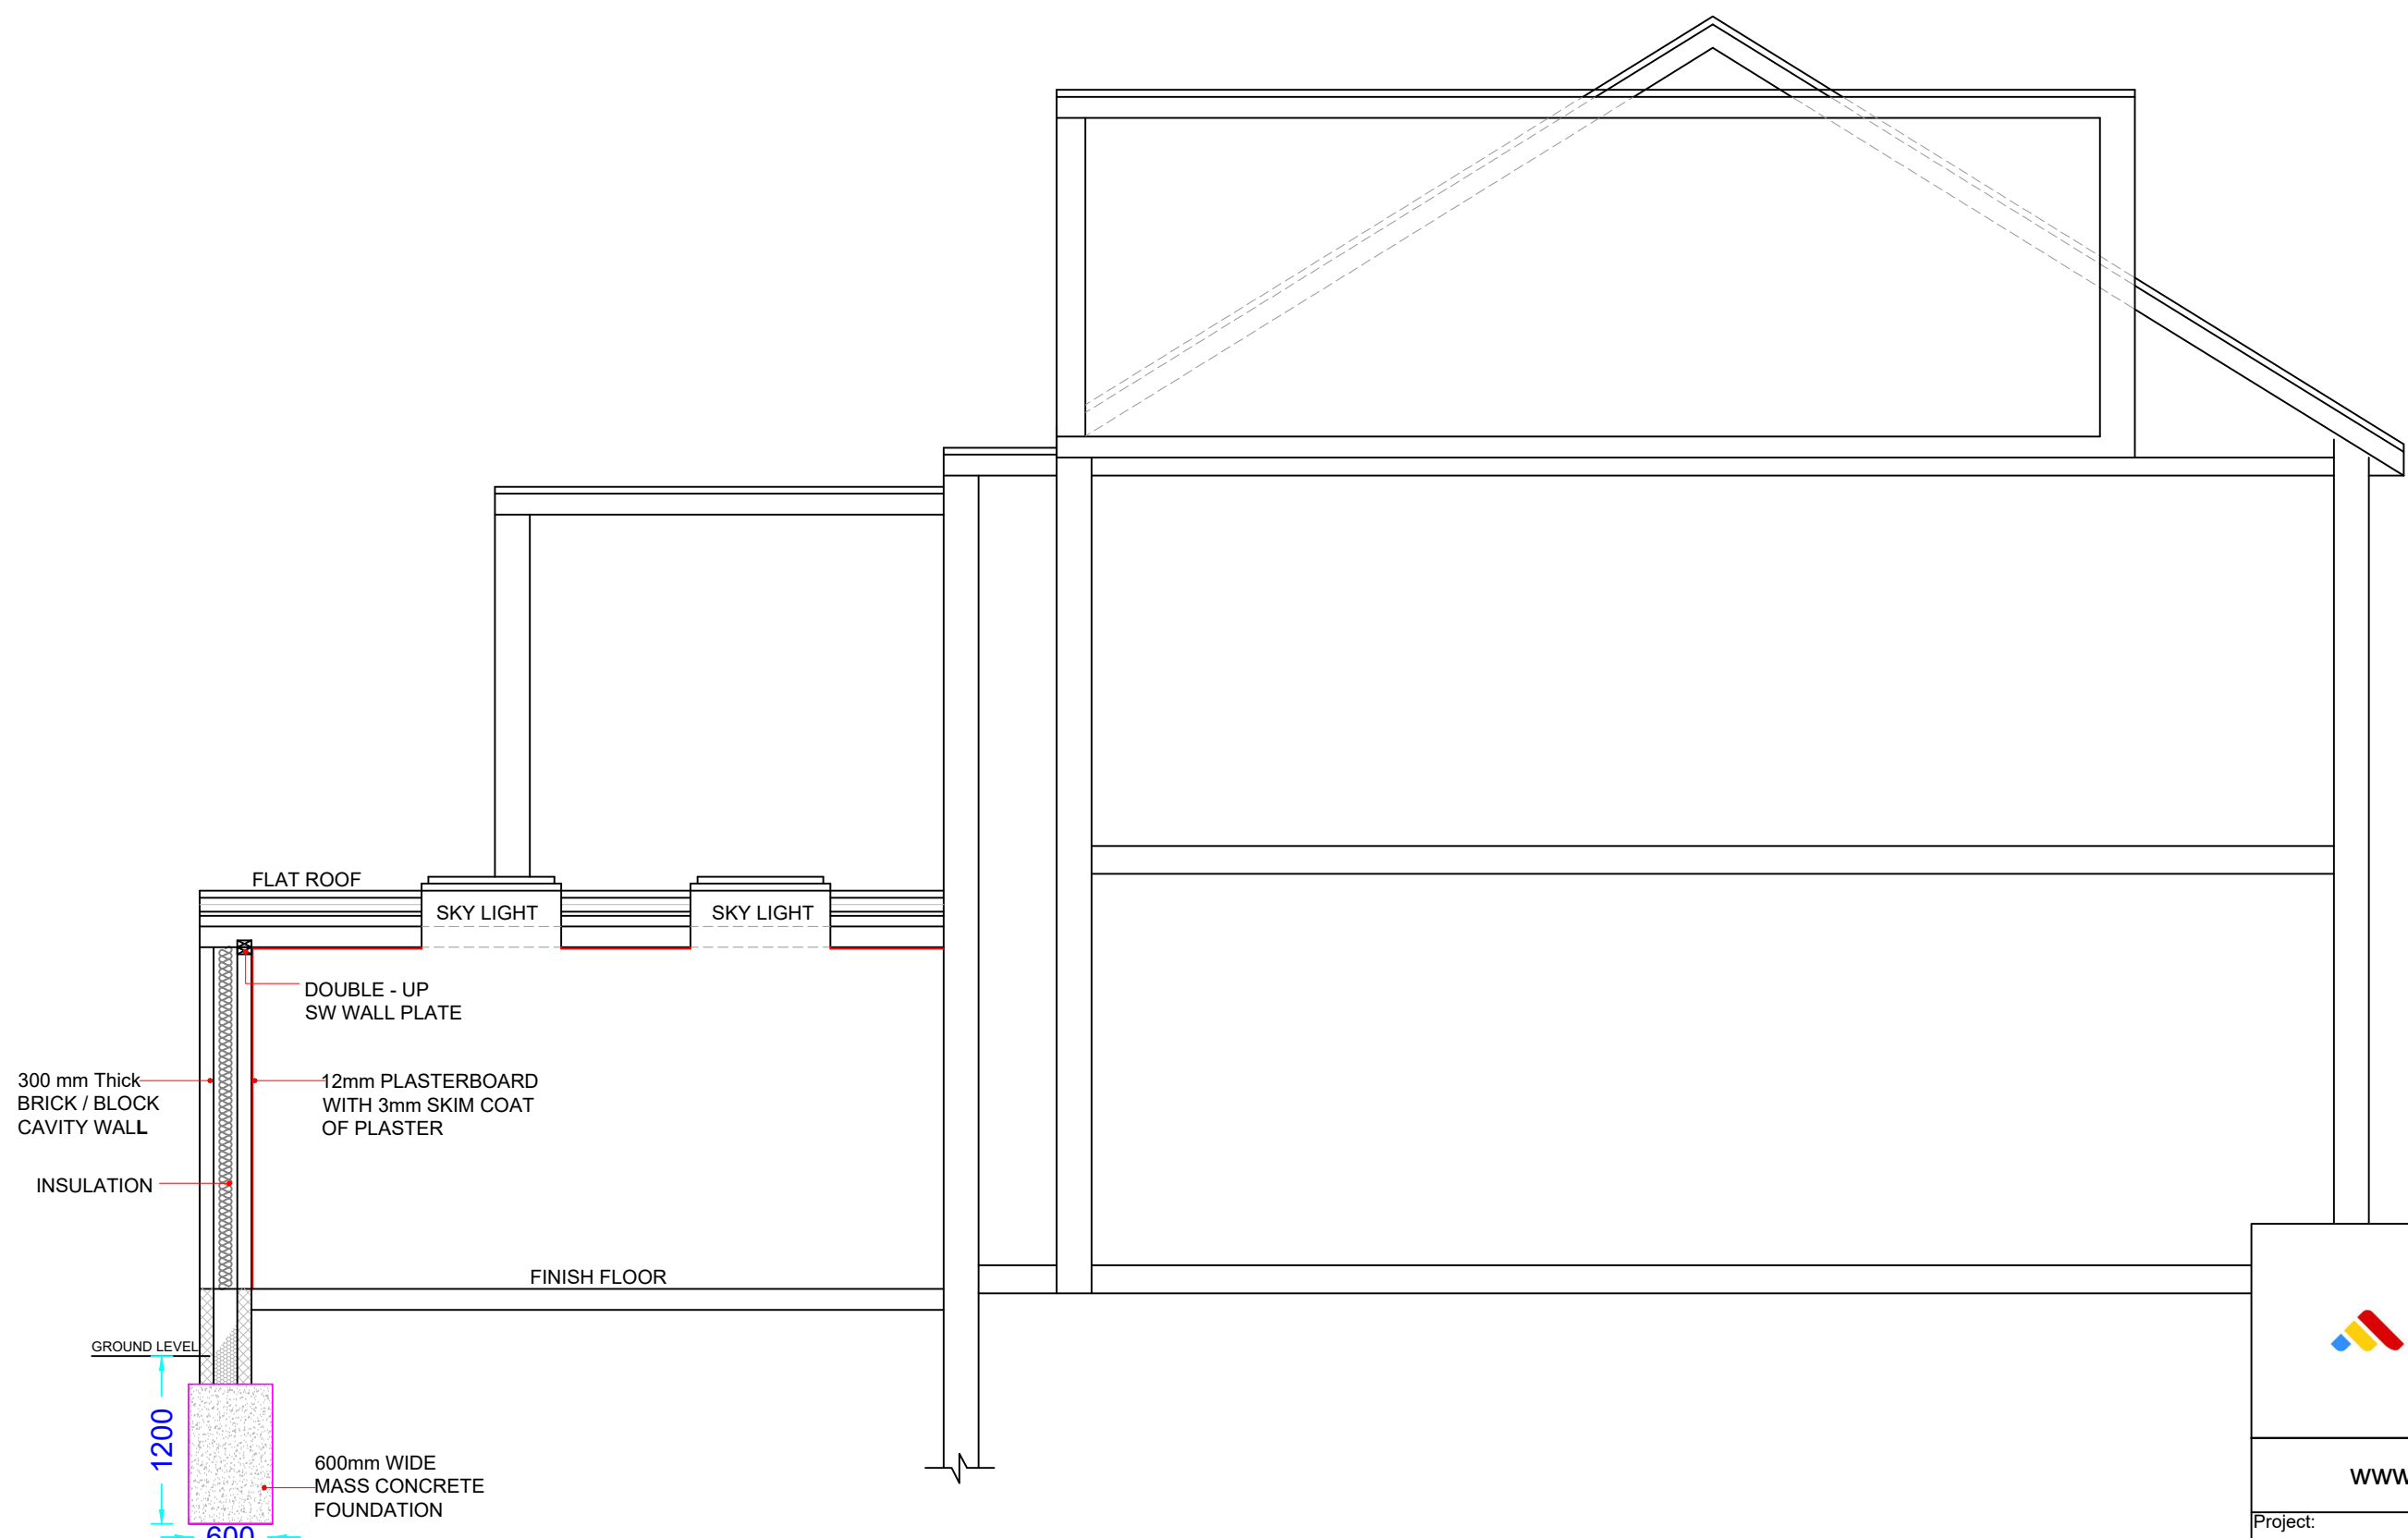

PROPOSED SECTION AA
SCALE 1:50

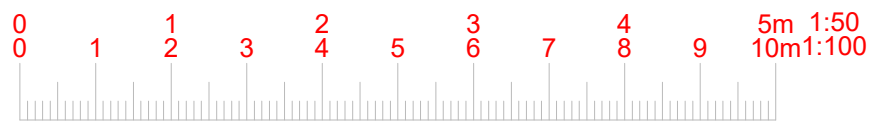

www.FastPlansUK.co.uk

Project: EXTENSION.


Address: 127 DUKES AVENUE N10 2QD

Scale: 1:50 @ A3 Dwg. no: A12

Drawn by: O.B.S Date Drawn: 05-DEC-2023

For Drawings Tel: 020 3542 1777


E-mail: plans@FastPlansUK.co.uk

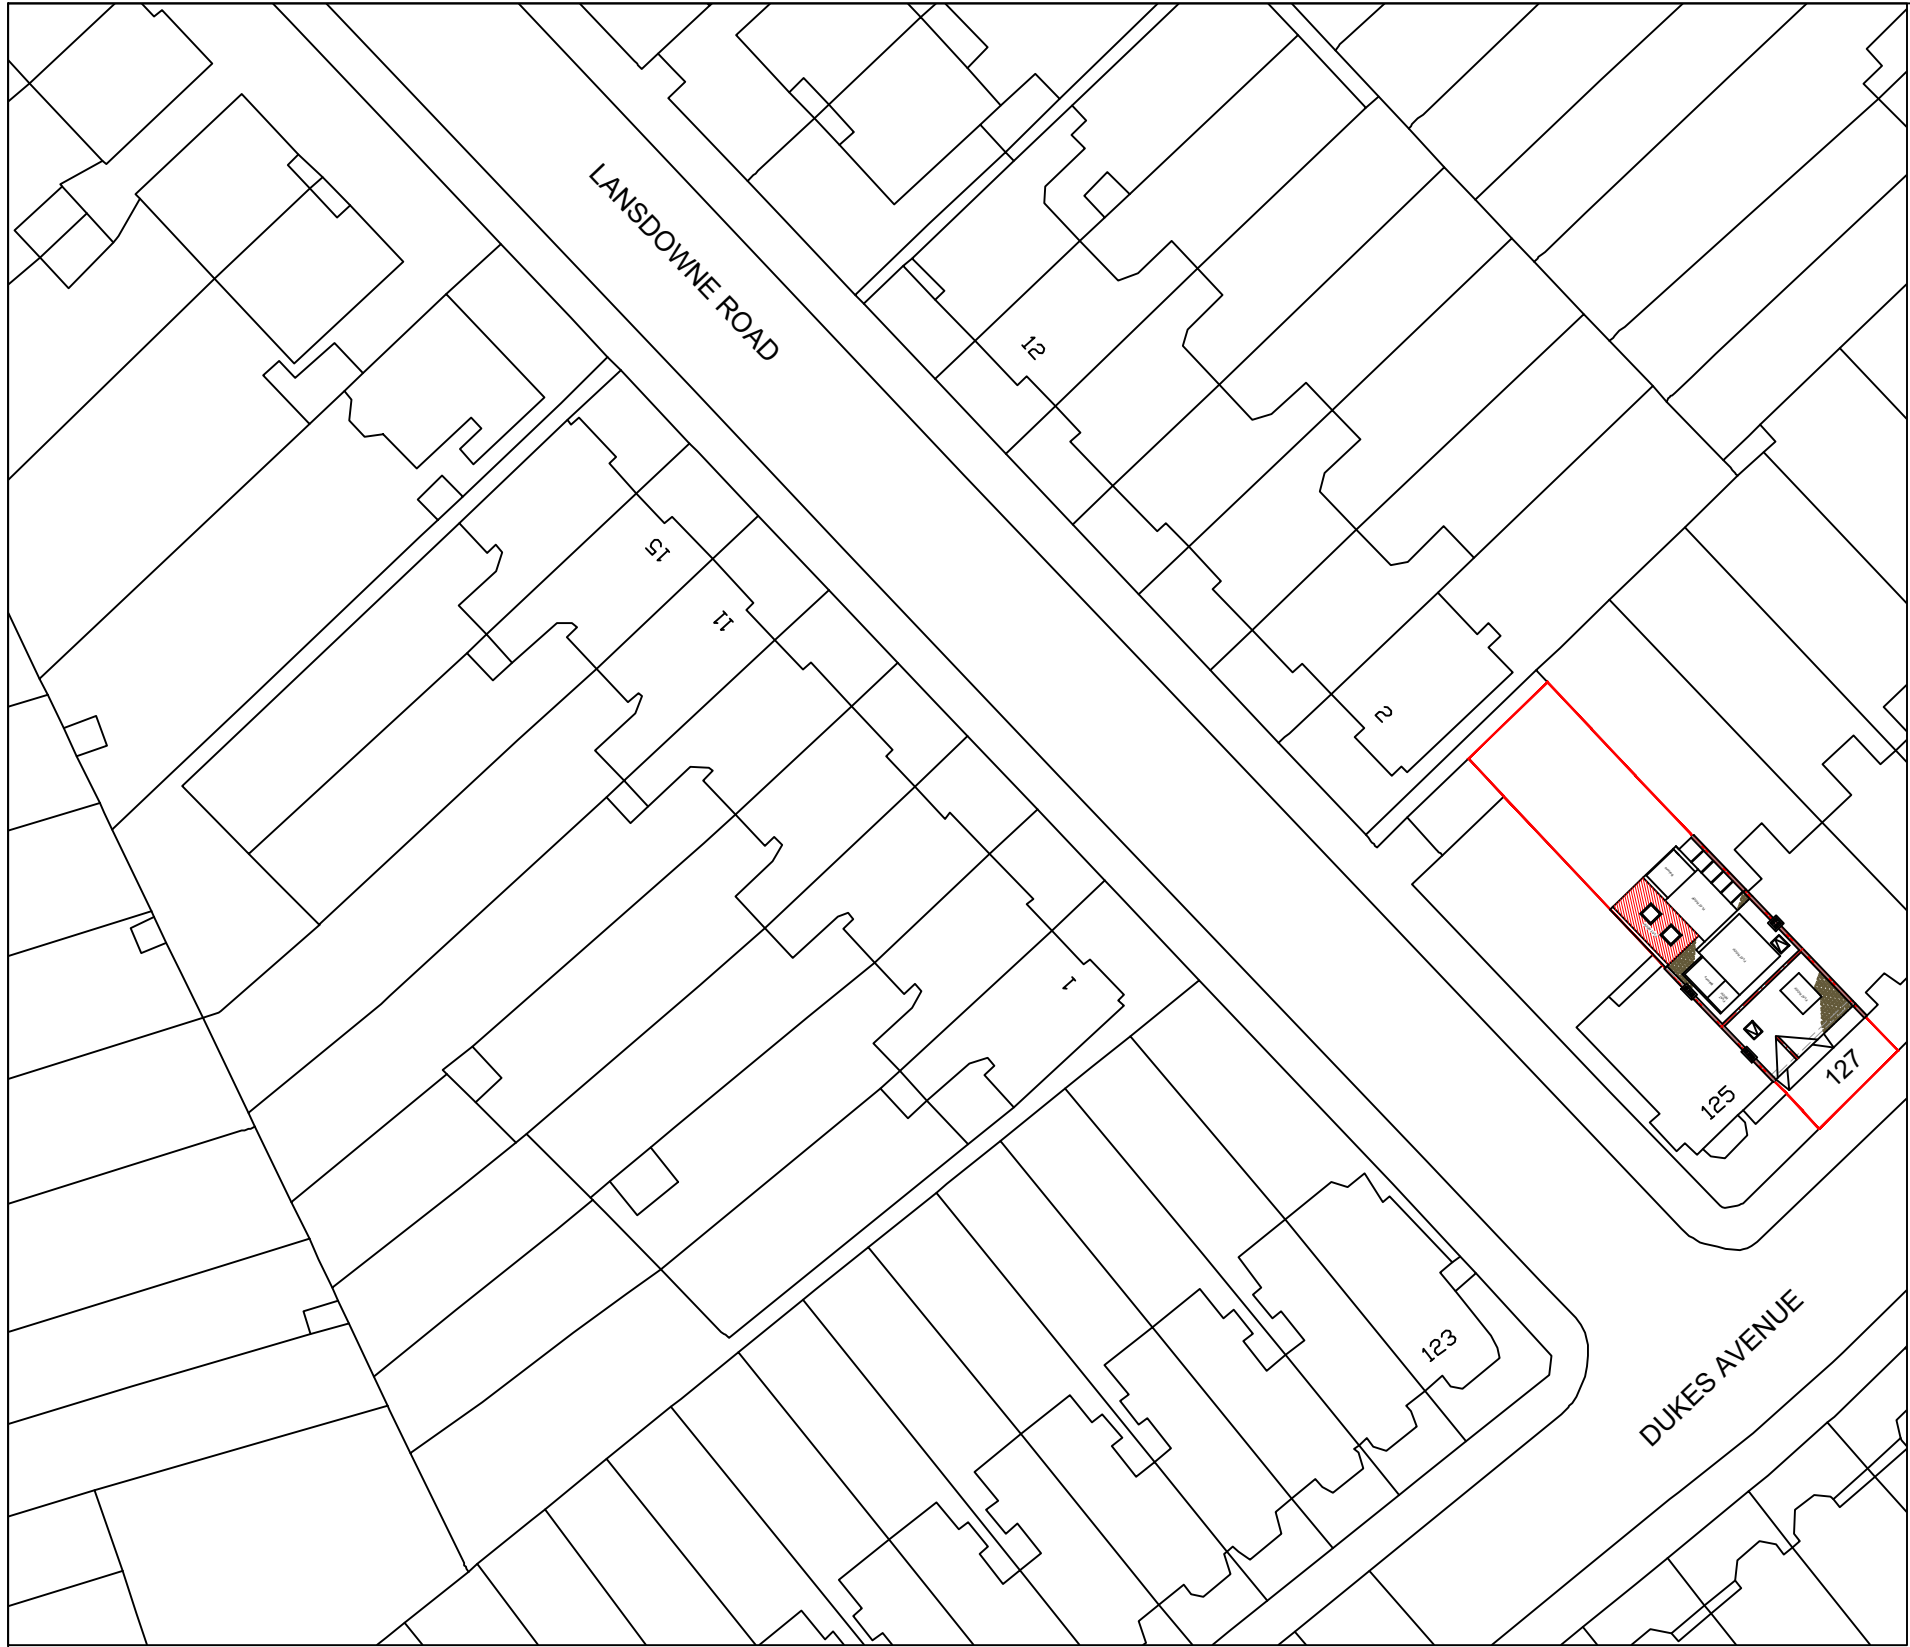

BLOCK PLAN
SCALE 1:500



LOCATION PLAN
SCALE 1:1250

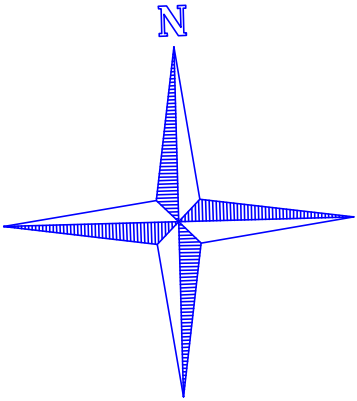

	
www.FastPlansUK.co.uk	
Project: EXTENSION.	
Address: 127 DUKES AVENUE N10 2QD	
Scale: 1:500 @ A3	Dwg. no: A13
Drawn by: O.B.S	Date Drawn: 05-DEC-2023
For Drawings Tel: 020 3542 1777	
E-mail: plans@FastPlansUK.co.uk	