







Site Location Plan

 

Existing			942.210.A	
		Issue	Notes	Date
111 Chesterfield Gardens		A	For planning application	20/12/2023
111 Chesterfield Gardens, London,				
Drawn By LJH				
Scale 1:1250@A3				
Status Planning				
Project Stage Scheme				
Paul Archer Design Ltd		Unit D204	Lana House 116 Commercial Street London E1 6NF	Tel. 020 3668 2668 www.paularcherdesign.co.uk

 

Site Block Plan

  

Existing

111 Chesterfield Gardens


111 Chesterfield Gardens, London,
Drawn By LJH
Scale 1:200@A3
Status Planning
Project Stage Scheme

Paul Archer Design Ltd



Issue	Notes	Date
A	For planning application	20/12/2023

Unit D204 Lana House 116 Commercial Street London E1 6NF Tel. 020 3668 2668 www.paularcherdesign.co.uk

942.211.A

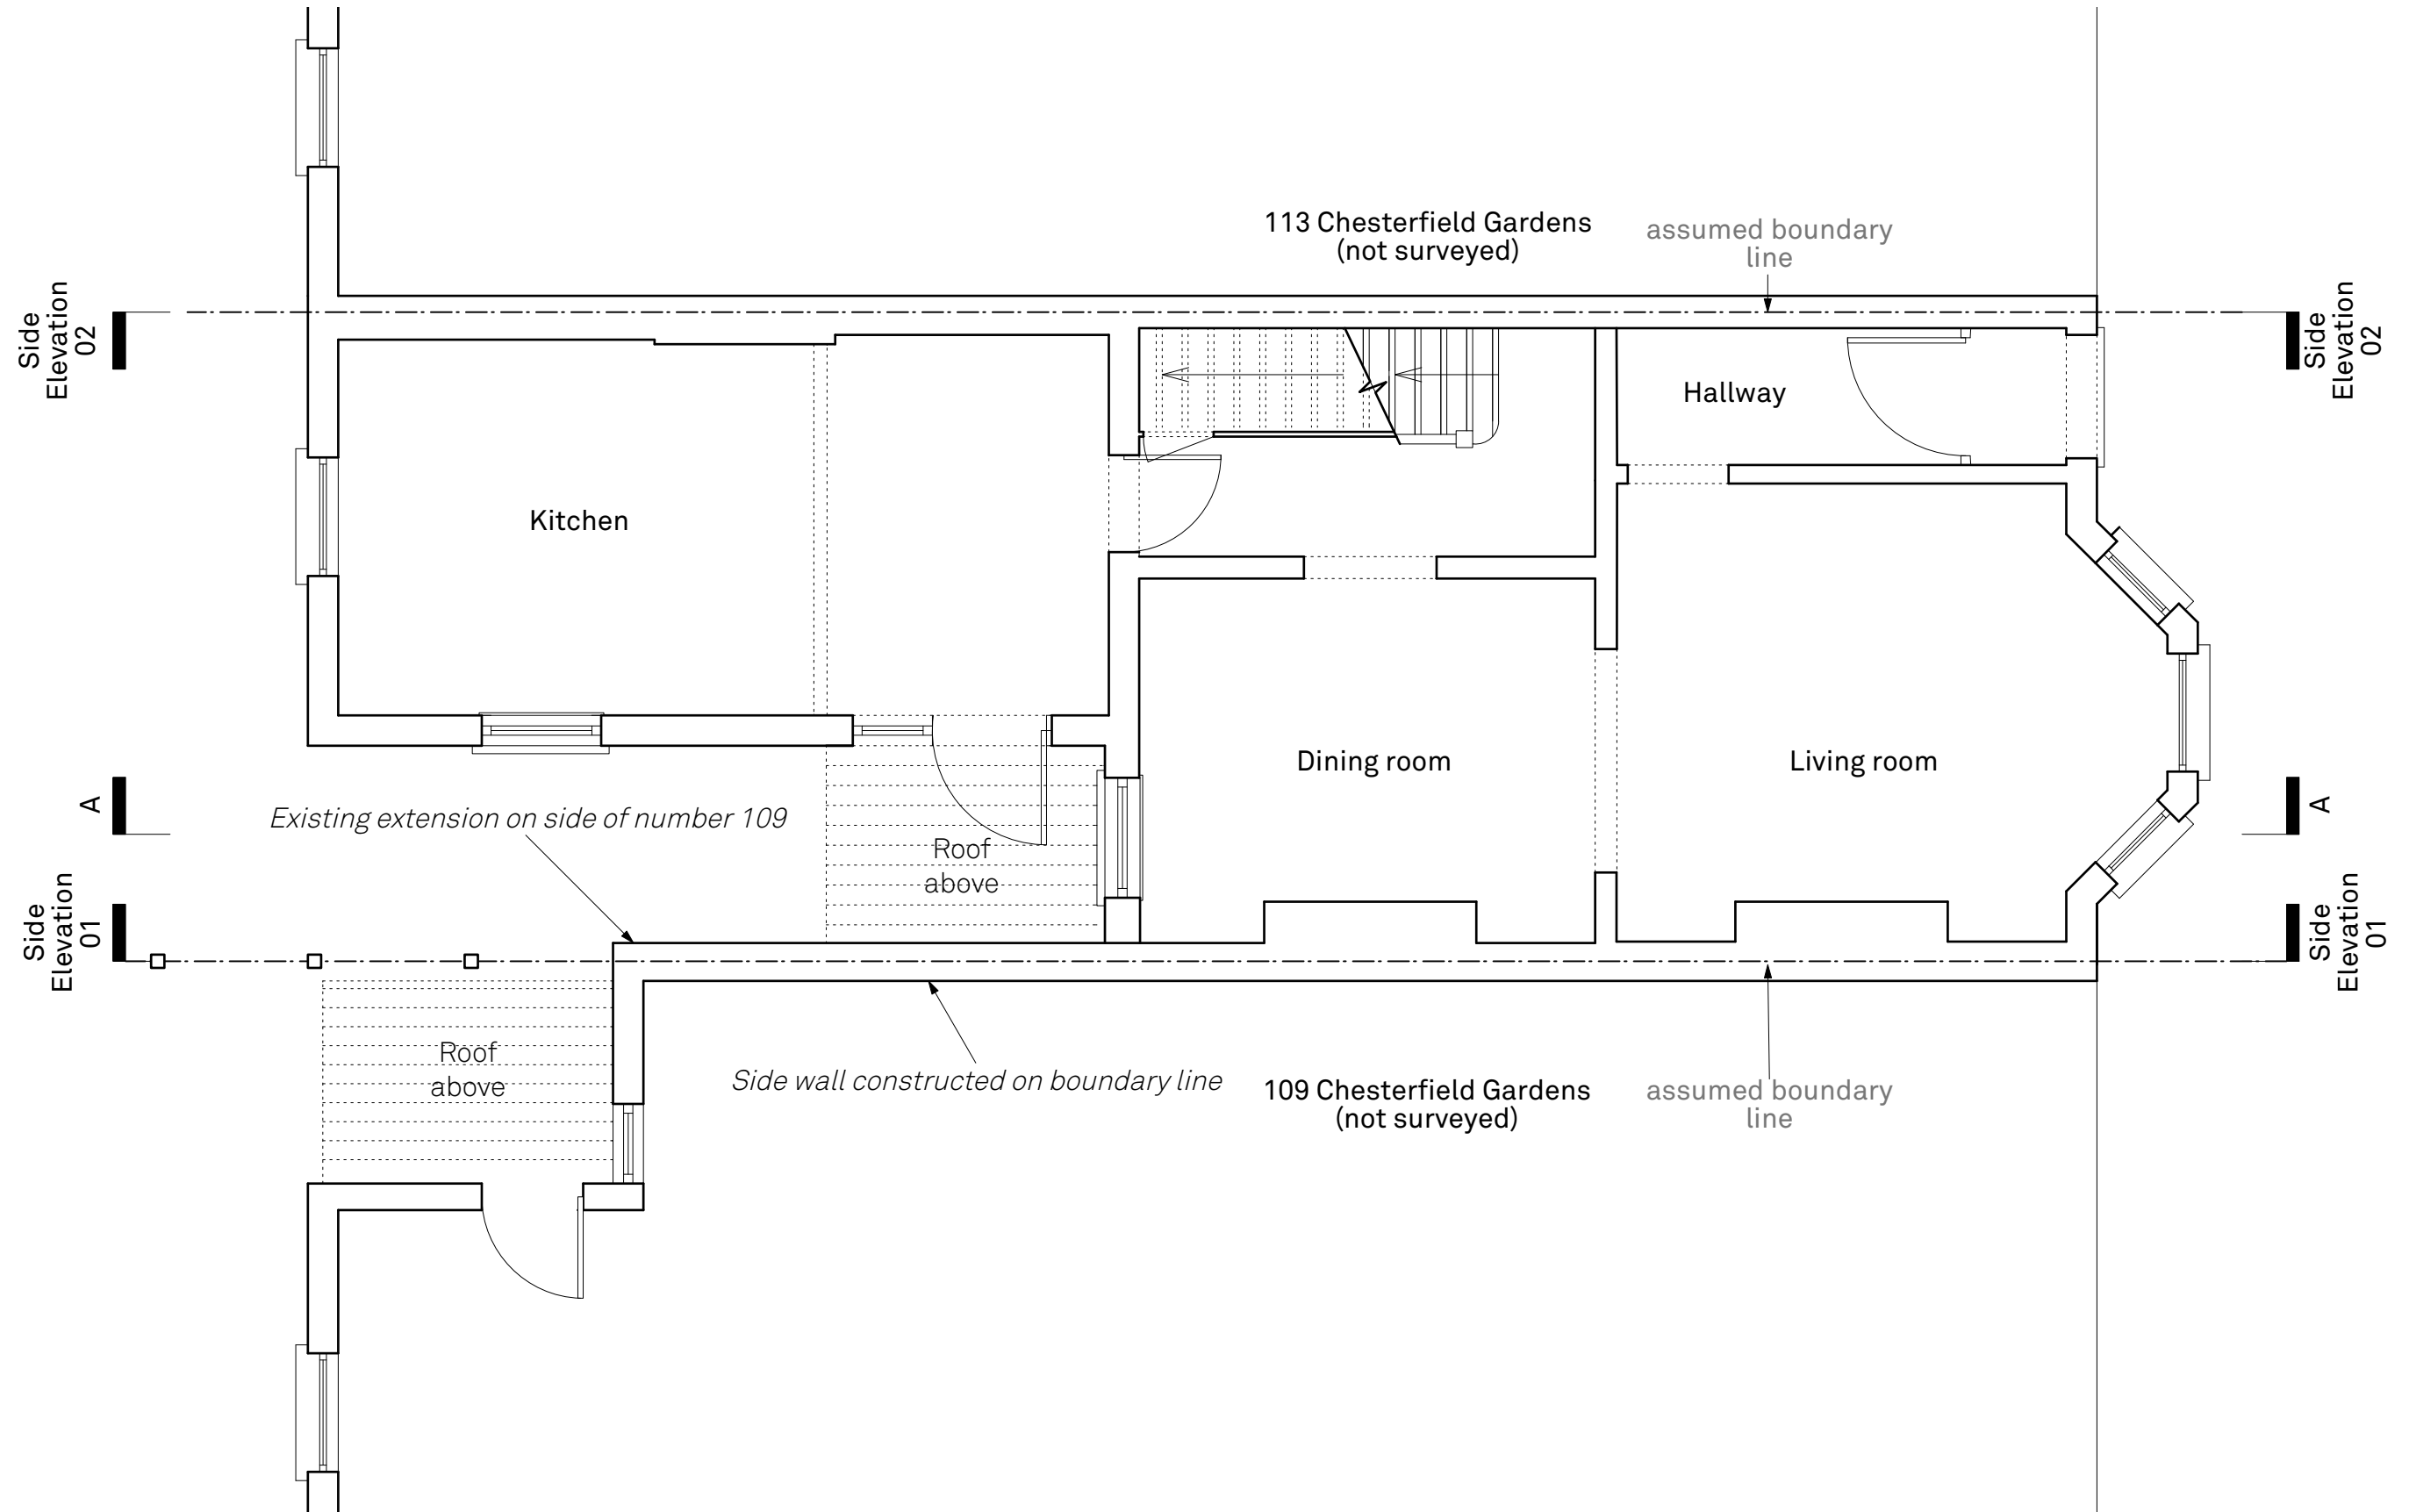

Ground Floor Plan

 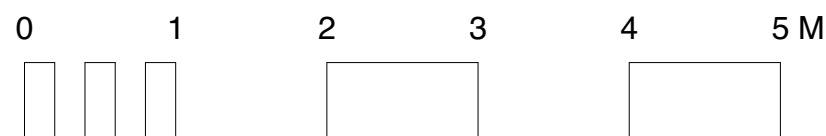

Existing

111 Chesterfield Gardens

111 Chesterfield Gardens, London,
Drawn By LJH
Scale 1:50@A3
Status Planning
Project Stage Scheme


Paul Archer Design Ltd

Issue	Notes	Date
A	For planning application	20/12/2023



Unit D204 Lana House 116 Commercial Street London E1 6NF Tel. 020 3668 2668

942.212.A

www.paularcherdesign.co.uk

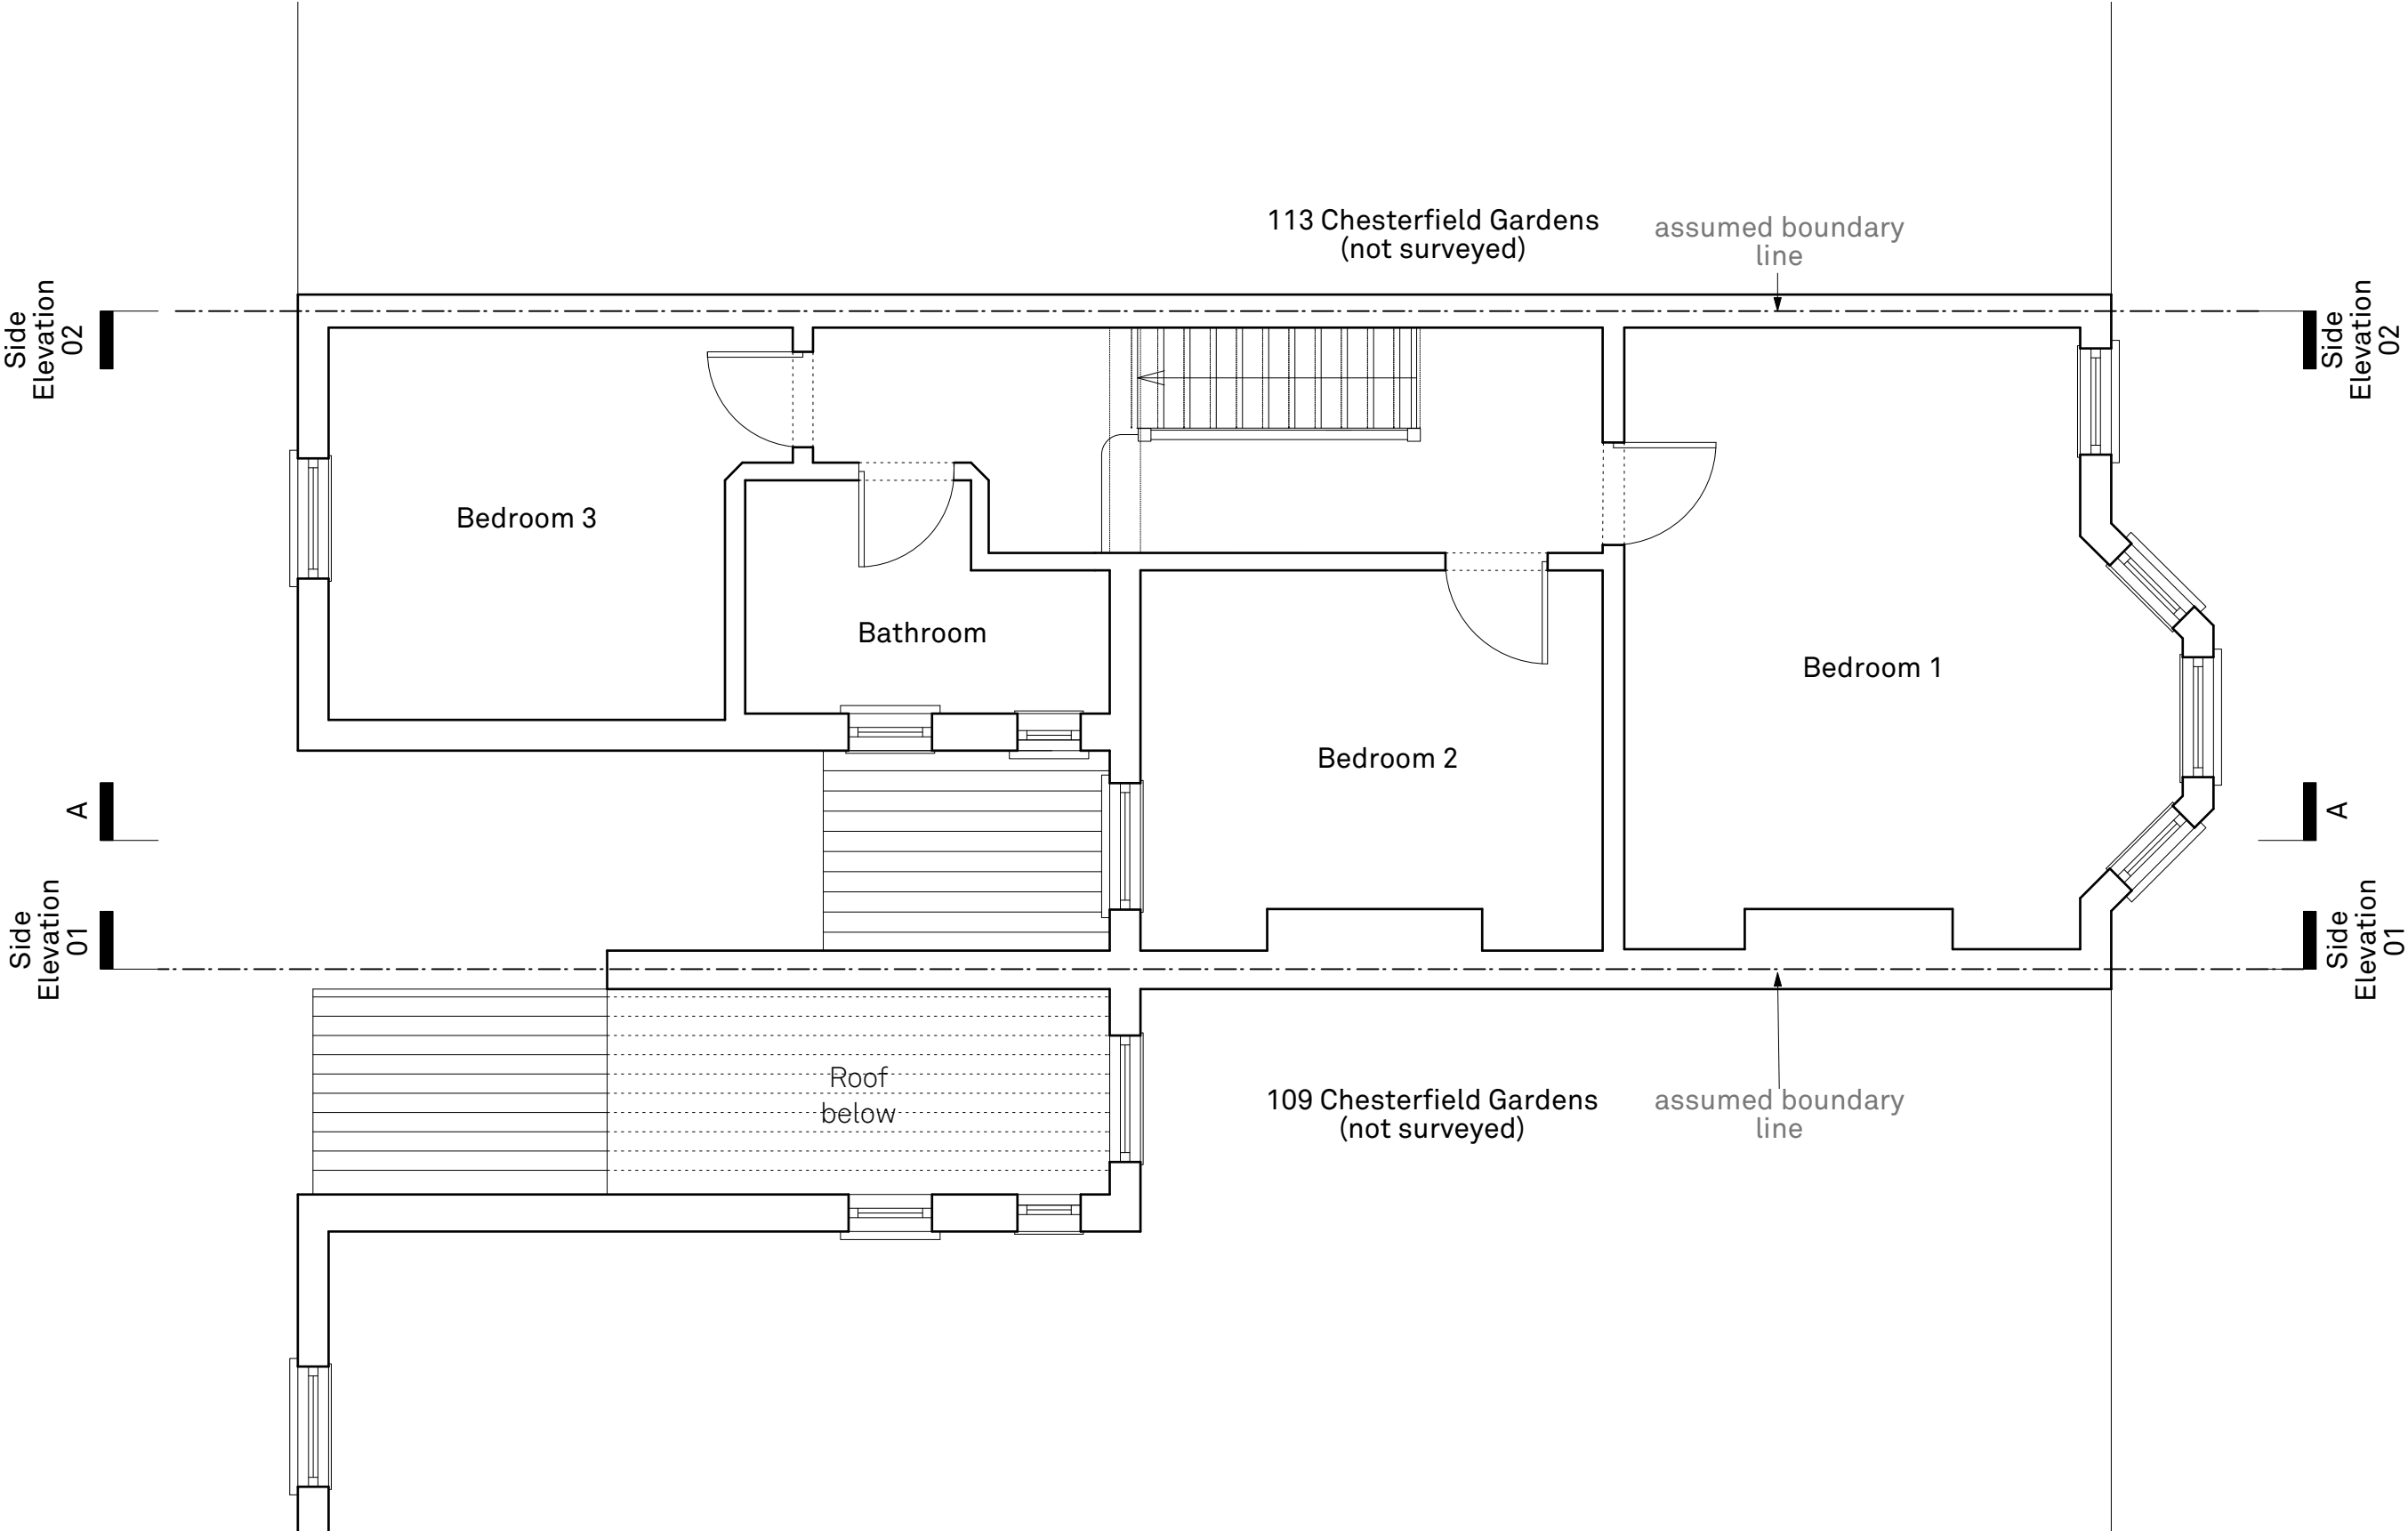

First Floor Plan

 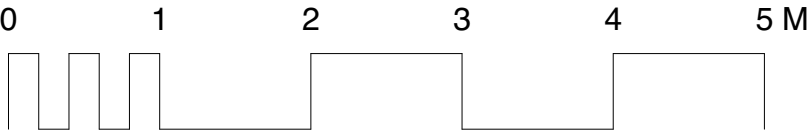

Existing

111 Chesterfield Gardens

111 Chesterfield Gardens, London,
Drawn By L J H
Scale 1:50@A3
Status Planning
Project Stage Scheme

Paul Archer Design Ltd


Issue	Notes	Date
A	For planning application	20/12/2023

Unit D204 Lana House 116 Commercial Street London E1 6NF Tel. 020 3668 2668 www.paularcherdesign.co.uk

942.213.A



Rear Elevation

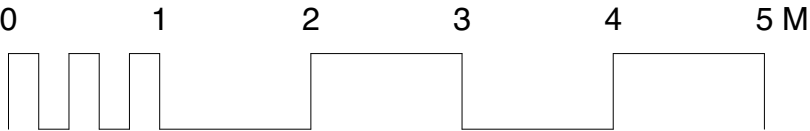

Existing

111 Chesterfield Gardens

111 Chesterfield Gardens, London,
Drawn By LJH
Scale 1:50@A3
Status Planning
Project Stage Scheme

Paul Archer Design Ltd


Issue	Notes	Date
A	For planning application	20/12/2023

Unit D204 Lana House 116 Commercial Street London E1 6NF Tel. 020 3668 2668 www.paularcherdesign.co.uk

942.216.A



Side Elevation 01

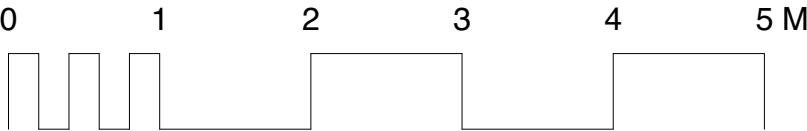

Existing


111 Chesterfield Gardens

111 Chesterfield Gardens, London,
Drawn By LJH
Scale 1:50@A3
Status Planning
Project Stage Scheme


Paul Archer Design Ltd

Issue	Notes	Date
A	For planning application	20/12/2023

942.218.A

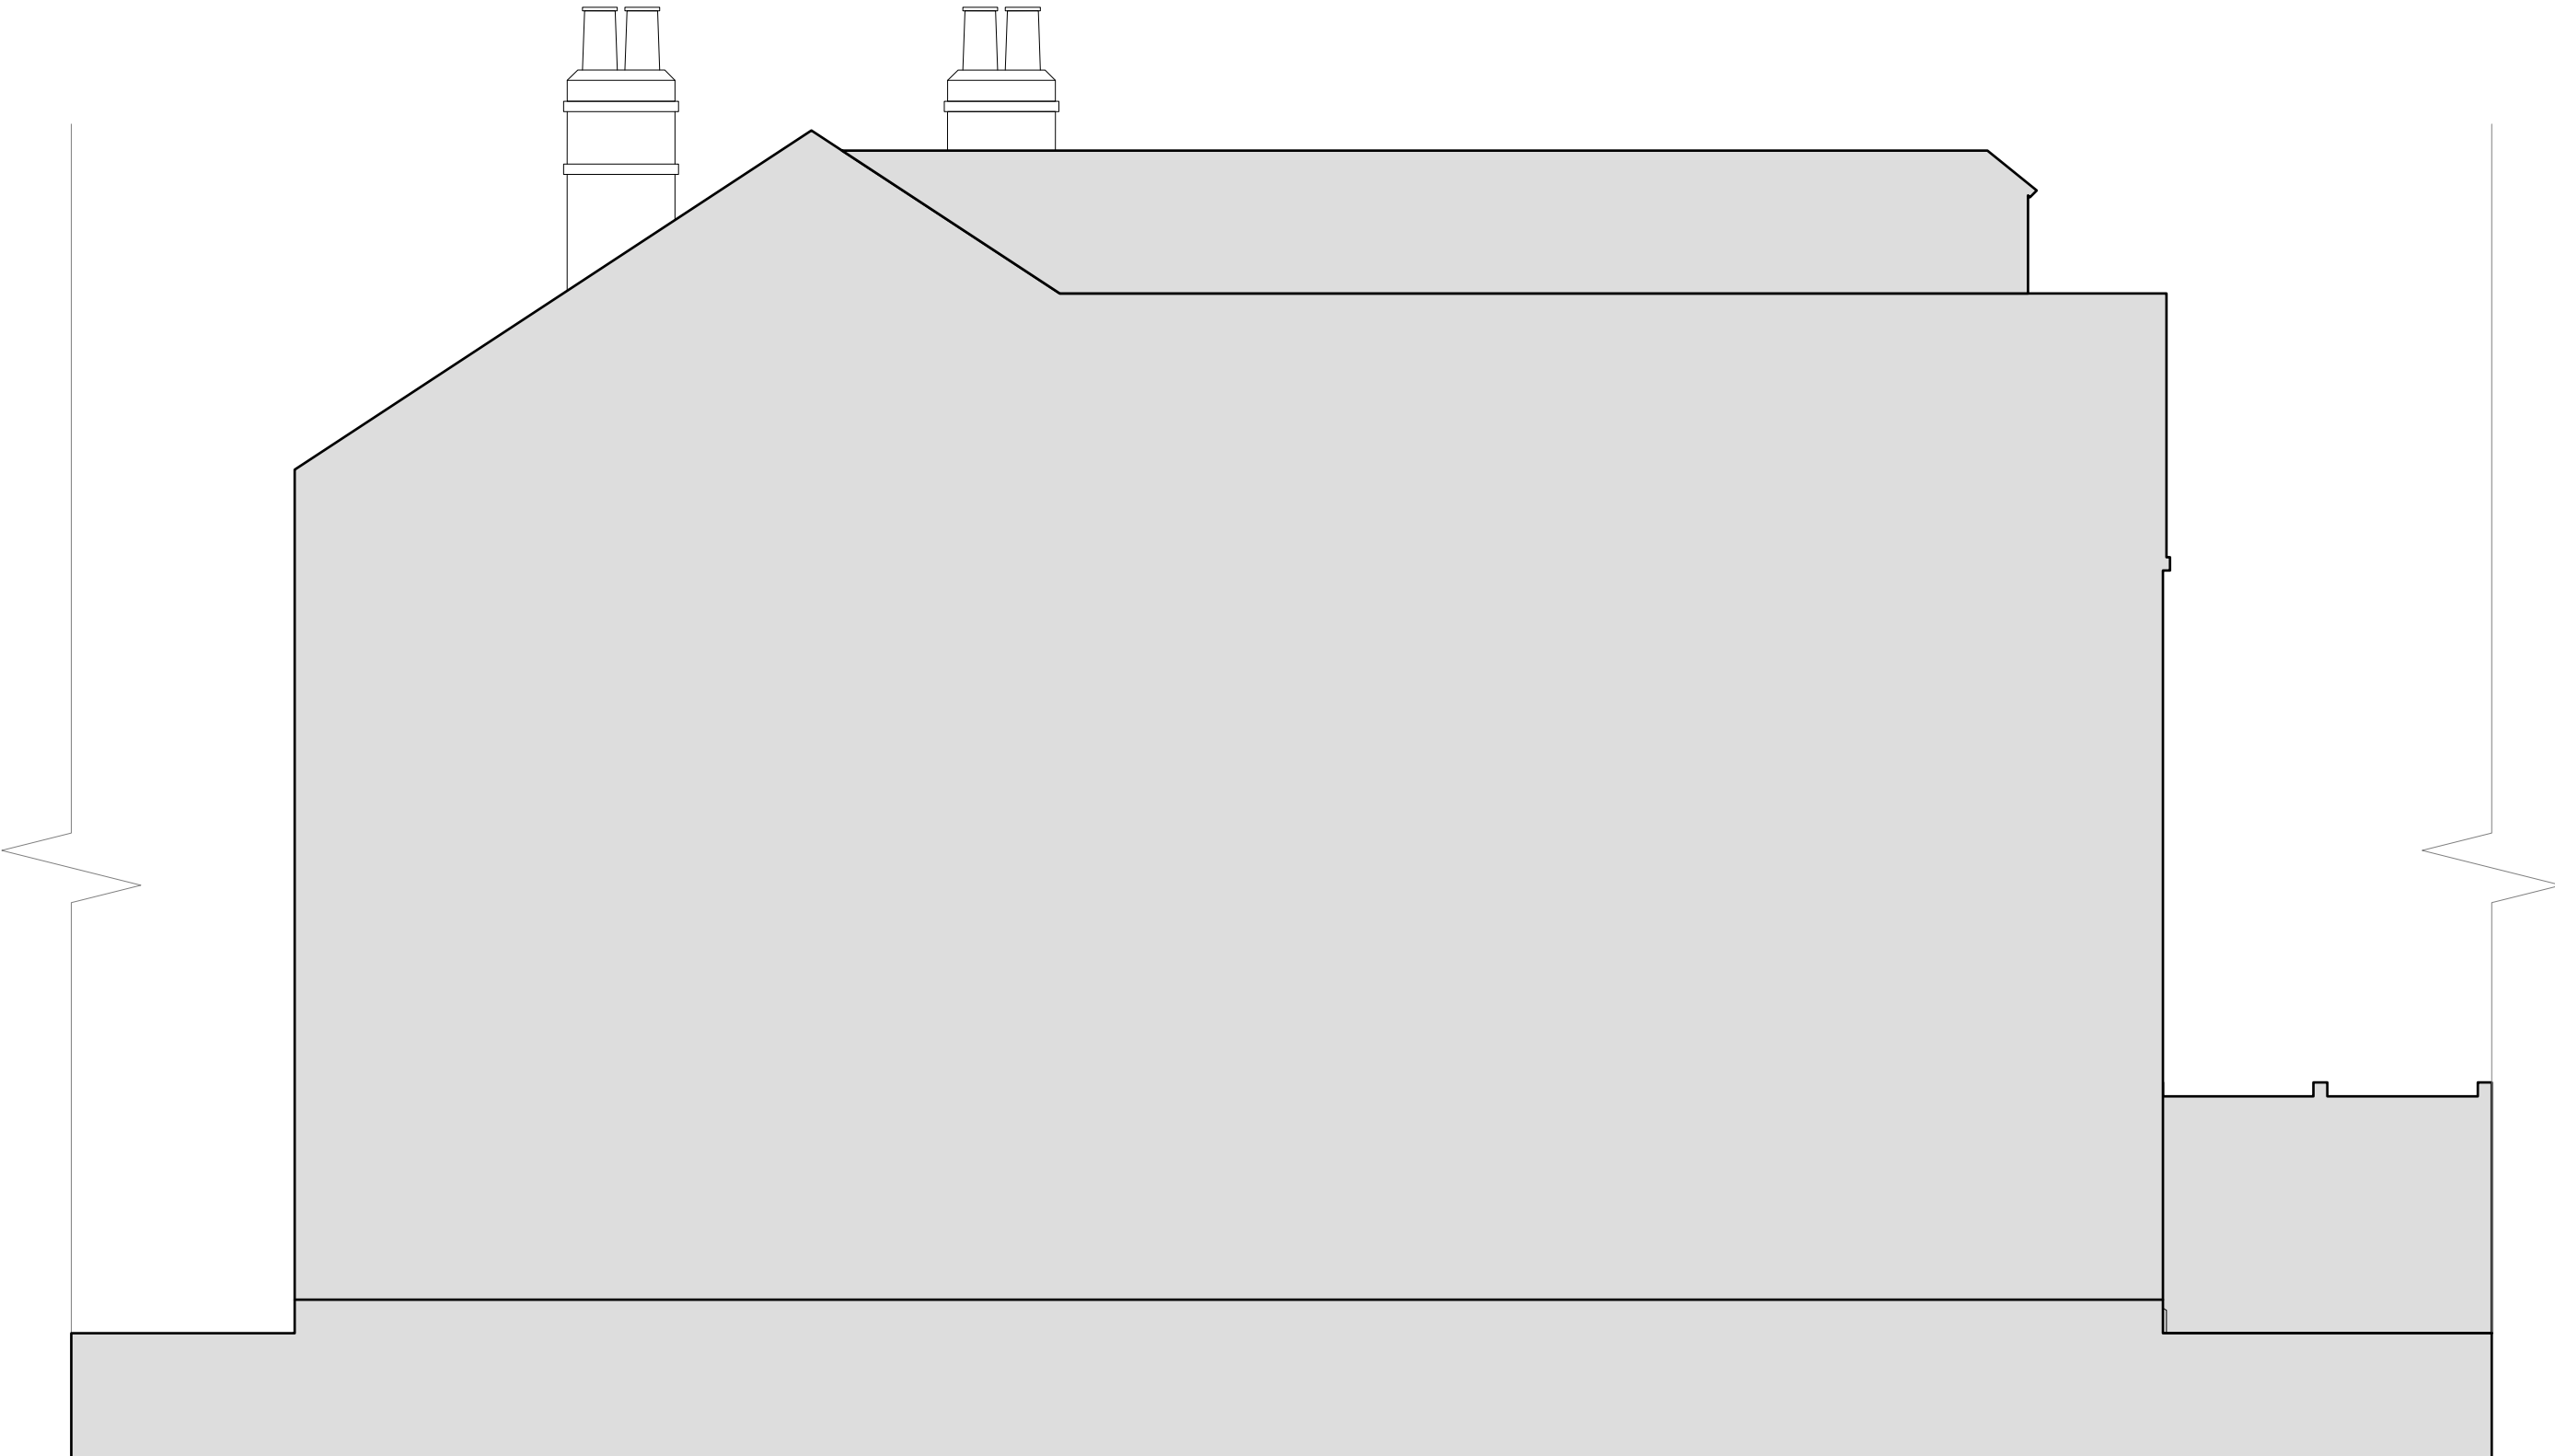

Side Elevation 02

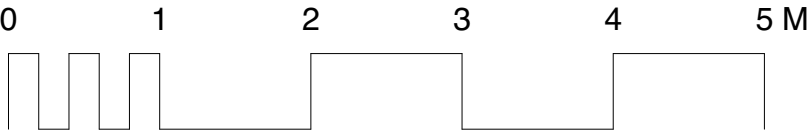

Existing

111 Chesterfield Gardens


111 Chesterfield Gardens, London,
Drawn By LJH
Scale 1:50@A3
Status Planning
Project Stage Scheme

Issue	Notes	Date
A	For planning application	20/12/2023

942.219.A



Section A-A

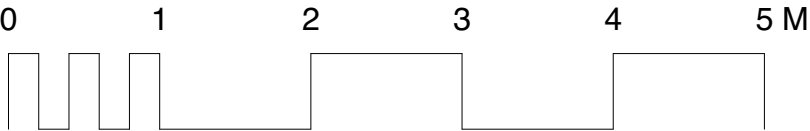

Existing

111 Chesterfield Gardens

111 Chesterfield Gardens, London,
Drawn By L J H
Scale 1:50@A3
Status Planning
Project Stage Scheme

Paul Archer Design Ltd

Issue	Notes	Date
A	For planning application	20/12/2023

Unit D204 Lana House 116 Commercial Street London E1 6NF Tel. 020 3668 2668 www.paularcherdesign.co.uk

942.220.A