



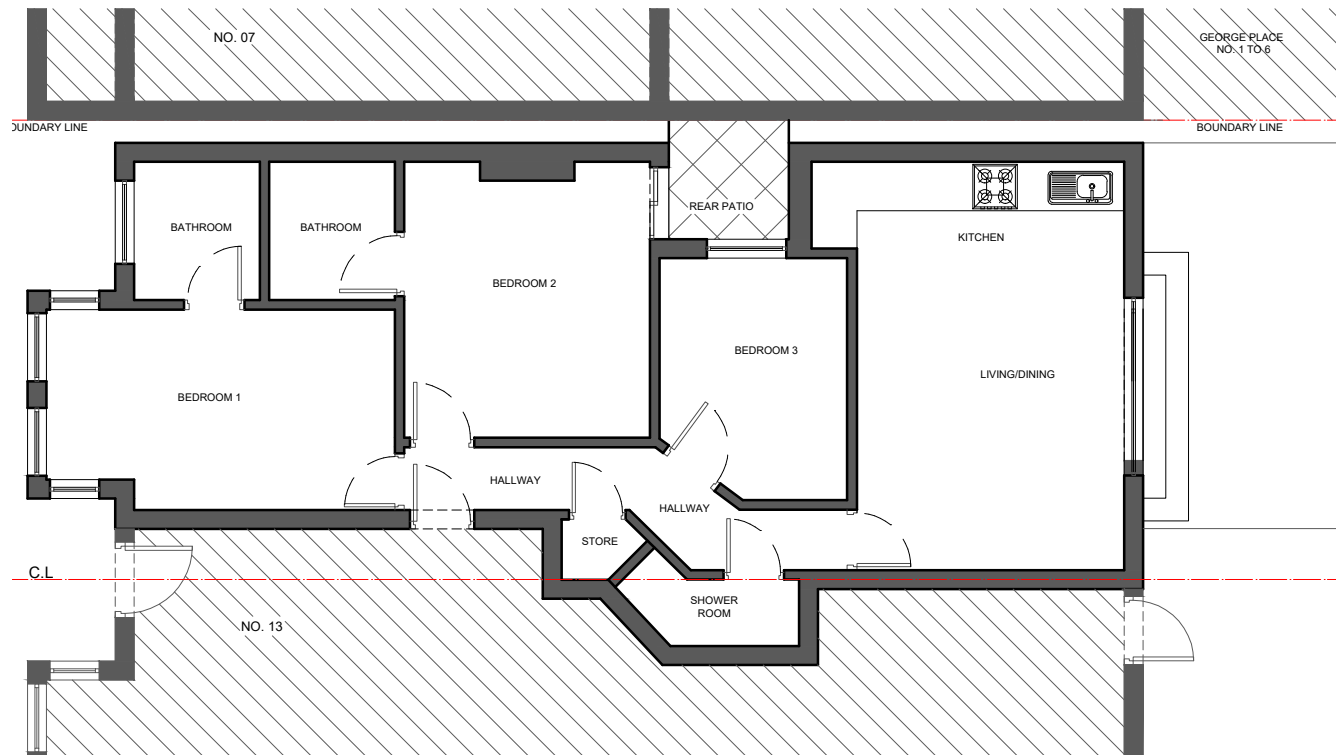


01 - GROUND FLOOR PLAN

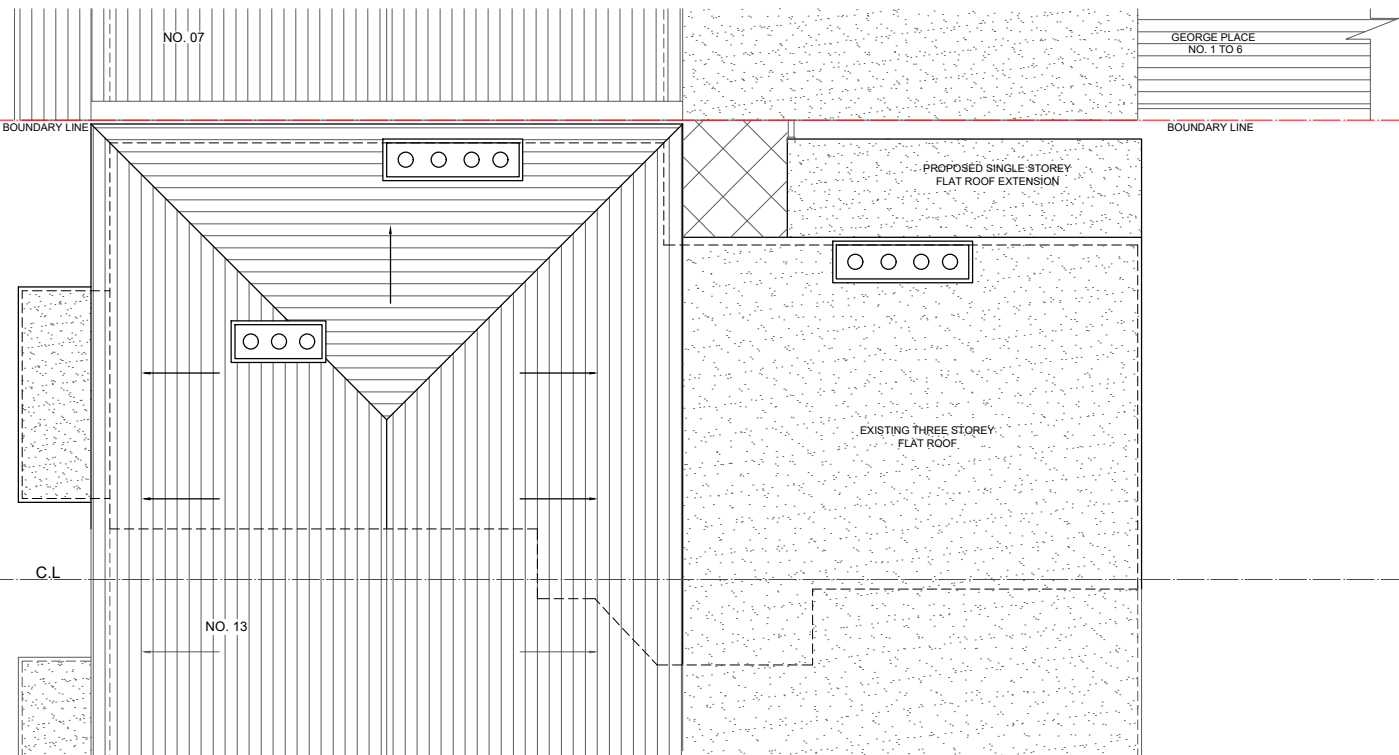

02 - ROOF PLAN




03 - SIDE ELEVATION

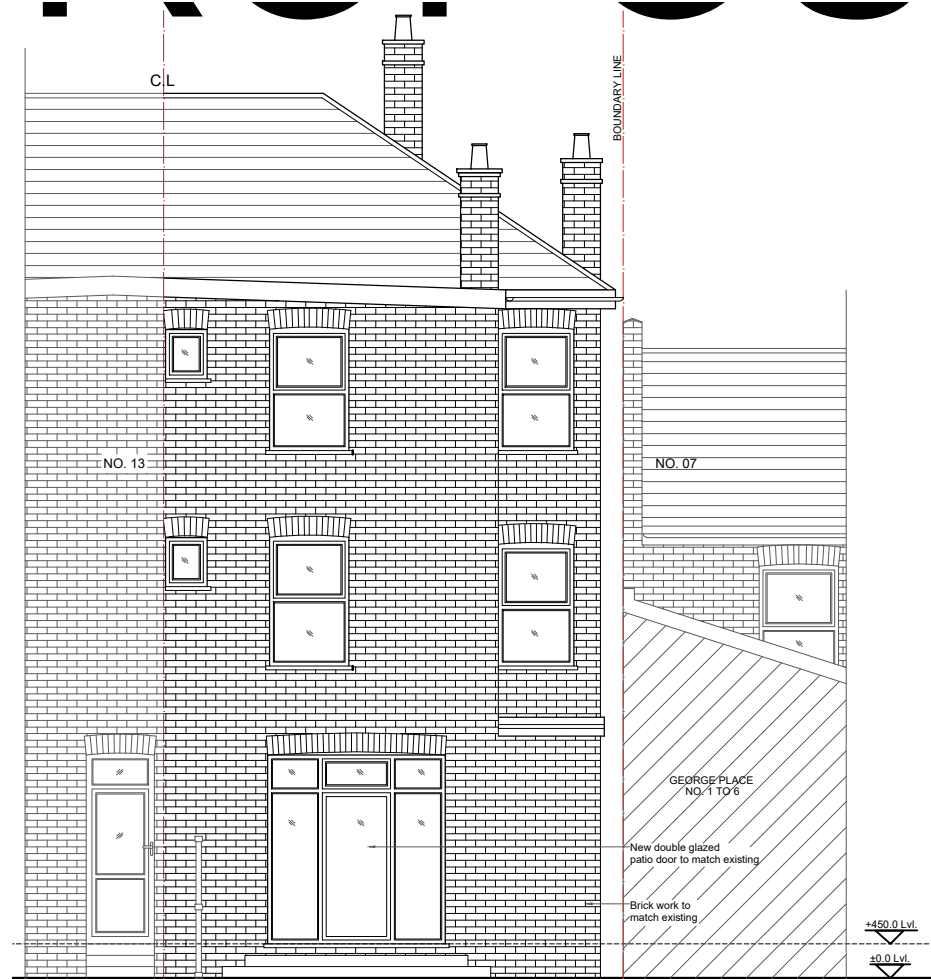

04 - REAR ELEVATION

- NOTES
- Dimensions are not to be scaled from this drawing by contractors. The contractor is requested to check all dimensions before the work started.
 - Report any discrepancies to the client or architect before undertaking the work described in the drawings.
 - Dimensions are approximate site dimensions and are to be verified by the contractor on site before any fabrication/site works i.e foundations etc occur.
 - Contractor is responsible for all temporary propping to existing structure

- Legend:
- EXISTING
 - PROPOSED
 - DEMOLISHED

 

REVISIONS			
NO.	DESCRIPTION	DATE	BY

AA DESIGN

Project
11 MOUNT PLEASANT ROAD
LONDON, N17 6TR

Title
PROPOSED PLANS & ELEVATIONS

Scale 1:100@A3	Drawn MU	Approved	Date DEC 23
Job No. AA-00/23	Drawing No. P-11MP-03	Rev.	-