
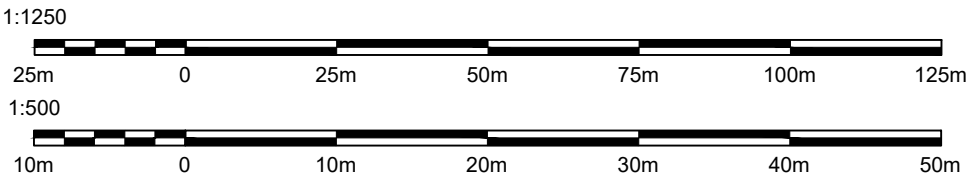
 


NOTES

THIS DRAWING IS TO BE READ IN CONJUNCTION WITH OTHER RELEVANT STRUCTURAL DRAWINGS PLUMBING AND ELECTRICAL DRAWINGS. ALL DIMENSIONS TO BE VERIFIED ON SITE & APPROVED BY THE ENGINEER. ANY DISCREPANCIES SHOULD BE NOTIFIED IMMEDIATELY. THIS DRAWING IS COPYRIGHT OF IMPERIUM ARCHITECTURE LIMITED AND SHOULD NOT BE REPRODUCED WITHOUT CONSENT.

LOCATION PLAN

SCALE 1:1250 @ A3

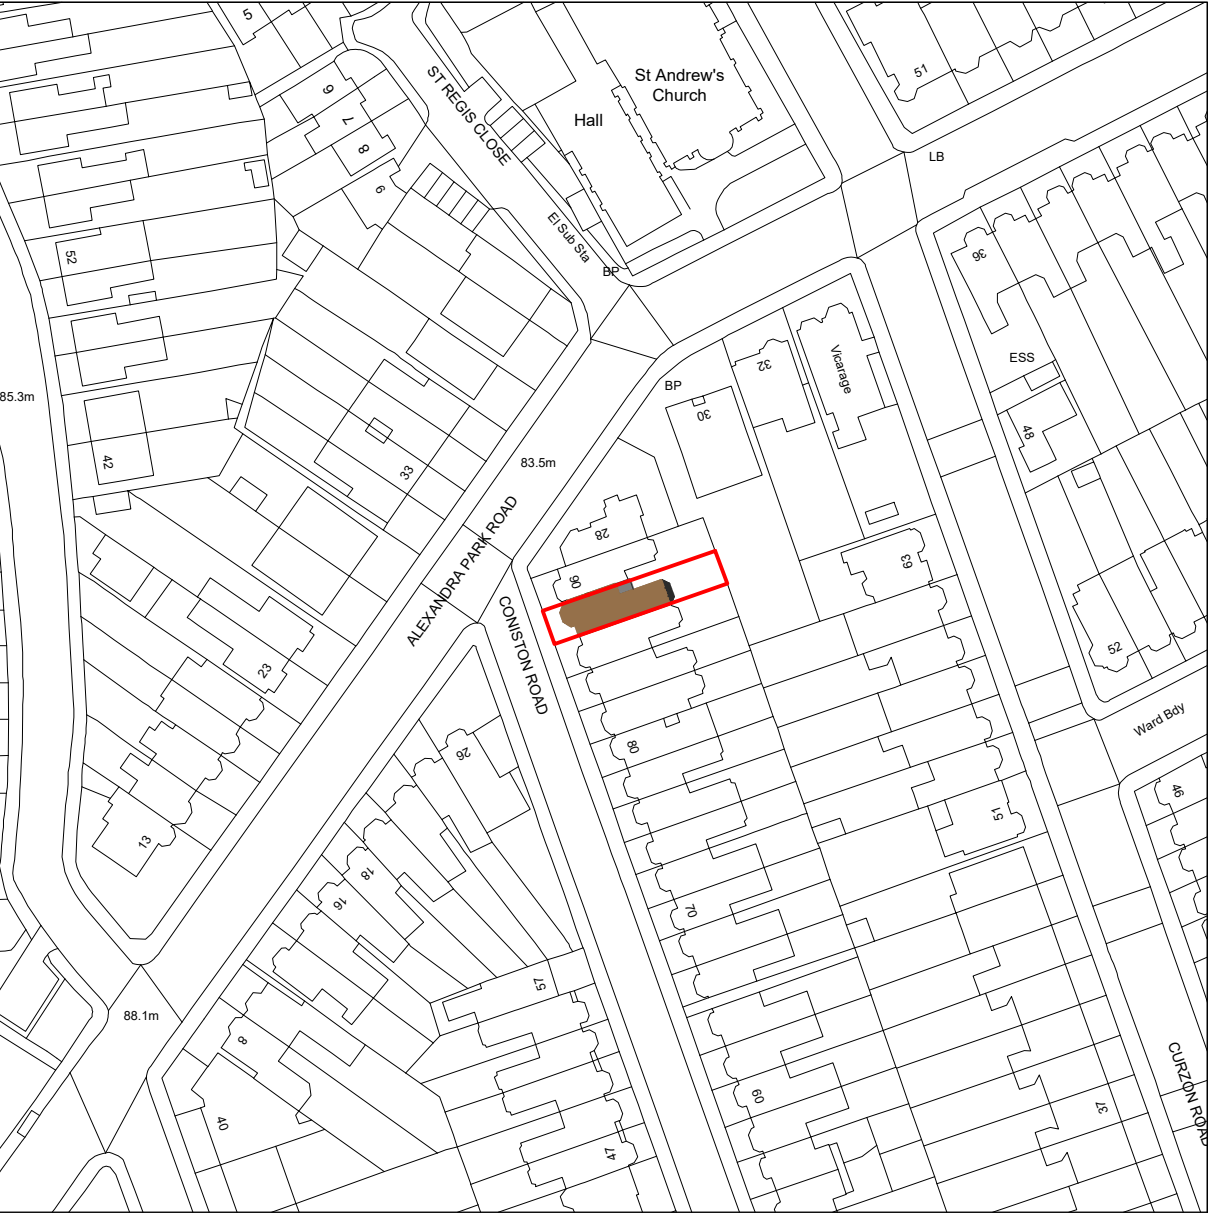

CONTACT

IMPERIUMARCHITECTURE
FIRST FLOOR, EPSILON HOUSE, SUITE 3, LASER QUAY,
ROCHESTER, ME2 4HU
01634775845
INFO@IMPERIUMARCHITECTURE.CO.UK
WWW.IMPERIUMARCHITECTURE.CO.UK

PROJECT

CLIENT: MR HAKAN LATIF

SITE ADDRESS: 88 CONISTON ROAD, LONDON,
N10 2BN

DRAWING

DRAWING TITLE: ARCHITECTURAL DRAWINGS FOR
PLANNING PERMISSION - HOUSE TO FLATS CONVERSION
LOCATION PLAN, EXISTING & PROPOSED SITE PLAN

SCALE @A3: DATE: DRAWN BY: CHECKED BY:
1:1250 & 1:500 25/10/23 SH

DRAWING NO.

3

REV NO.

1

EXISTING SITE PLAN

SCALE 1:500 @ A3



PROPOSED SITE PLAN

SCALE 1:500 @ A3

