

STANDARD NOTES:


CONTRACTORS MUST VERIFY ALL DIMENSIONS ON SITE BEFORE COMMENCING WORK. FIGURED DIMENSIONS TO TAKE PRECEDENCE OVER SCALED DIMENSIONS.

ALL MECHANICAL, ELECTRICAL & STRUCTURAL LAYOUTS ETC. ARE INDICATIVE.


THE ARCHITECT IS TO BE NOTIFIED OF ANY DISCREPANCIES IN THE DRAWINGS IMMEDIATELY & ANY DISCREPANCY IN SITE CONDITIONS TO THOSE NOTIFIED ON THE DRAWINGS TO BE CONVEYED TO THE ARCHITECT PRIOR TO COMMENCEMENT OF AFFECTED WORK.

THIS DRAWING IS TO BE READ IN CONJUNCTION WITH ALL OTHER DRAWINGS IN THE ED/IDRR SERIES IN ADDITION TO ALL ACCOMPANYING SCHEDULES & SPECIFICATIONS.

THE COPYRIGHT OF THIS DRAWING IS RESERVED & IT MUST NOT BE DISTRIBUTED OR COPIED WITHOUT THE PRIOR CONSENT OF THE AUTHOR. ELECTRONIC FILES MUST NOT BE ALTERED OR COPIED.

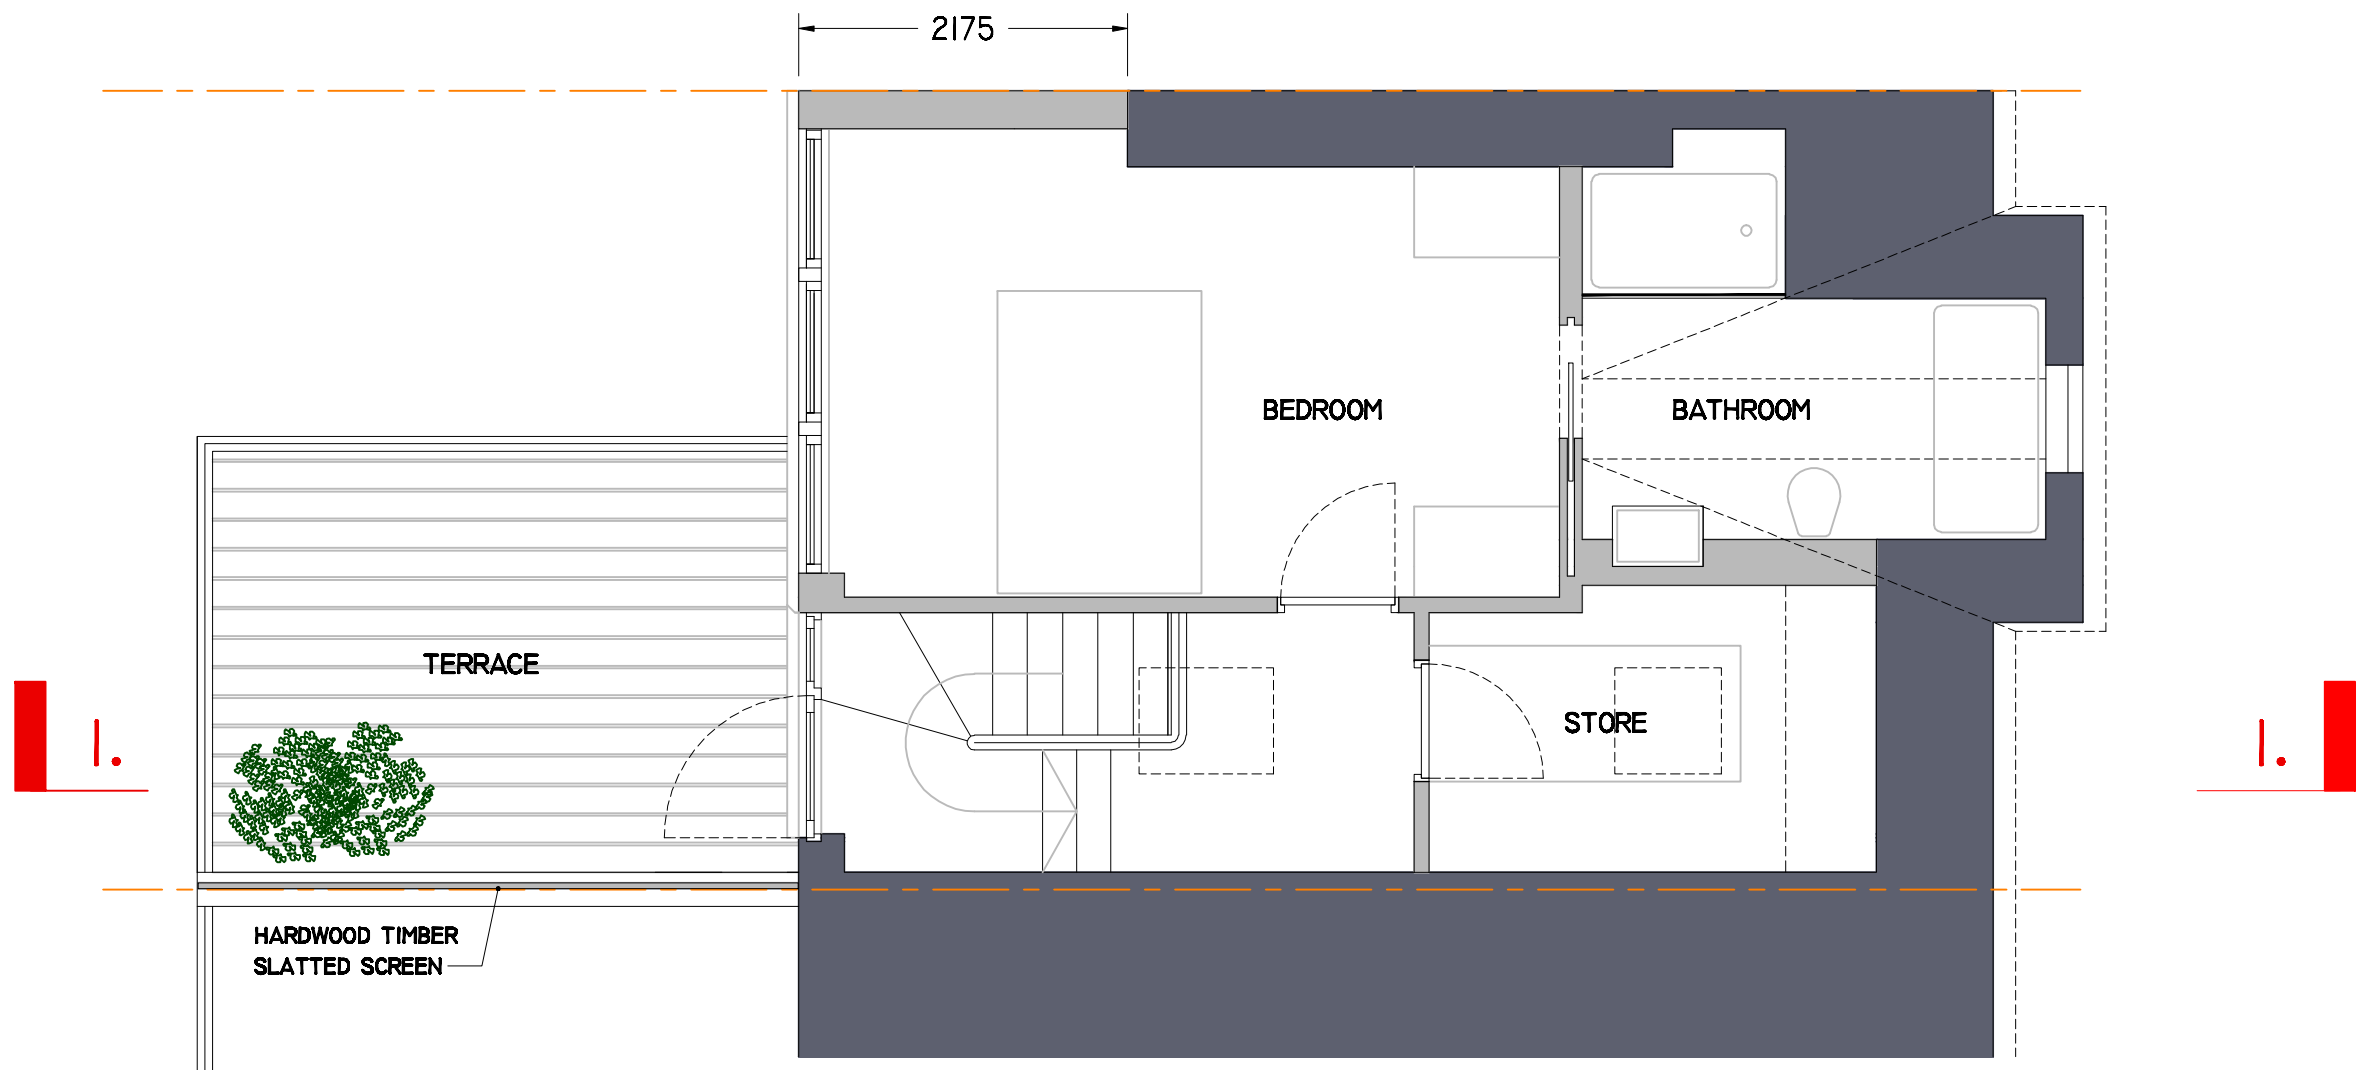


PROPOSED SECOND FLOOR PLAN
1:50

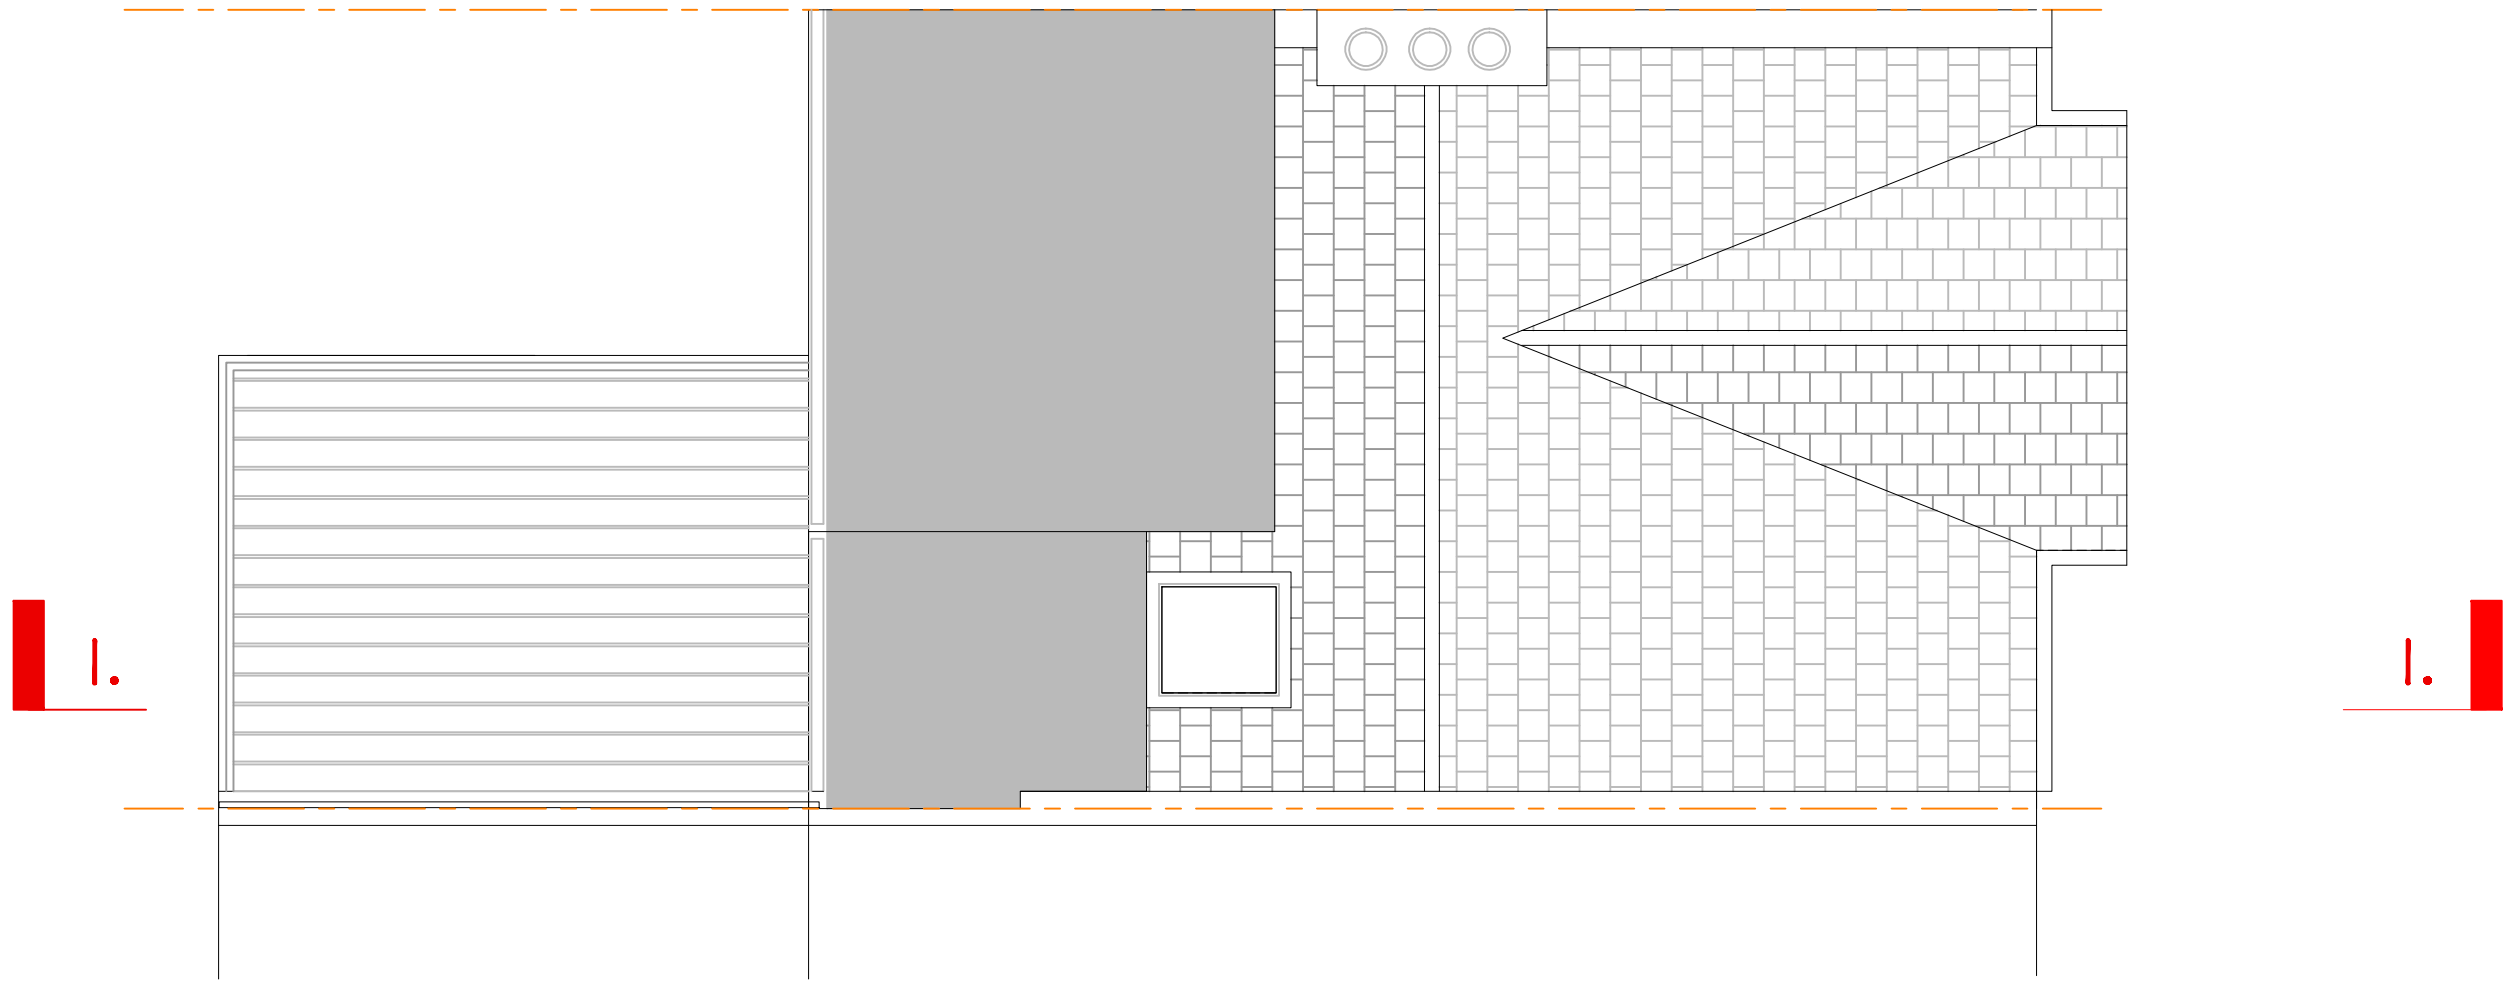

PROPOSED ROOF PLAN
1:50



EXISTING SECOND FLOOR PLAN
1:50

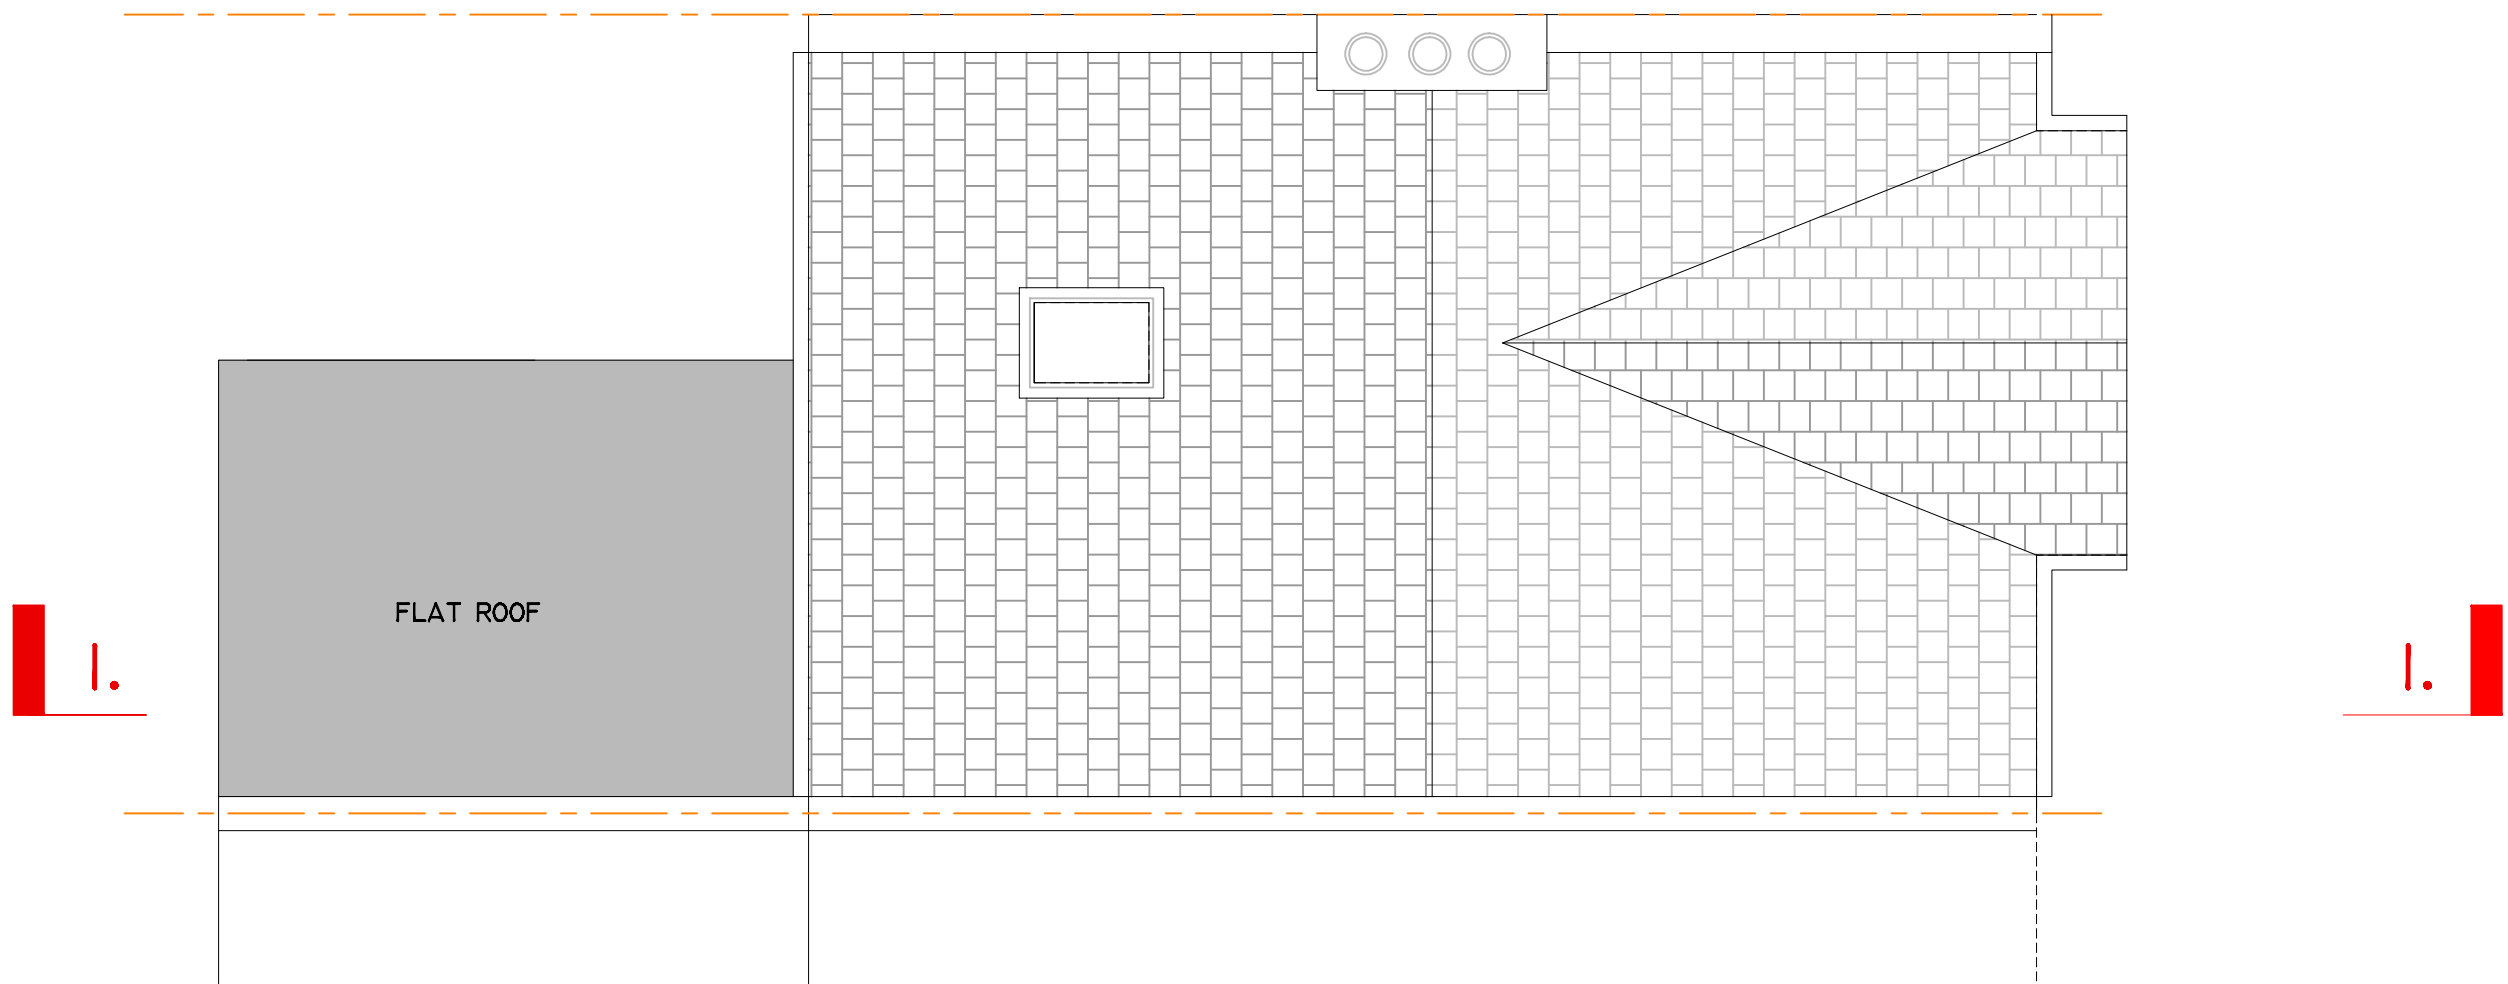

EXISTING ROOF PLAN
1:50

REV.		ISSUE STATUS	PLANNING	abcdetchdesignopqr	PROJECT		1 DRYLANDS ROAD, N8 9HN		62 Mount View Road London N4 4JR Tel: 0208 340 2003 Fax: 0207 825 1109 info@etchdesign.com	
					DRAWING		EXISTING & PROPOSED 2ND FLOOR AND ROOF PLANS			
					DRAWING No.	ED/IDRR/301	DRAWN BY	MC		
					DATE	DEC 23	SCALE	1:50		