



NOTES


THIS DRAWING IS TO BE READ IN CONJUNCTION WITH OTHER RELEVANT STRUCTURAL DRAWINGS PLUMBING AND ELECTRICAL DRAWINGS. ALL DIMENSIONS TO BE VERIFIED ON SITE & APPROVED BY THE ENGINEER. ANY DISCREPANCIES SHOULD BE NOTIFIED IMMEDIATELY. THIS DRAWING IS COPYRIGHT OF IMPERIUM ARCHITECTURE LIMITED AND SHOULD NOT BE REPRODUCED WITHOUT CONSENT.

 


PROPOSED GROUND FLOOR PLAN
SCALE 1:100 @ A1

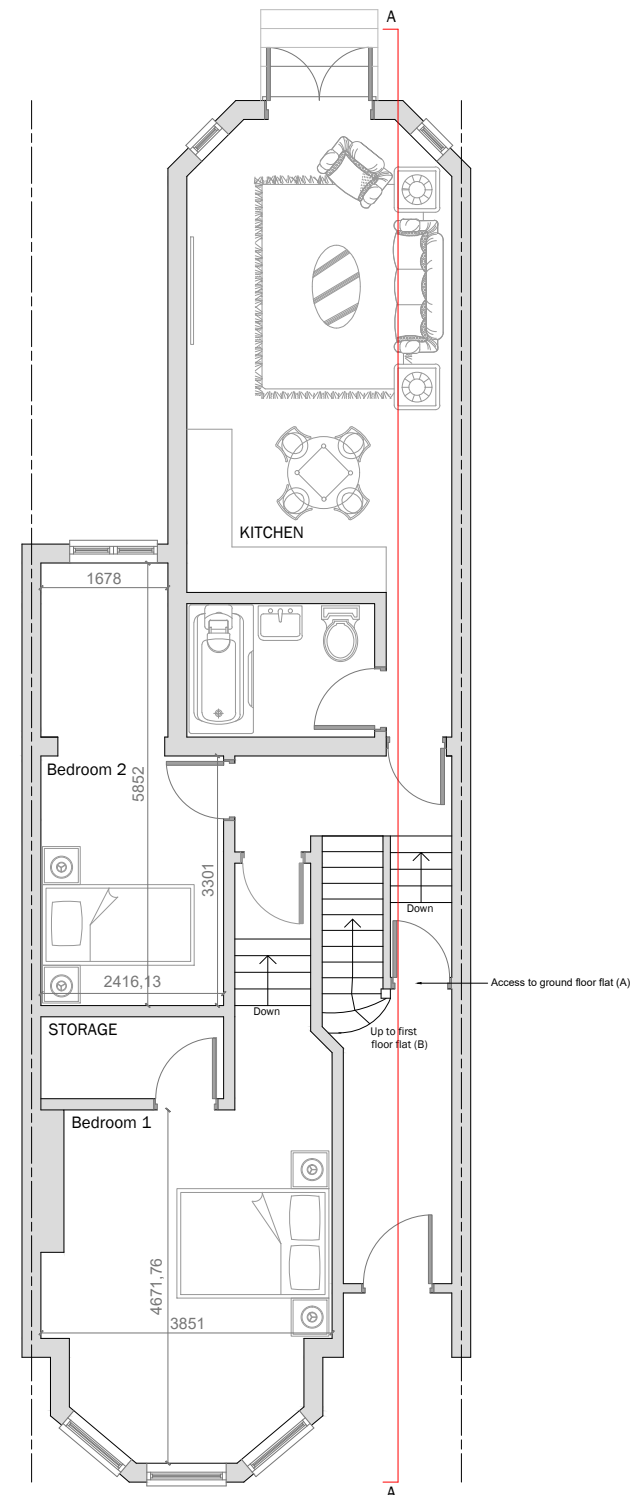

PROPOSED FIRST FLOOR PLAN
SCALE 1:100 @ A1

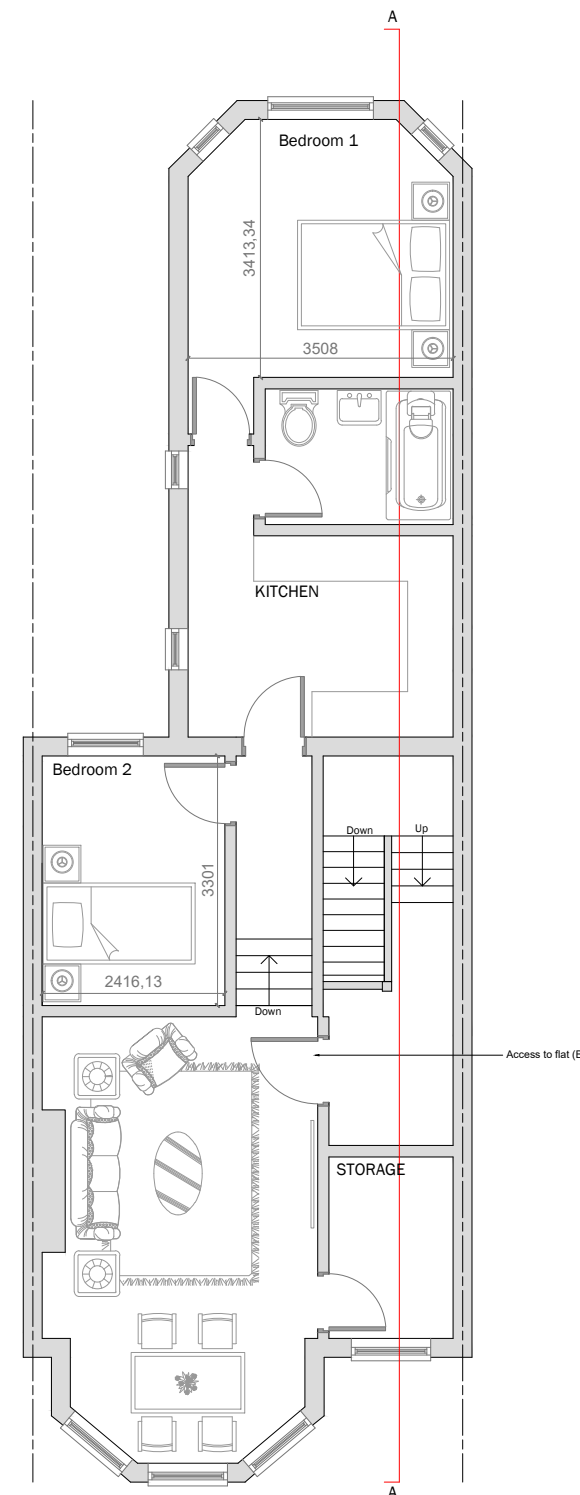

EXISTING ROOF PLAN
SCALE 1:100 @ A1 - NO CHANGE

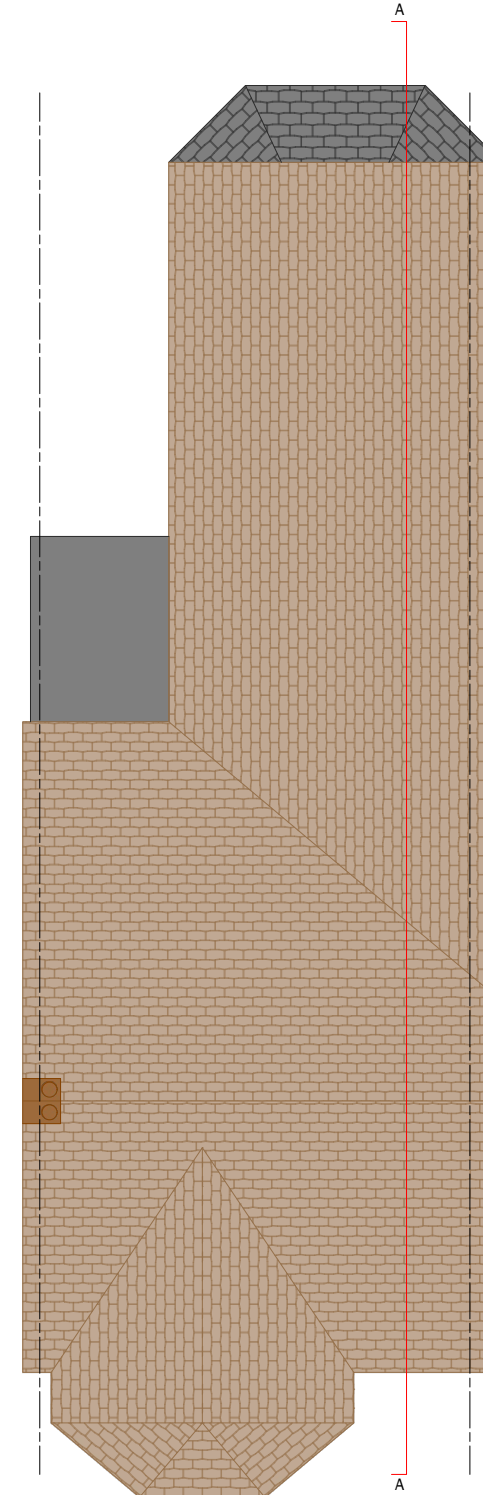


EXISTING FRONT ELEVATION
SCALE 1:50 @ A1 - NO CHANGE




EXISTING REAR ELEVATION
SCALE 1:50 @ A1 - NO CHANGE




PROPOSED SECTION A-A
SCALE 1:100 @ A1

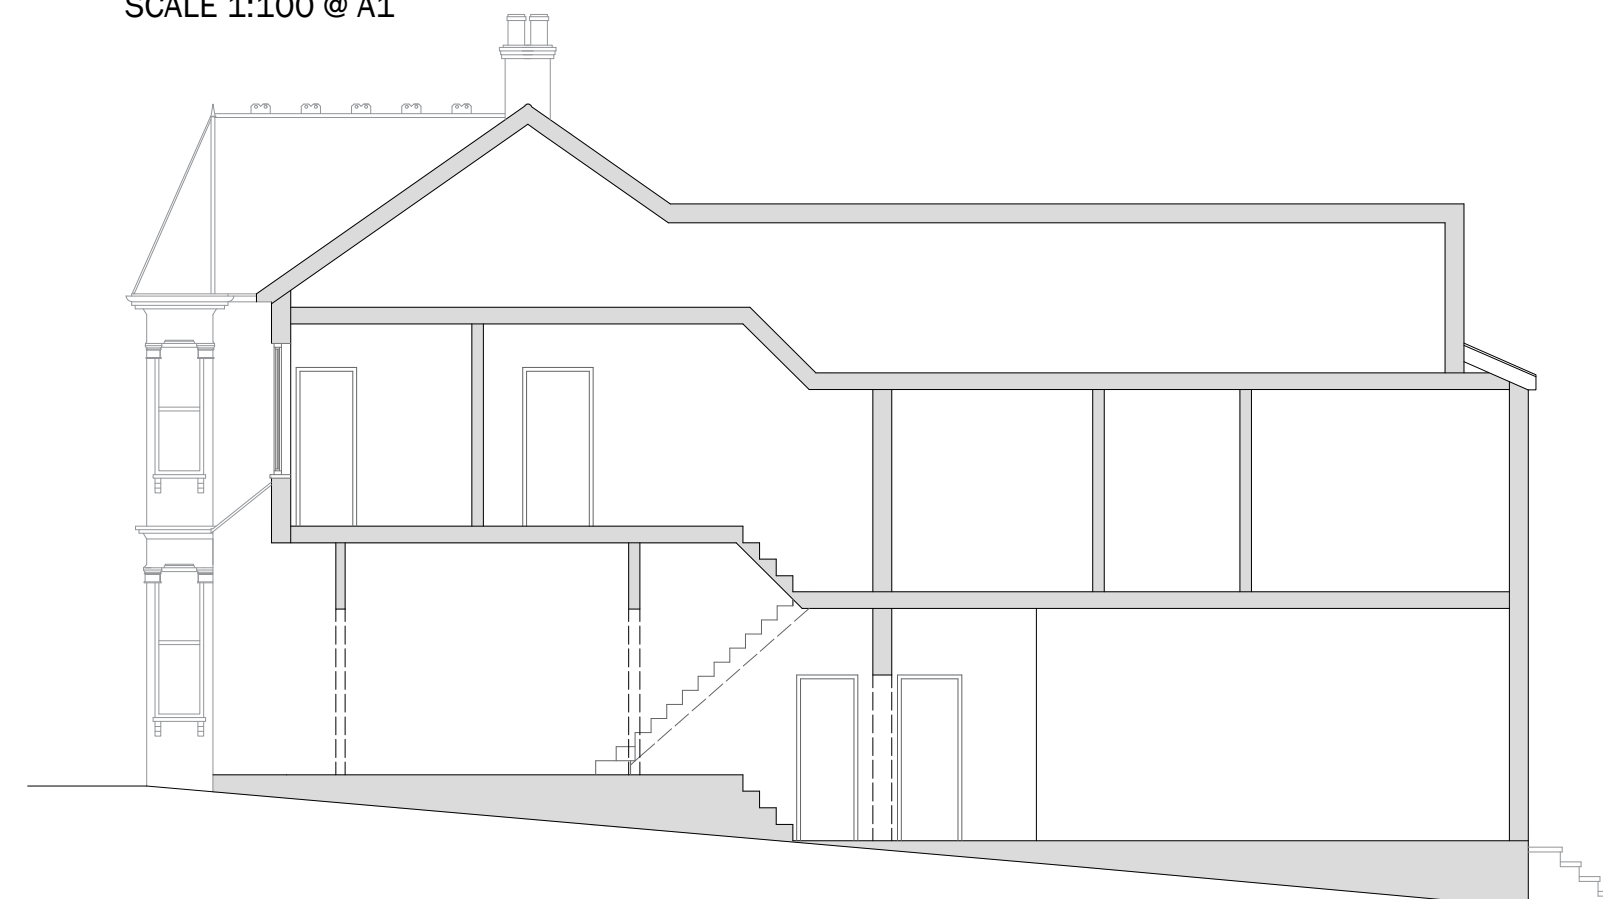

EXISTING SIDE ELEVATION
SCALE 1:100 @ A1 - NO CHANGE

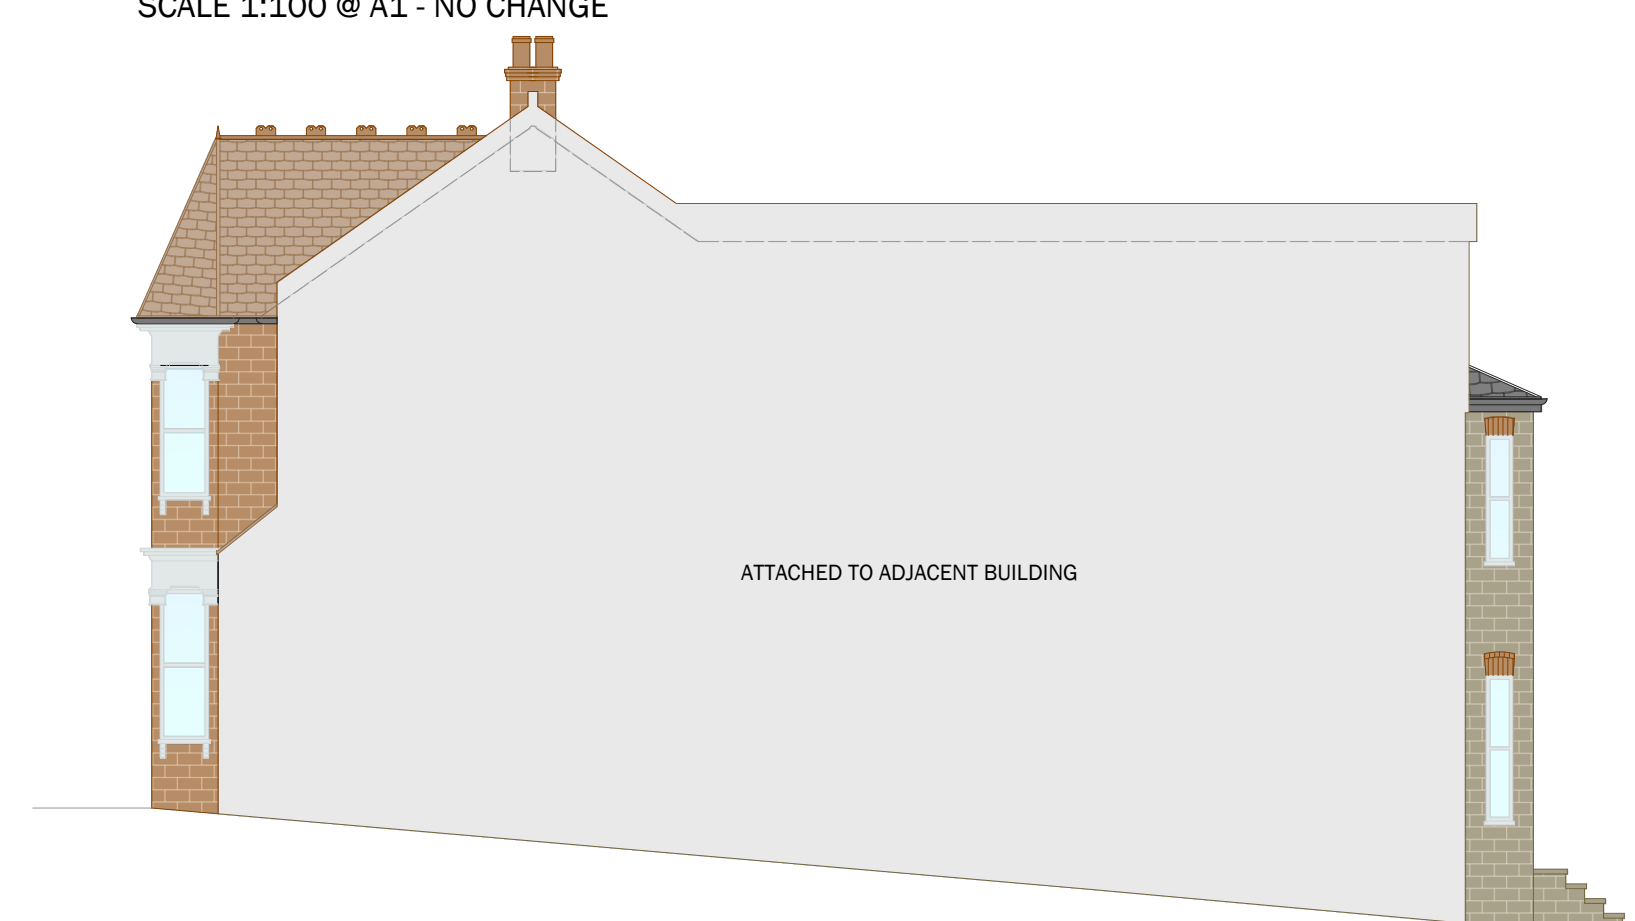

EXISTING SIDE ELEVATION
SCALE 1:100 @ A1 - NO CHANGE

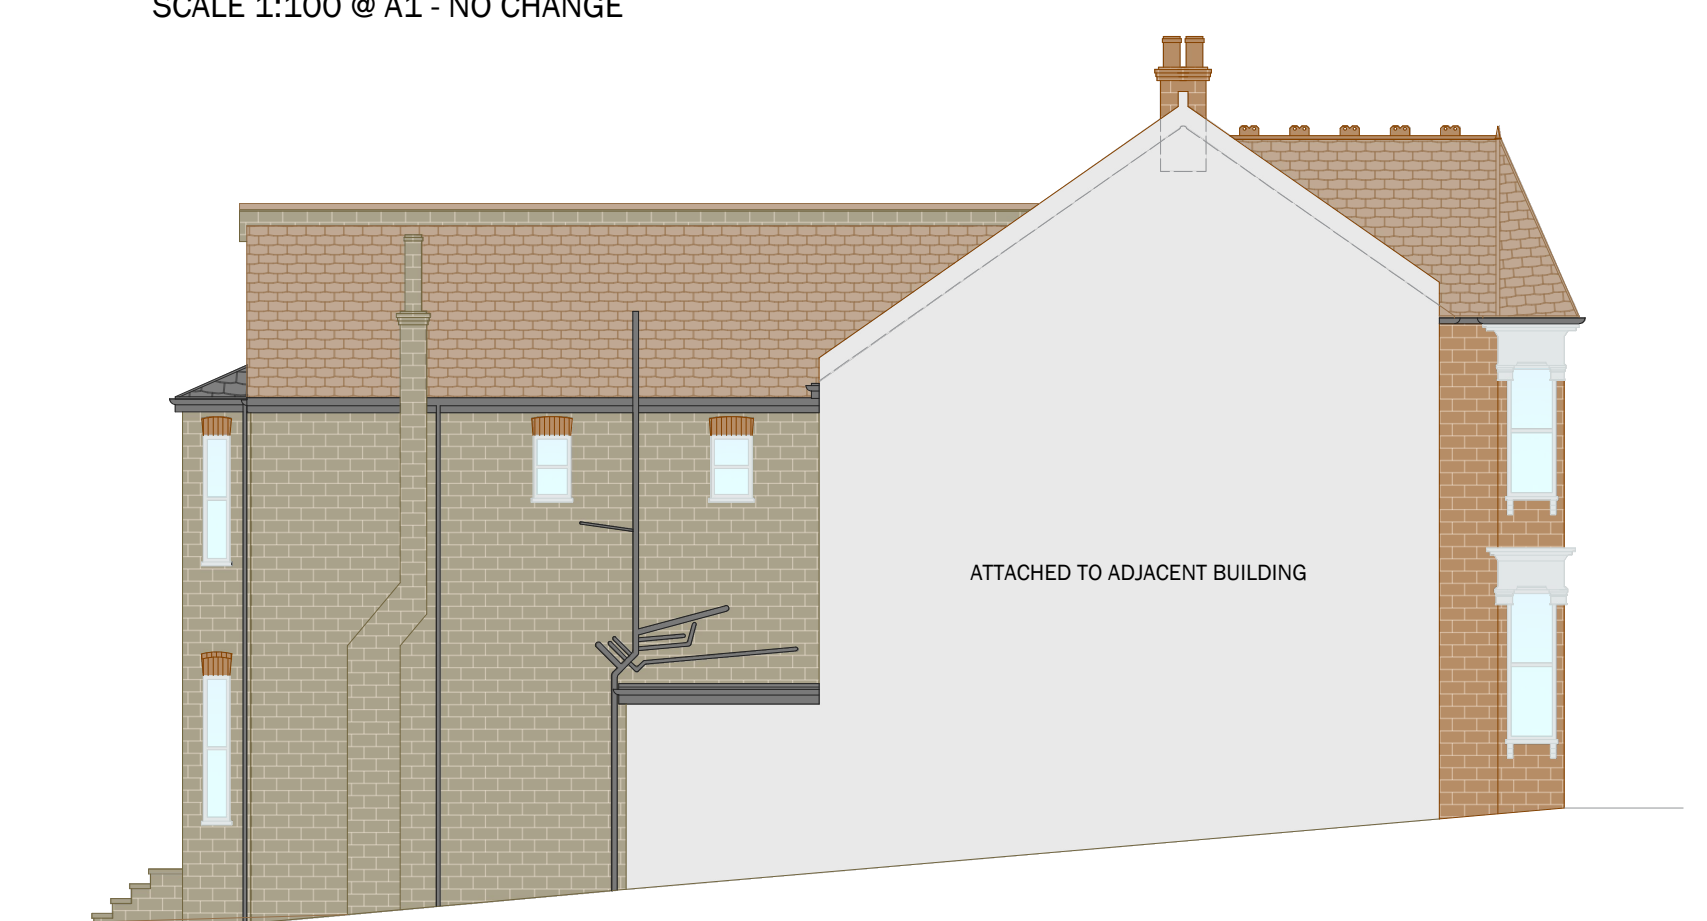

CONTACT

IMPERIUMARCHITECTURE

FIRST FLOOR, EPSILON HOUSE, SUITE 3, LASER QUAY,
ROCHESTER, ME2 4HU

01634775845

INFO@IMPERIUMARCHITECTURE.CO.UK

WWW.IMPERIUMARCHITECTURE.CO.UK

PROJECT

CLIENT: MR HAKAN LATIF

SITE ADDRESS: 88 CONISTON ROAD, LONDON, N10 2BN

DRAWING

DRAWING TITLE: ARCHITECTURAL DRAWINGS FOR
PLANNING PERMISSION - HOUSE TO FLATS CONVERSION
PROPOSED GROUND FLOOR PLAN, FIRST FLOOR PLAN,
ROOF PLAN, A-A SECTION & EXISTING ELEVATIONS

SCALE @A1: 1:100 DATE: 20/12/23 DRAWN BY: SH CHECKED BY:

DRAWING NO.

2

REV NO.

1

IMPERIUM ARCHITECTURE