




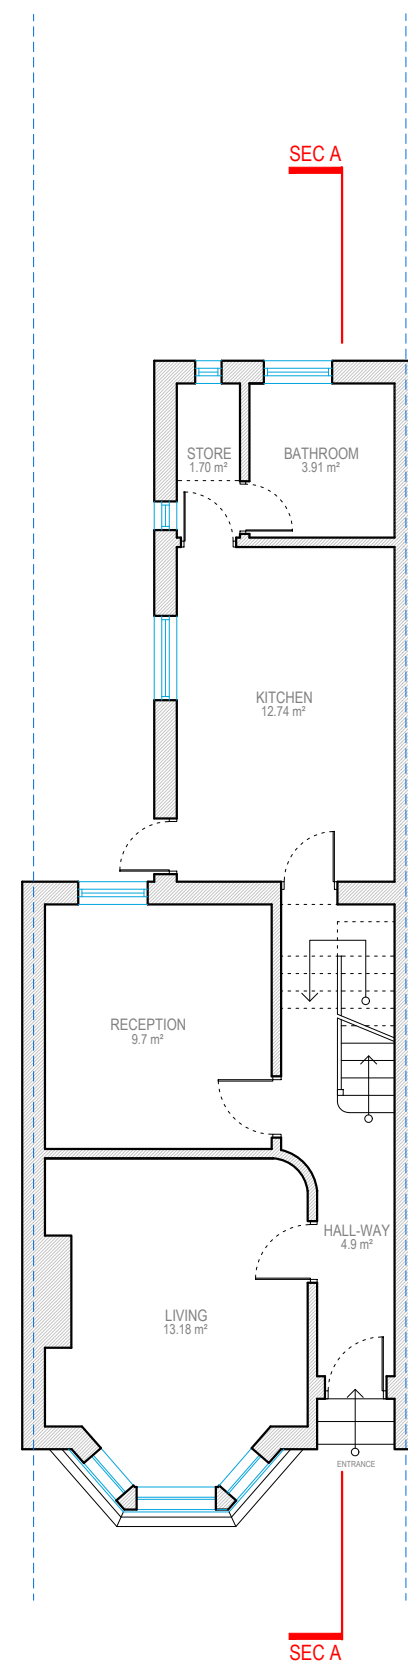

GROUND FLOOR

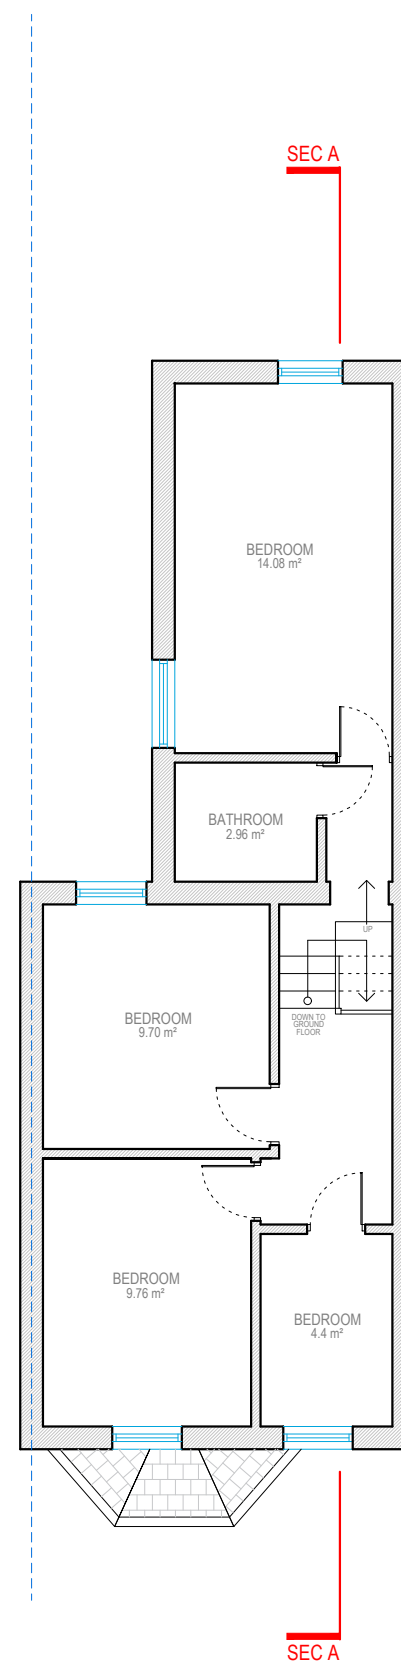

FIRST FLOOR

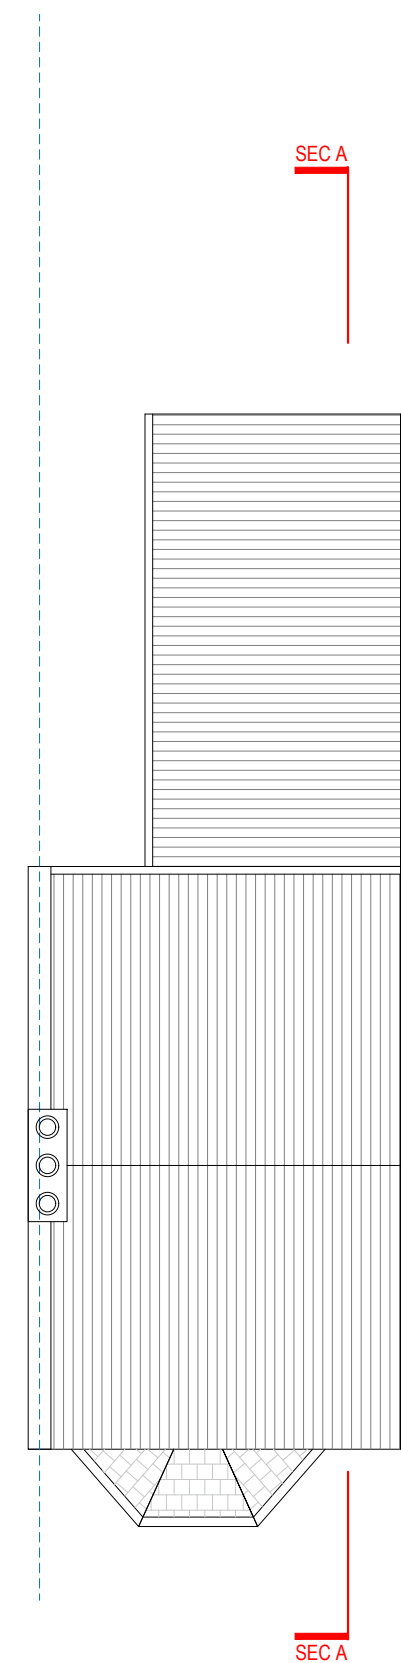

ROOF PLAN



Address - Unit 4, Grosvenor Way, London E5 9ND
 Phone - 020 3781 8008
 E-mail - office@redwoodsprojects.co.uk
 Web - www.redwoodsprojects.co.uk
 Any errors on Dimensions to be reported to the Architect prior to commencement of Works.
 Dimensions and areas are based on survey information.
 This drawing is copyright © Redwoods Projects.
 All dimensions to be checked on site Prior work.

REFERENCE: 147 ANTILL ROAD, LONDON N15 4BB, UK	
TITLE: EXISTING DRAWINGS FLOOR PLANS	
PROJECT No 2017	DATE: 12-12-2023
SHEET No E 01 REV-A	




0 1 2 5m scale 1:100 @A3


NOTES:

DRAWN BY
I K T

EDITED BY
J M

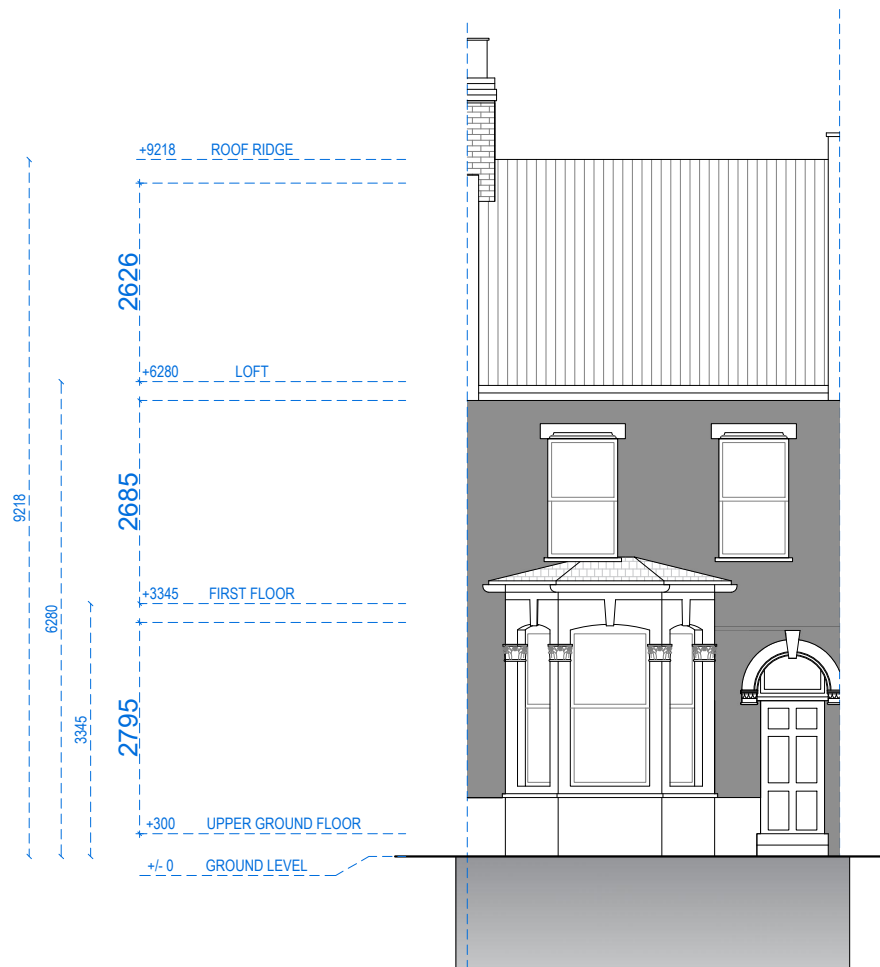

FRONT ELEVATION
SOUTH ELEVATION

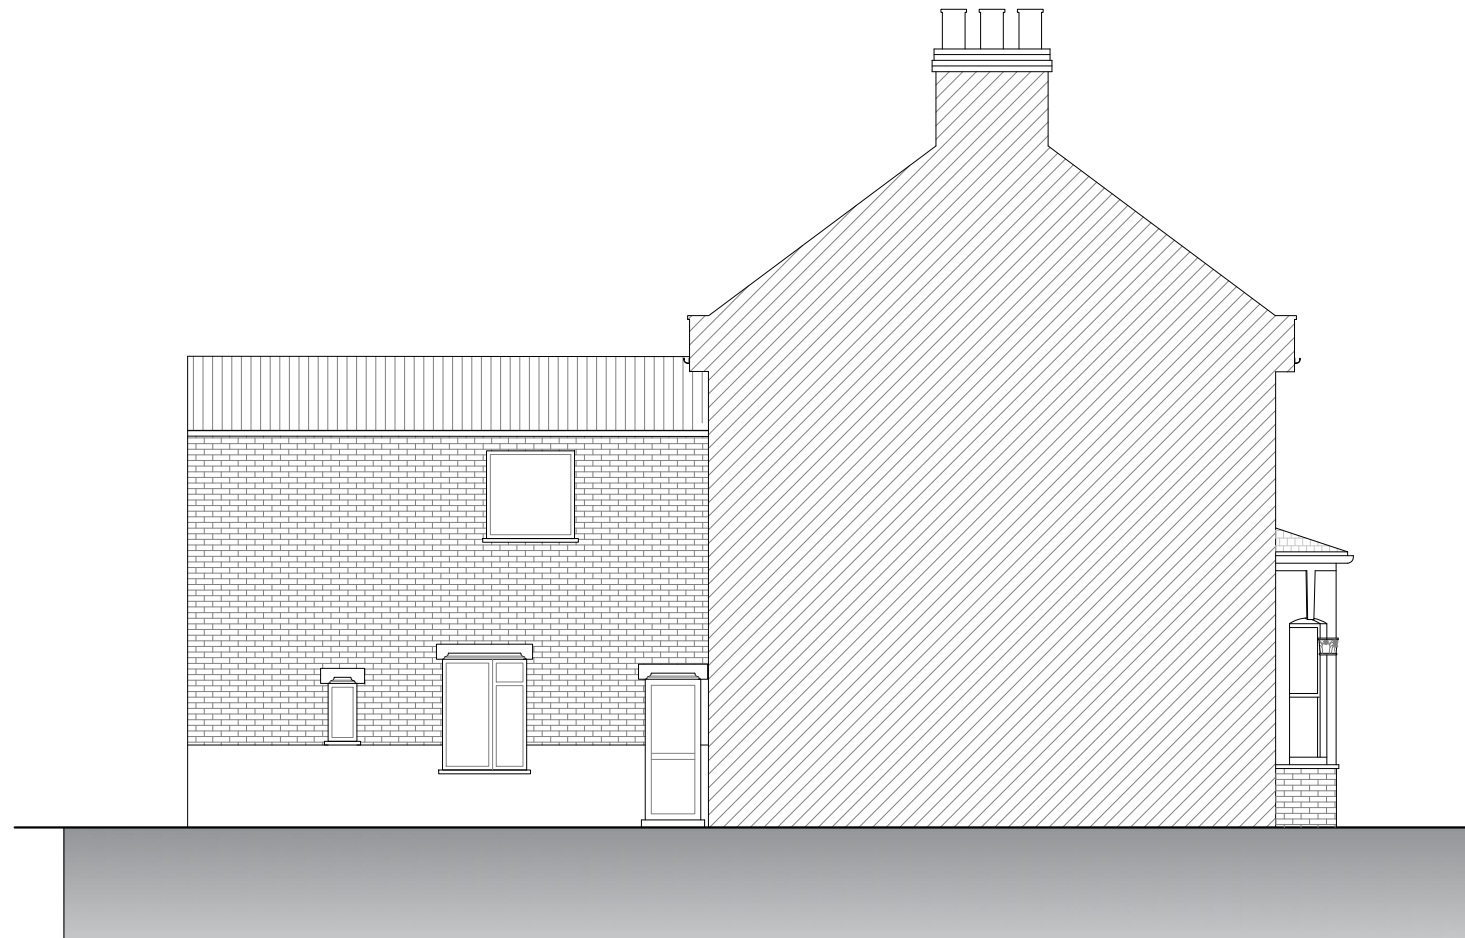

SIDE ELEVATION
WEST ELEVATION



Address - Unit 4, Grosvenor Way, London E5 9ND
Phone - 020 3781 8008
E-mail - office@redwoodsprojects.co.uk
Web - www.redwoodsprojects.co.uk

Any errors on Dimensions to be reported to the Architect prior to commencement of Works.
Dimensions and areas are based on survey information.
This drawing is copyright © Redwoods Projects.
All dimensions to be checked on site Prior work.

REFERENCE: 147 ANTILL ROAD, LONDON N15 4BB, UK

TITLE: EXISTING DRAWINGS
ELEVATIONS

PROJECT No 2017 DATE: 12-12-2023

SHEET No **E 02 REV-A**

0 1 2 5m scale 1:100 @A3


NOTES:

DRAWN BY IKT

EDITED BY RN



SIDE ELEVATION
EAST ELEVATION

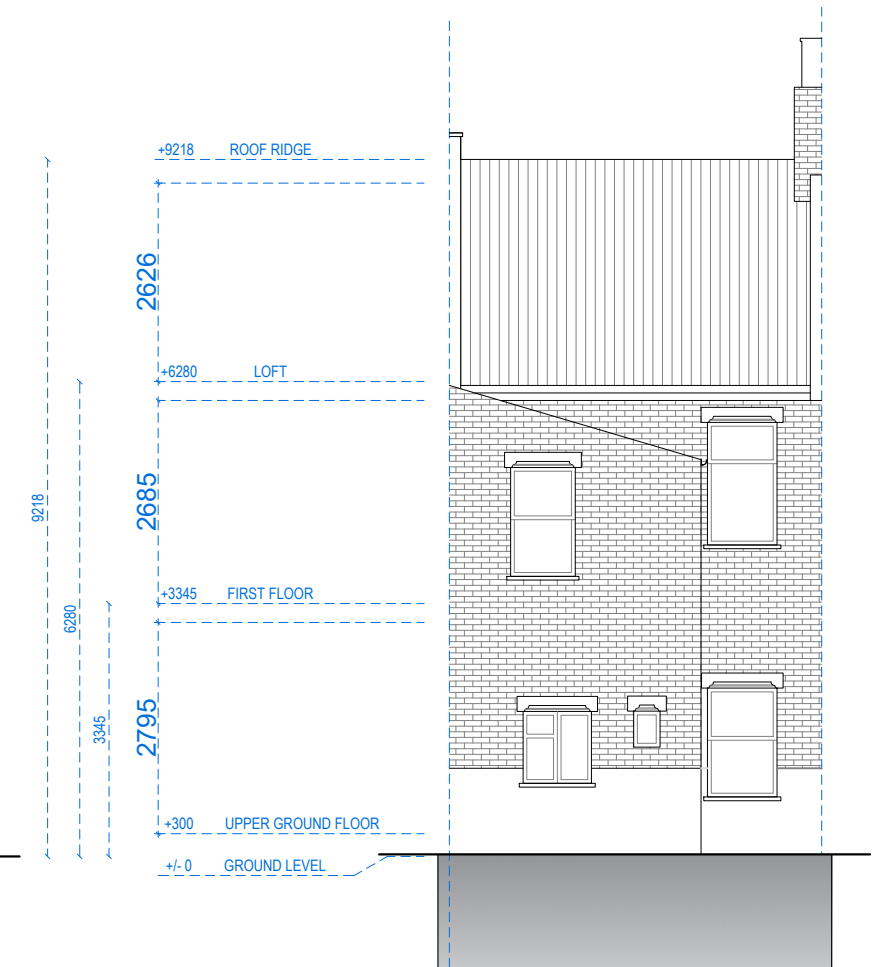

REAR ELEVATION
NORTH ELEVATION



Address - Unit 4, Grosvenor Way, London E5 9ND
Phone - 020 3781 8008
E-mail - office@redwoodsprojects.co.uk
Web - www.redwoodsprojects.co.uk

Any errors on Dimensions to be reported to the Architect prior to commencement of Works.
Dimensions and areas are based on survey information.
This drawing is copyright © Redwoods Projects.
All dimensions to be checked on site Prior work.

REFERENCE: 147 ANTILL ROAD, LONDON N15 4BB, UK

TITLE: EXISTING DRAWINGS
ELEVATIONS

PROJECT No 2017 DATE: 12-12-2023

SHEET No **E 03 REV-A**

0 1 2 5m scale 1:100 @A3

NOTES:

DRAWN BY IKT

EDITED BY RN



SECTION AA




Address - Unit 4, Grosvenor Way, London E5 9ND
Phone - 020 3781 8008
E-mail - office@redwoodsprojects.co.uk
Web - www.redwoodsprojects.co.uk

Any errors on Dimensions to be reported to the Architect prior to commencement of Works.
Dimensions and areas are based on survey information.
This drawing is copyright © Redwoods Projects.
All dimensions to be checked on site Prior work.


REFERENCE: 147 ANTILL ROAD, LONDON N15 4BB, UK	
TITLE: EXISTING DRAWINGS SECTION	
PROJECT No 2017	DATE: 12-12-2023
SHEET No E 04 REV-A	

0 1 2 5m scale 1:100 @A3


NOTES:	
DRAWN BY IKT	EDITED BY RN

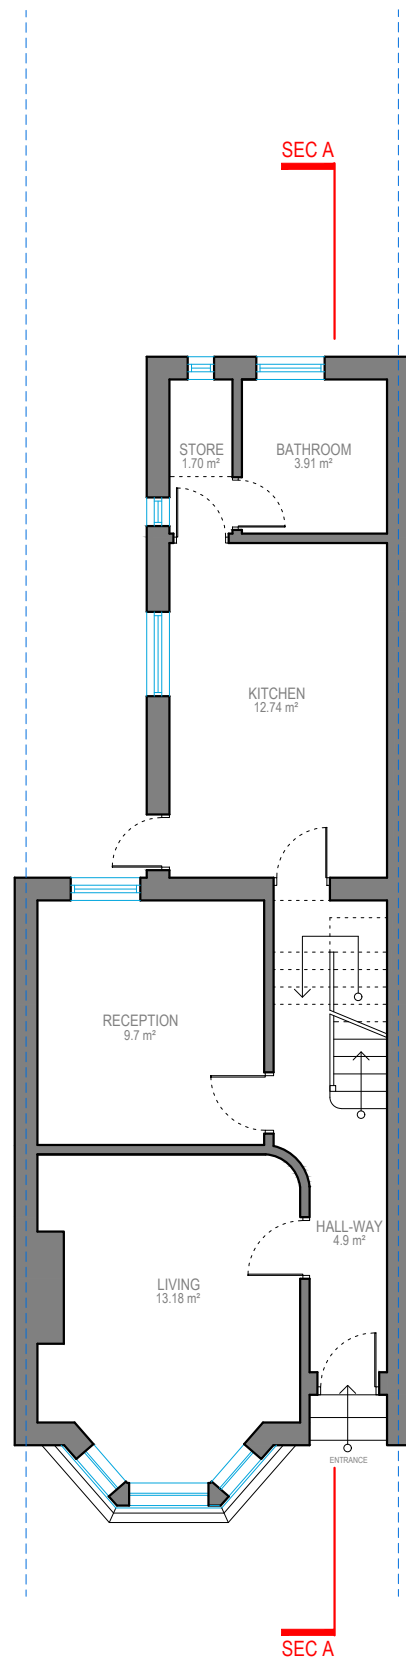


GROUND FLOOR

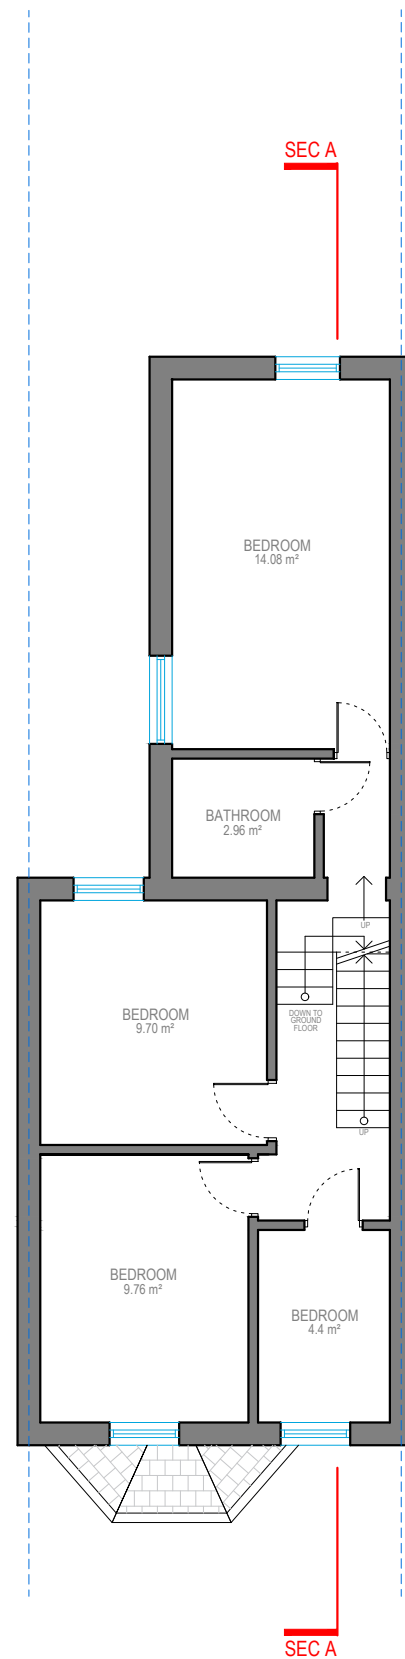

FIRST FLOOR

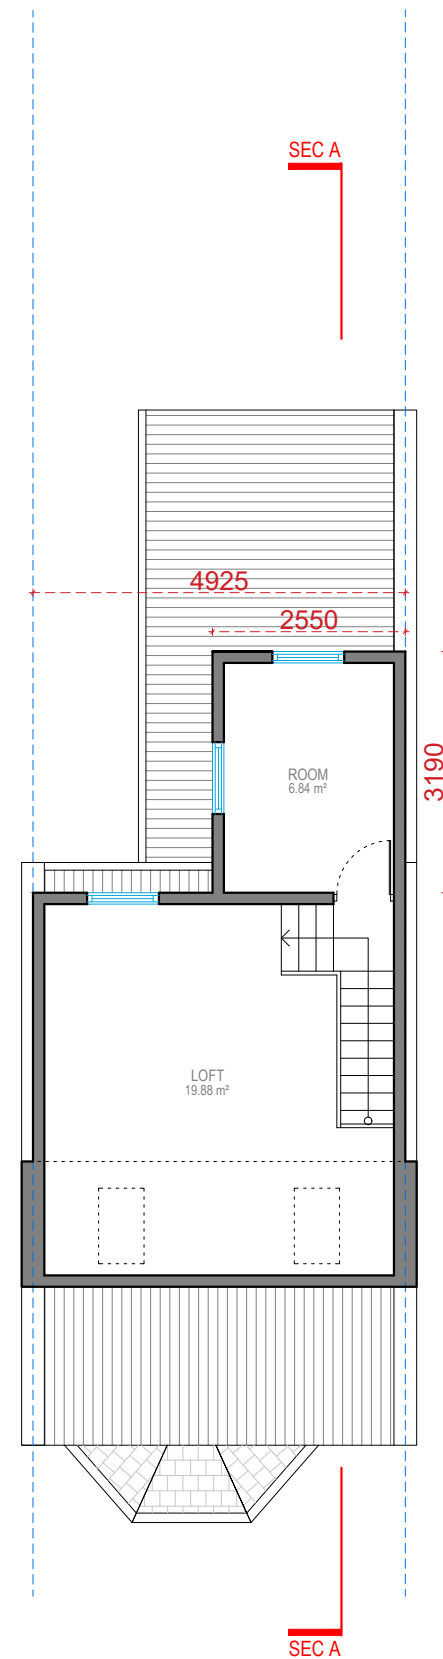

LOFT PLAN

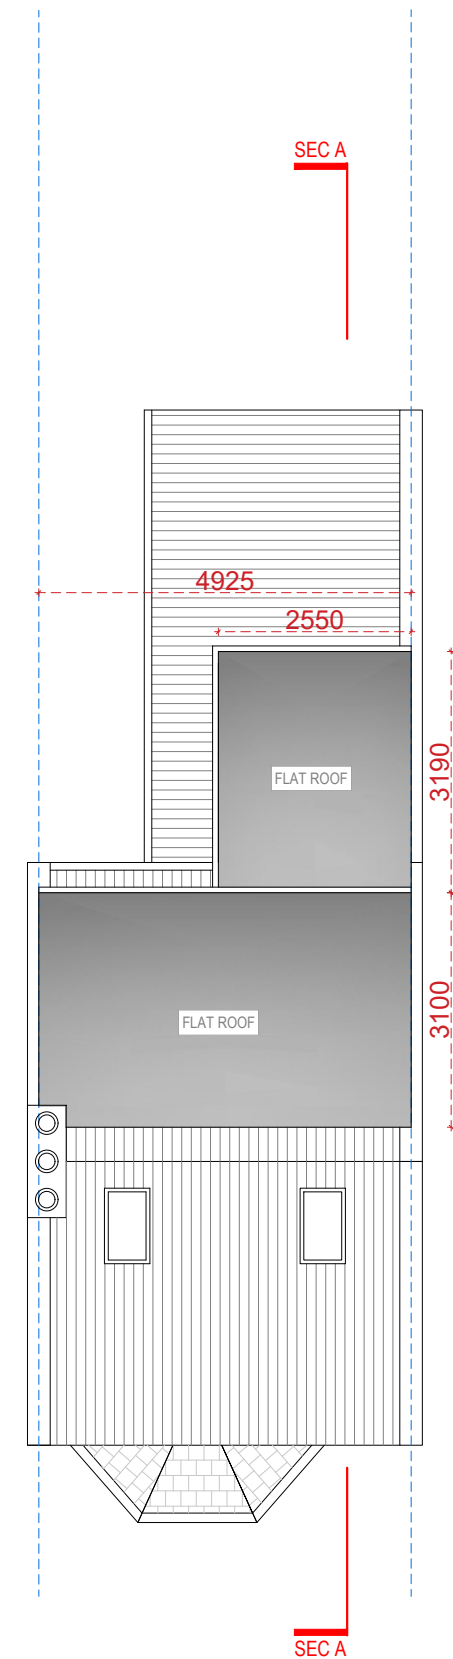

ROOF PLAN



Address - Unit 4, Grosvenor Way, London E5 9ND
 Phone - 020 3781 8008
 E-mail - office@redwoodsprojects.co.uk
 Web - www.redwoodsprojects.co.uk
 Any errors on Dimensions to be reported to the Architect prior to commencement of Works.
 Dimensions and areas are based on survey information.
 This drawing is copyright © Redwoods Projects.
 All dimensions to be checked on site Prior work.

REFERENCE: 147 ANTILL ROAD, LONDON N15 4BB, UK

TITLE: PROPOSED DRAWINGS
 FLOOR PLANS

PROJECT No 2017 DATE: 12-12-2023

SHEET No P 01 REV-A




0 1 2 5m scale 1:100 @A3


NOTES:

DRAWN BY IKT

EDITED BY JM

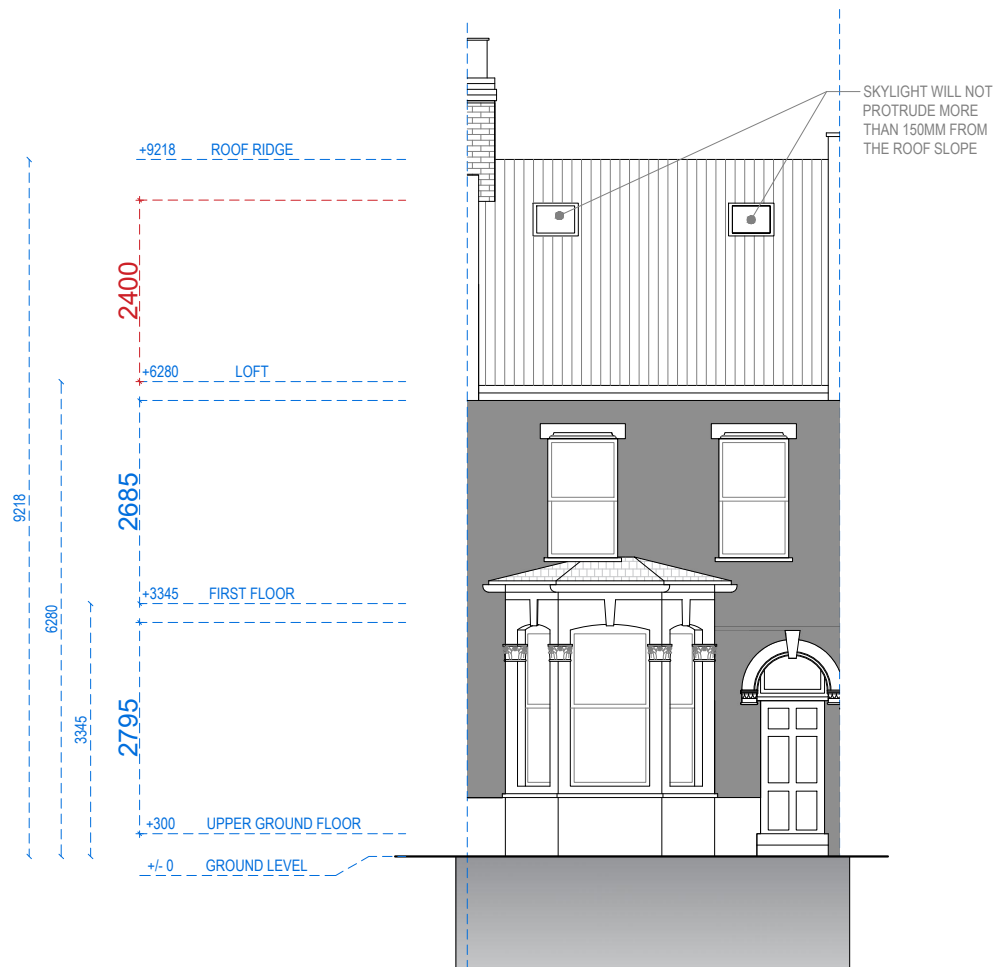

FRONT ELEVATION
SOUTH ELEVATION

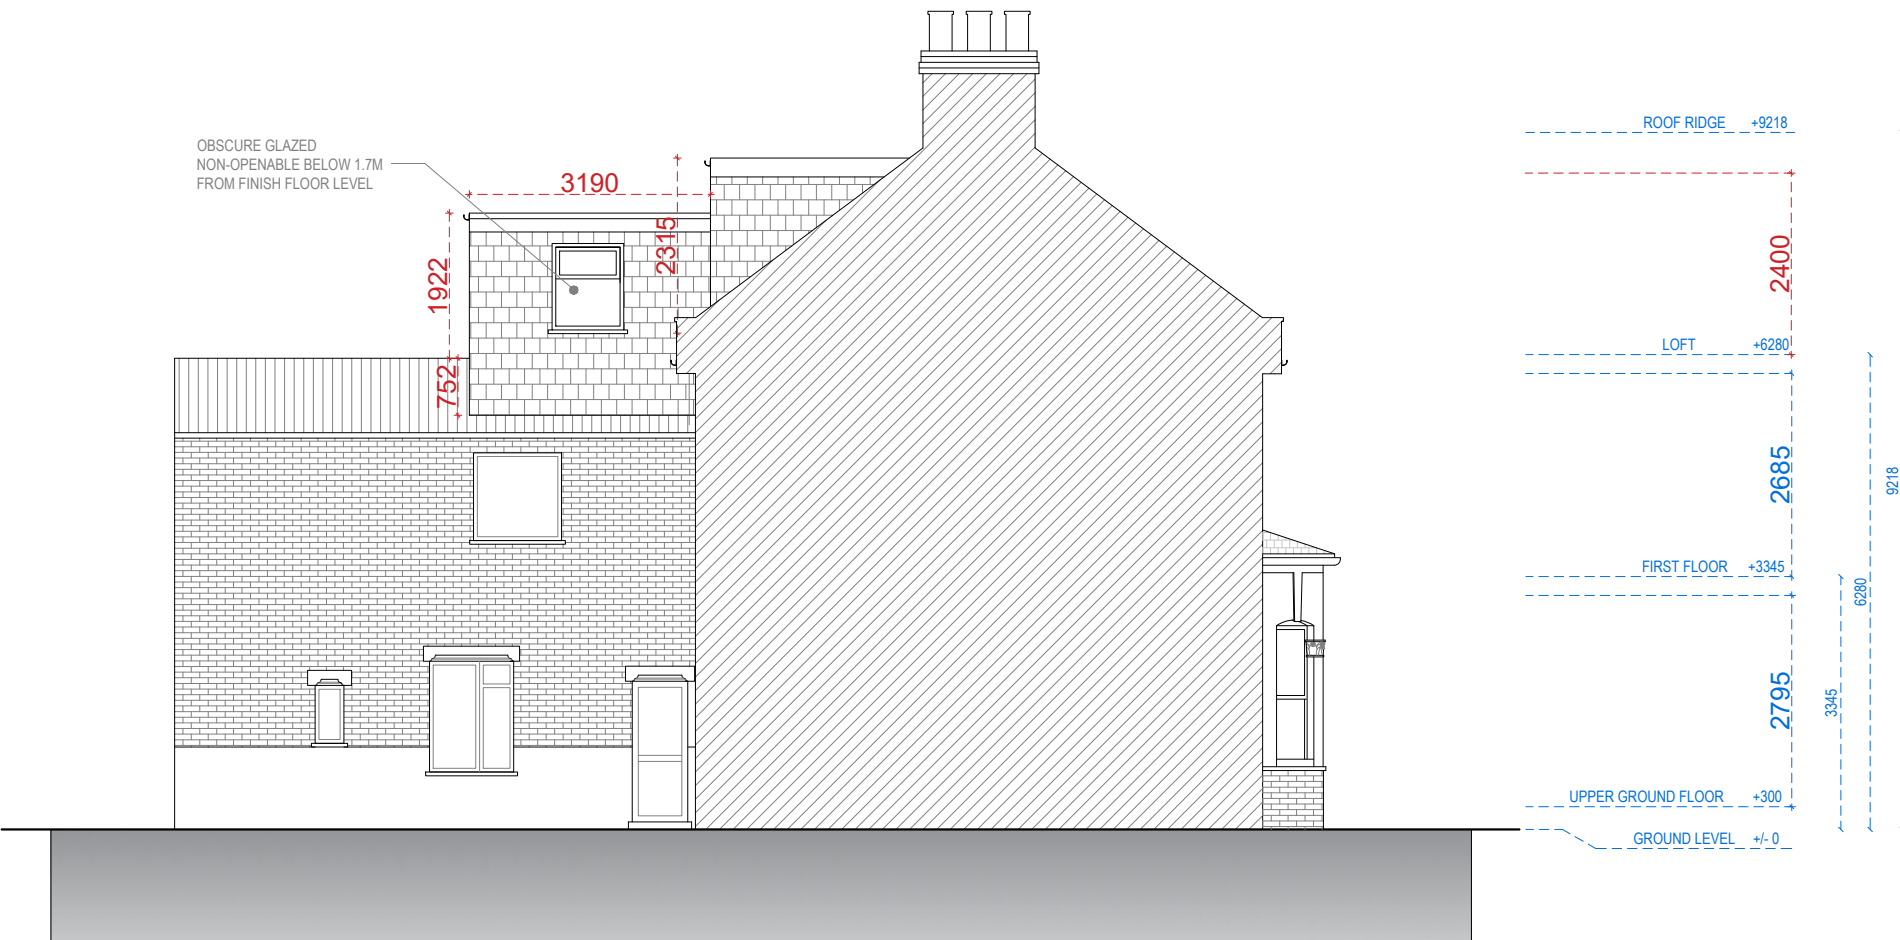

SIDE ELEVATION
WEST ELEVATION



Address - Unit 4, Grosvenor Way, London E5 9ND
Phone - 020 3781 8008
E-mail - office@redwoodsprojects.co.uk
Web - www.redwoodsprojects.co.uk
Any errors on Dimensions to be reported to the Architect prior to commencement of Works.
Dimensions and areas are based on survey information.
This drawing is copyright © Redwoods Projects.
All dimensions to be checked on site Prior work.

REFERENCE: 147 ANTILL ROAD, LONDON N15 4BB, UK

TITLE: PROPOSED DRAWINGS
ELEVATIONS

PROJECT No 2017 DATE: 12-12-2023


SHEET No P 02 REV-A

0 1 2 5m scale 1:100 @A3


NOTES:

DRAWN BY IKT

EDITED BY RN

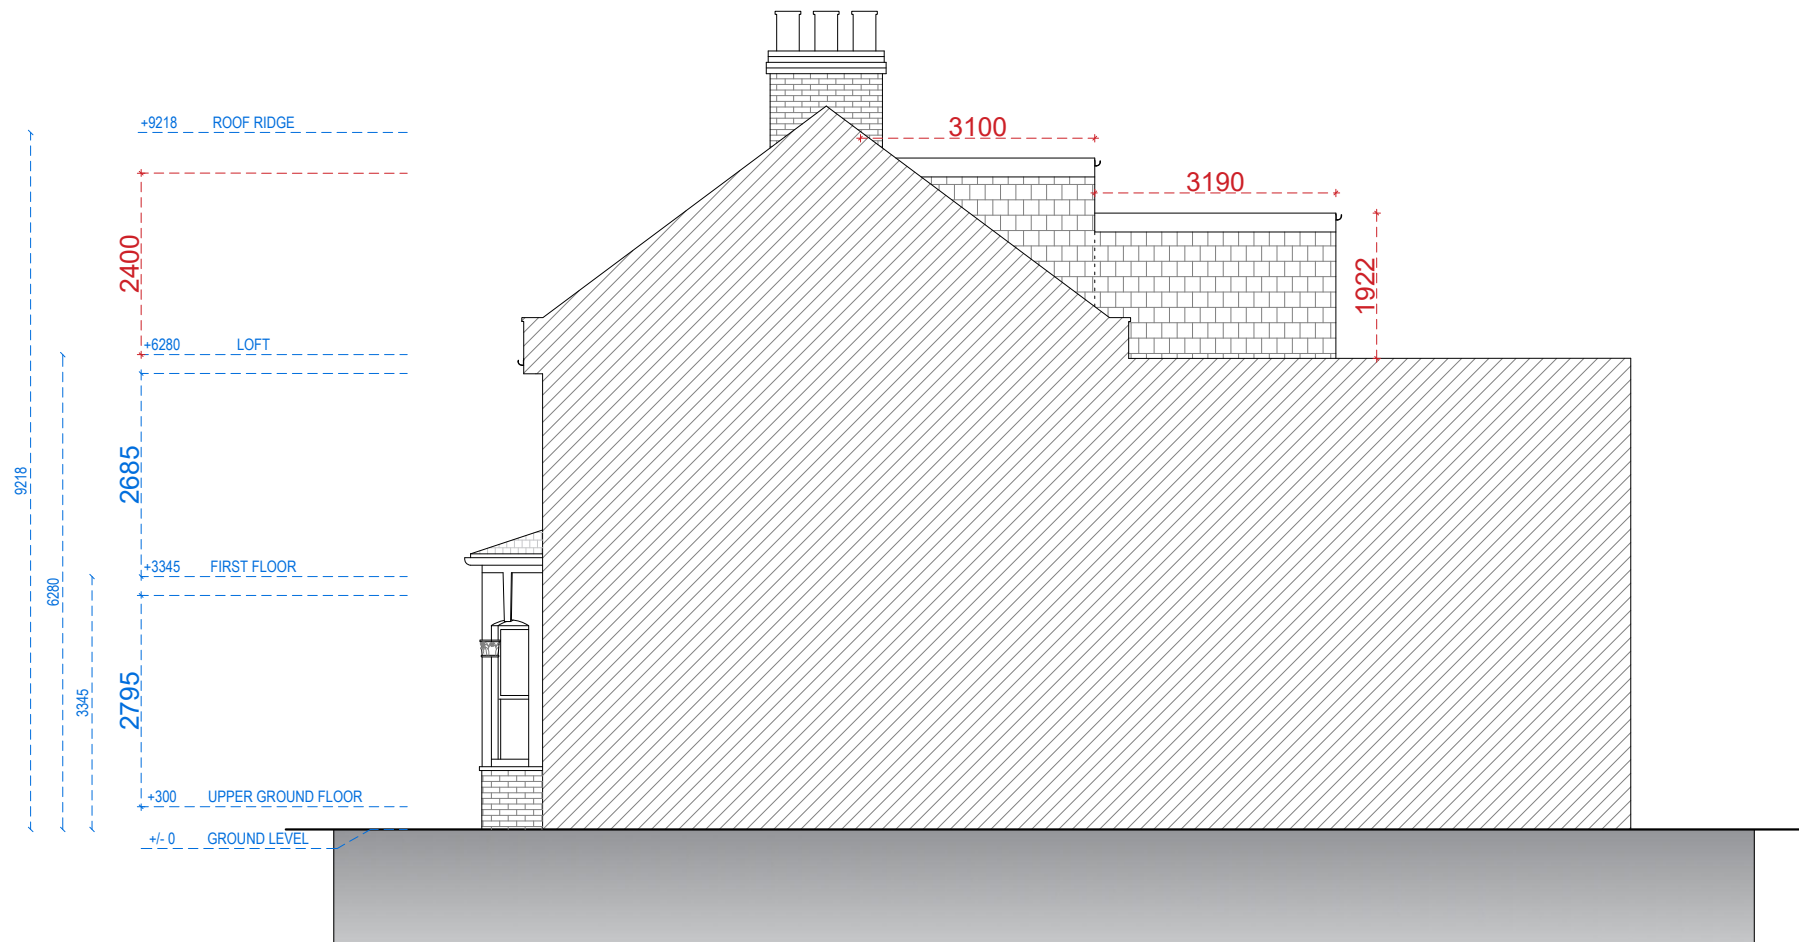

SIDE ELEVATION
EAST ELEVATION

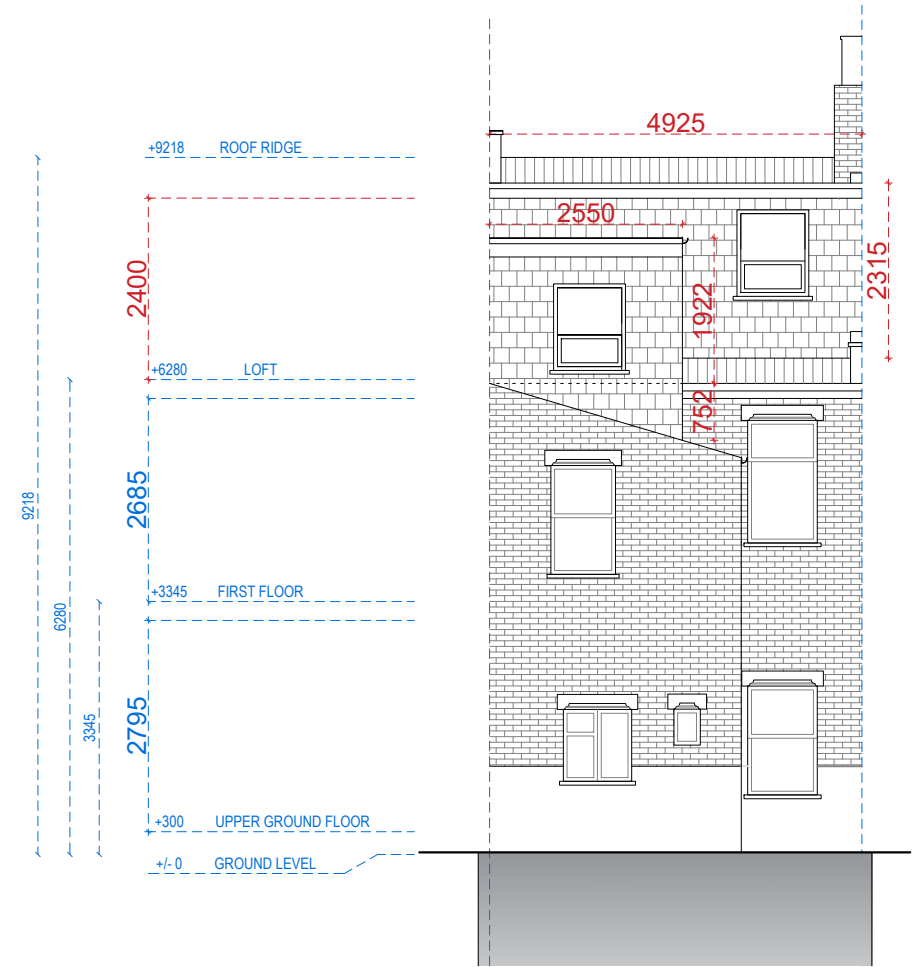

REAR ELEVATION
NORTH ELEVATION



Address - Unit 4, Grosvenor Way, London E5 9ND
Phone - 020 3781 8008
E-mail - office@redwoodsprojects.co.uk
Web - www.redwoodsprojects.co.uk

Any errors on Dimensions to be reported to the Architect prior to commencement of Works.
Dimensions and areas are based on survey information.
This drawing is copyright © Redwoods Projects.
All dimensions to be checked on site Prior work.

REFERENCE: 147 ANTILL ROAD, LONDON N15 4BB, UK

TITLE: PROPOSED DRAWINGS
ELEVATIONS

PROJECT No 2017 DATE: 12-12-2023


SHEET No **P 03 REV-A**

0 1 2 5m scale 1:100 @A3


NOTES:

DRAWN BY IKT


EDITED BY RN

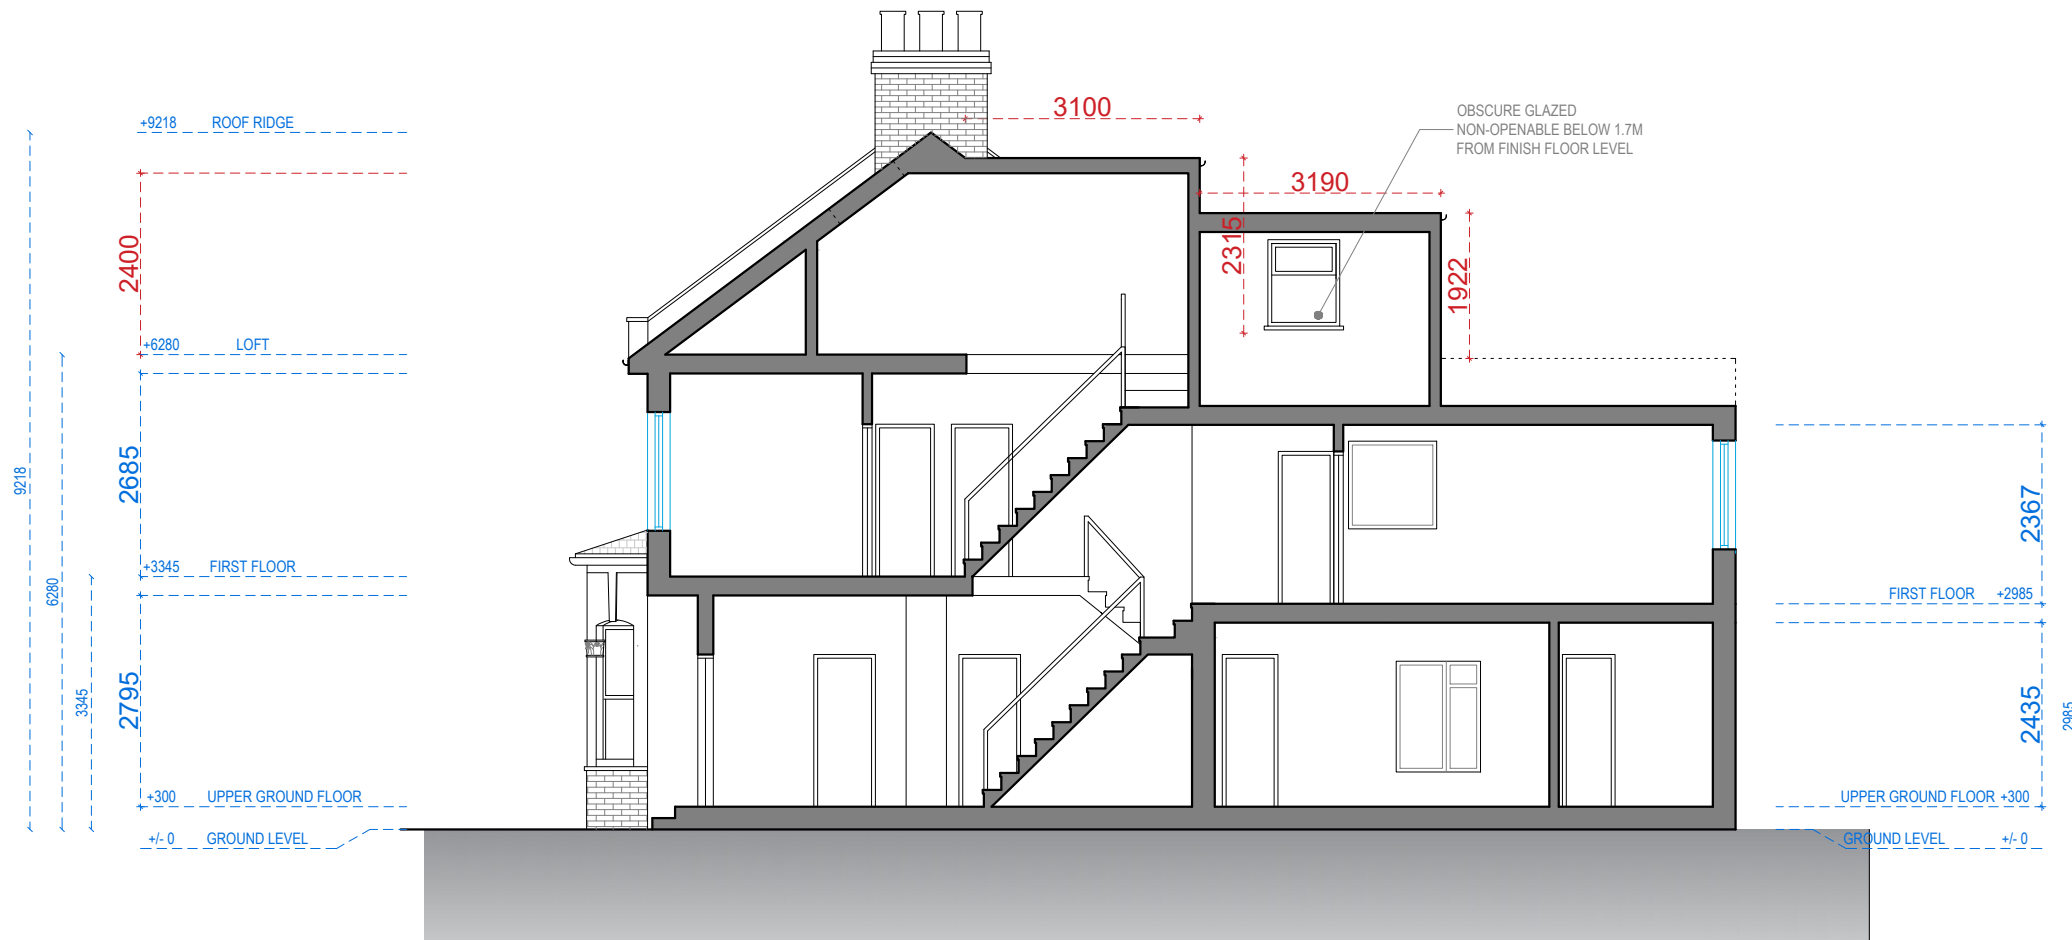

SECTION AA

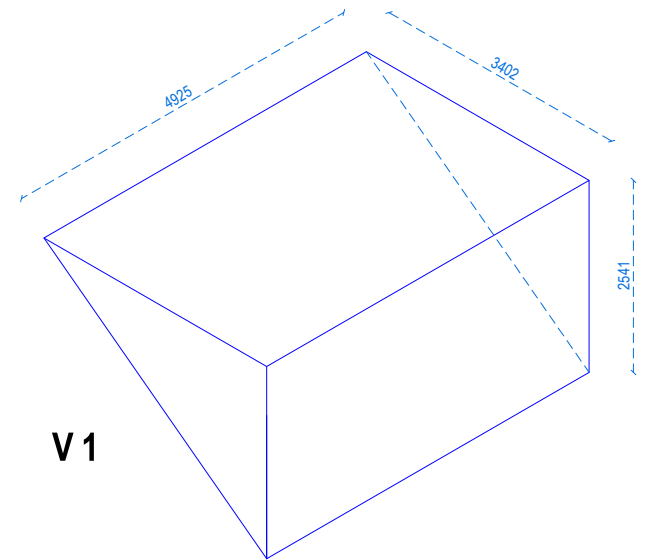

V1

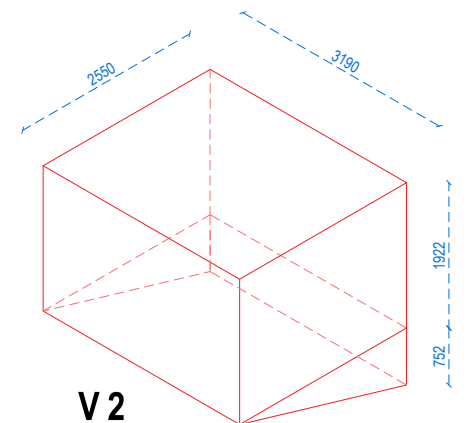

V2

REAR DORMER EXTENSION

V 1

$$((3.402 \times 2.541) / 2) \times 4.925$$

VOLUME = **21.29 m³**

V2

$$(2.550 \times 3.190 \times 1.922) + (2.550 \times 3.190) / 2 \times .752$$

VOLUME = **18.69 m³**

TOTAL VOLUME = **39.98 m³**



Address - Unit 4, Grosvenor Way, London E5 9ND
Phone - 020 3781 8008
E-mail - office@redwoodsprojects.co.uk
Web - www.redwoodsprojects.co.uk

Any errors on Dimensions to be reported to the Architect prior to commencement of Works.
Dimensions and areas are based on survey information.
This drawing is copyright © Redwoods Projects.
All dimensions to be checked on site Prior work.

REFERENCE: 147 ANTILL ROAD, LONDON N15 4BB, UK

TITLE: PROPOSED DRAWINGS
SECTION & VOLUME CALCULATION

PROJECT No 2017 DATE: 12-12-2023

SHEET No **P 04 REV-A**

0 1 2 5m scale 1:100 @A3

NOTES:

DRAWN BY IKT

EDITED BY RN