


SITE LOCATION
(Scale 1:50000)
Ordnance Survey map extract
based upon Landranger map series
with the permission of the controller of
Her Majesty's Stationery Office
Licence No. 100022432
Crown copyright.

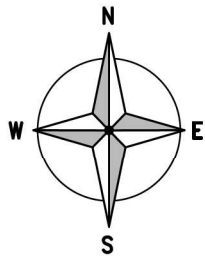


SITE PHOTOGRAPH

These drawings comply with VMO2 Standard ICNIRP guidelines,
Designed in accordance with Cornerstone documents: SDN0007v1.0 & SDN0008 v5.1




1892 00

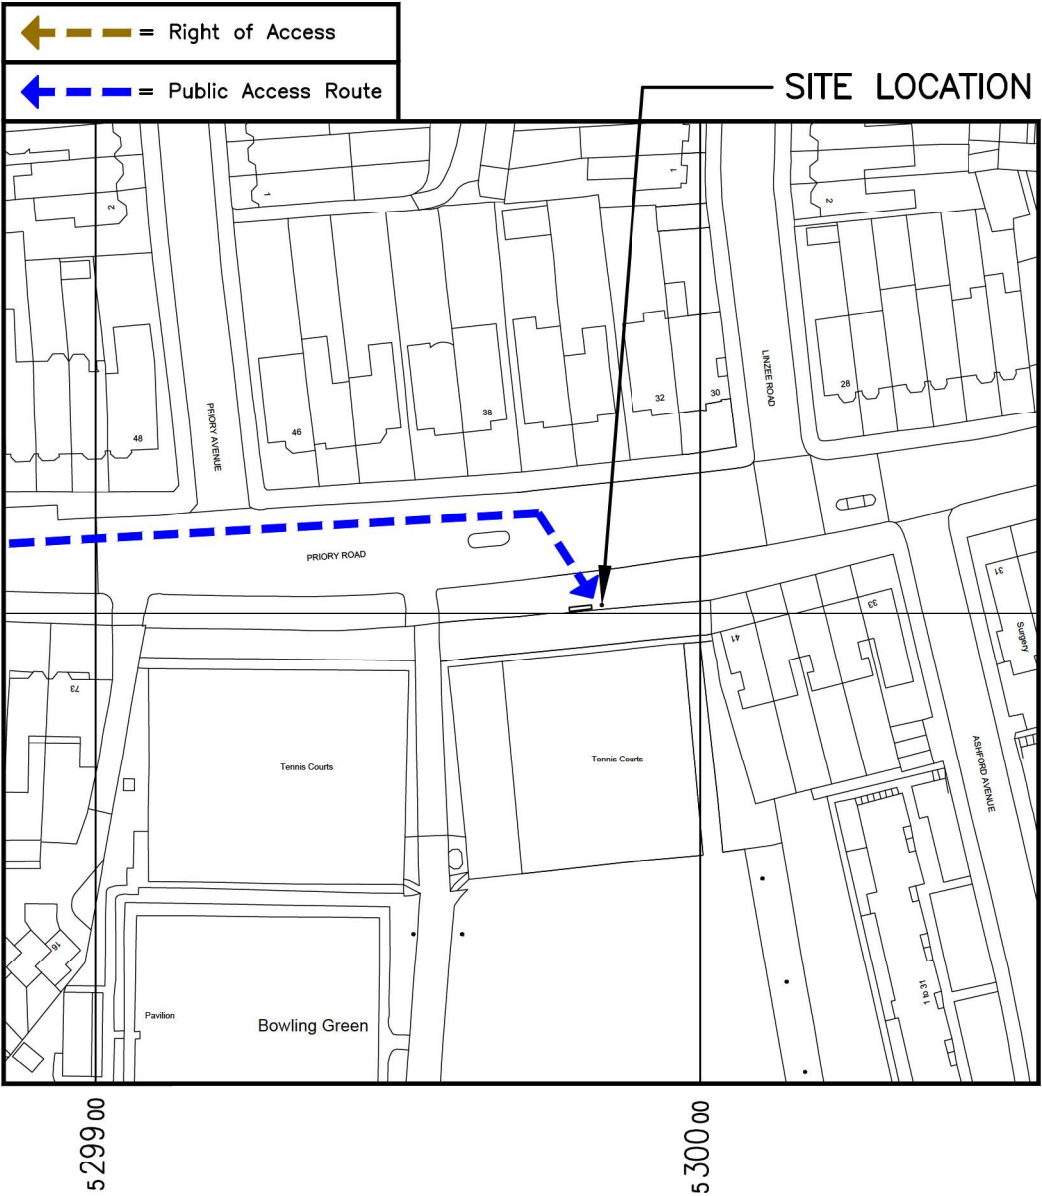

DETAILED SITE LOCATION
(Scale 1:1250)

Based upon Ordnance Survey map extract
with the permission of the Controller of
Her Majesty's Stationery Office.
Crown copyright.
Licence No. 100022432

 

ALL DIMENSIONS ARE IN mm UNLESS NOTED OTHERWISE

N.G.R | E: 529985 N: 189202

DIRECTIONS TO SITE:

AT THE END OF M1 TAKE THE A406 TOWARDS
NORTH FINCHLEY. TURN RIGHT ONTO COLNEY
HATCH LANE BECOMING MUSWELL HILL
BECOMING PRIORY ROAD. SITE IS ON RIGHT
AFTER 500m

NOTES:

A	Issued for Approval	LK	JB	03.08.23
REV	MODIFICATION	BY	CH	DATE



Unit E, Madison Place, Northampton Road,
Manchester, M40 5AG
Tel: 0161 785 4500
Fax: 0161 785 4501
Web: www.clarke-telecom.com




Cell Name	Opt.
PRIORY ROAD SW	—

Cell ID No		
CORNERSTONE	VMO2	VF
30713200	98128	N/A

Site Address / Contact Details		
PRIORY ROAD LONDON GREATER LONDON N8 7EX		

Drawing Title: SITE LOCATION MAPS				
Purpose of issue: PLANNING				Dwg Rev:
Drawing Number: 100				A
Surveyed By: JB		Original Sheet Size: A3		Pack Issue:
Drawn: LK	Date: 03.08.23	Checked: JB	Date: 03.08.23	A

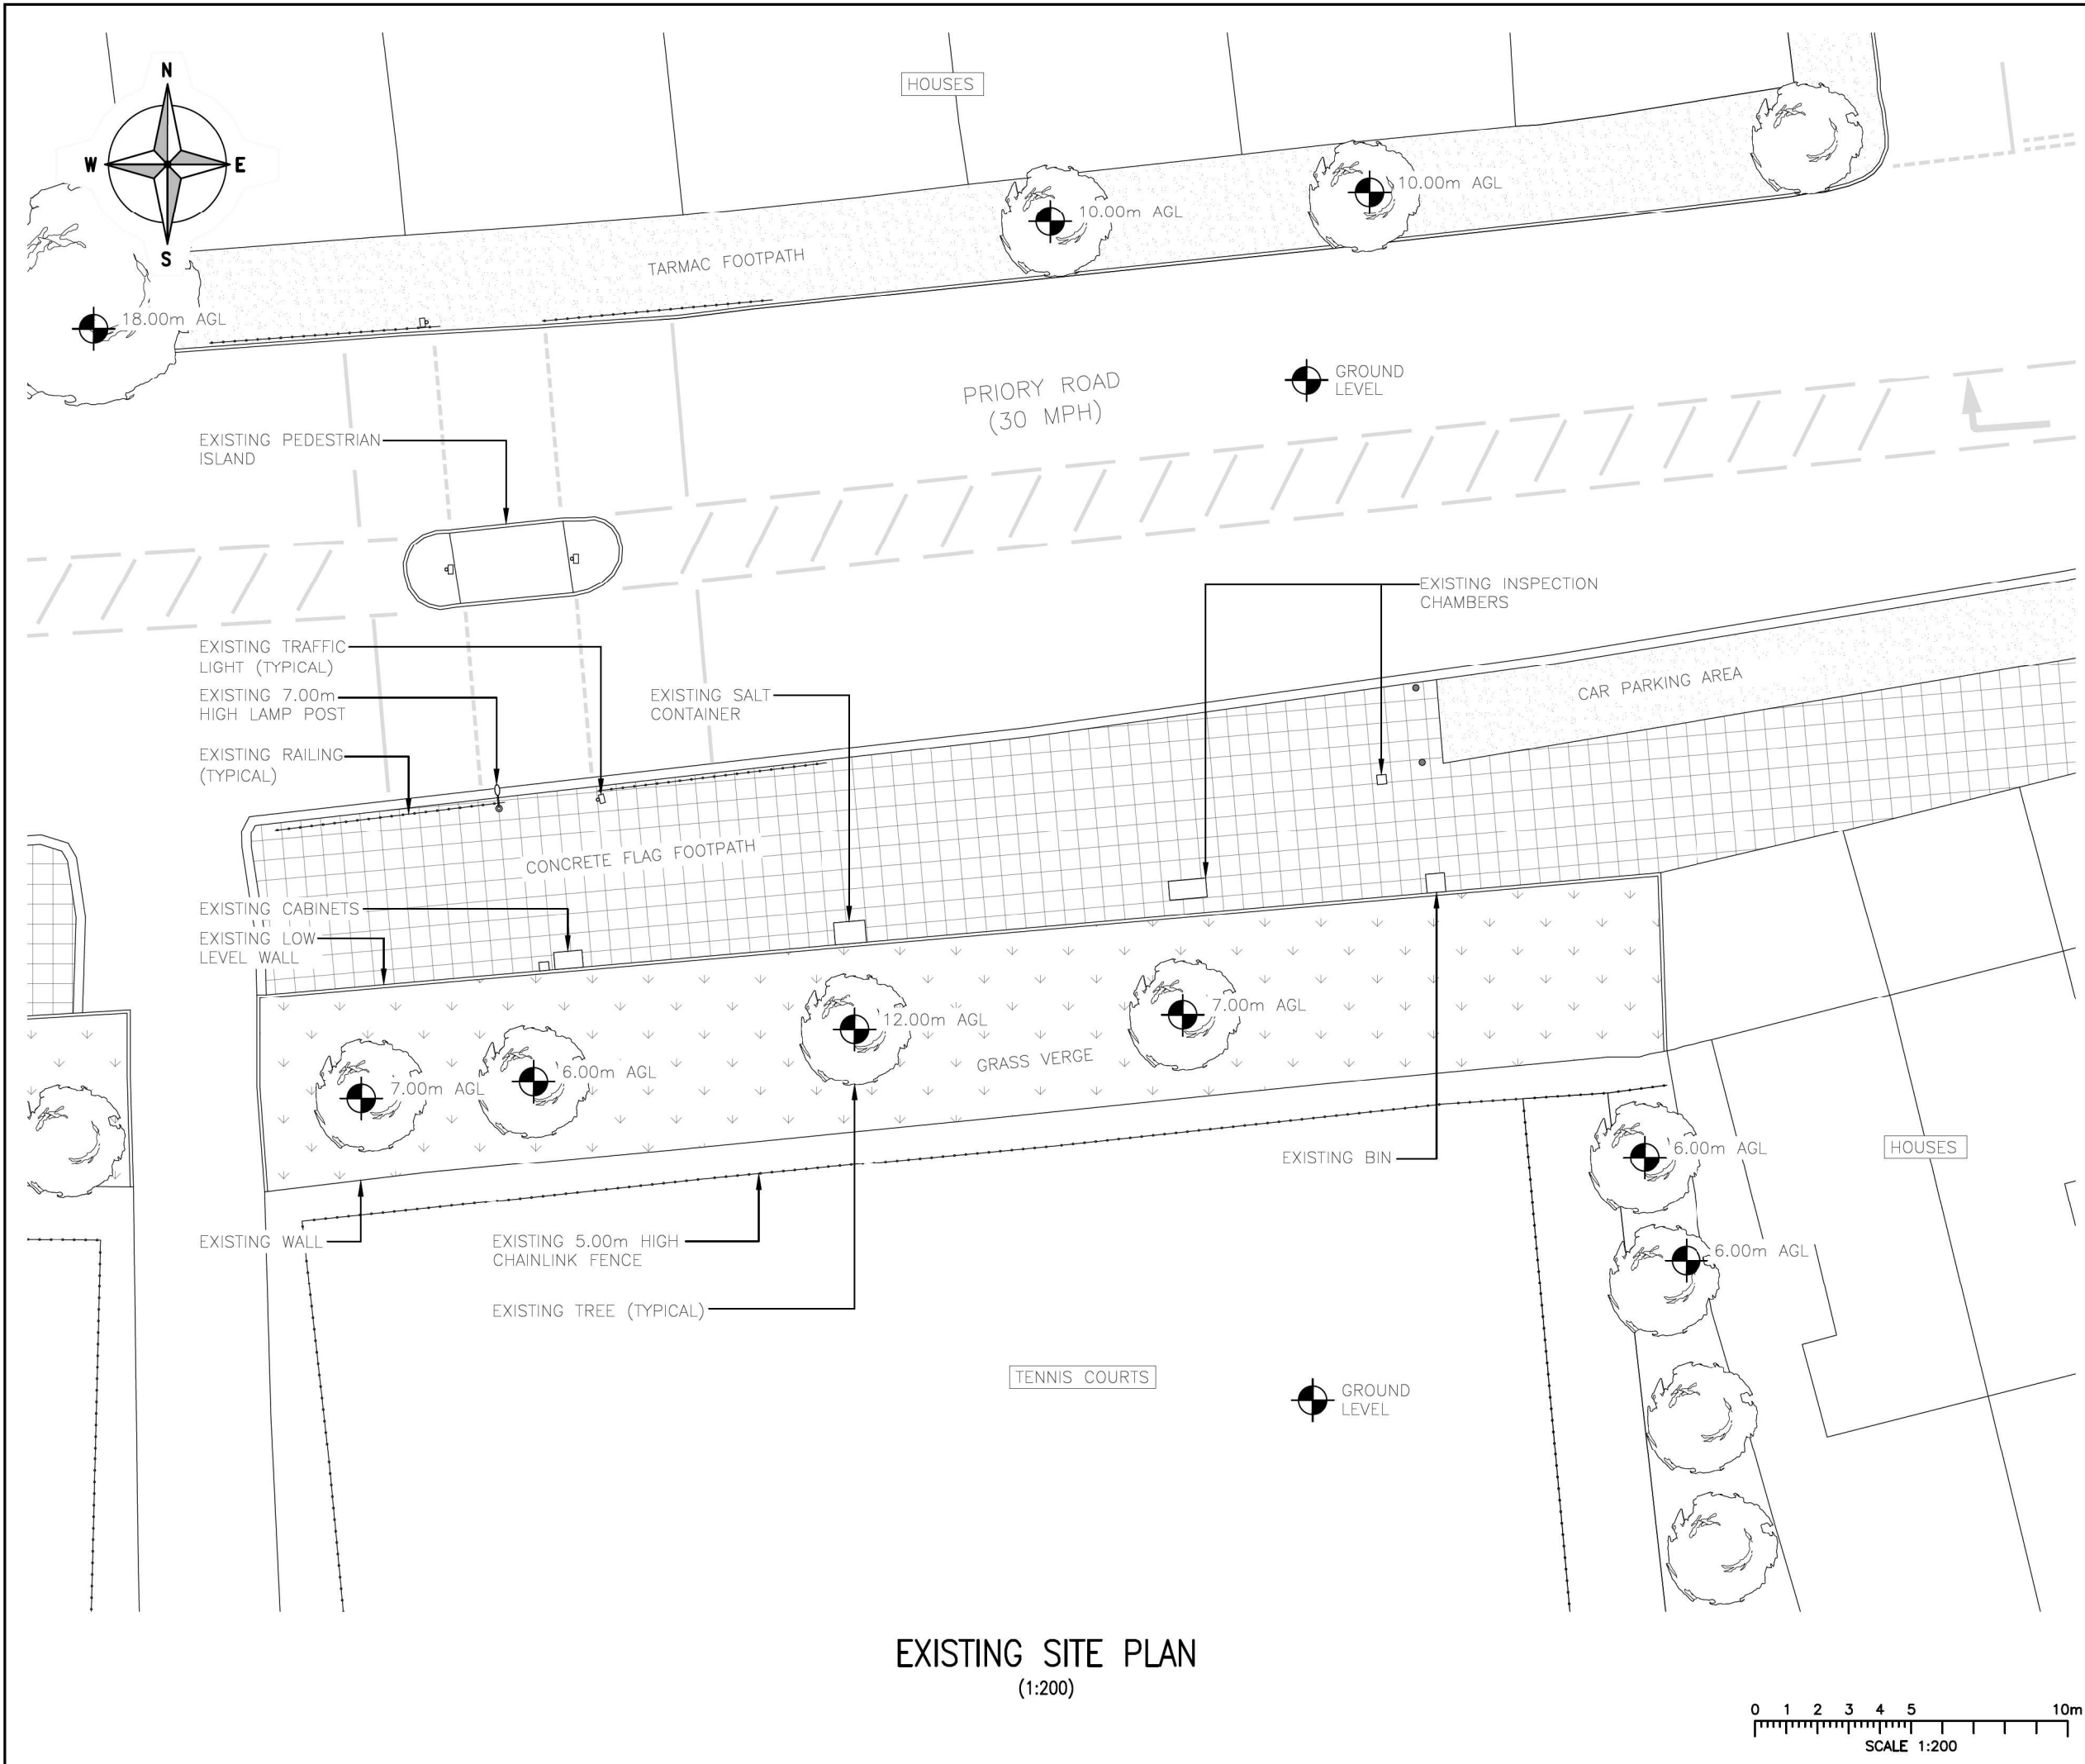

EXISTING SITE PLAN
(1:200)

ALL DIMENSIONS ARE IN mm UNLESS NOTED OTHERWISE

N.G.R	E: 529985	N: 189202
-------	-----------	-----------

NOTES:

A	Issued for Approval	LK	JB	03.08.23
REV	MODIFICATION	BY	CH	DATE

Clarke
telecom

Unit E, Madison Place, Northampton Road,
Manchester, M40 5AG
Tel: 0161 785 4500
Fax: 0161 785 4501
Web: www.clarke-telecom.com

cornerstone

Cell Name			Opt.
PRIORY ROAD SW			—
Cell ID No			
CORNERSTONE	VMO2	VF	
30713200	98128	N/A	

Site Address / Contact Details


PRIORY ROAD
LONDON
GREATER LONDON
N8 7EX

Drawing Title:

EXISTING SITE PLAN

Purpose of issue:		Dwg Rev:
PLANNING		A
Drawing Number:		A
200		A
Surveyed By:	Original Sheet Size:	Pack Issue:
JB	A3	A
Drawn:	Date:	Checked:
LK	03.08.23	JB
		Date:
		03.08.23

SDNT0005 Version 1.0

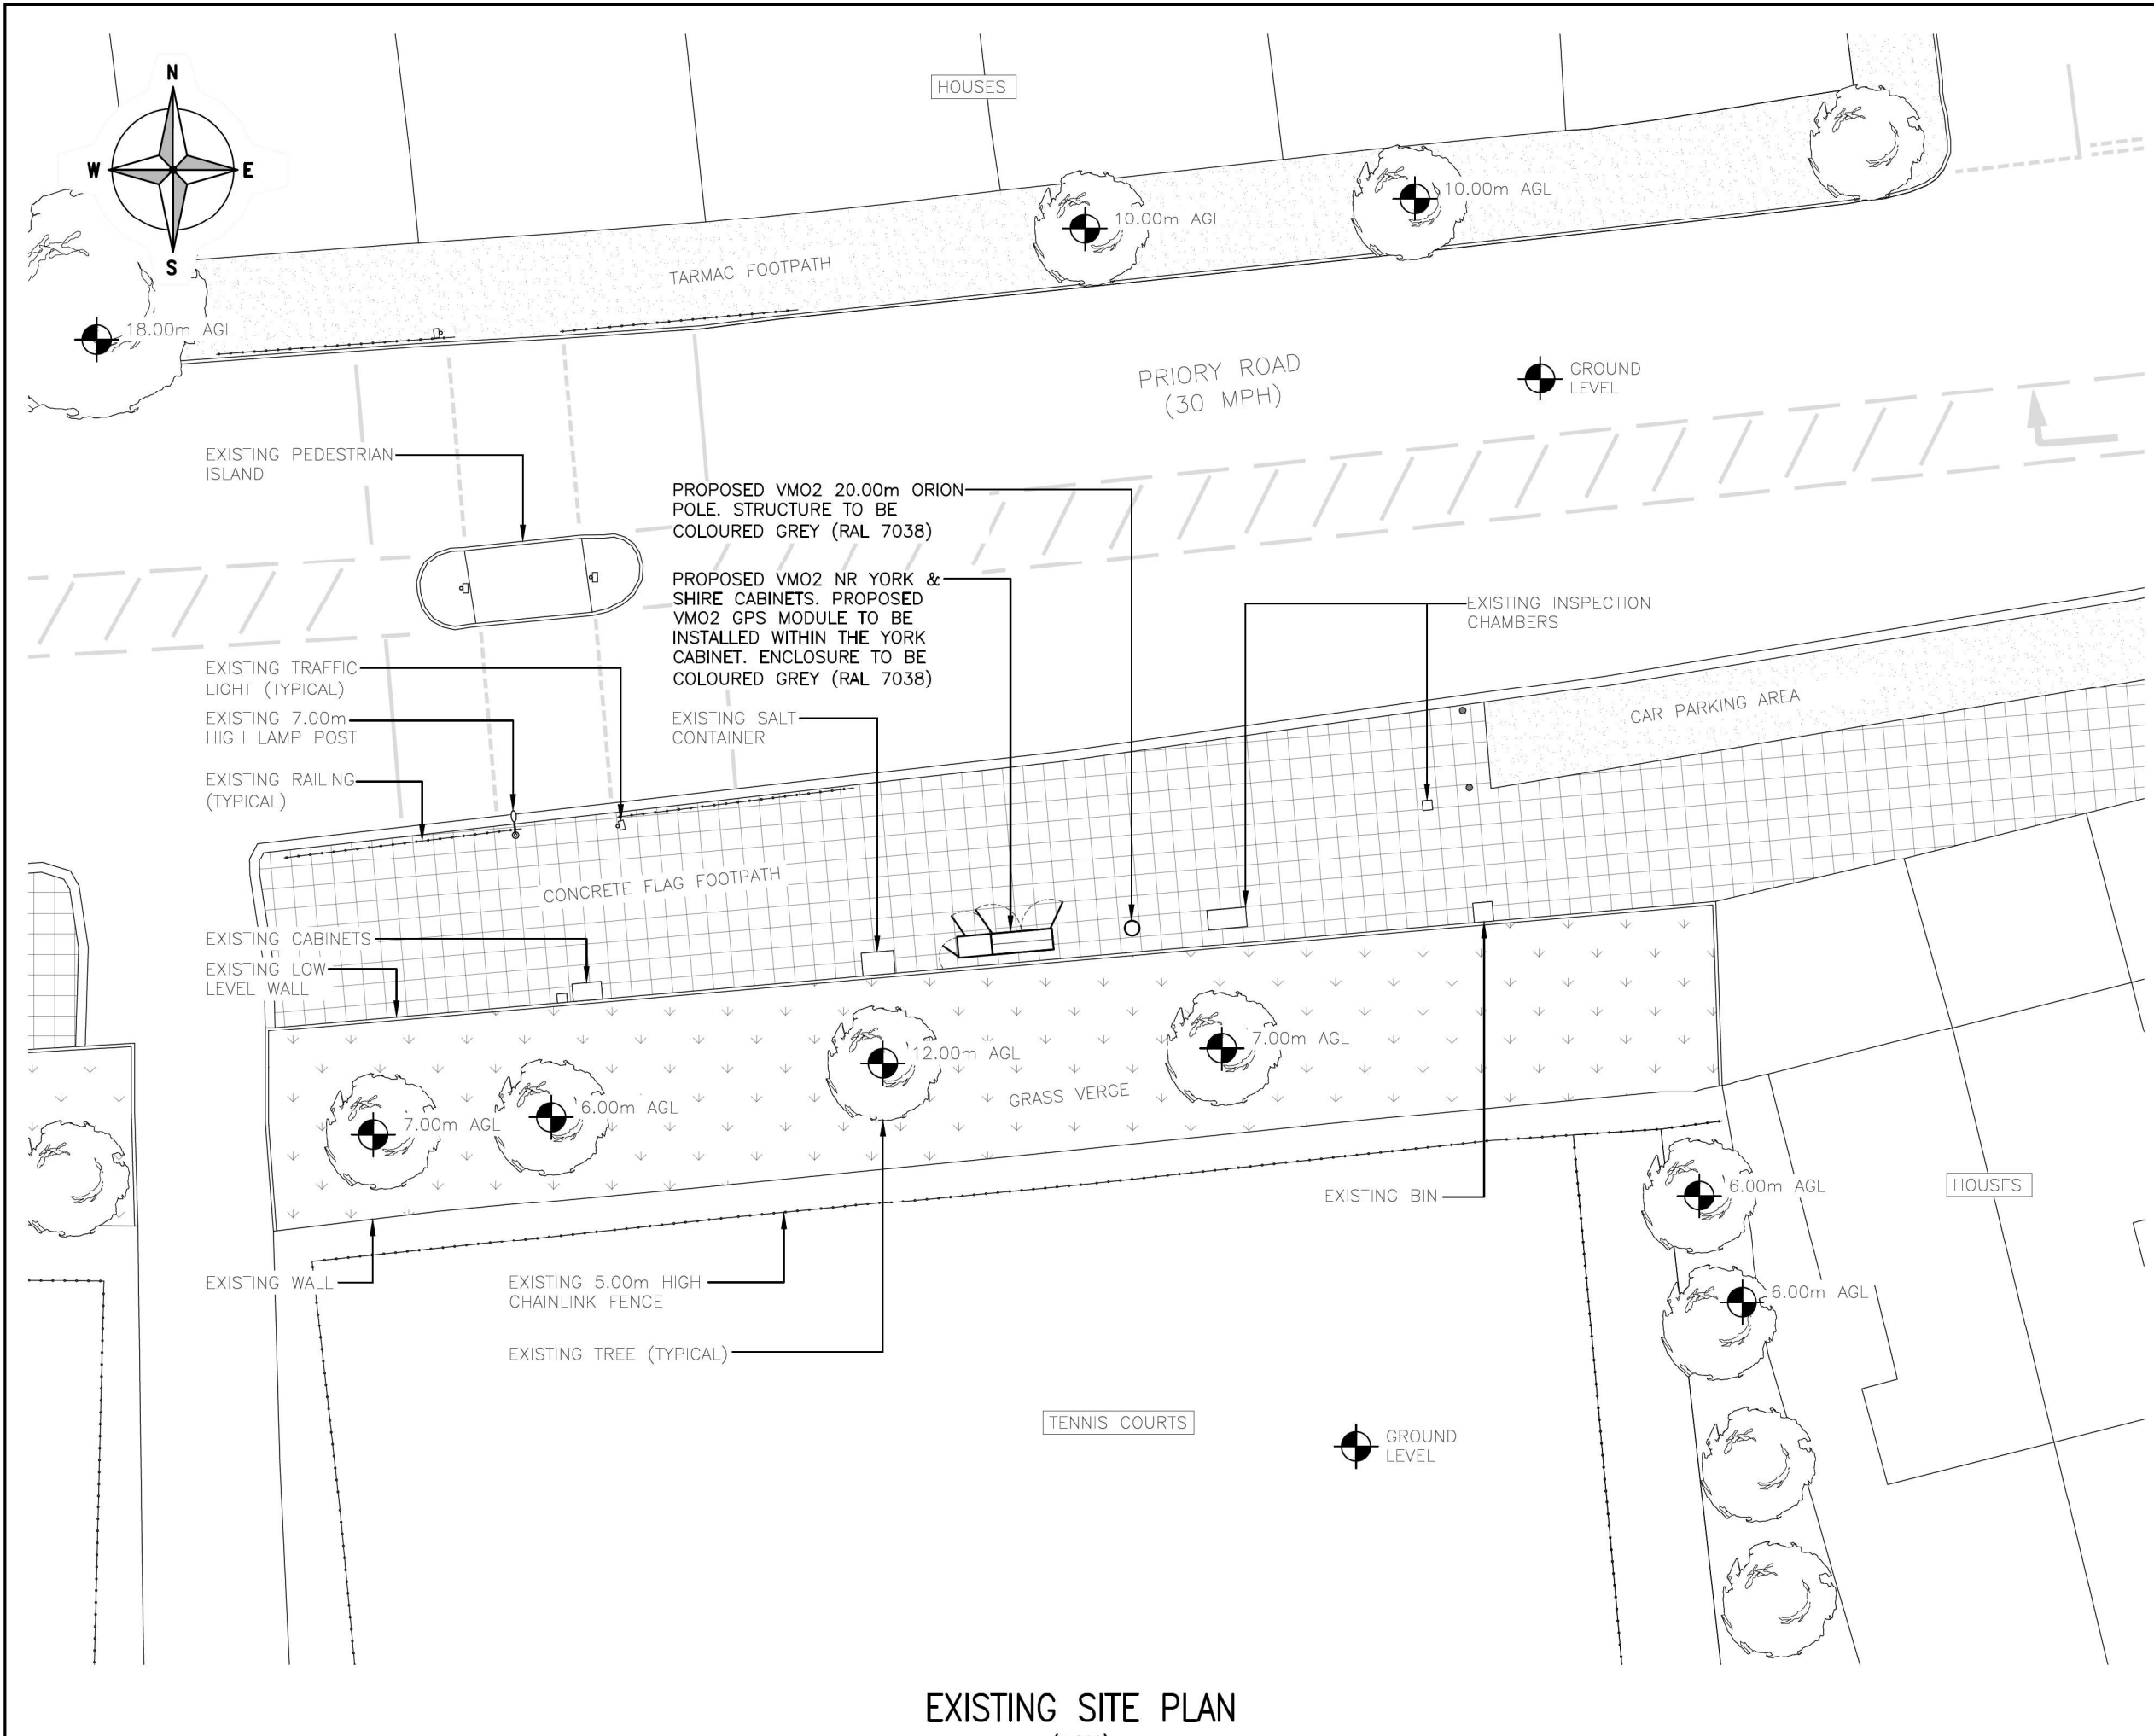

EXISTING SITE PLAN
(1:200)

These drawings comply with VMO2 Standard ICNIRP guidelines,
Designed in accordance with Cornerstone documents: SDN0007v1.0 & SDN0008 v5.1

ALL DIMENSIONS ARE IN mm UNLESS NOTED OTHERWISE

N.G.R

E: 529985

N: 189202

NOTES:

A	Issued for Approval	LK	JB	03.08.23	
REV	MODIFICATION	BY	CH	DATE	

CLARKE
telecom

Unit E, Madison Place, Northampton Road,
Manchester, M40 5AG
Tel: 0161 785 4500
Fax: 0161 785 4501
Web: www.clarke-telecom.com

cornerstone

Cell Name			Opt.
PRIORY ROAD SW			—
Cell ID No			
CORNERSTONE	VMO2	VF	
30713200	98128	N/A	

Site Address / Contact Details

PRIORY ROAD
LONDON
GREATER LONDON
N8 7EX

Drawing Title:

PROPOSED SITE PLAN

Purpose of issue:

PLANNING

Dwg Rev:

A

Drawing Number:

201

Surveyed By:

JB

Original Sheet Size:

A3

Pack Issue:

A

Drawn:

LK

Date:


03.08.23

Checked:

JB

Date:

03.08.23

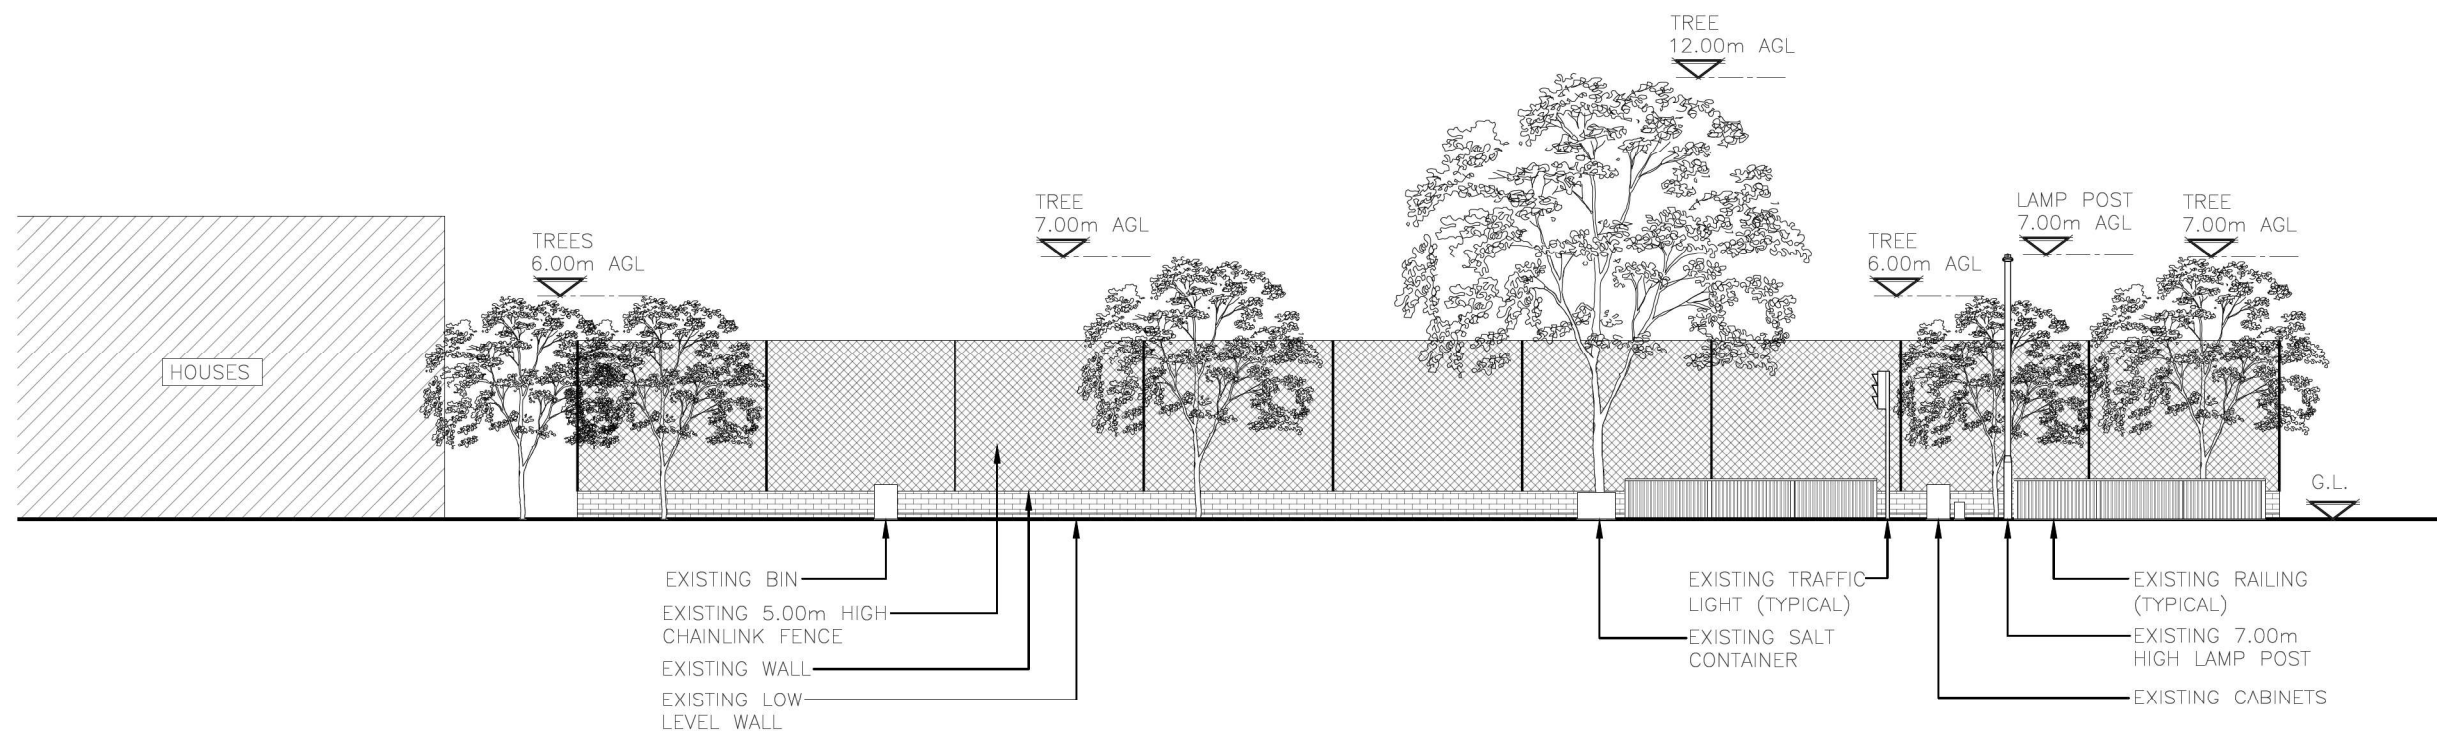

EXISTING NORTH ELEVATION
(1:200)



ALL DIMENSIONS ARE IN mm UNLESS NOTED OTHERWISE


N.G.R E: 529985 N: 189202

NOTES:

REV	MODIFICATION	BY	CH	DATE
A	Issued for Approval	LK	JB	03.08.23



Unit E, Madison Place, Northampton Road,
Manchester, M40 5AG
Tel: 0161 785 4500
Fax: 0161 785 4501
Web: www.clarke-telecom.com

 

Cell Name	Opt.
PRIORY ROAD SW	—

Cell ID No		
CORNERSTONE	VMO2	VF
30713200	98128	N/A


Site Address / Contact Details
PRIORY ROAD LONDON GREATER LONDON N8 7EX

Drawing Title:
EXISTING SOUTH-WEST ELEVATION

Purpose of issue:	Dwg Rev:
PLANNING	A


Drawing Number:	Pack Issue:
300	A

Surveyed By: JB		Original Sheet Size: A3		Pack Issue:
Drawn: LK	Date: 03.08.23	Checked: JB	Date: 03.08.23	A

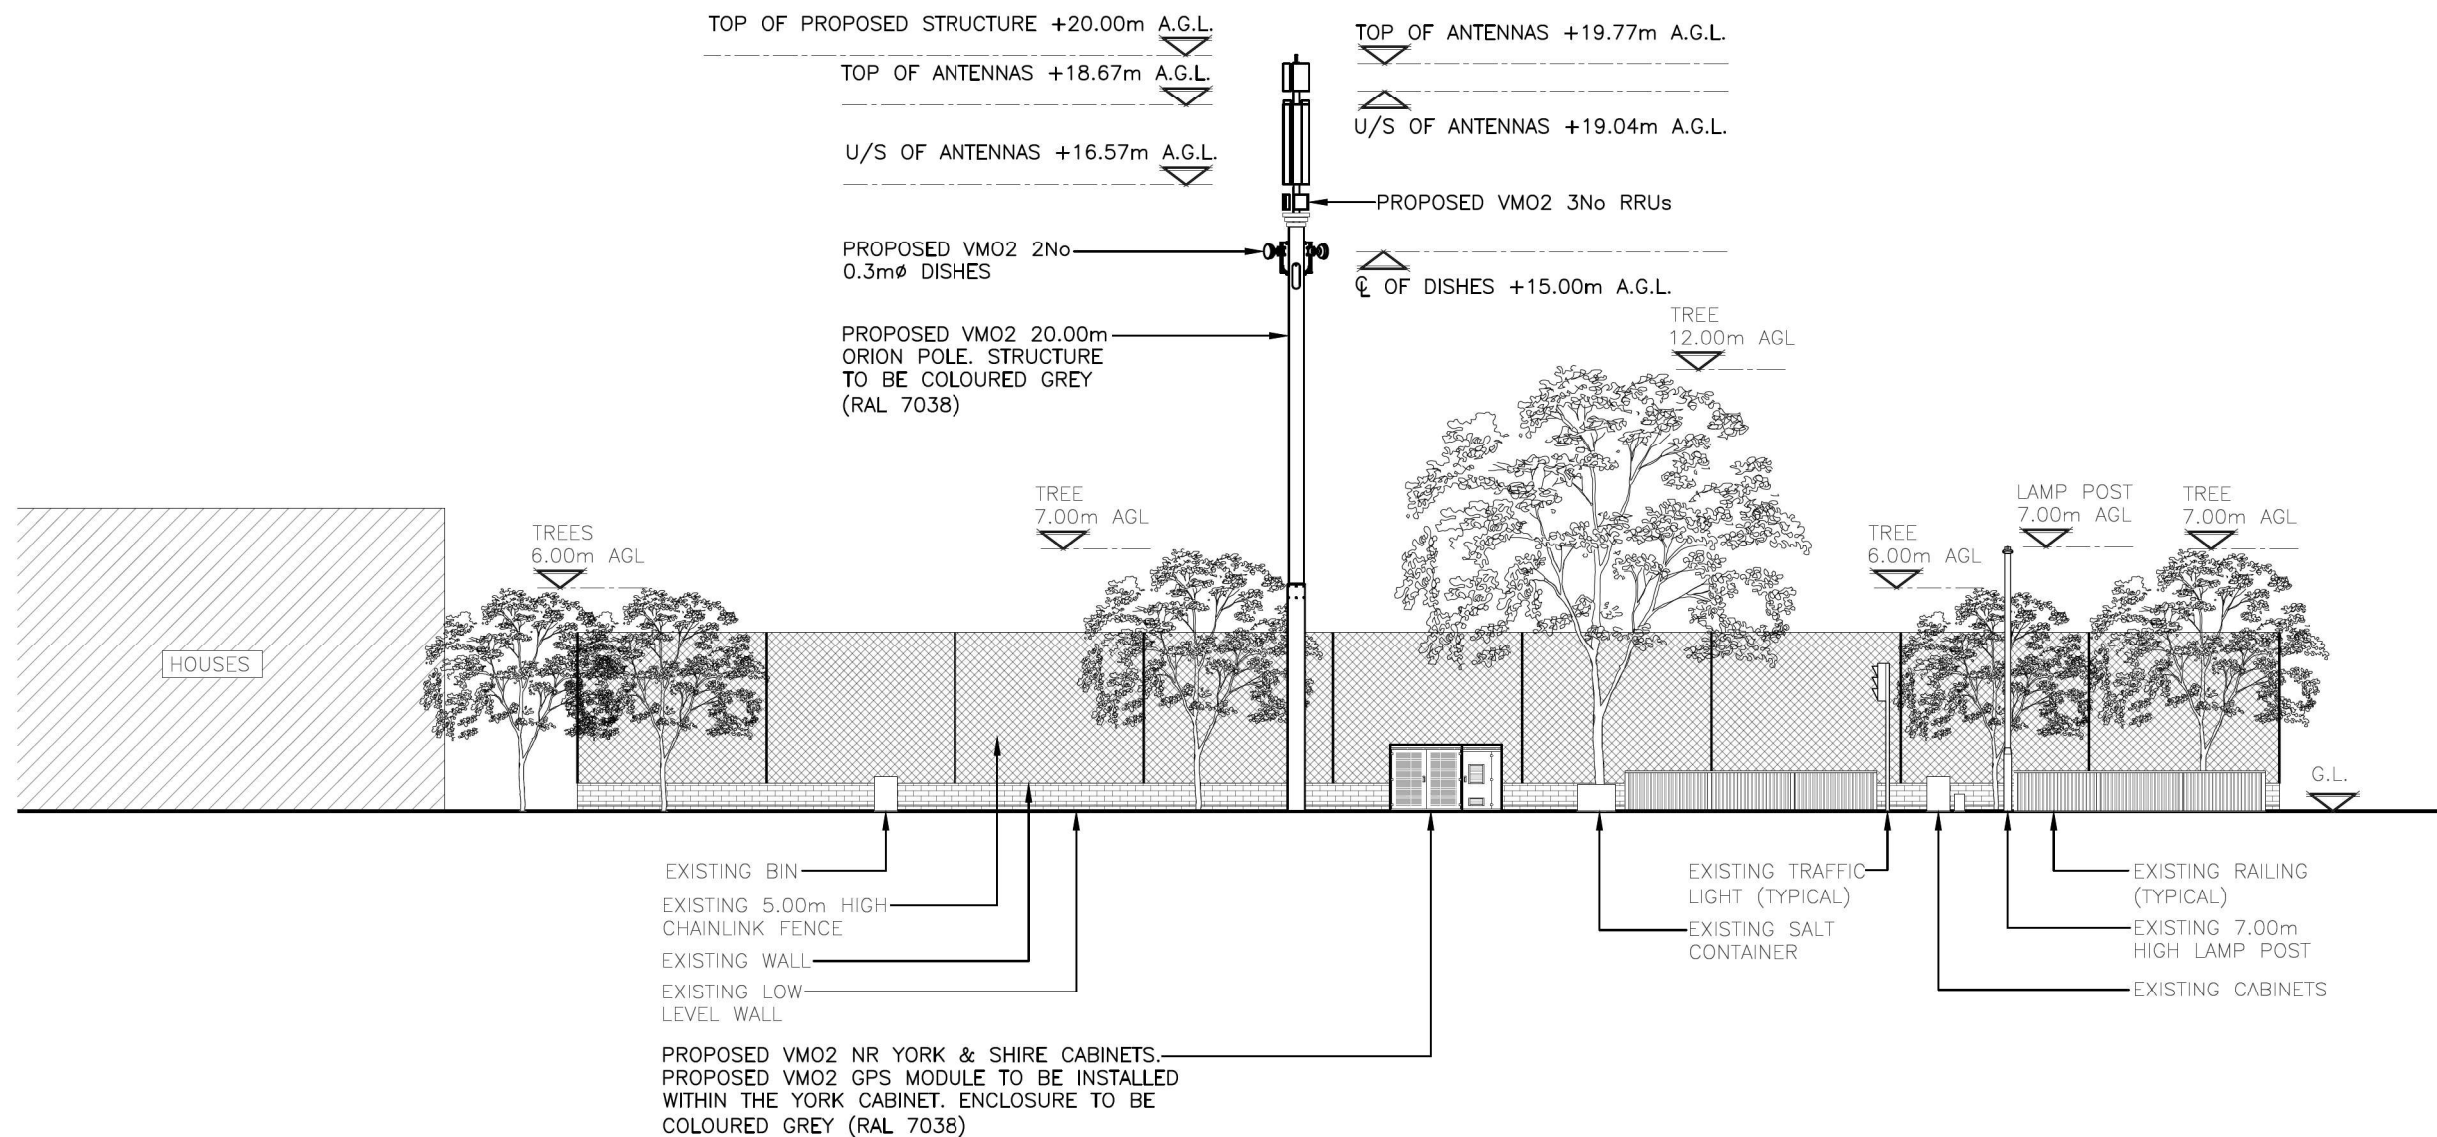

PROPOSED NORTH ELEVATION
(1:200)

These drawings comply with VMO2 Standard ICNIRP guidelines,
Designed in accordance with Cornerstone documents: SDN0007v1.0 & SDN0008 v5.1

 

ALL DIMENSIONS ARE IN mm UNLESS NOTED OTHERWISE

N.G.R E: 529985 N: 189202

NOTES:

REV	A	Issued for Approval	LK	JB	03.08.23
REV		MODIFICATION	BY	CH	DATE

Unit E, Madison Place, Northampton Road,
Manchester, M40 5AG
Tel: 0161 785 4500
Fax: 0161 785 4501
Web: www.clarke-telecom.com

Cell Name	Opt.
PRIORY ROAD SW	-

Cell ID No

CORNERSTONE	VMO2	VF
30713200	98128	N/A

Site Address / Contact Details

PRIORY ROAD
LONDON
GREATER LONDON
N8 7EX

Drawing Title:
PROPOSED SITE ELEVATION

Purpose of issue:	PLANNING	Dwg Rev:
Drawing Number:	301	A

Drawing Number:	301	A
-----------------	-----	---