


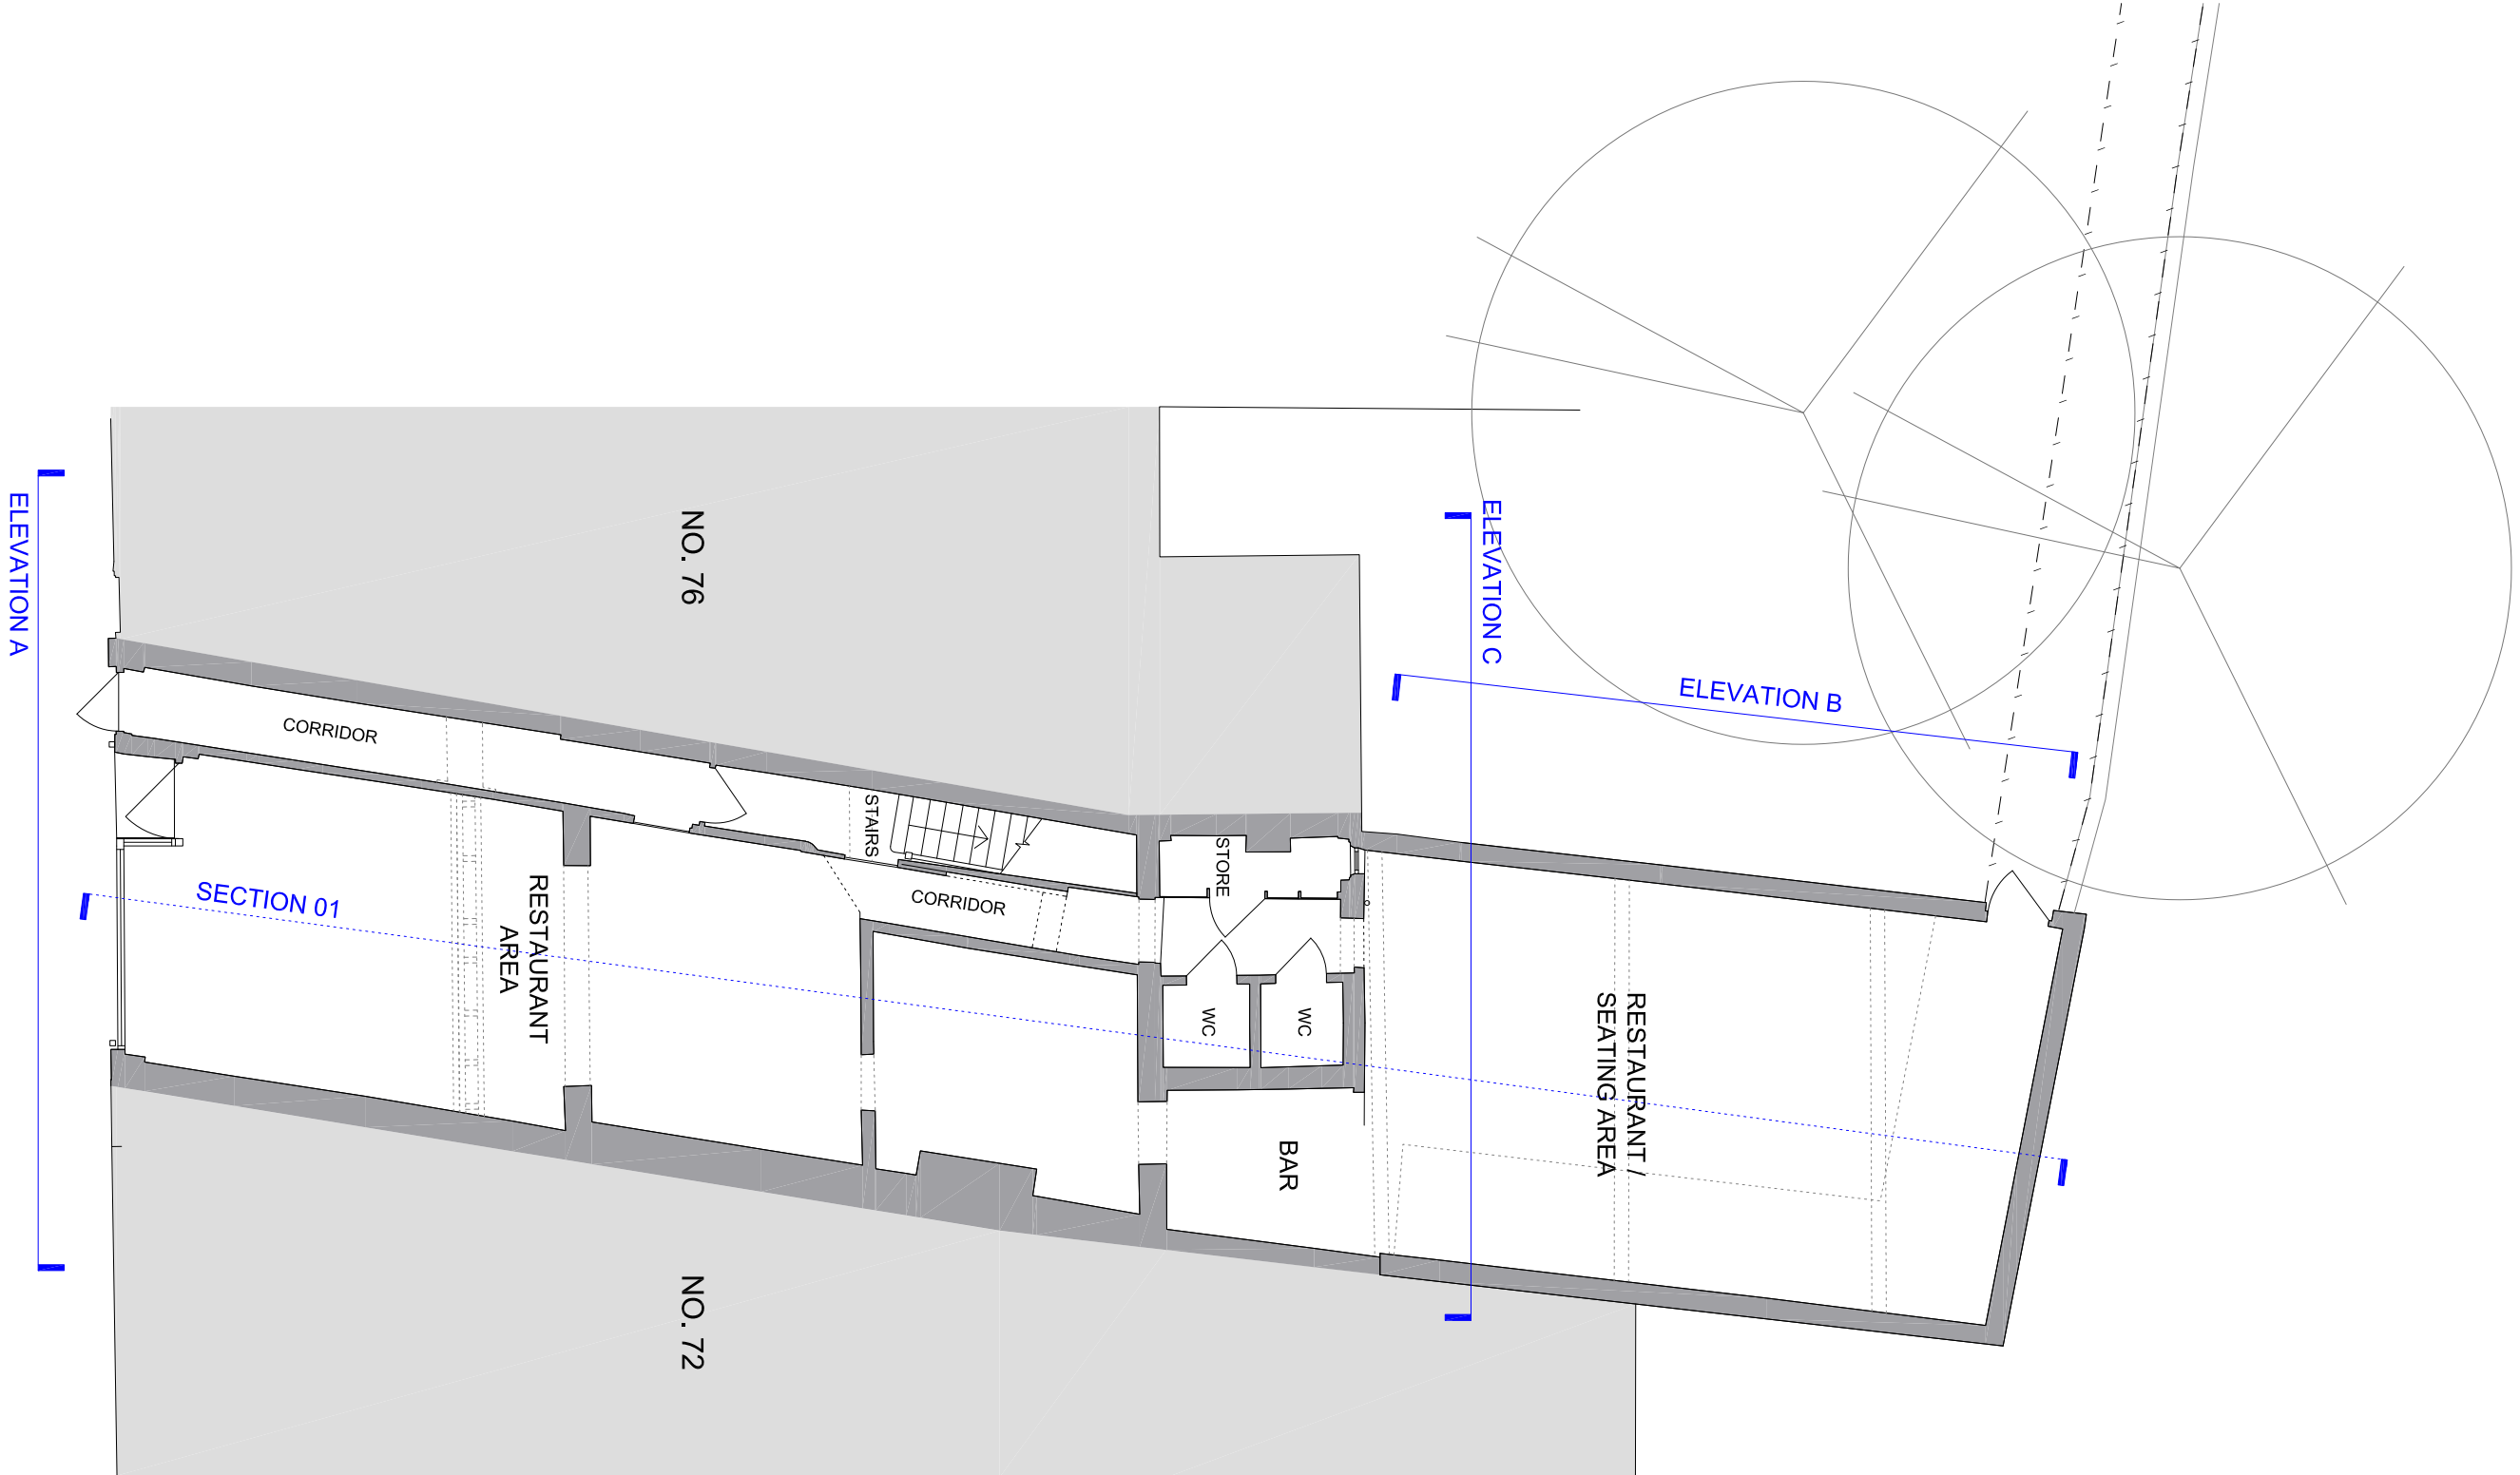
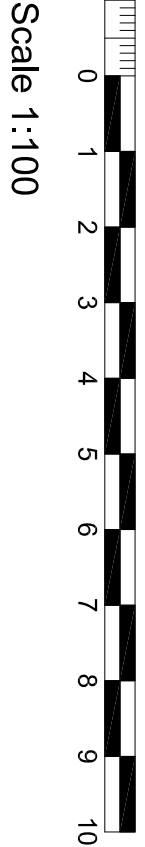


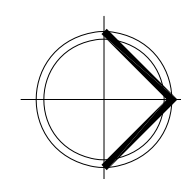

EXISTING GROUND FLOOR PLAN

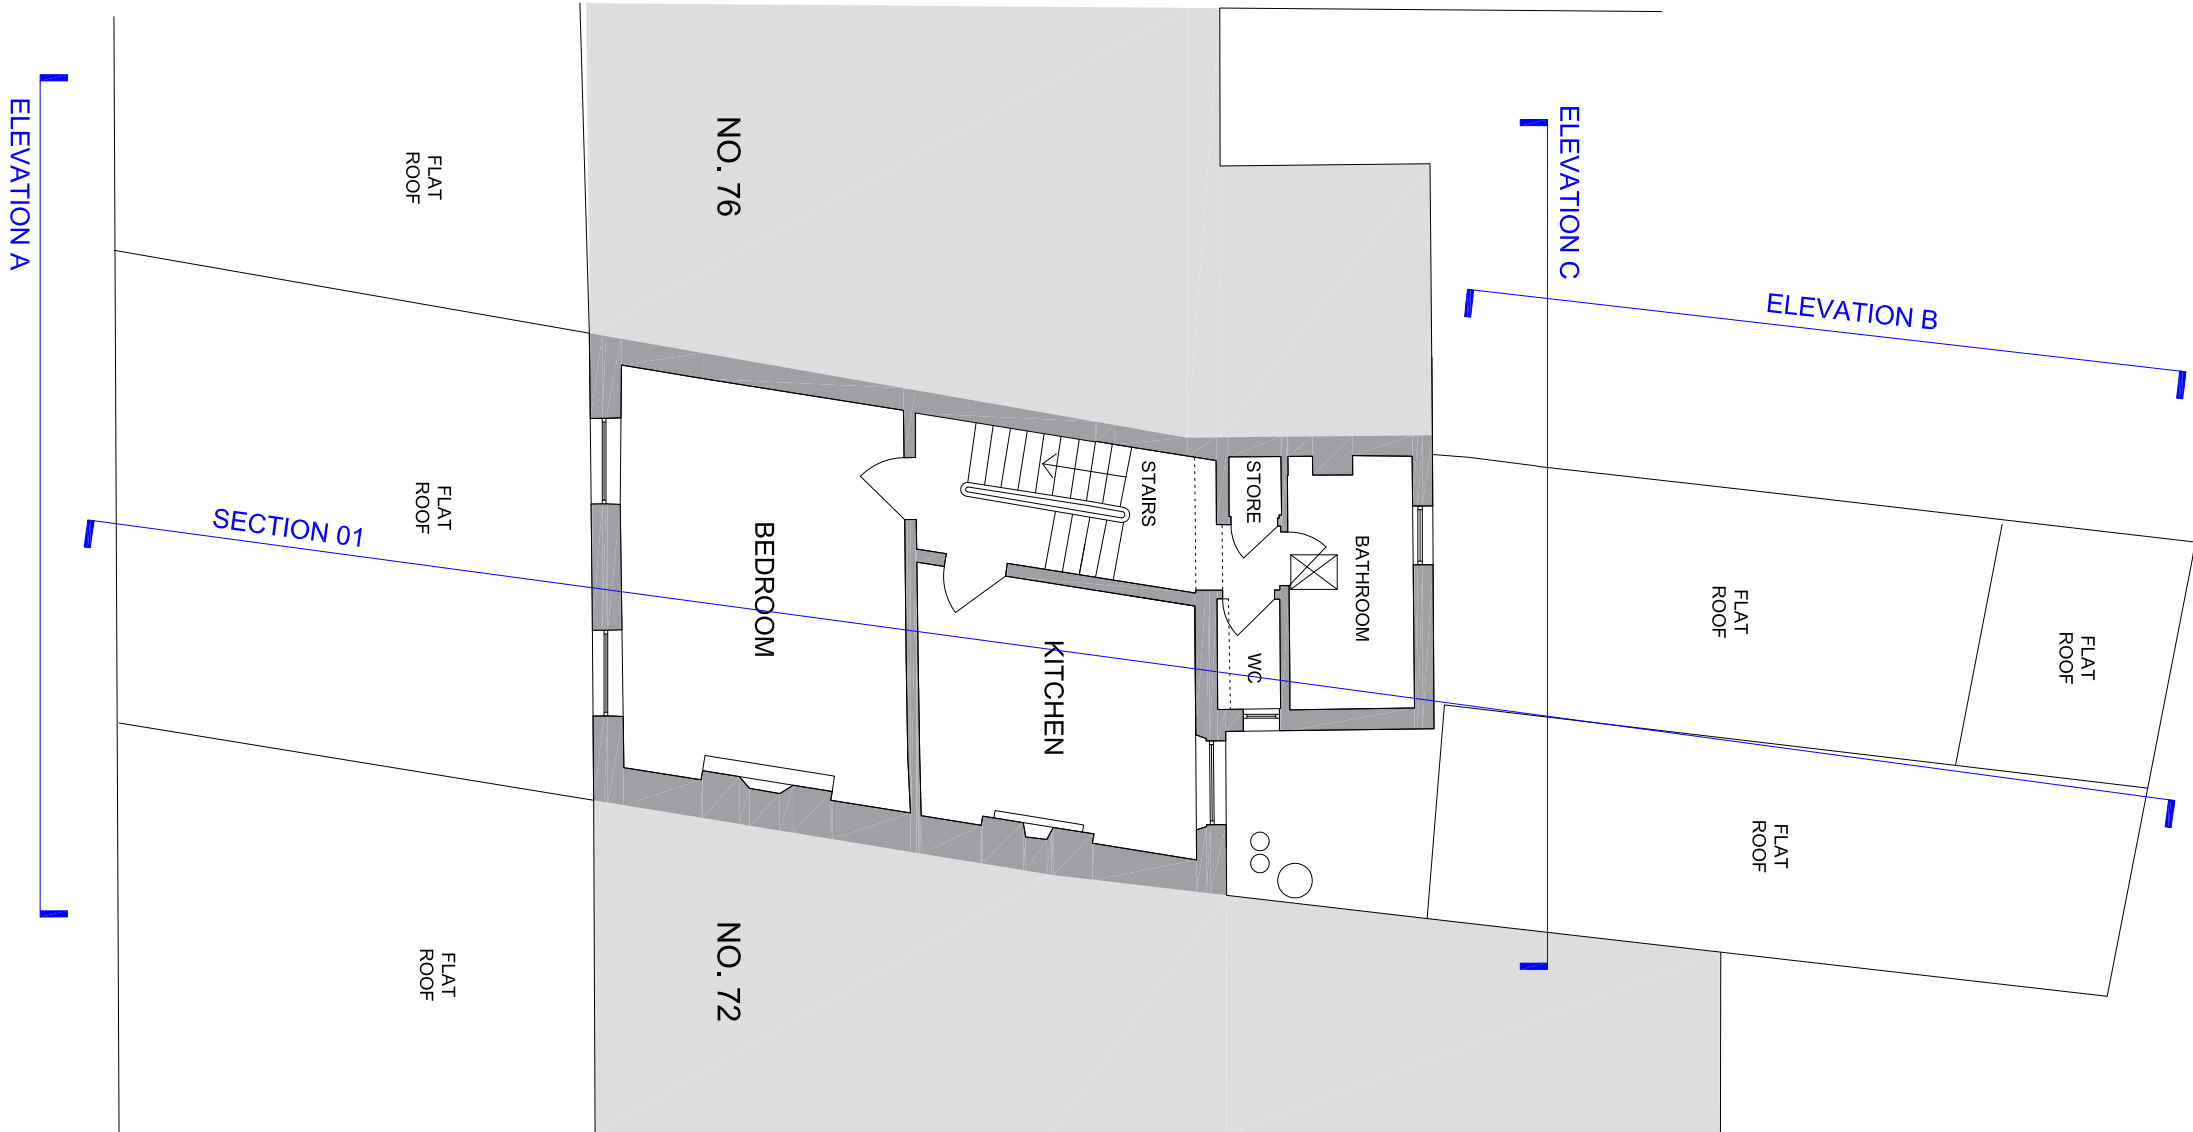

EXISTING FIRST FLOOR PLAN

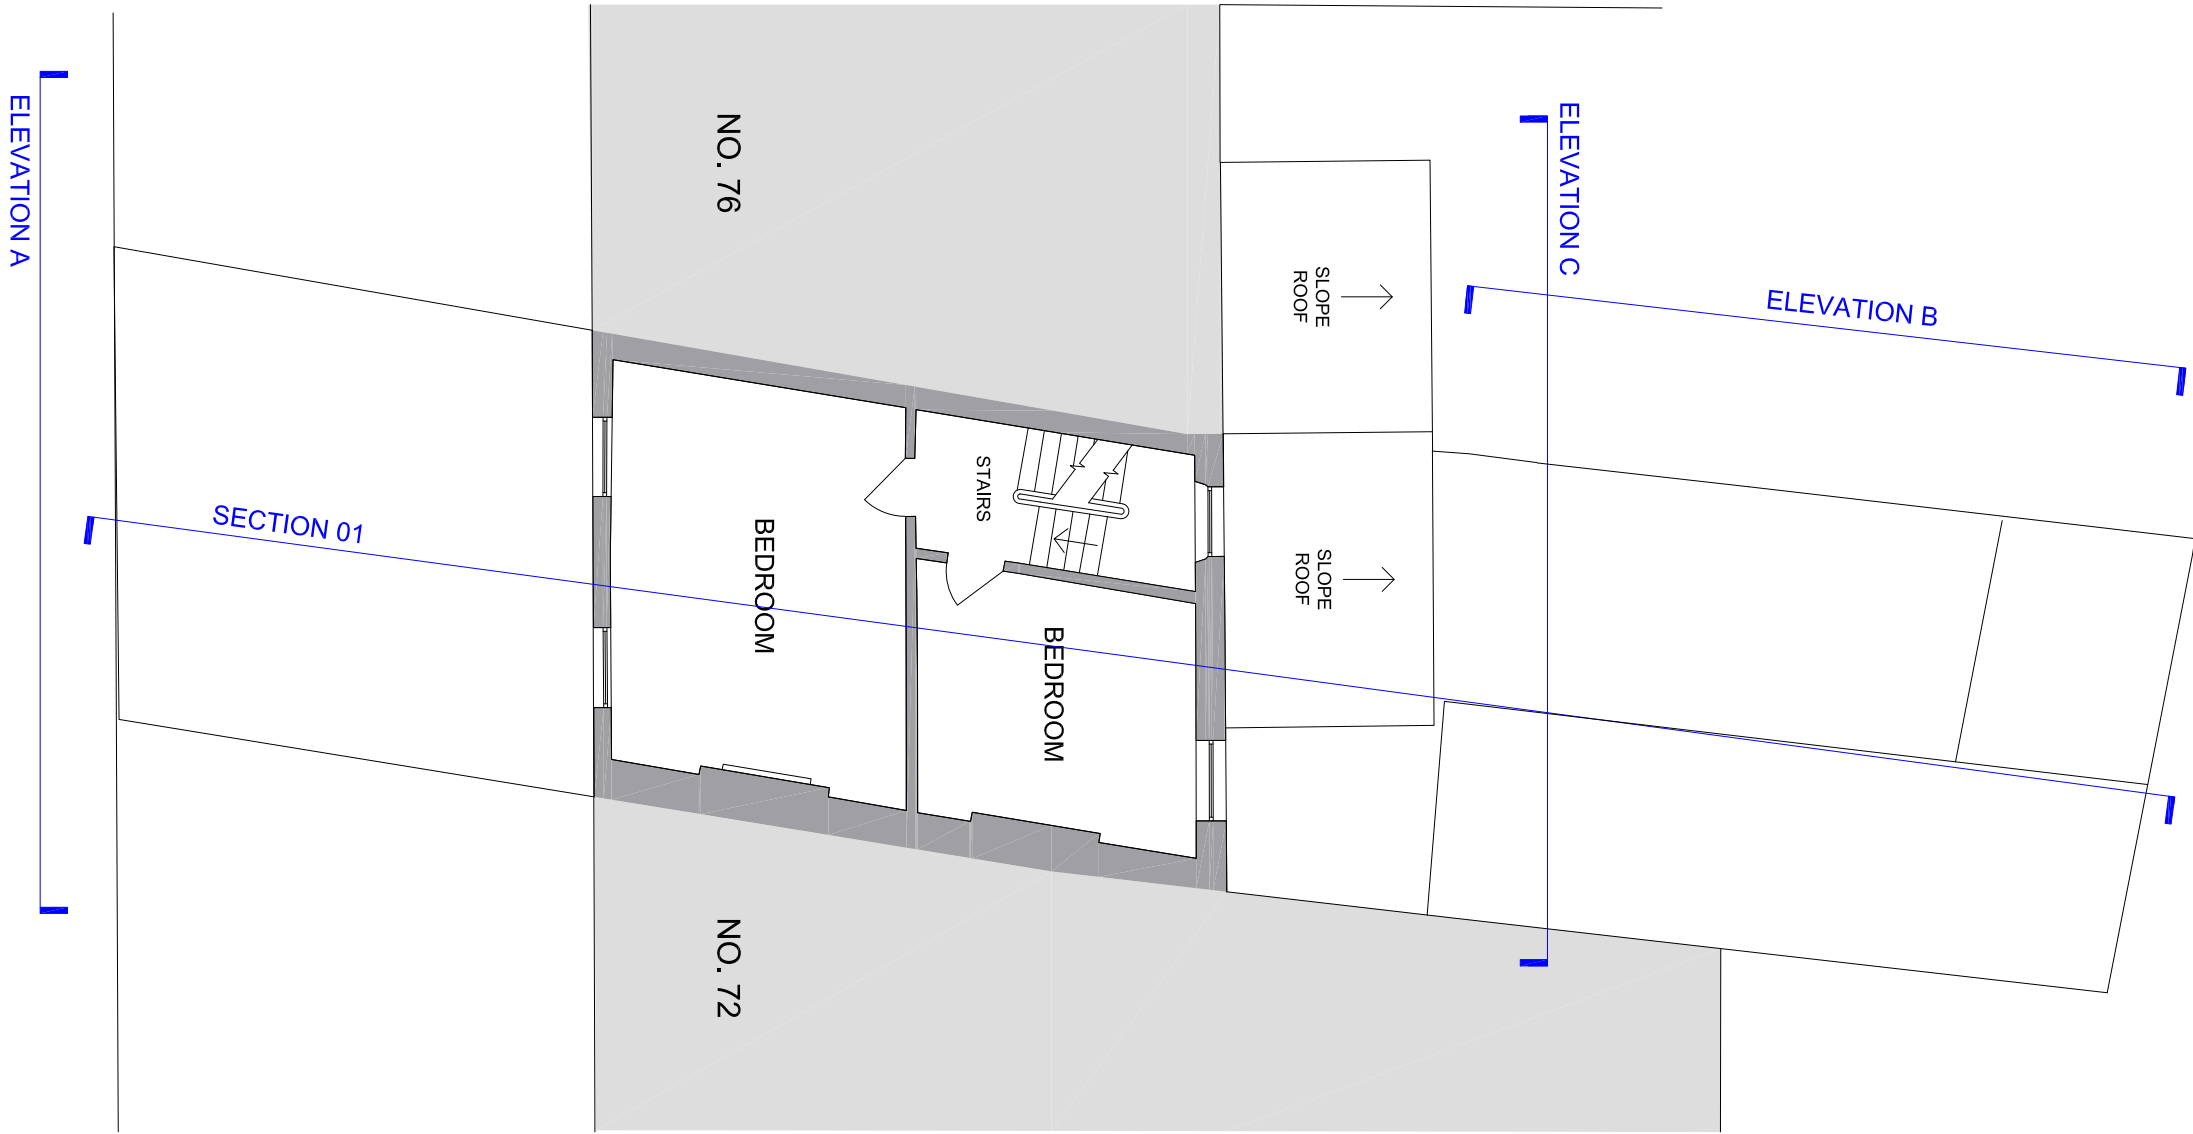

EXISTING SECOND FLOOR PLAN



EXISTING THIRD FLOOR PLAN

PLANNING	
Project Title	74 Turnpike Lane
Client	Wood Green, London
Drawn By	Island Portfolio Development Ltd
Drawn Date	Existing Floor Plans
Scale	1:100 @ A1
Drawn By	August 2023
Drawn Date	21
Drawn Date	AC