



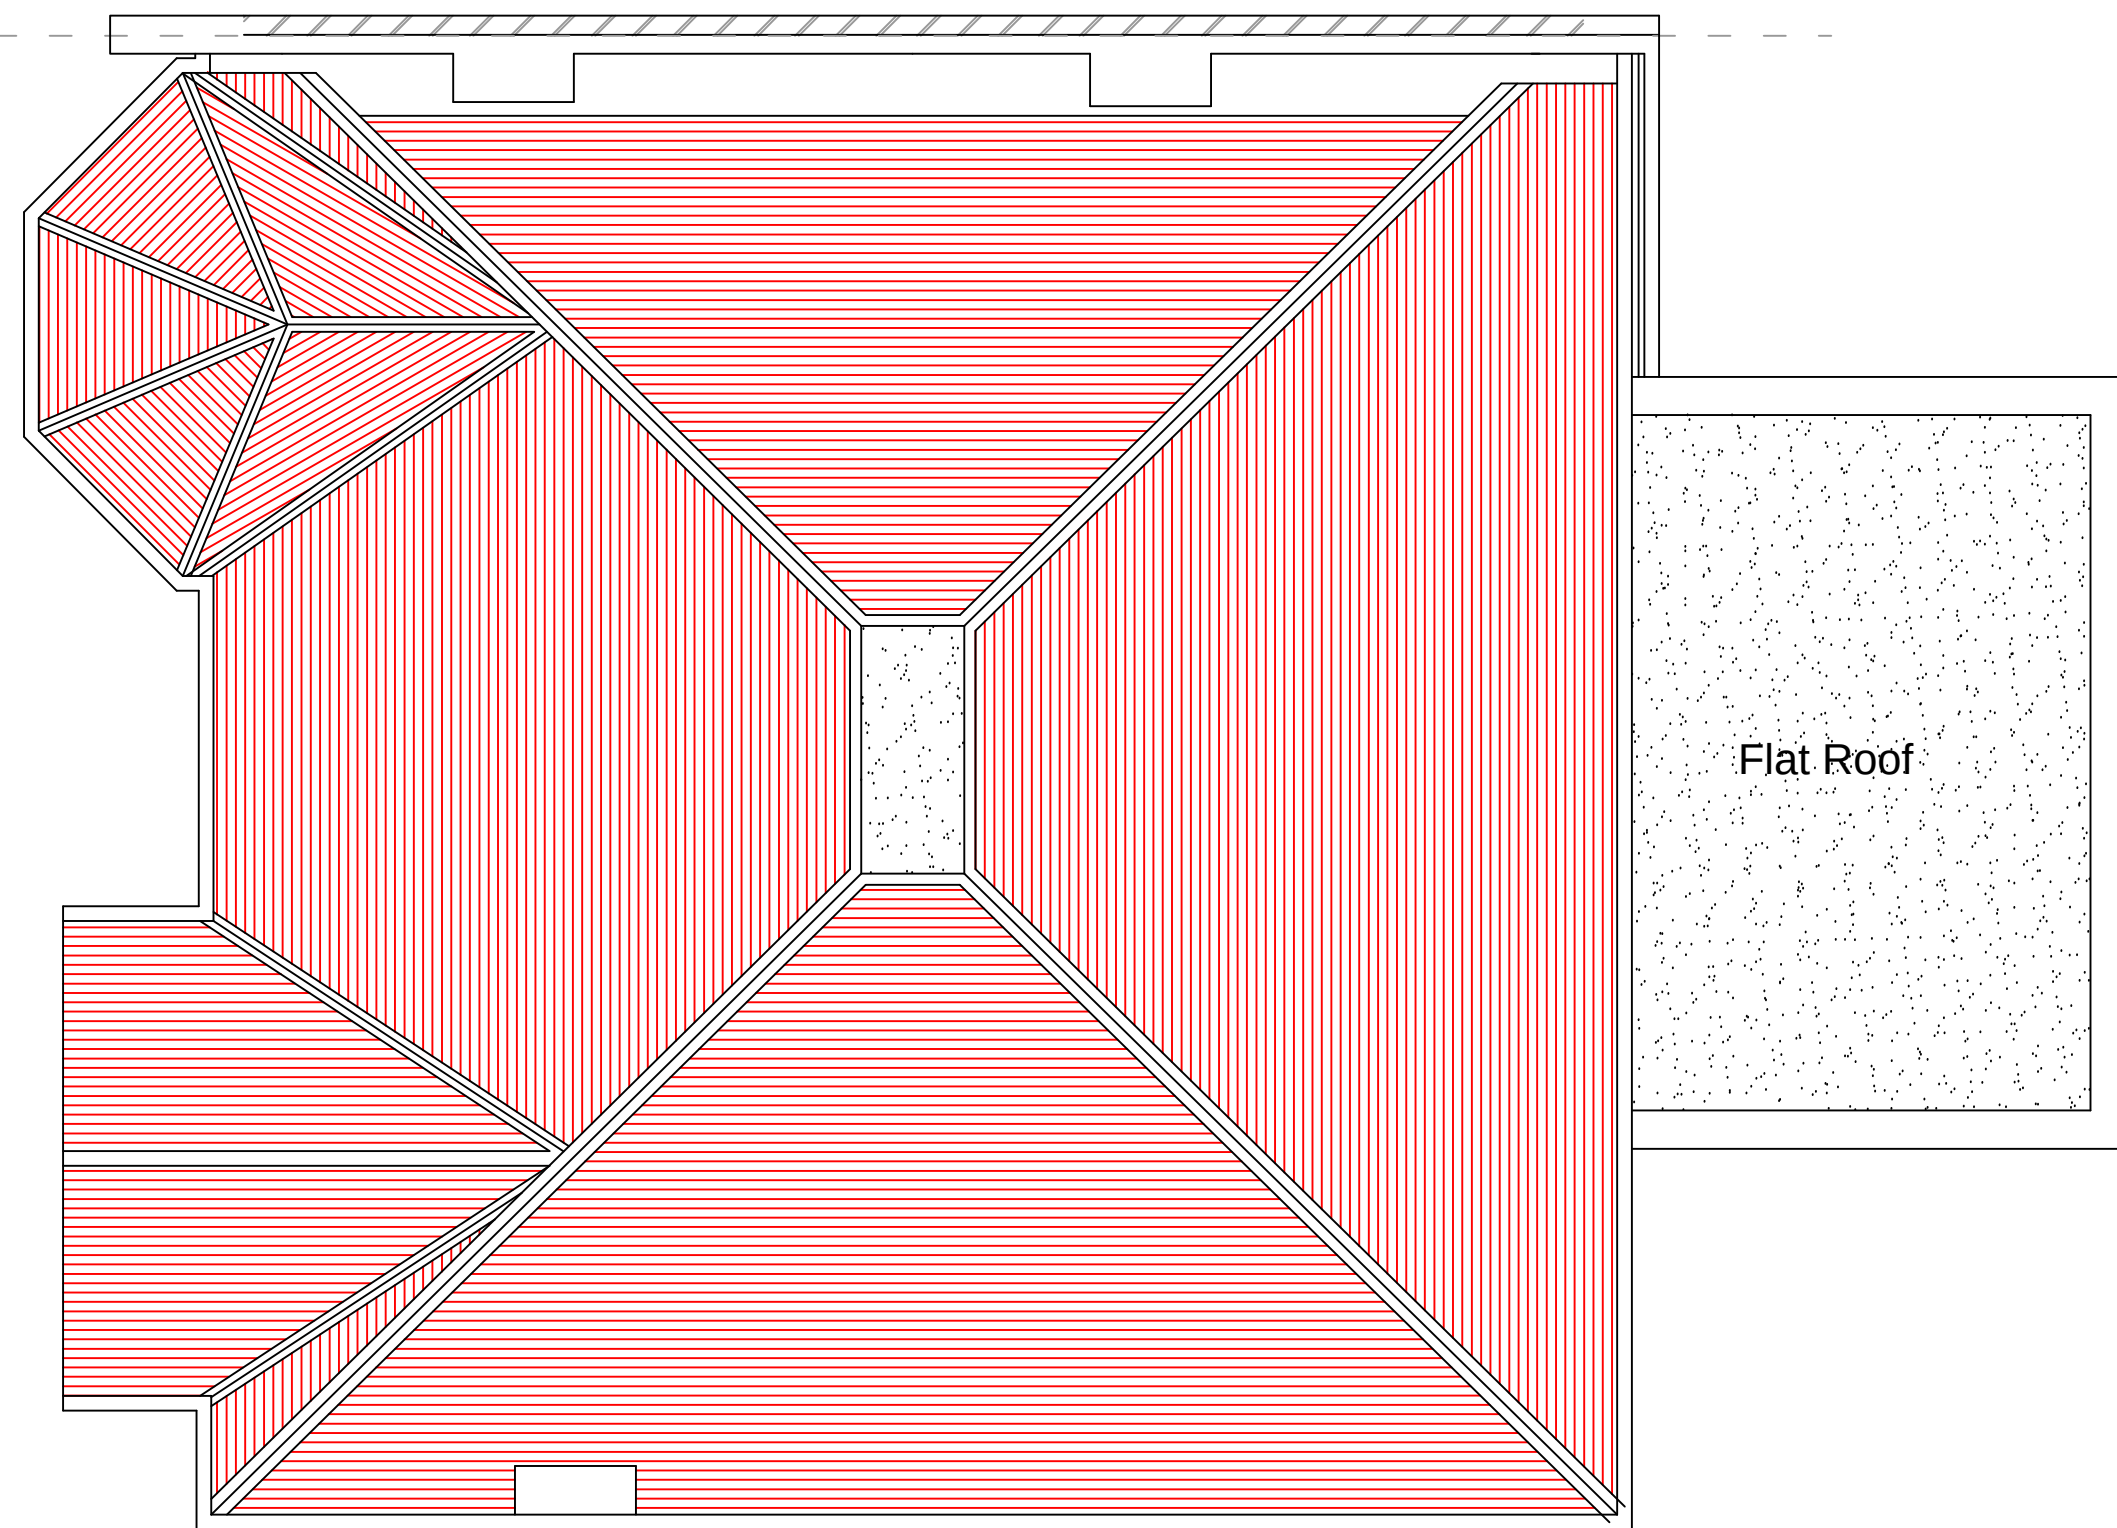

EXISTING ROOF




EXISTING FRONT ELEVATION

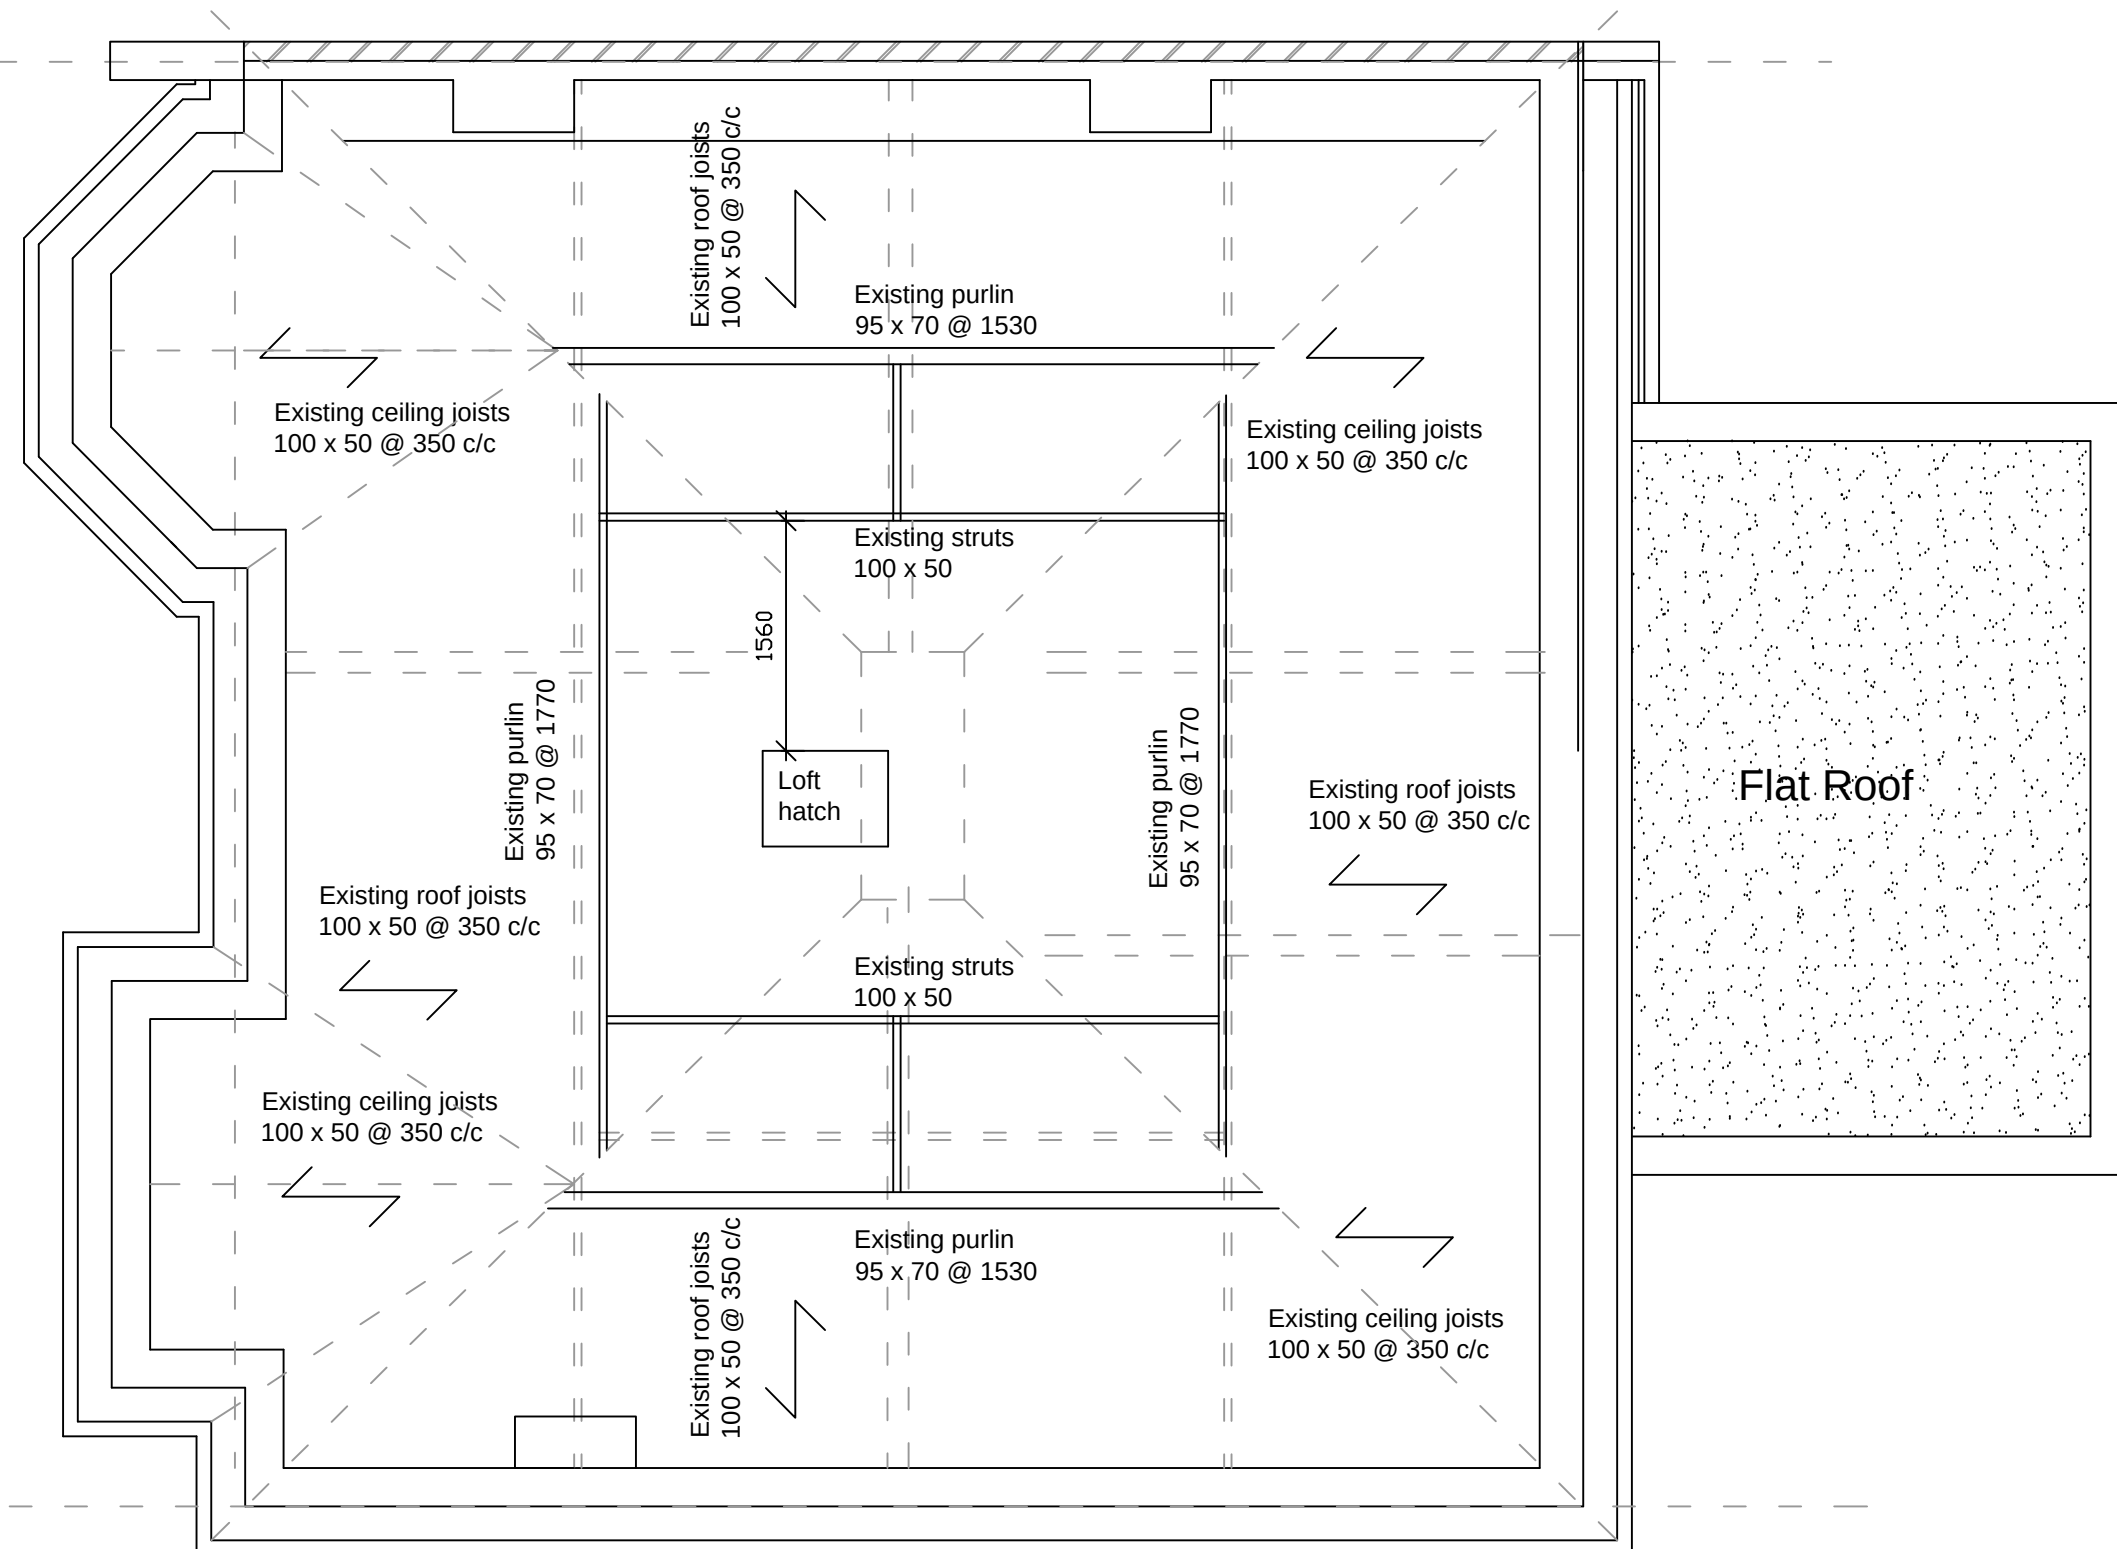

EXISTING LOFT FLOOR



EXISTING REAR ELEVATION

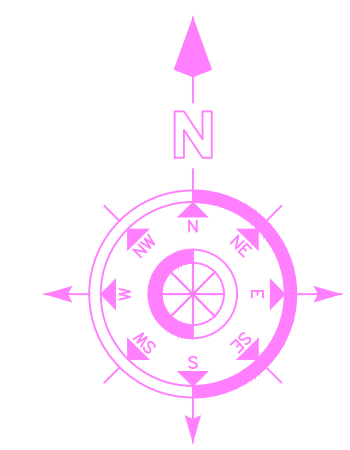

LOCATION PLAN
SCALE 1 : 1250

PLANNING ISSUE 21/12/2023
BUILDING REGULATIONS ISSUE - --/12/23

REVISION No.	REVISION NOTES	DATE
-	-	-
PROJECT: 69 FORTIS GREEN LONDON N2 9JD		
CLIENT: JOSH APPIGNANESI & DEVORAH BAUM		
DESCRIPTION: EXISTING PLANS / ELEVATIONS		
DRAWING No.	2329-02	SCALE. 1:50 @ A1
REVISION.	-	DATE. 12/12/23
NO DIMENSIONS TO BE SCALED FROM THIS DRAWING.		
Bryan Connor Associates Limited		
DESIGN & PLANNING CONSULTANTS		
2 TREGARON AVENUE LONDON N8 9EY Tel: 020 8340 9294 Mob: 07958738247		
Email: bryan.connor@outlook.com Web: bca-design.net		
THIS DRAWING IS THE PROPERTY OF BRYAN CONNOR ASSOCIATES LTD AND MAY NOT BE REPRODUCED WITHOUT WRITTEN CONSENT		