


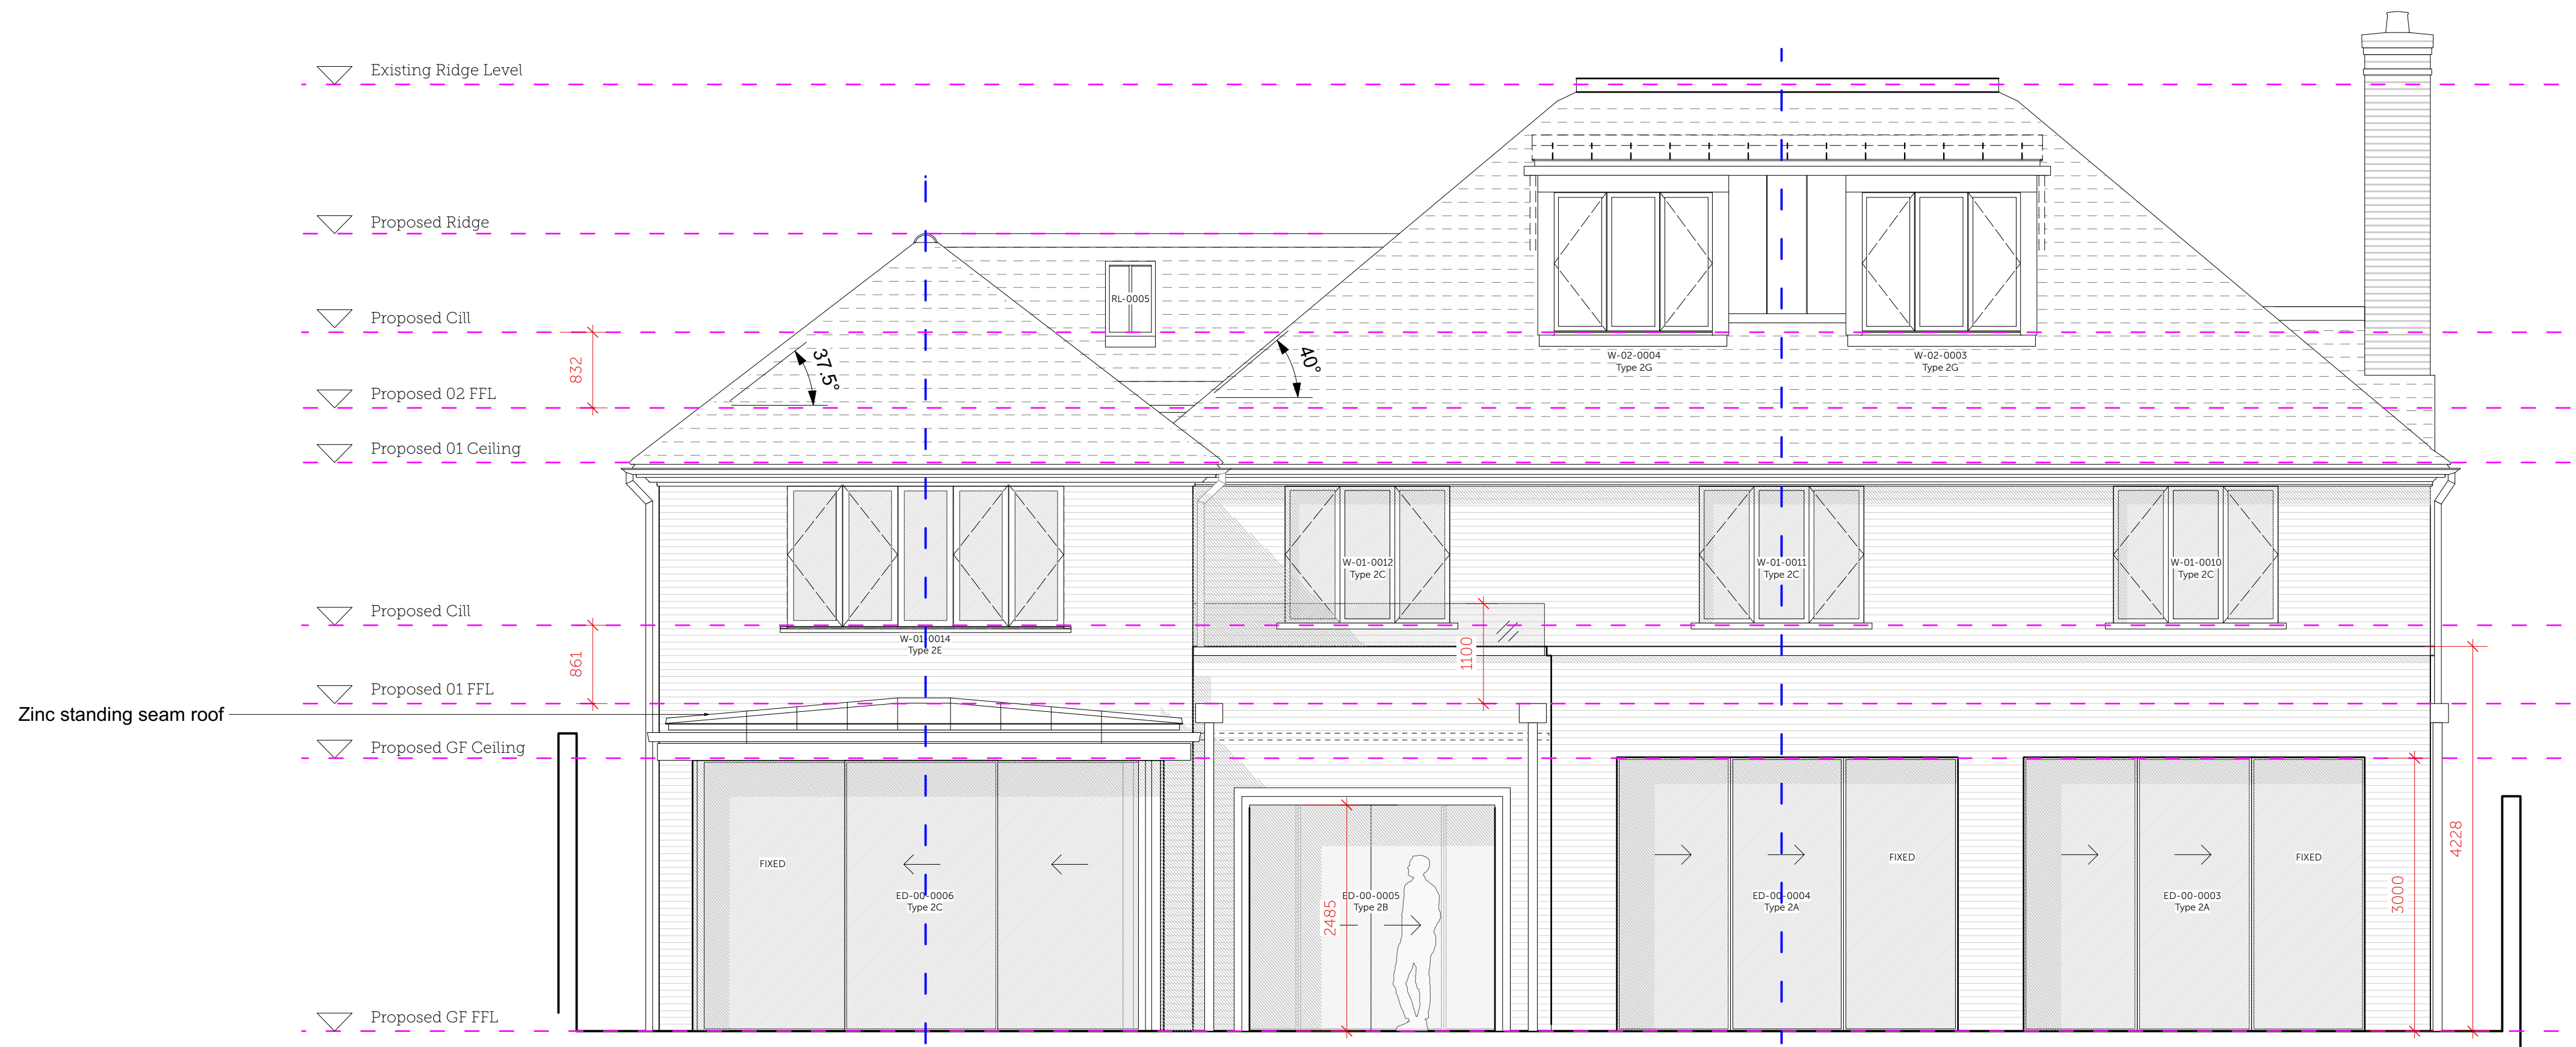

1 Proposed North West Elevation
Scale: 1:50

NOTE :

- To be read in conjunction with:
- Window & External Door Schedules
 - Material Specification document
 - Window & Door types drawings

Bricks and clay tiles to be as per material specification document

All windows on North West Elevation to be Window Type 2 (Aluminium)

Type 2 Dormer - Zinc

DO NOT SCALE FROM THIS DRAWING AND CHECK ALL DIMENSIONS ON SITE
THIS DRAWING IS TO BE READ IN CONJUNCTION WITH ALL OTHER RELEVANT INFORMATION FROM OTHER CONSULTANTS

REV	DATE	NOTES
D7	12/10/2023	Minor alterations to brick set-out and openings. Rainwater goods shown. Pitch roof updated.
D8	19/10/2023	Issue to consultants.
D9	16/11/2023	Building control submission. Lean-to updated.
D10	01/12/2023	Update to rainwater goods.
D11	14/12/2023	Chimney height and width adjusted to avoid requirement for steel restraint. ED-00-0006 sliding door changed from 4 to 3 panels. Material Notes added.
D12	15/12/2023	

DRAWN RM	PROJECT	25 Sheldon Avenue Hornsey, London, N6 4JS	TITLE	Proposed North West Elevation
	CHECKED TPR	SCALE @ A1 1:50 / @ A3 1:100	DATE	July 2023
		NO	SHELD-CGA-00-ZZ-DR-A-0012	REV D12

cowper griffith architects

COWPER GRIFFITH ARCHITECTS LLP
15 HIGH STREET WHITTLESFORD CAMBRIDGE CB22 4LT
www.cowpergriffith.co.uk