




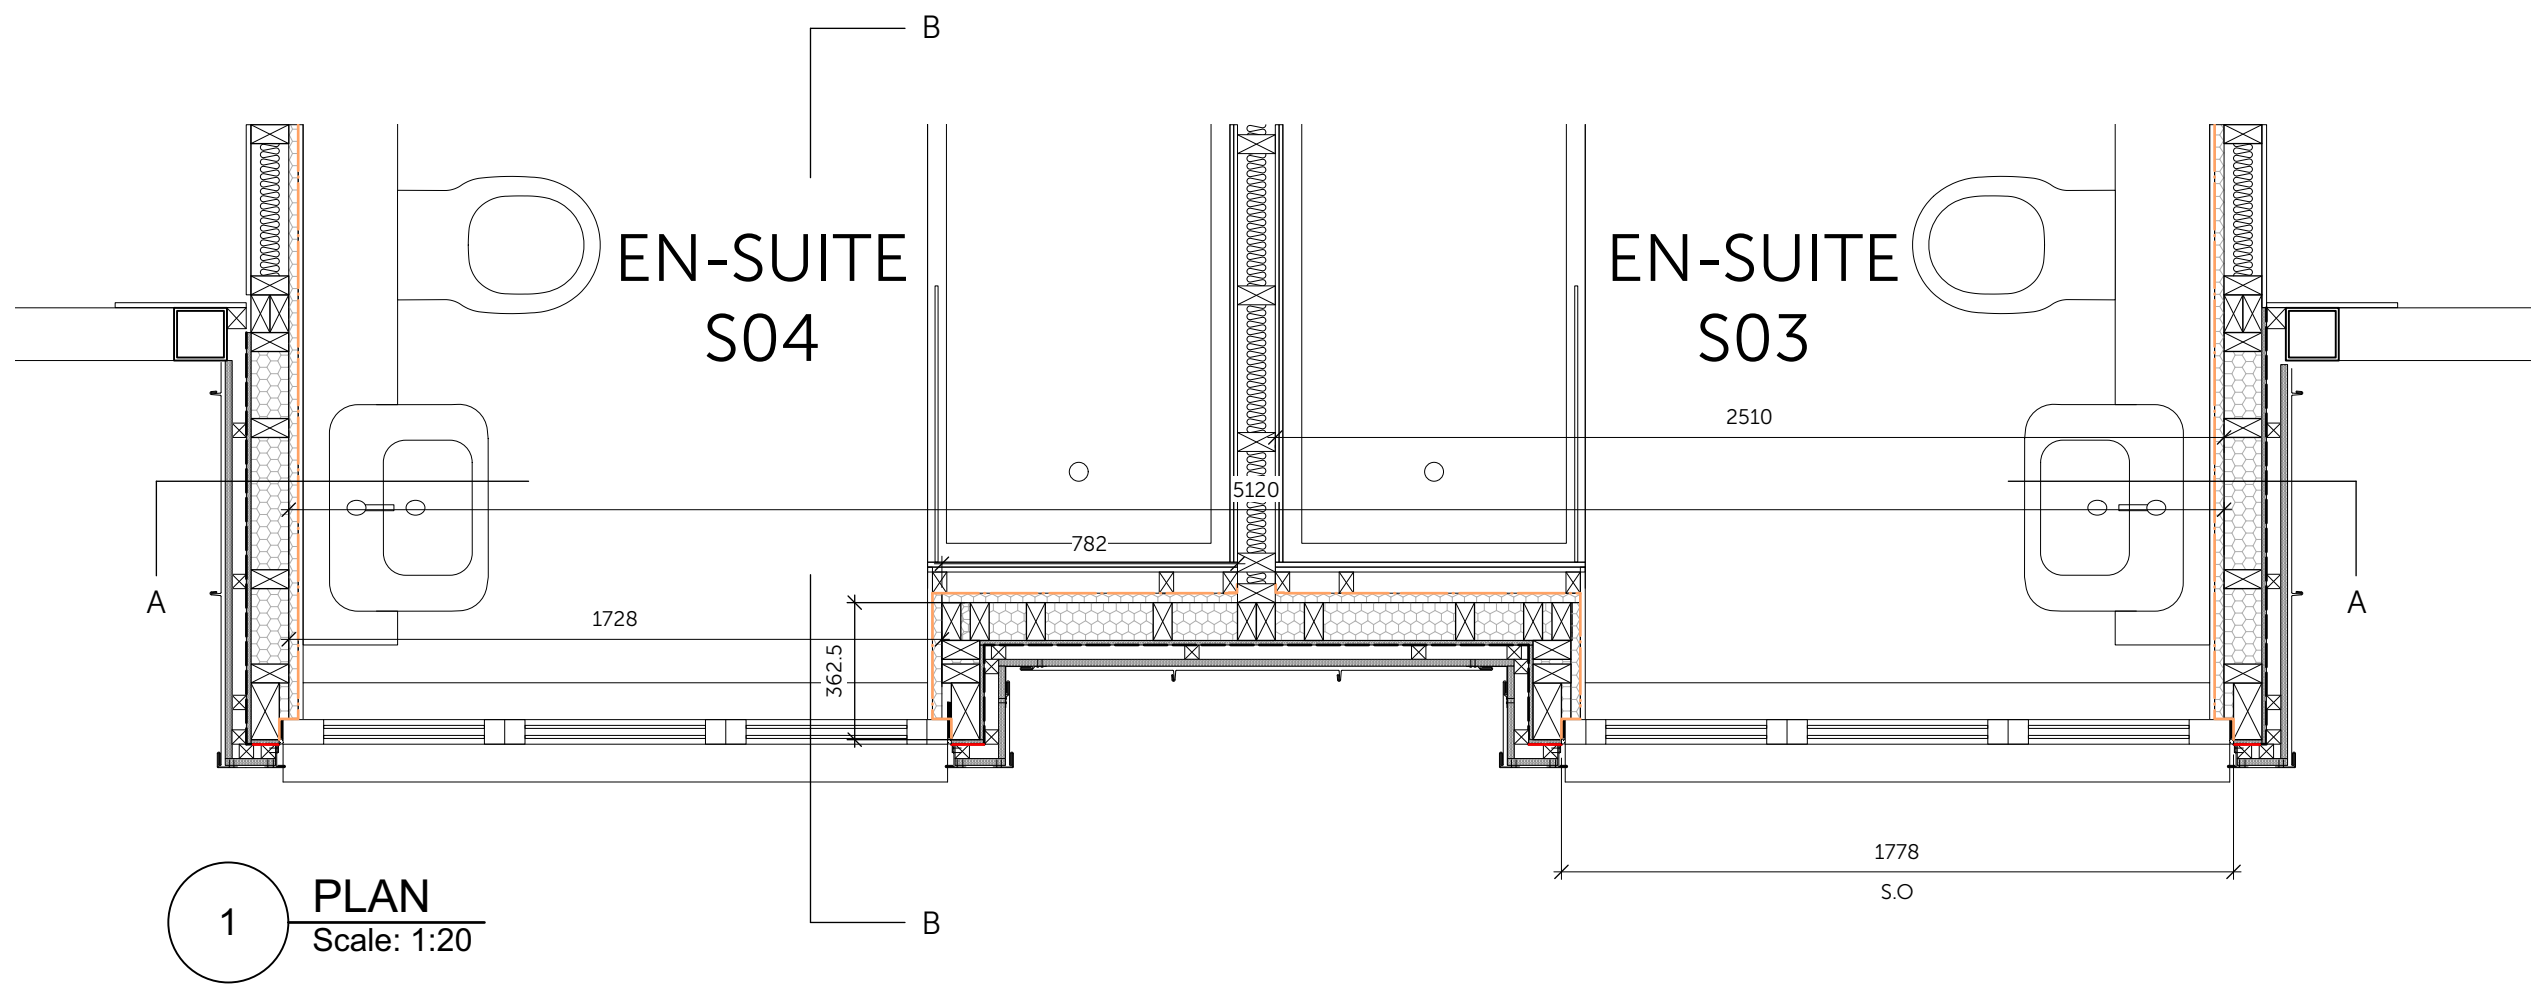


1 **PLAN**
Scale: 1:20

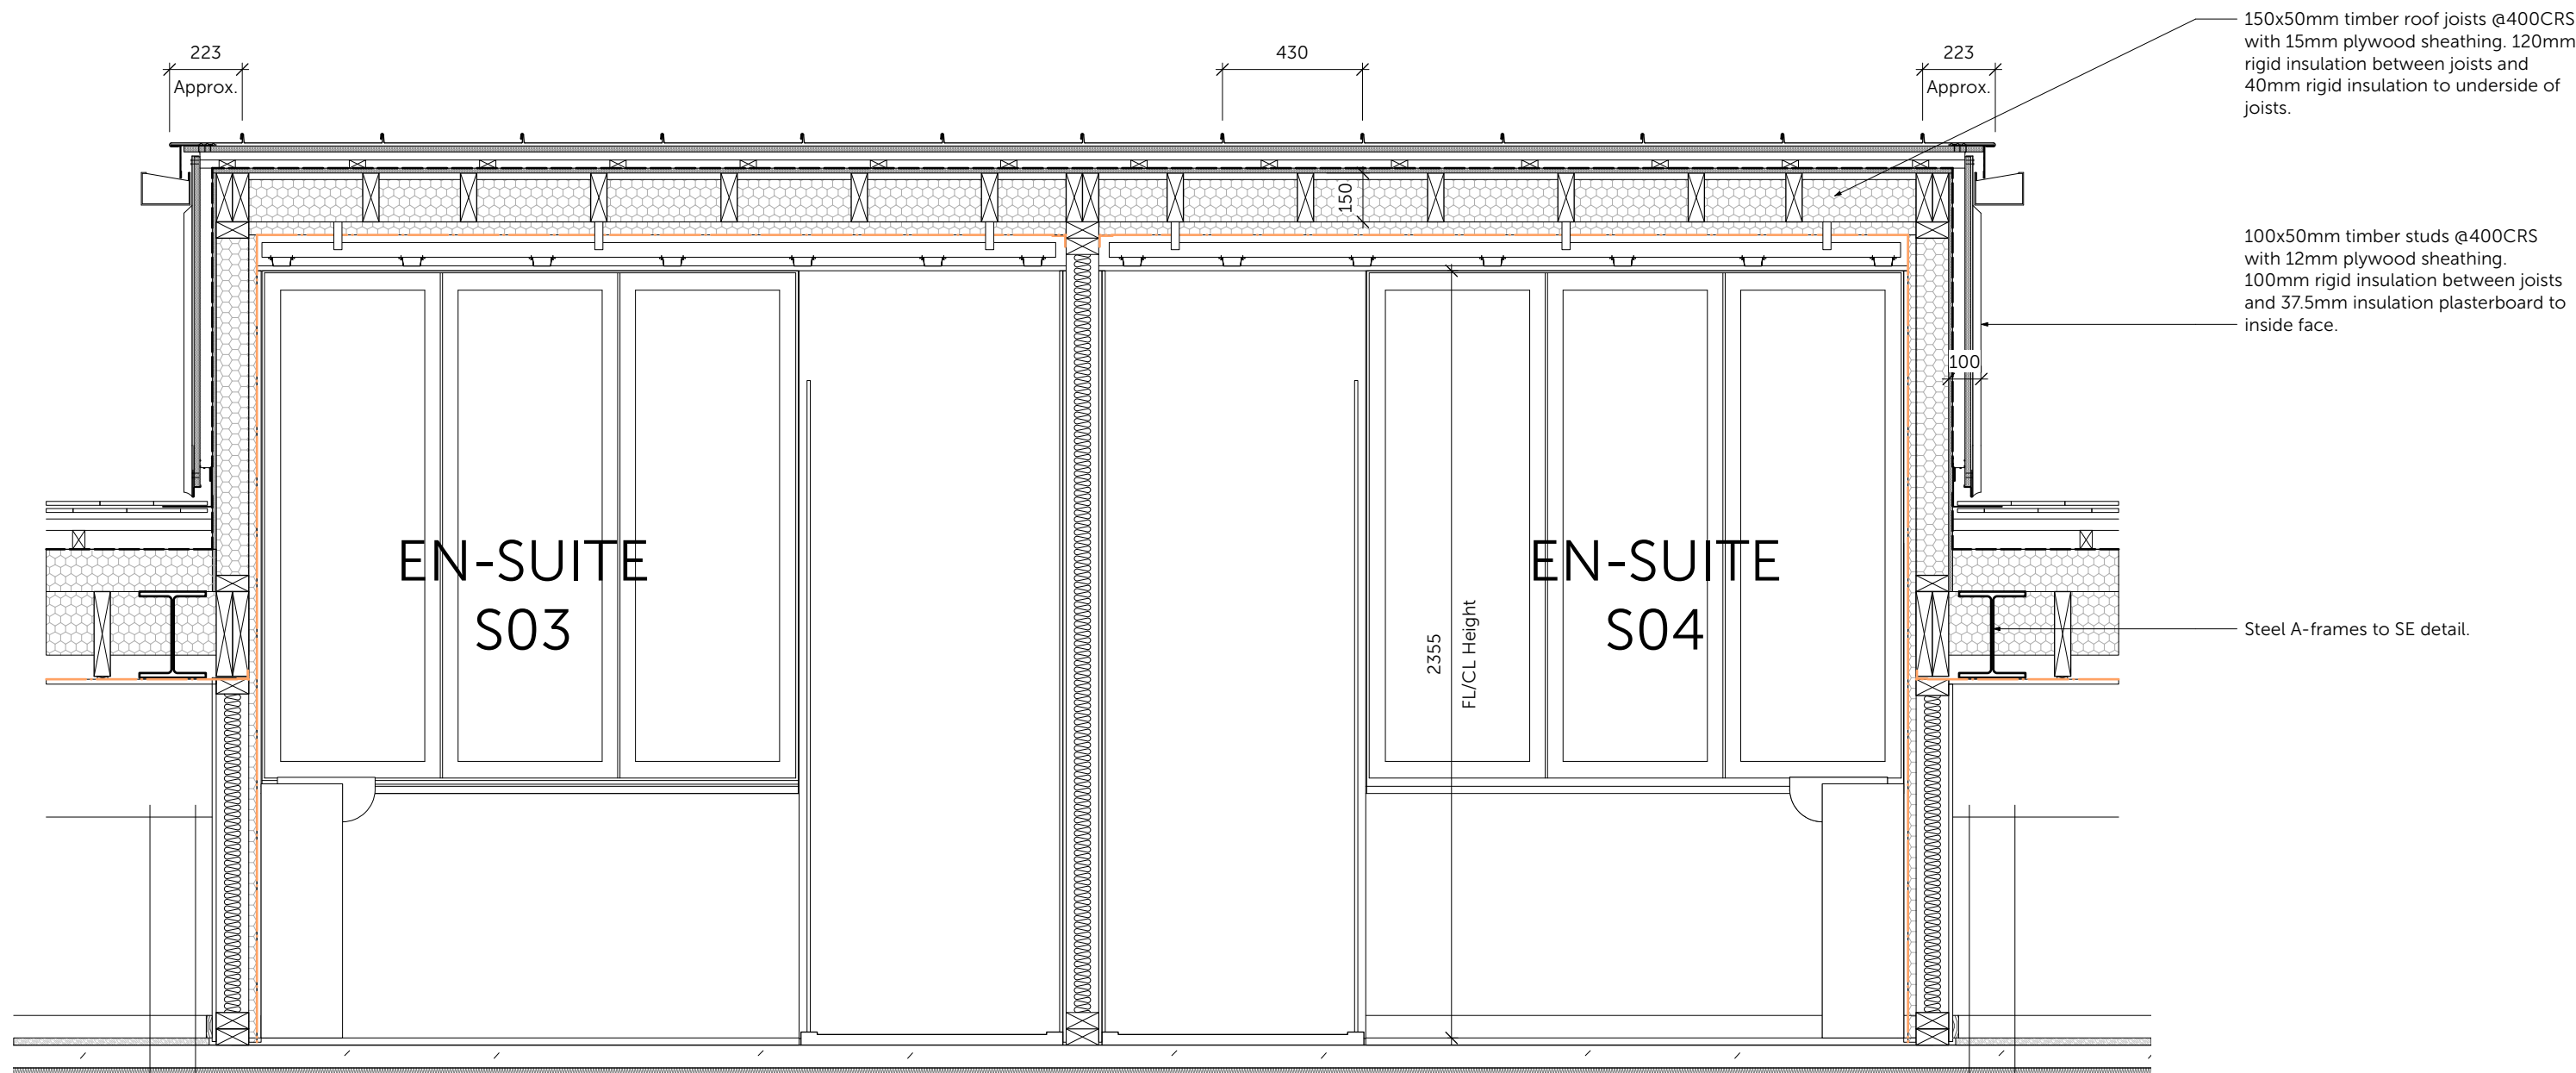


2 **LONG SECTION (A-A)**
Scale: 1:20

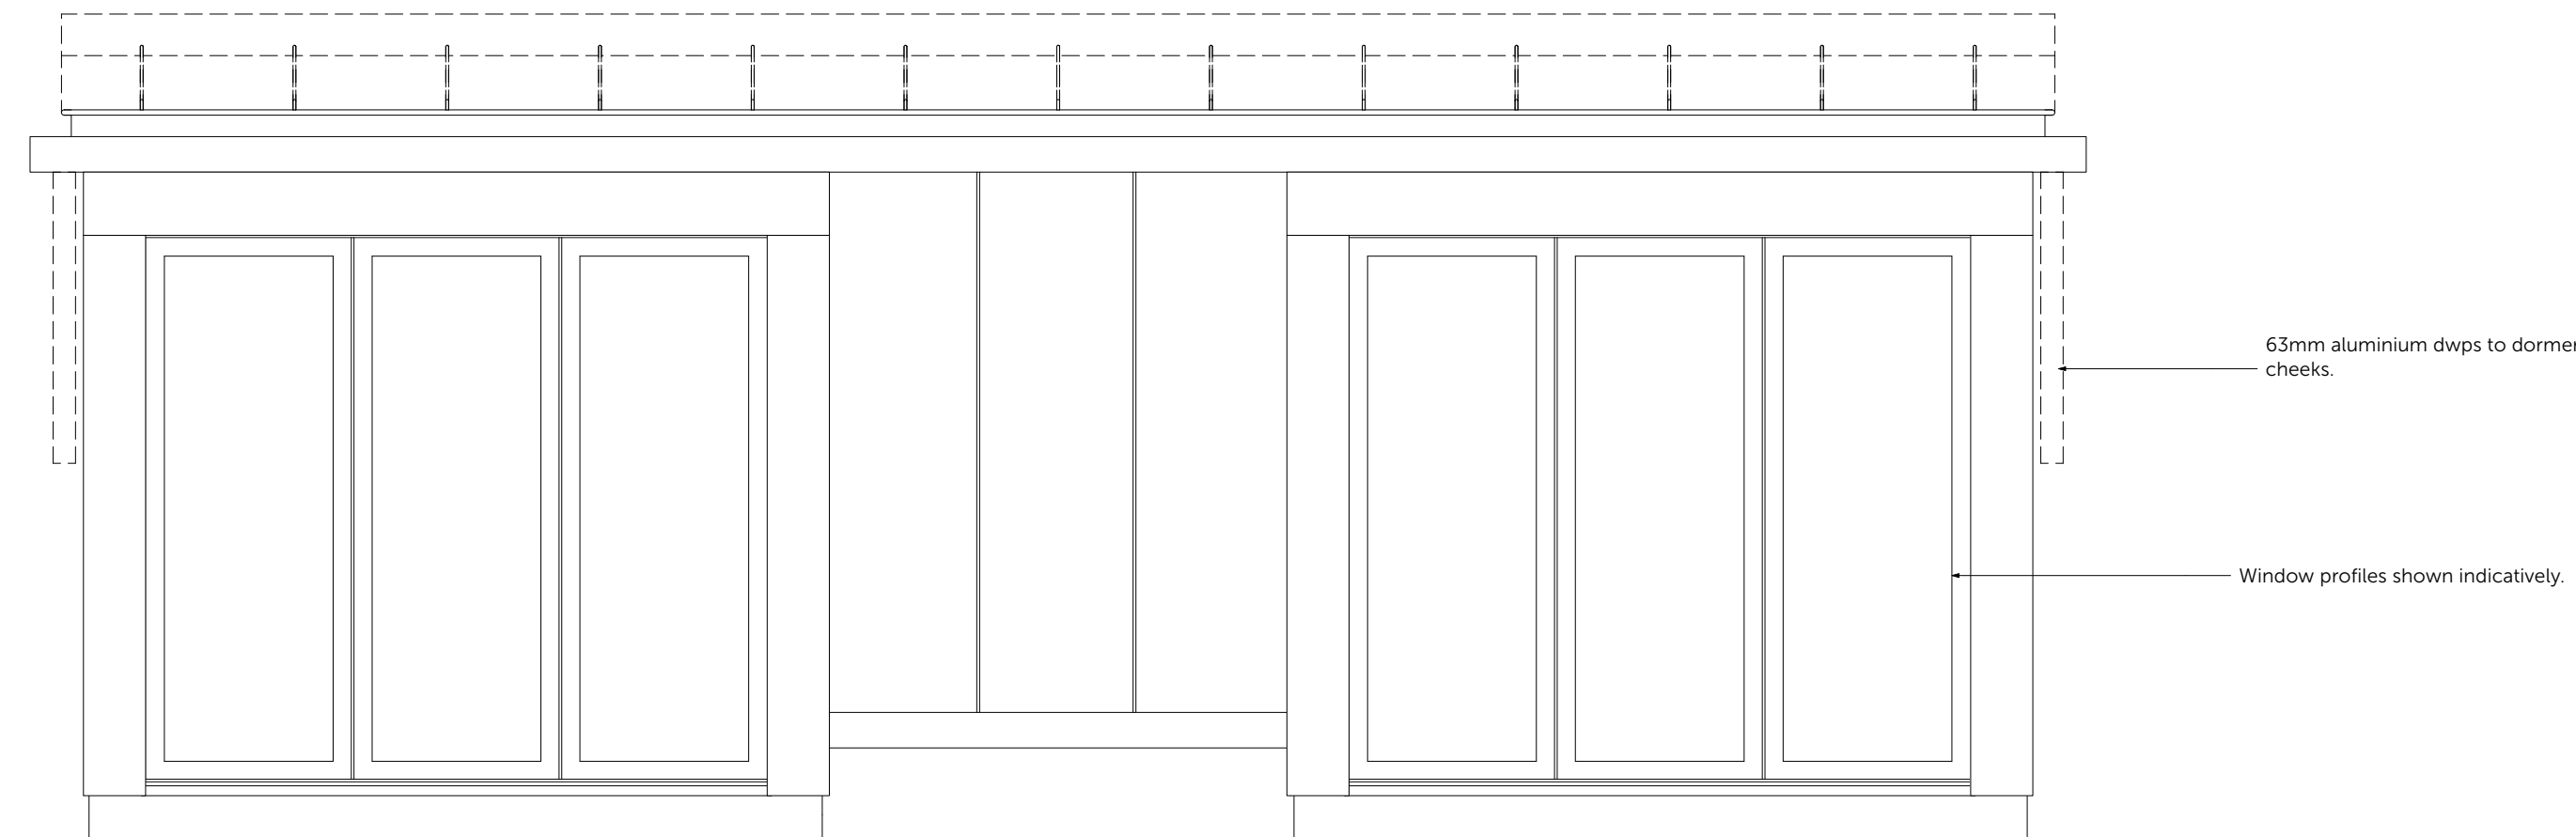

3 **FRONT ELEVATION**
Scale: 1:20

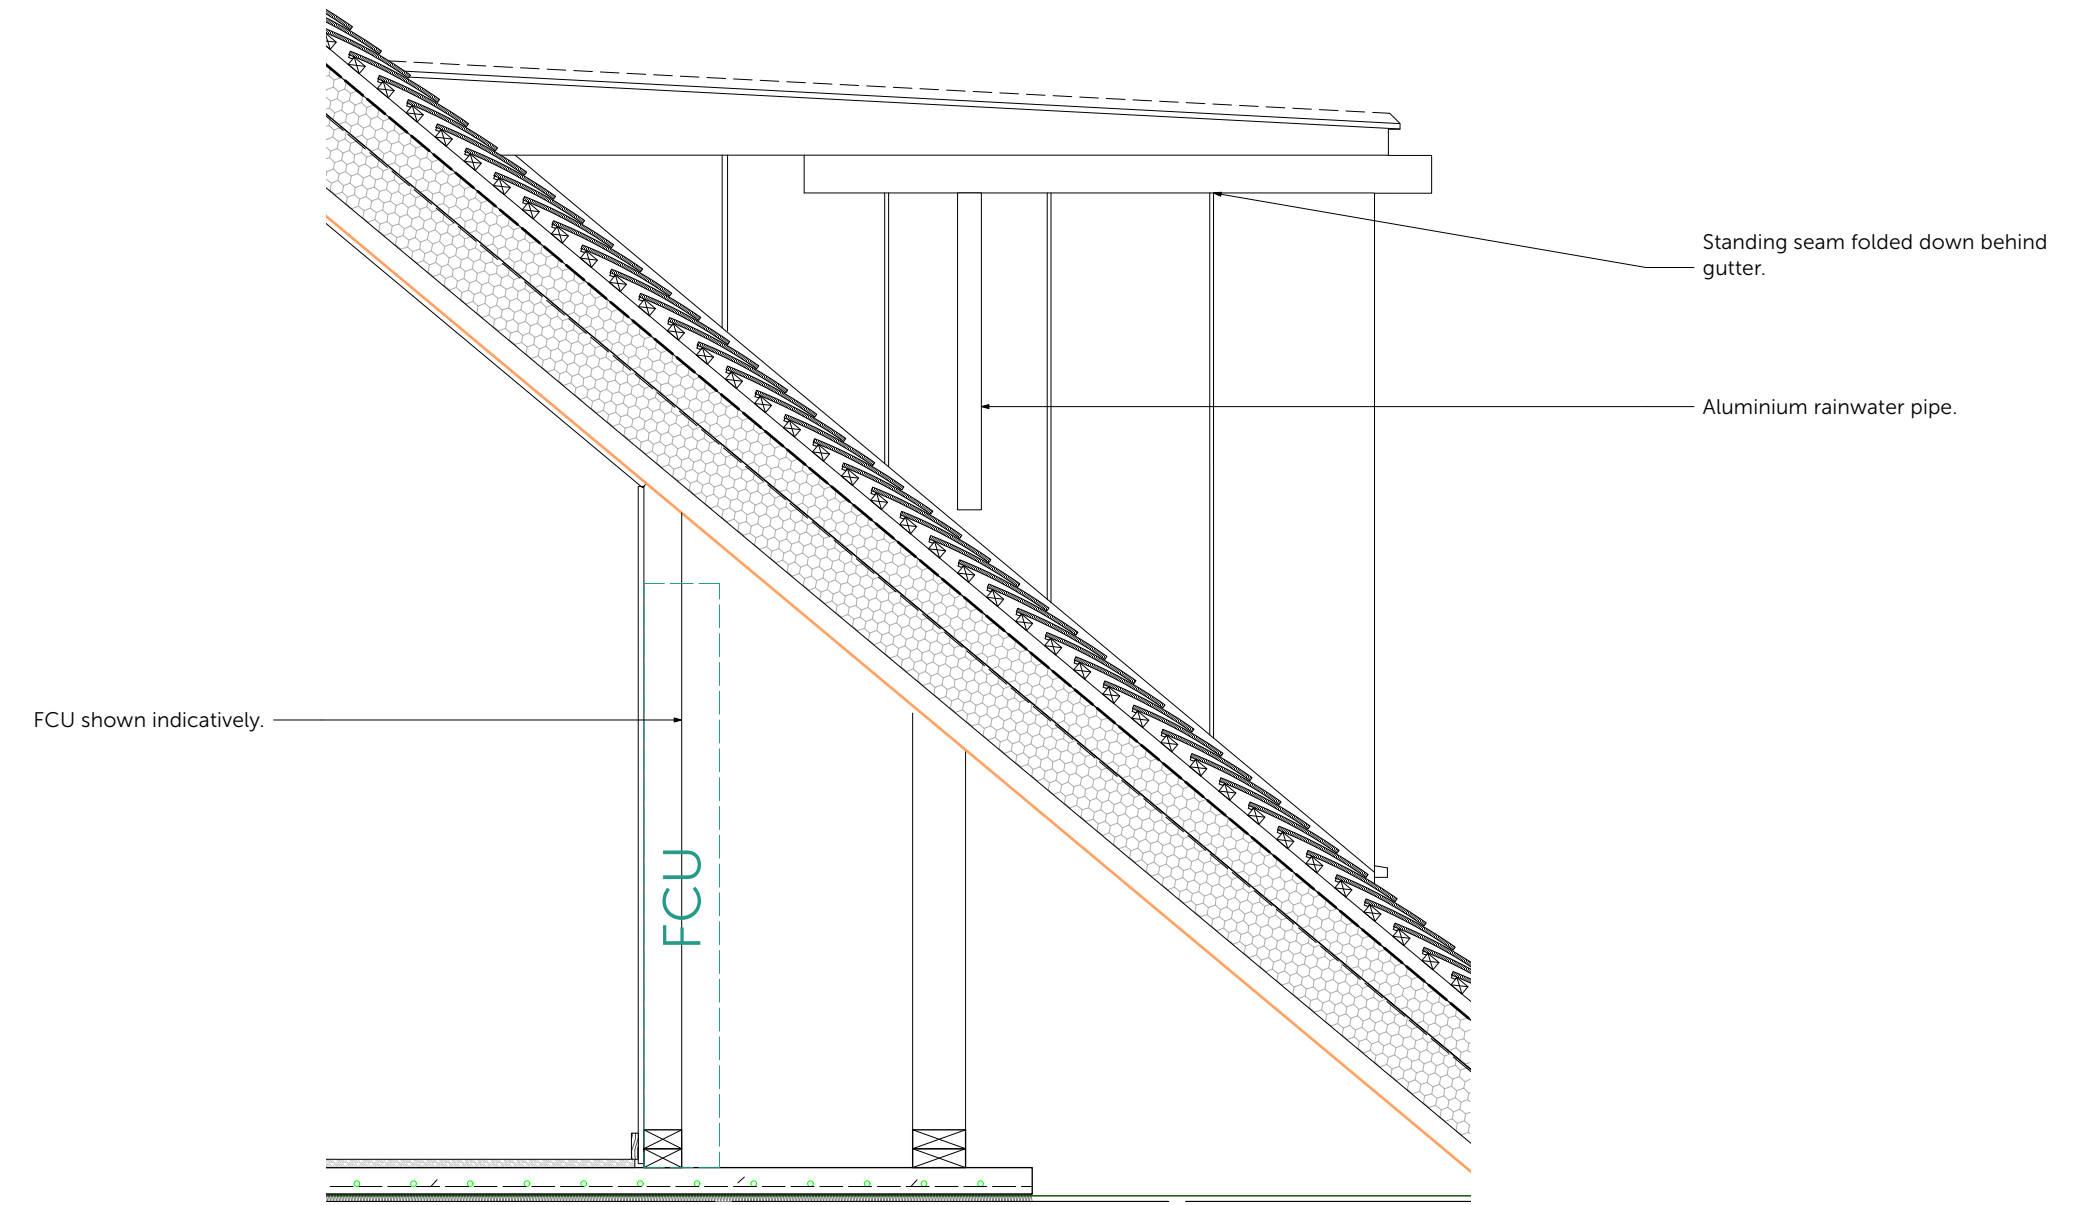

4 **SIDE ELEVATION**
Scale: 1:20

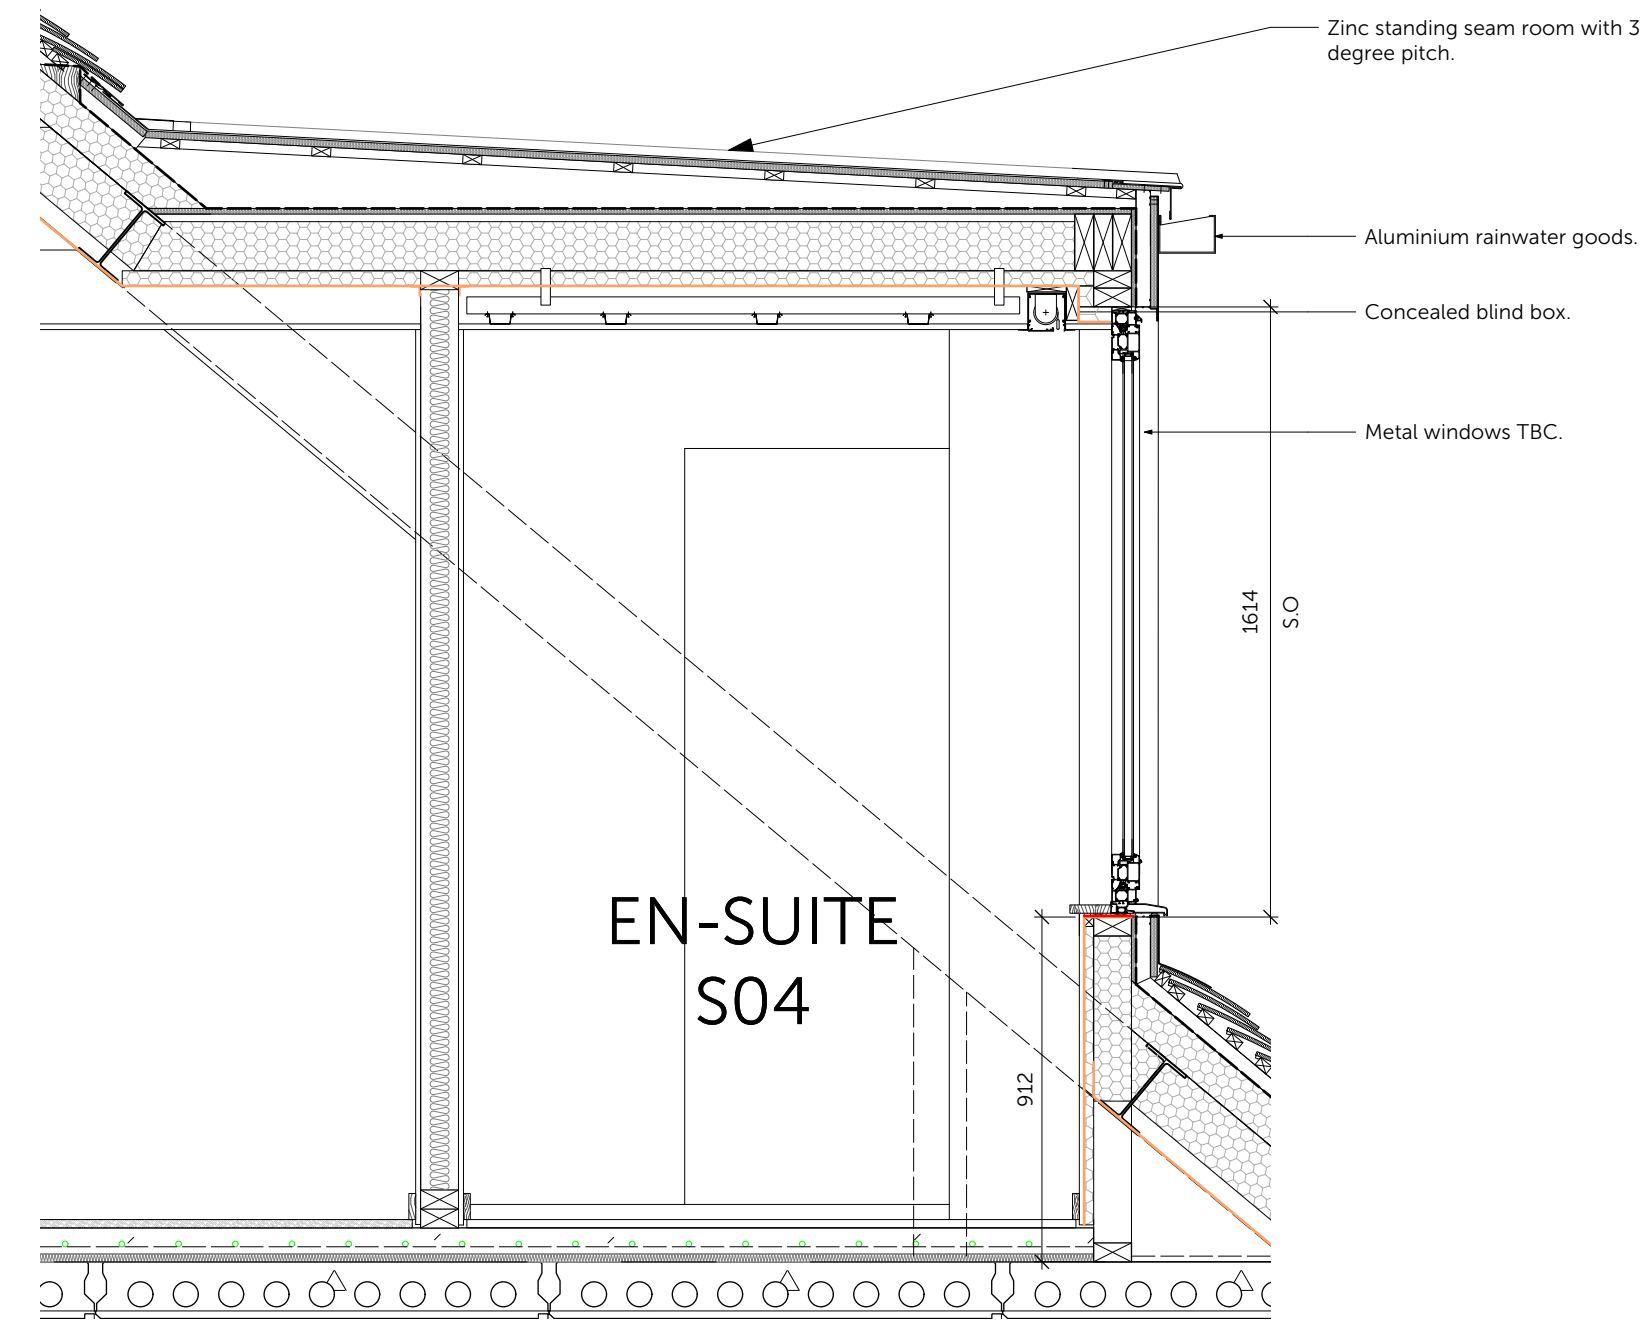

5 **SHORT SECTION (B-B)**
Scale: 1:20

NOTE:
ALL ZINC TO BE INSTALLED TO
MANUFACTURER'S GUIDANCE.
WINDOW SYSTEM TBC.

DO NOT SCALE FROM THIS DRAWING AND CHECK ALL DIMENSIONS ON SITE.
THIS DRAWING IS TO BE READ IN CONJUNCTION WITH ALL OTHER RELEVANT INFORMATION FROM OTHER CONSULTANTS

REV	DATE	NOTES
D1	14/11/2023	Draft revision for SE.
D2	07/12/2023	Updated after SE comments.

DRAWN	PROJECT	TITLE
RM	25 Sheldon Avenue	Zinc Dormer Details 1
	N6 4JS	

CHECKED	SCALE	DATE	NO	REV
TPR	@ A1 1:50 / @ A3 1:100	June 2023	SHELD-CGA-00-ZZ-DR-A-3190	D2

cowper griffith architects

COWPER GRIFFITH ARCHITECTS LLP
15 HIGH STREET WHITTLESFORD CAMBRIDGE CB22 4LT
www.cowpergriffith.co.uk