


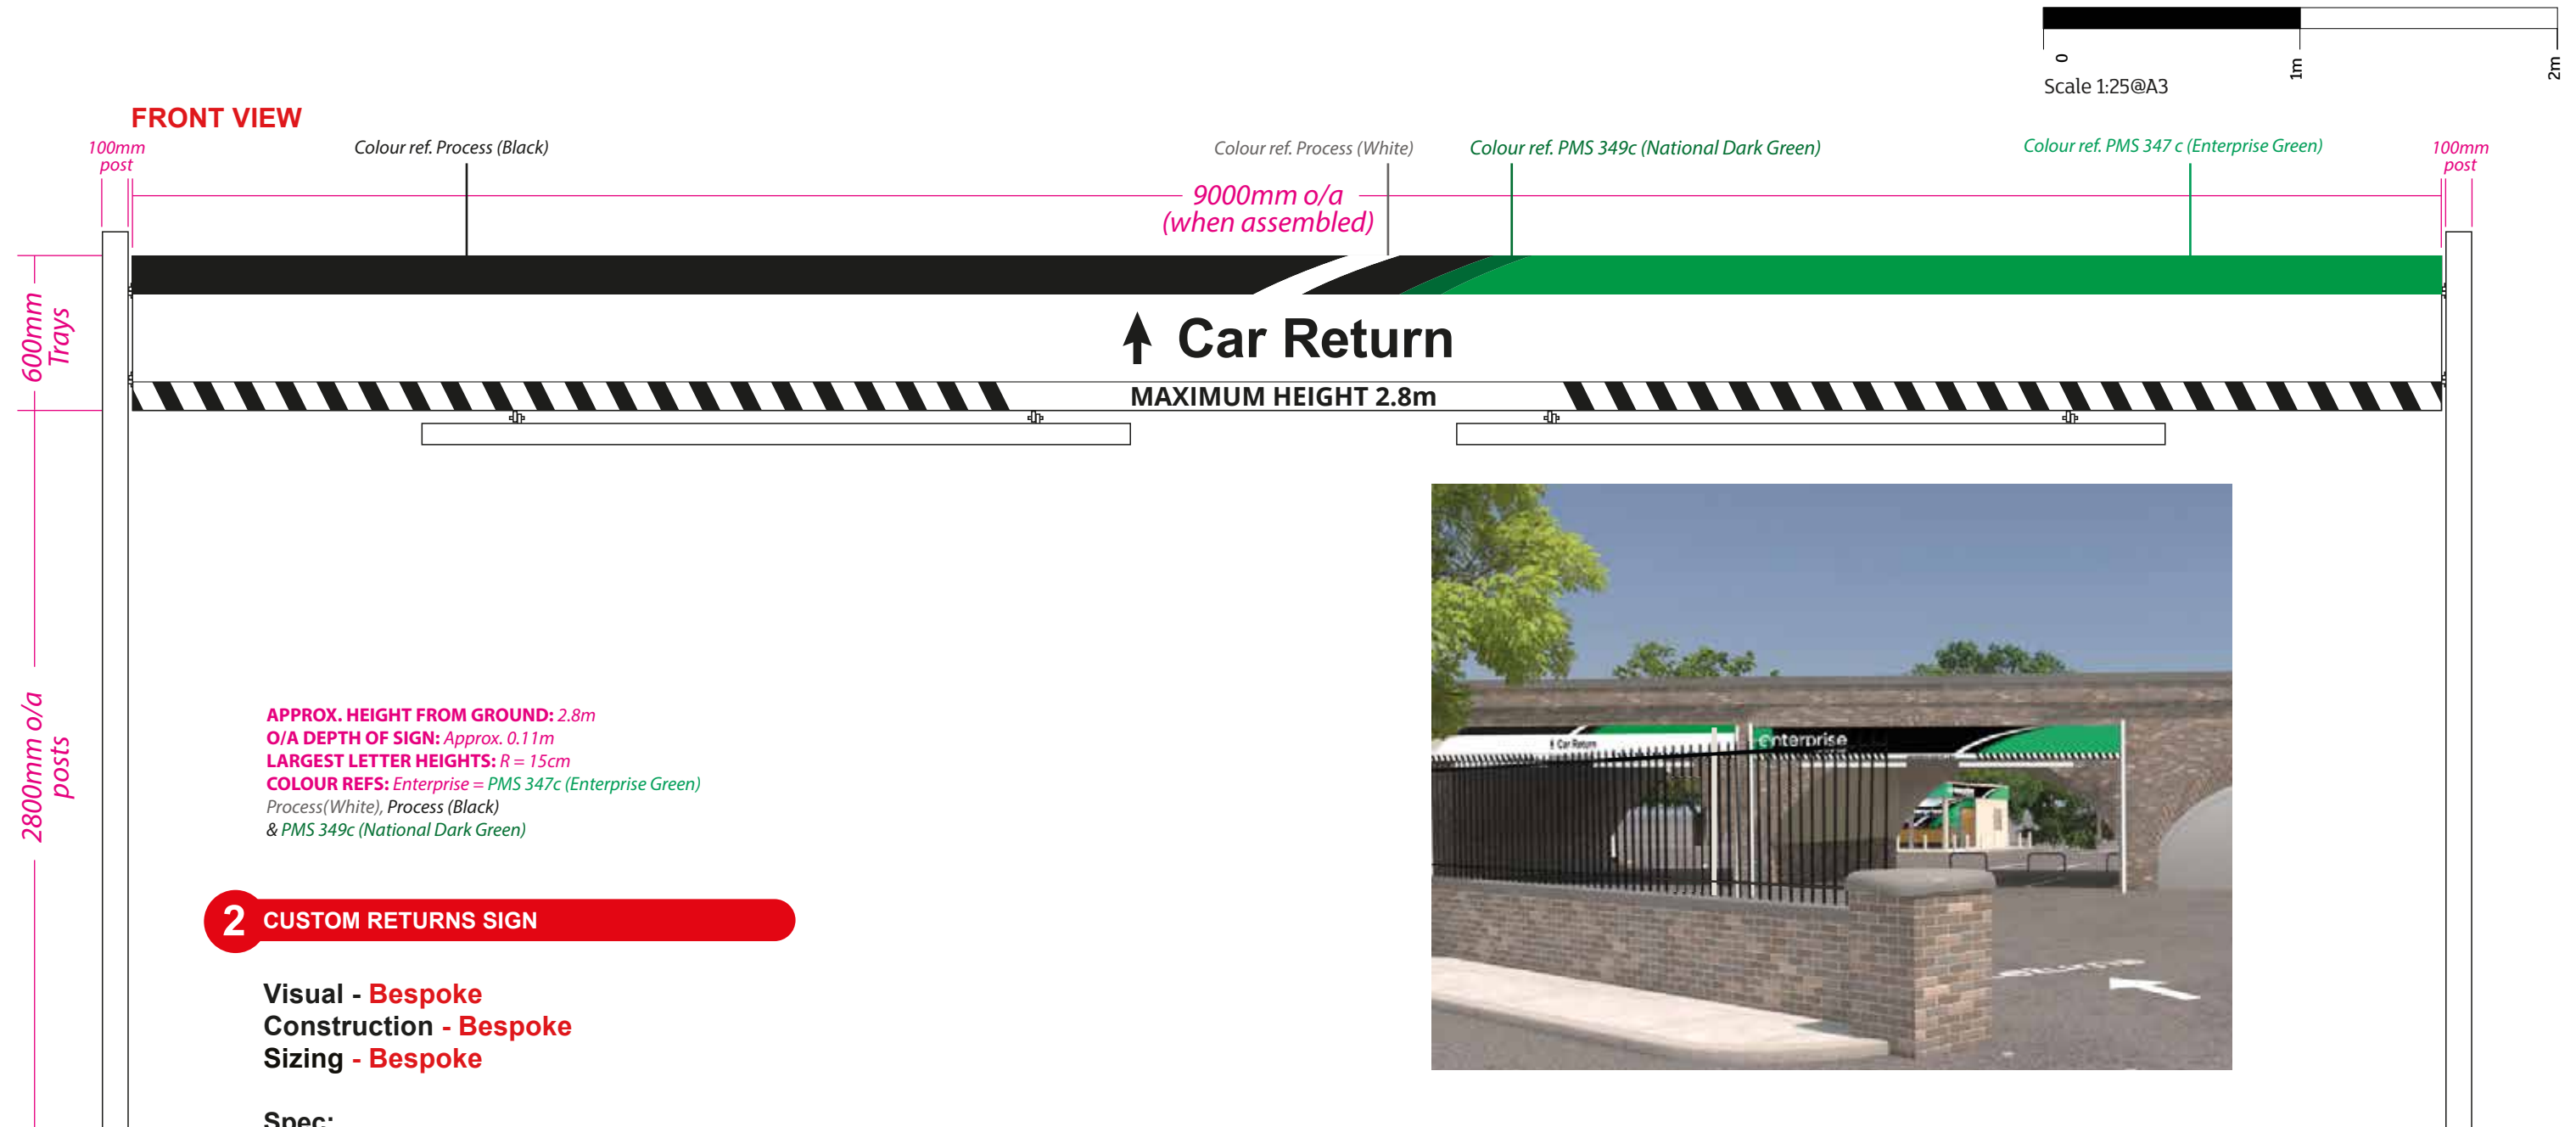


42598 **Tottenham - Page Green Road**

Group	U1
Branch	xx
Version	v4
Date	11/04/23
Version	Revision History
#1 : 11/04/23	Initial Drawing Created
#2 : 09/10/23	Amended fascia size
#3 : 09/10/23	Amended to new render
#4 : 09/10/23	Added new goal post Enterprise logo sign

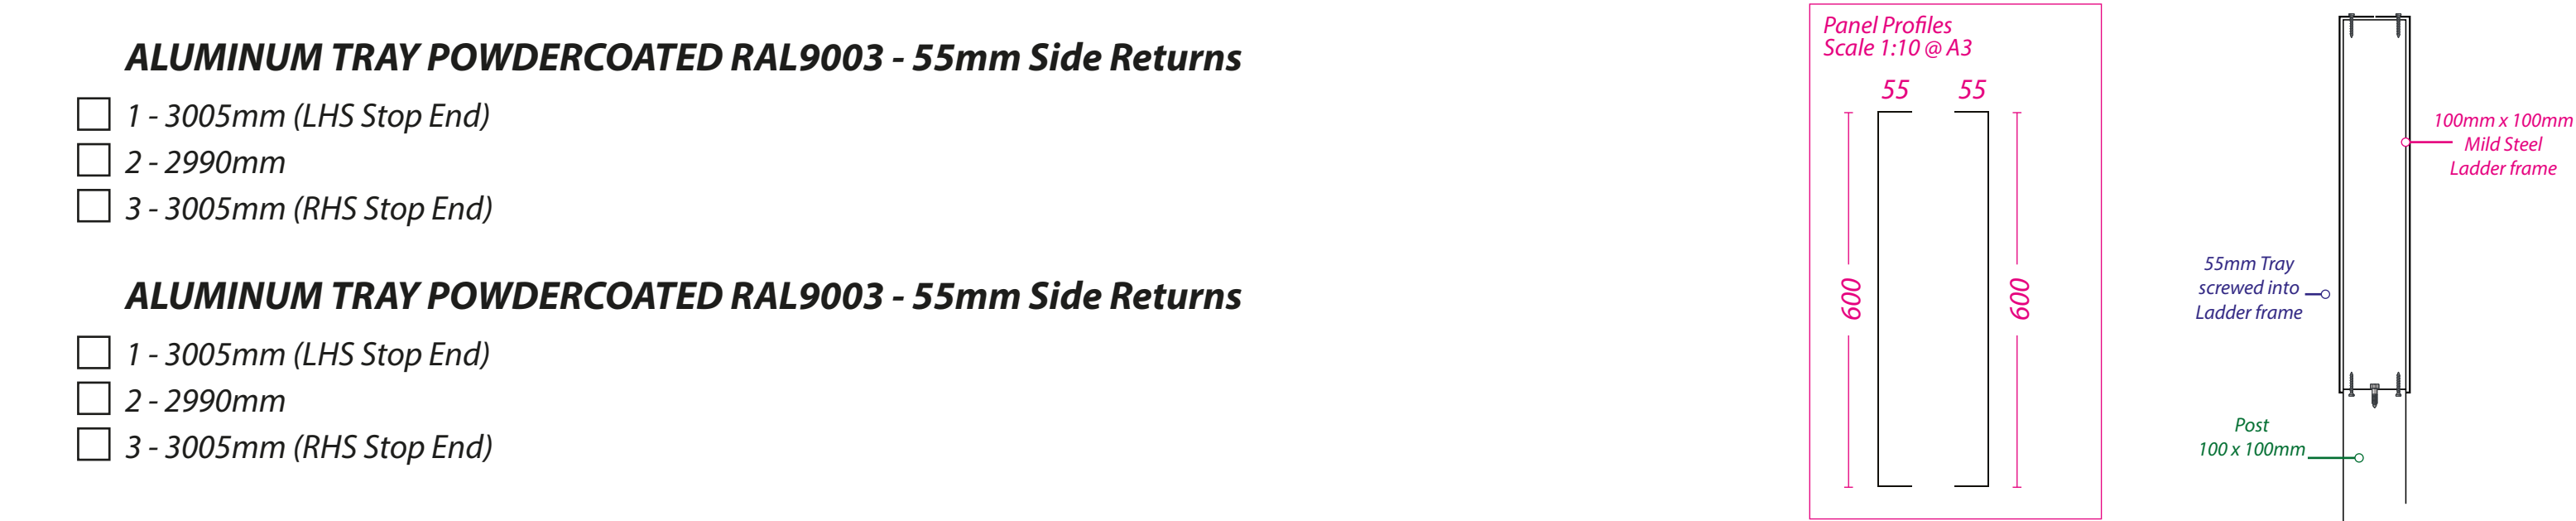

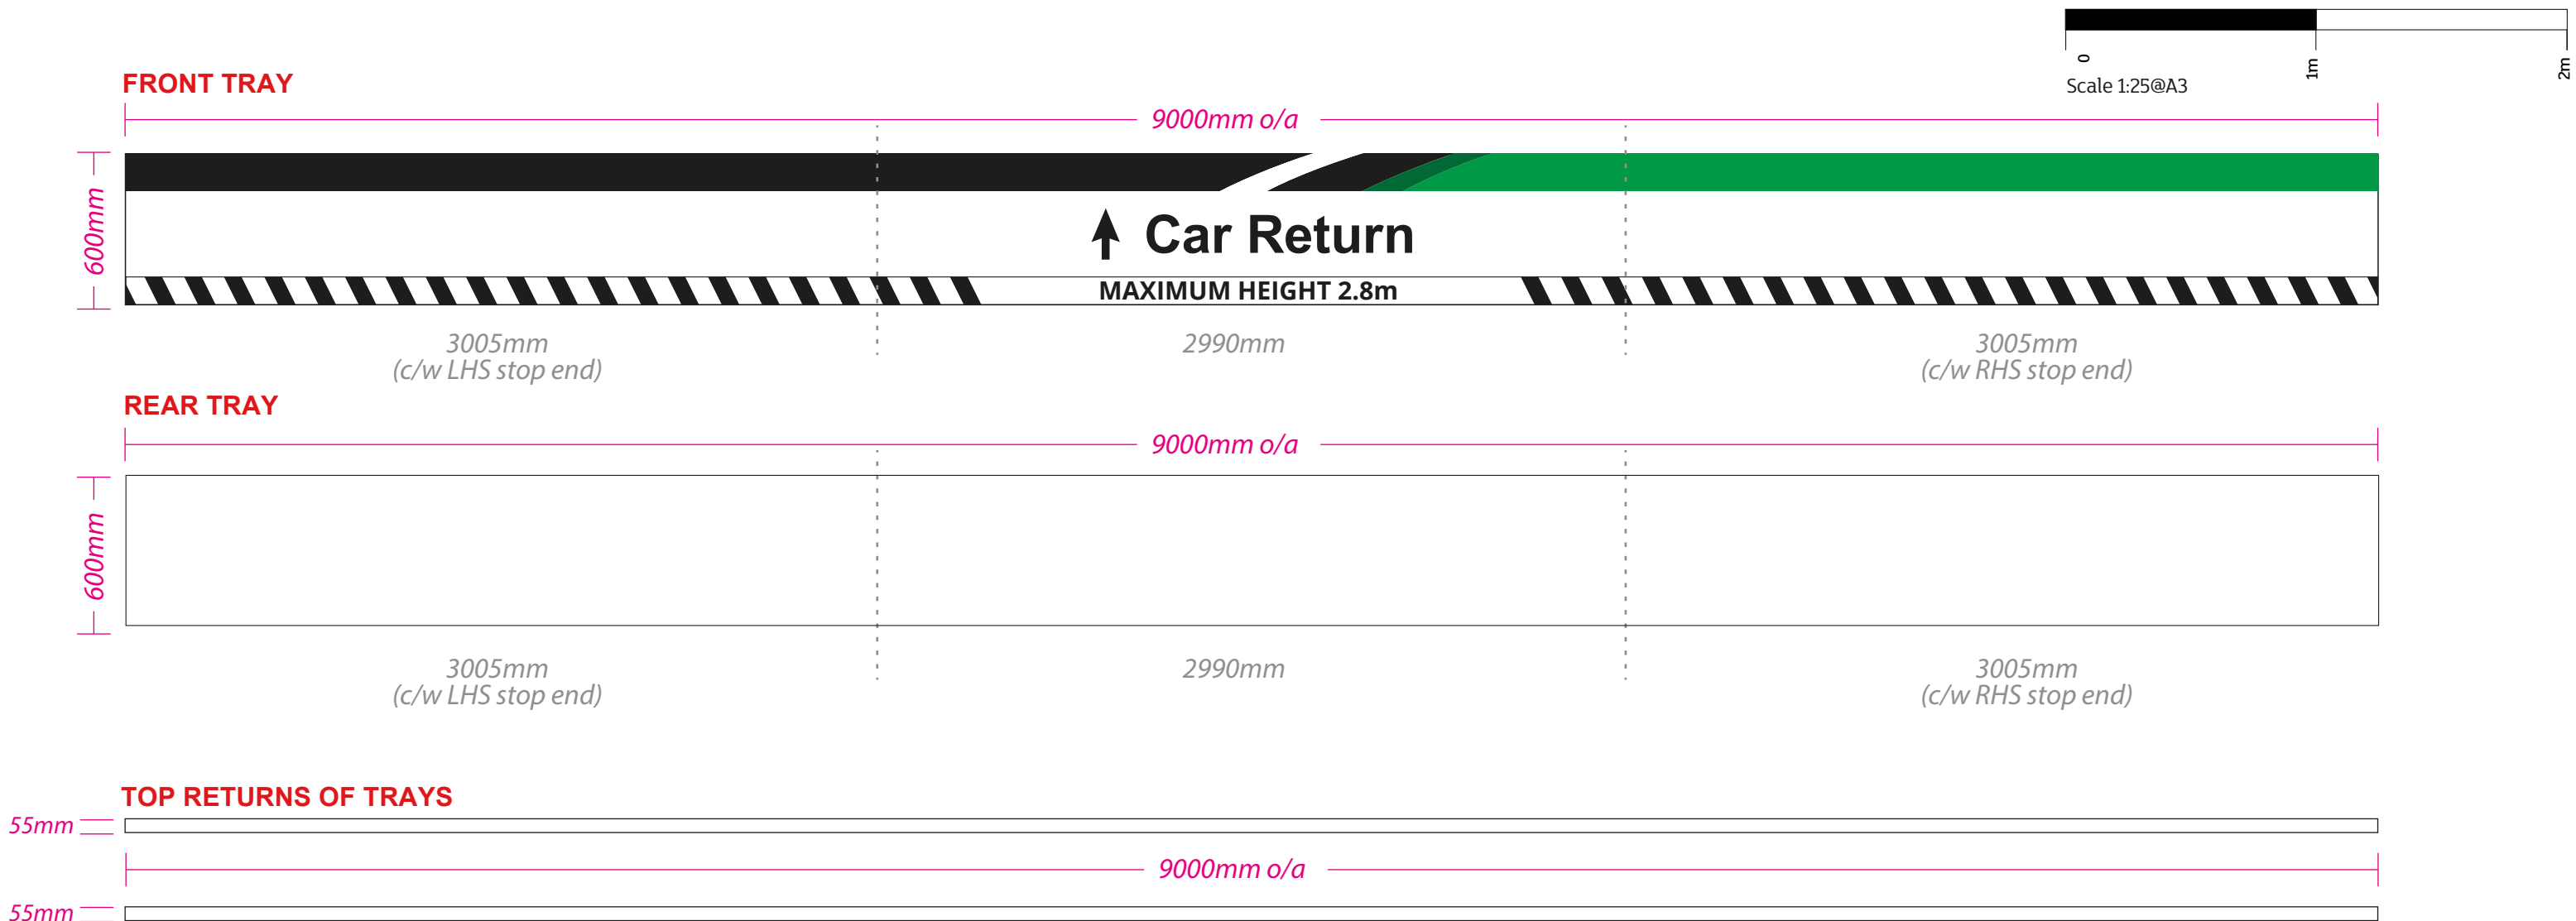

 

FRONT VIEW



3 CUSTOM ENTERPRISE SIGN

Visual - Bespoke
Construction - Bespoke
Sizing - Bespoke


Spec:

Brand to purchase a Fixed Height Barrier (Ladder Style), 100 x 100 x 5mm Box Steel Posts powdercoated White 9 metres x 2.8m painted white and then clad this with the below

Face panels

face panel - aluminium tray 9000mm x 600mm with 55mm returns powder coated white
face panel - aluminium tray 9000mm x 600mm with 55mm returns powder coated white with vinyl graphics to face

NOTE: Brand to send barrier to site for on site contractor to install as part of groundworks


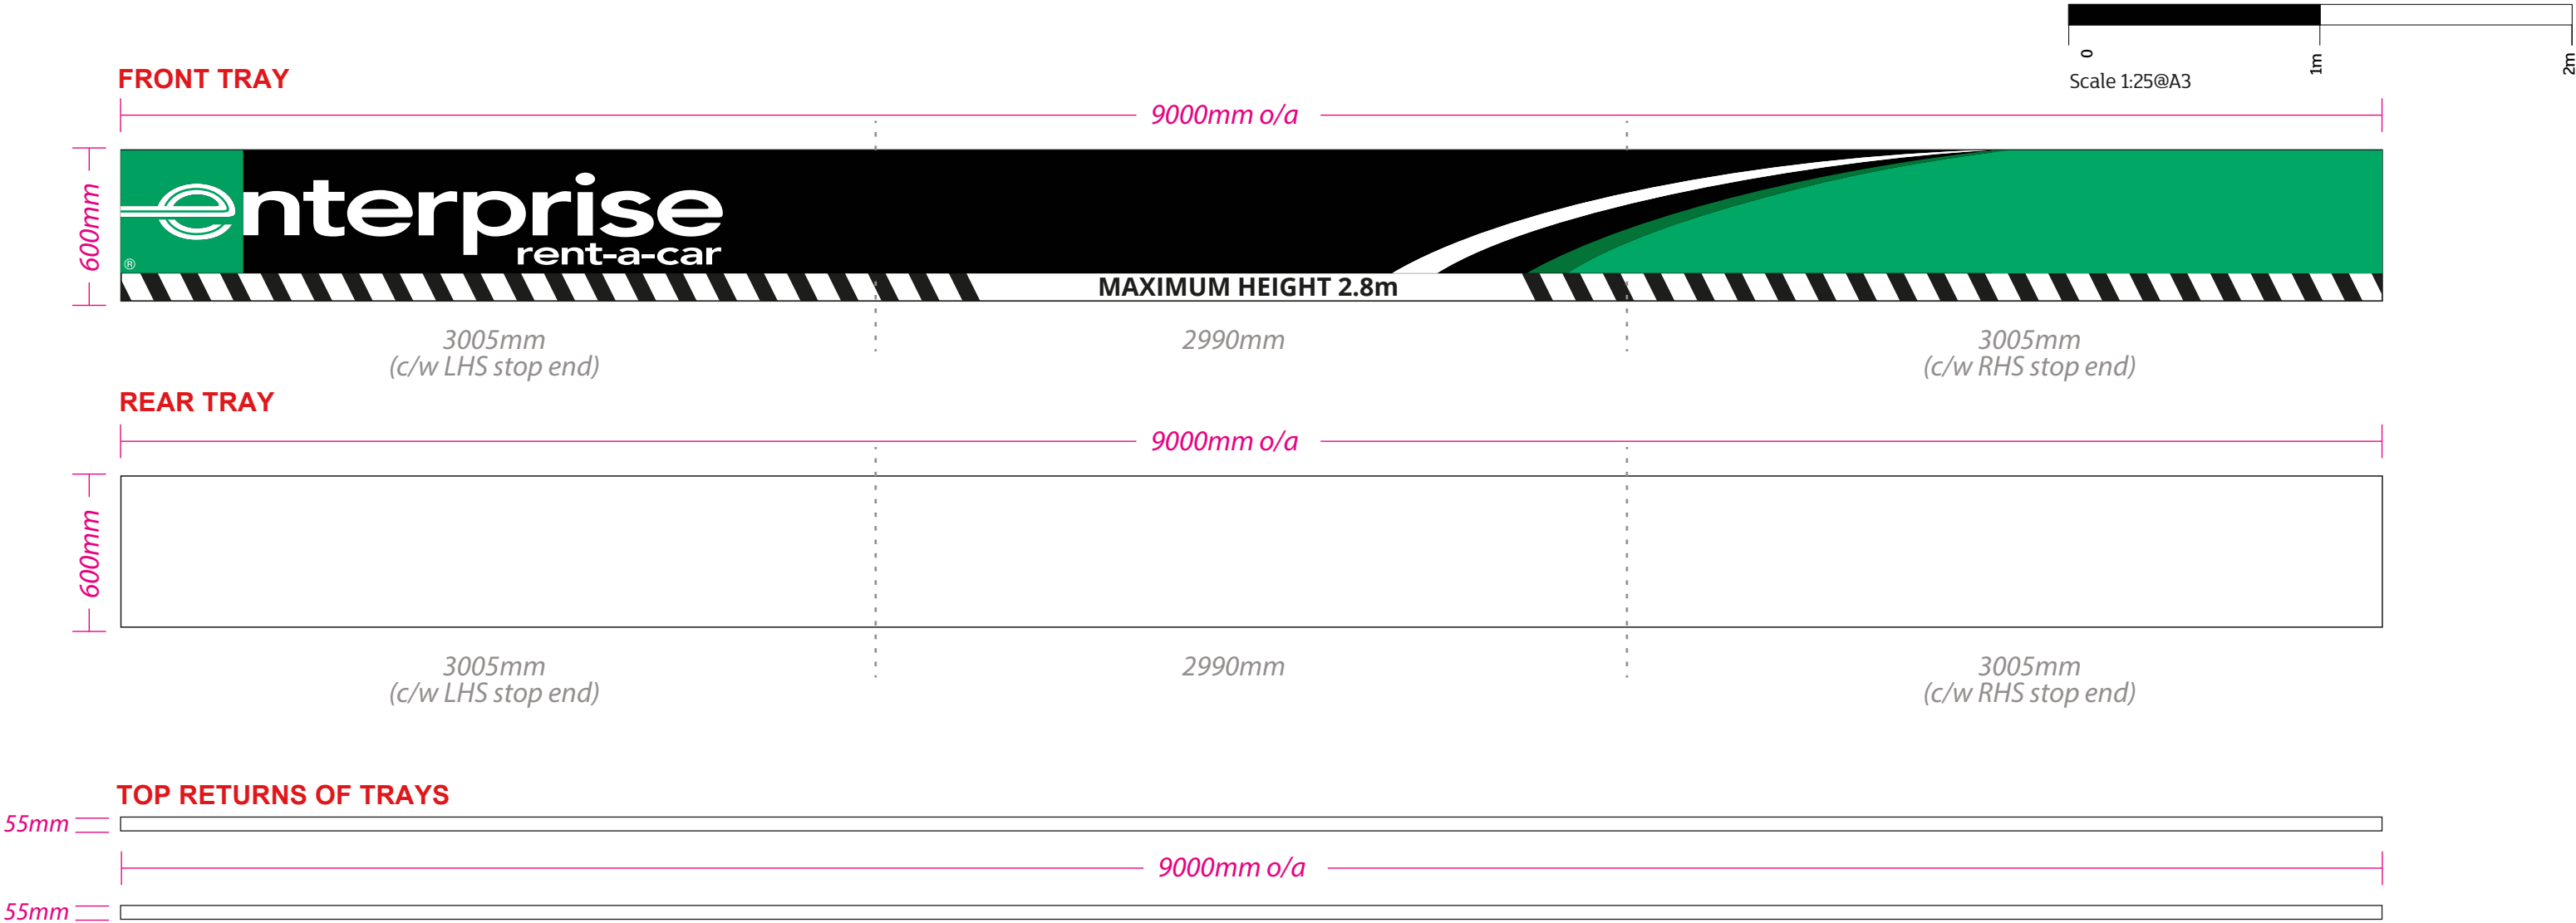



ALUMINUM TRAY POWDERCOATED RAL9003 - 55mm Side Returns

- ☐ 1 - 3005mm (LHS Stop End)
- ☐ 2 - 2990mm
- ☐ 3 - 3005mm (RHS Stop End)

ALUMINUM TRAY POWDERCOATED RAL9003 - 55mm Side Returns

- ☐ 1 - 3005mm (LHS Stop End)
- ☐ 2 - 2990mm
- ☐ 3 - 3005mm (RHS Stop End)

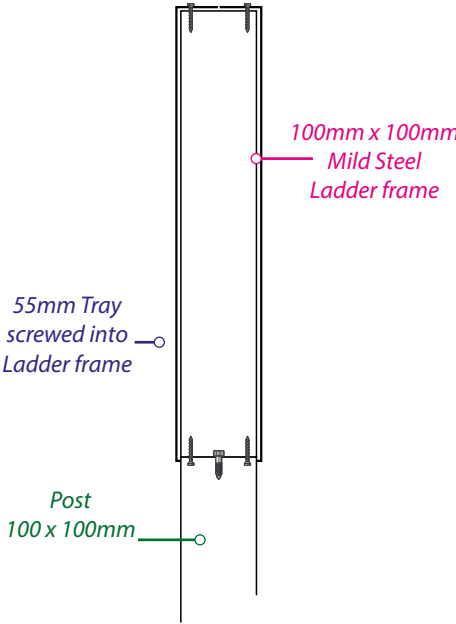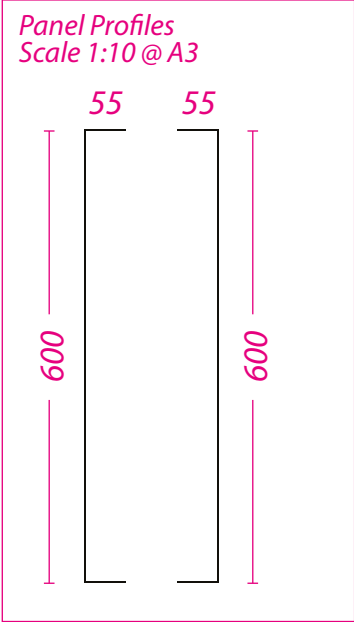

 

4 DOOR VINYL

Plotted vinyls applied to the outside of the door

Opening hours as follows:

Mon-Fri: 8am-5pm
Sat: 9am-Noon
Sun: closed



NOTE: Please check hours are correct before production

5 ILLUMINATED FASCIA BANDS (3 SIDED)

Visual - **Standard**
Construction - **Standard**
Sizing - **Bespoke**

SIZES:

- 1@ 7106mm x 800mm (left)
- 1@ 10692mm x 800mm (front)
- 1@ 7106mm x 800mm (right)

Supplied in sections flexface (196mm econoflex) with plotted translucent vinyls applied to flexface skin

NOTE: Guttering is on the left

this needs 2 lengths of 3mm angle @ 6900mm x 100mm x 156mm x 156mm powder coated Black

1 length of 2mm angle @ 6900mm x 40mm x 40mm (folded @ 75 degrees)



APPROX. HEIGHT FROM GROUND: 3.047m
O/A DEPTH OF SIGN: Approx. 0.196m
LARGEST LETTER HEIGHTS: P = 39cm
COLOUR REFS: Enterprise = 3630-146 (Enterprise Green), Printed (Black)




Scale 1:50@A3



Scale 1:50@A3

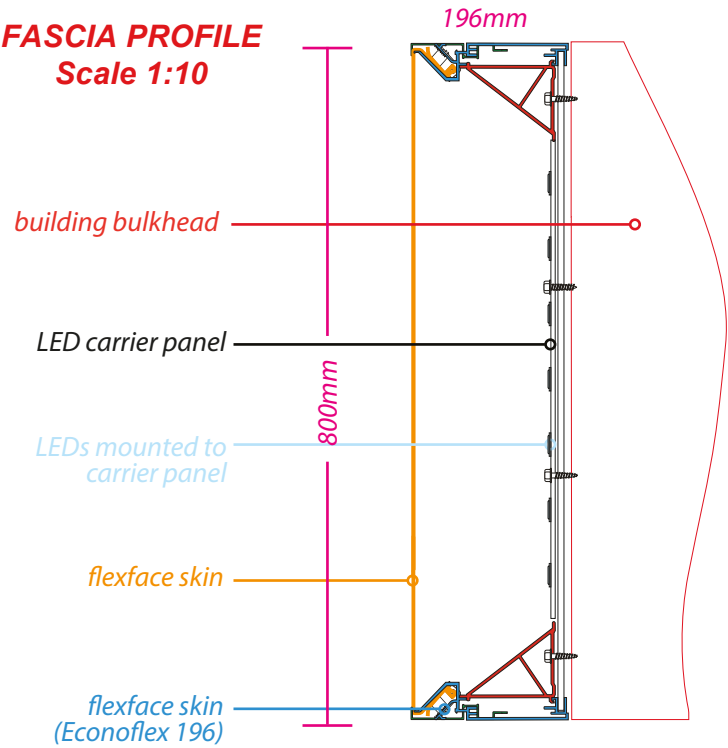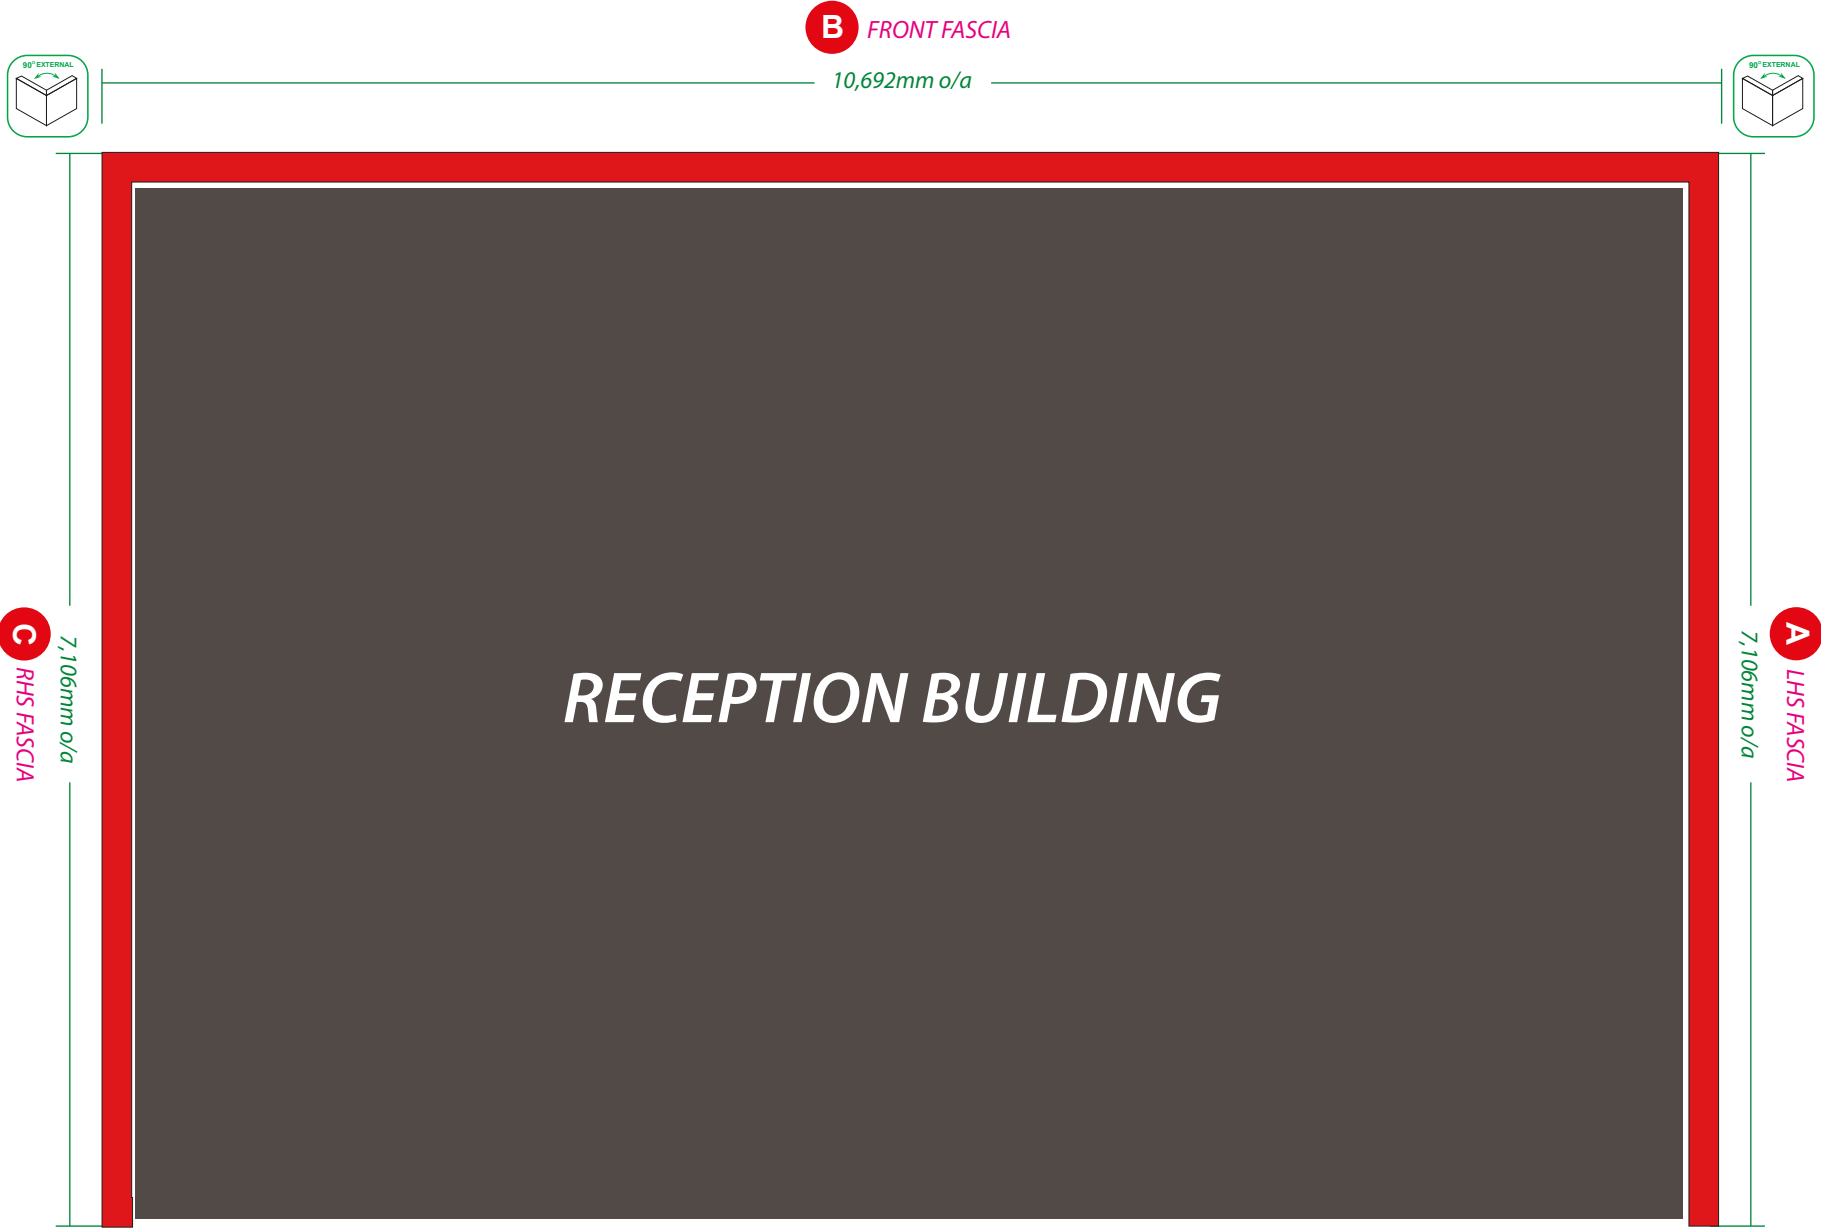


NOTE: 3mm ANGLE REQUIRED TO RAISE LHS FASCIA OVER GUTTERING, AND 2mm ANGLE TO DEFLECT RAIN

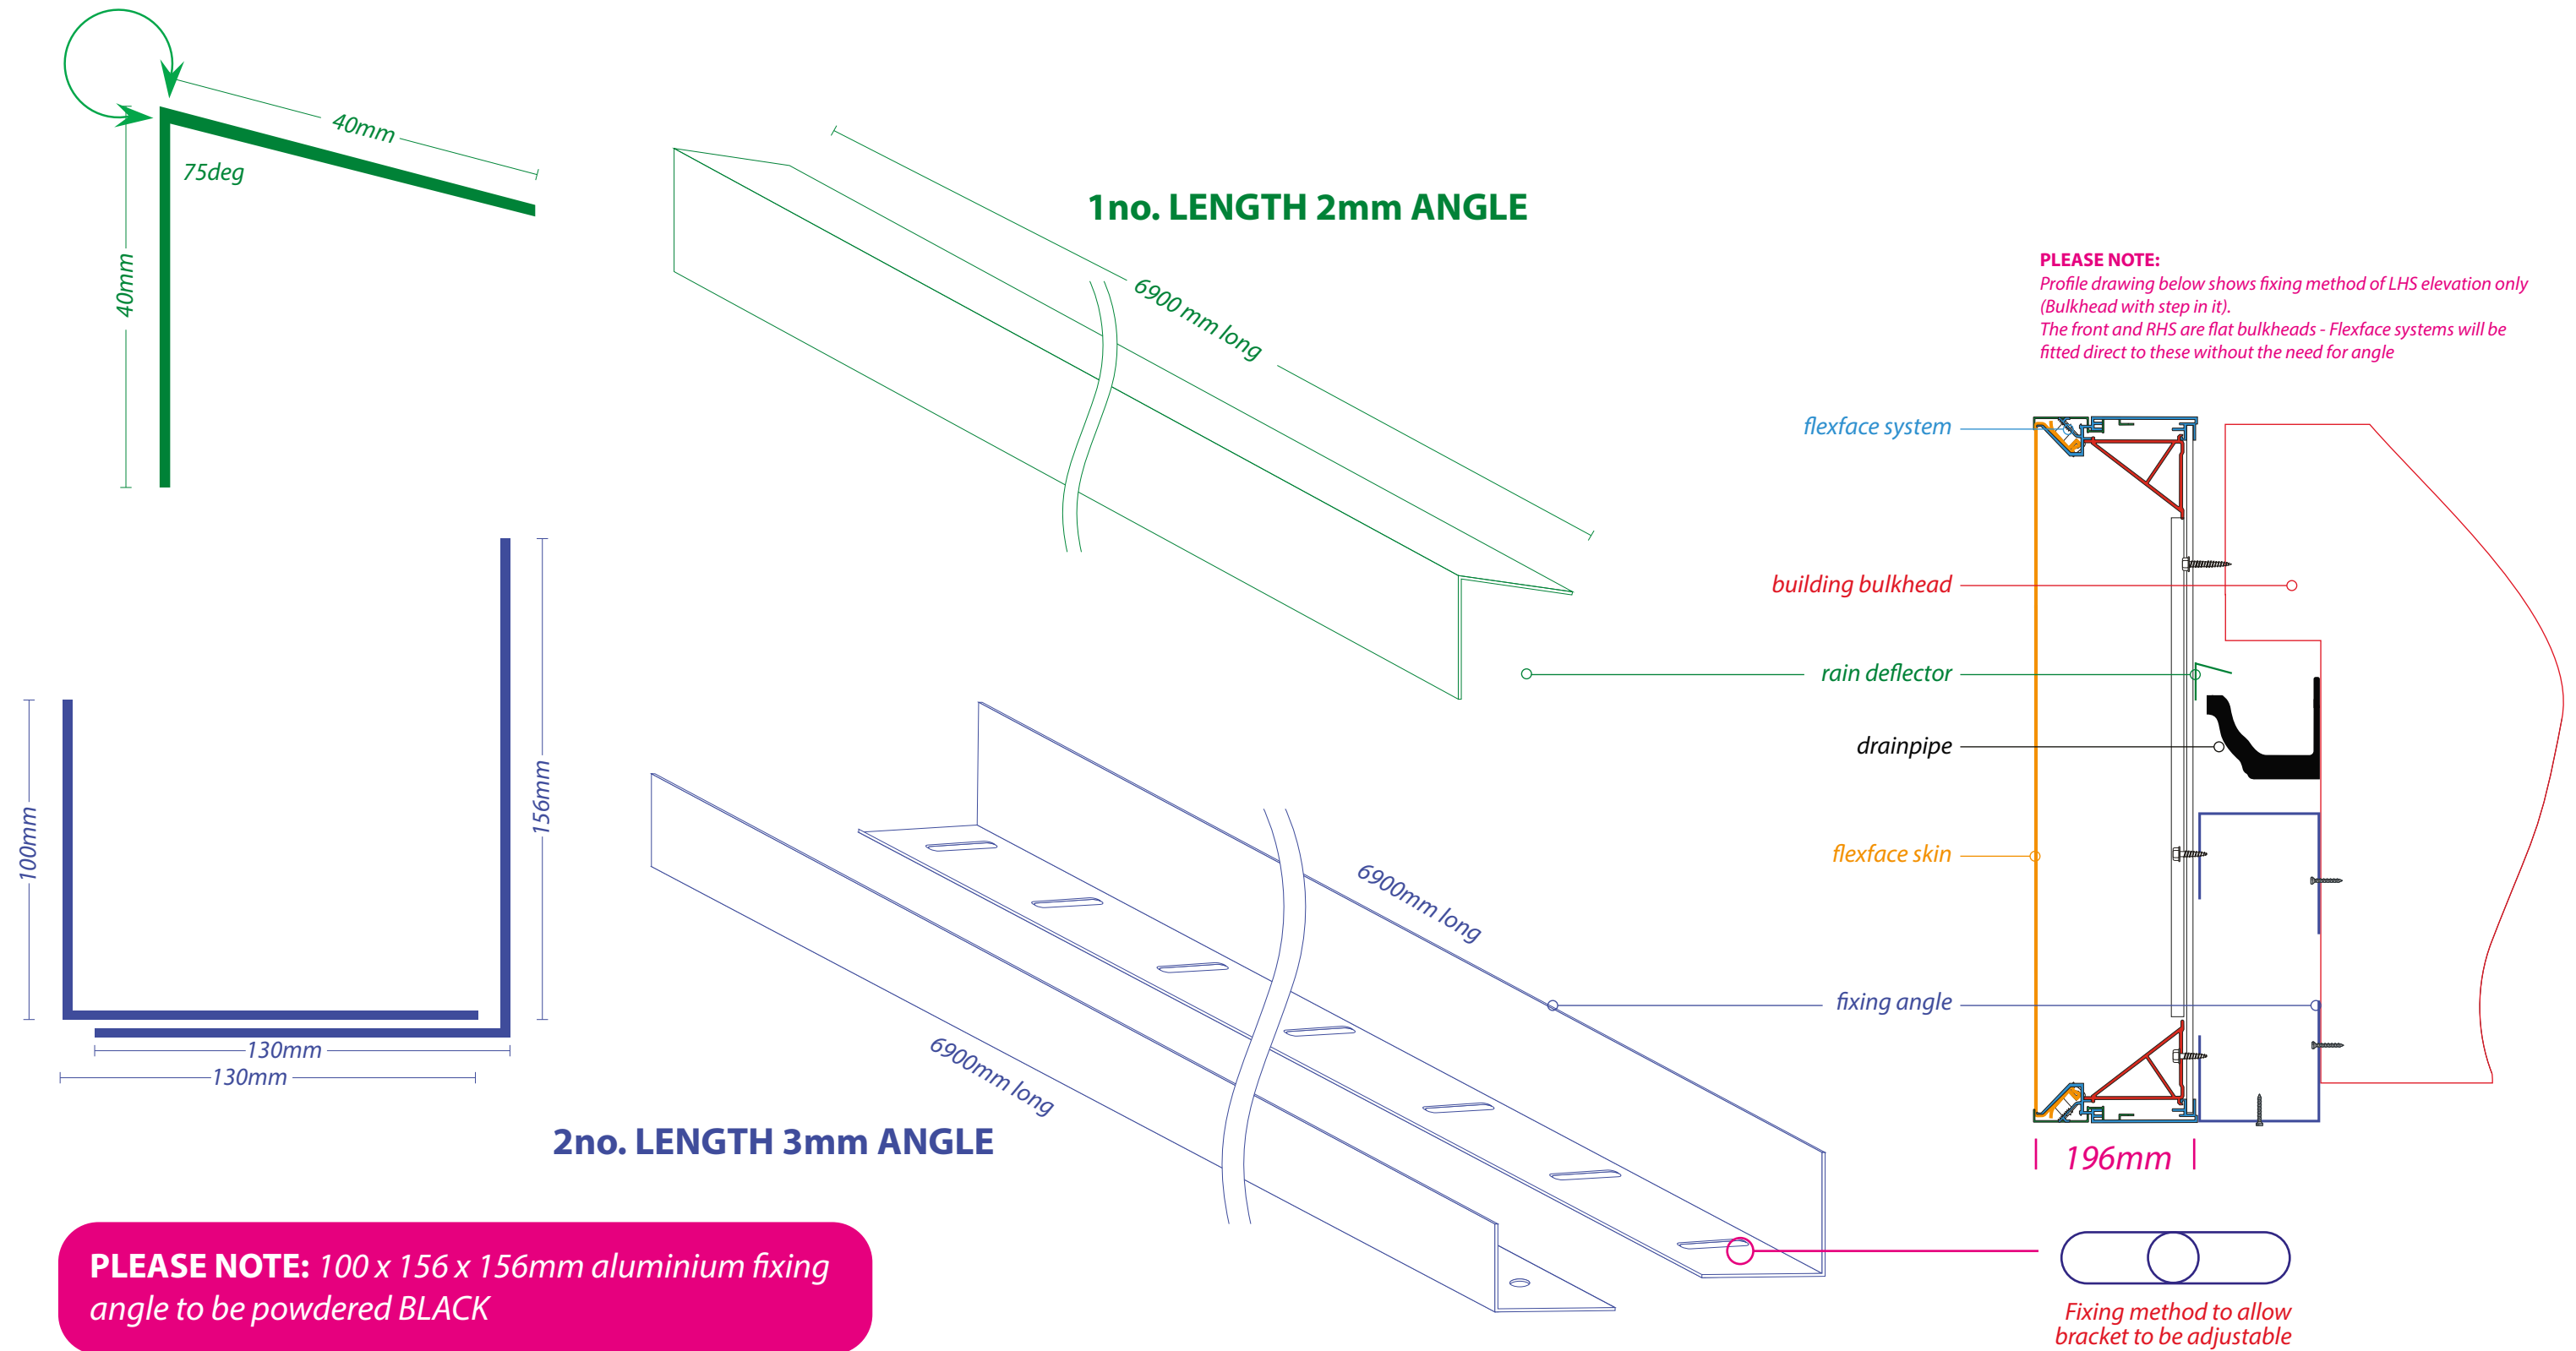



Scale 1:100@A3

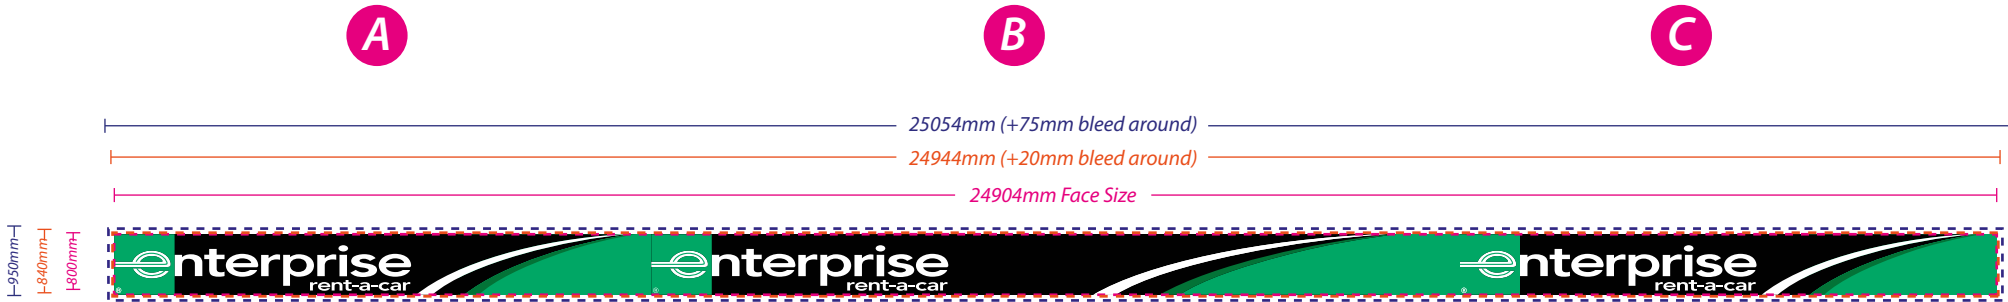

Illuminated area showing in white




-  24,904 x 800mm face size
-  (+20mm bleed all around) 24,944 x 840mm
-  (+75mm all around) 25,054 x 950mm (final size)


Scale 1:50@A3





FRONT ELEVATION

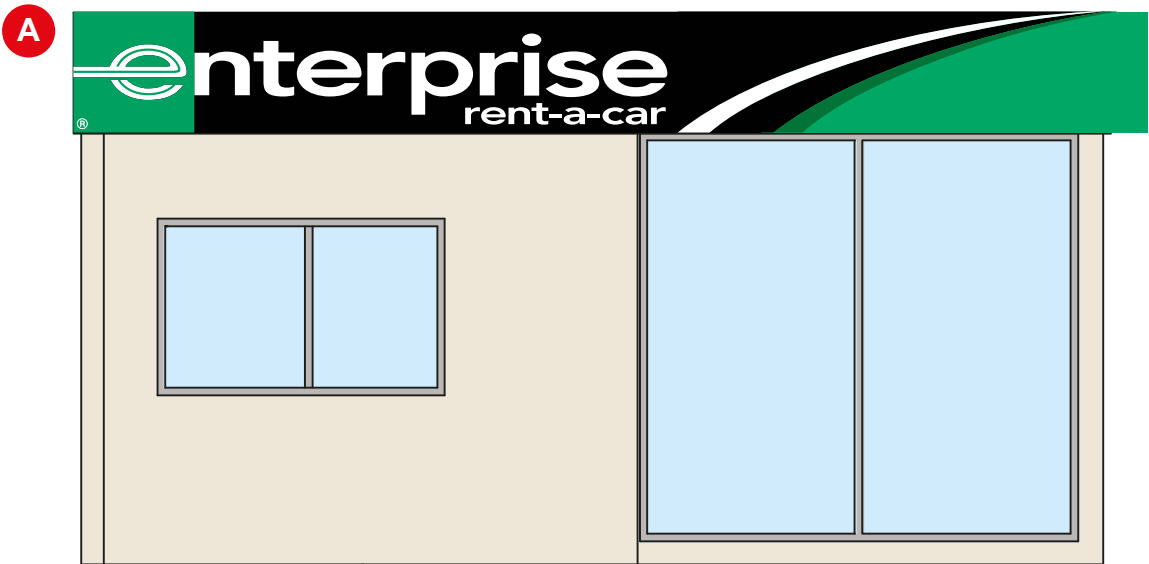

LEFT SIDE ELEVATION

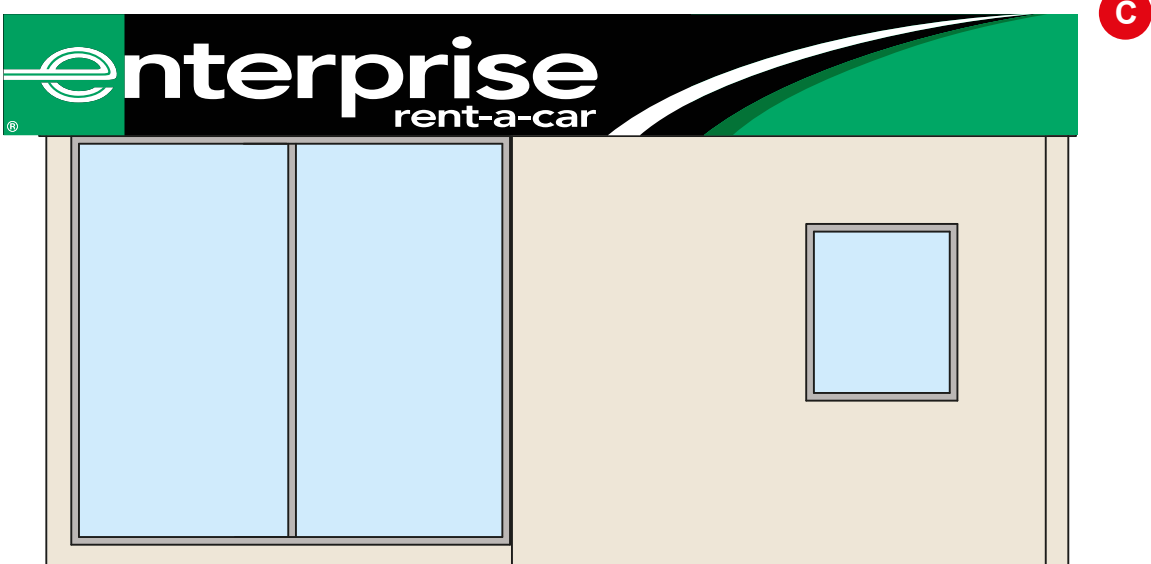

RIGHT SIDE ELEVATION

 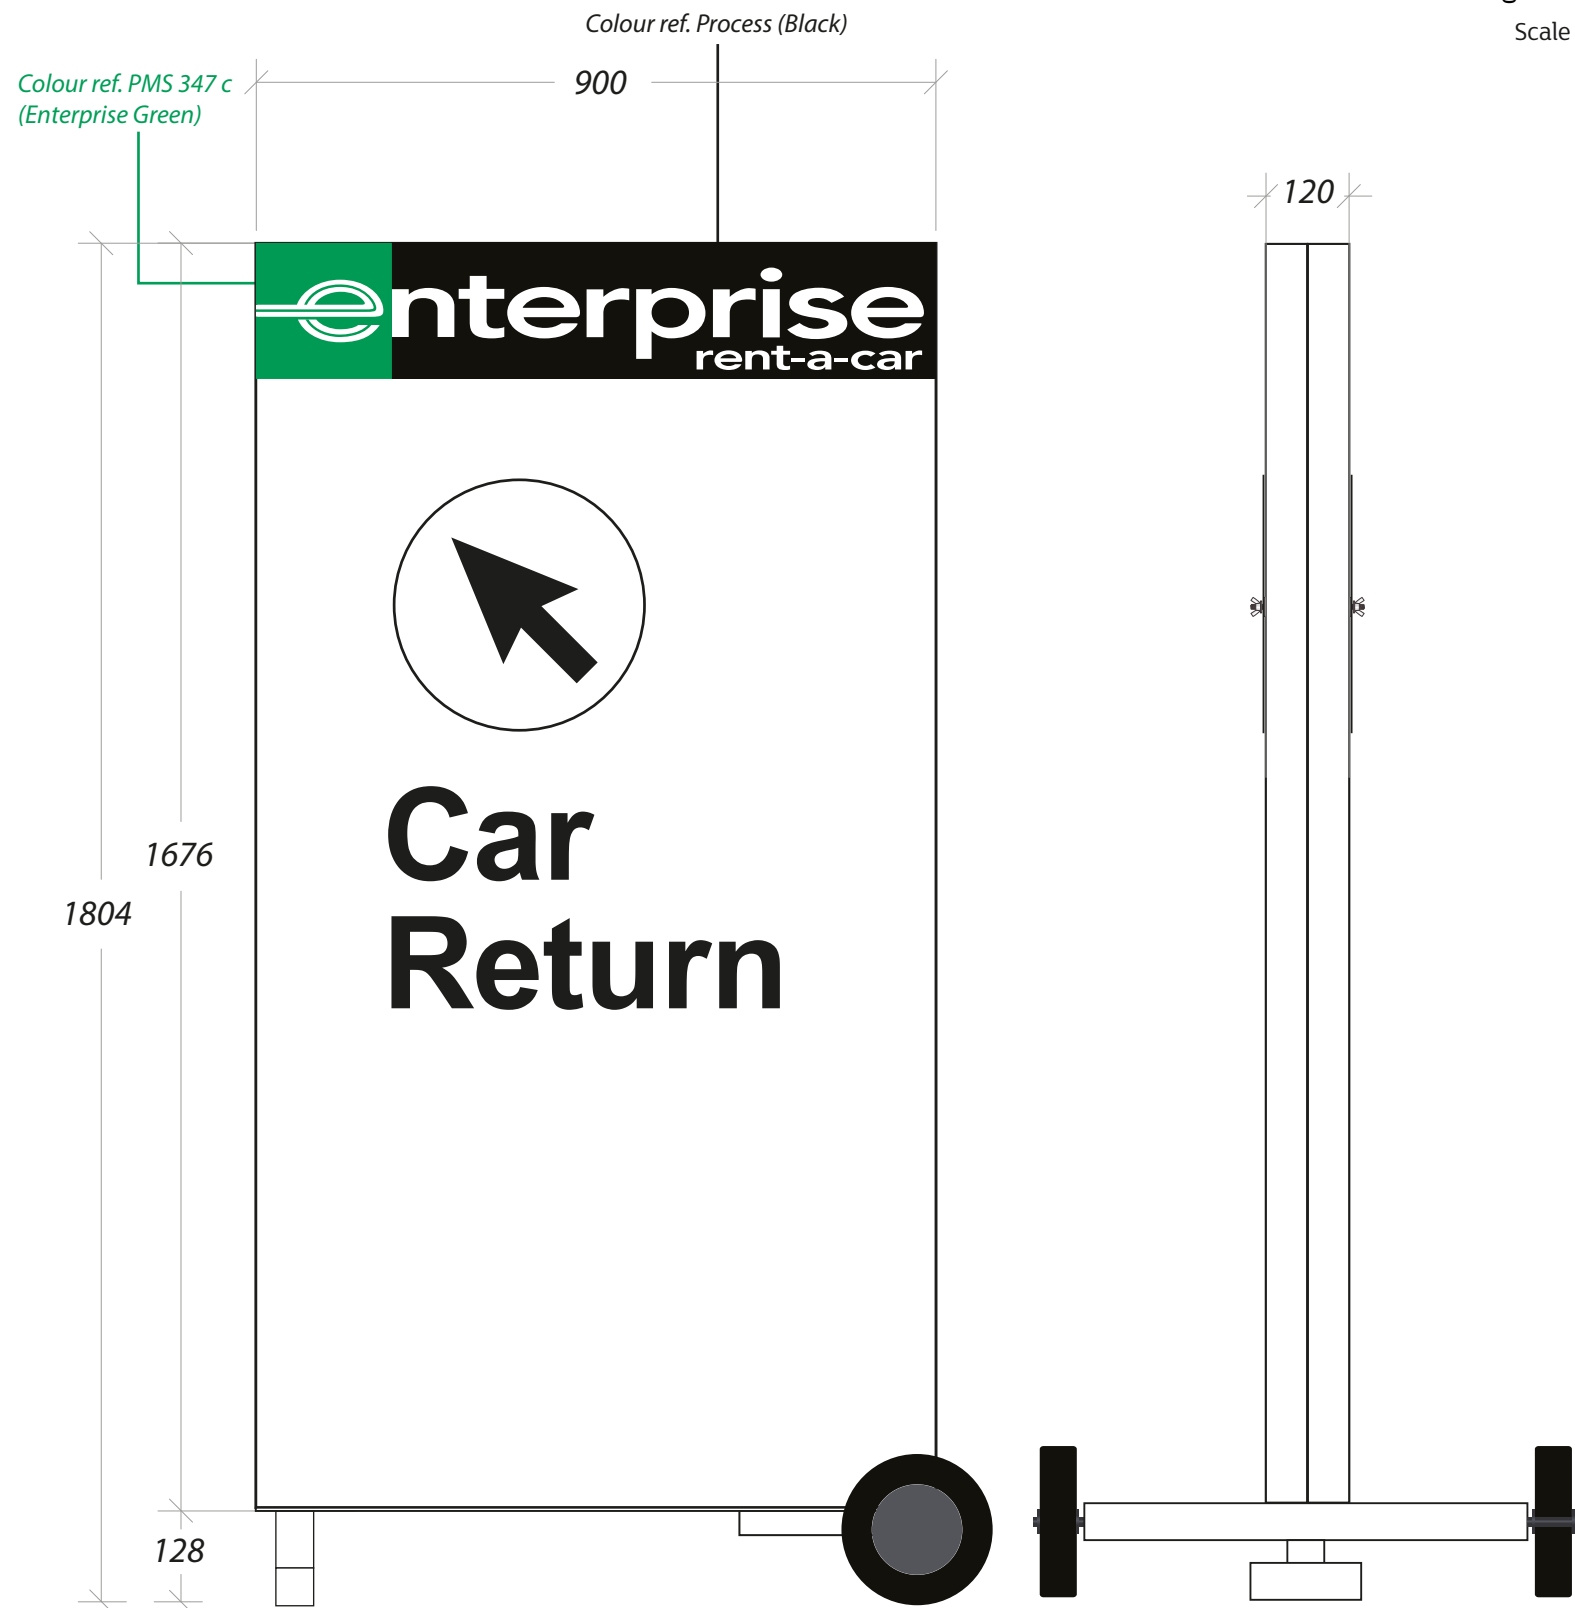

5 DOUBLE SIDED TROLLEY SIGN

Visual - **Standard**
Construction - **Standard**
Sizing - **Standard**

Size:

Face : 900mm x 1676mm with 60mm returns
Aluminium 50mm box section subframe complete with wheels and bumpers. Fabricated Aluminium trays c/w rotating discs, to clad frame. Fully powdercoated RAL 9003.
Graphics to be plotted vinyls applied to face of trays & discs.
Plotted **PMS 347c (Enterprise Green)** and Process (Black) vinyls applied to face.



