




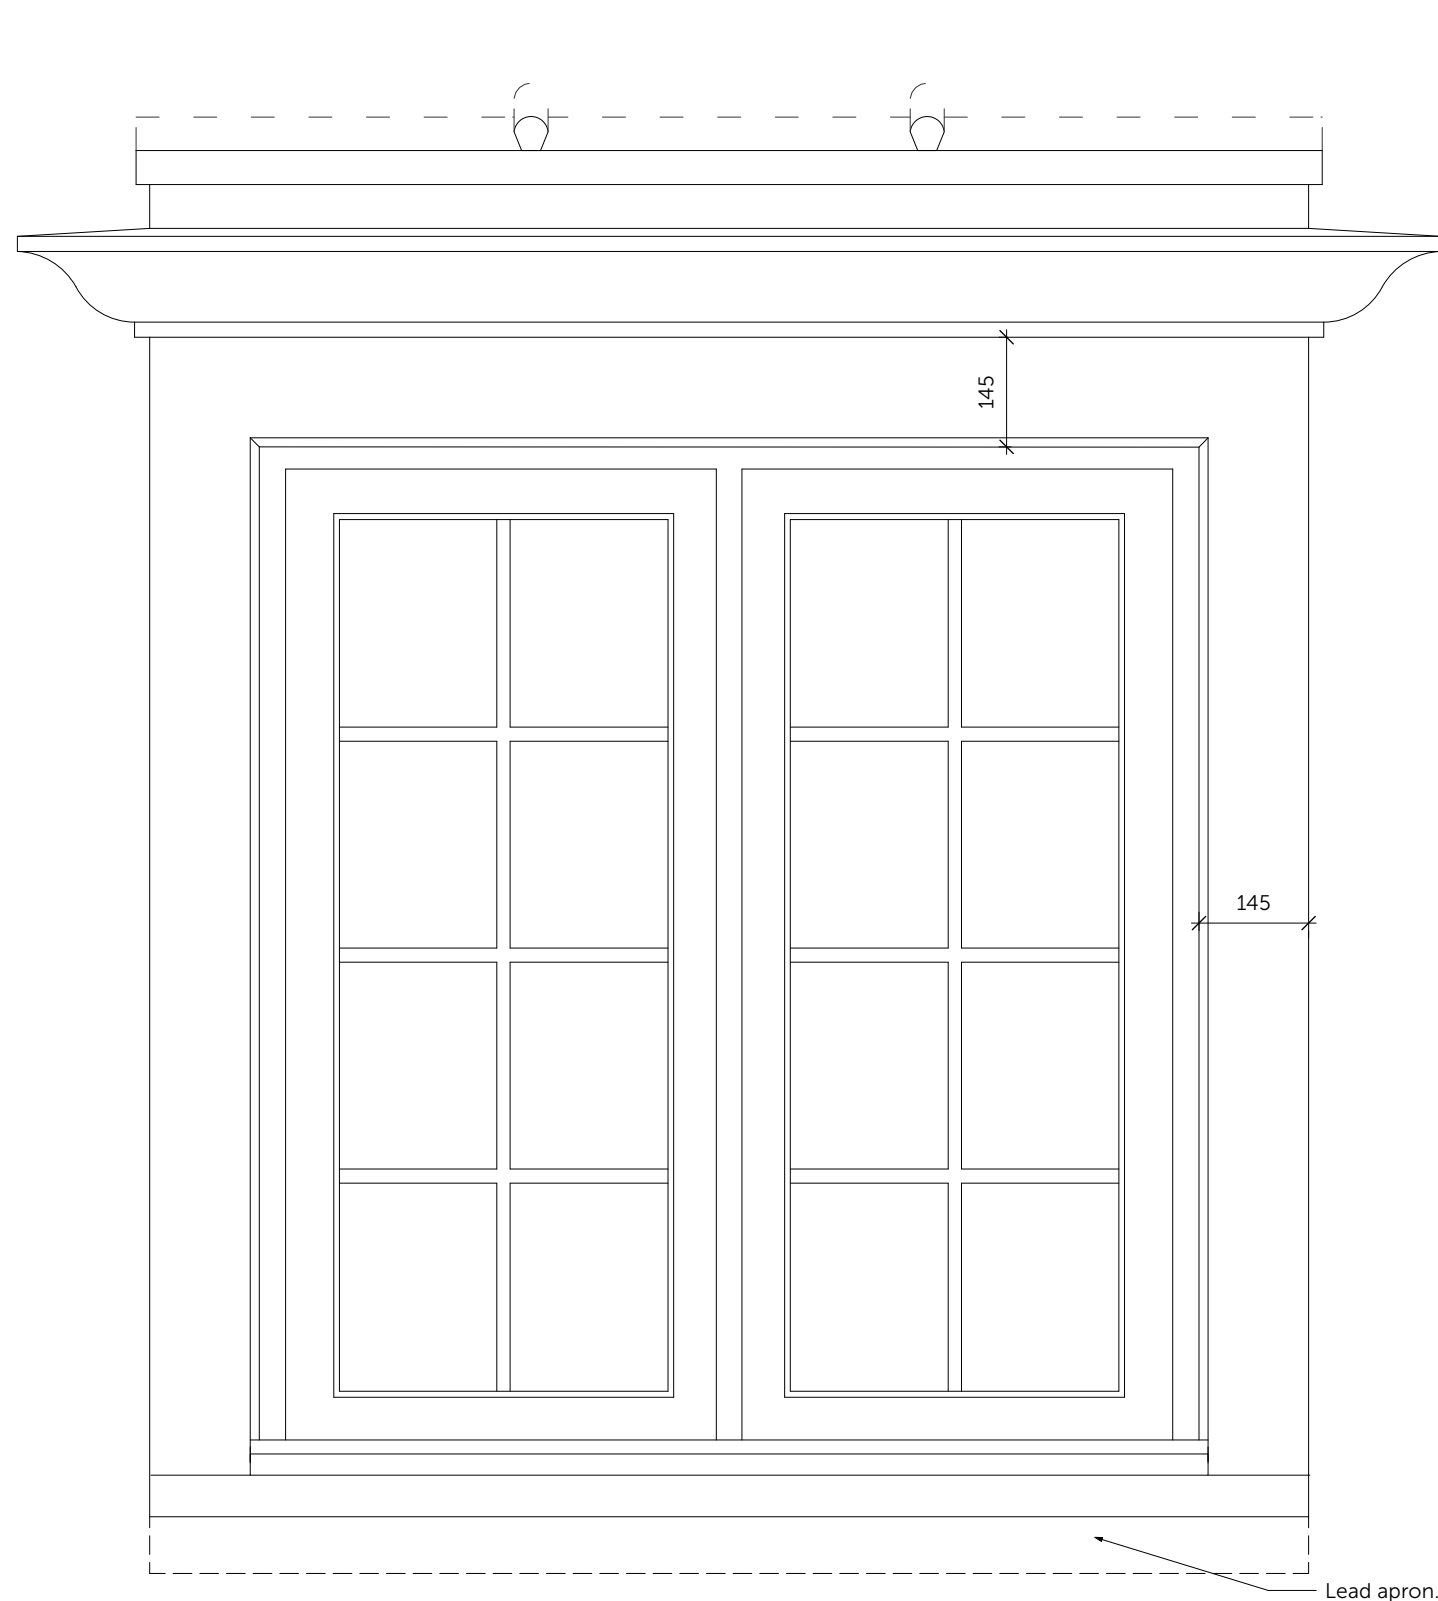


1 FRONT ELEVATION
Scale: 1:10

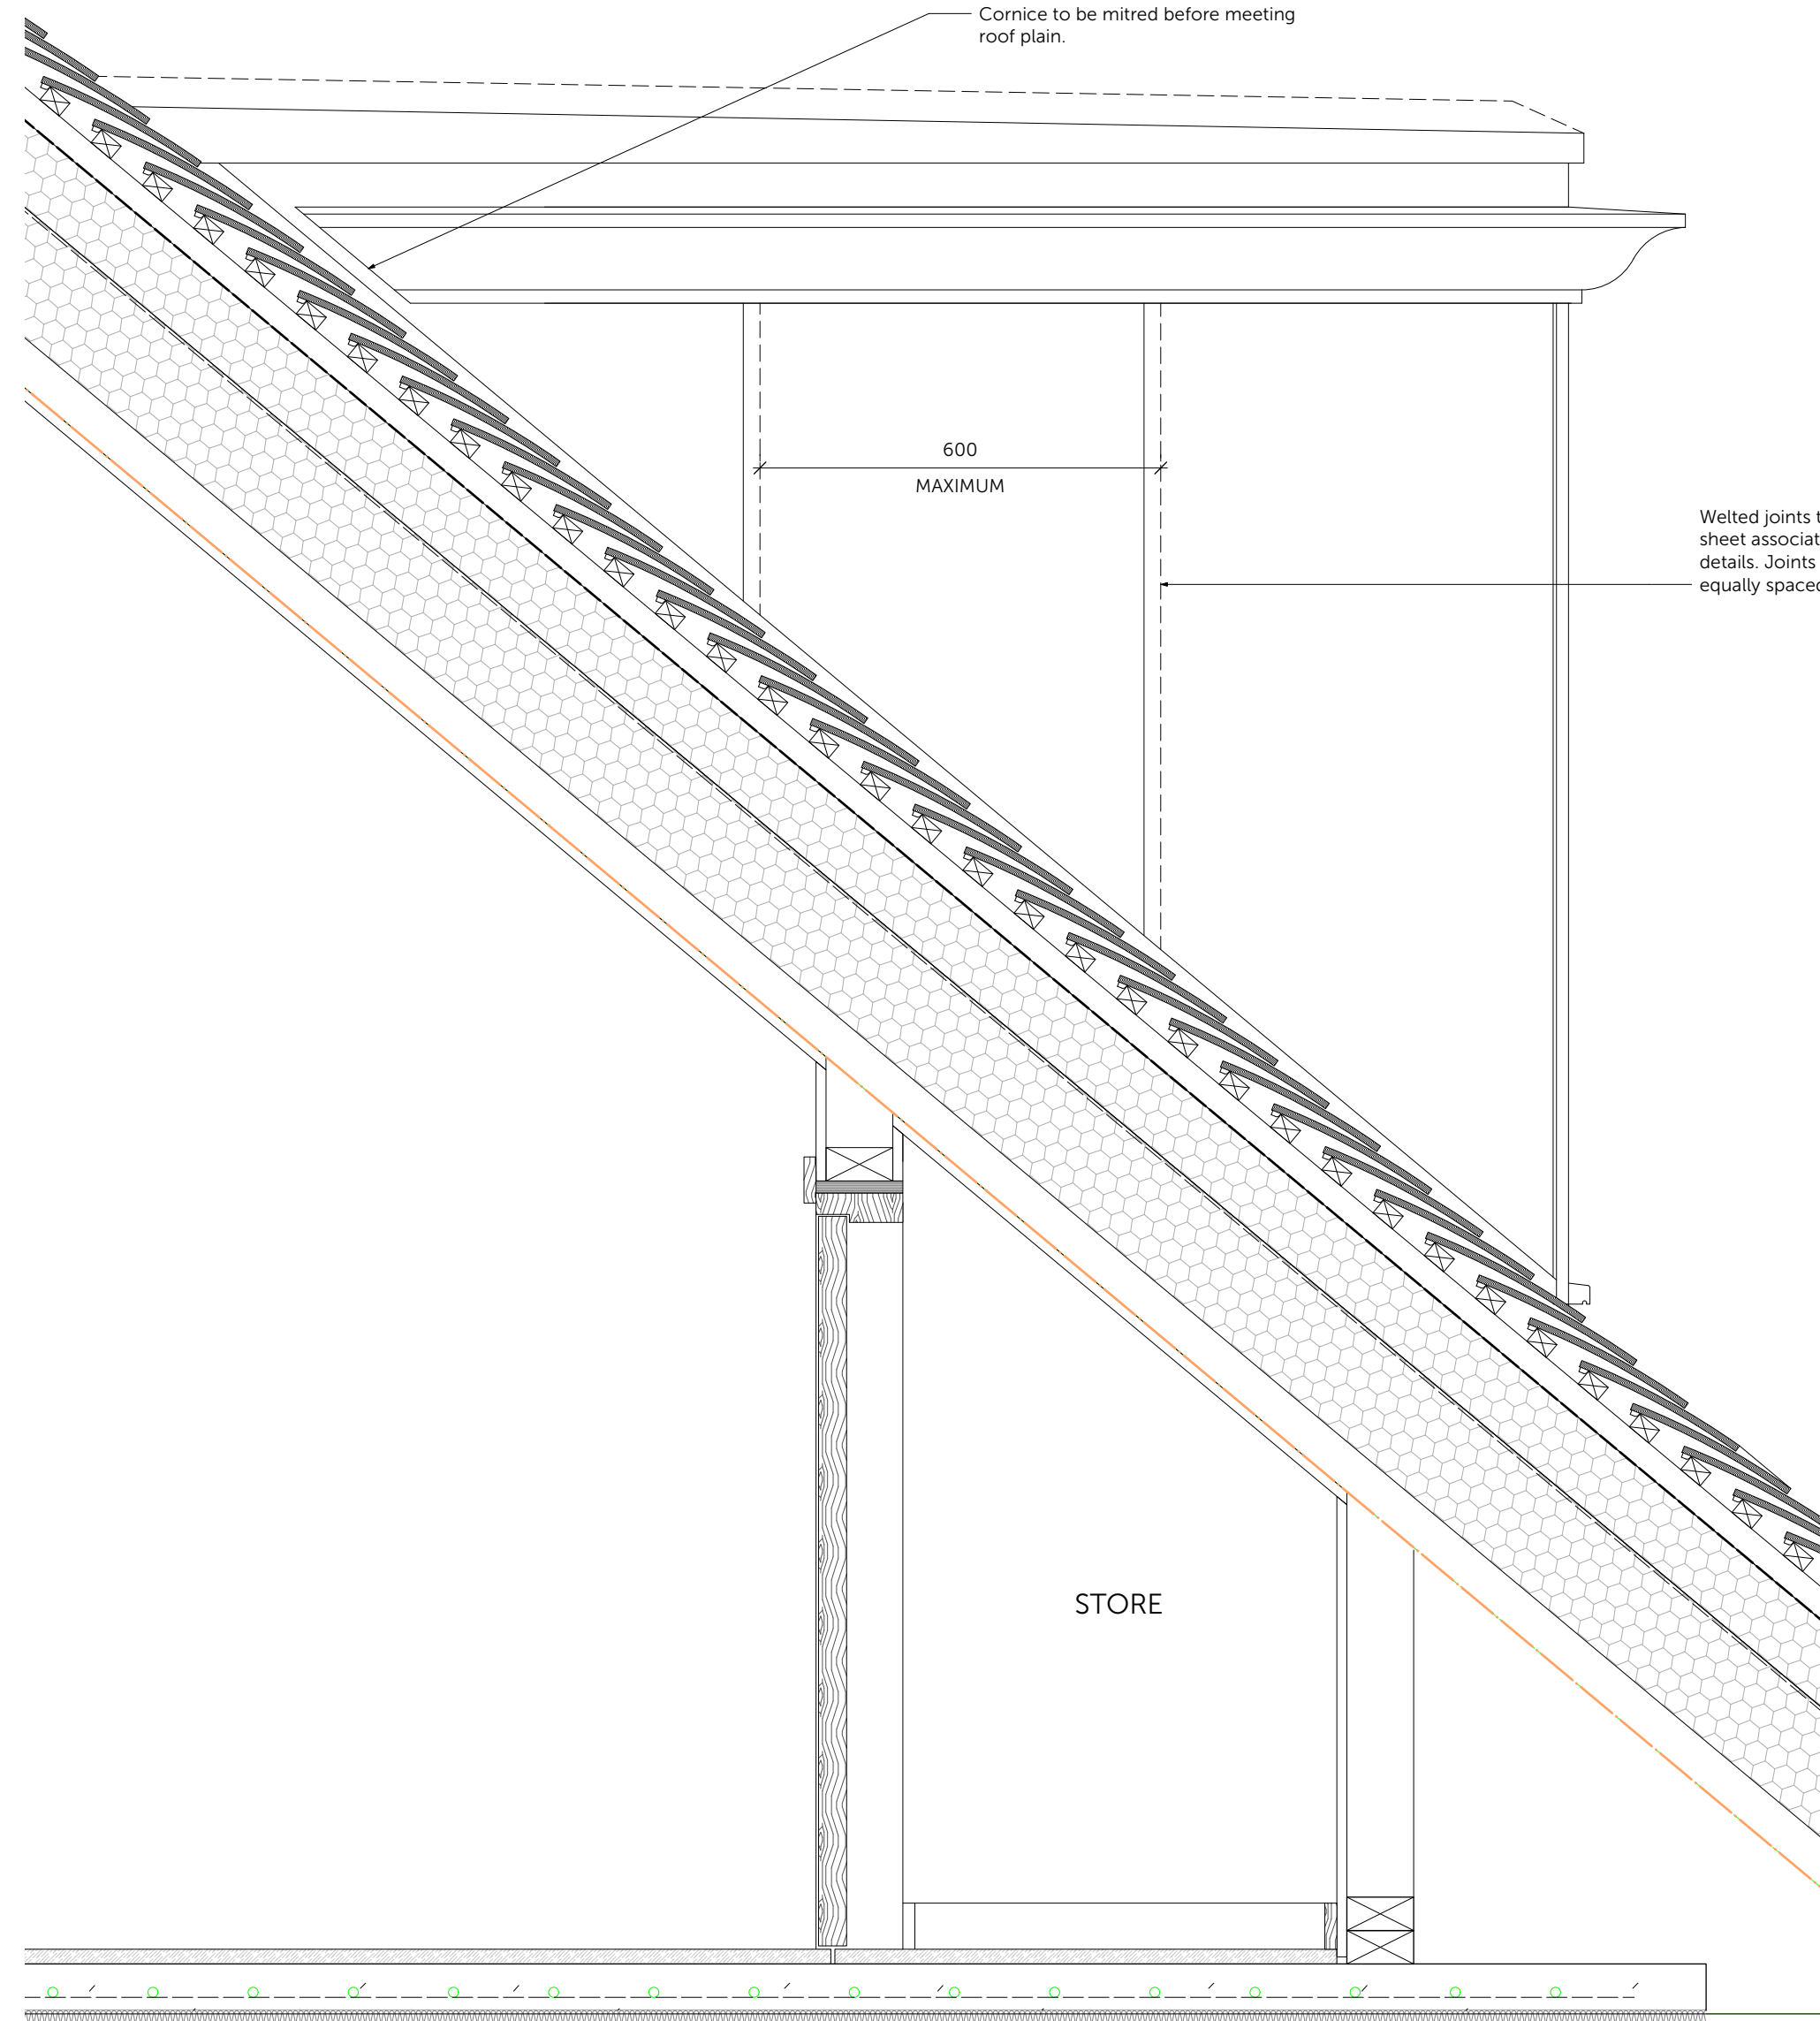


2 SIDE ELEVATION
Scale: 1:10

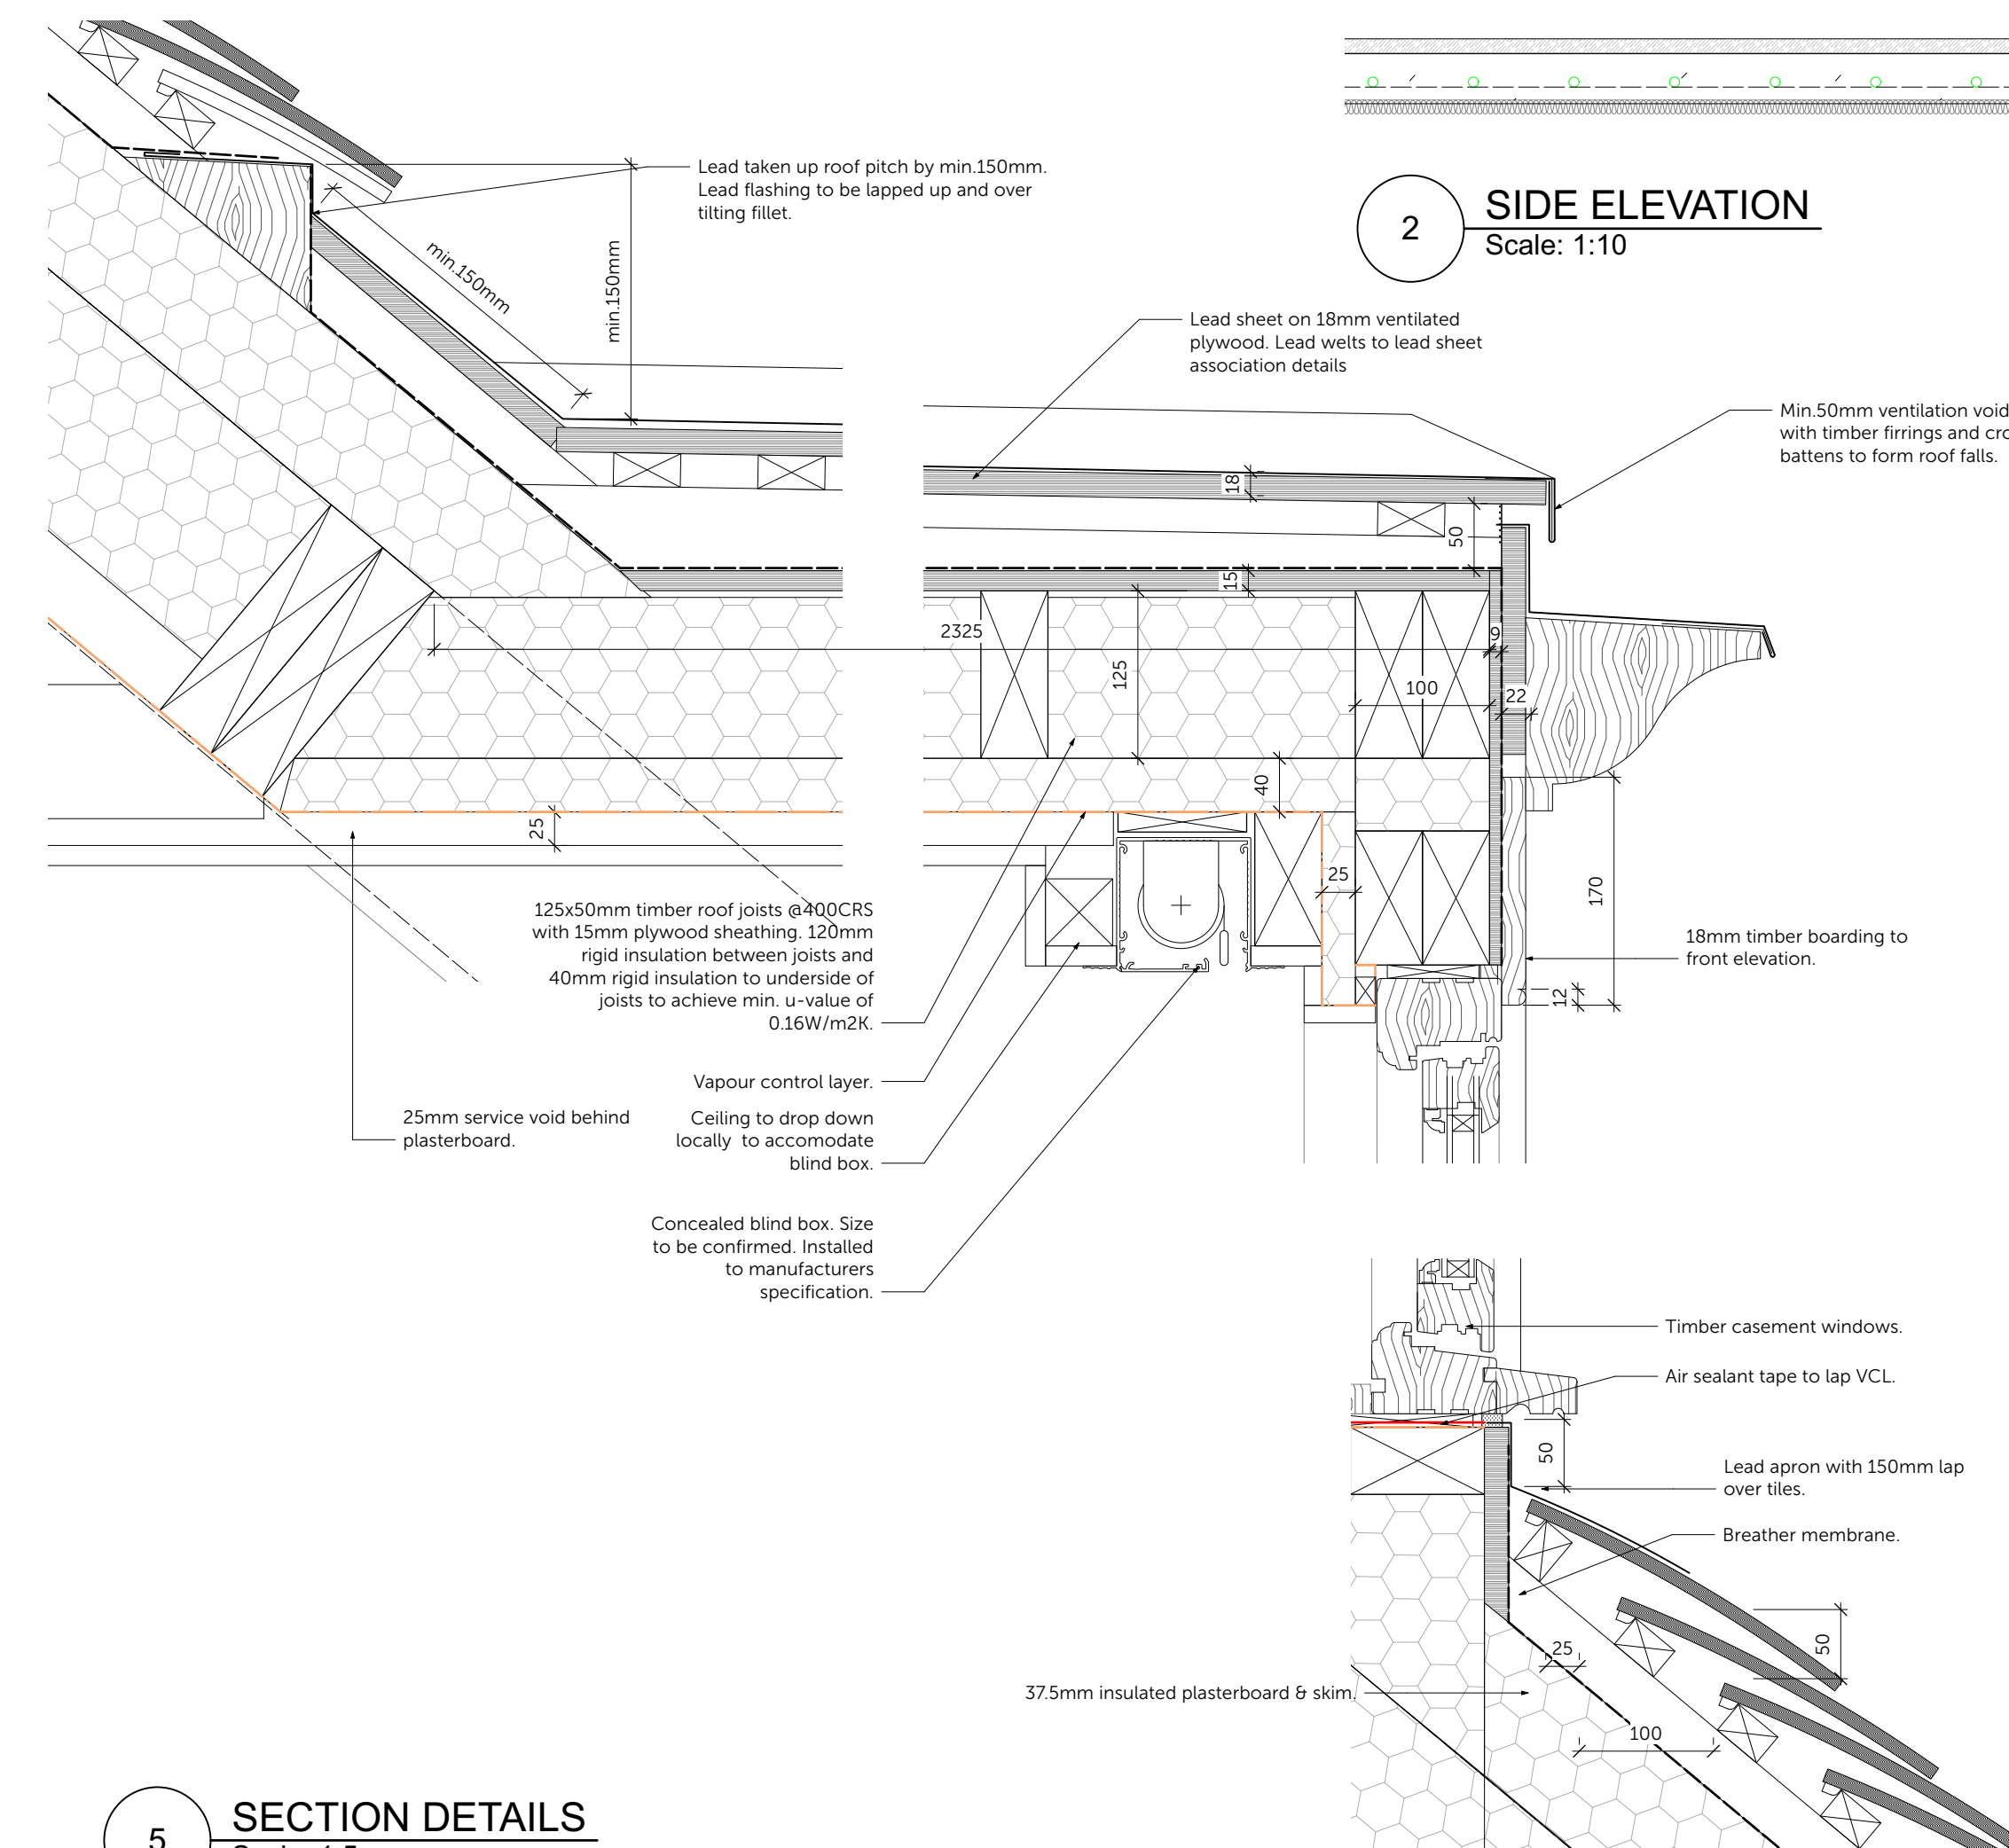


5 SECTION DETAILS
Scale: 1:5

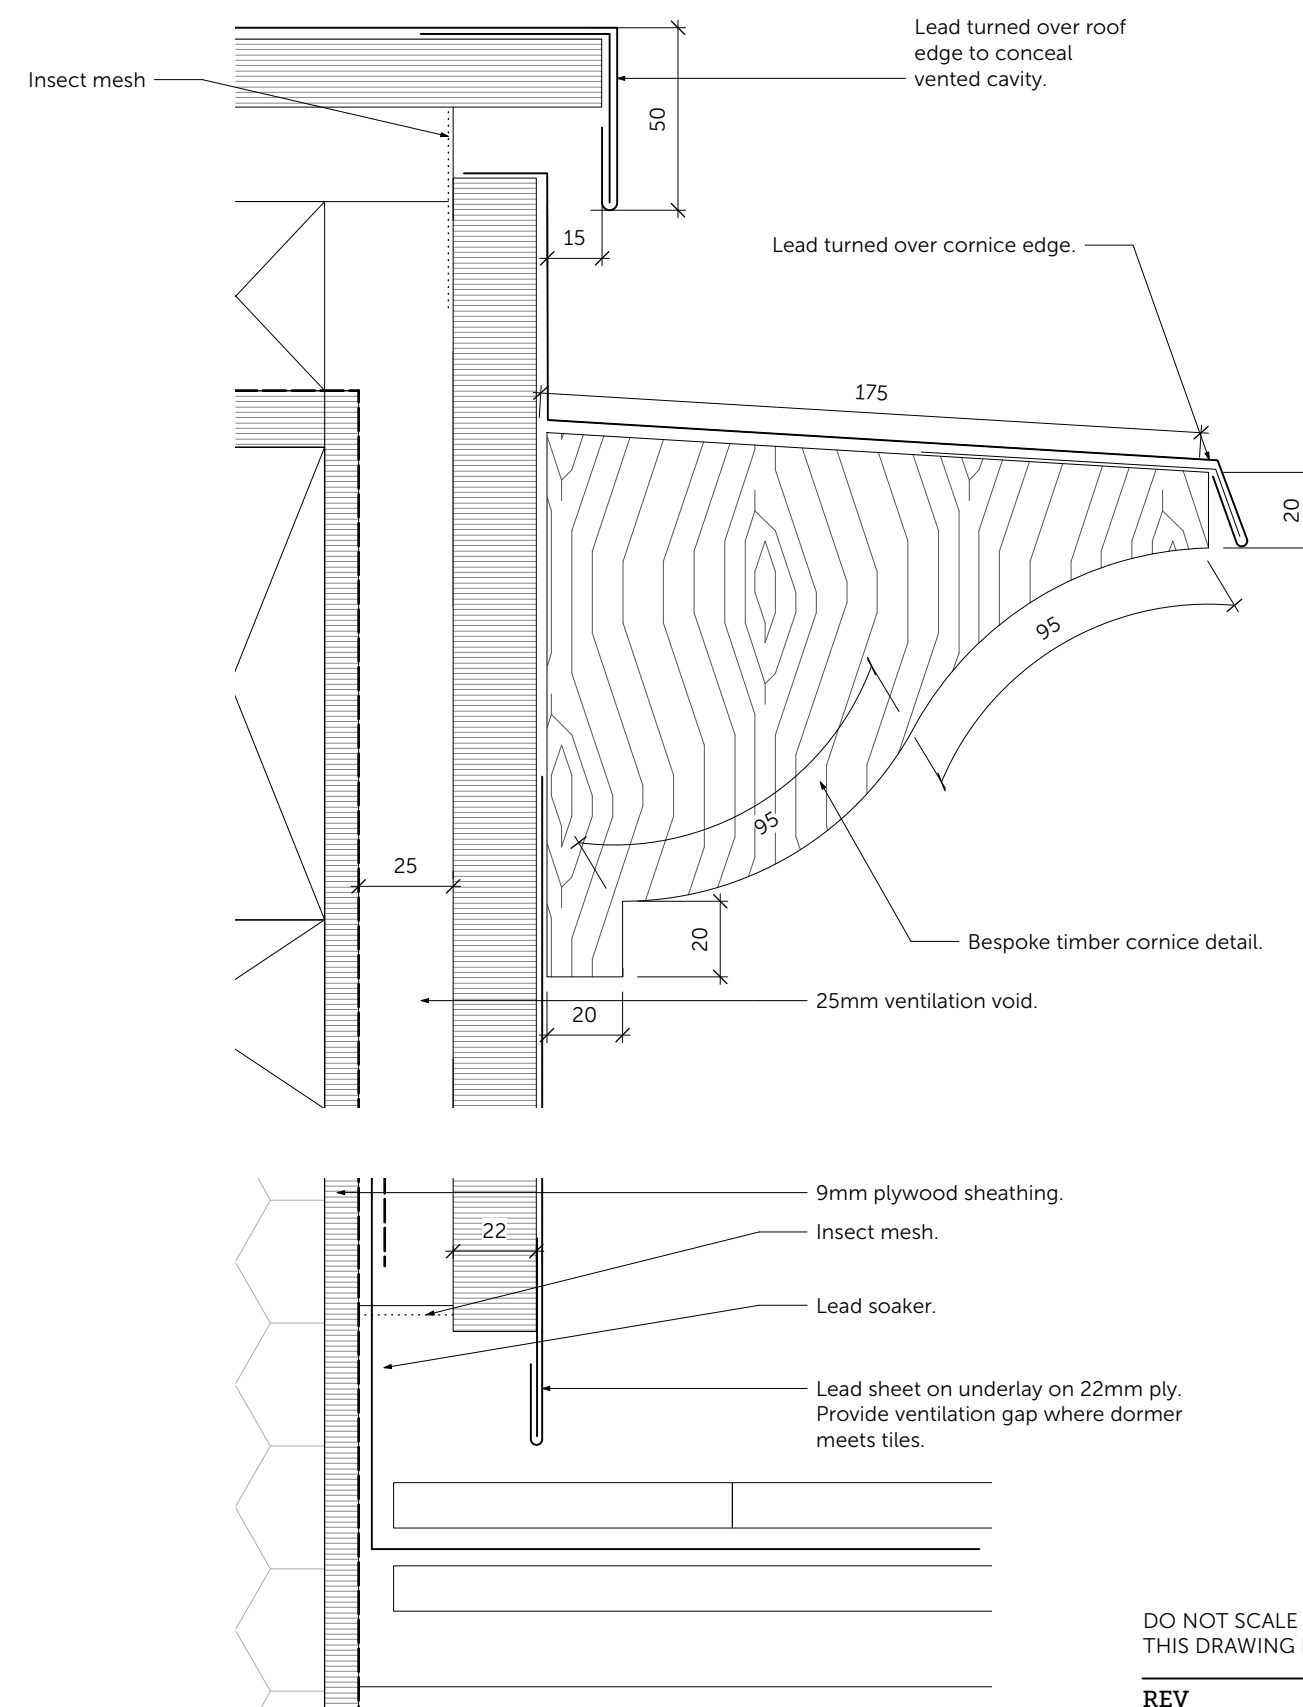


6 CHEEK DETAILS
Scale: 1:2

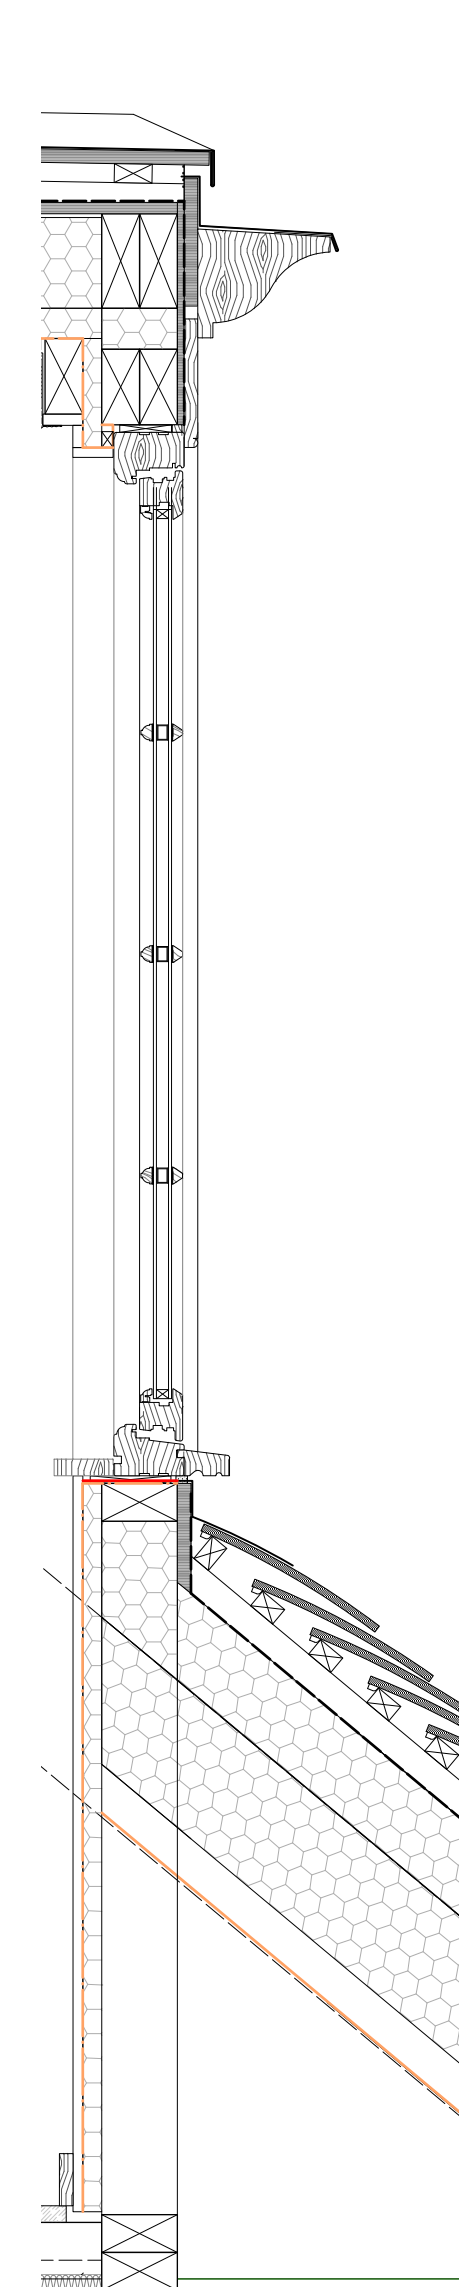

3 WINDOW SECTION
Scale: 1:10

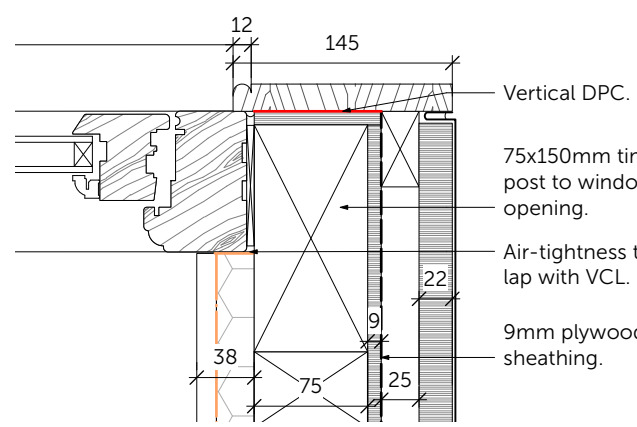


7 WINDOW JAMB DETAIL
Scale: 1:5

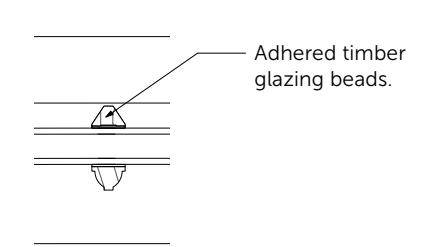


9 WINDOW BEAD DETAIL
Scale: 1:5

DO NOT SCALE FROM THIS DRAWING AND CHECK ALL DIMENSIONS ON SITE.
THIS DRAWING IS TO BE READ IN CONJUNCTION WITH ALL OTHER RELEVANT INFORMATION FROM OTHER CONSULTANTS


REV	DATE	NOTES
D1	14/11/2023	Draft revision for SE.
D2	07/12/2023	Updated after SE comments. Ceiling height raised.
D3	14/12/2023	Lead roof updated.

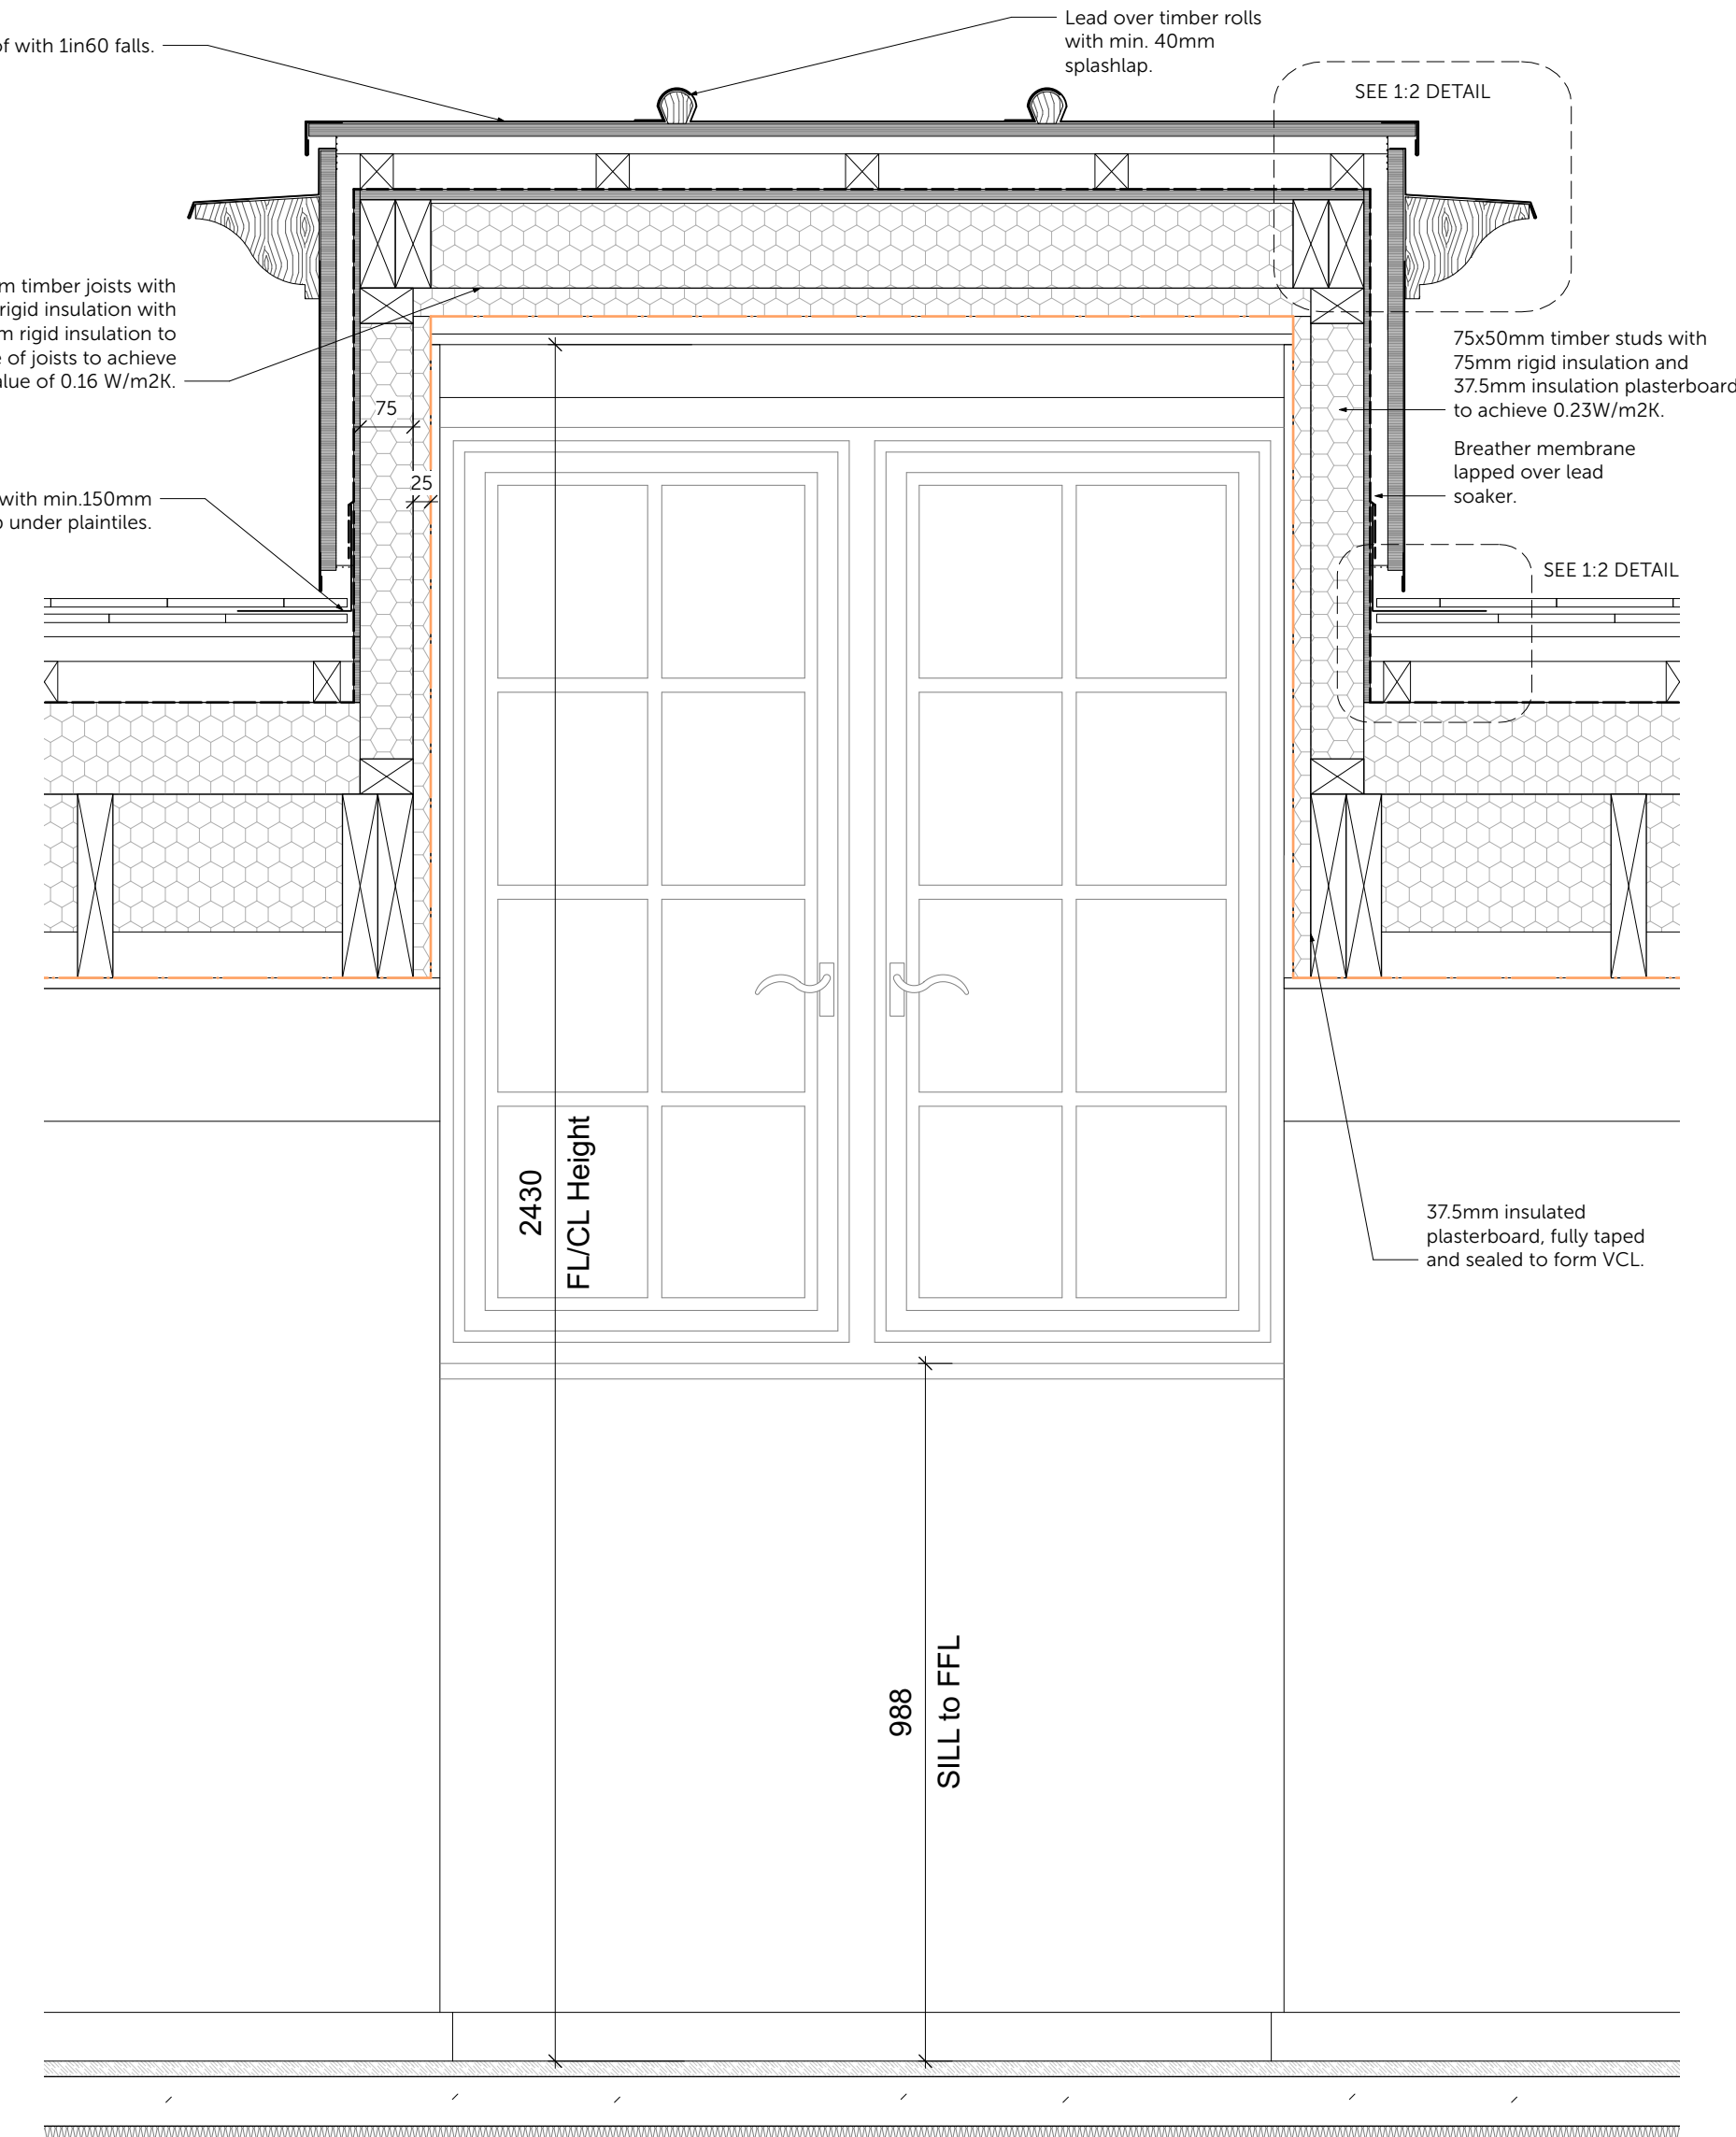

4 CROSS SECTION
Scale: 1:10

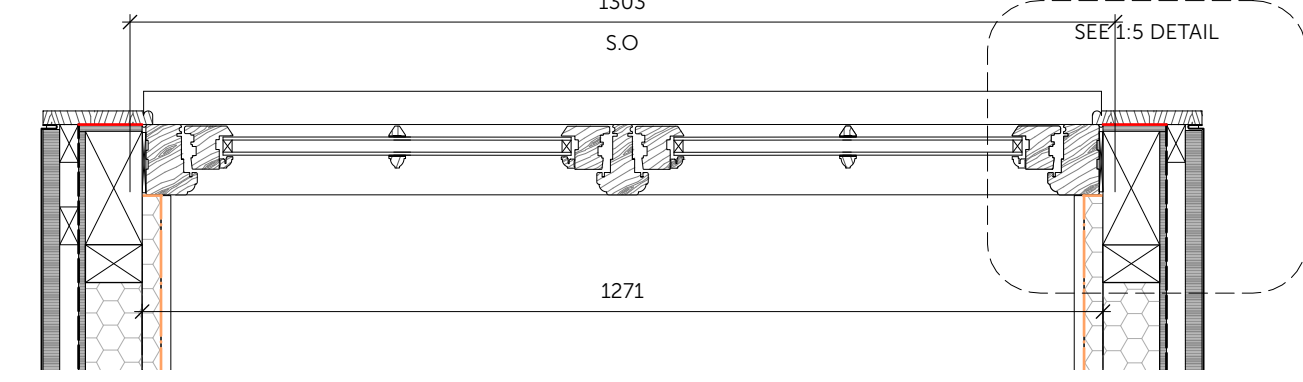

8 PLAN
Scale: 1:10

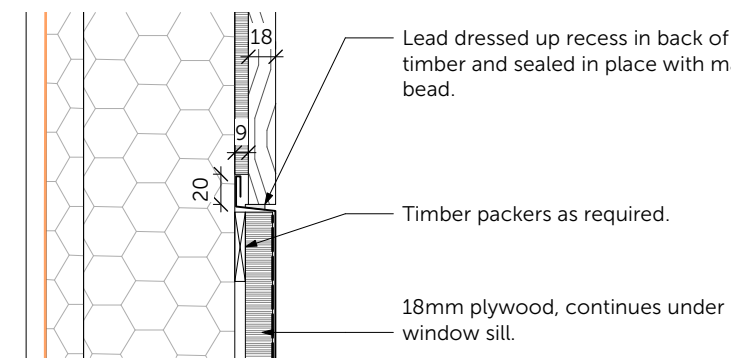

10 SECTION AT CHEEK
Scale: 1:5

NOTE:
ALL LEADWORK TO BE CARRIED OUT IN
ACCORDANCE WITH THE LEAD DETAIL
HANDBOOK.

DRAWN	PROJECT	TITLE
RM	25 Sheldon Avenue N6 4JS	Lead Dormer Details
CHECKED	SCALE	DATE
TPR	@ A1 1:50 / @ A3 1:100	June 2023
REV	NO	REV
D3	SHELD-CGA-00-ZZ-DR-A-3180	D3

cowper griffith architects
COWPER GRIFFITH ARCHITECTS LLP
15 HIGH STREET WHITTLESFORD CAMBRIDGE CB22 4LT
www.cowpergriffith.co.uk