


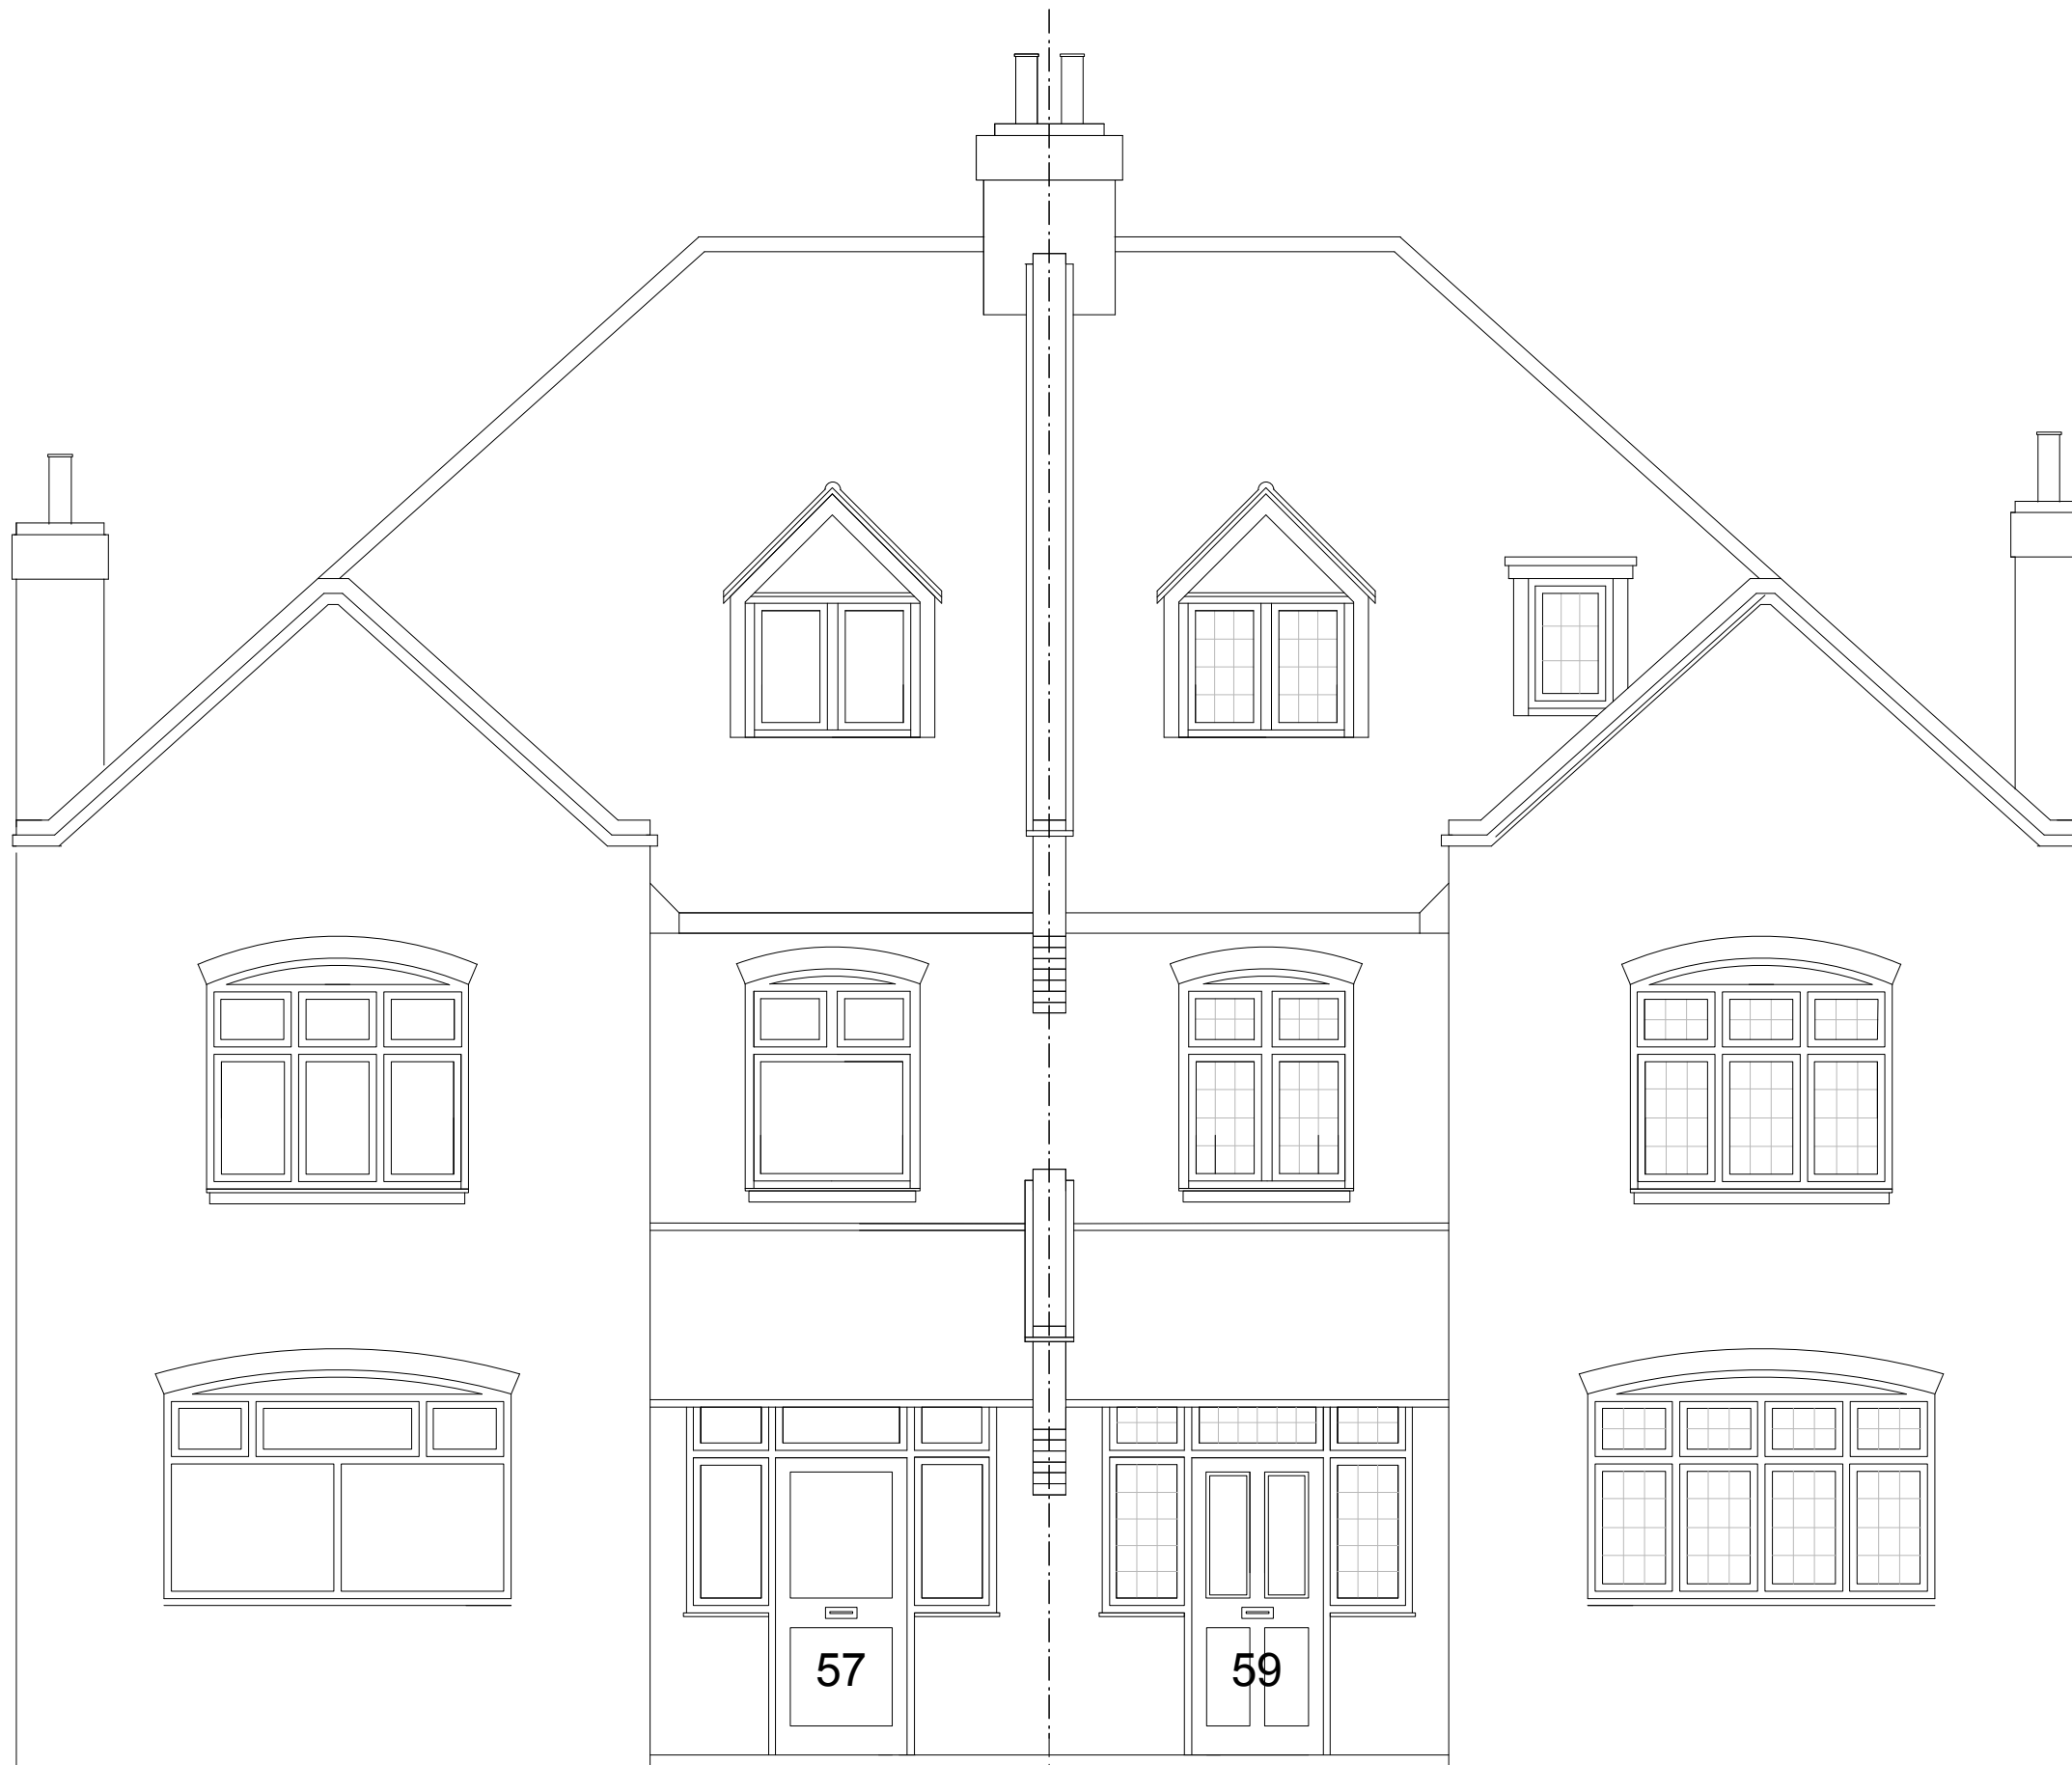

FRONT ELEVATION

MC CARTHY ARCHITECTS

81 Greencroft Gardens
London NW6 3LJ

Tel: 07849 505765

JOB TITLE: 59 Hornsey Lane Gardens

DRAWING TITLE: Front El. as Existing

Scale: 1:50@A3 Date: Nov 2023

DRAWING No. 2310/S04