




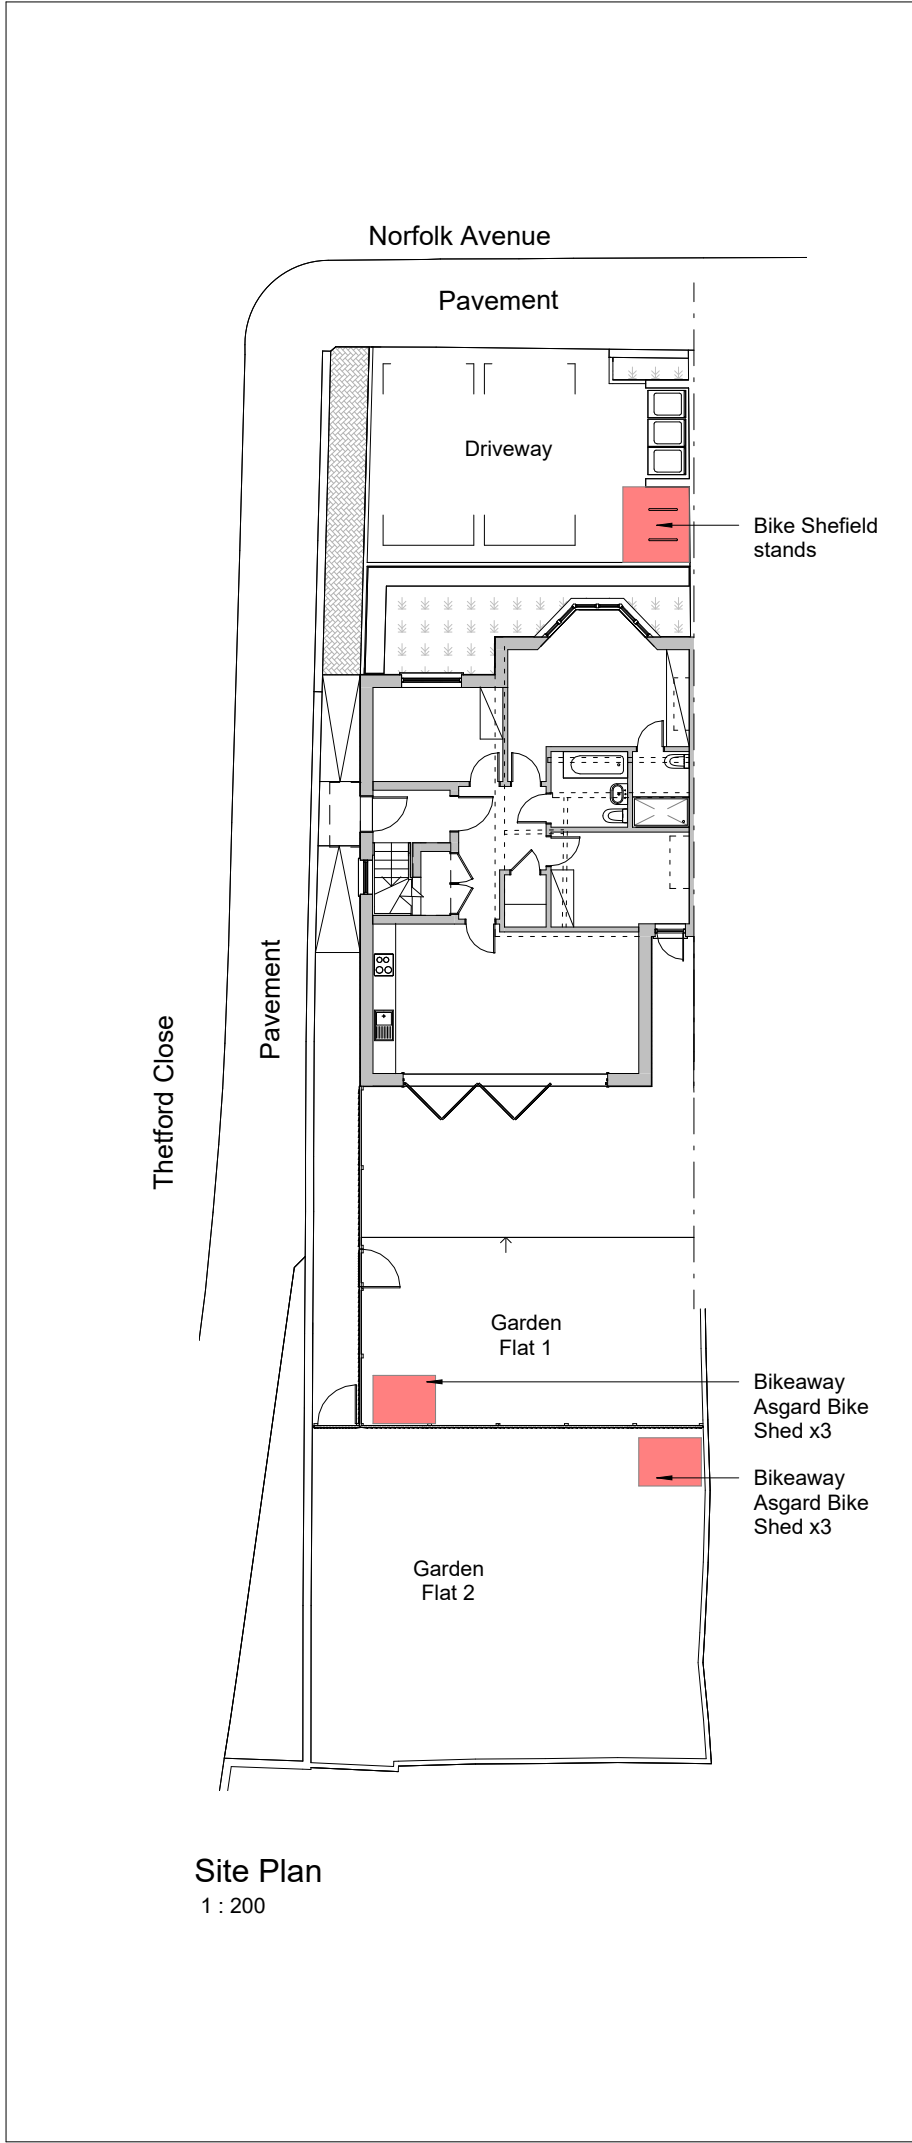


Visitors Bike Stand :

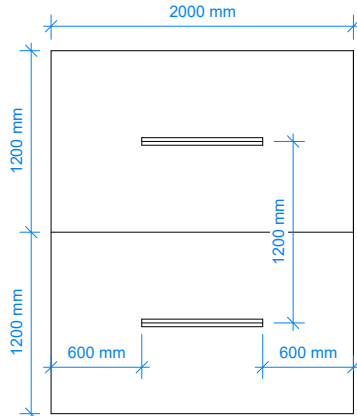

Sheffield Stand Plan
Scale 1:50

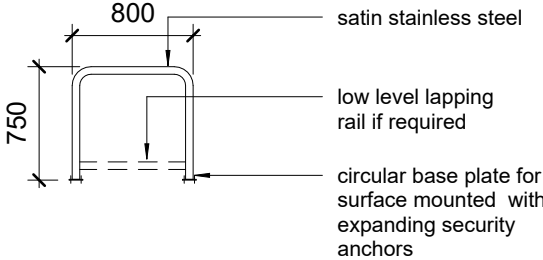


Sheffield Stand Elevation
Scale 1:50

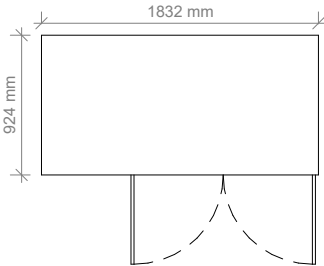


- Bikeaway
Asgard Bike Shed x3**
- Exterior finished in British Racing Green
 - Heavy Duty 2mm thick door
 - Disk padlock


Floor Plan
Scale 1:20

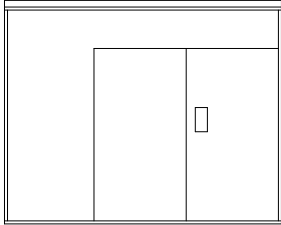

Front Elevation
Scale 1:20

 

Rear Elevation
Scale 1:20

 

Flank Elevations
Scale 1:20



Issue:

Planning

No scaled dimensions to be taken from this drawings. All dimensions to be site checked

Revisions

Rev.	Description	Date	By

CG ARCHITECTS

221 East Barnet Road, Barnet, Herts EN4 8QS
Tel: 020 8449 5100 Fax: 020 8449 5170

Client:
Mr. Steven Antoniou

Site:
116 Norfolk Avenue
London, N13 6AJ

Title:
Cycle Storage Details

Scale: As indicated(@ A3)	Drawn: -	Checked: CG
Date: April 2023		
Drg No 1653/07	REV	