



Information contained within this drawing is the sole copyright of NMA Studio Ltd. and is not to be reproduced without express permission. No implied licence exists. This drawing not to be used for land transfer or valuation purposes. Do not scale from this drawing. All dimensions & levels are to be checked on site by the contractor. Issued for purposes indicated only. Drawing errors and omissions to be reported to the architect.

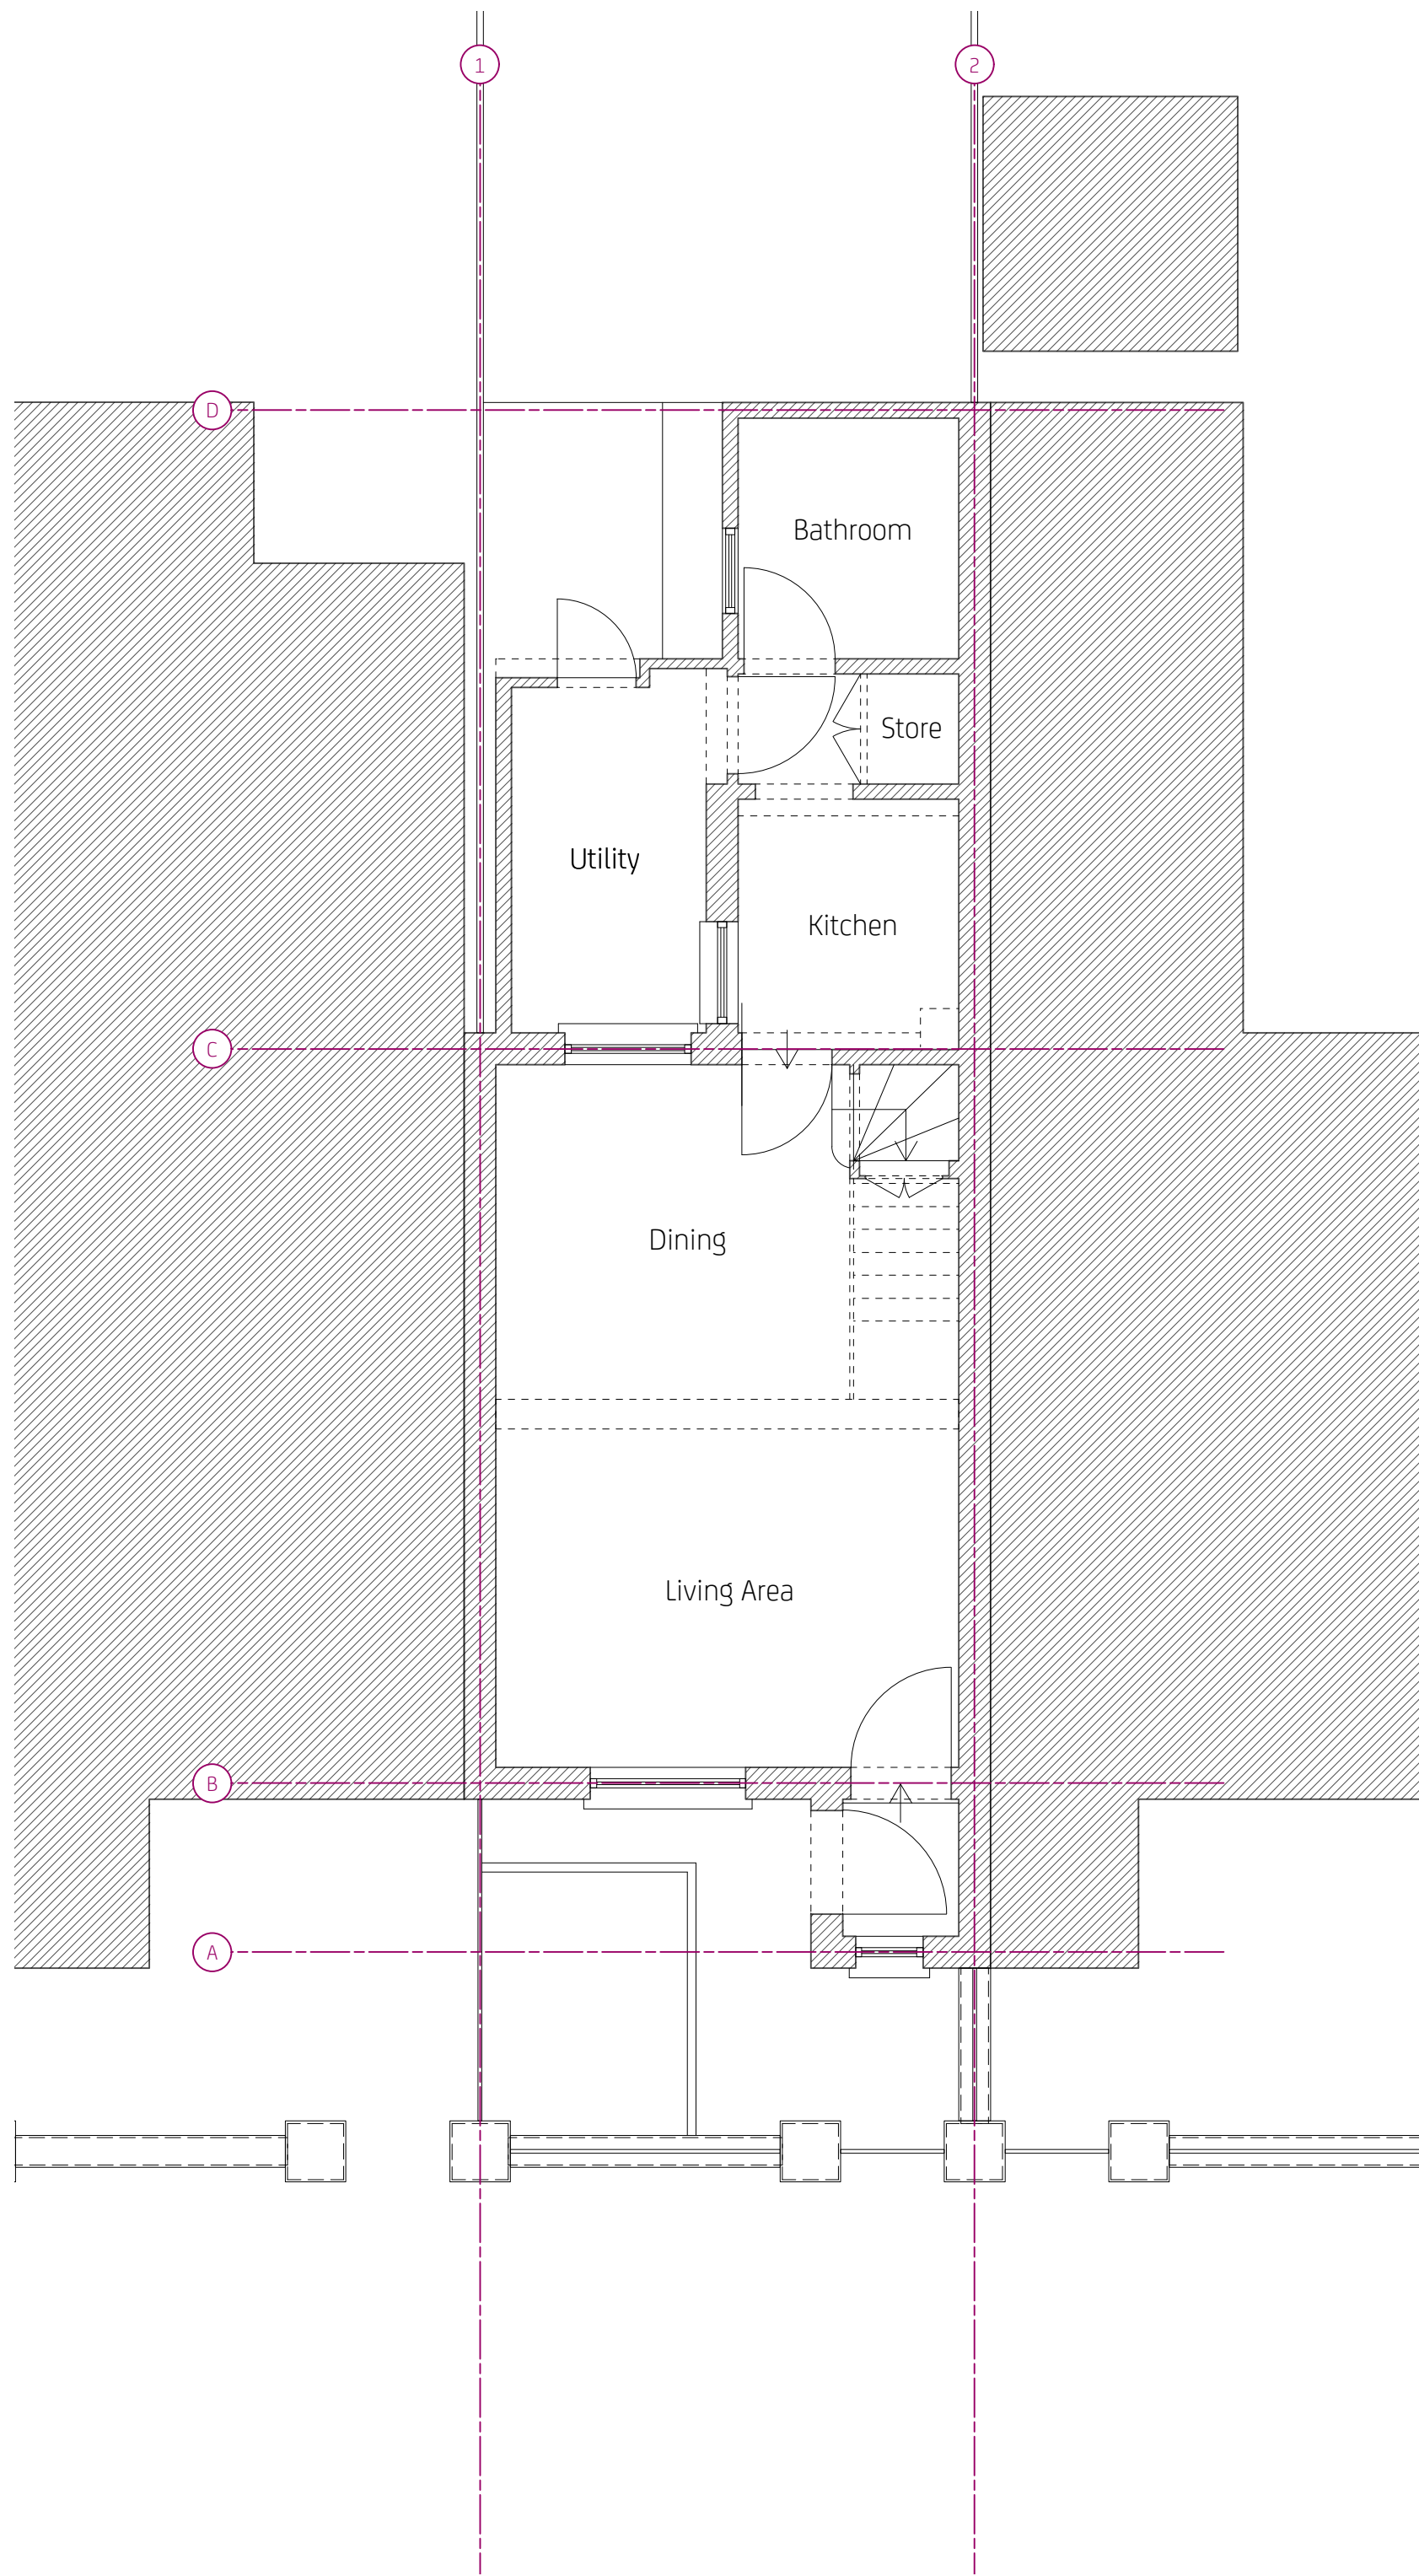

EX00 Existing Ground Floor Plan

Scale 1:50@A1, 1:100@A3

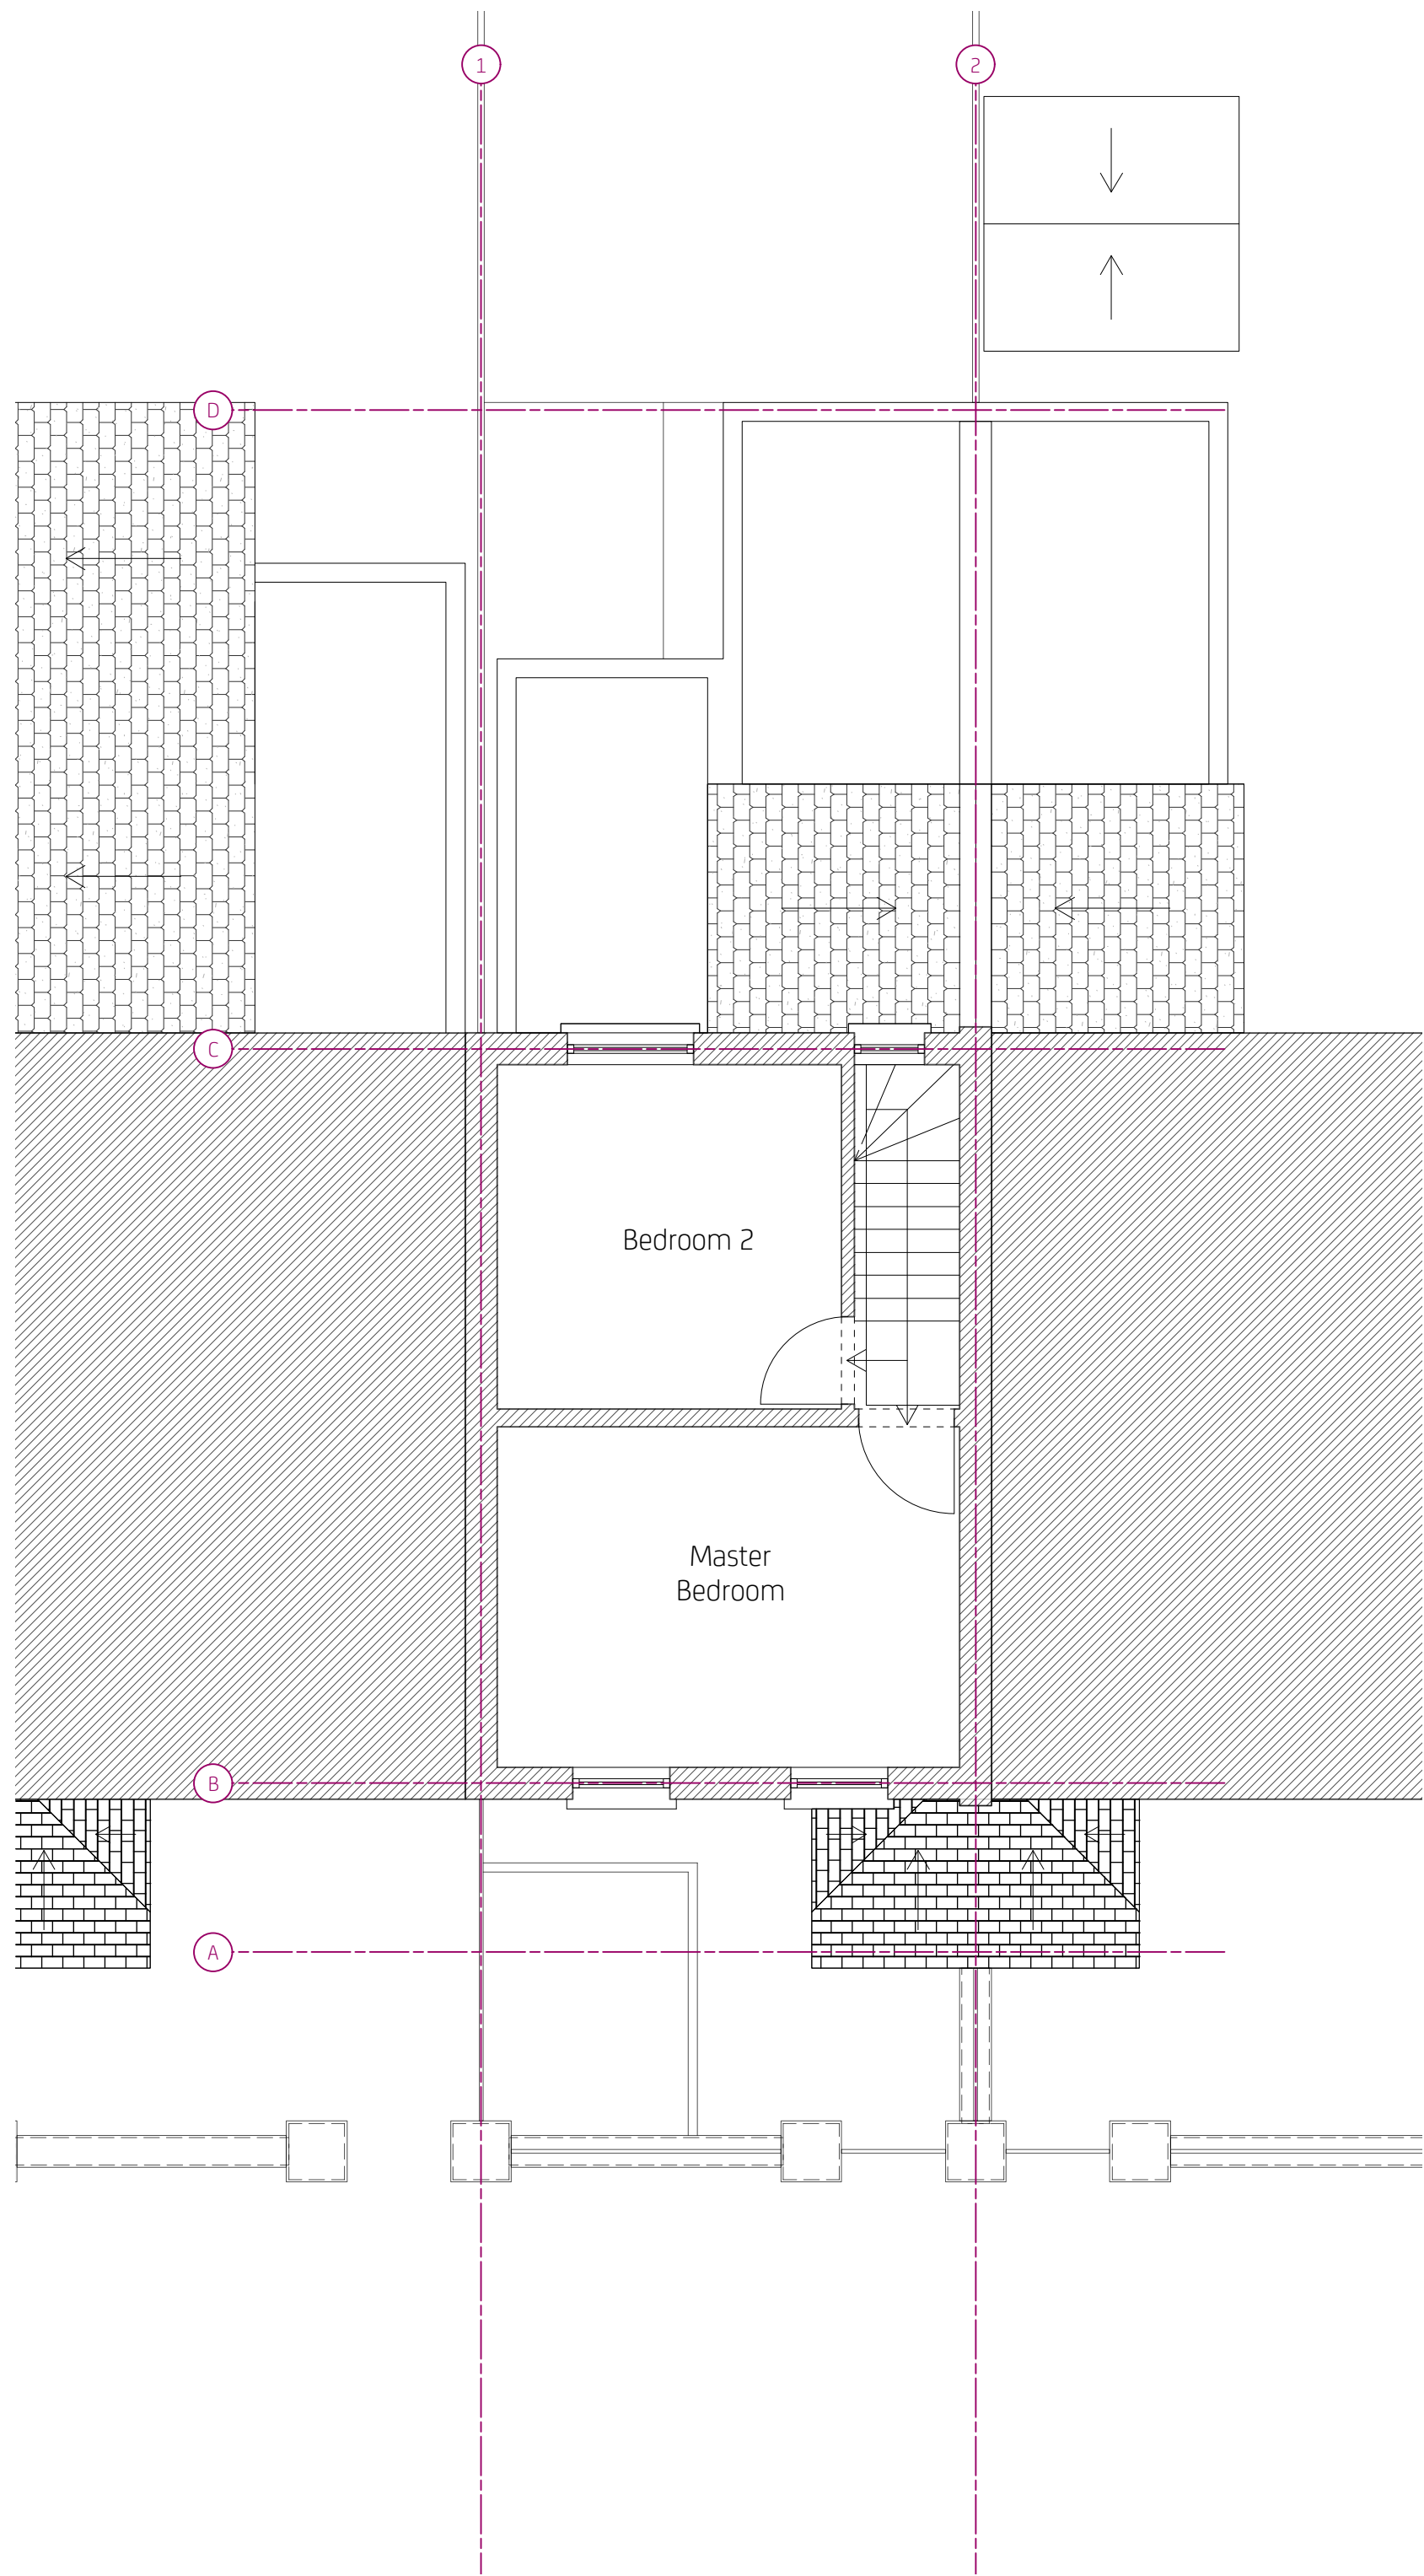


EX01 Existing First Floor Plan

Scale 1:50@A1, 1:100@A3

P1 22/12/23 Issued for Planning

Revisions

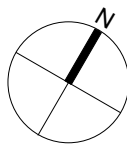

T: 07906 668 546  
E: m.lynskey@yahoo.com

Client  
Michael Lynskey


Project  
169 Farrant Avenue, N22 6PG

Drawing Title  
Existing  
Ground Floor Plan  
First Floor Plan

|                   |          |         |
|-------------------|----------|---------|
| Status            | Drawn    | Checked |
| Planning          | ML       | -       |
| Scale             | Date     |         |
| 1:50@A1, 1:100@A3 | Dec 2023 |         |


Drwg. No. & Revision  
115-EXGA00/01\_P1

Information contained within this drawing is the sole copyright of NMA Studio Ltd. and is not to be reproduced without express permission. No implied licence exists. This drawing not to be used for land transfer or valuation purposes. Do not scale from this drawing. All dimensions & levels are to be checked on site by the contractor. Issued for purposes indicated only. Drawing errors and omissions to be reported to the architect.

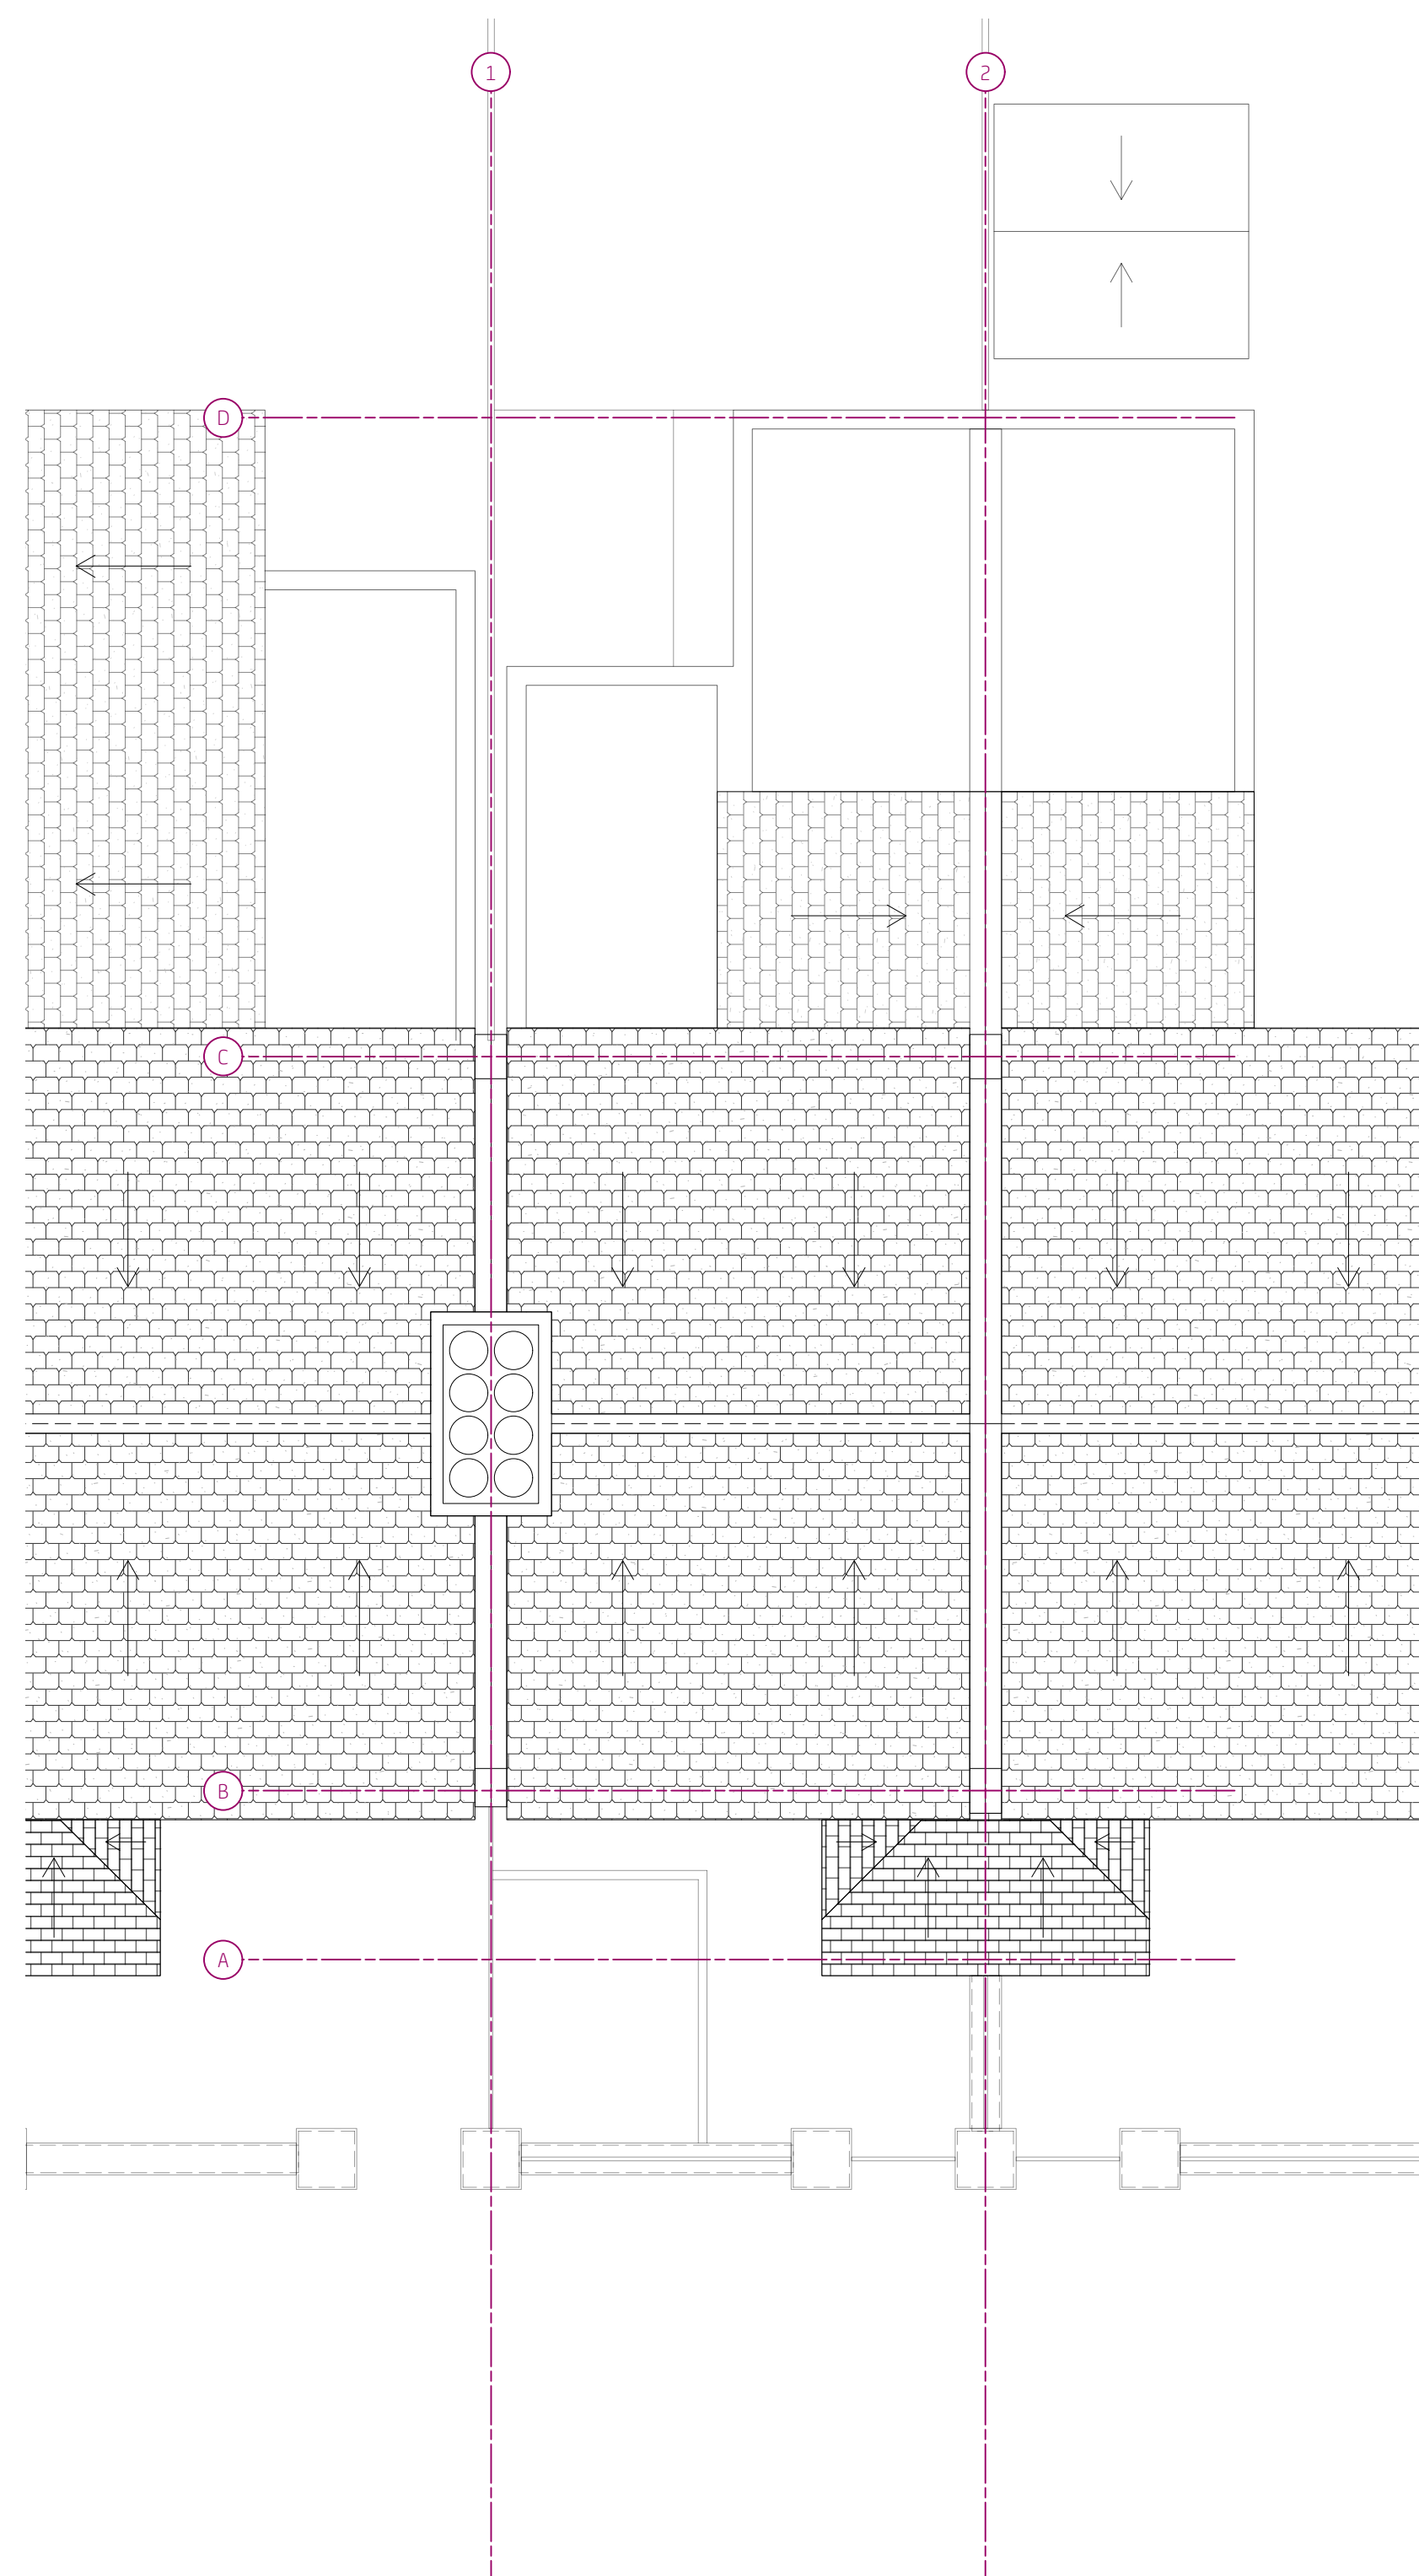

i1 28/9/21 Issued to Structural Engineer

## Revisions

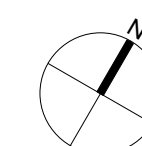

T: 07906 668 546  
E: m.lynkey@yahoo.com

Michael Lynskey

Project  
169 Farrant Avenue, N22 6PG

Existing  
Roof Plan

|                   |       |          |
|-------------------|-------|----------|
| Status            | Drawn | Checked  |
| Planning          | ML    | -        |
| Scale             |       | Date     |
| 1:50@A1, 1:100@A3 |       | Dec 2023 |


Drwg. No. & Revision  
**115-EXGARF P1**

**EXRF** Existing Roof Plan  
Scale 1:50@A1, 1:100@A3






EX01 Existing Front Elevation  
Scale 1:50@A1, 1:100@A3

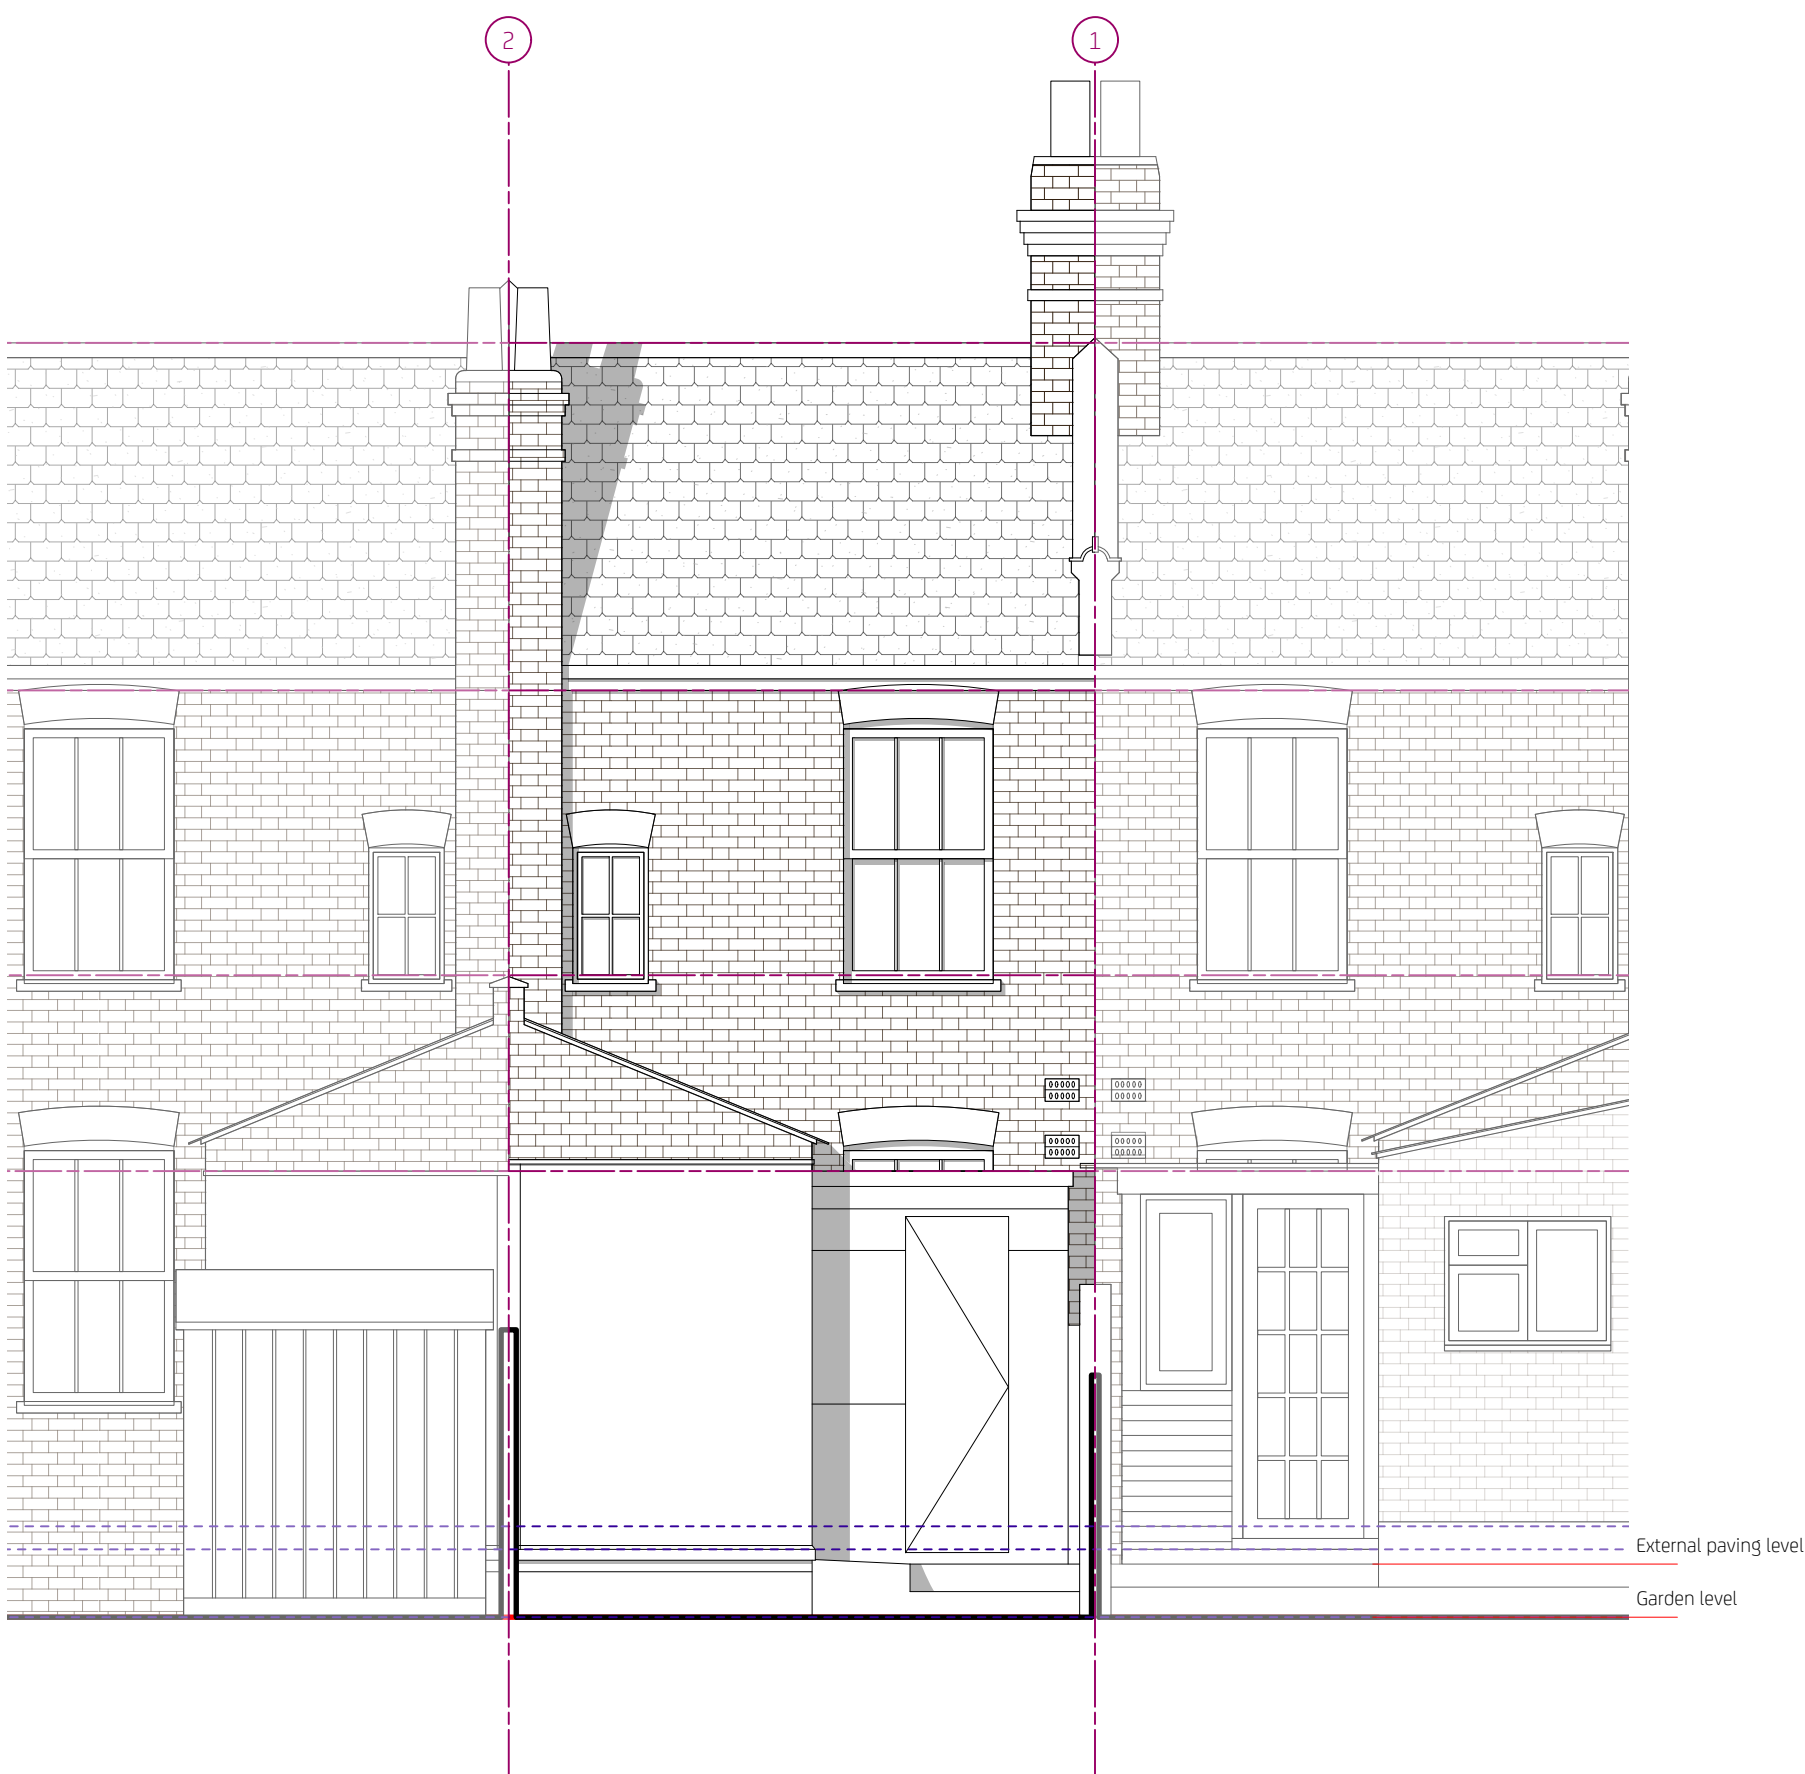

EX02 Existing Rear Elevation  
Scale 1:50@A1, 1:100@A3

P1 22/12/23 Issued for Planning

Revisions

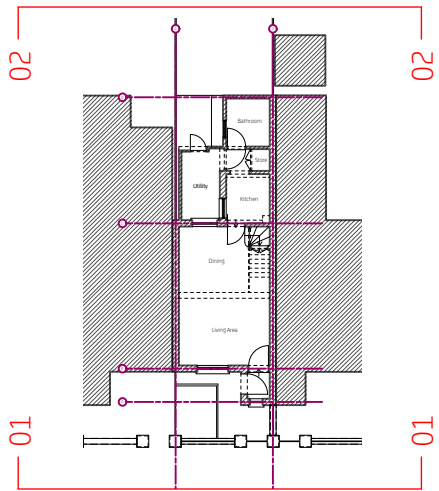

T: 07906 668 546  
E: m.lynskey@yahoo.com

Client  
Michael Lynskey

Project  
169 Farrant Avenue, N22 6PG

Drawing Title  
Existing  
Front Elevation  
Rear Elevation

|                            |                  |              |
|----------------------------|------------------|--------------|
| Status<br>Planning         | Drawn<br>ML      | Checked<br>- |
| Scale<br>1:50@A1, 1:100@A3 | Date<br>Dec 2023 |              |

Drwg. No. & Revision  
115-EXGE01\_P1