


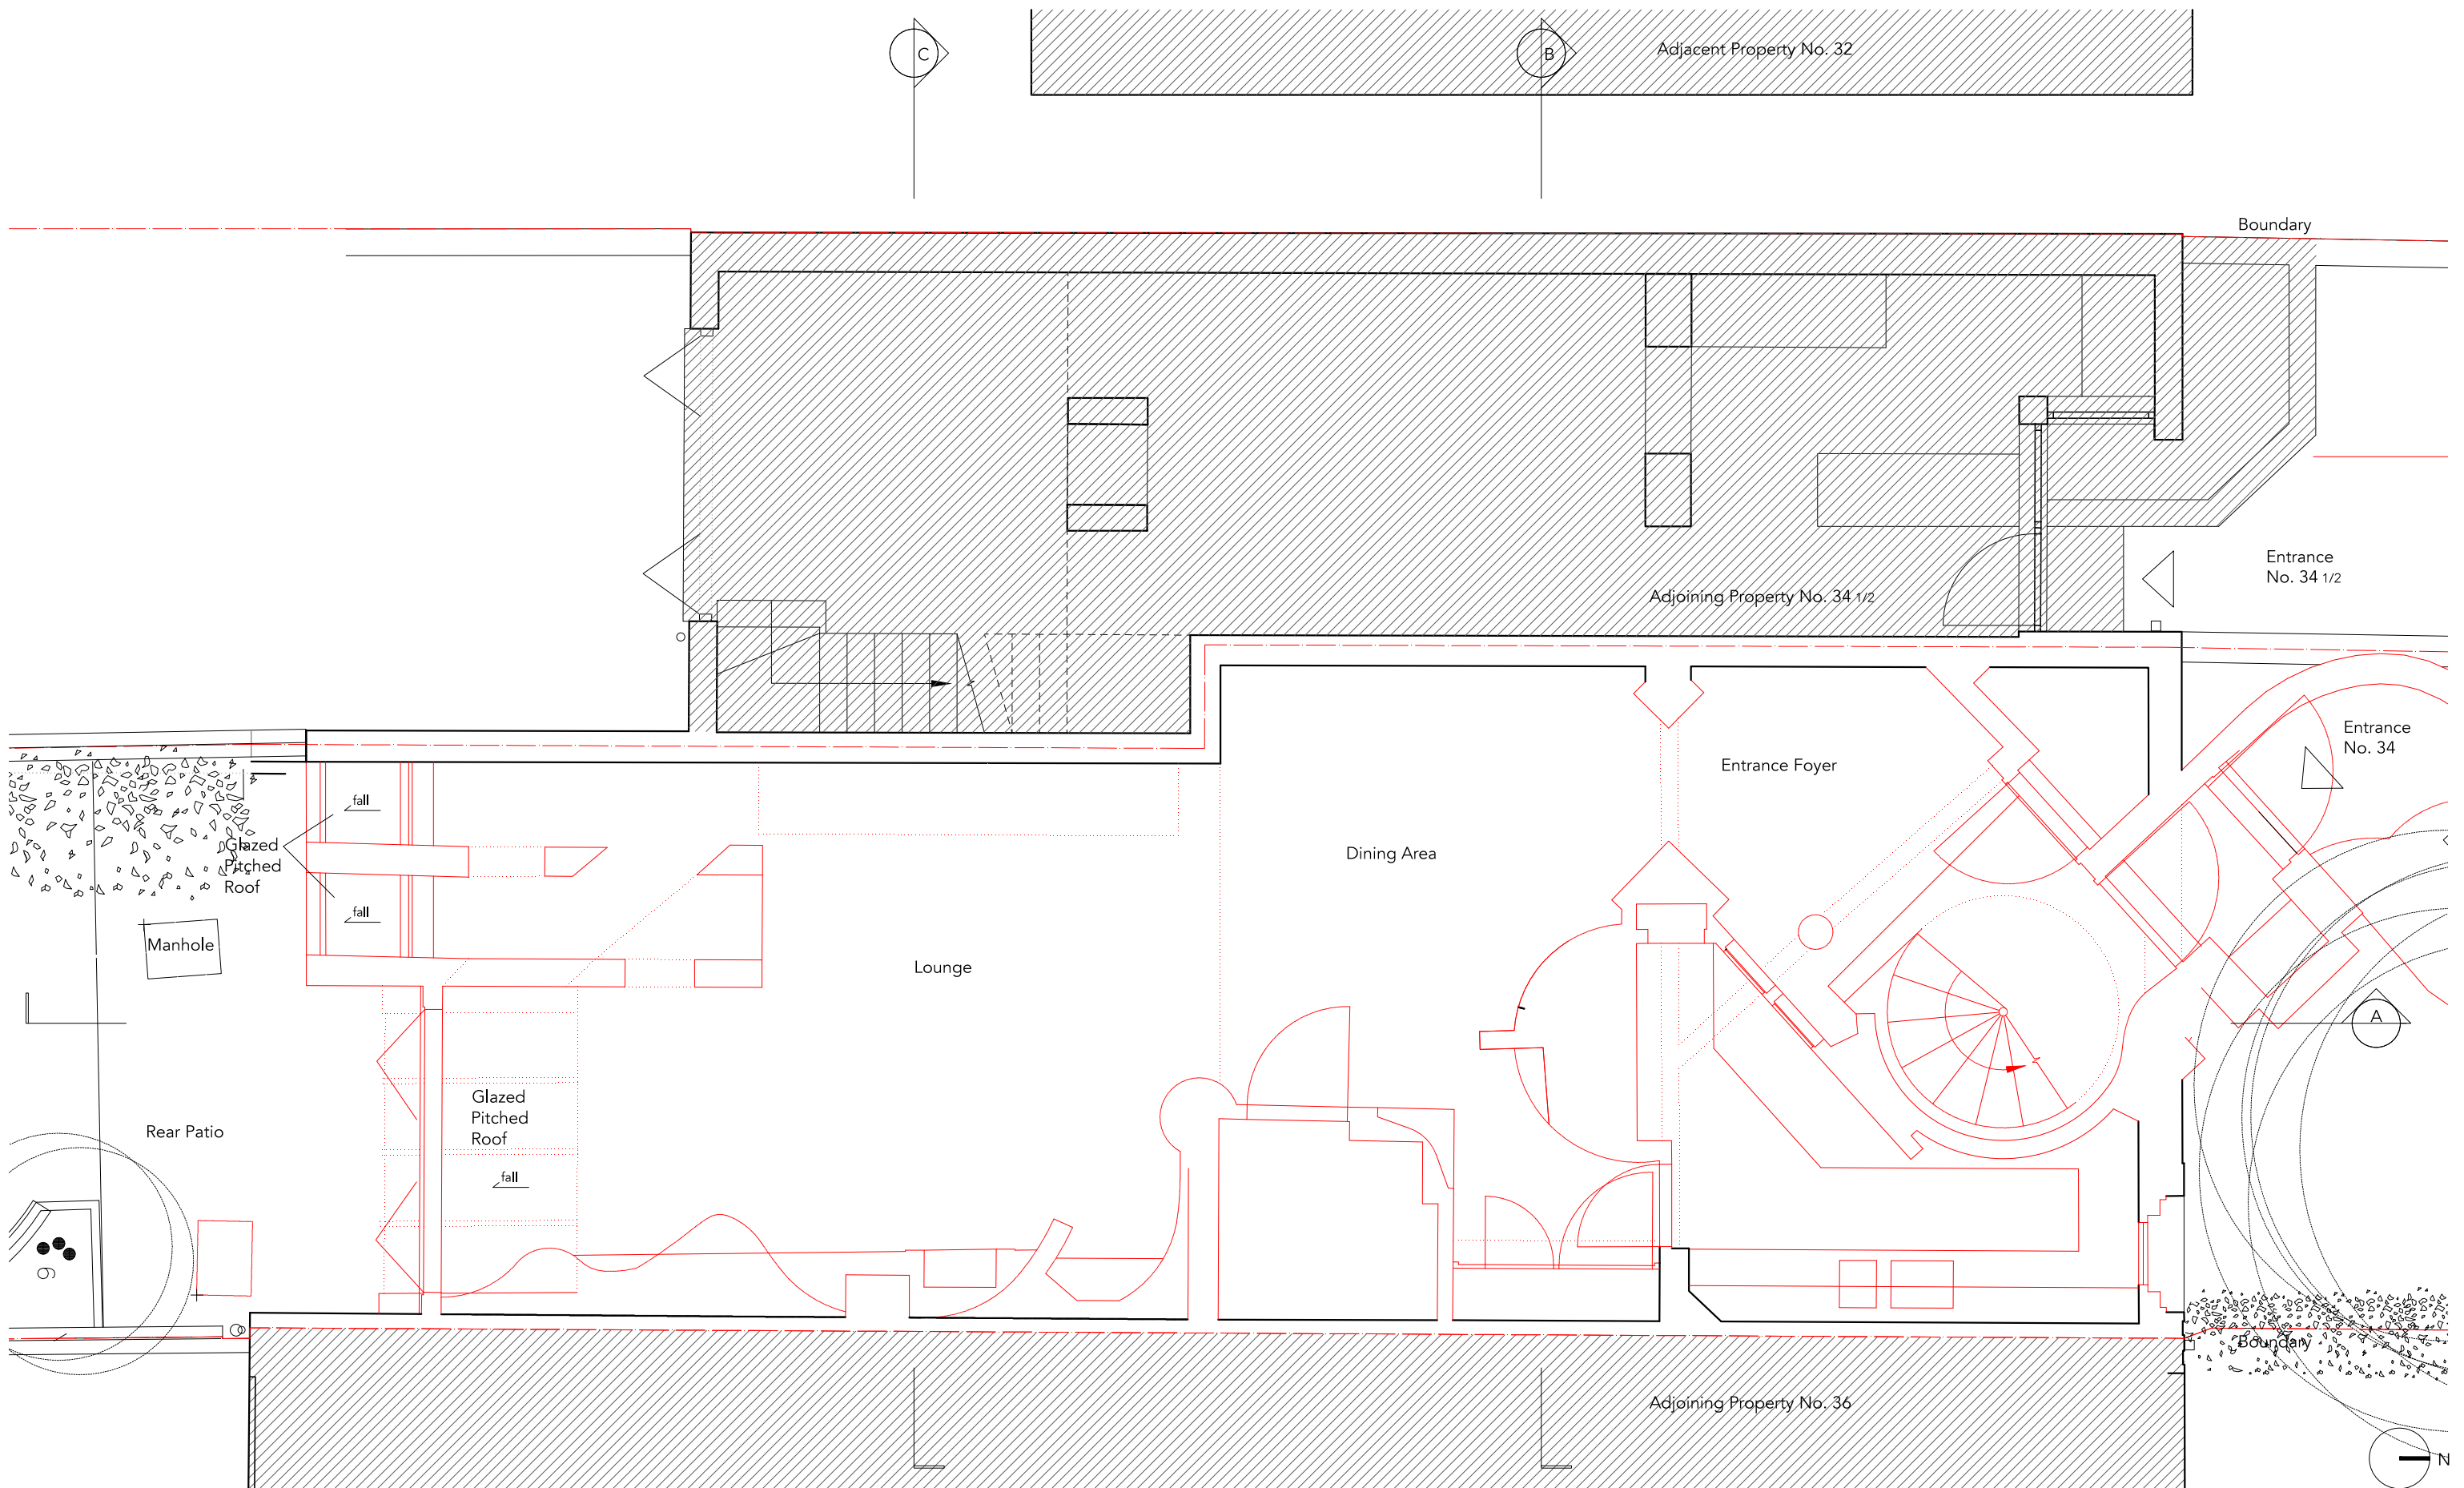

0 5 10m

rev	date	revision notes	drawn by	notes
E	02.07.18	issue for planning application	YL	- Existing information drawn based on the topological survey by APR Limited

Boundary

Existing tree retained

K Y L architecture.com

07933021303 yan@kylarchitecture.com © 2013 KIN YAN LAU

drawing no 1403_X_P0 scale 1:50 @ A3 rev E
title Existing Ground Floor Plan
client Dr Alex Amato project 34 Clarence Road London N22 8PL