



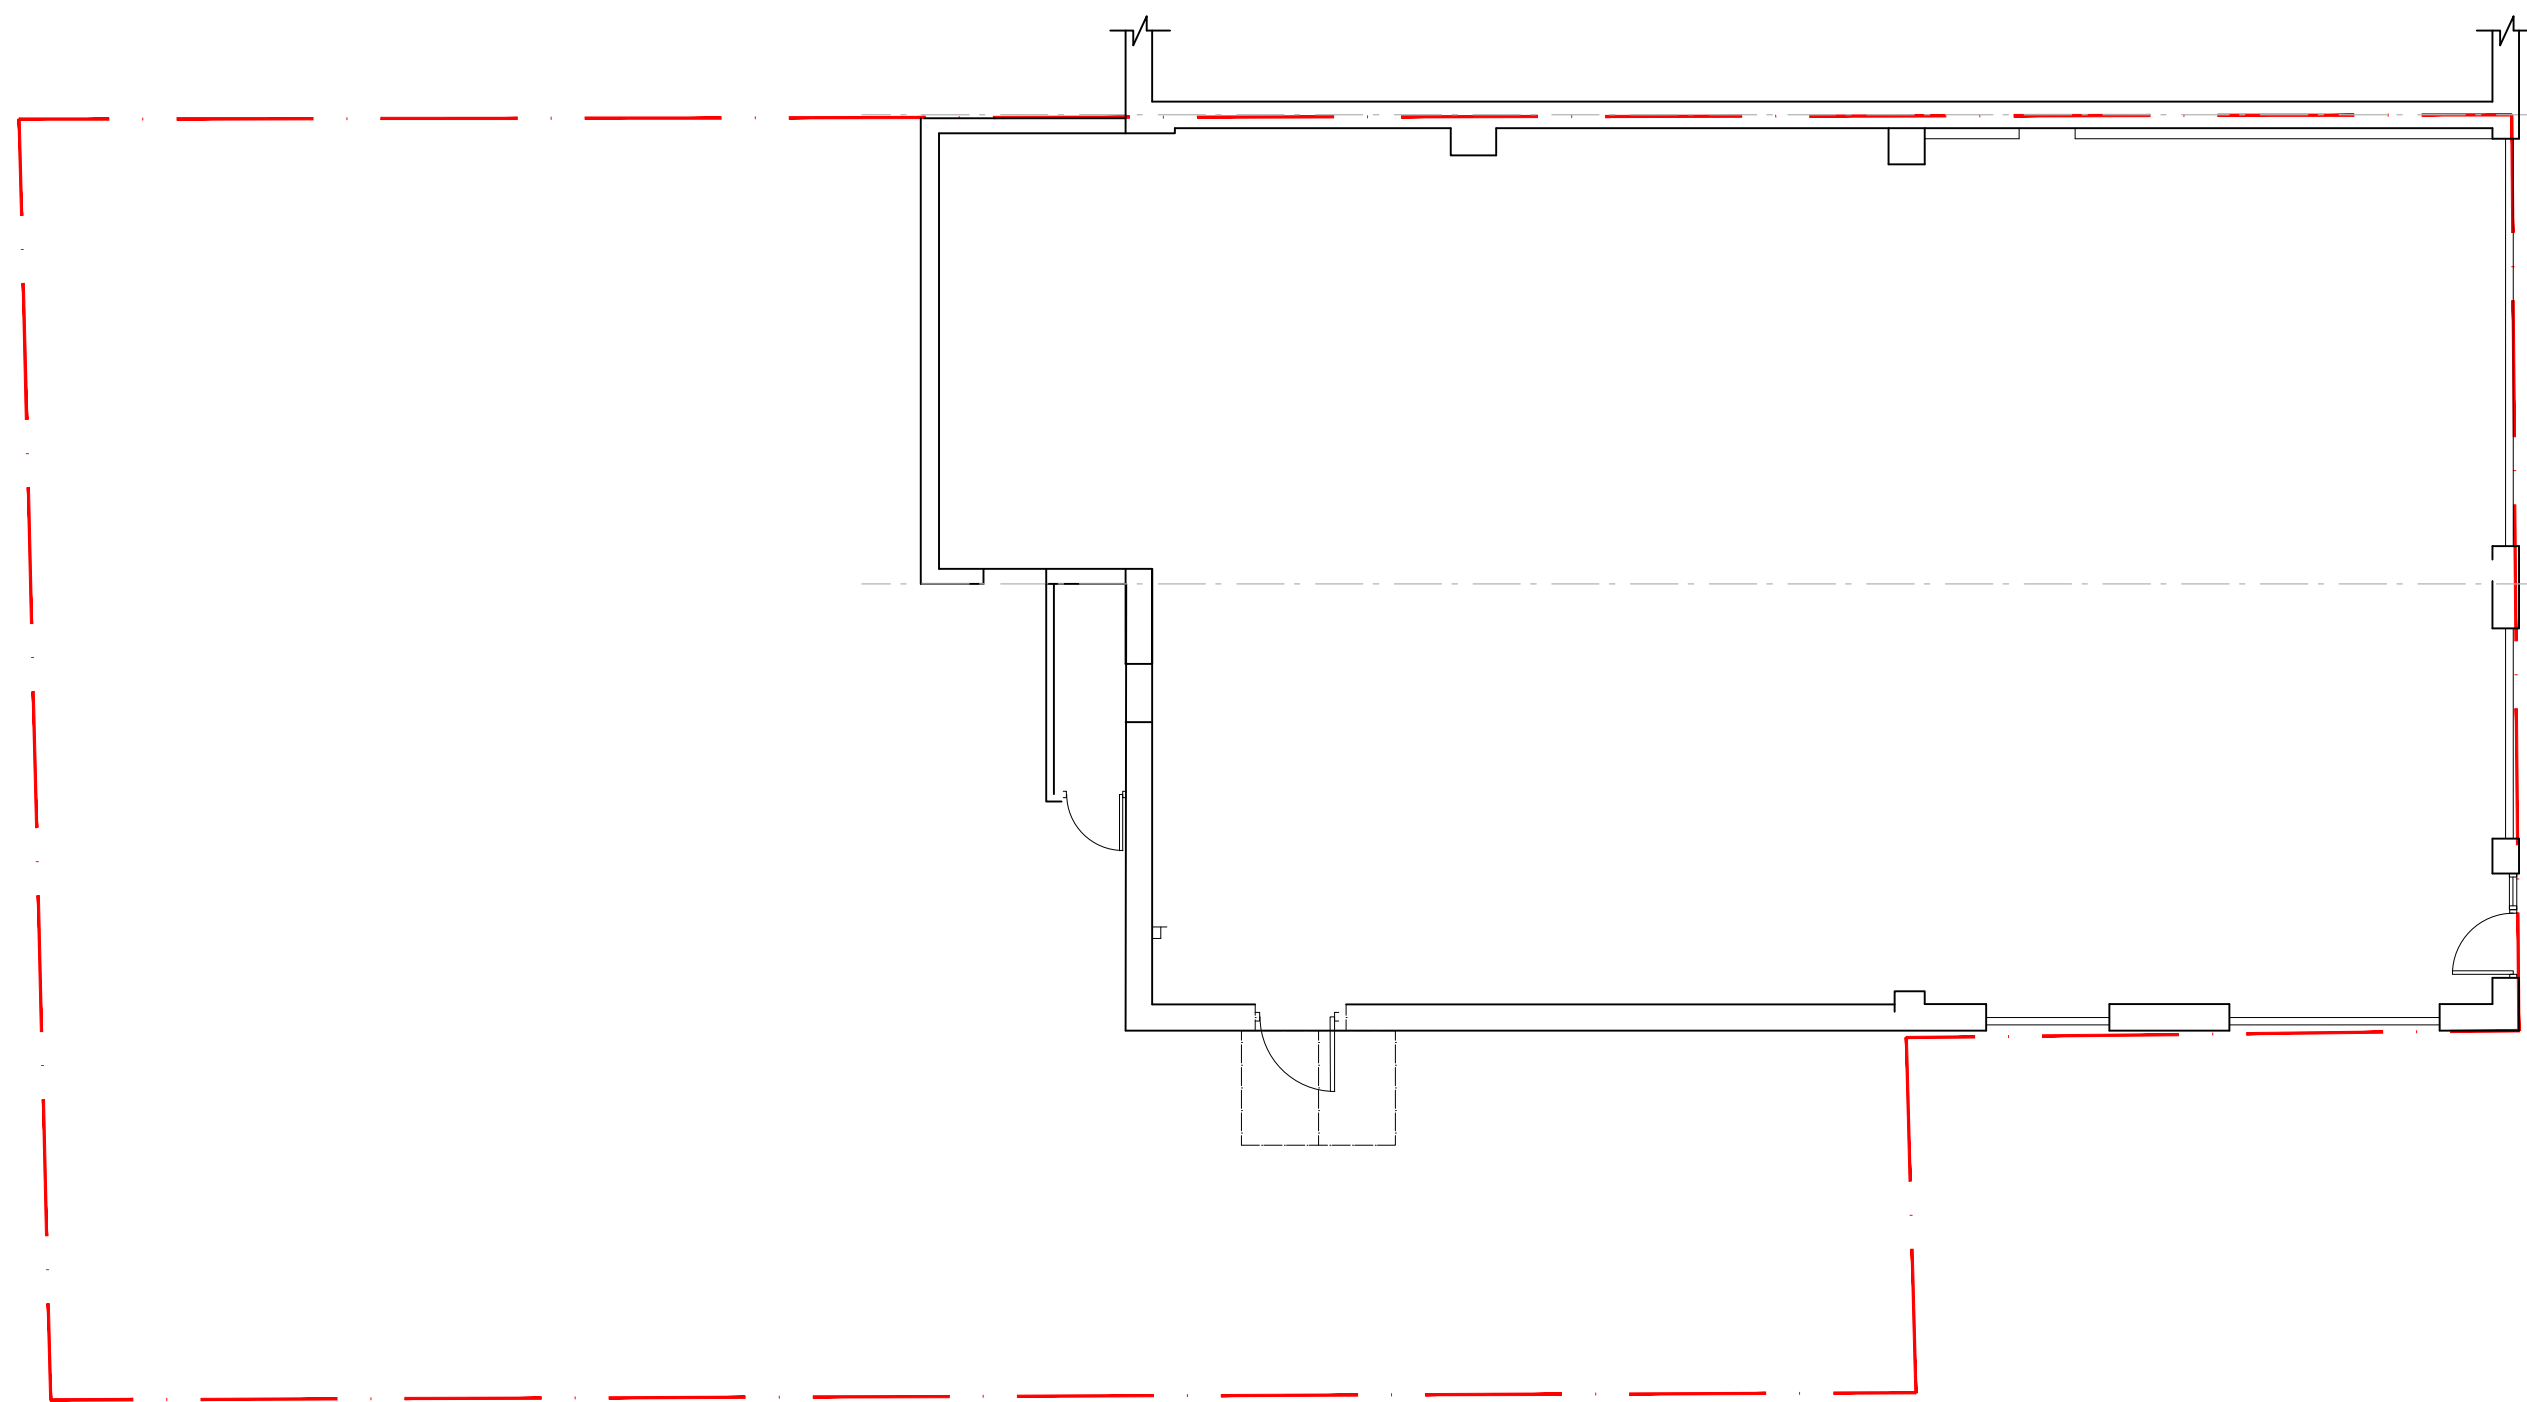


PRE EXISTING GROUND FLOOR
NO ALTERATION

1/100@ A1

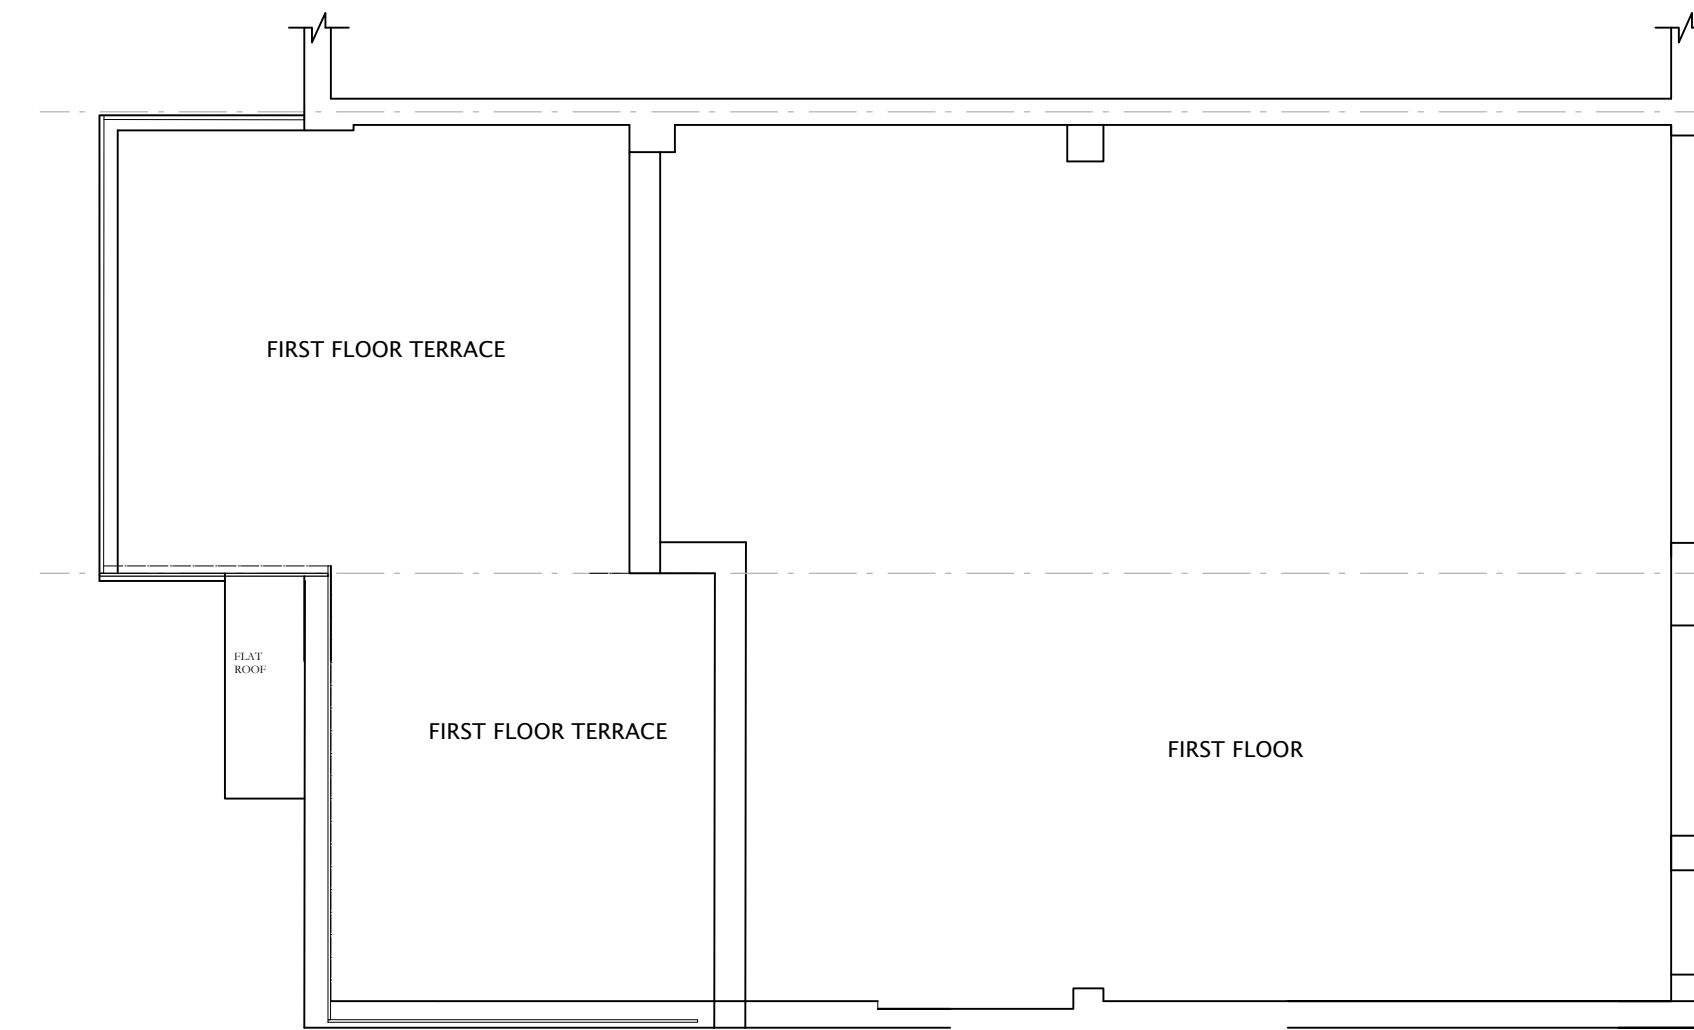


PRE EXISTING FIRST FLOOR
NO ALTERATION

1/100@ A1

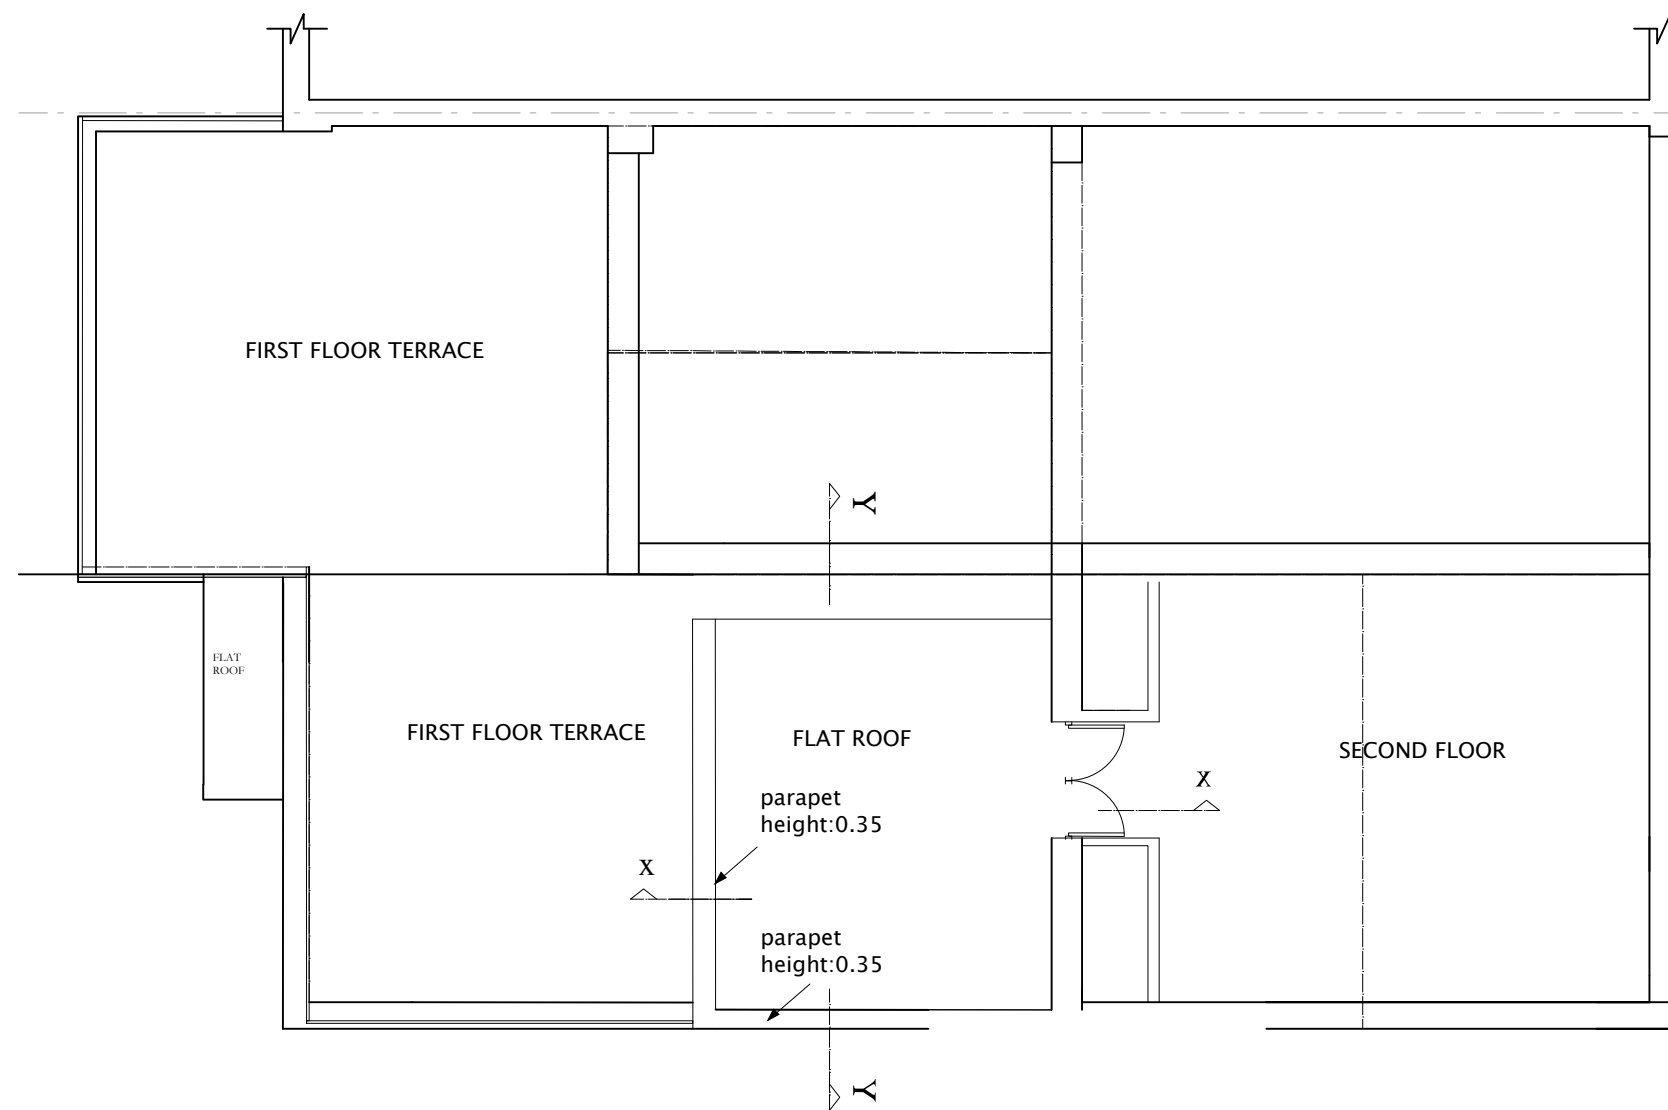


PRE EXISTING SECOND FLOOR

1/100@ A1

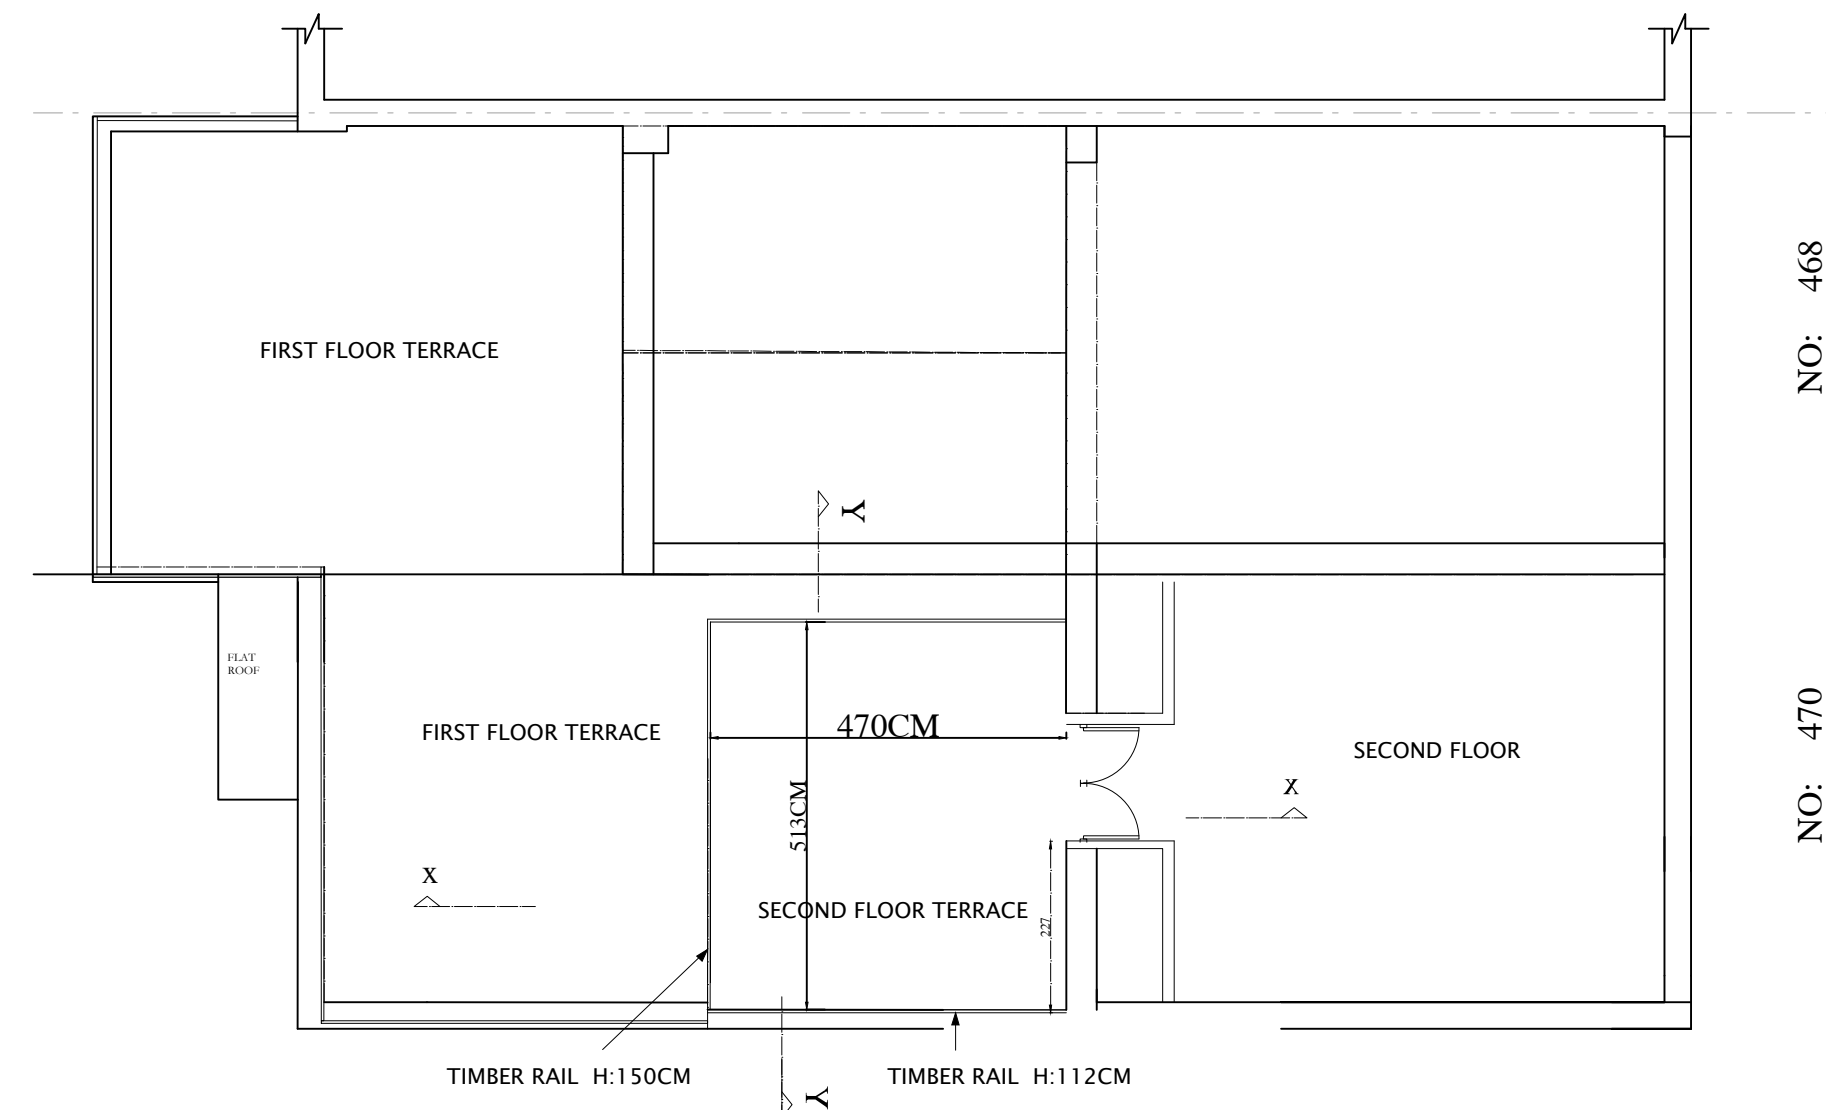

EXISTING SECOND FLOOR

1/100@ A1

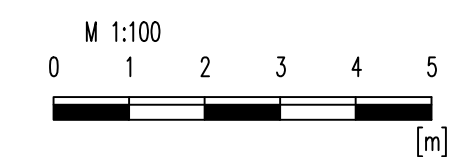

ALL UNITS ARE IN
CENTIMETERS

no	revision	date	control
no	revision	date	control
ERK			
Structural & Design Consultants			
Nathan Erk			
Bas C. Eng			
Address: 189 Latimer Road, N9 9PN			
Tel: 07791965601			

revision	date	control
revision	date	control
project	470 LORDSHIP LANE LONDON N17-7QY	
drawing title	PRE EXISTING EXISTING FLOOR PLAN	
scale	1/100@A1	
date	DEC 2023	
drw.no	HASAN CIN-PL01- RAILS	