


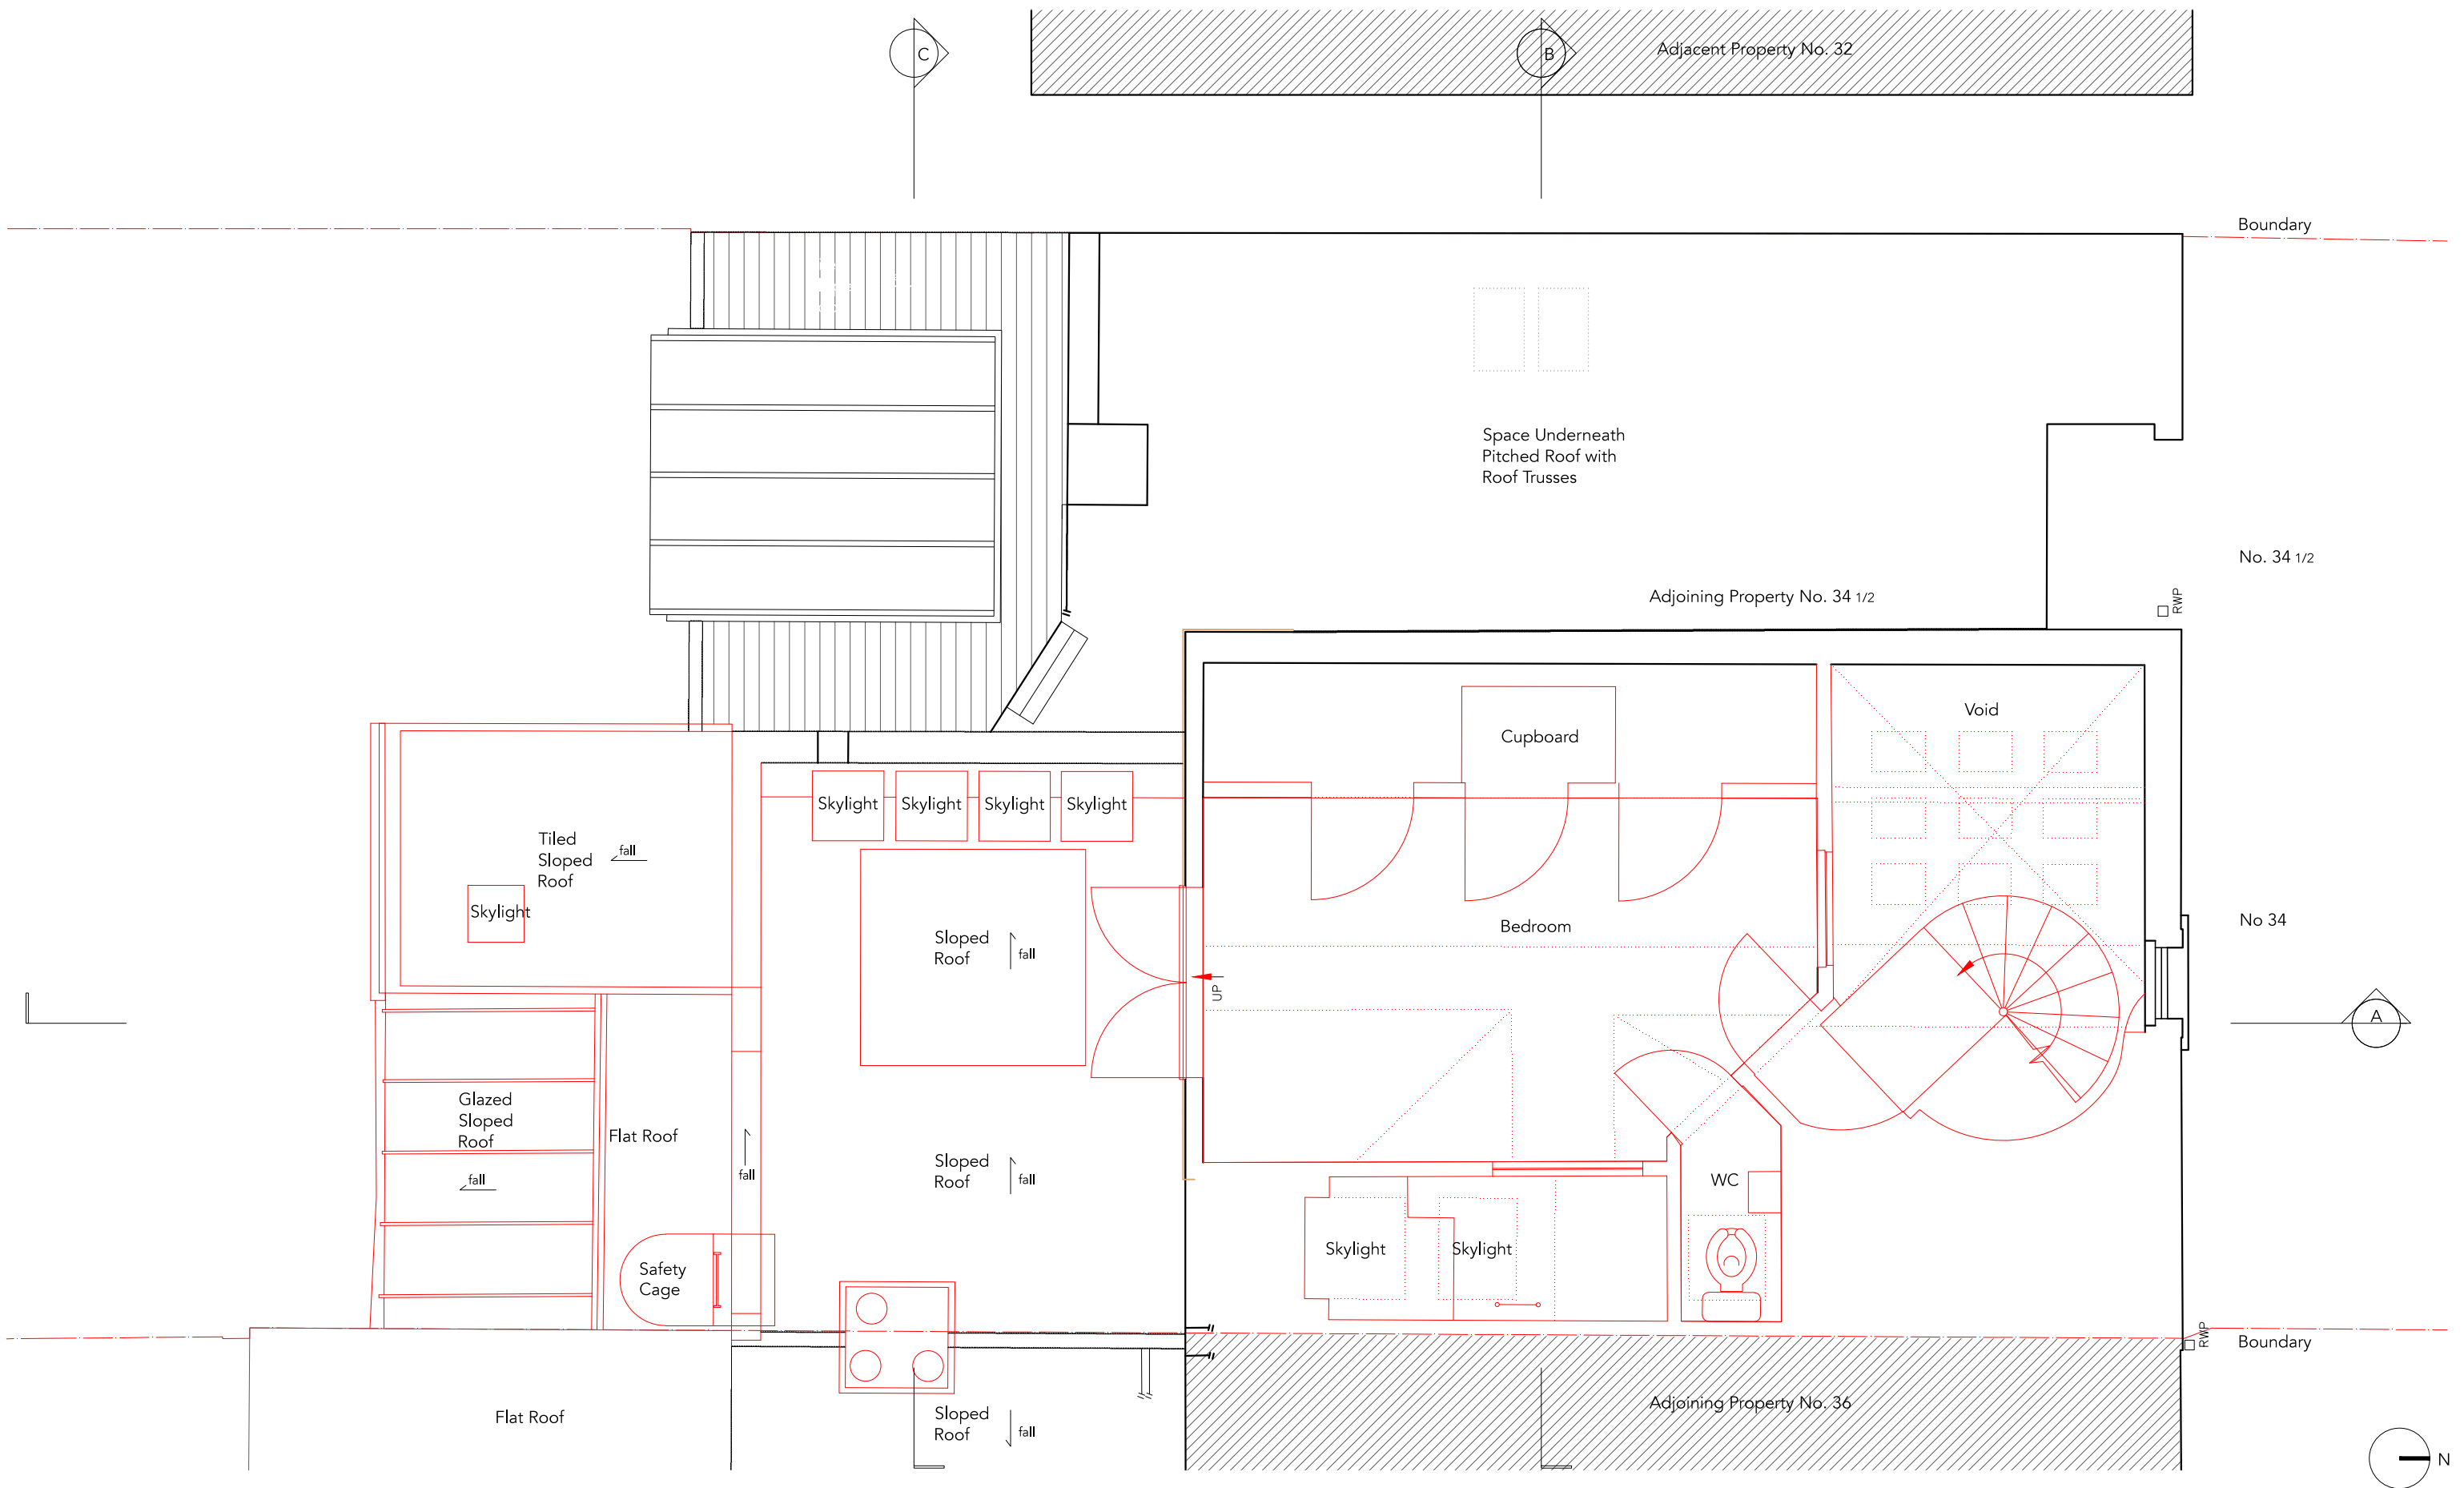

0	1	5	10m
rev	date	revision notes	drawn by
E	02.07.18	issue for planning application	YL
notes			
- Existing information drawn based on the topological survey by APR Limited			

k y l architecture . c o m
07933021305 yan@kylarchitecture.com © 2013 K I N Y A N L A U

drawing no	1403_X_P2	scale	1:50 @ A3	rev	E
title	Existing Second Floor Plan	project	34 Clarence Road London N22 8PL		
client	Dr Alex Amato				