




# EXISTING

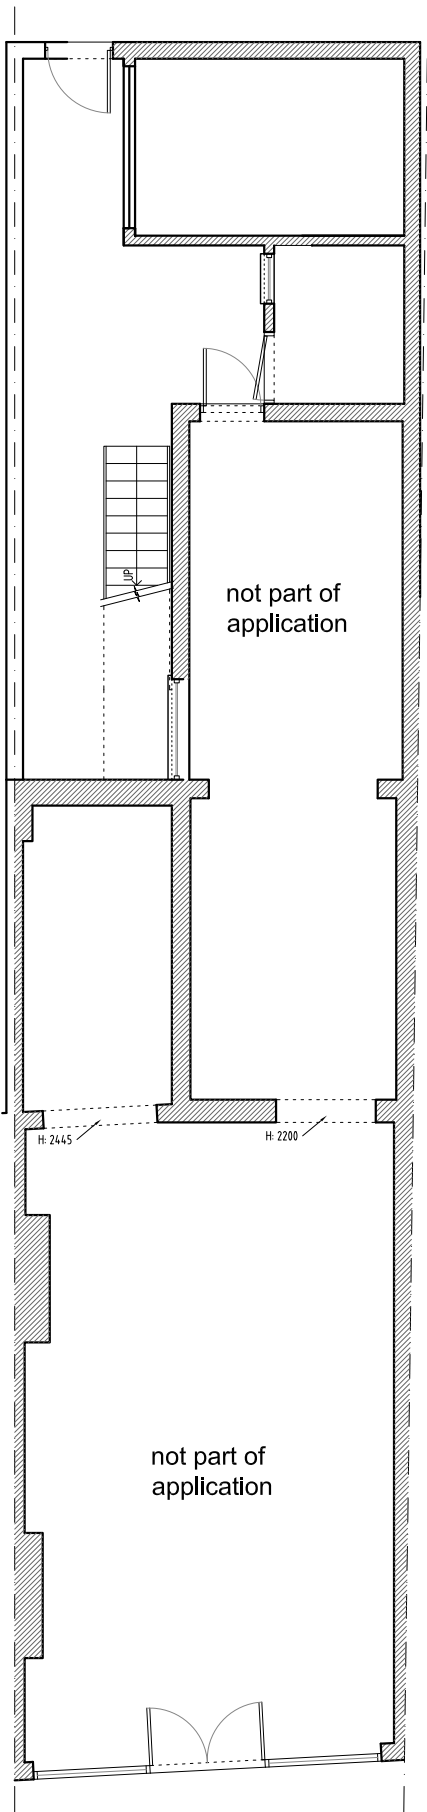

Existing Ground Floor

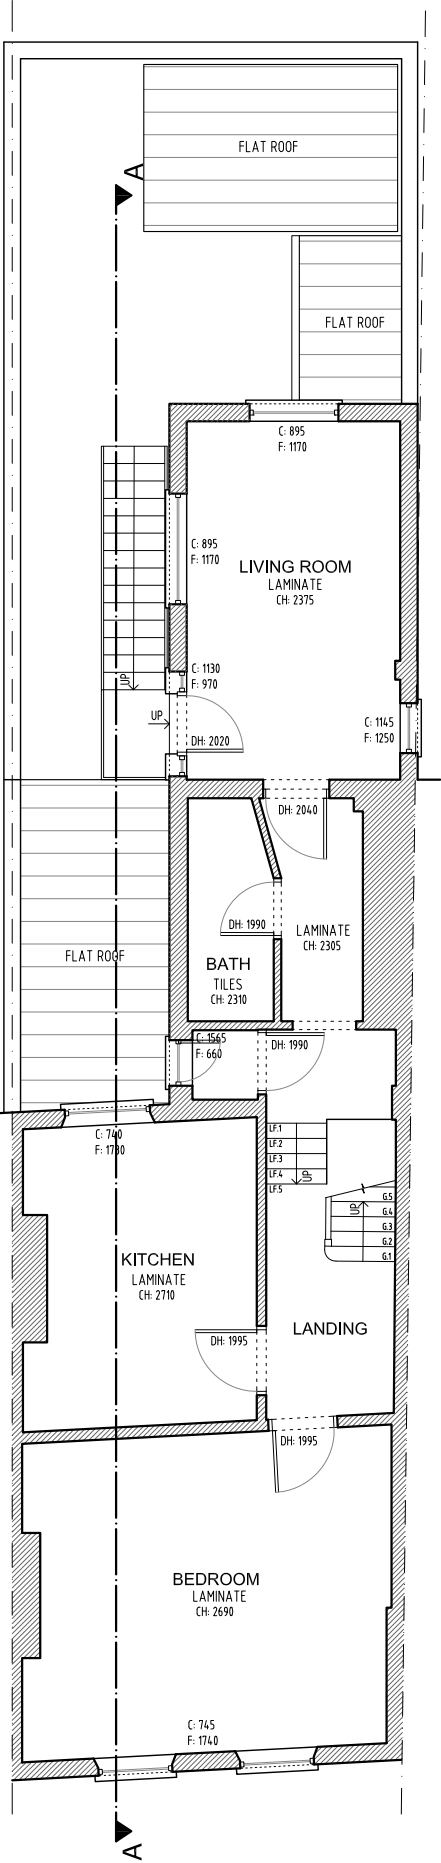

Existing First Floor

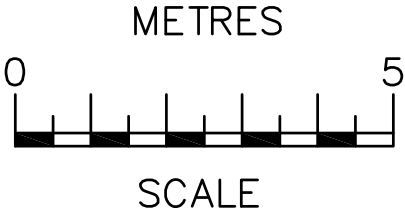

C - Sill Height  
F - Window Height  
CH - Ceiling Height  
DH - Door Height



**NOTES**  
The contractors are to check all the dimensions, levels, drain runs and general condition of the site before works commence.  
  
All works are to be carried out in accordance with current Building Regulations, British Standards, Code of Practice and Local Authority Requirements.

|                                                    |                   |      |
|----------------------------------------------------|-------------------|------|
| Project:<br>321 West Green Road,<br>London N15 3PA |                   |      |
| Title: EXISTING<br>Floor Plans                     |                   |      |
| Date: 22.03.21                                     | Scale: 1:100 @ A3 |      |
| Dwg. No. WGR.321.EX.01                             |                   | Rev: |