


EXISTING

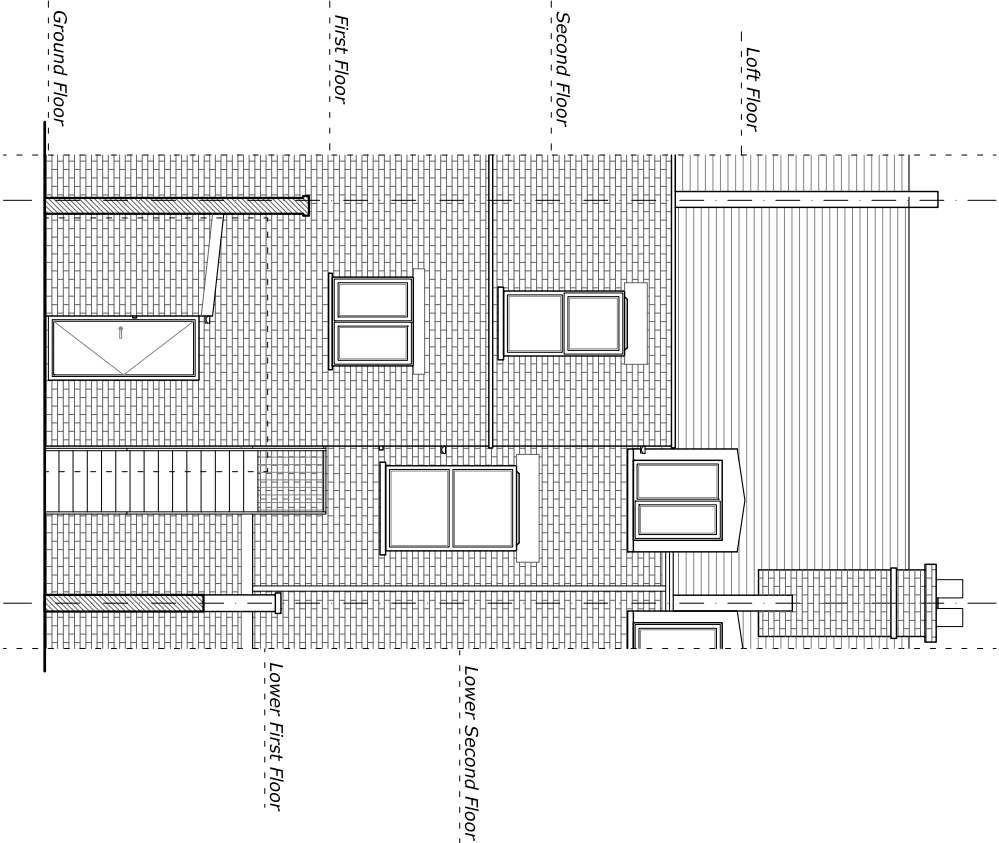

Existing Front Elevation



Existing Front Elevation



Project: 321 West Green Road, London N15 3PA			
Title: EXISTING Elevations			
Date: 22.03.21		Scale: 1:100 @ A3	
Dwg. No. WGR.321.EX.04		Rev:	

NOTES

The contractors are to check all the dimensions, levels, drain runs and general condition of the site before works commence.

All works are to be carried out in accordance with current Building Regulations, British Standards, Code of Practice and Local Authority Requirements.

AJ PLANS

info@ajplans.co