




floor plans as proposed

 


scales 1:50 @ A1
1:100 @ A3

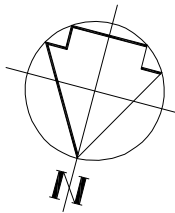


Ground Floor
GIA 112m2
studio flat 42m2

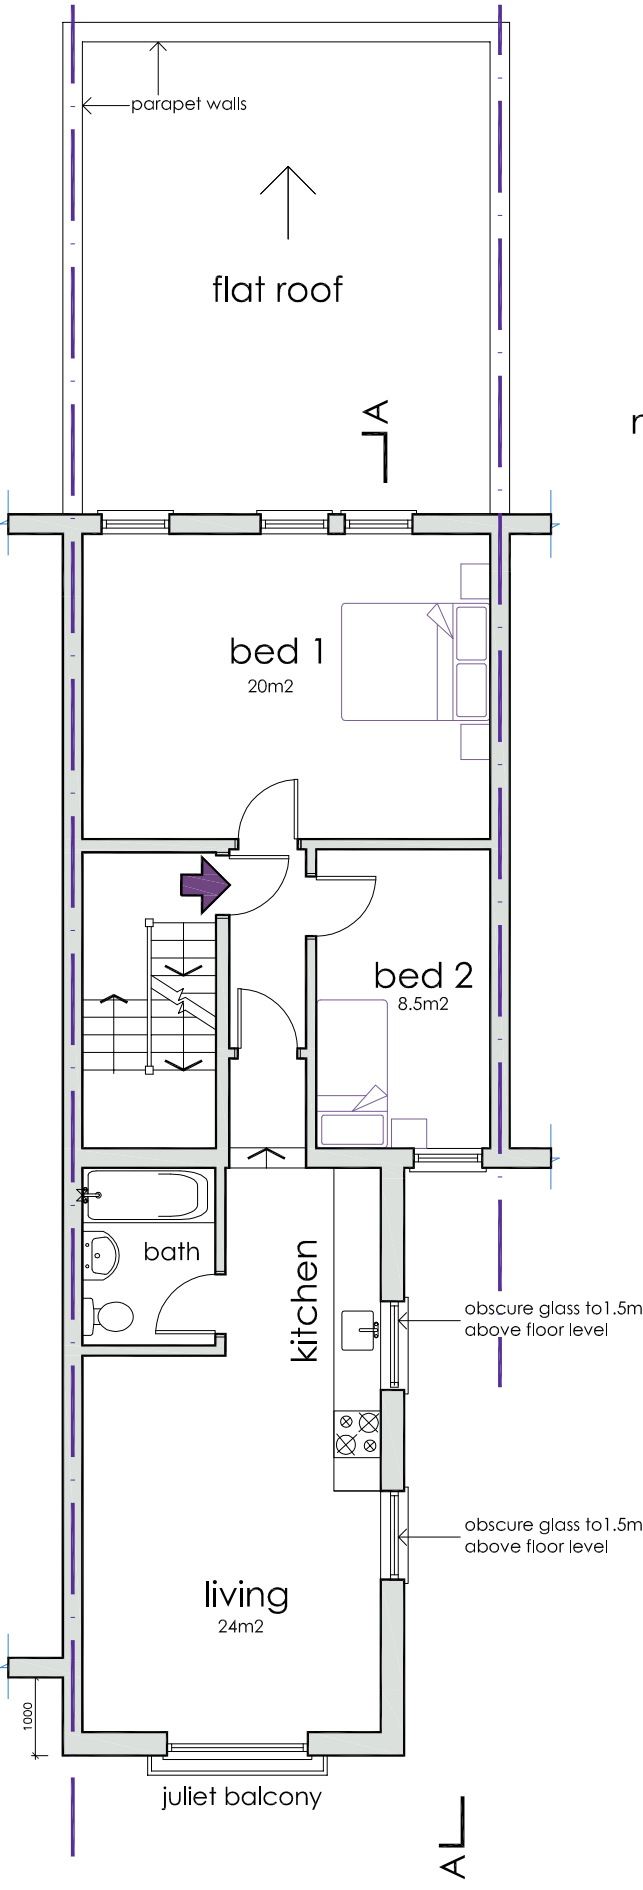

First Floor
2 bed flat 62m2

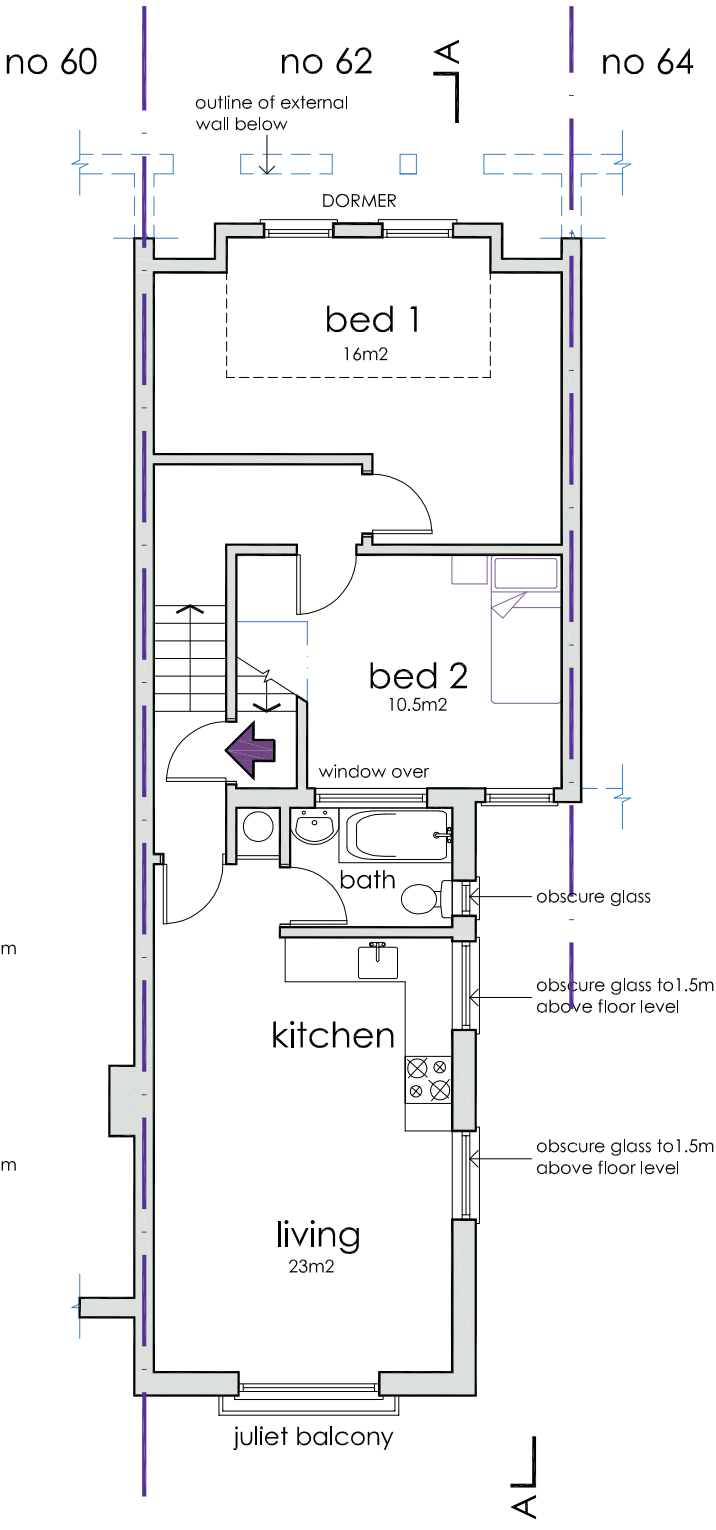

Second Floor
2 bed flat 61m2

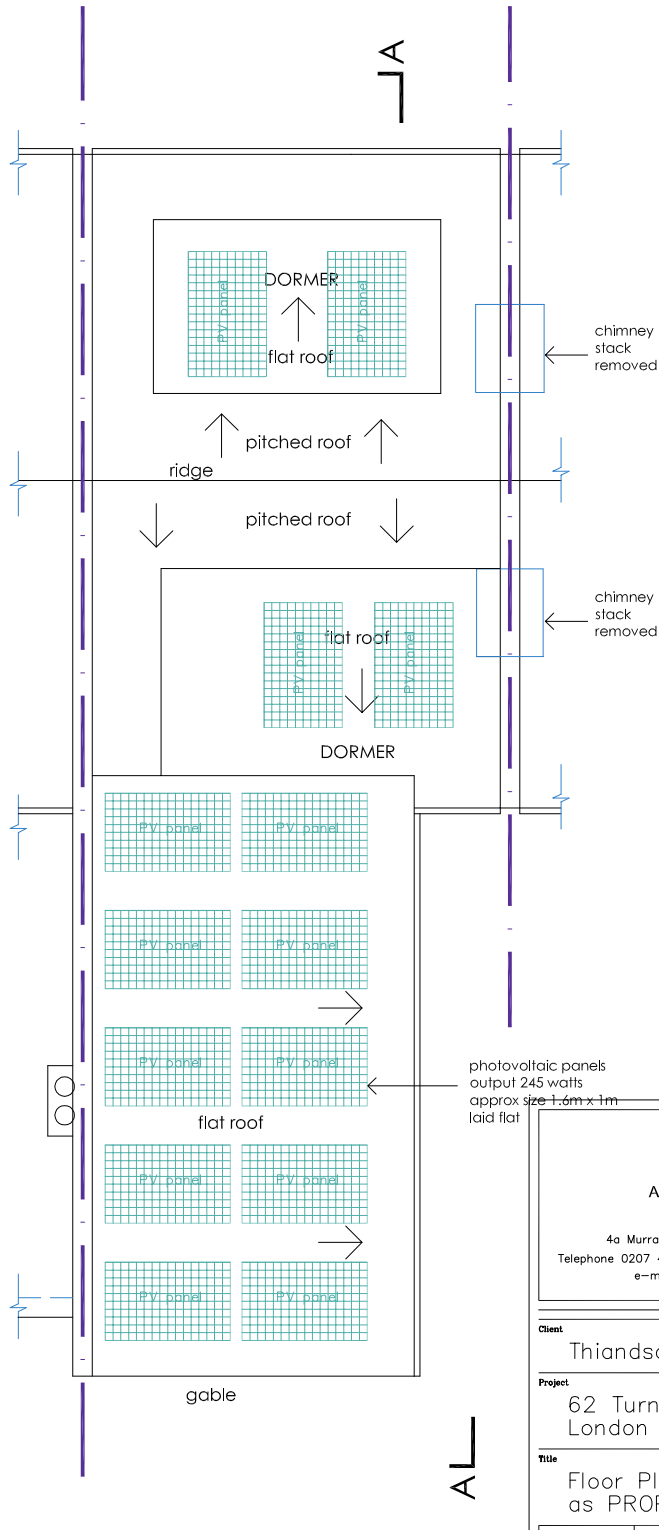

Roof Plan

DVM
ARCHITECTS

4a Murray Street . London . NW1 9RE
Telephone 0207 485 2121 . Facsimile 0207 267 2527
e-mail: studio@dvmarch.com

Client
Thiandson Property Ltd

Project
62 Turnpike Lane
London N8 0PR

Title
Floor Plans
as PROPOSED

Scale 1:50	Date 22.12.23	Job No. 1177
Drawing No. 1177-13	Rev. K	

All dimensions are to be checked on site.
© This drawing is copyright and remains the property of David & Victoria Mercer
at all times and may not be reproduced in part or whole without written consent.