





KEY

DEMOLITION

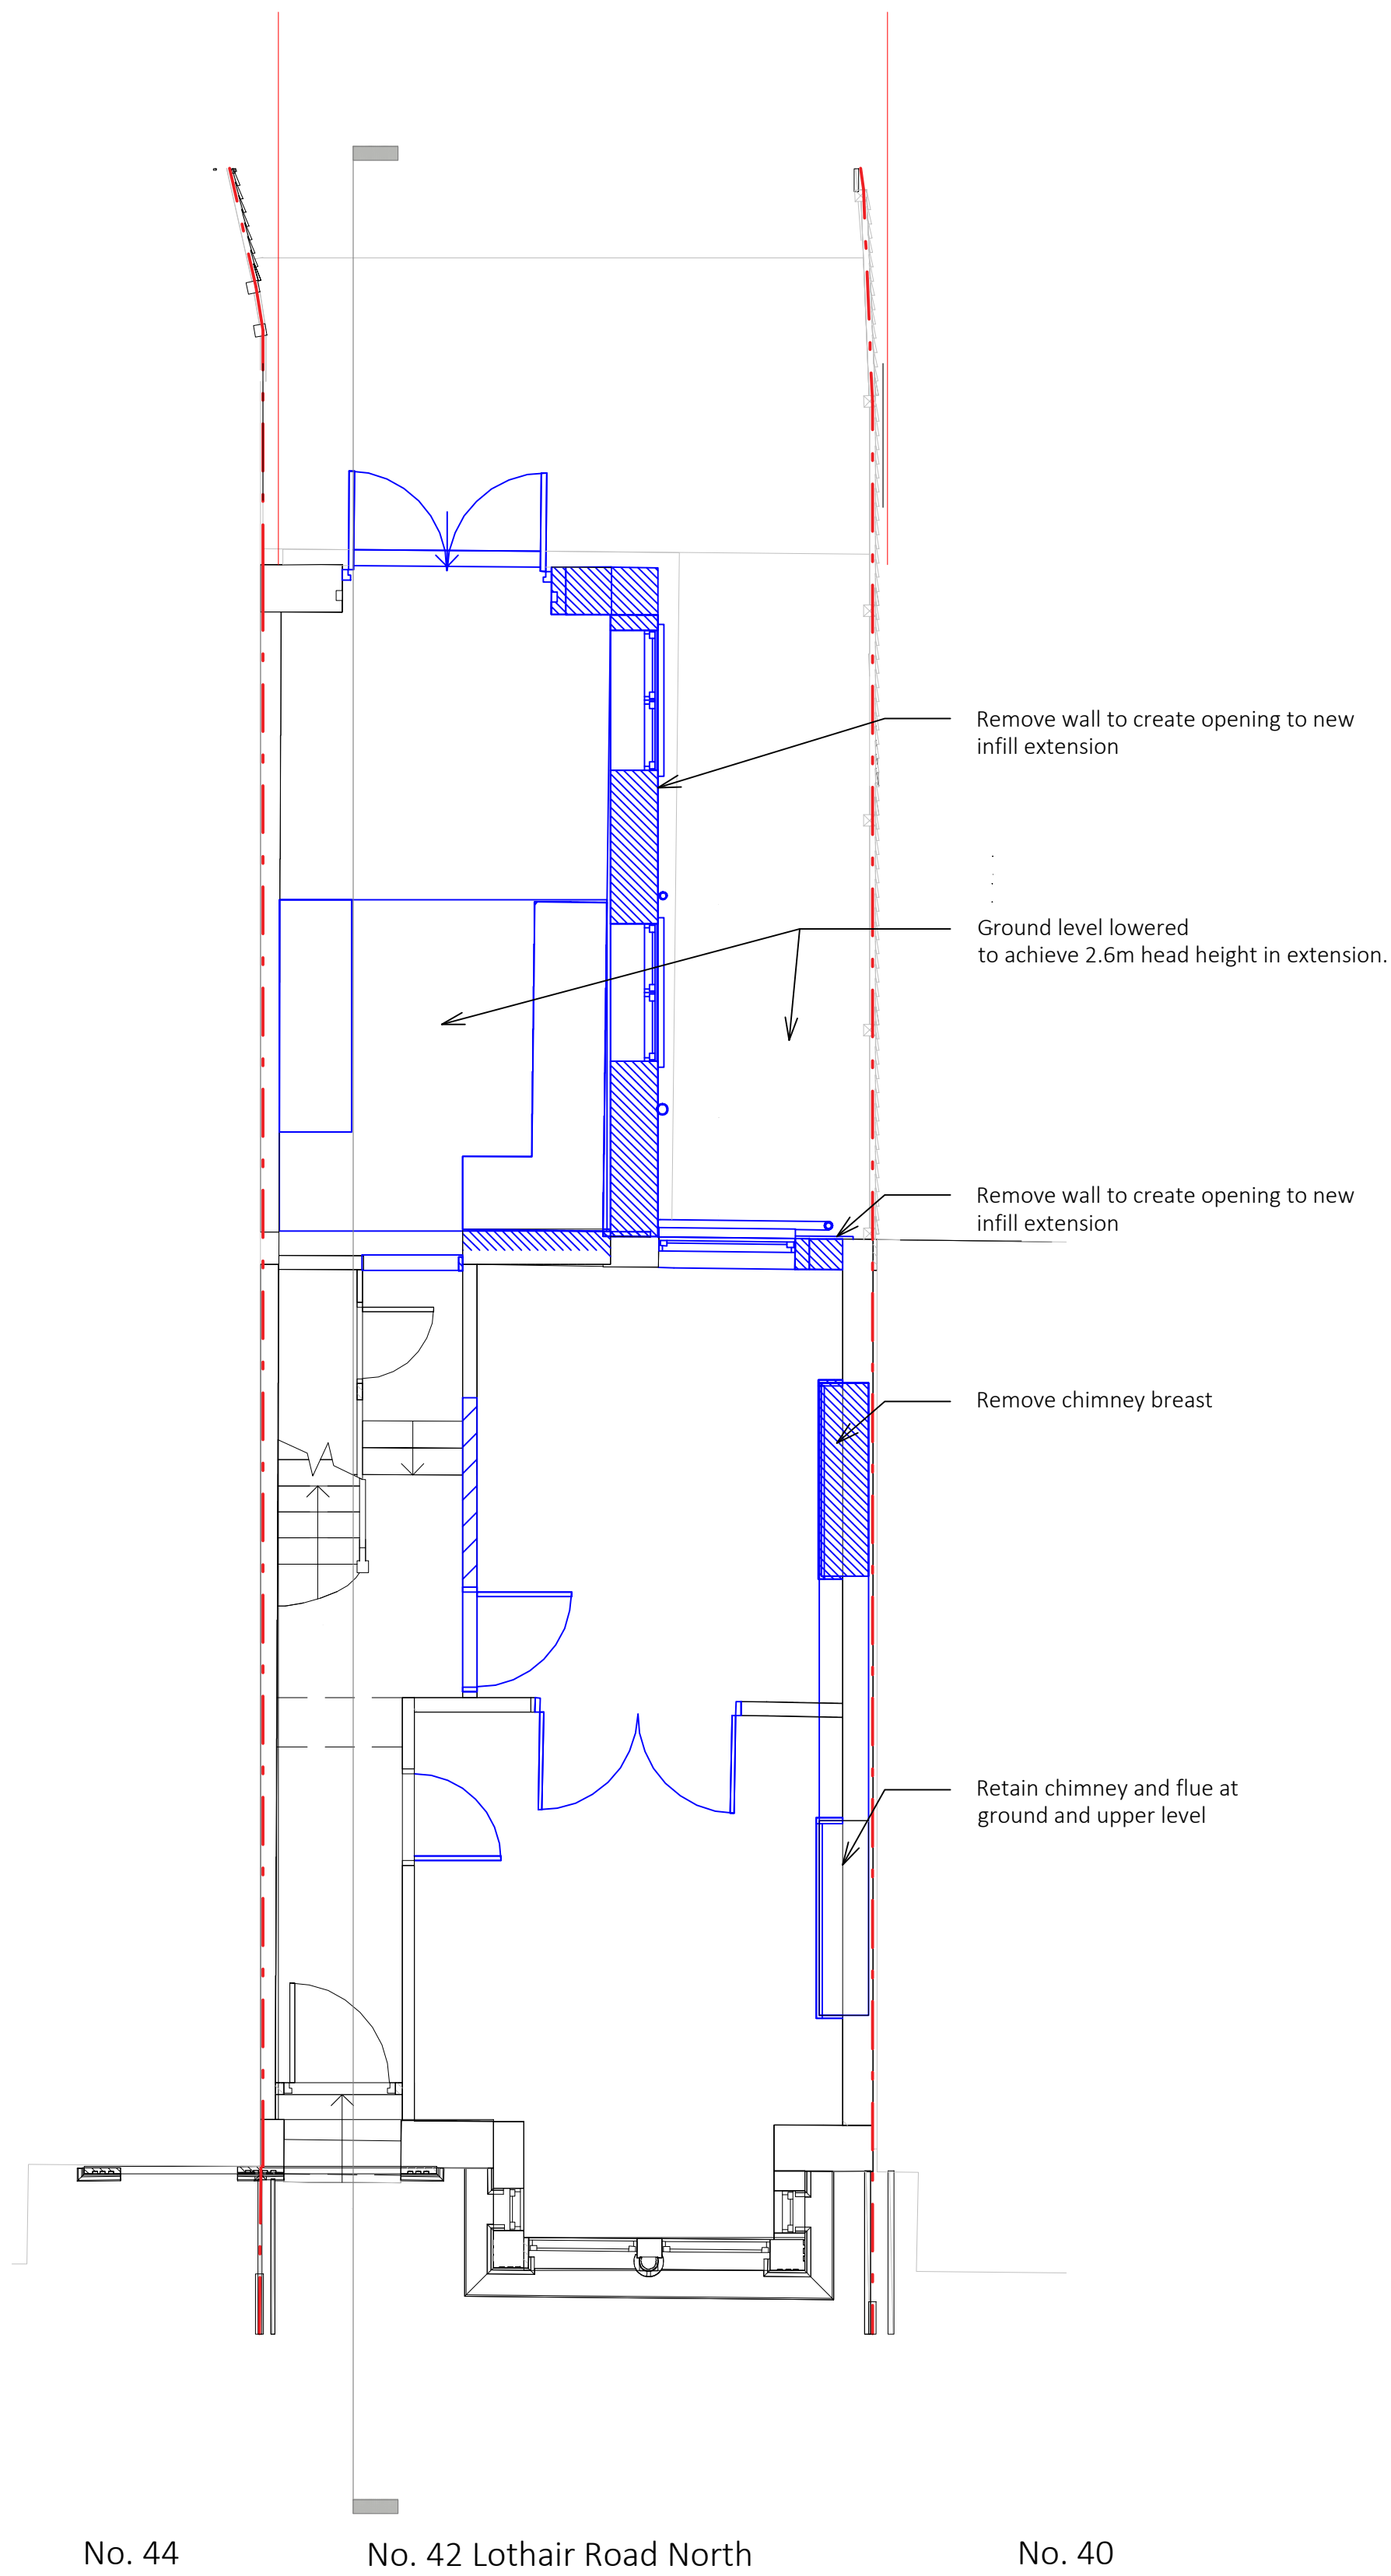

PROPOSED GROUND FLOOR PLAN

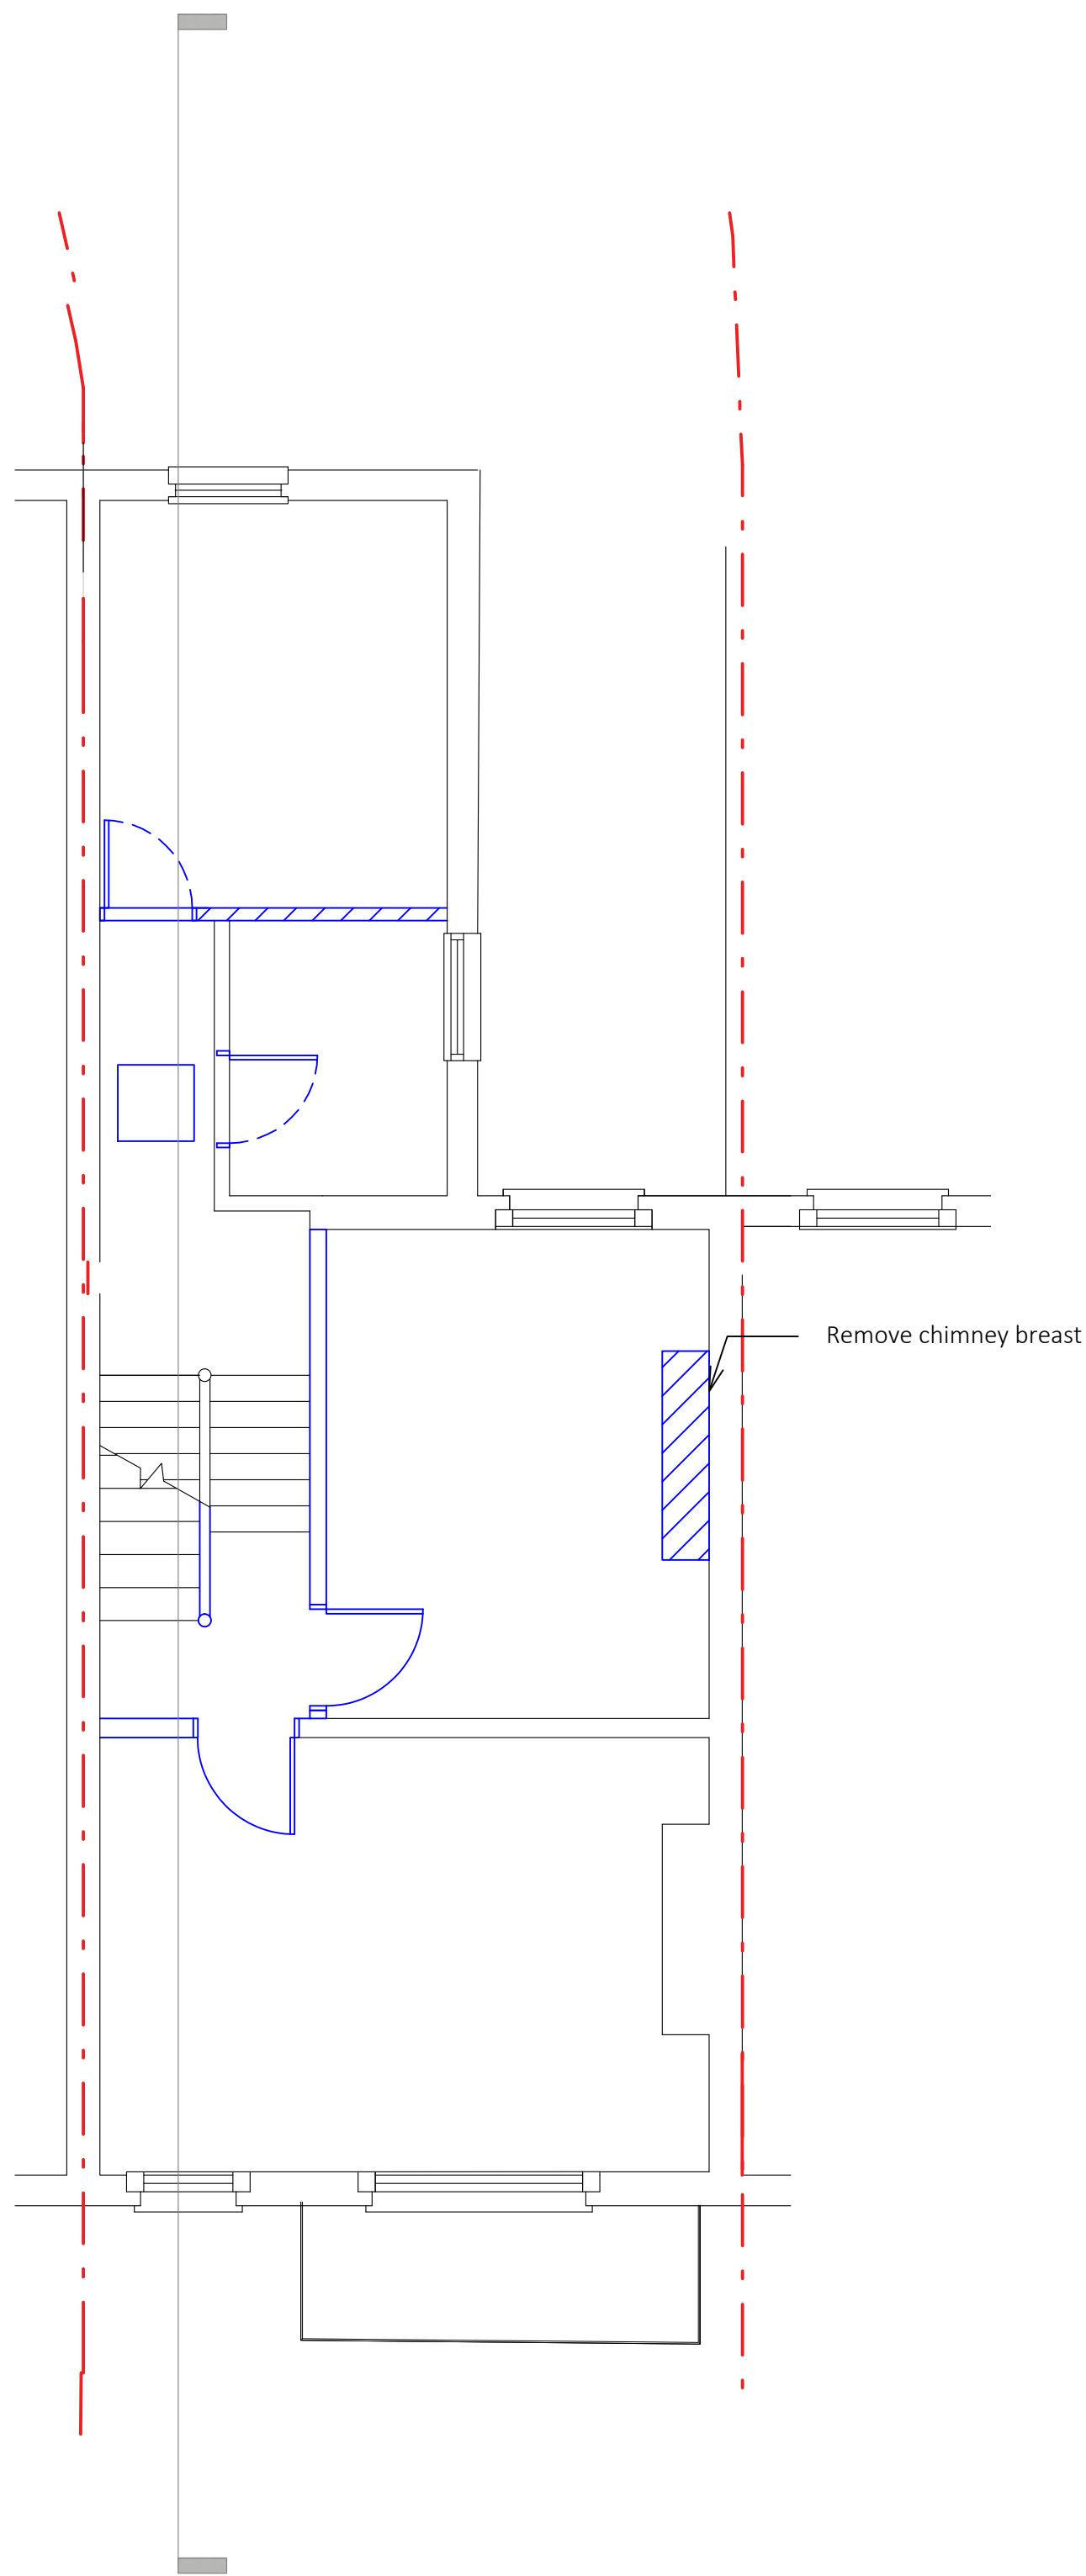

PROPOSED FIRST FLOOR PLAN

P1	23.12.2023	Issued for Permitted Development				KS	KS			
rev	date	description				revised by	audited by			
stage	PLANNING		drawing title EXISTING Ground & First Floor Plan				suitability code S2			
CONTRACTORS ARE NOT TO SCALE DIMENSIONS FROM THIS DRAWING										
			client Stanhope Surveyors Ltd		project 42 Lothair Road North London N4 1EW					
			THIS DRAWING IS COPYRIGHT							
scale	drawn by	audited by	job no	originator	zone	level	type	role	dwg no	revision
1:50@A1 1:100@A3	KS	KS	LOT	DBK	- ZZ	- XX	- DR	- A	- 30001	P1