



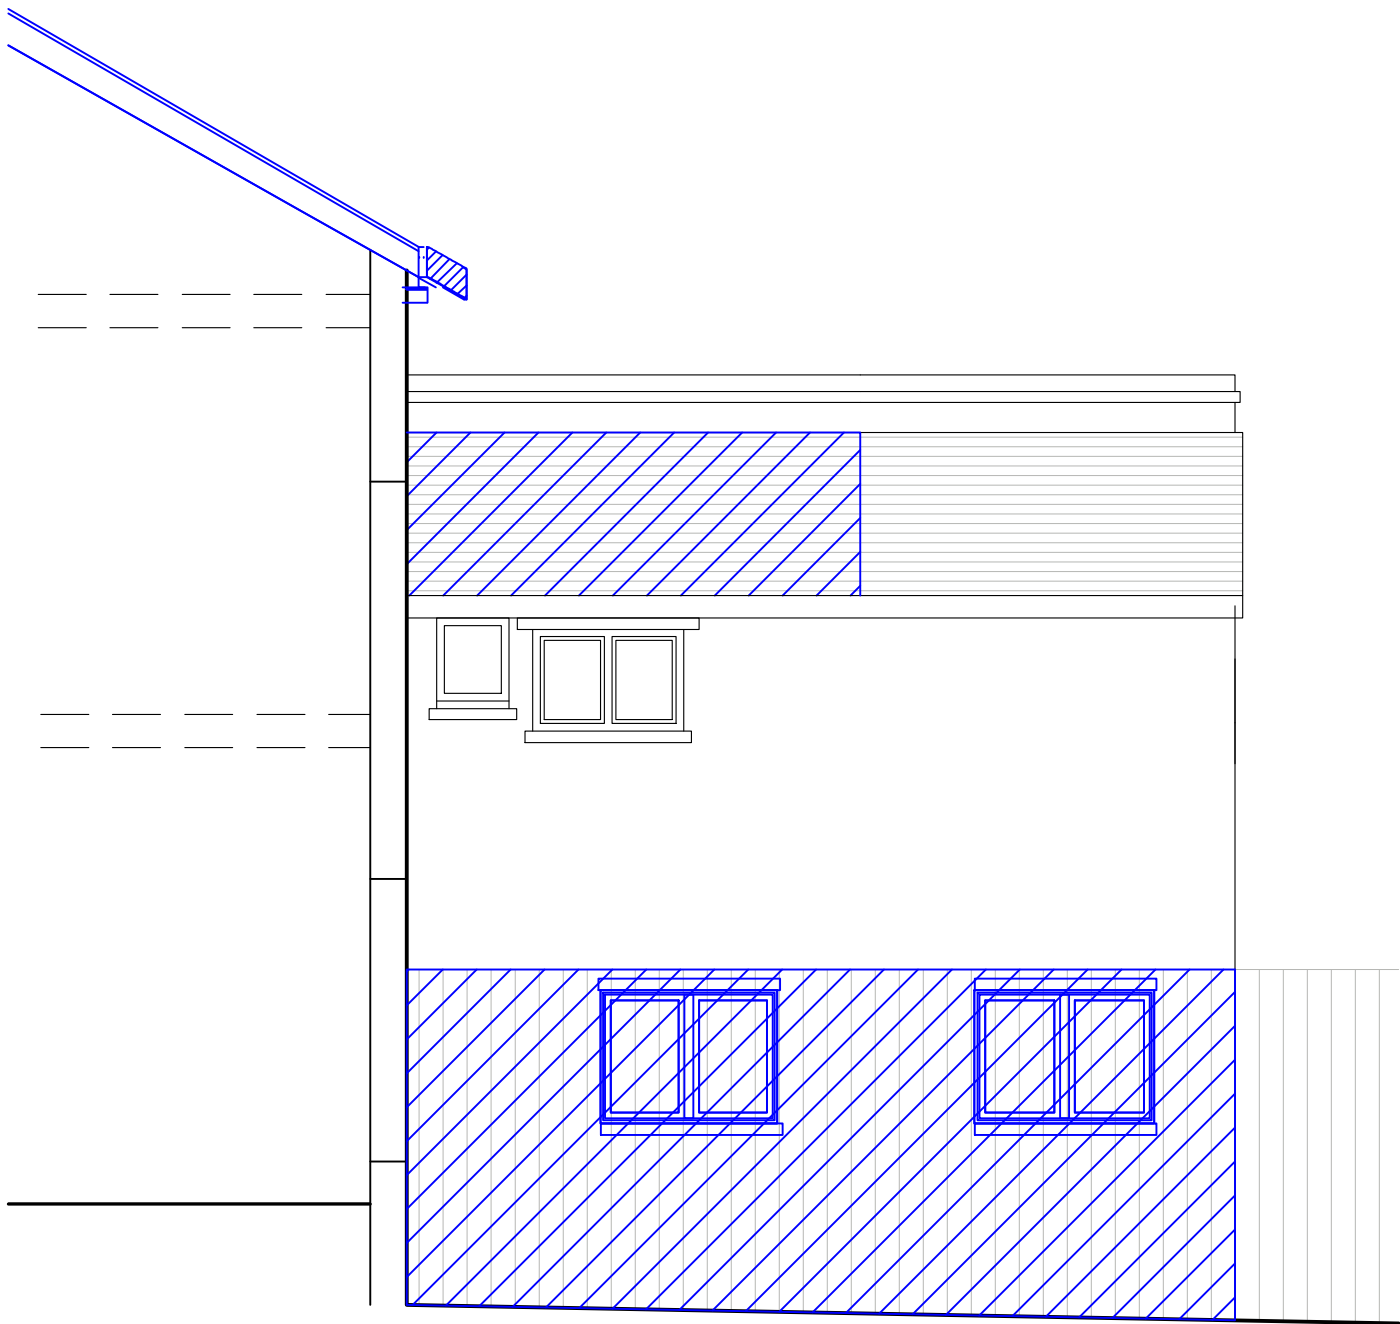

KEY

DEMOLITION

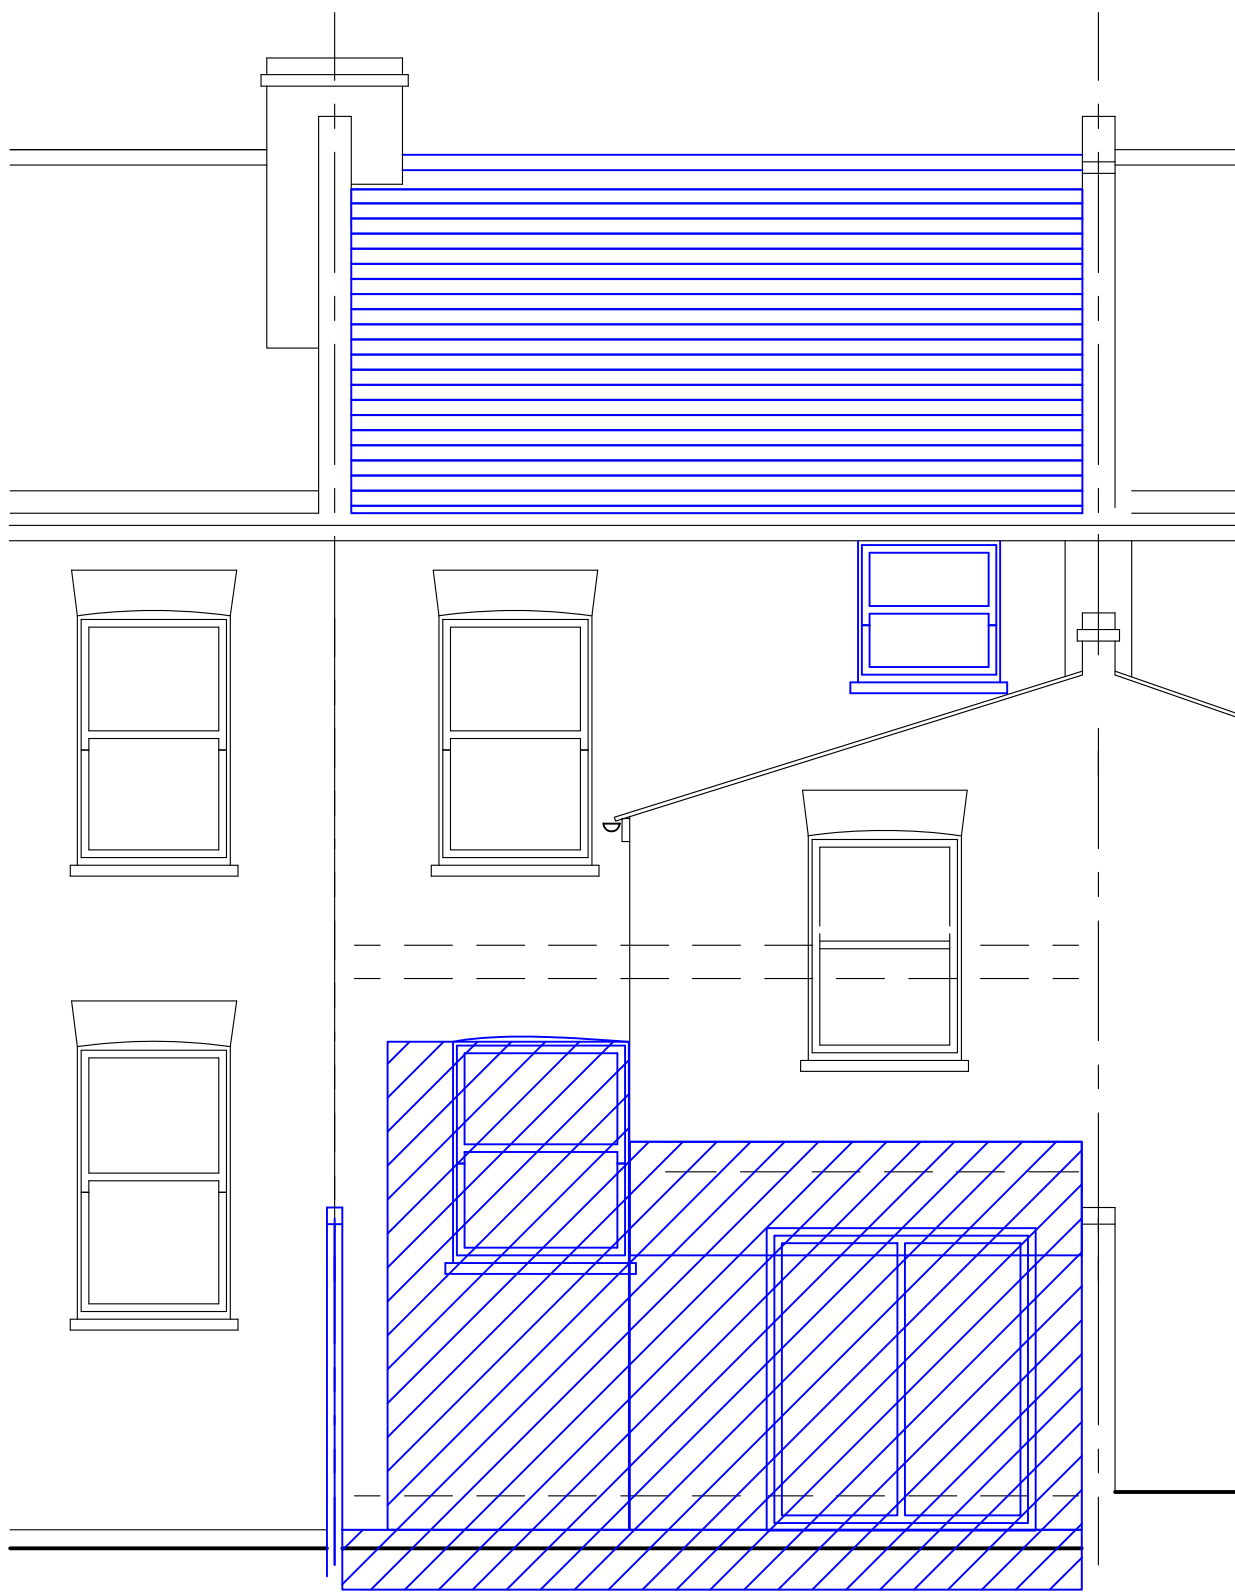

23.12.2023		Issued for Permitted Development				KS		KS			
rev	date	description					revised by		audited by		
stage	drawing title					suitability code					
PRECONSTRUCTION		EXISTING Front & Rear Elevation					S2				
DESIGNBYKARISMA LTD.						CONTRACTORS ARE NOT TO SCALE DIMENSIONS FROM THIS DRAWING					
						T +44 (0)7950372083 E mail: karisma.shoker@gmail.com					
						client			project		
						Stanhope Surveyors Ltd			42 Lothair Road North London N4 1EW		
THIS DRAWING IS COPYRIGHT											
scale	drawn by	audited by	job no	originator	zone	level	type	role	dwg no	revision	
1:50@A1 1:100@A3	KS	KS	LOT	DBK	- ZZ	- XX	- DR	- A	- 30003	P1	