


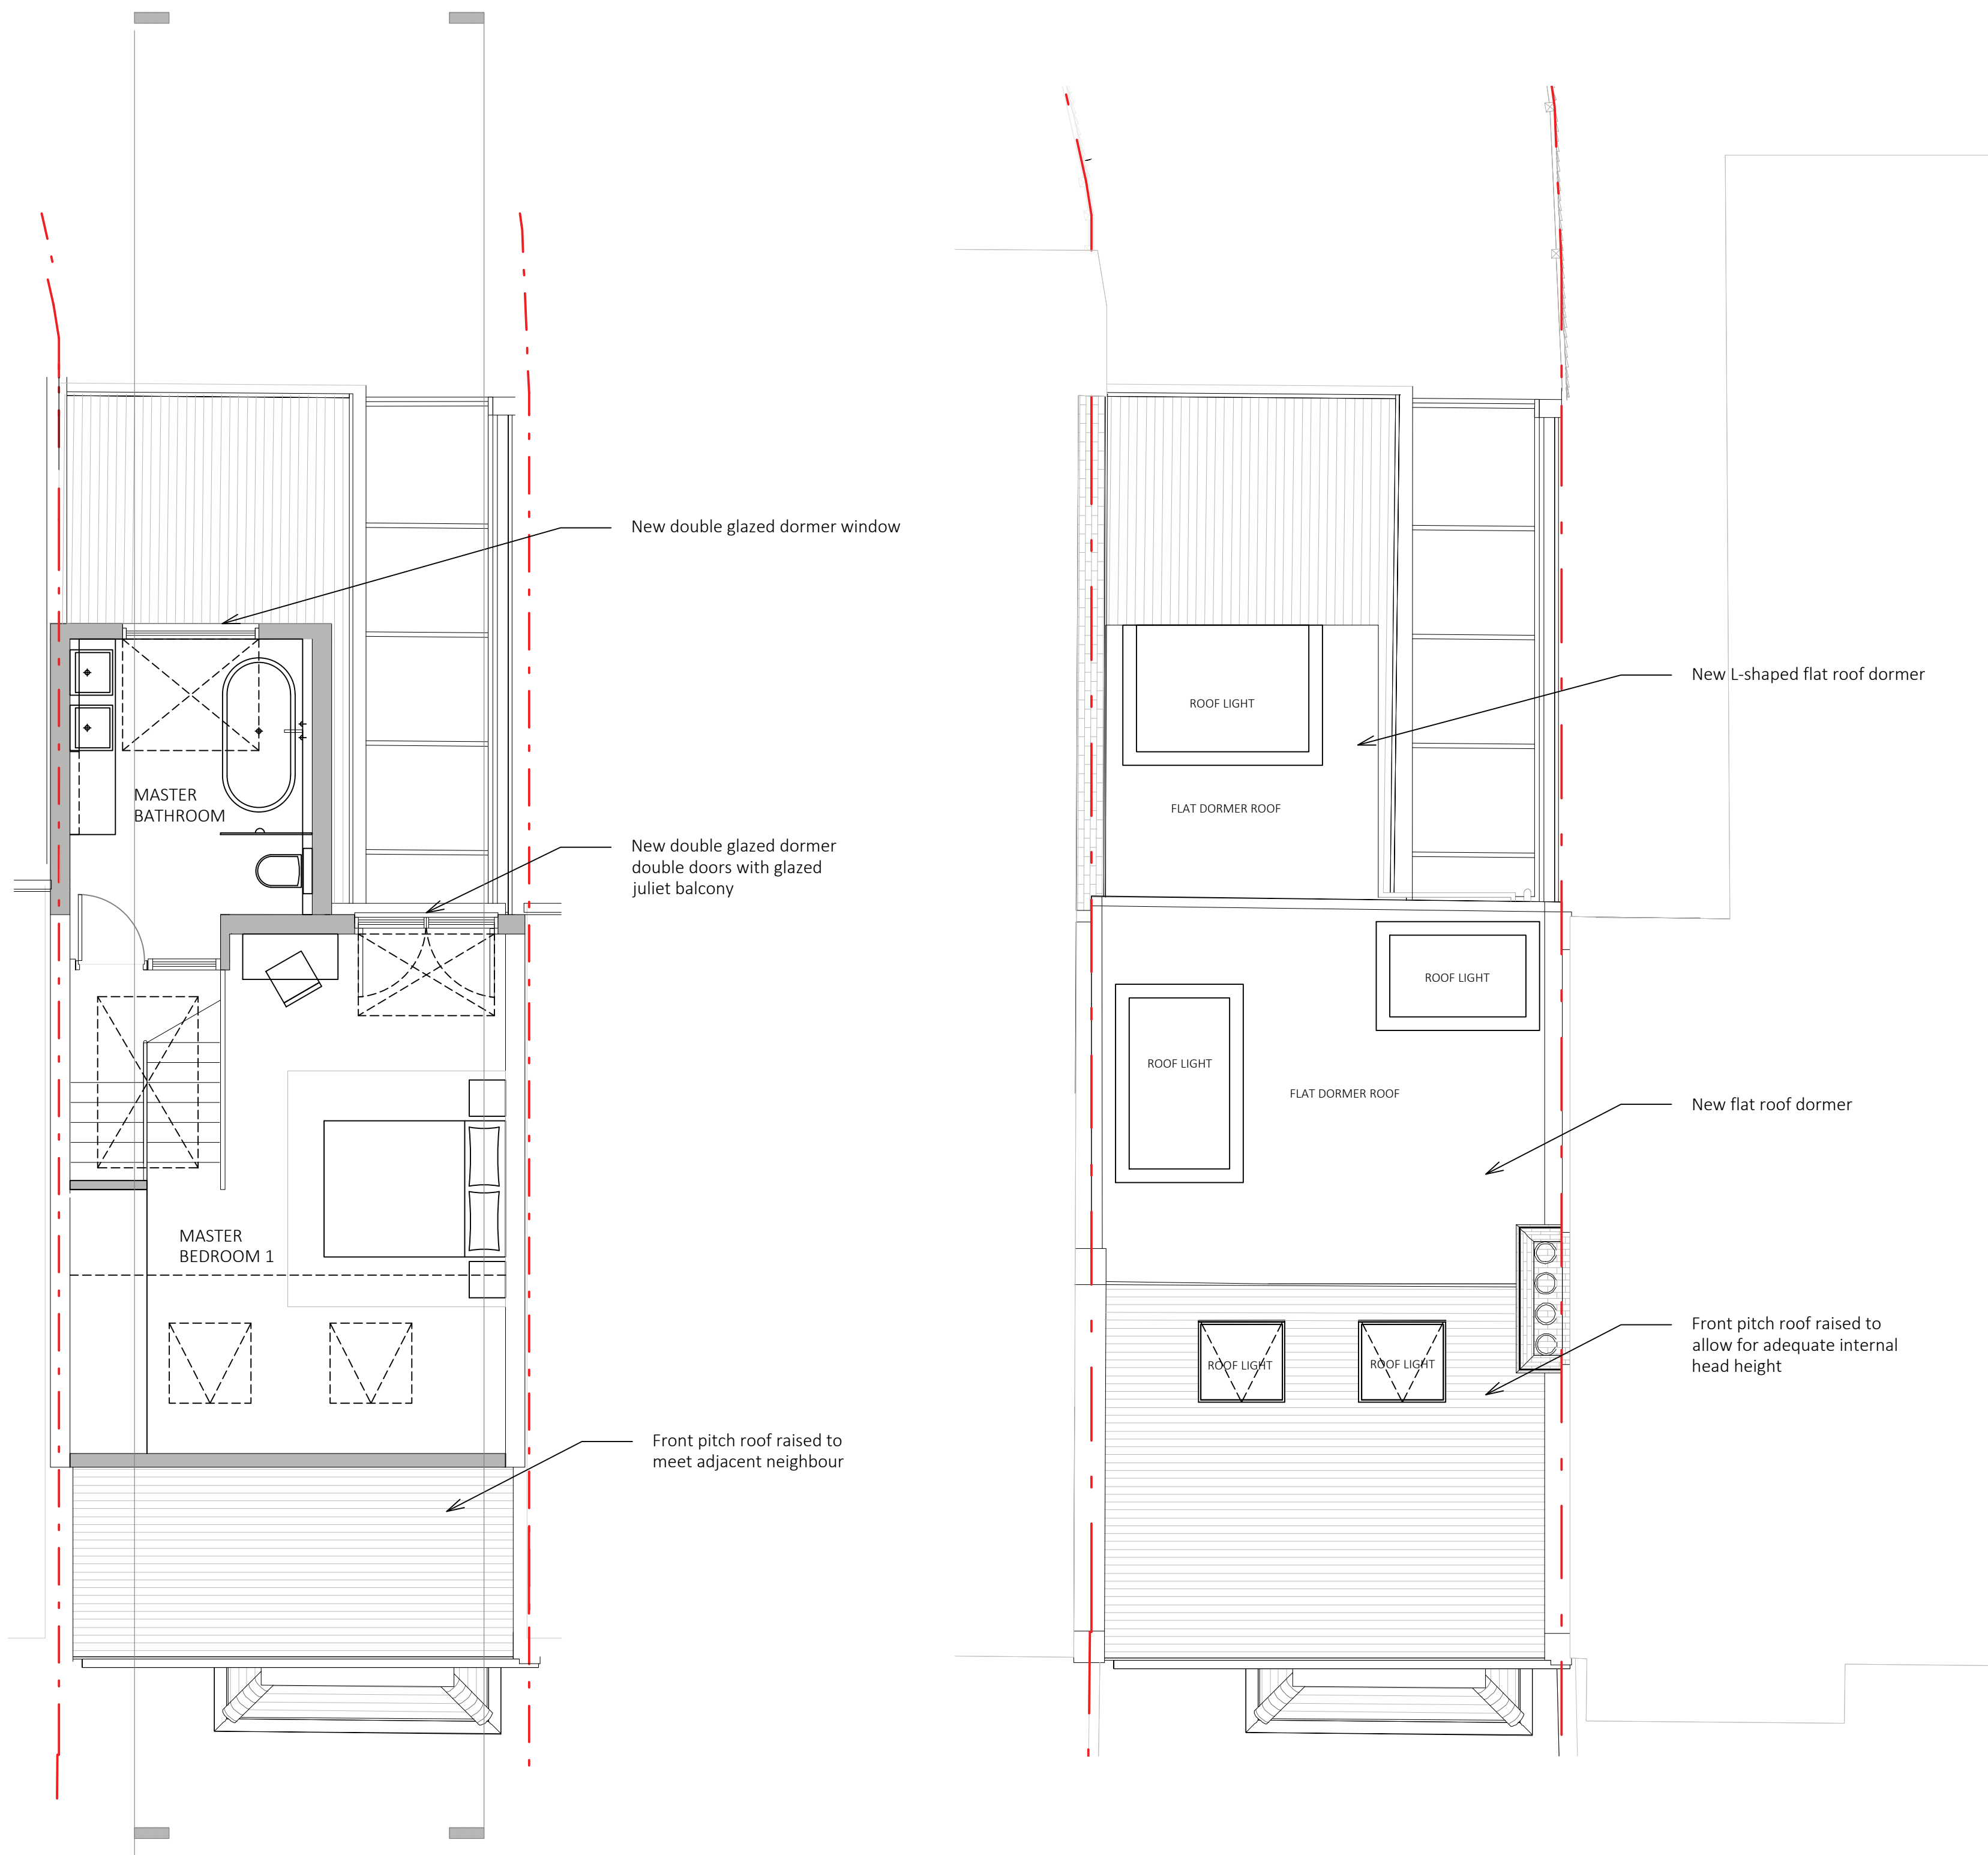

PROPOSED SECOND FLOOR PLAN

23.12.2023		Issued for Permitted Development				KS		KS		
rev	date		description				revised by		audited by	
stage	PLANNING		drawing title PROPOSED Second Floor & Roof Plan						suitability code S2	
			CONTRACTORS ARE NOT TO SCALE DIMENSIONS FROM THIS DRAWING							
			client Stanhope Surveyors Ltd						project 42 Lothair Road North London N4 1EW	
			THIS DRAWING IS COPYRIGHT							
scale	drawn by	audited by	job no	originator	zone	level	type	role	dwg no	revision
1:50@A1	KS	KS	LOT	DBK	ZZ	XX	DR	A	31002	P1
1:100@A3										