

Project

Methuen Park

Project address

Methuen Park
London
N10 2JS

Client

Artform Group

Sheet number

1086-DD - 16003

Sheet name

Green Roof Build Ups

Sheet scale

As indicated
@ A1

Date/time

28/09/2023 16:36:14

Rev	Description	Date	Issued	Checked
-----	-------------	------	--------	---------

Project status


Draft Stage 04

GENERAL NOTES:

This drawing is not for construction and is for information purposes only. Contractor to provide detailed design and construction information. This drawing is to be read in conjunction with all relevant architects' and engineers' drawings and specifications. Drawings to be read in line with the approved inspectors plan check and all dimensions to be checked on site with any discrepancies reported to the architect.


OS information no accurate and not to be used for measurements.

Downen Farmer Architects Ltd is incorporated in England & Wales. Company registration number 10861309.

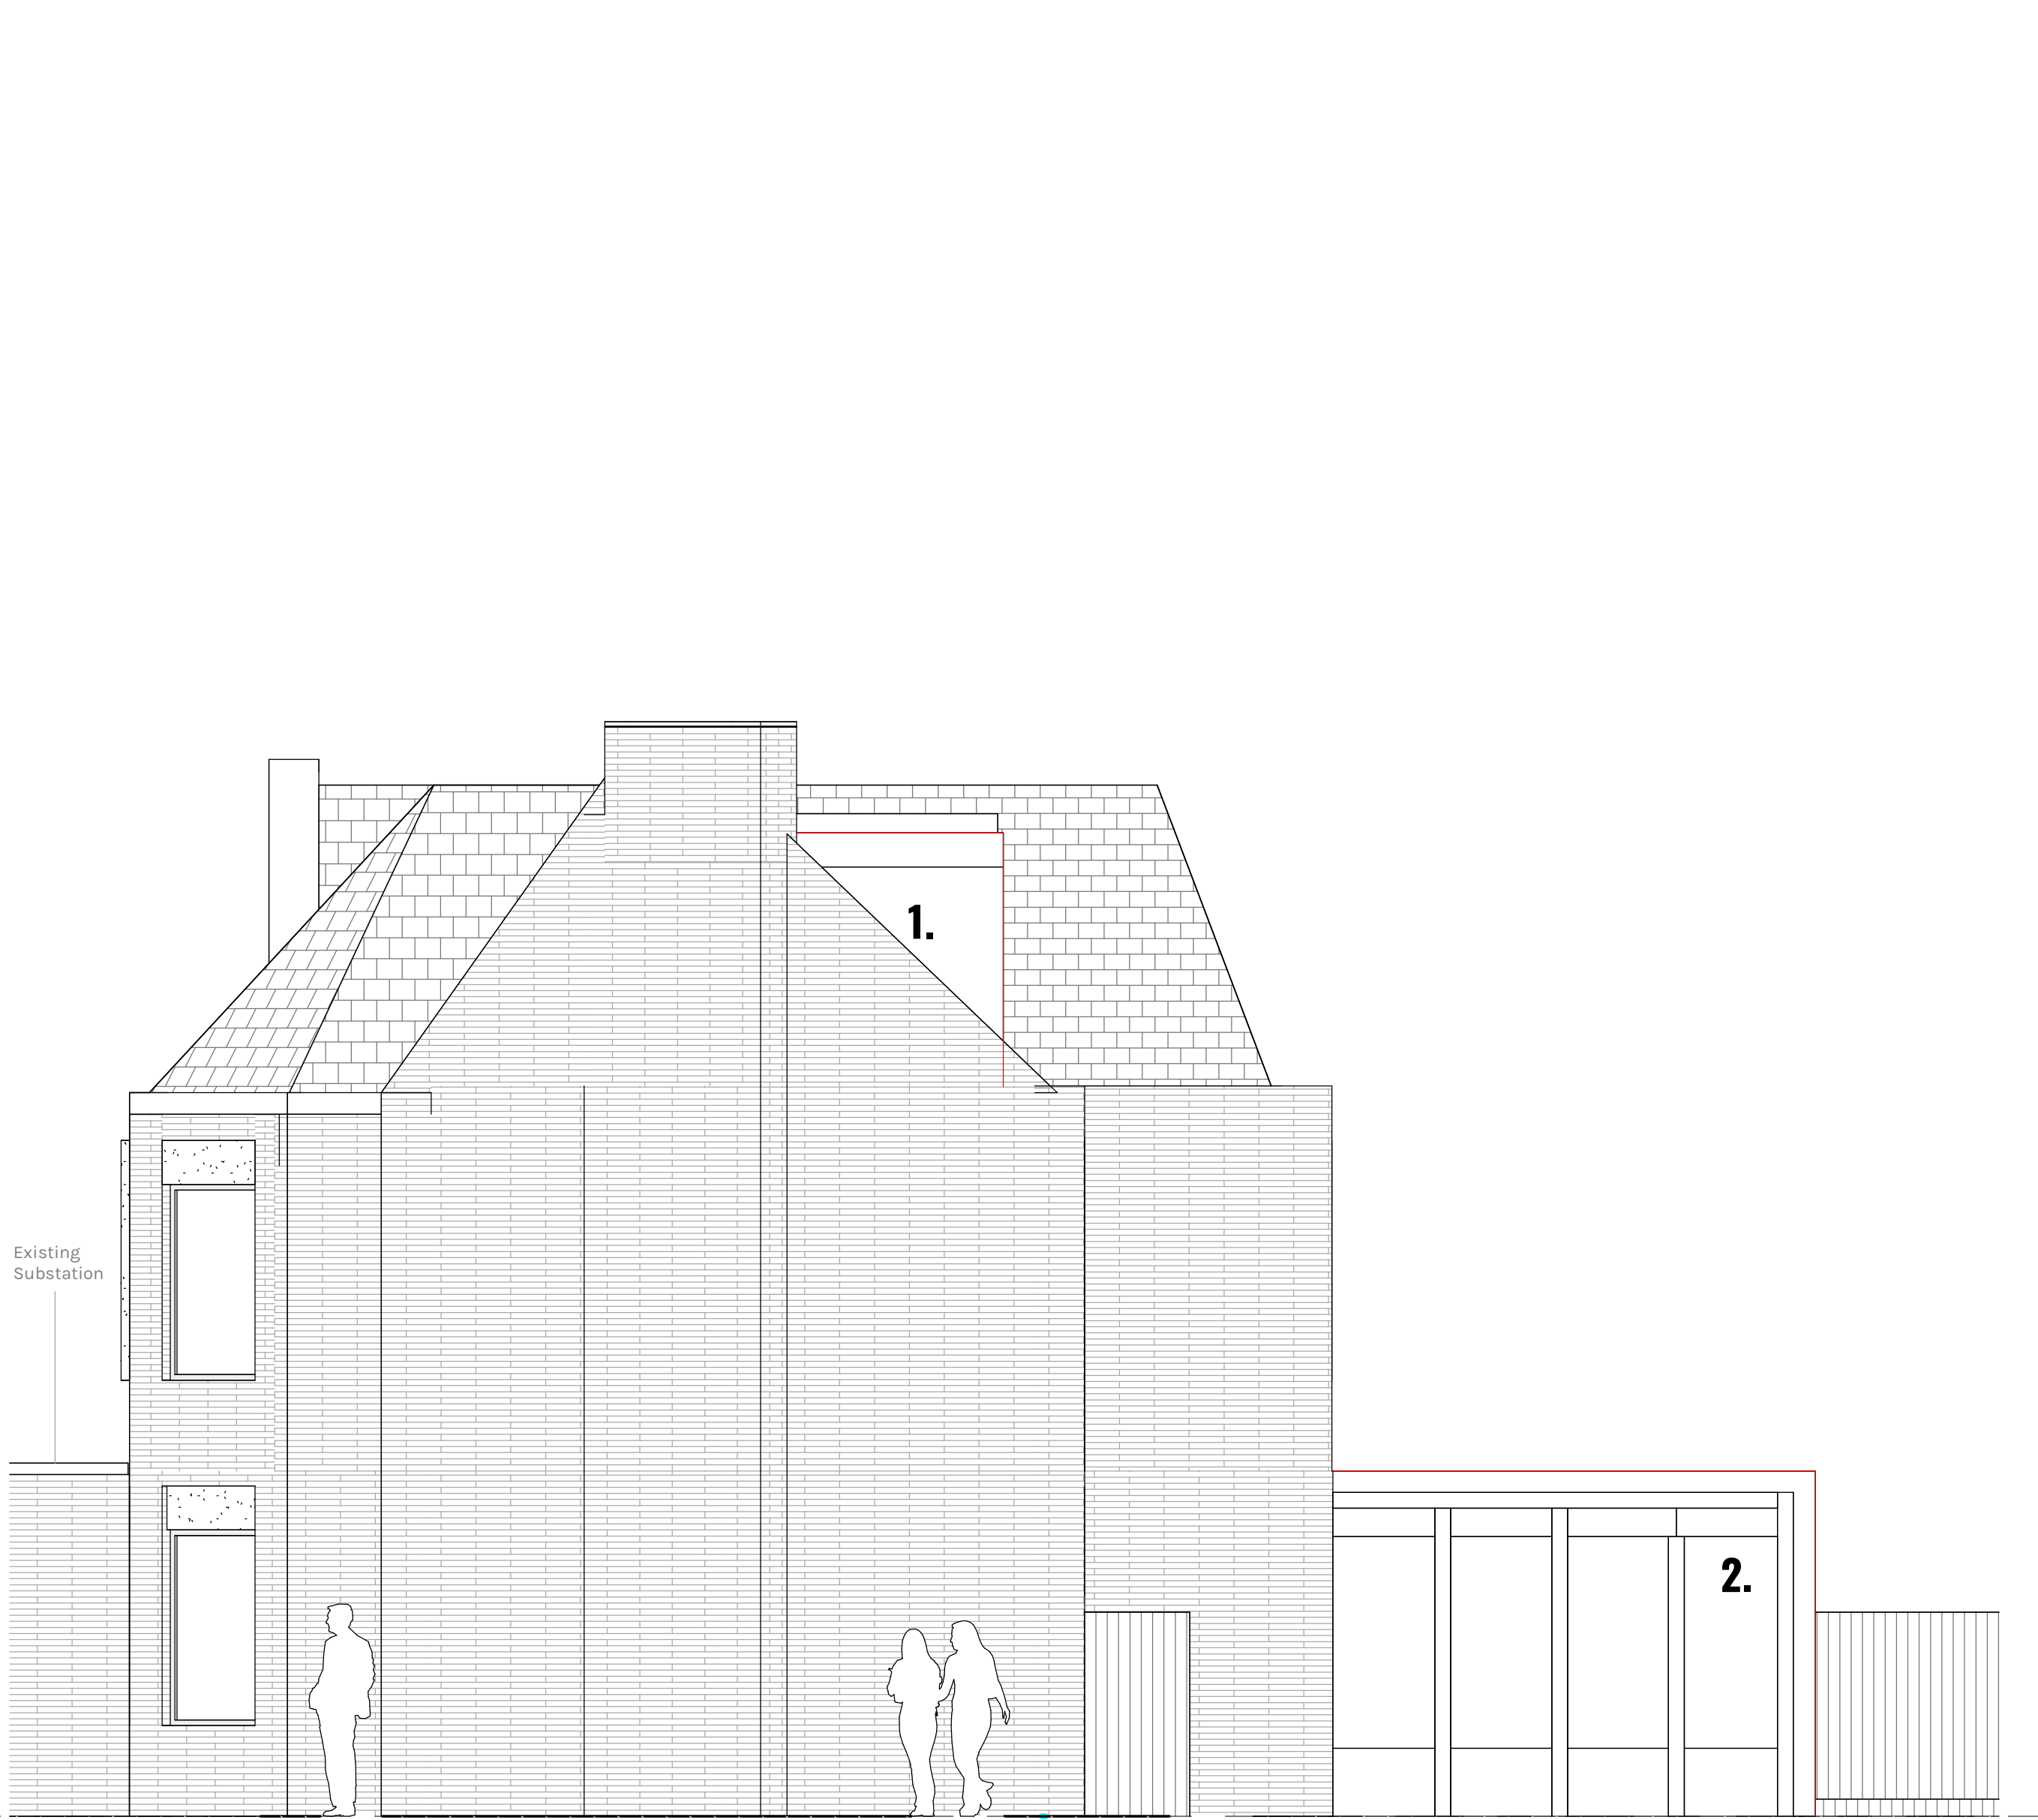


Proposed East Elevation Detail Location Key

1 : 50

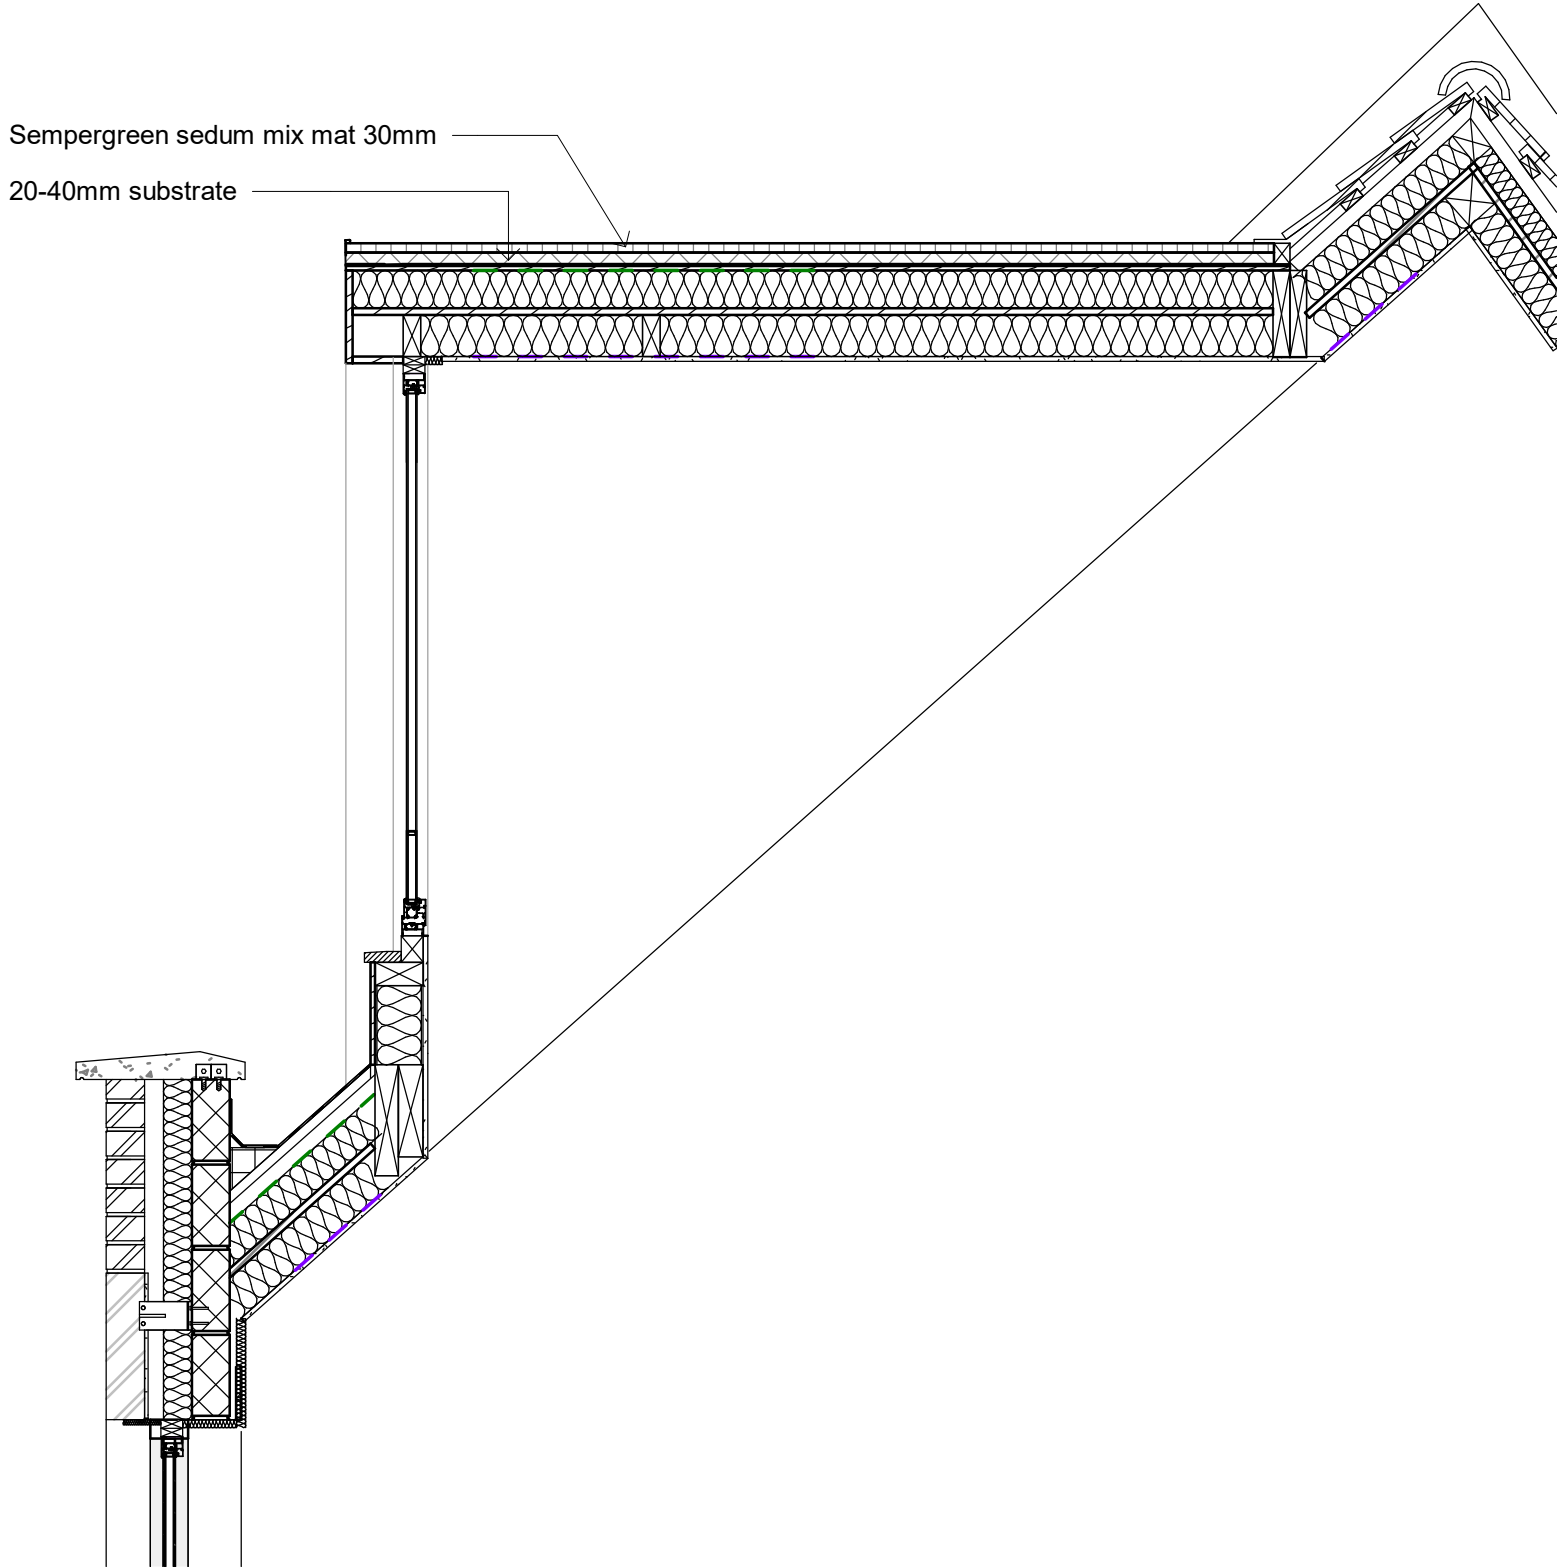

1. Dormer Detail

1 : 20

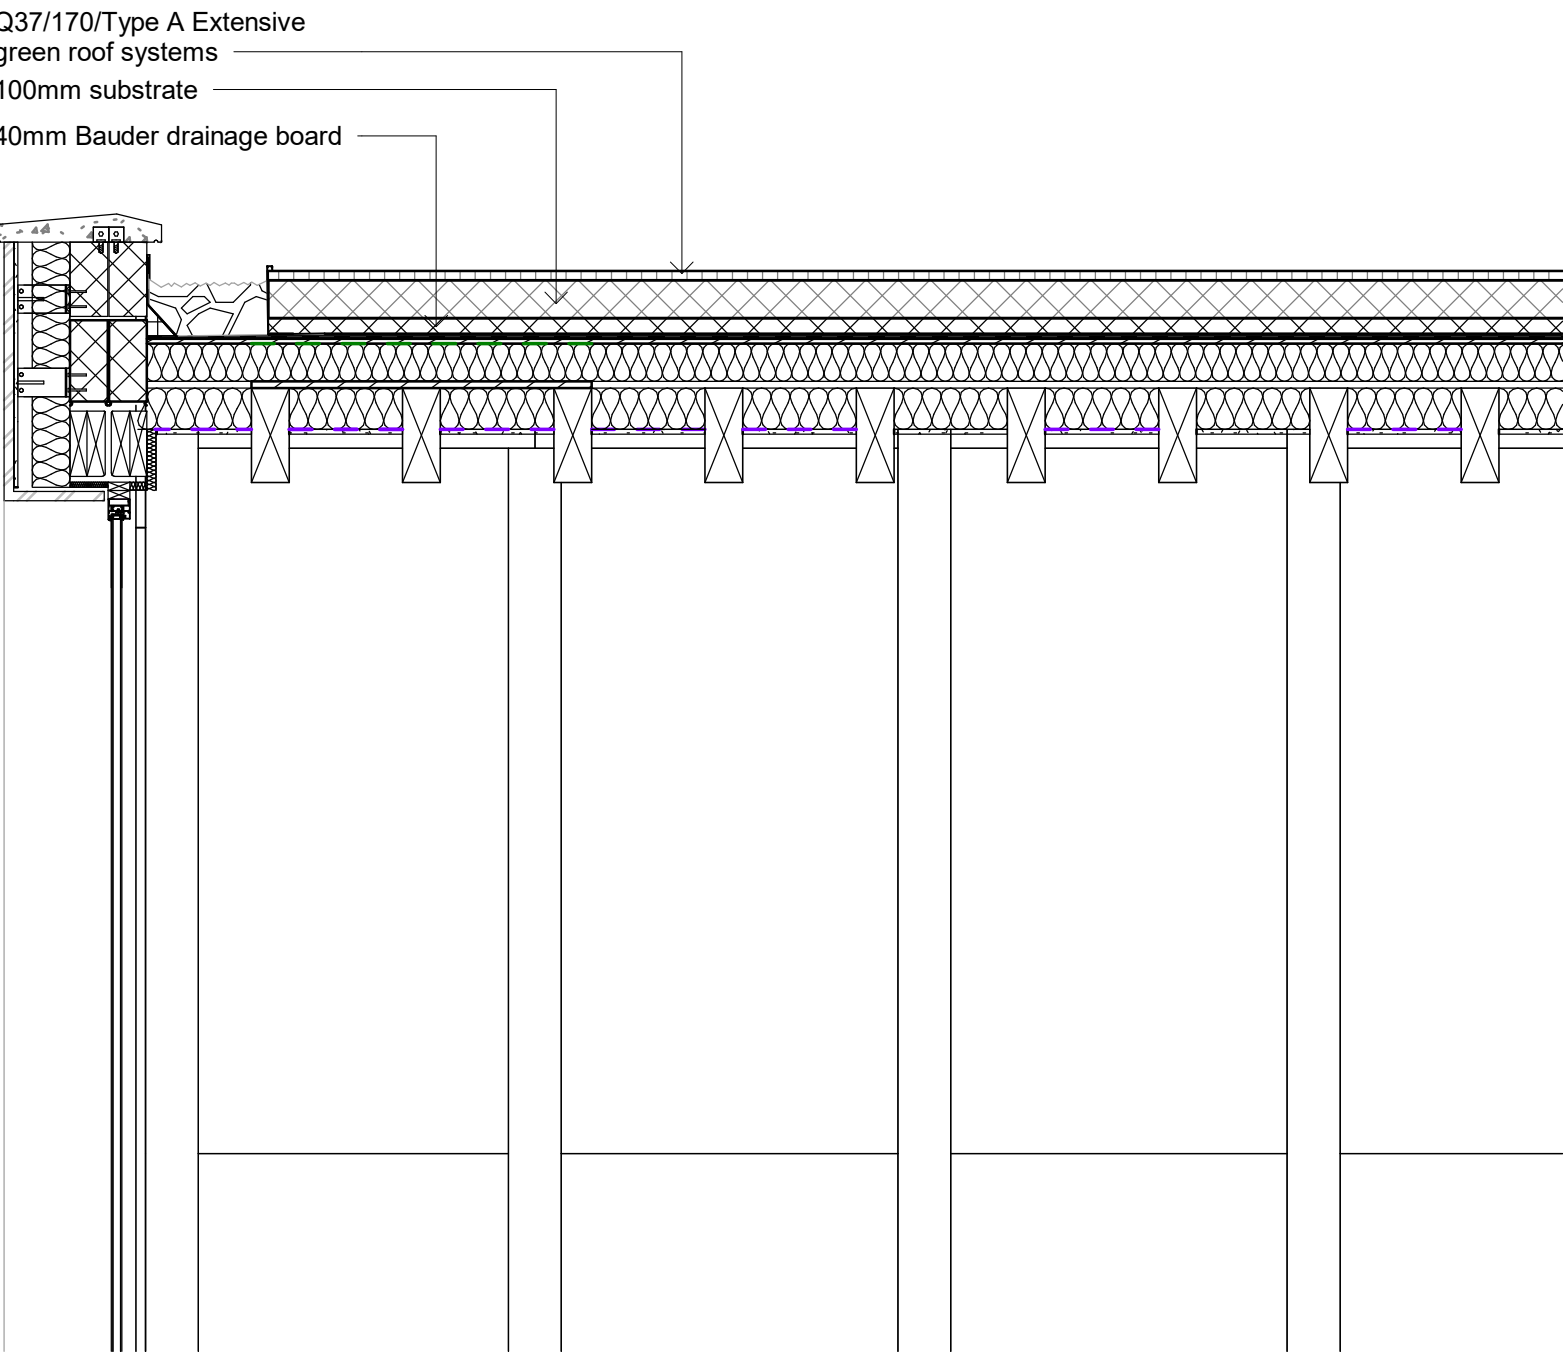

2. Single Storey Extension

1 : 20

