

**London Garden
Rooms**

221 High Road
South Woodford
E18 2PB

CLIENT

Shola Asante
1 Ringwood Avenue,
N2 9NT

PROJECT

Asante

DRAWN BY

London Garden Rooms

ISSUE

19/12/2023

RE-ISSUE


DD/MM/YYYY

DESCRIPTION


Planning Application

A_{3.01}


Front Elevation

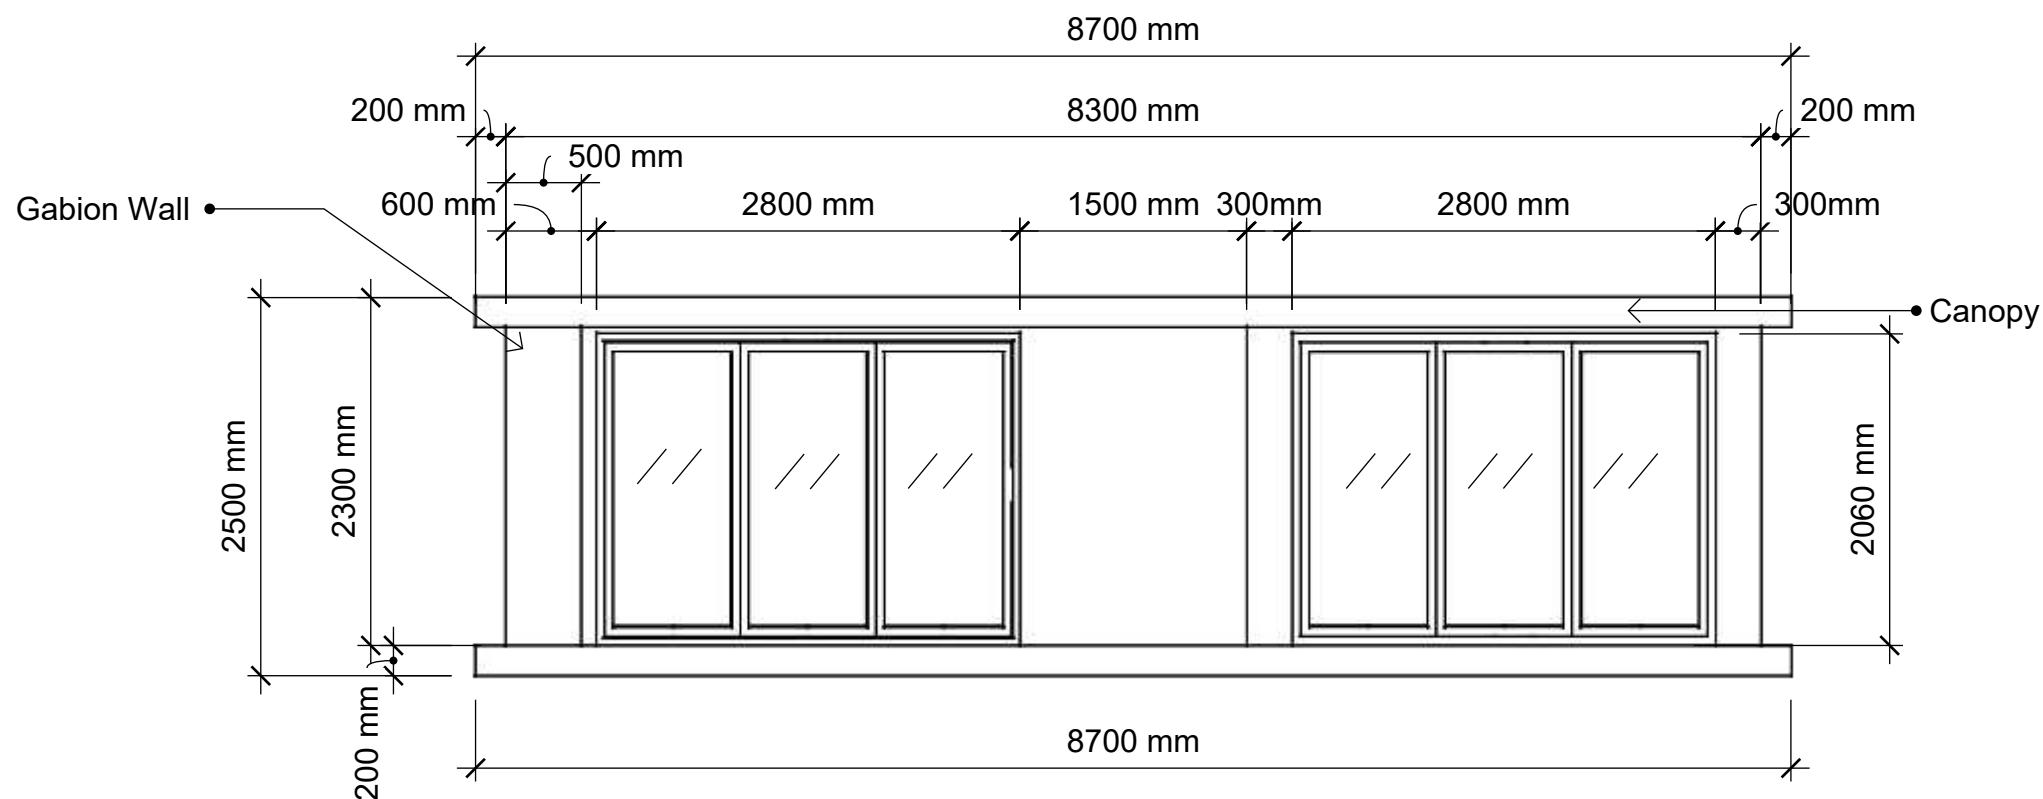

Rear Elevation

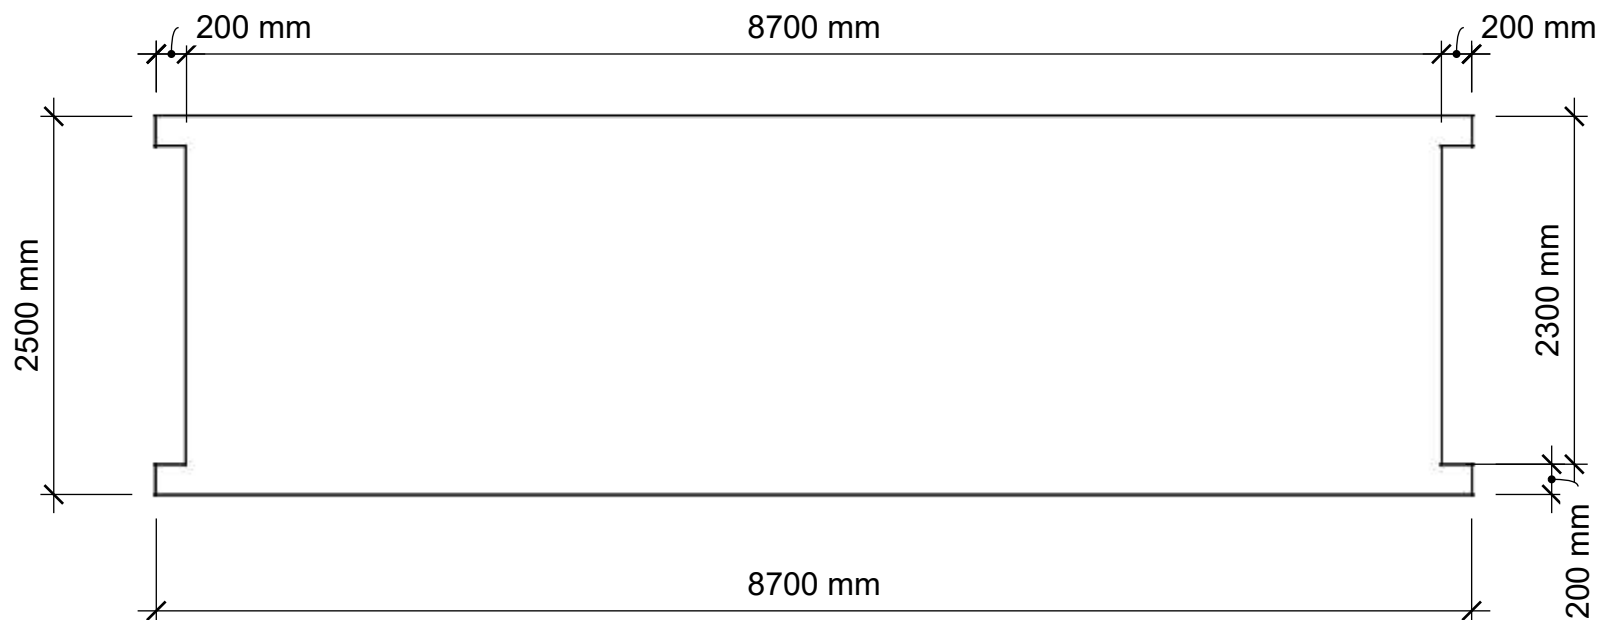

SCALE BAR 1:50

 

**London Garden
Rooms**
221 High Road
South Woodford
E18 2PB

CLIENT
Shola Asante
1 Ringwood Avenue,
N2 9NT

PROJECT
Asante

DRAWN BY
London Garden Rooms


ISSUE
19/12/2023

RE-ISSUE
DD/MM/YYYY


DESCRIPTION
Planning Application

A_{3.02}

Right Elevation

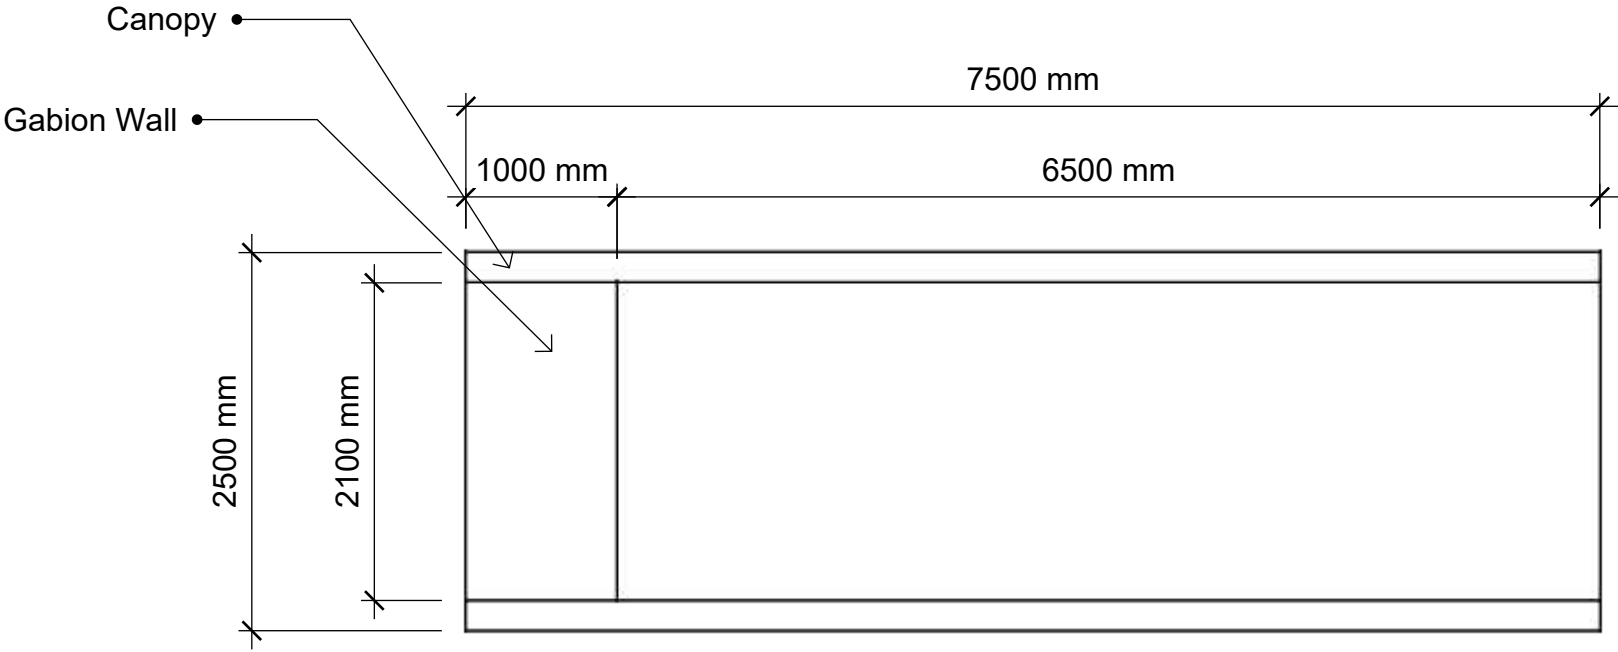


Left Elevation

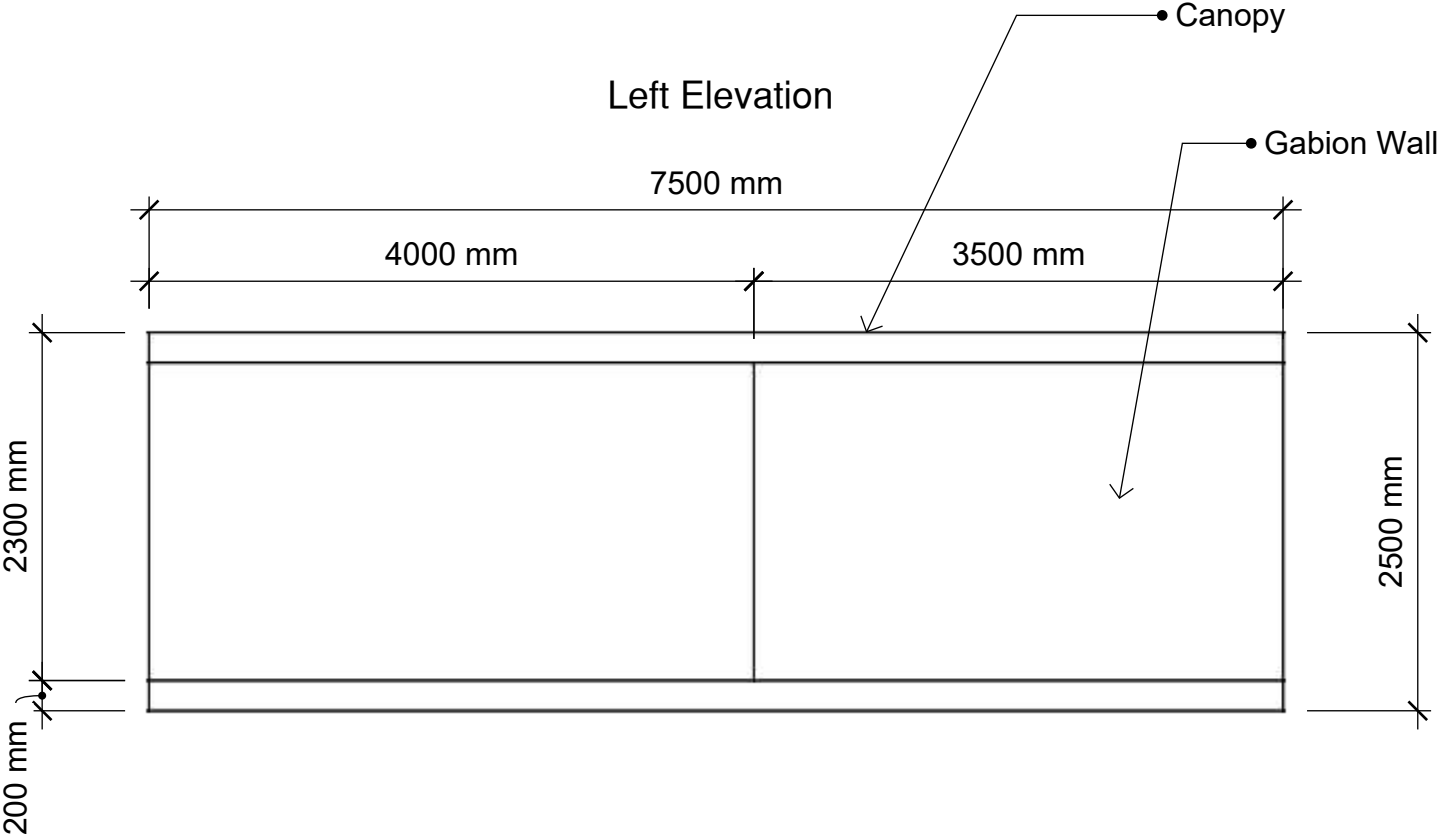

**London Garden
Rooms**

221 High Road
South Woodford
E18 2PB

Left Elevation - Gabion wall removed for ease of viewing

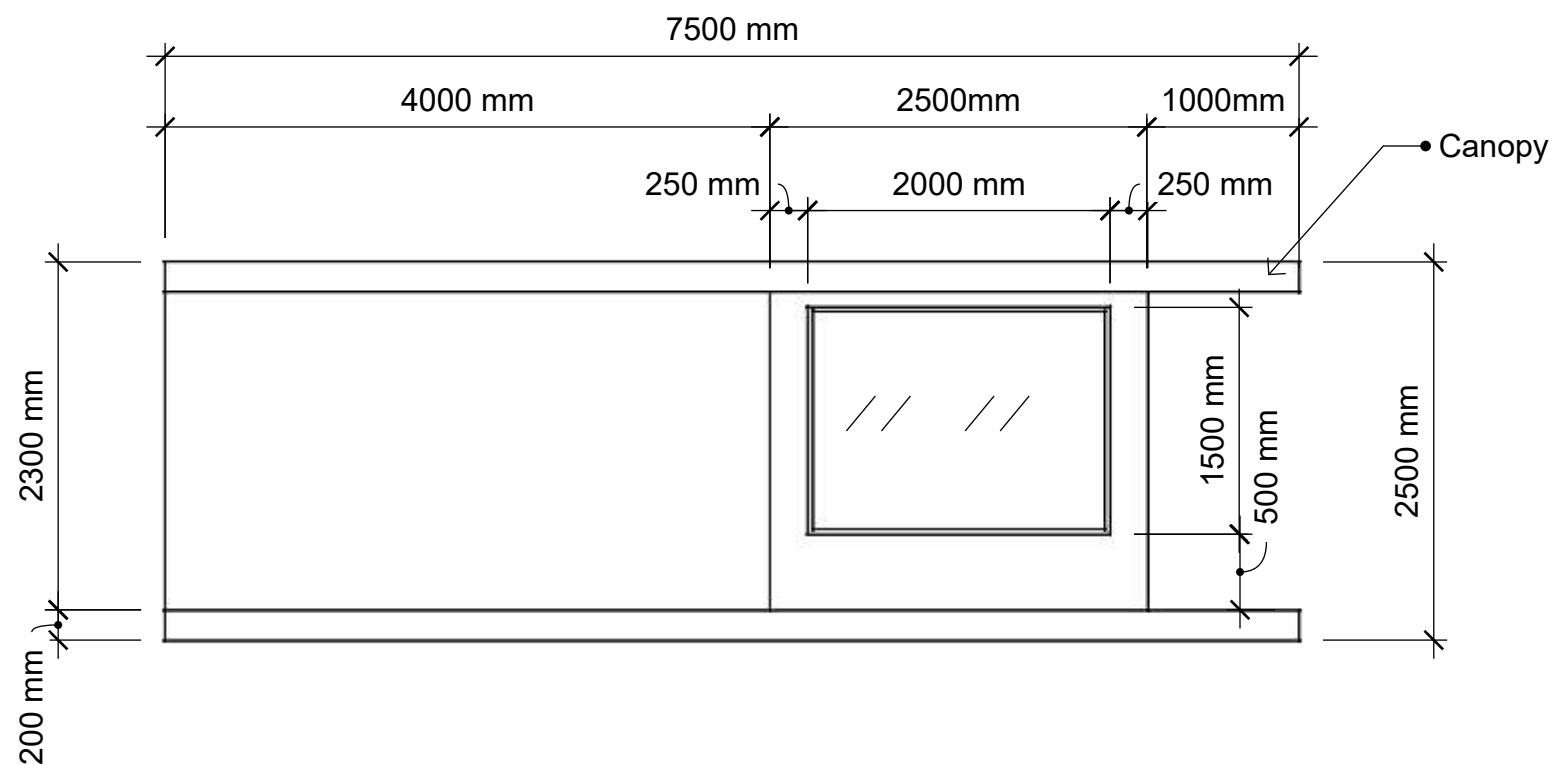

CLIENT

Shola Asante
1 Ringwood Avenue,
N2 9NT

PROJECT

Asante

DRAWN BY

London Garden Rooms

ISSUE

19/12/2023

RE-ISSUE

DD/MM/YYYY


DESCRIPTION

Planning Application

A_{3.03}

**London Garden
Rooms**
221 High Road
South Woodford
E18 2PB

Roof Plan

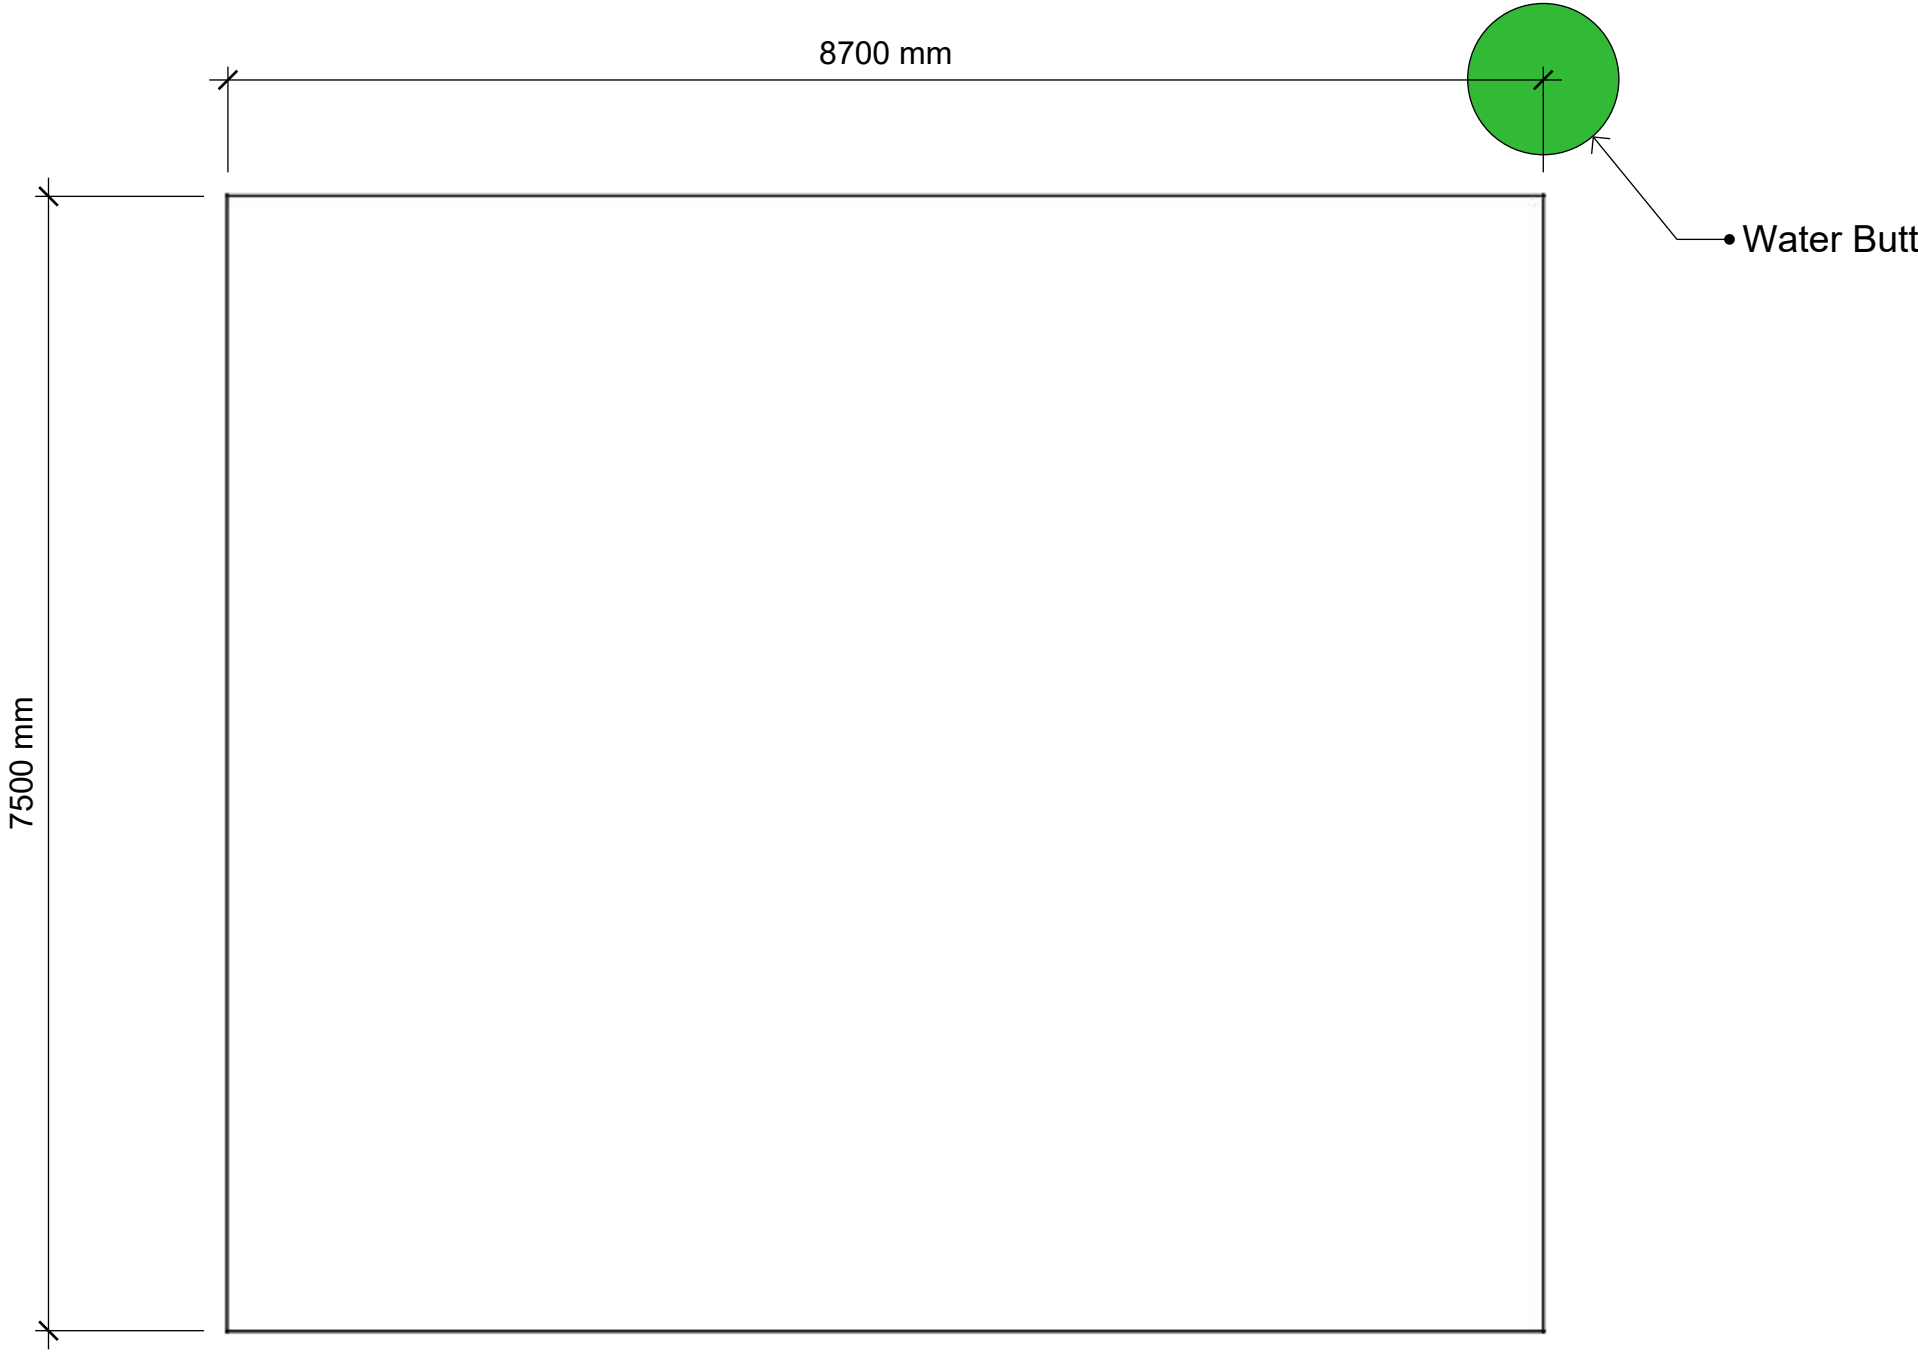

CLIENT
Shola Asante
1 Ringwood Avenue,
N2 9NT


PROJECT
Asante

DRAWN BY
London Garden Rooms


ISSUE
19/12/2023

RE-ISSUE
DD/MM/YYYY

DESCRIPTION
Planning Application

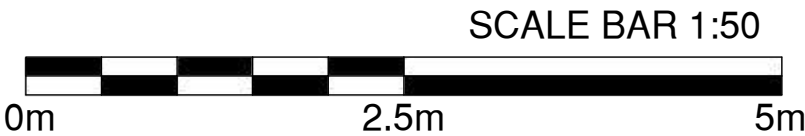

Floor Plan

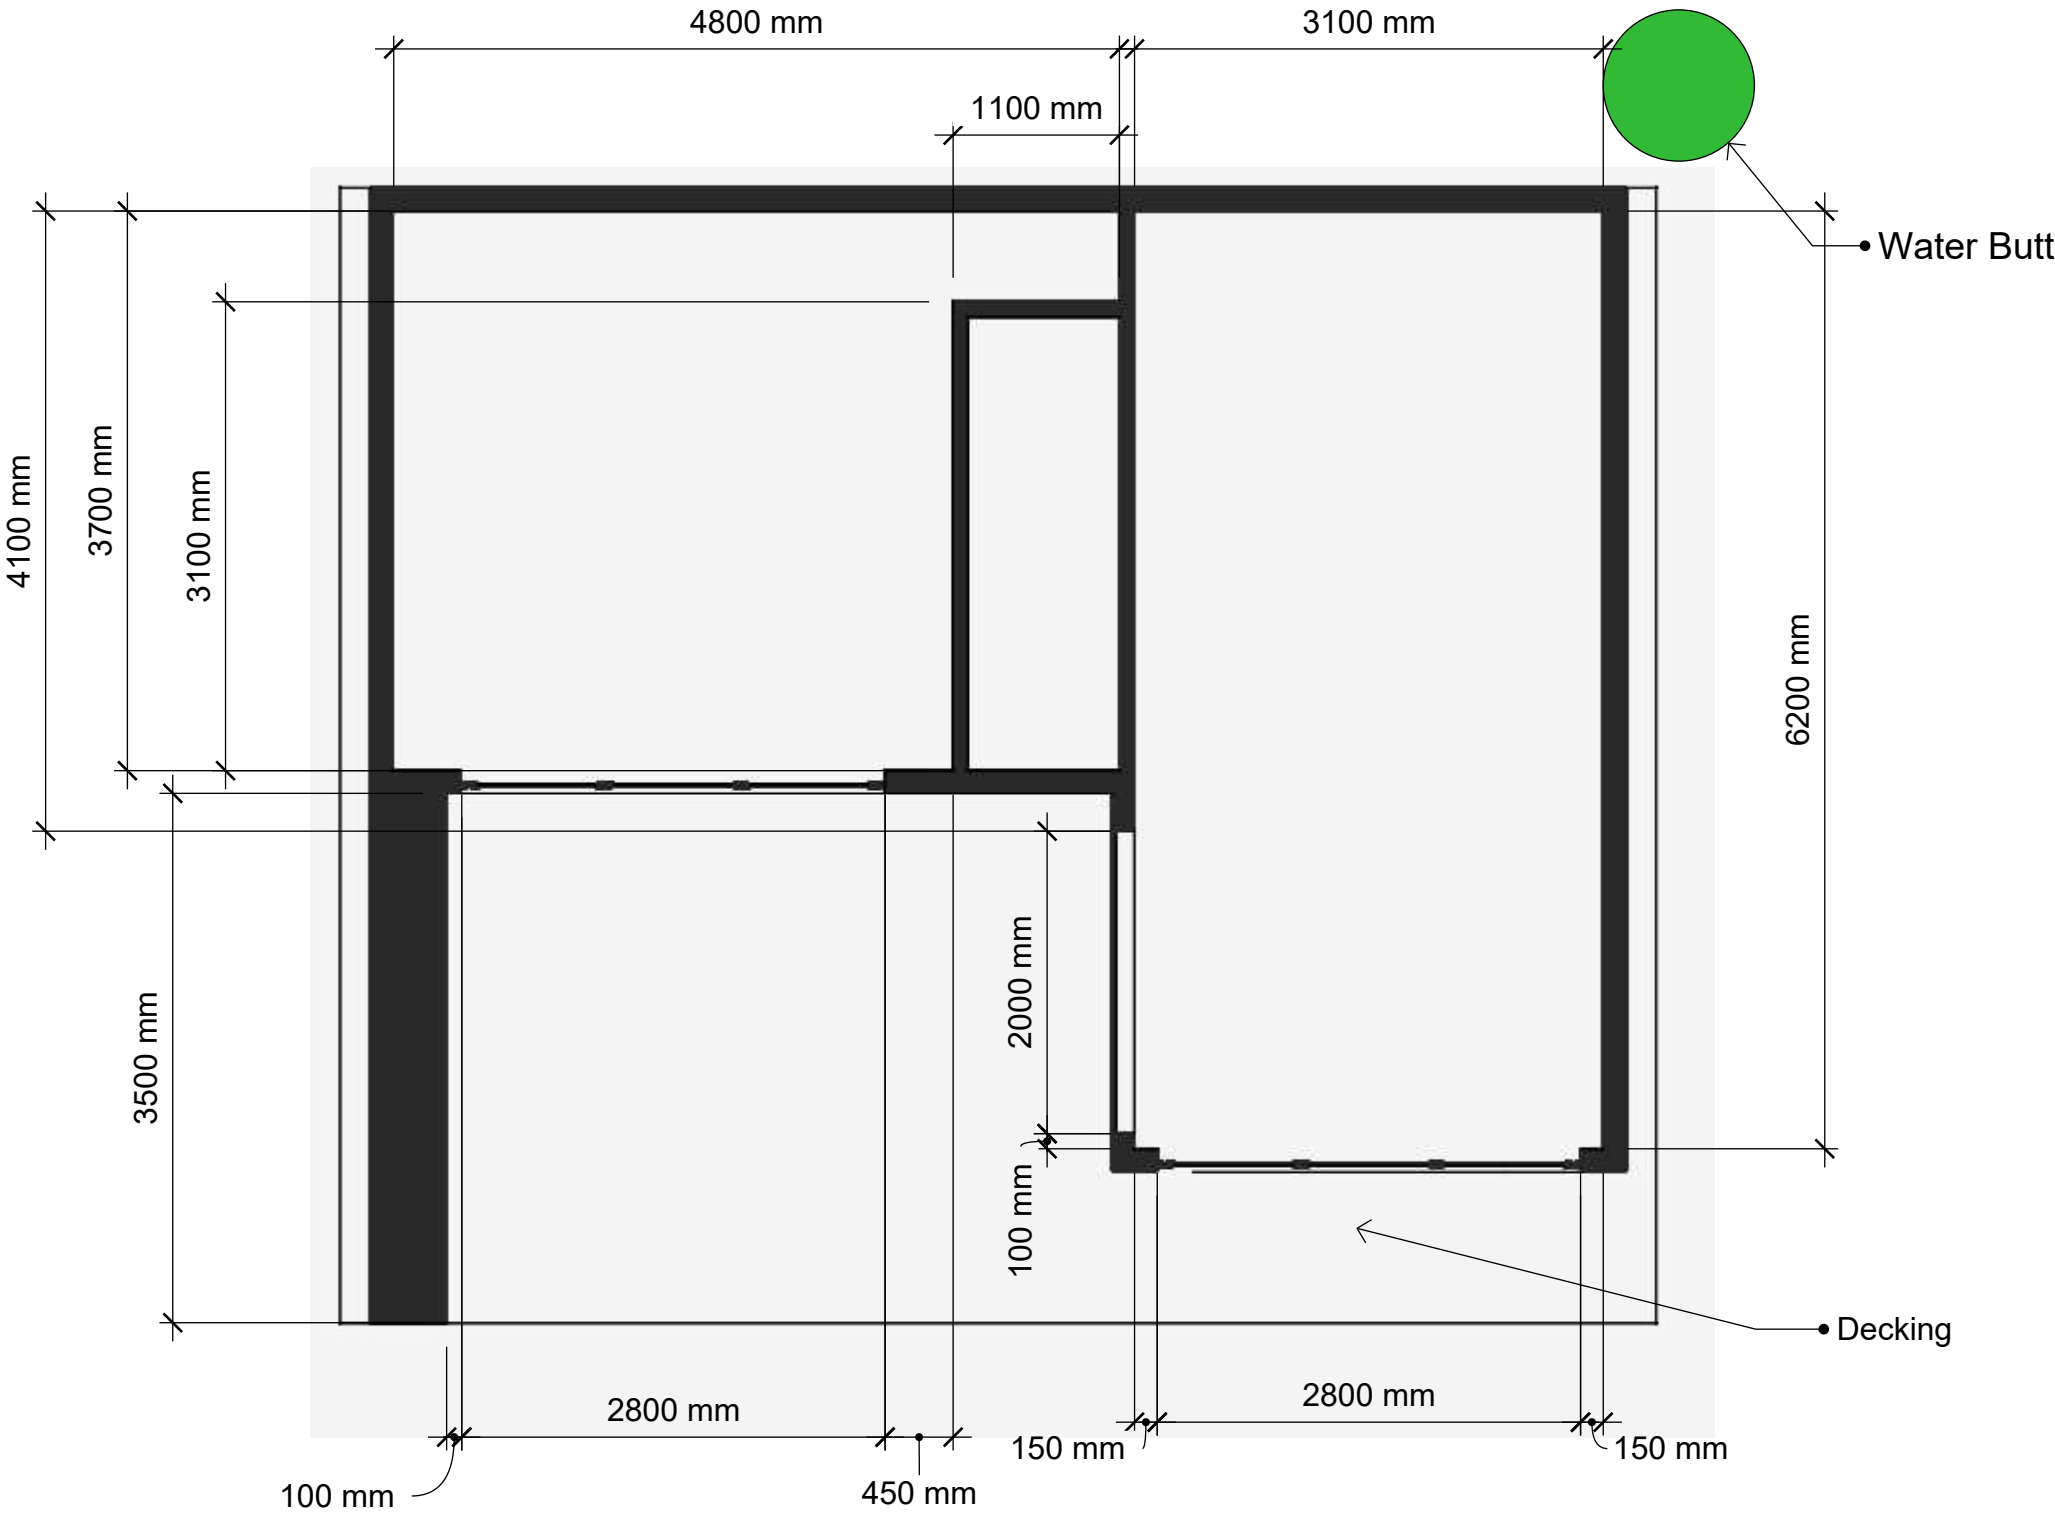

LONDON
GARDEN
ROOMS

**London Garden
Rooms**
221 High Road
South Woodford
E18 2PB

CLIENT
Shola Asante
1 Ringwood Avenue,
N2 9NT

PROJECT
Asante

DRAWN BY
London Garden Rooms


ISSUE
19/12/2023

RE-ISSUE
DD/MM/YYYY

DESCRIPTION
Planning Application

A_{3.05}

Proposed Site Plan

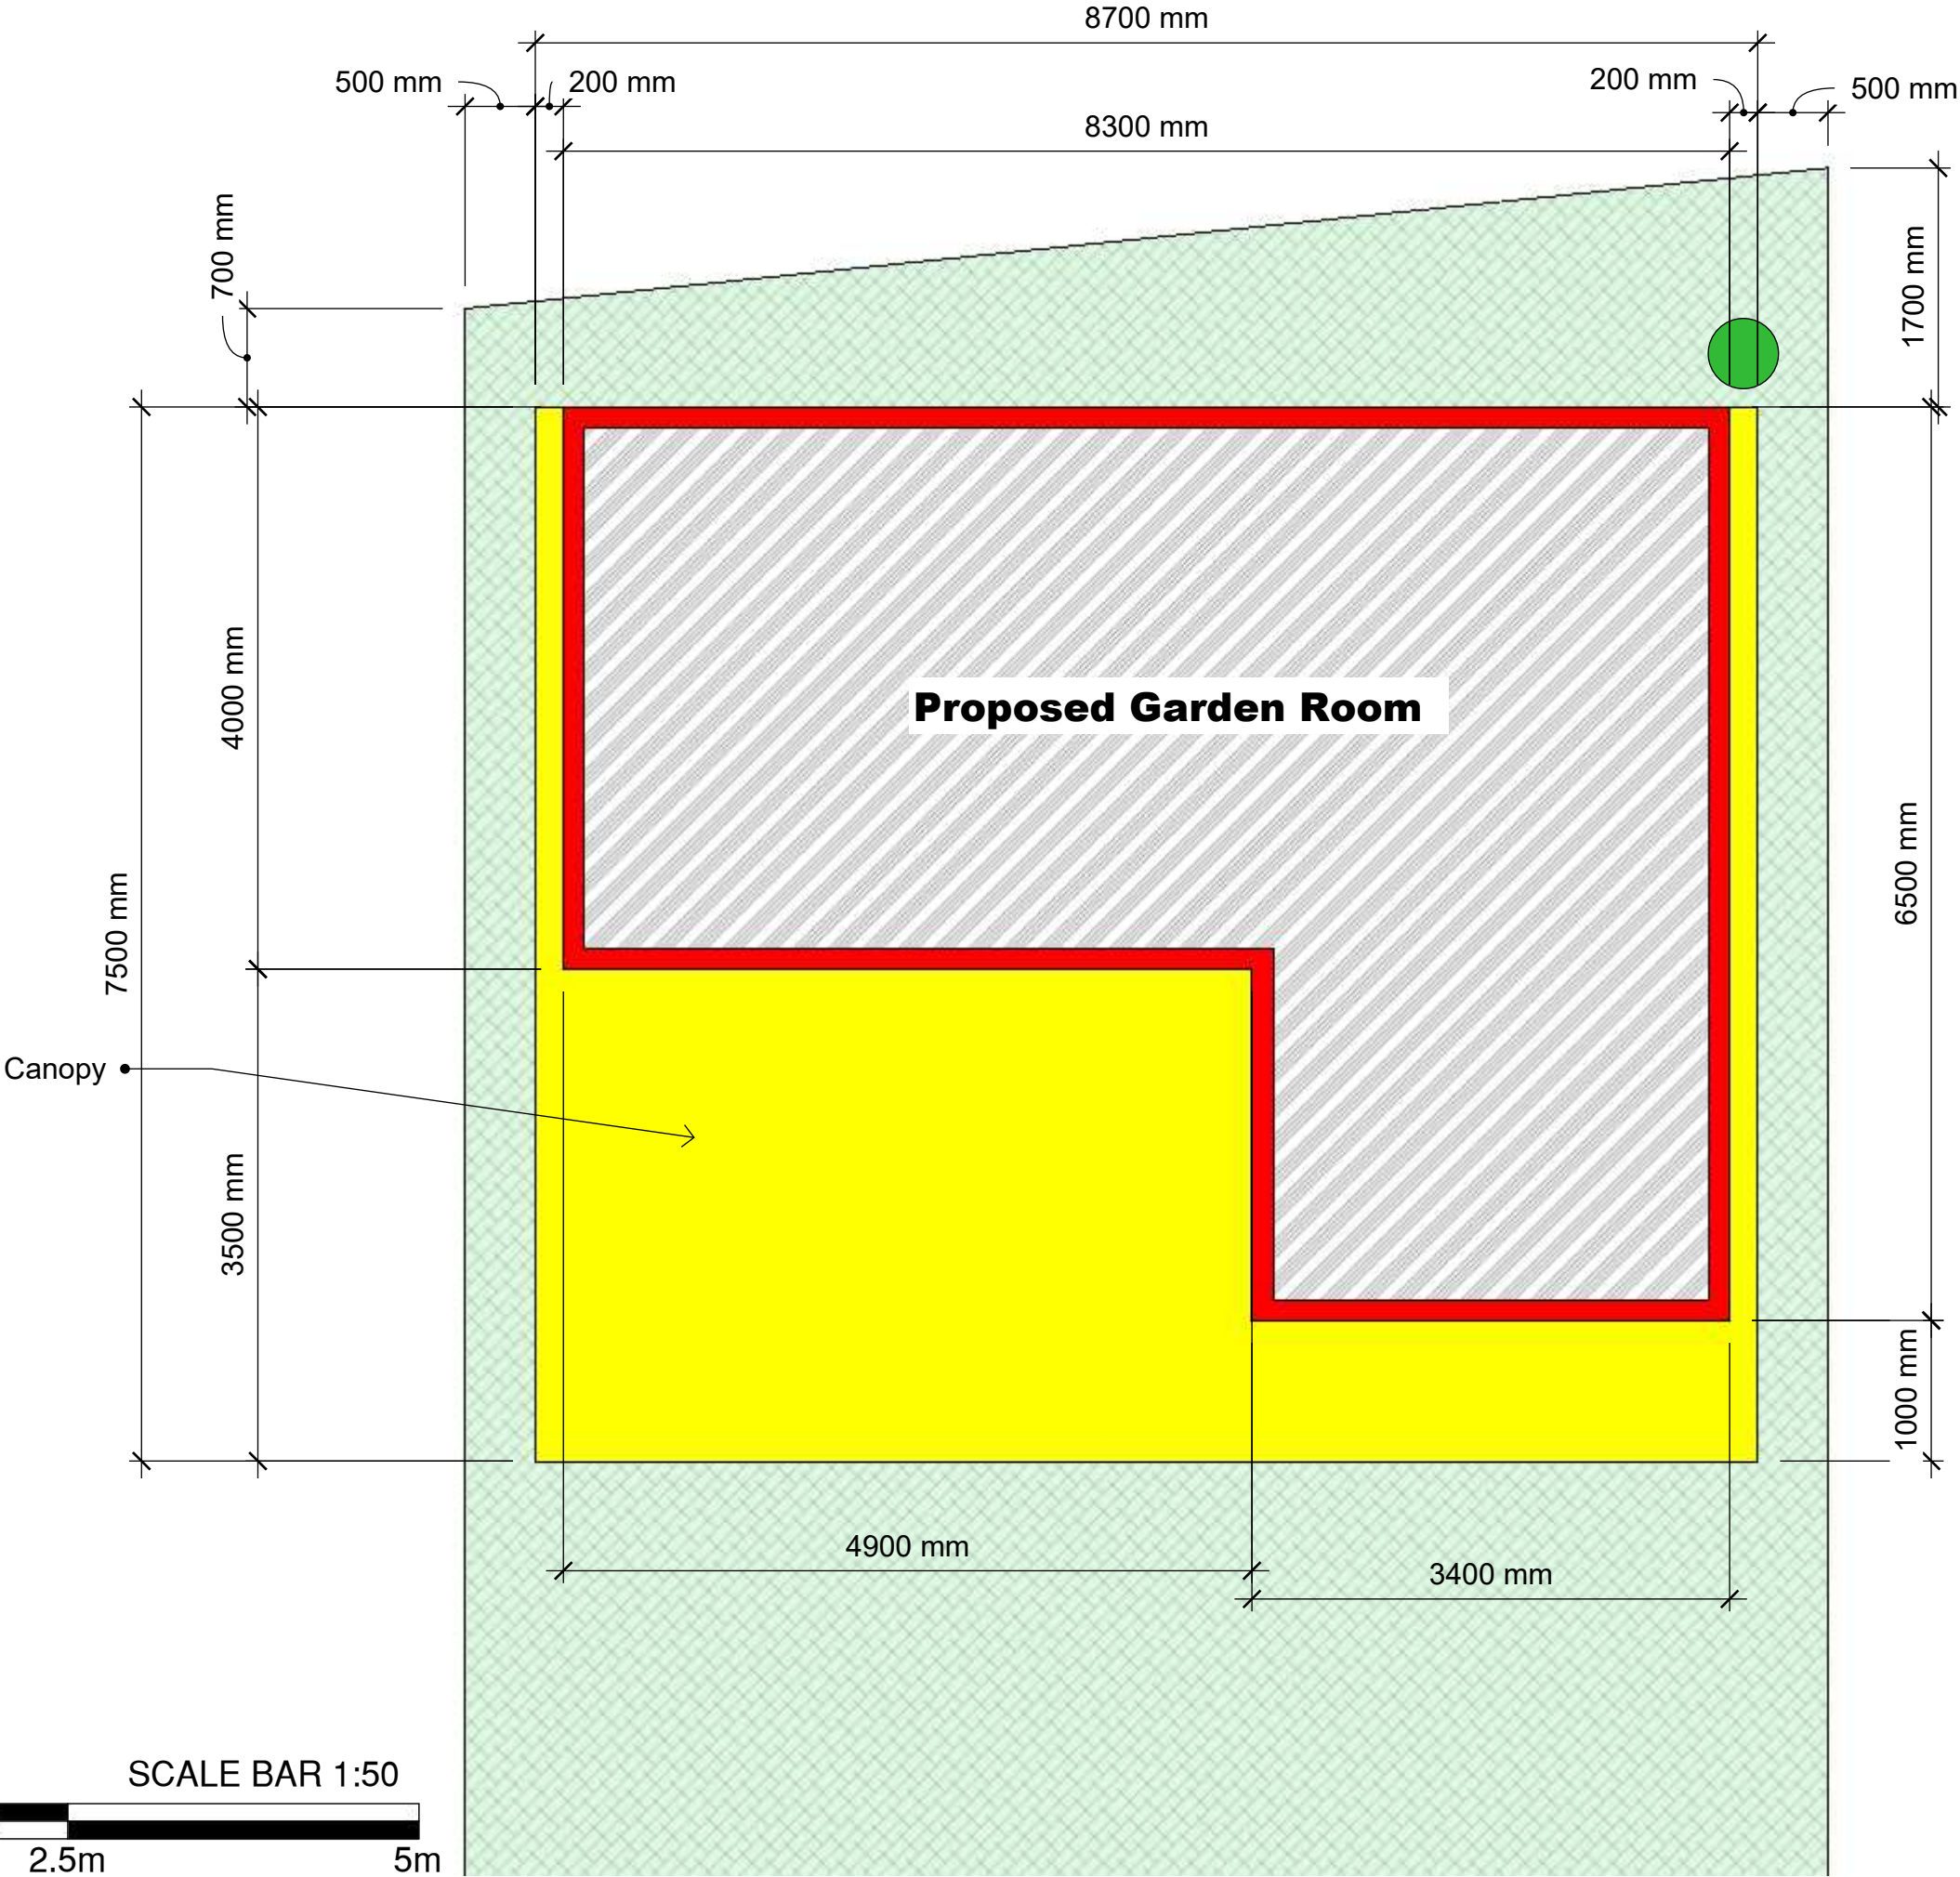

London Garden Rooms
221 High Road
South Woodford
E18 2PB

CLIENT
Shola Asante
1 Ringwood Avenue,
N2 9NT

PROJECT
Asante

DRAWN BY
London Garden Rooms

ISSUE
19/12/2023

RE-ISSUE
DD/MM/YYYY


DESCRIPTION
Planning Application

A_{3.06}

Existing Site Plan



**London Garden
Rooms**
221 High Road
South Woodford
E18 2PB

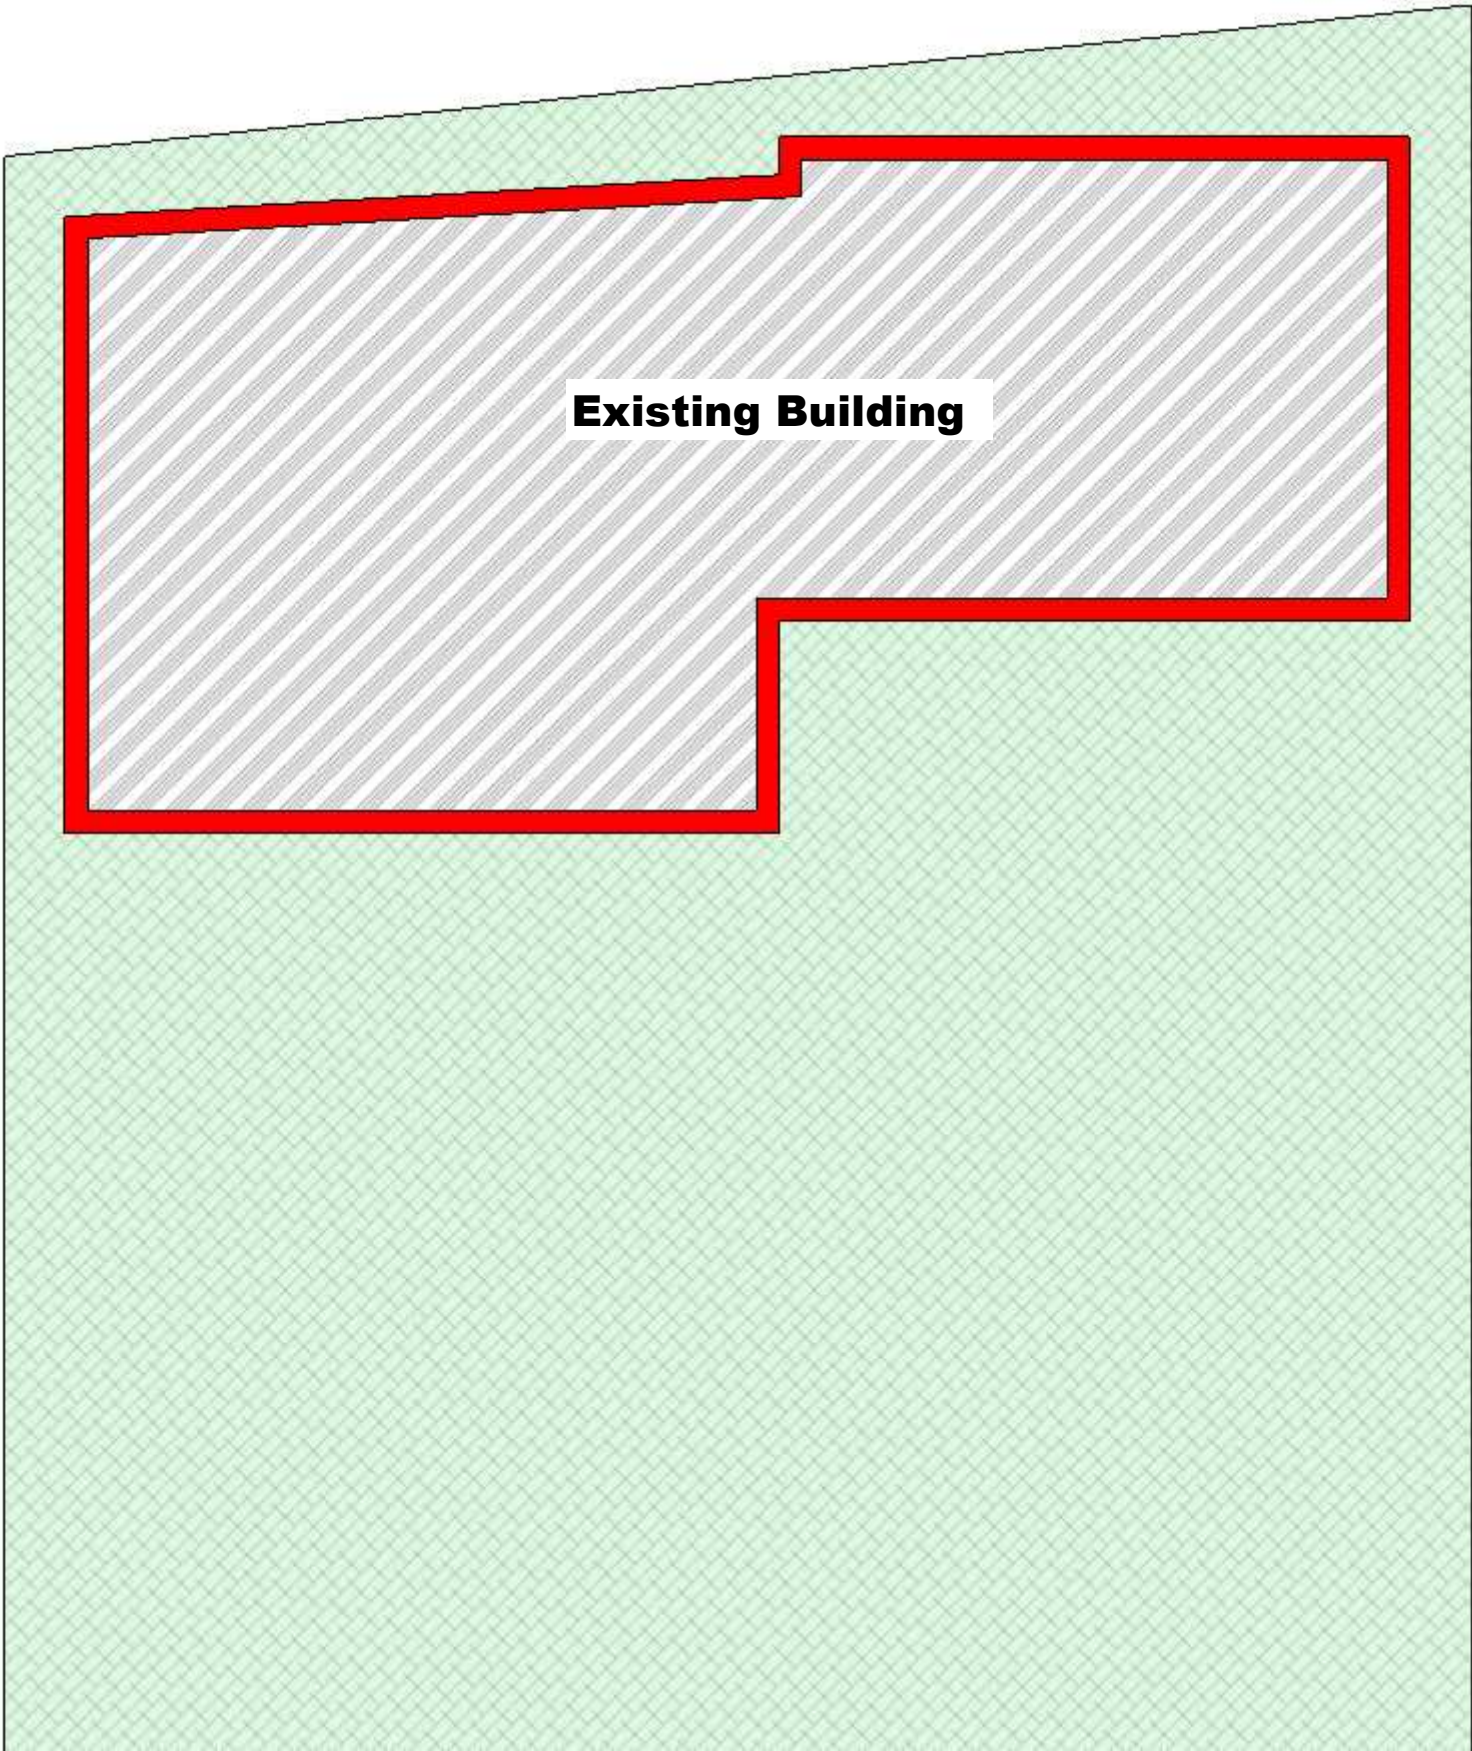

Existing Building

CLIENT
Shola Asante
1 Ringwood Avenue,
N2 9NT

PROJECT
Asante

DRAWN BY
London Garden Rooms

ISSUE
19/12/2023

RE-ISSUE
DD/MM/YYYY

DESCRIPTION
Planning Application

