
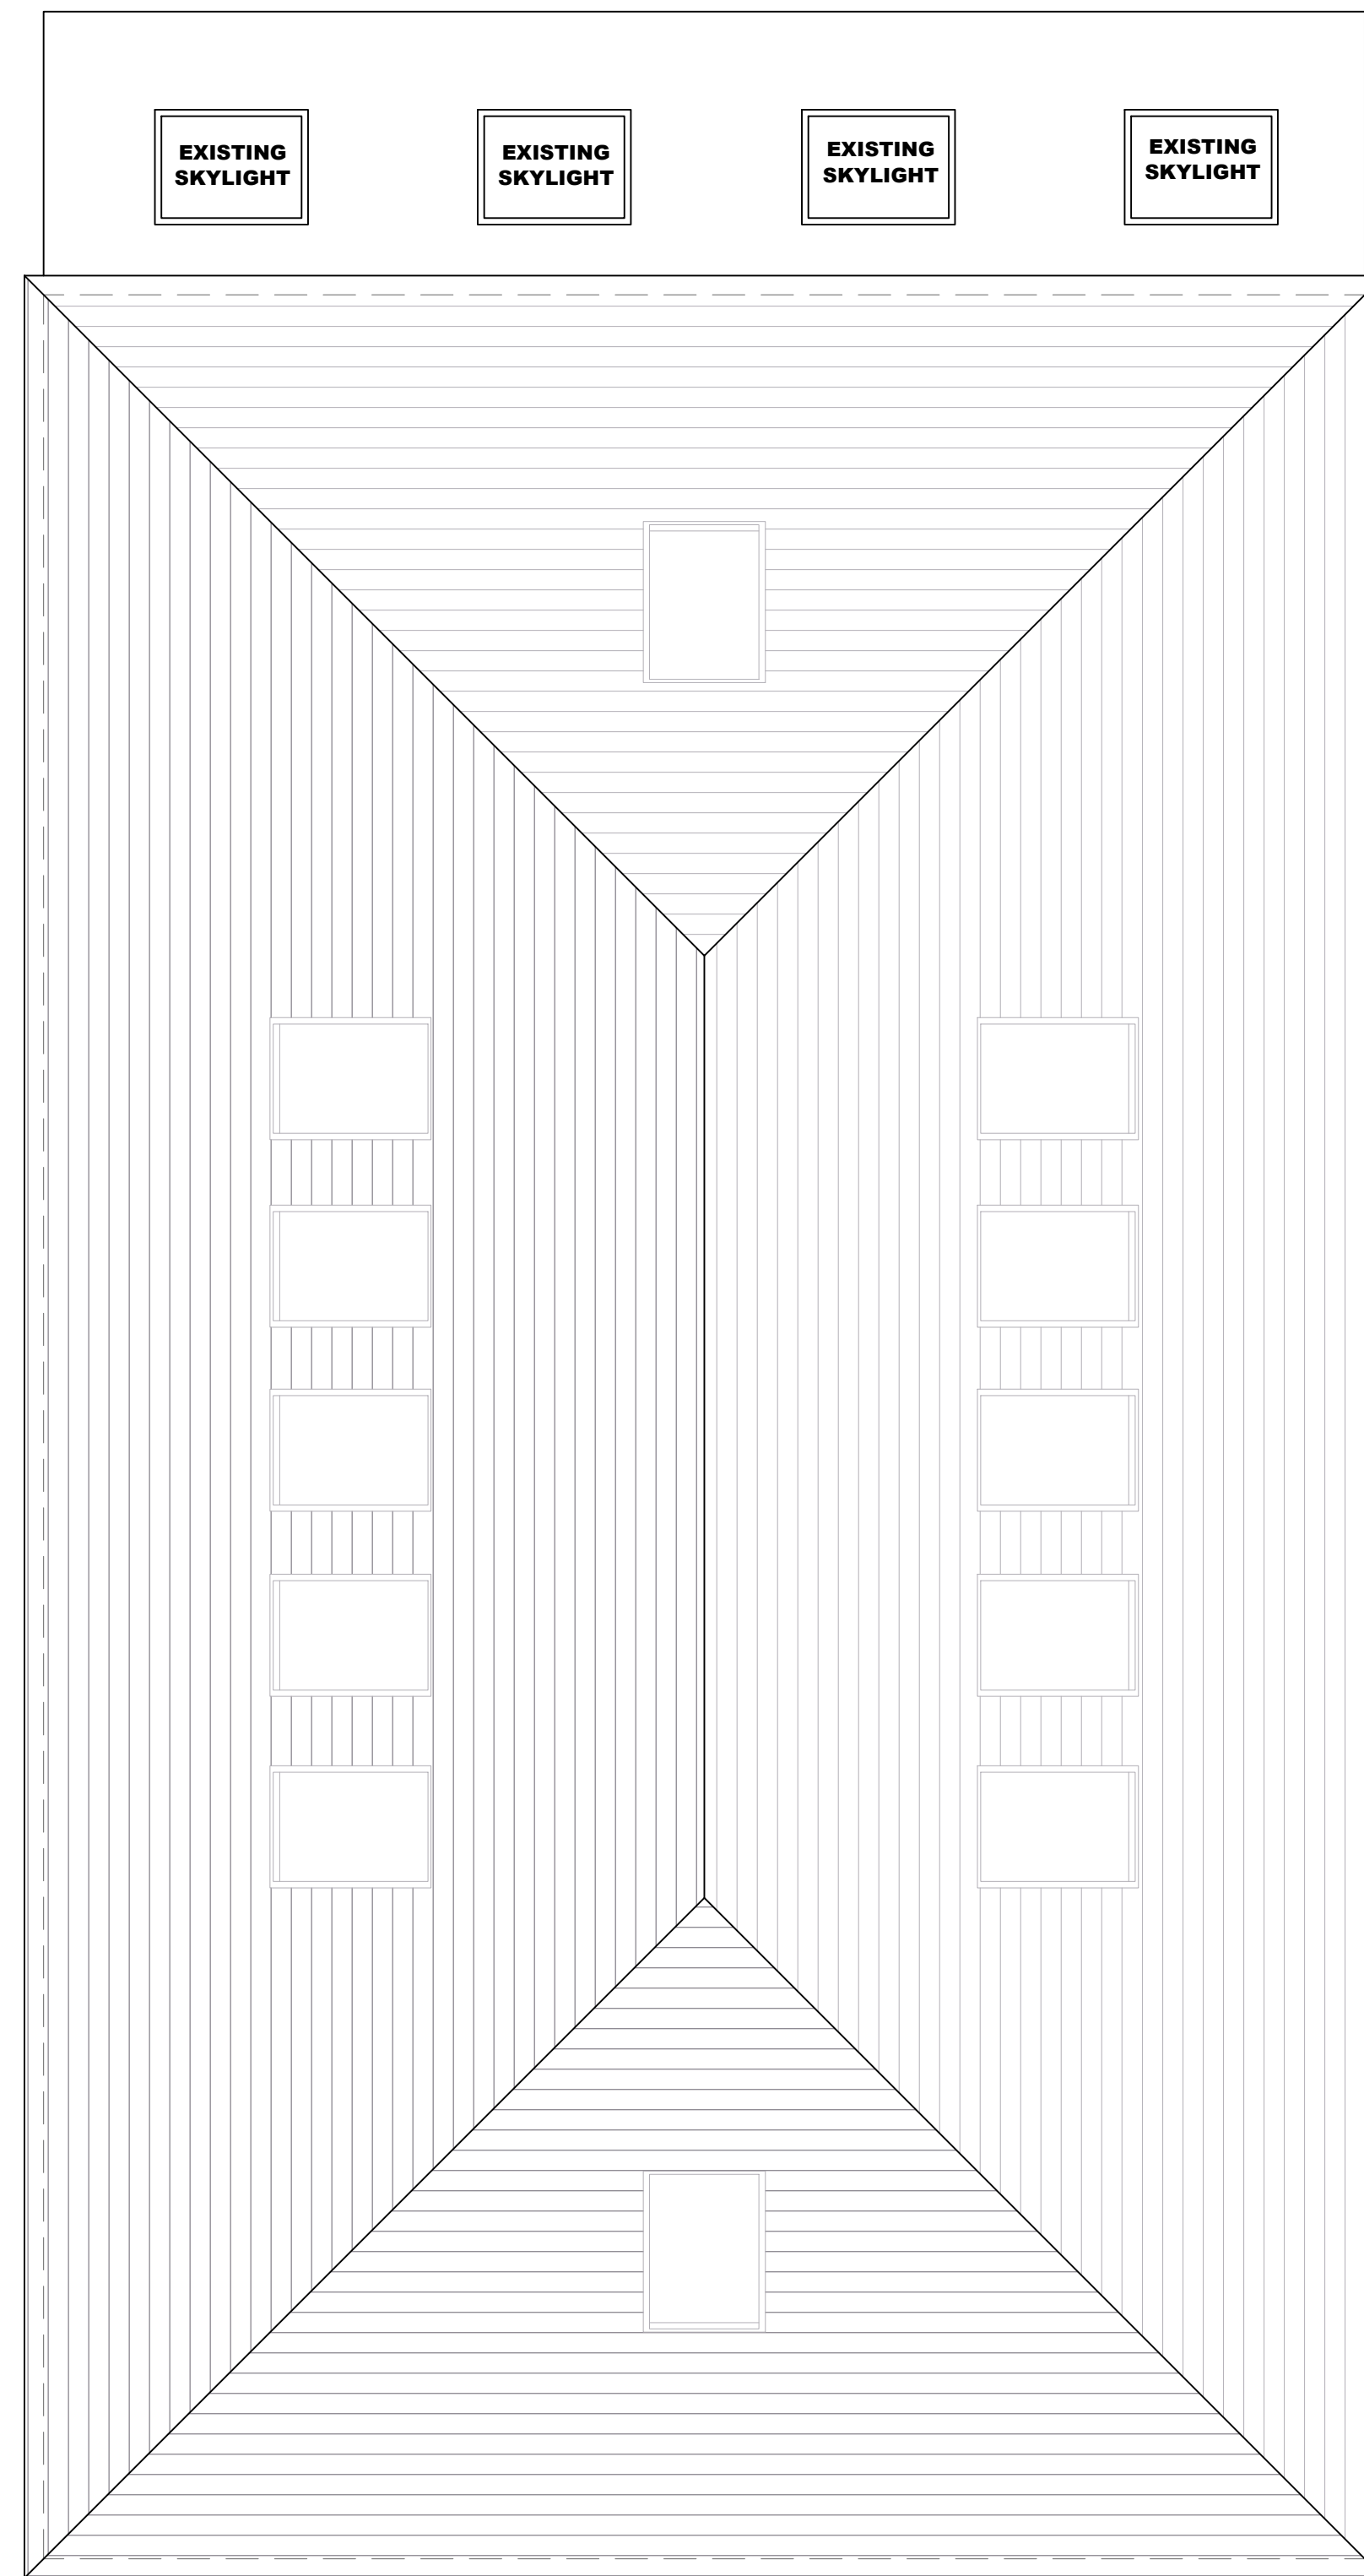


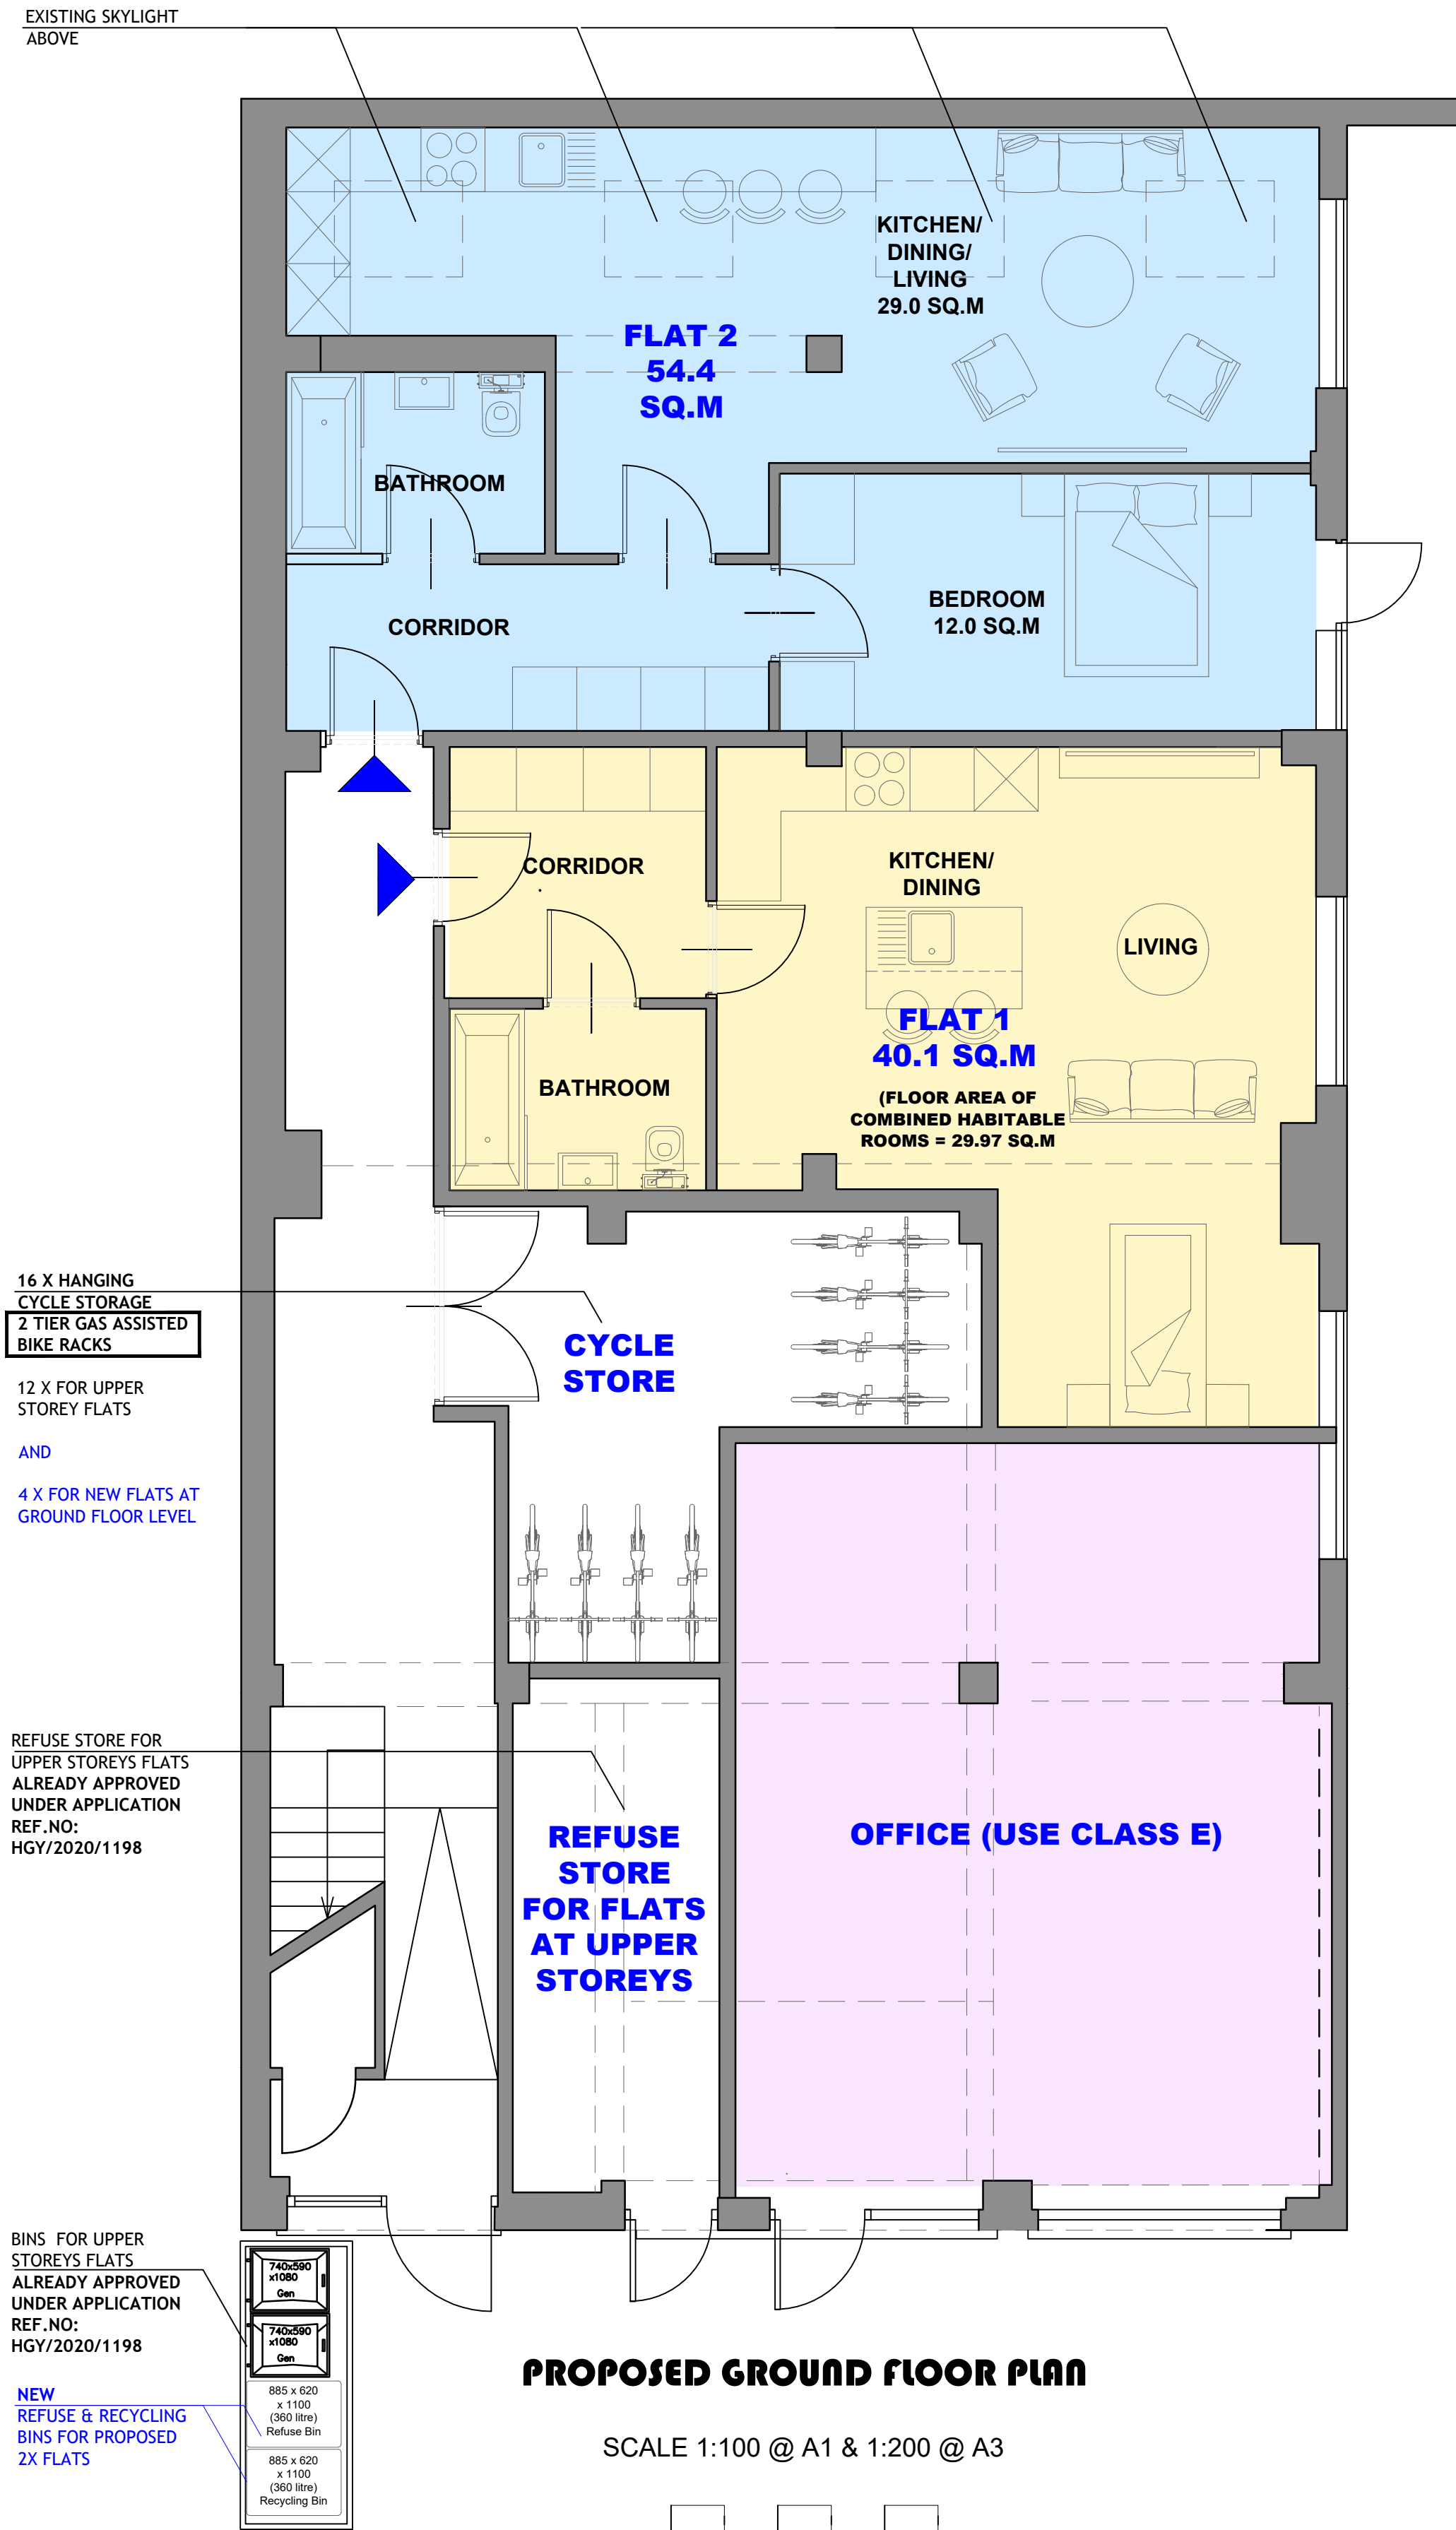

NOTES
THIS DRAWING IS THE SUBJECT OF
COPYRIGHT AND DESIGN RIGHTS
AND SHALL NOT BE REPRODUCED,
LOANED, COPIED OR SUBMITTED
TO ANY OTHER PARTY WITHOUT
CONSENT.

NO.	DR.	INFO
DATE		
REVISION		
PROJECT	107 MAYES ROAD, LONDON, N22 6UP	
CLIENT		
DRAWING TITLE	PROPOSED FLOOR PLANS	
SCALE	1:100	
SIZE	A1	A3
JOB NO.	20223116	
STAGE	P	
DWG NO.	2023116.P.102	
REVISION		
DATE	DECEMBER 2023	
DRAWN	MB	
CHECKED	MB	