




Location Plan
Scale 1:1250

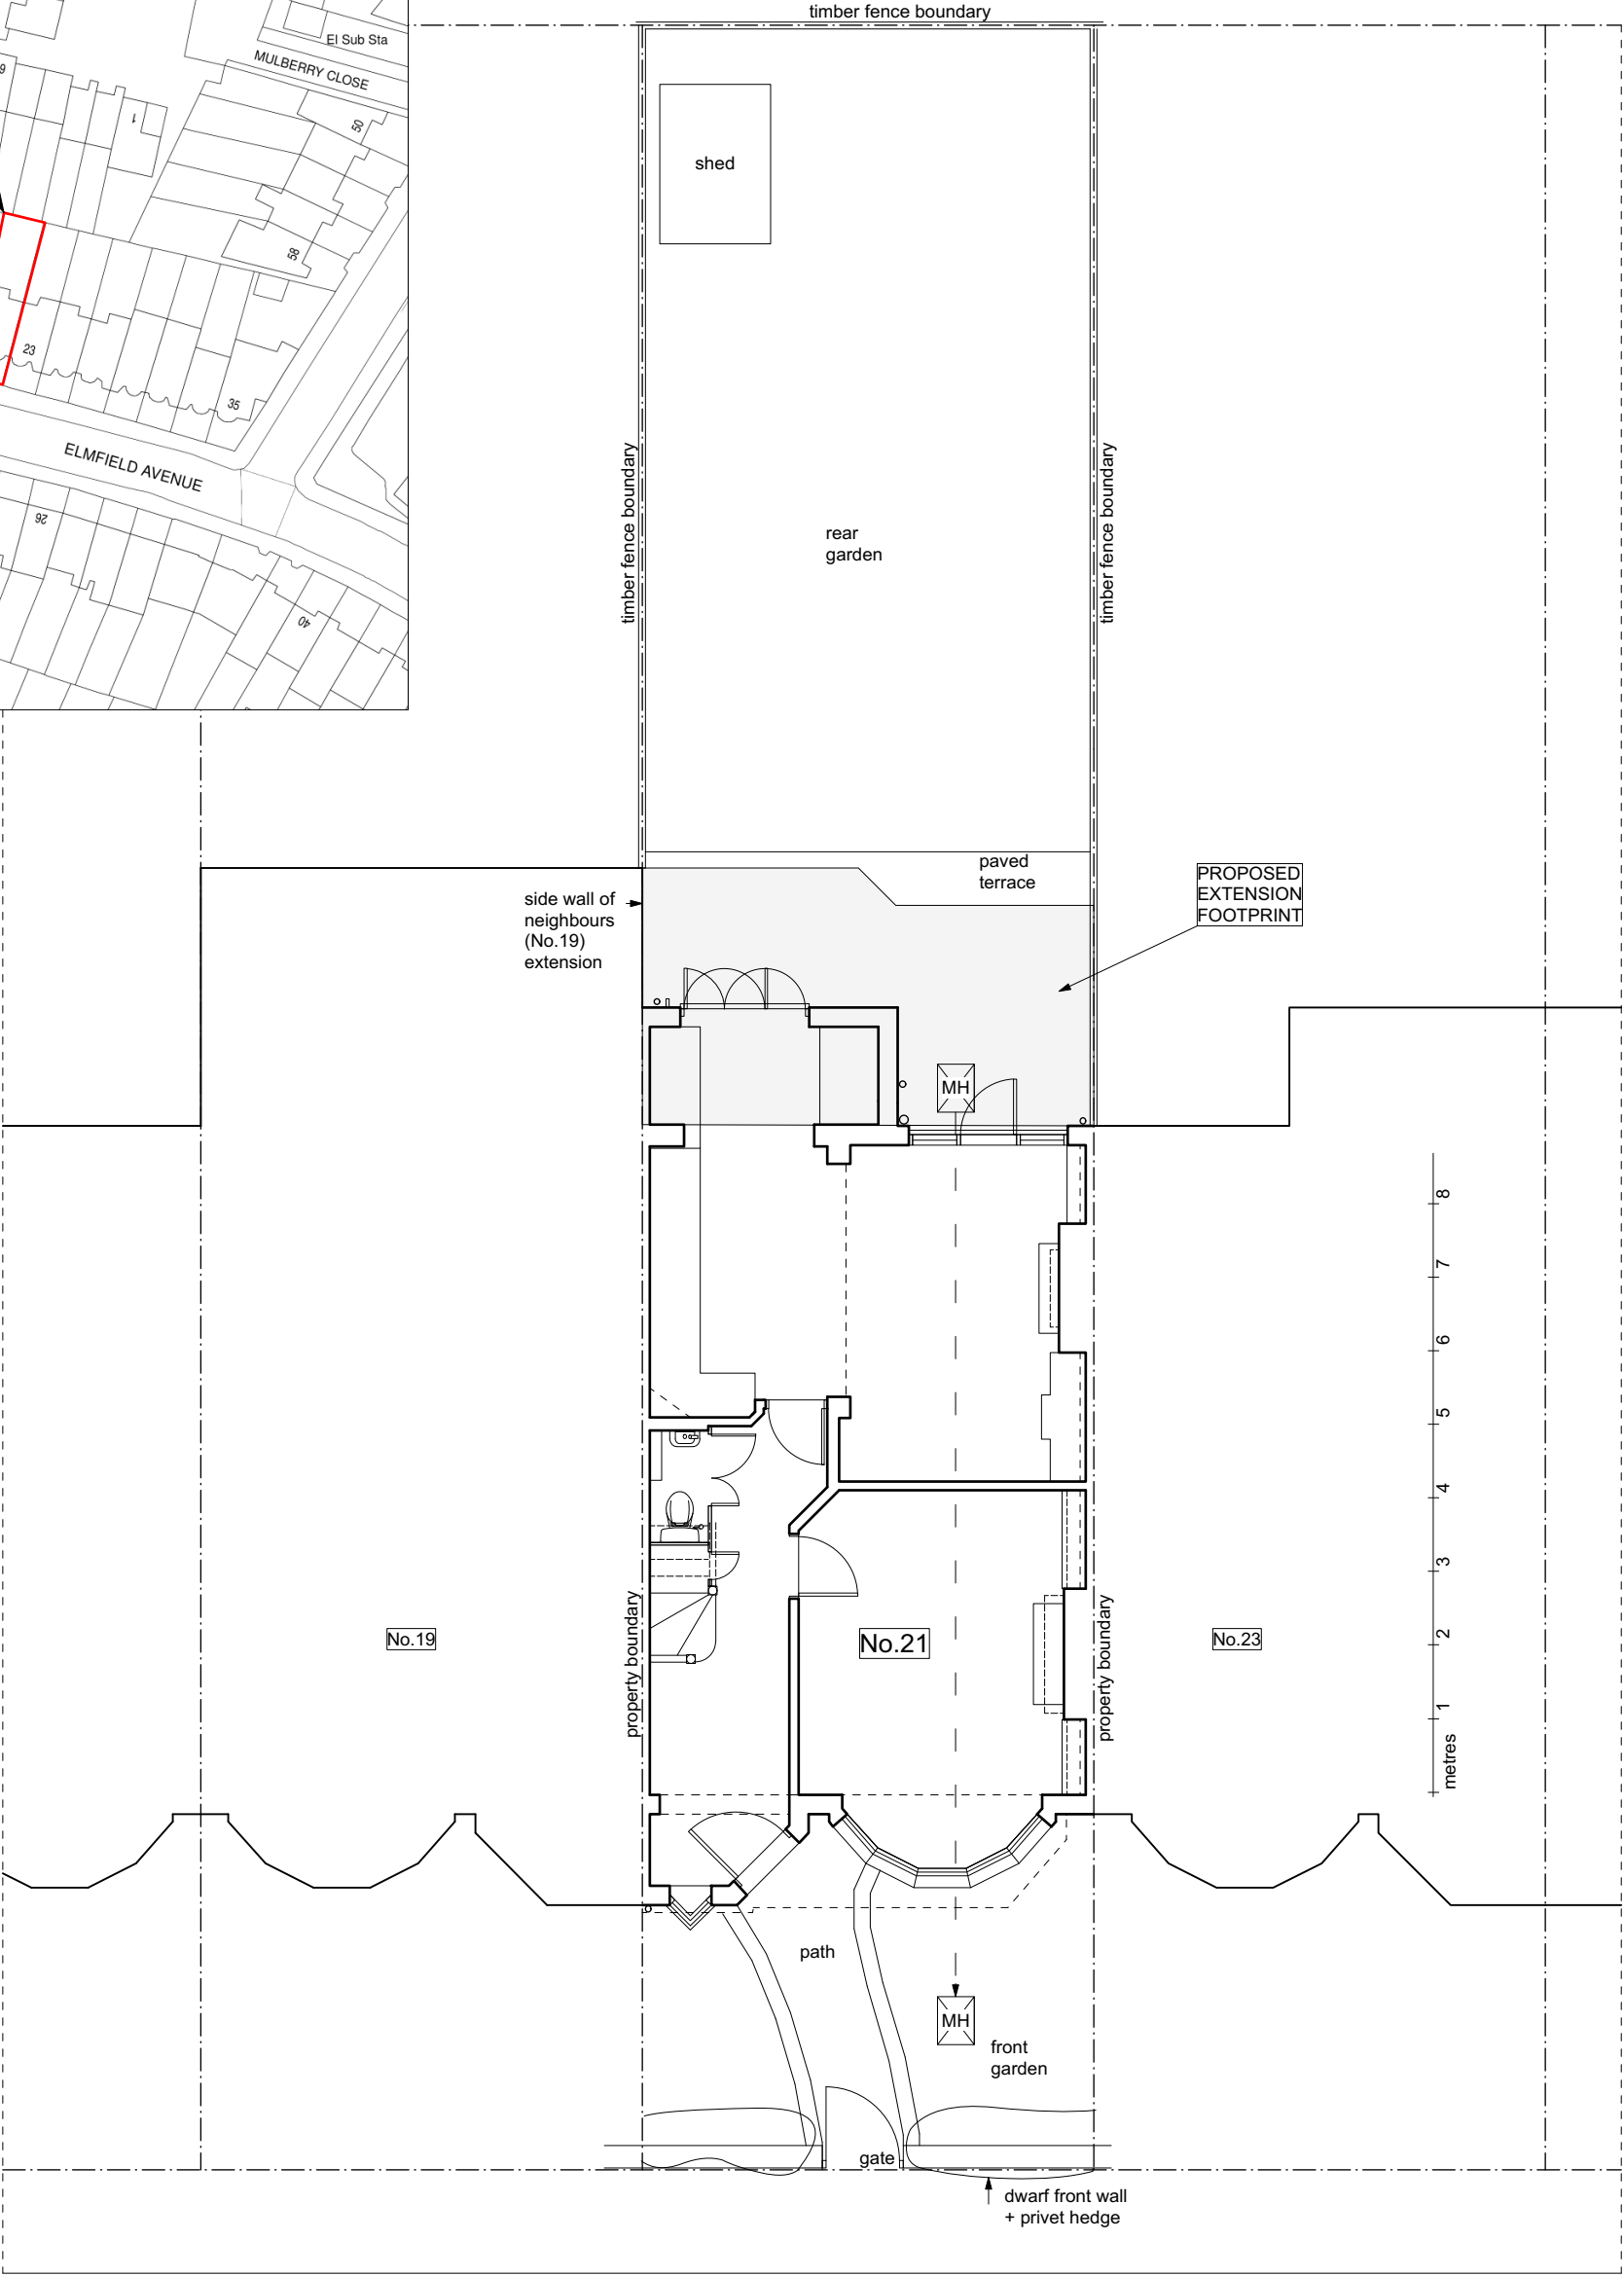

ELMFIELD AVENUE

Site Plan
scale 1:100

Client	Robert Adams and Anis Janmohamed		
	21 Elmfield Avenue, Crouch End, London N8 8QG		
Project	Extension and Alterations to		
	21 Elmfield Avenue, Crouch End, London N8 8QG		
Drawing	Location and Site Plans		
Date	January 24	Scale	1:1250 1:100
No.	310/P01		

john allen architecture

Unit 6 Links Yard
29a Spelman Street London E1 5LX

Tel. 07956 250916
john.jaarch@gmail.com
www.johnallenarchitecture.com
instagram johnallenarchitect

All dimensions to be checked on site. Do not scale off this drawing.
This drawing is copyright.