



EXISTING FRONT ELEVATION

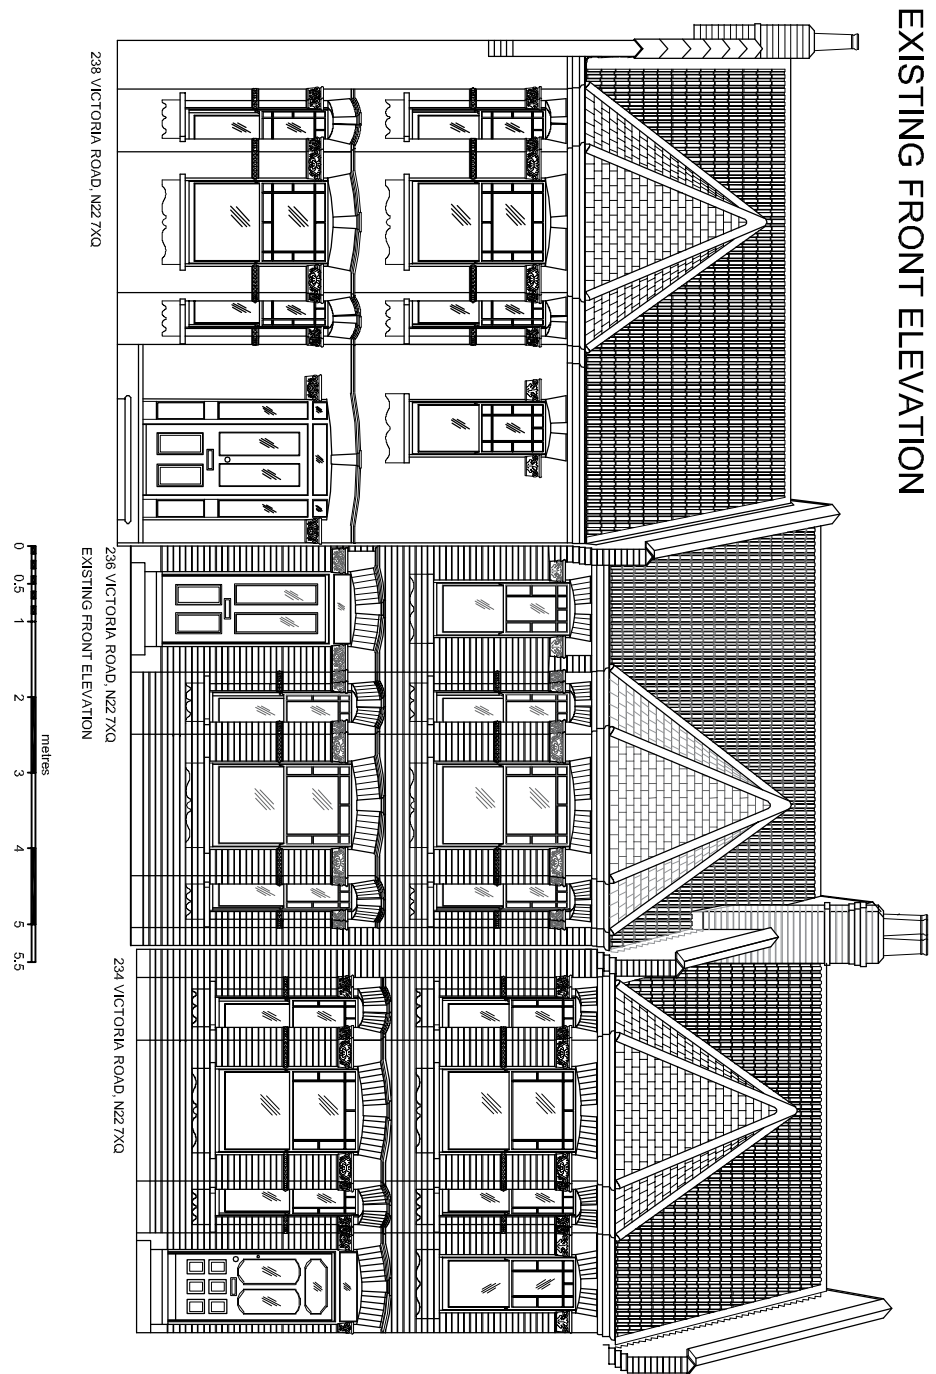


EXISTING REAR ELEVATION




EXISTING PLAN

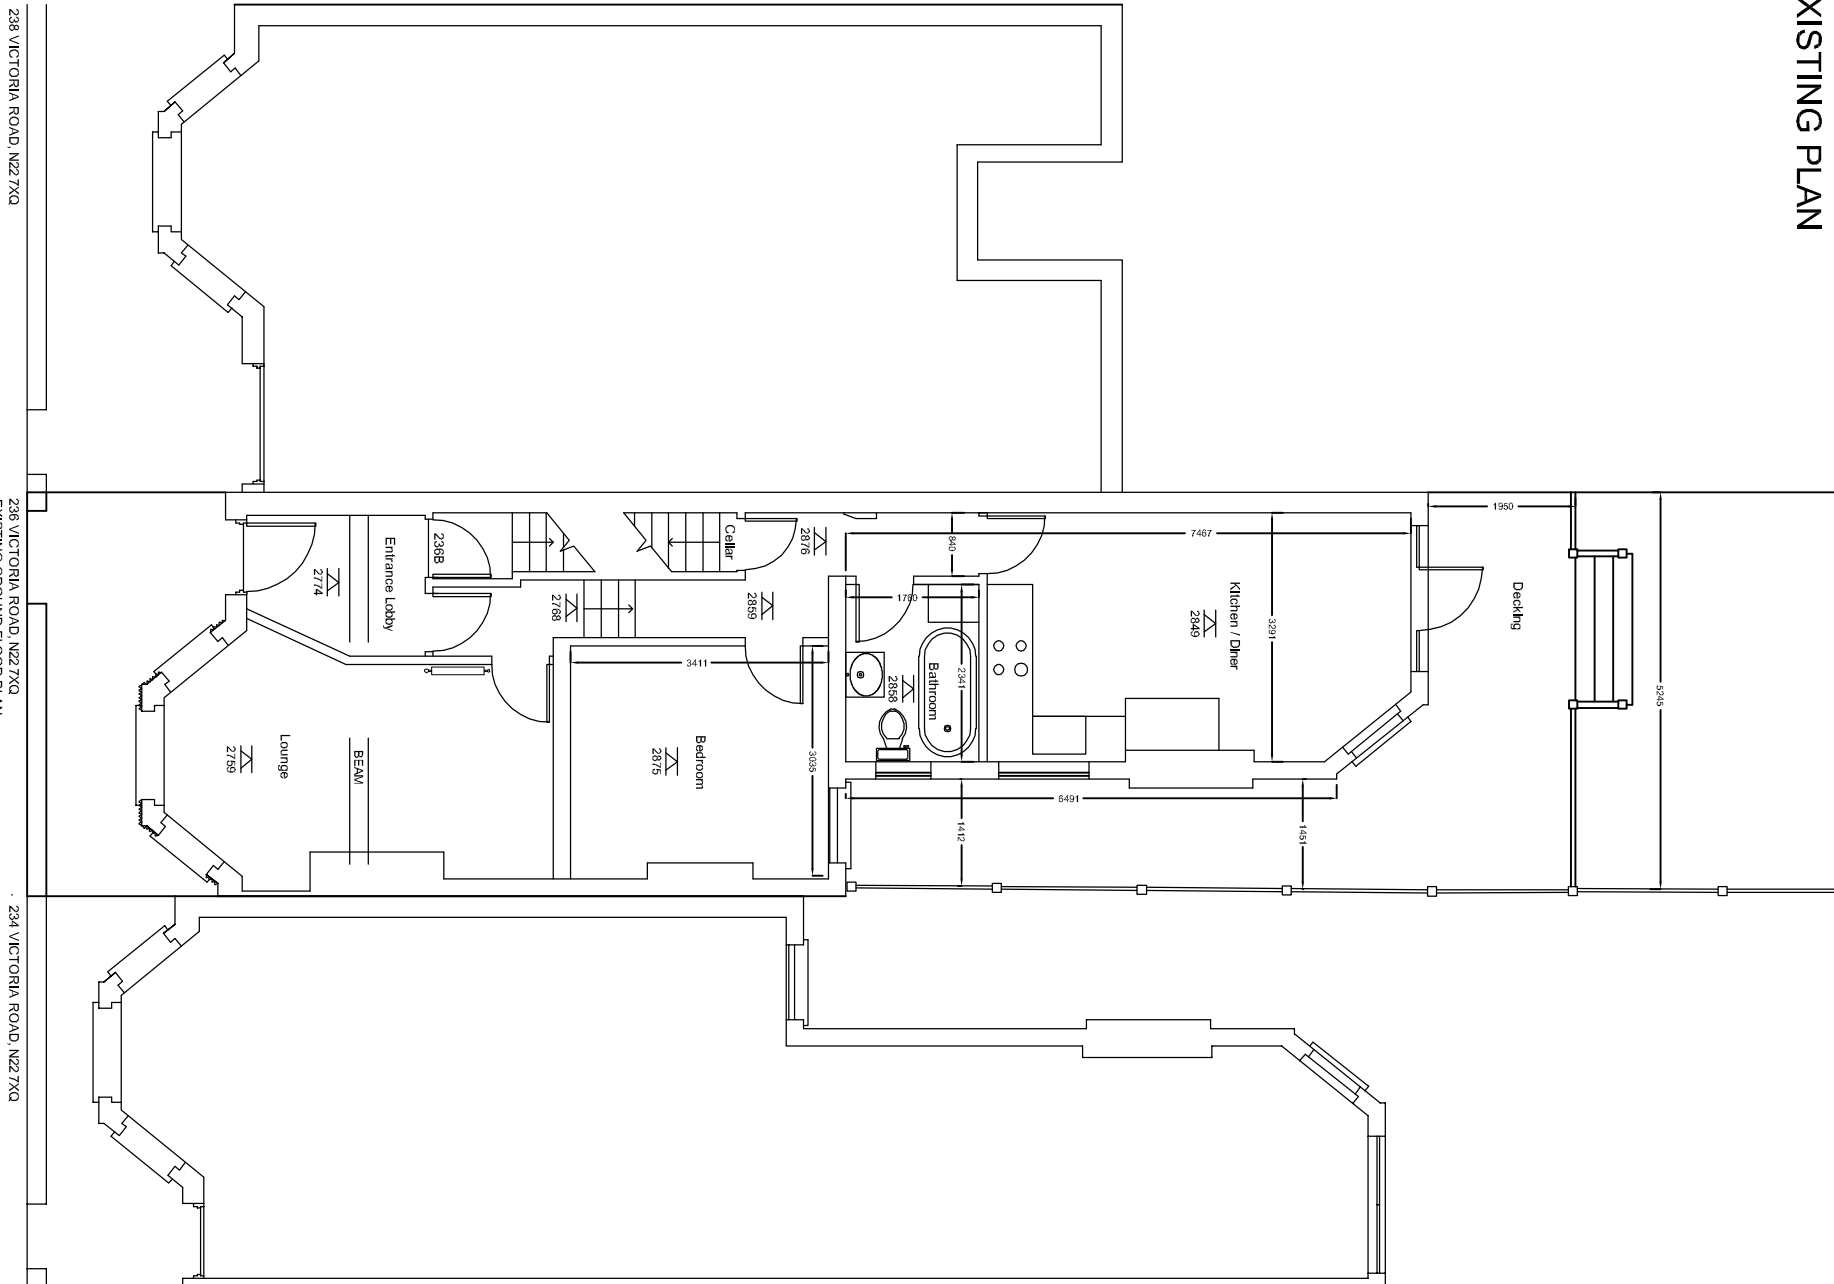


PROPOSED PLAN

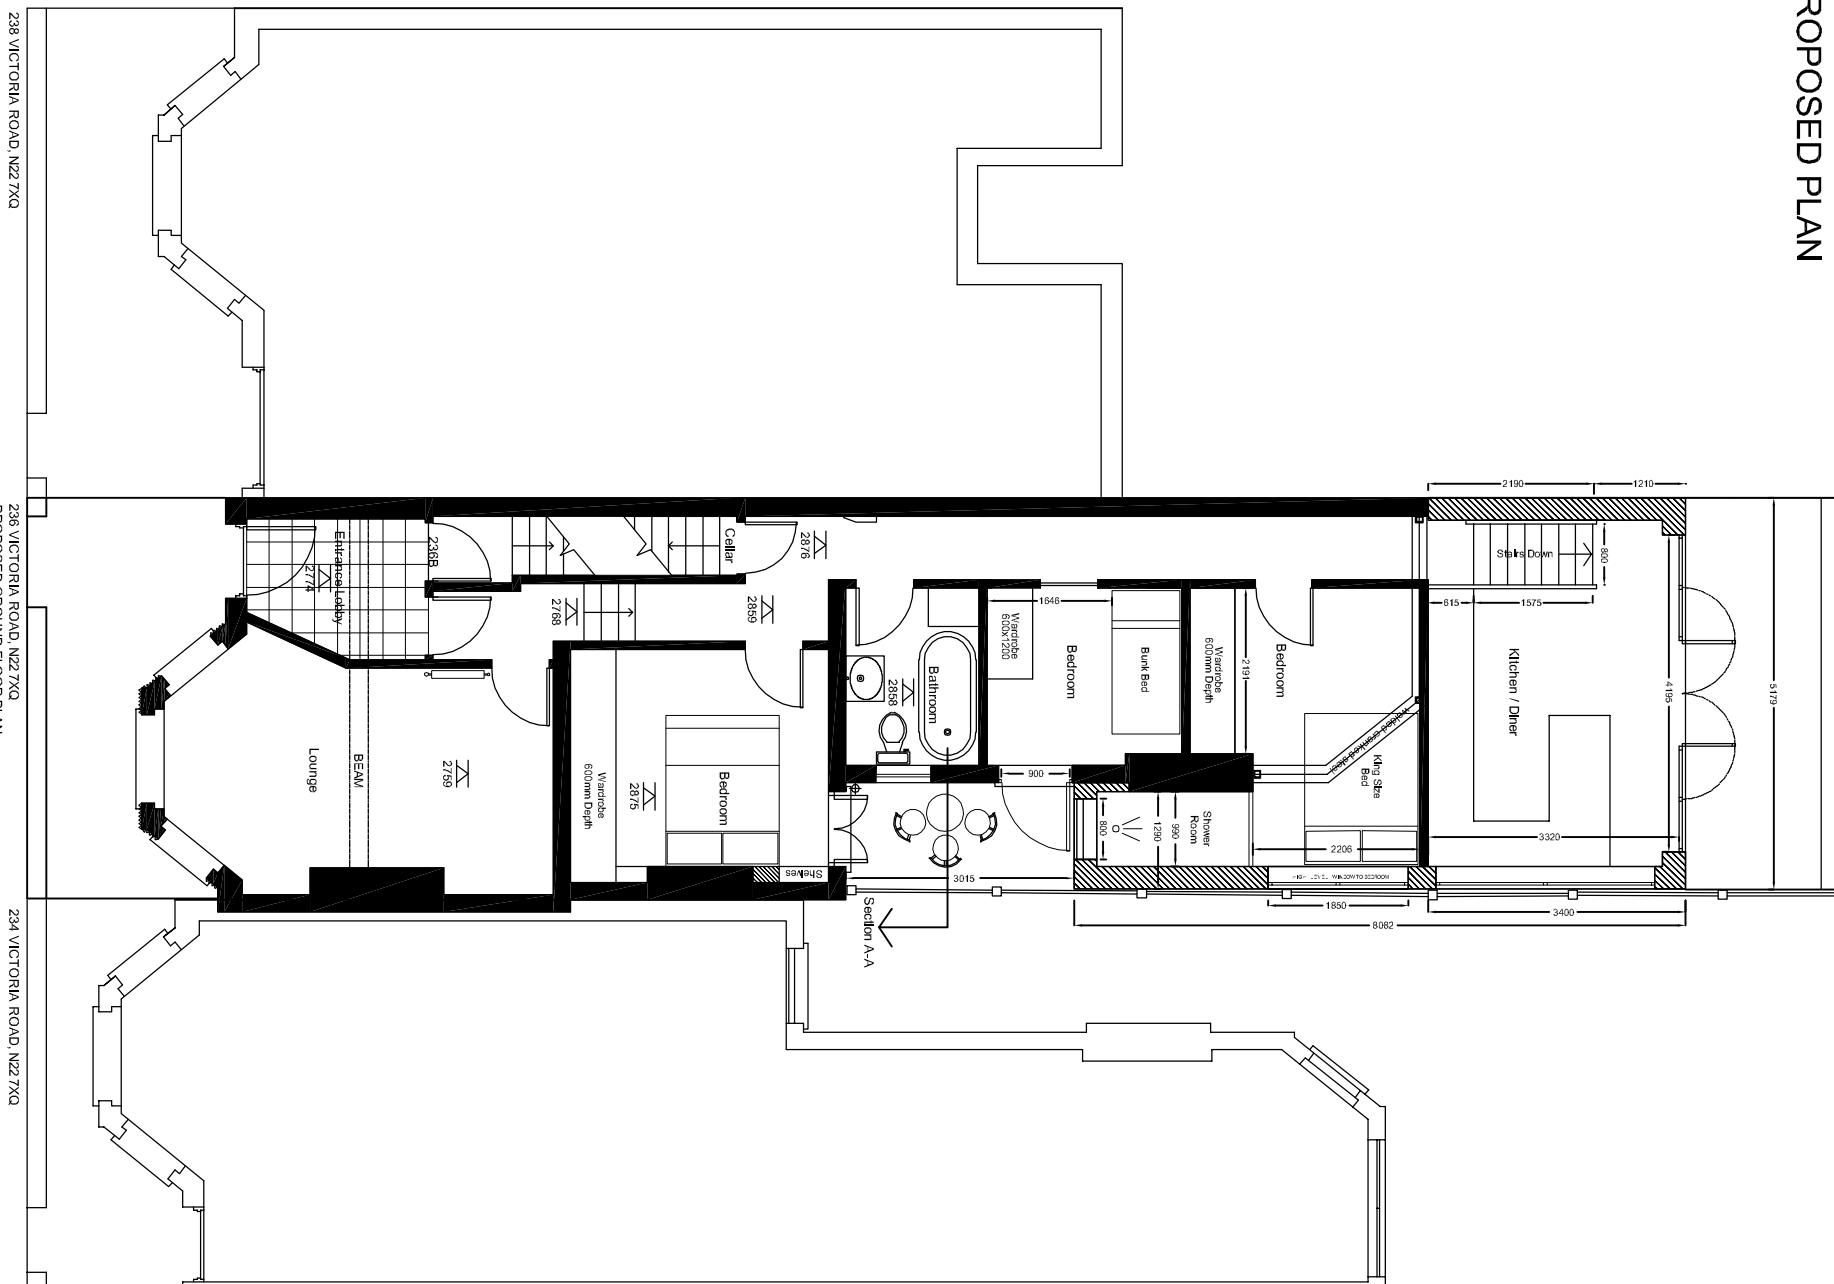


EXISTING SECTION

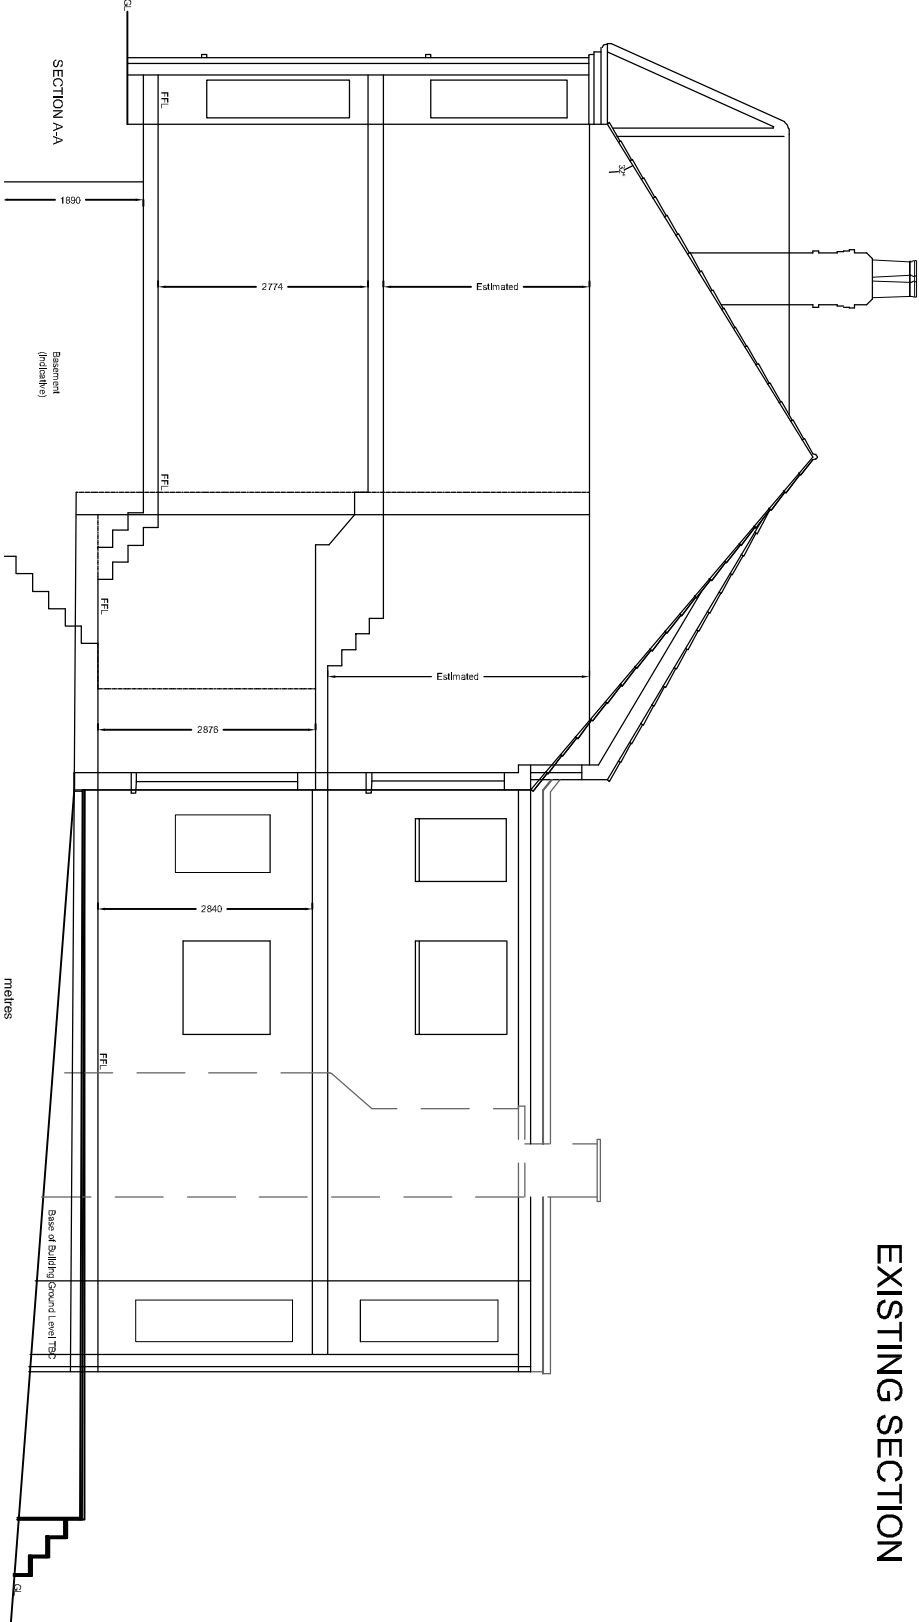

EXISTING SIDE ELEVATION

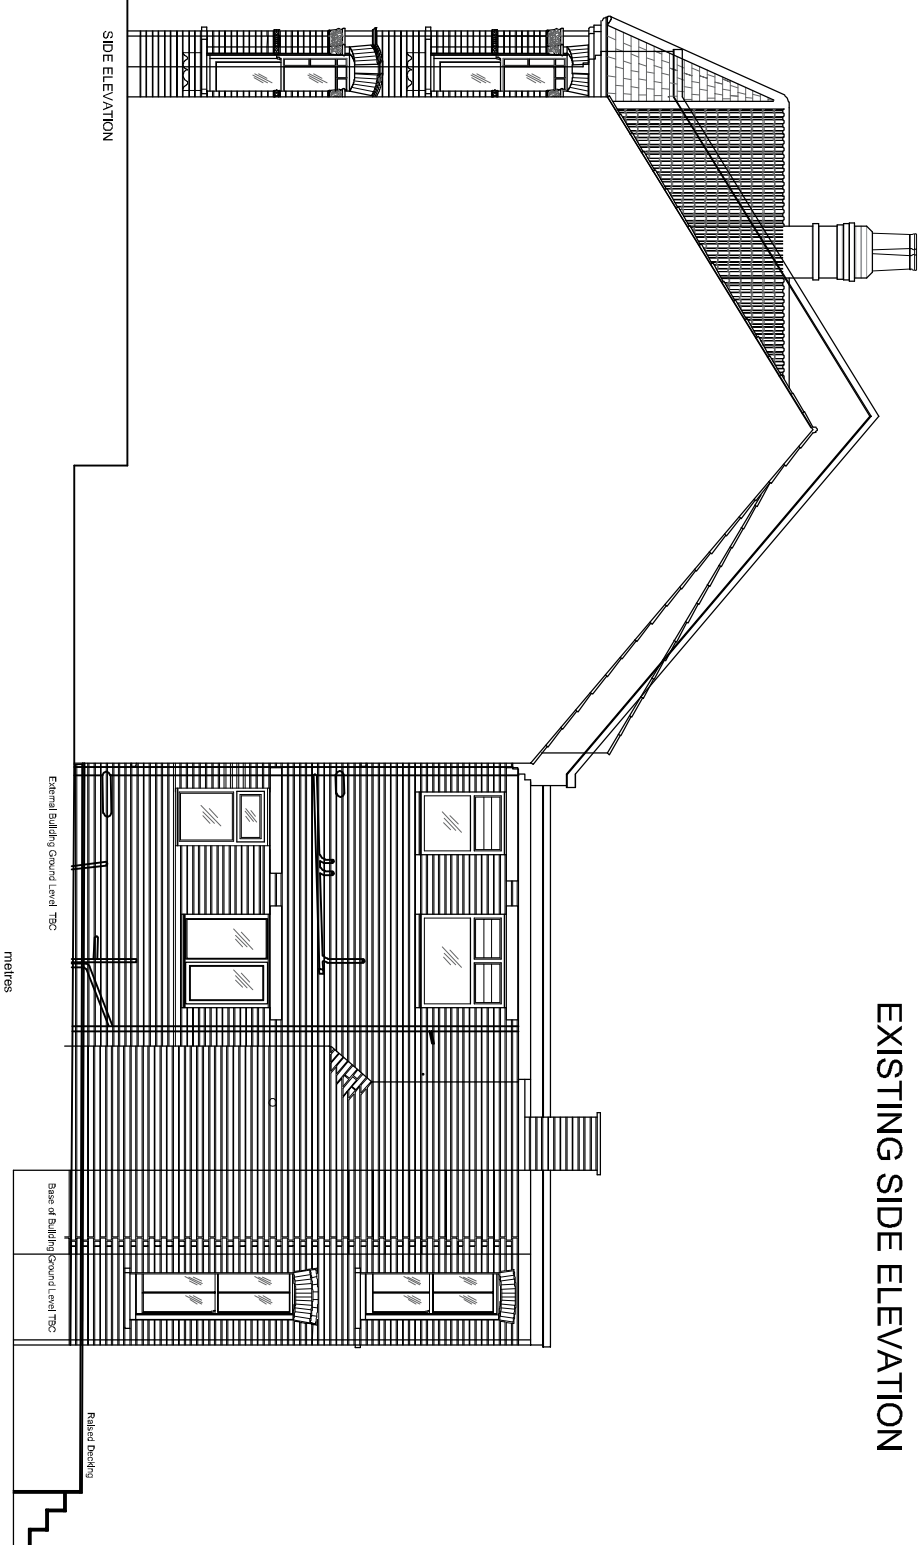

PROPOSED FRONT ELEVATION

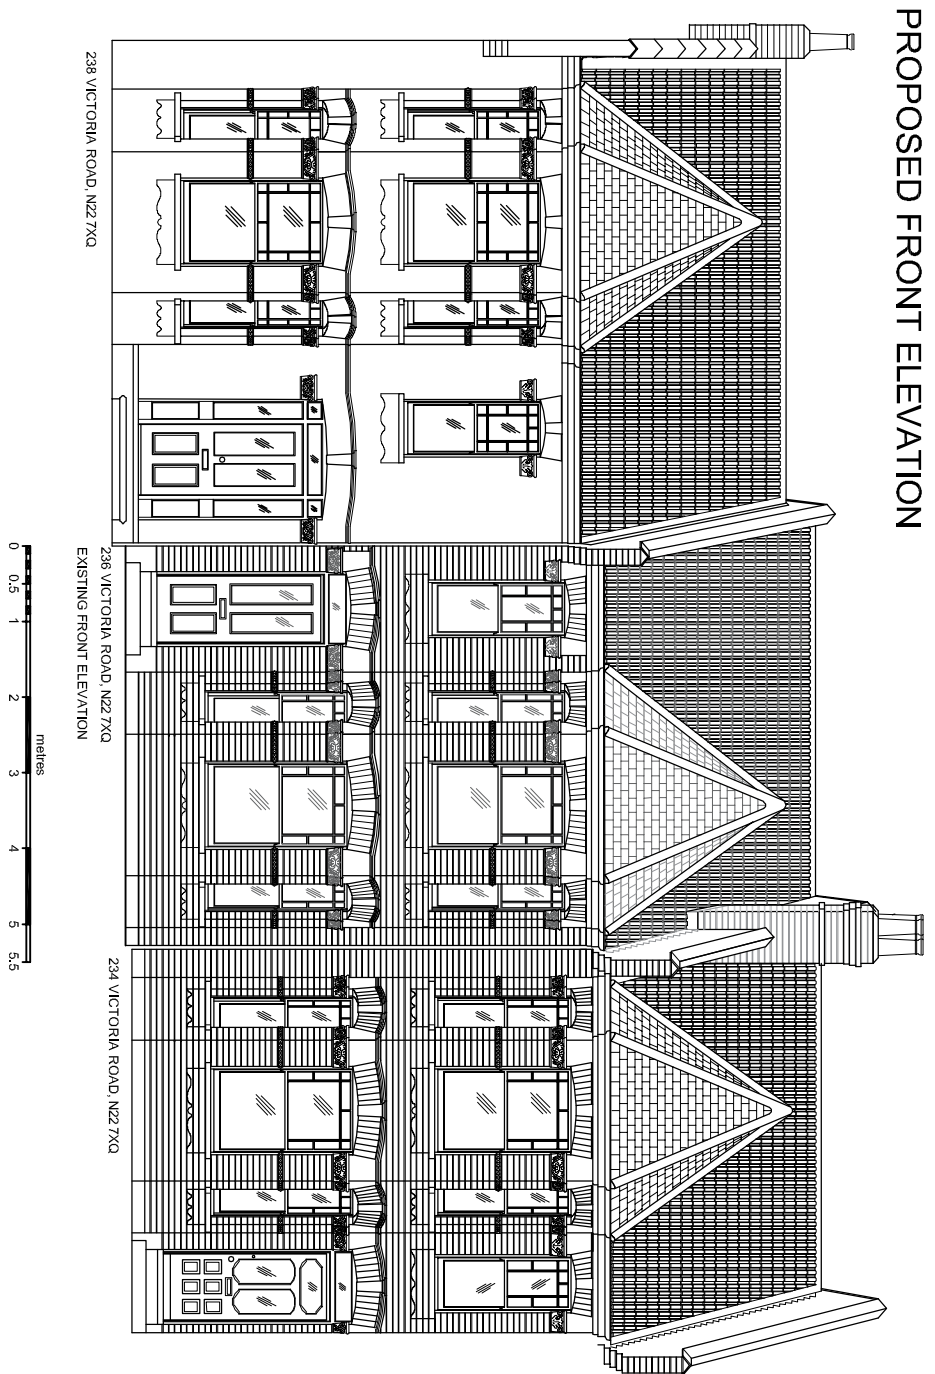


PROPOSED REAR ELEVATION




PROPOSED ELEVATIONS:
PROPOSED SHOWER ROOM
REAR BEDROOM GLAZED DOORS




PROPOSED SECTION

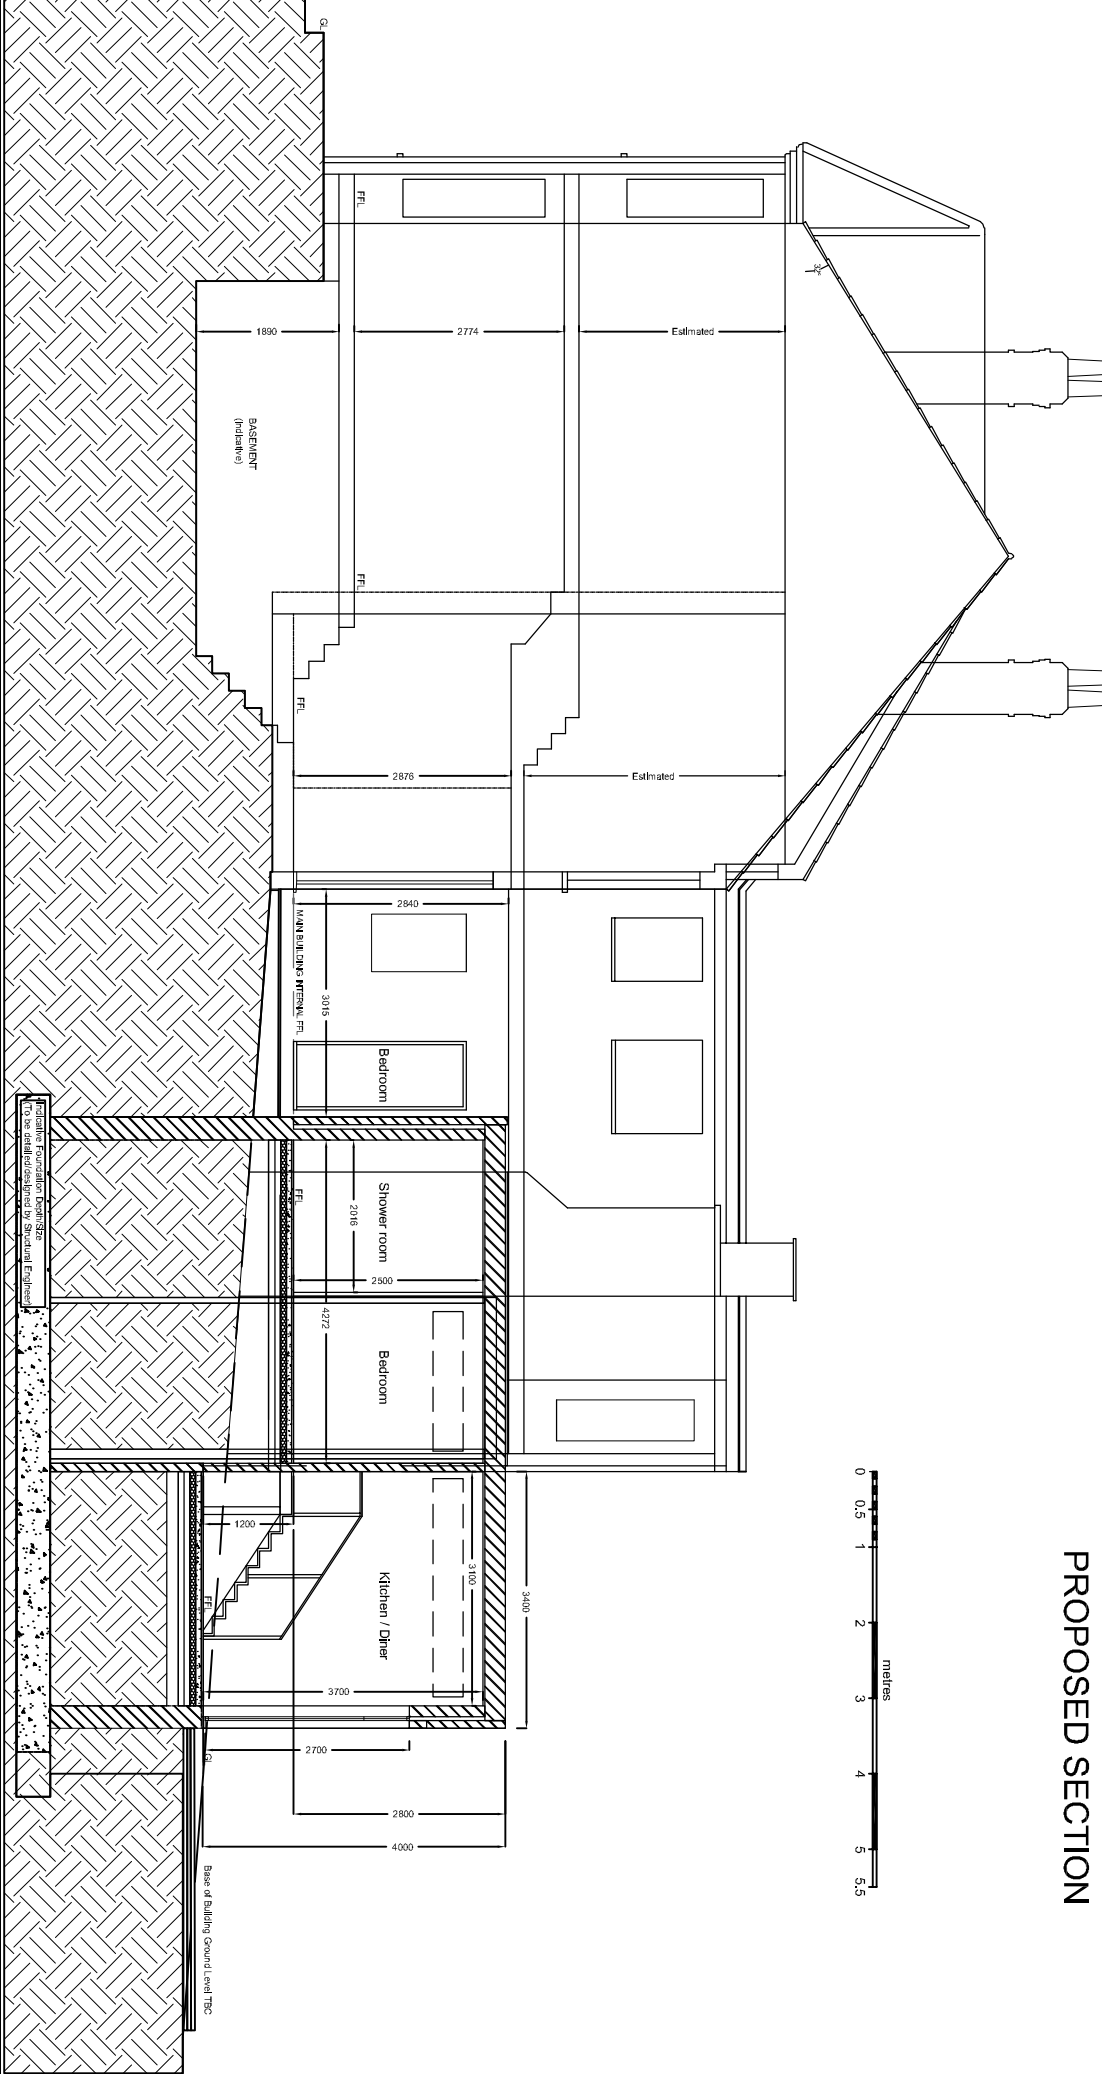

PROPOSED SIDE ELEVATION

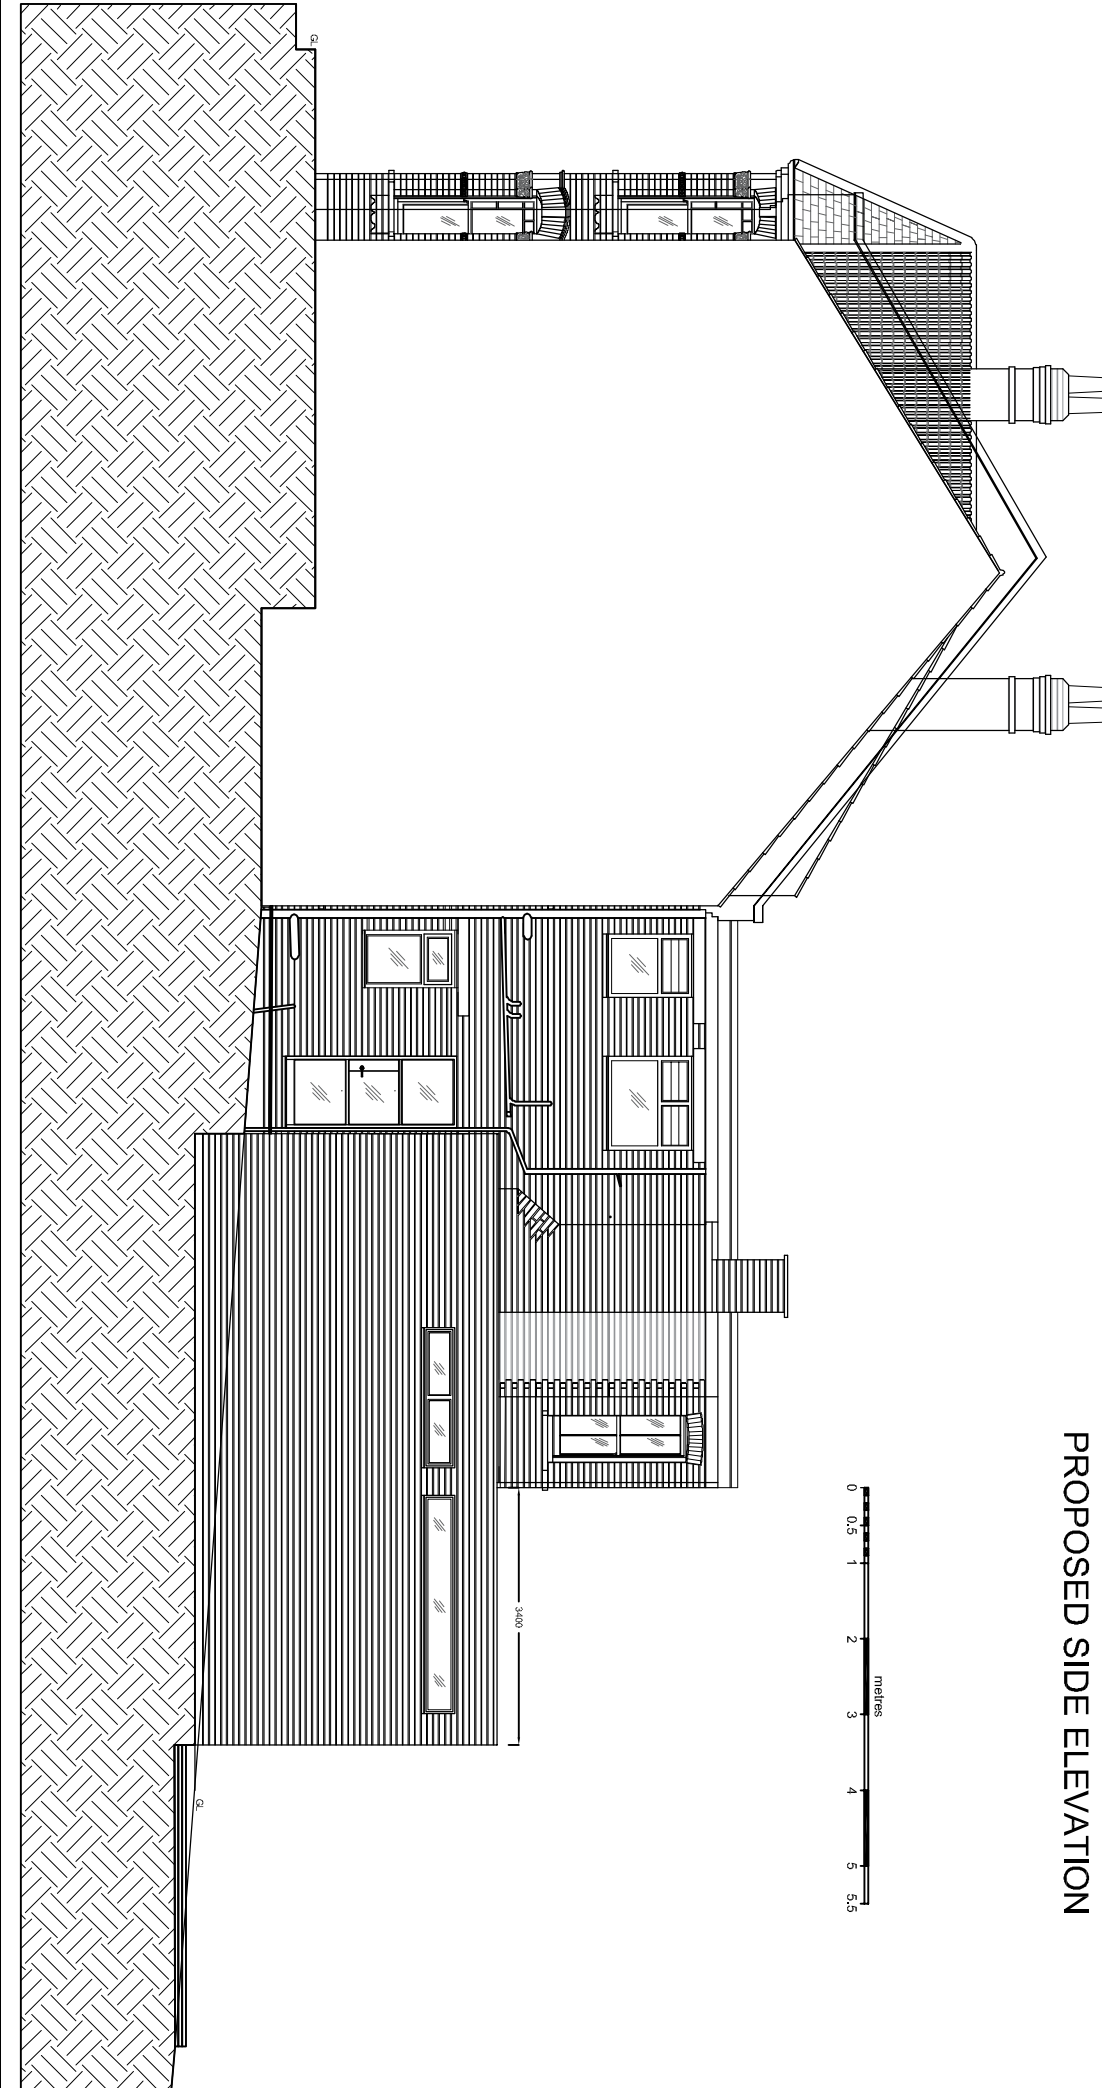

PROPOSED ROOF PLAN

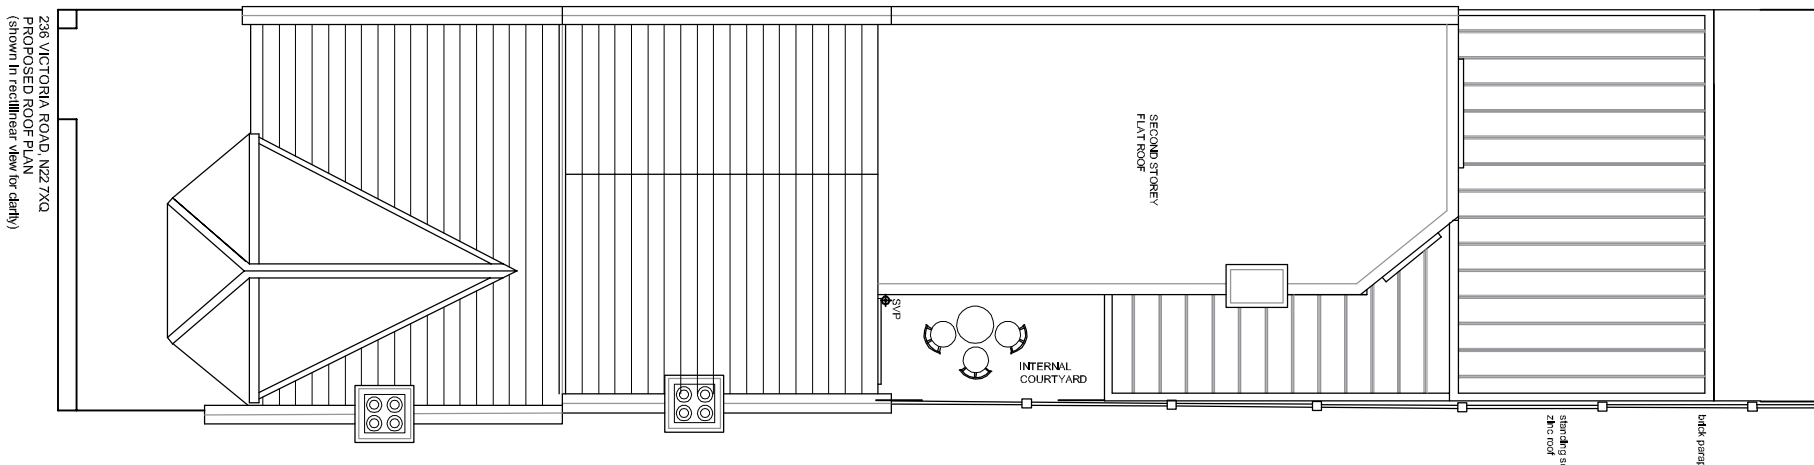

Site	236 VICTORIA ROAD		
	NZ2 7XQ		
Client	Daniel & Gigi Francis		
Dwg	Planning drawings Existing & Proposed		
Dwg No. 01			
SCALE	DATE	DWG BY	REVISION
1:100 @ A1	13.07.20	HAS	-