



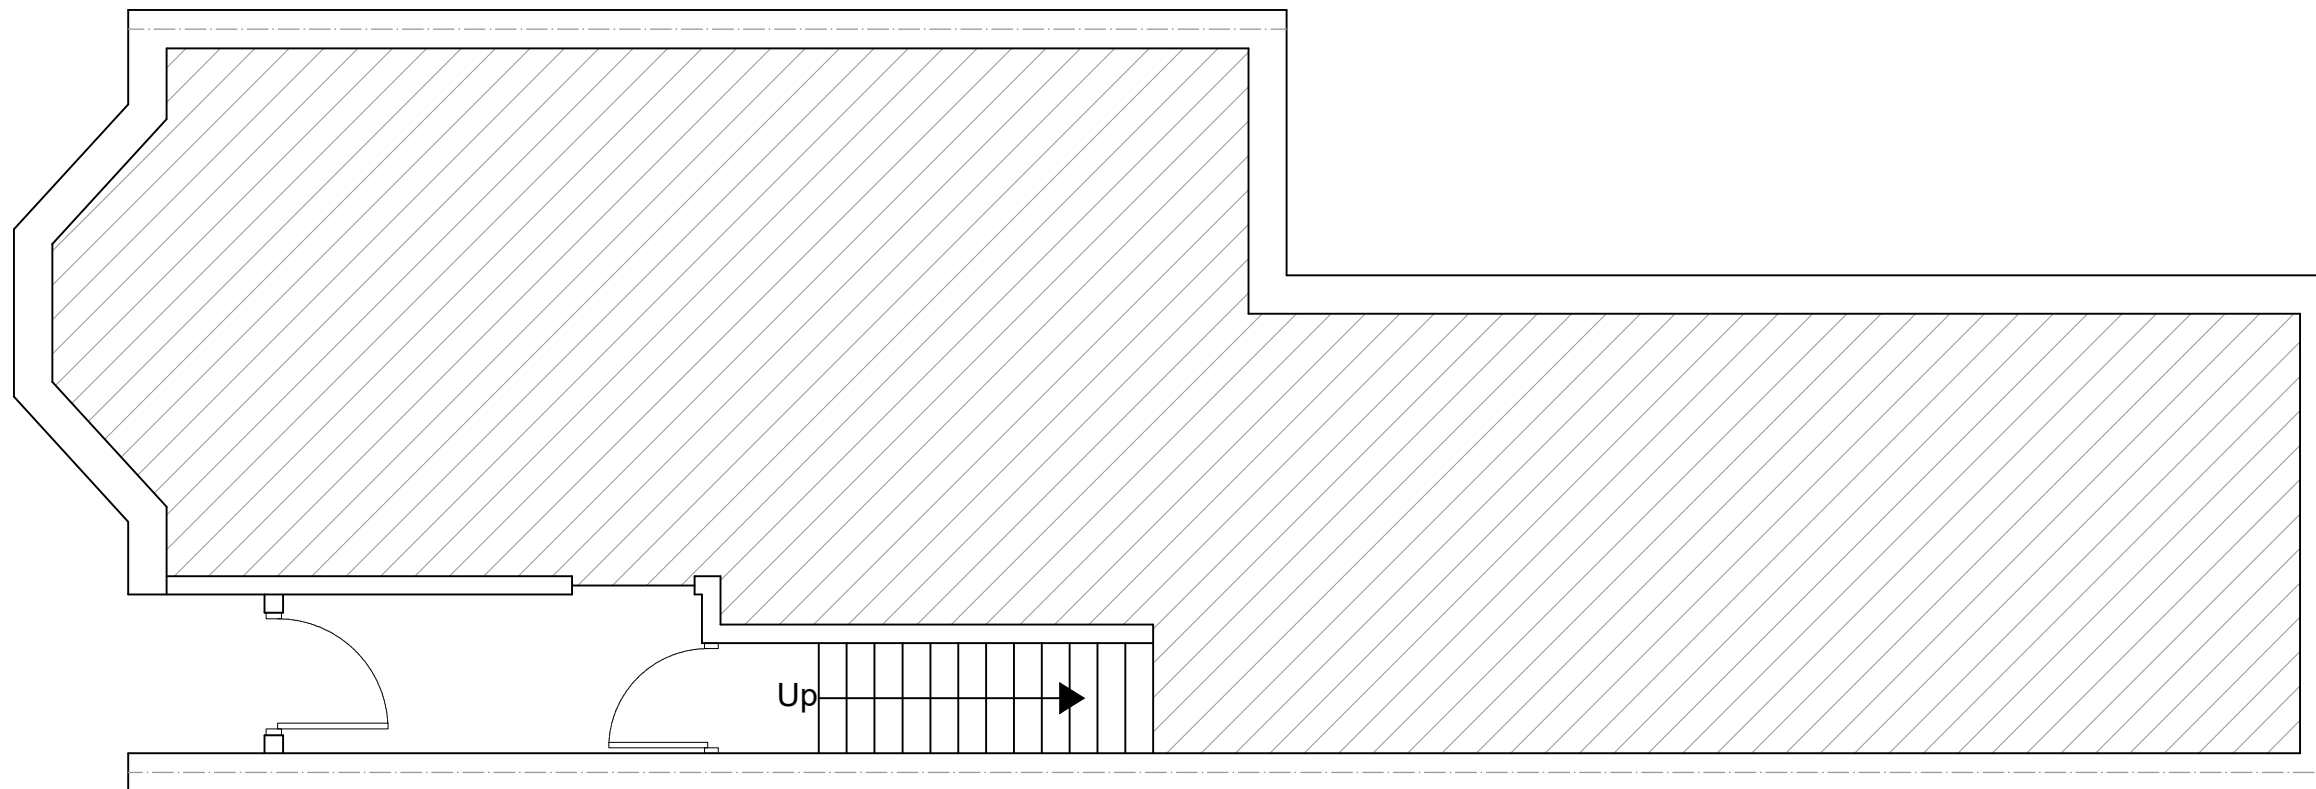

EXISTING GROUND FLOOR PLAN
SCALE 1:50

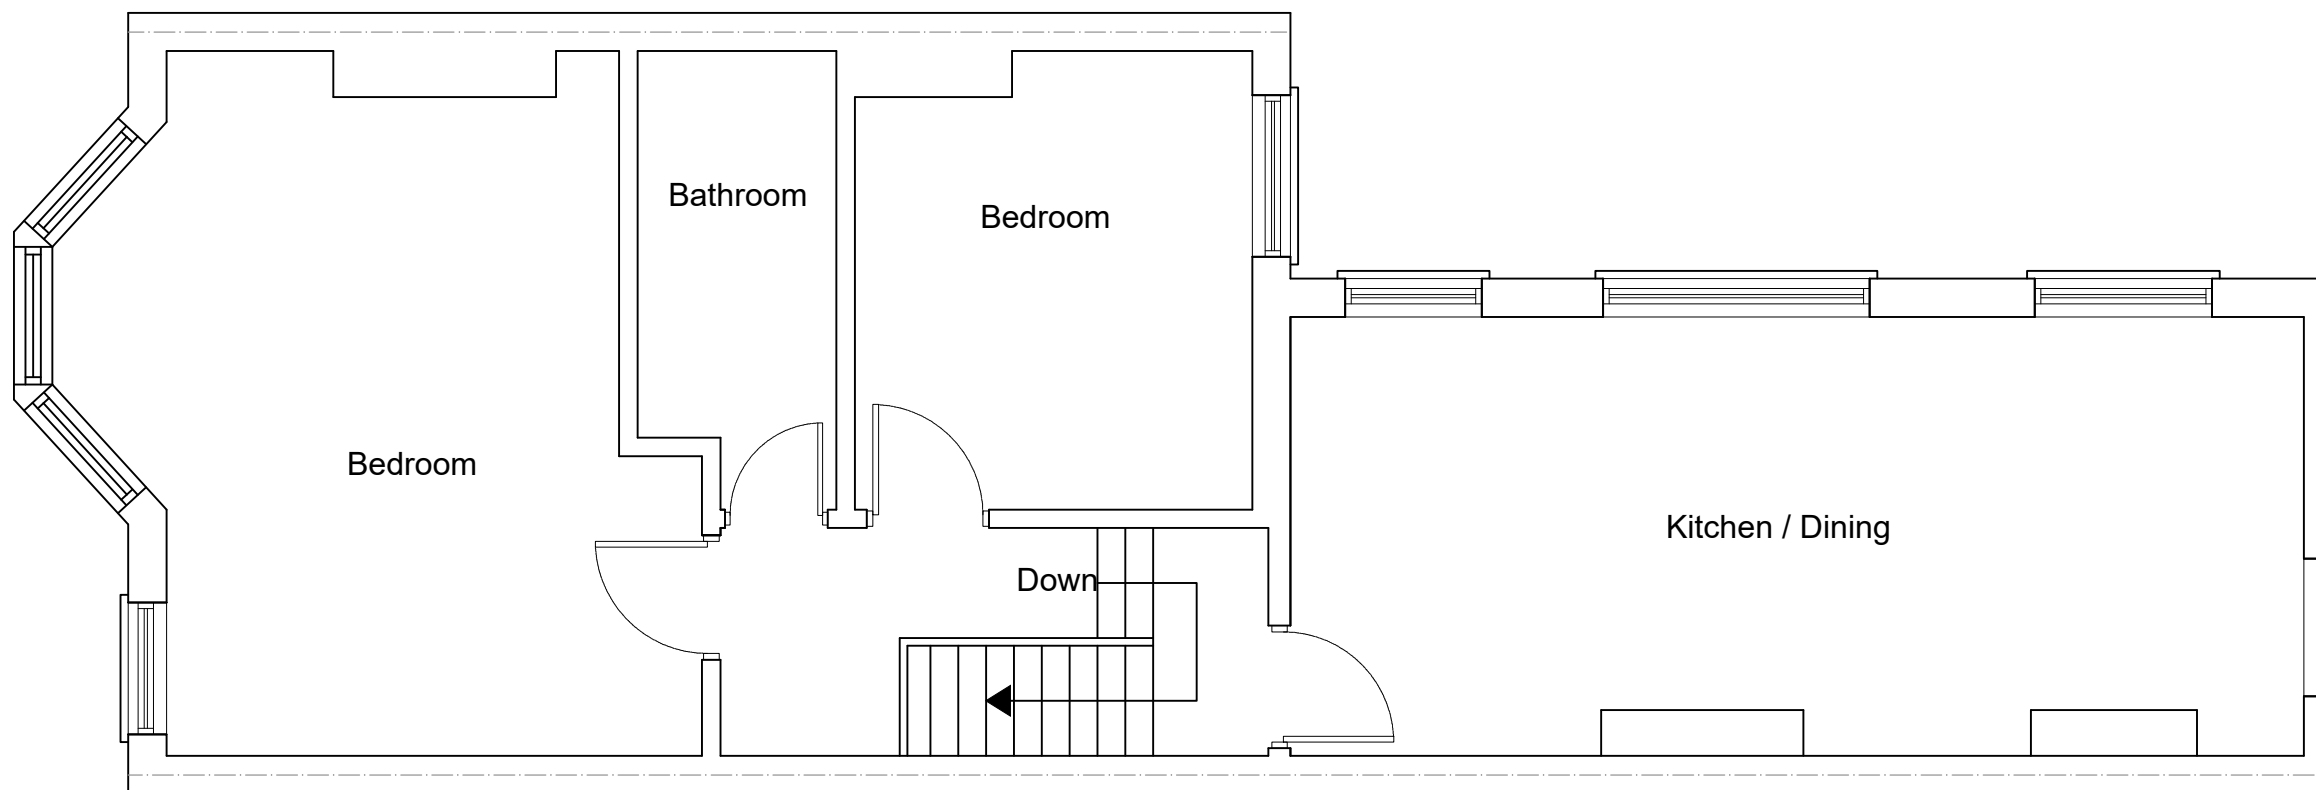

EXISTING FIRST FLOOR PLAN
SCALE 1:50



www.FastPlansUK.co.uk

Project: Loft Conversion with
Dormer to Rear.


Address:
40a SPRINGFIELD ROAD N15 4AZ

Scale: 1:50 @ A3 Dwg. no: A01 REV1


Drawn by: O.B.S Date Drawn: 29-DEC-2023

For Drawings Tel: 020 3542 1777

E-mail: plans@FastPlansUK.co.uk

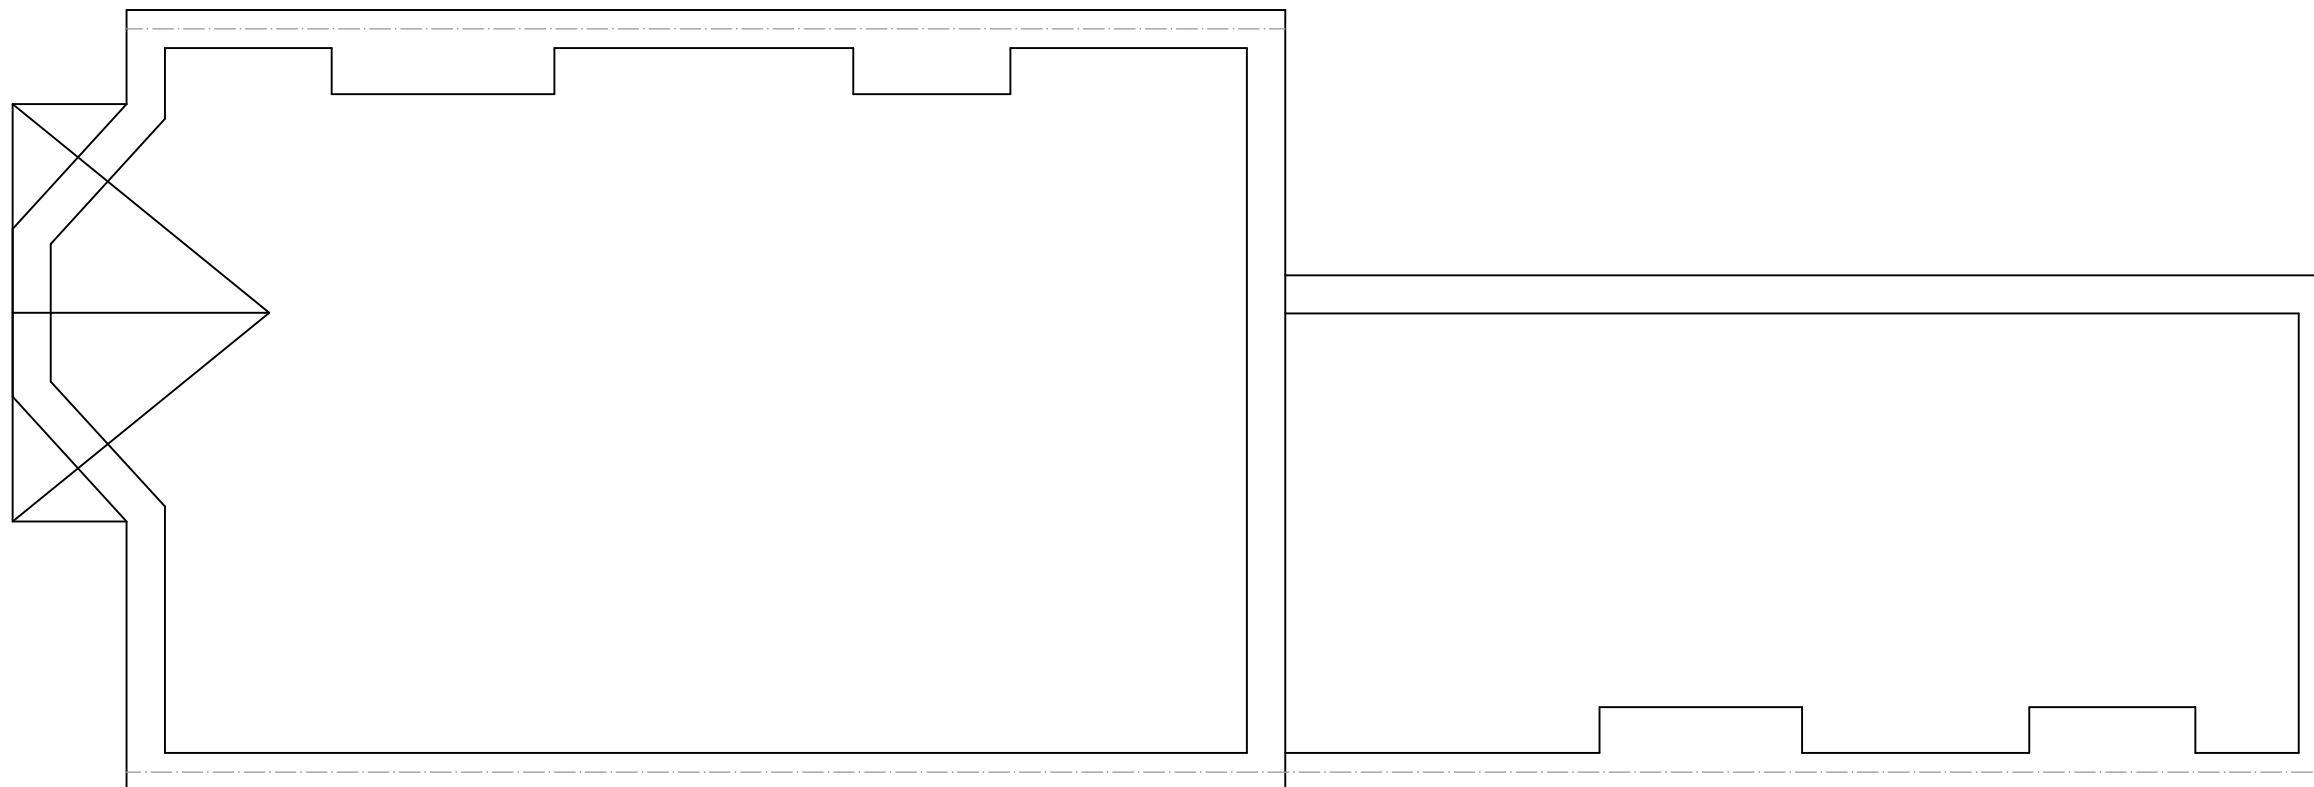

EXISTING LOFT PLAN
SCALE 1:50

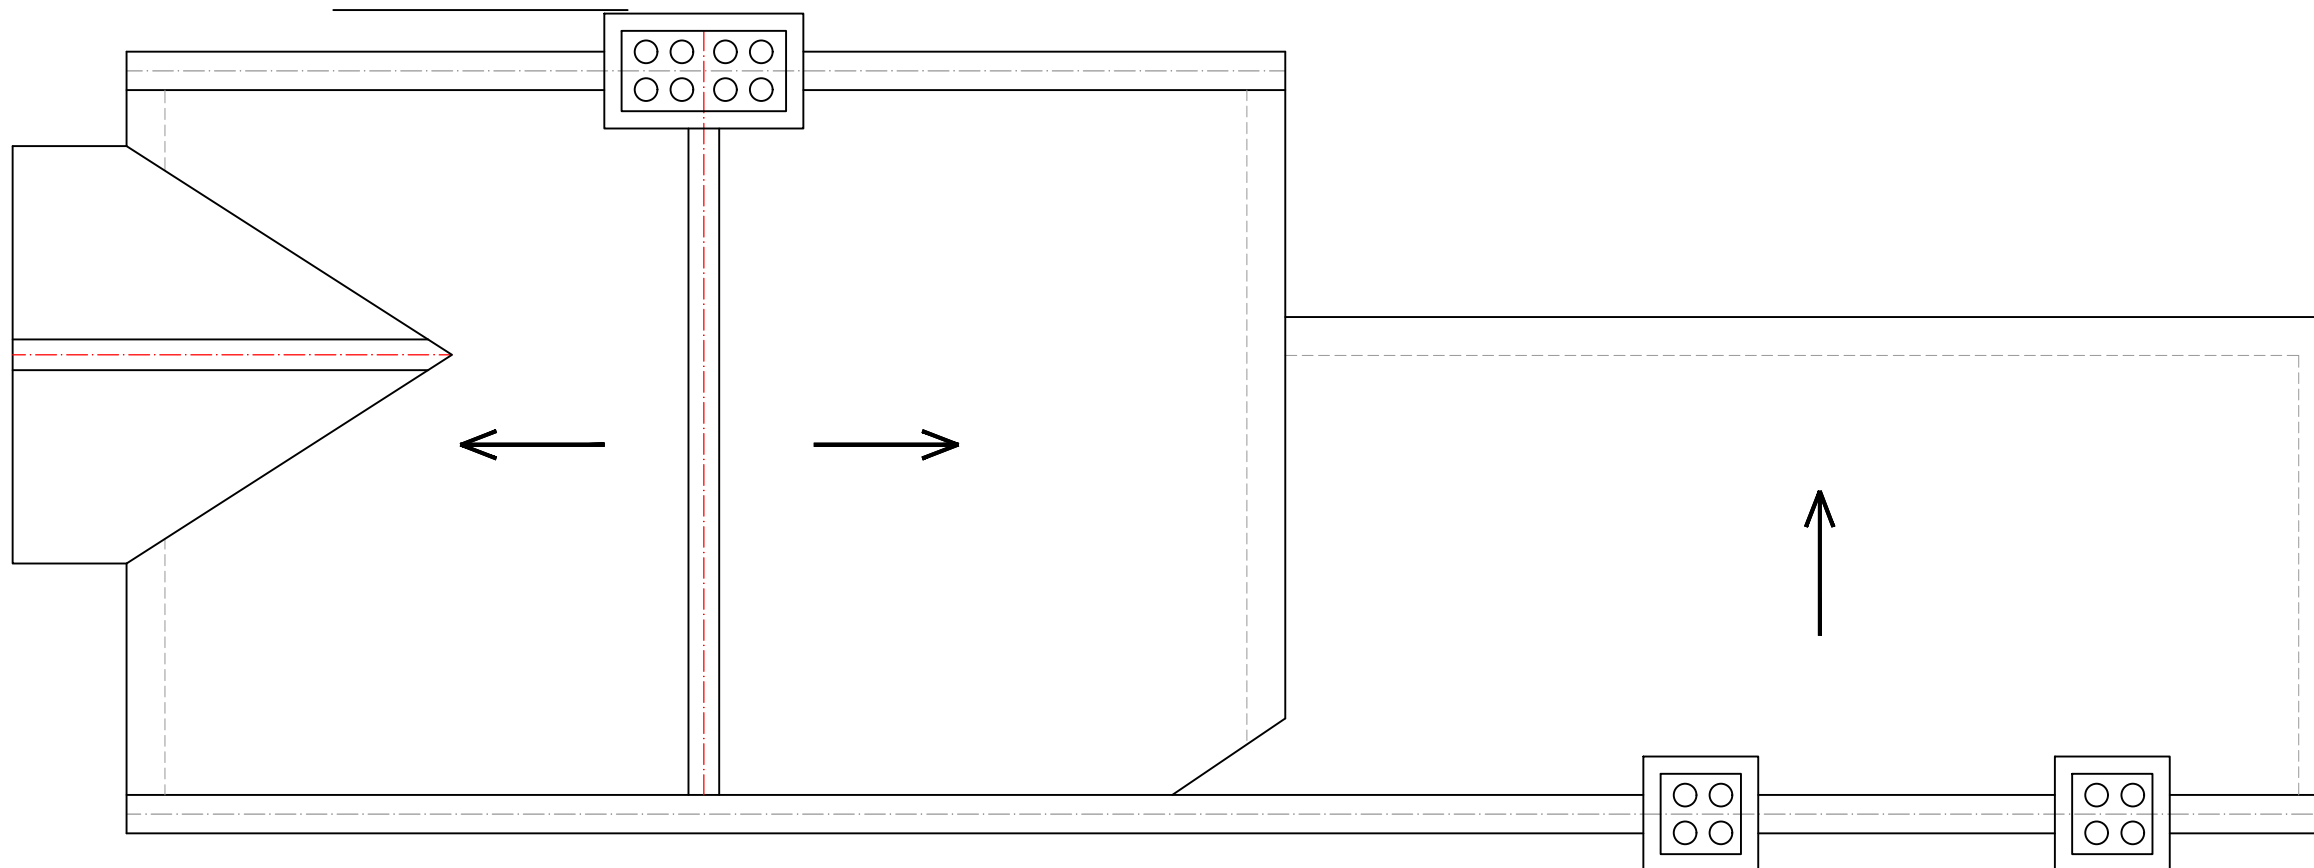

EXISTING ROOF PLAN
SCALE 1:50



www.FastPlansUK.co.uk

Project: Loft Conversion with
Dormer to Rear.


Address: 40a SPRINGFIELD ROAD N15 4AZ

Scale: 1:50 @ A3 Dwg. no: A02 REV1

Drawn by: O.B.S Date Drawn: 29-DEC-2023

For Drawings Tel: 020 3542 1777


E-mail: plans@FastPlansUK.co.uk

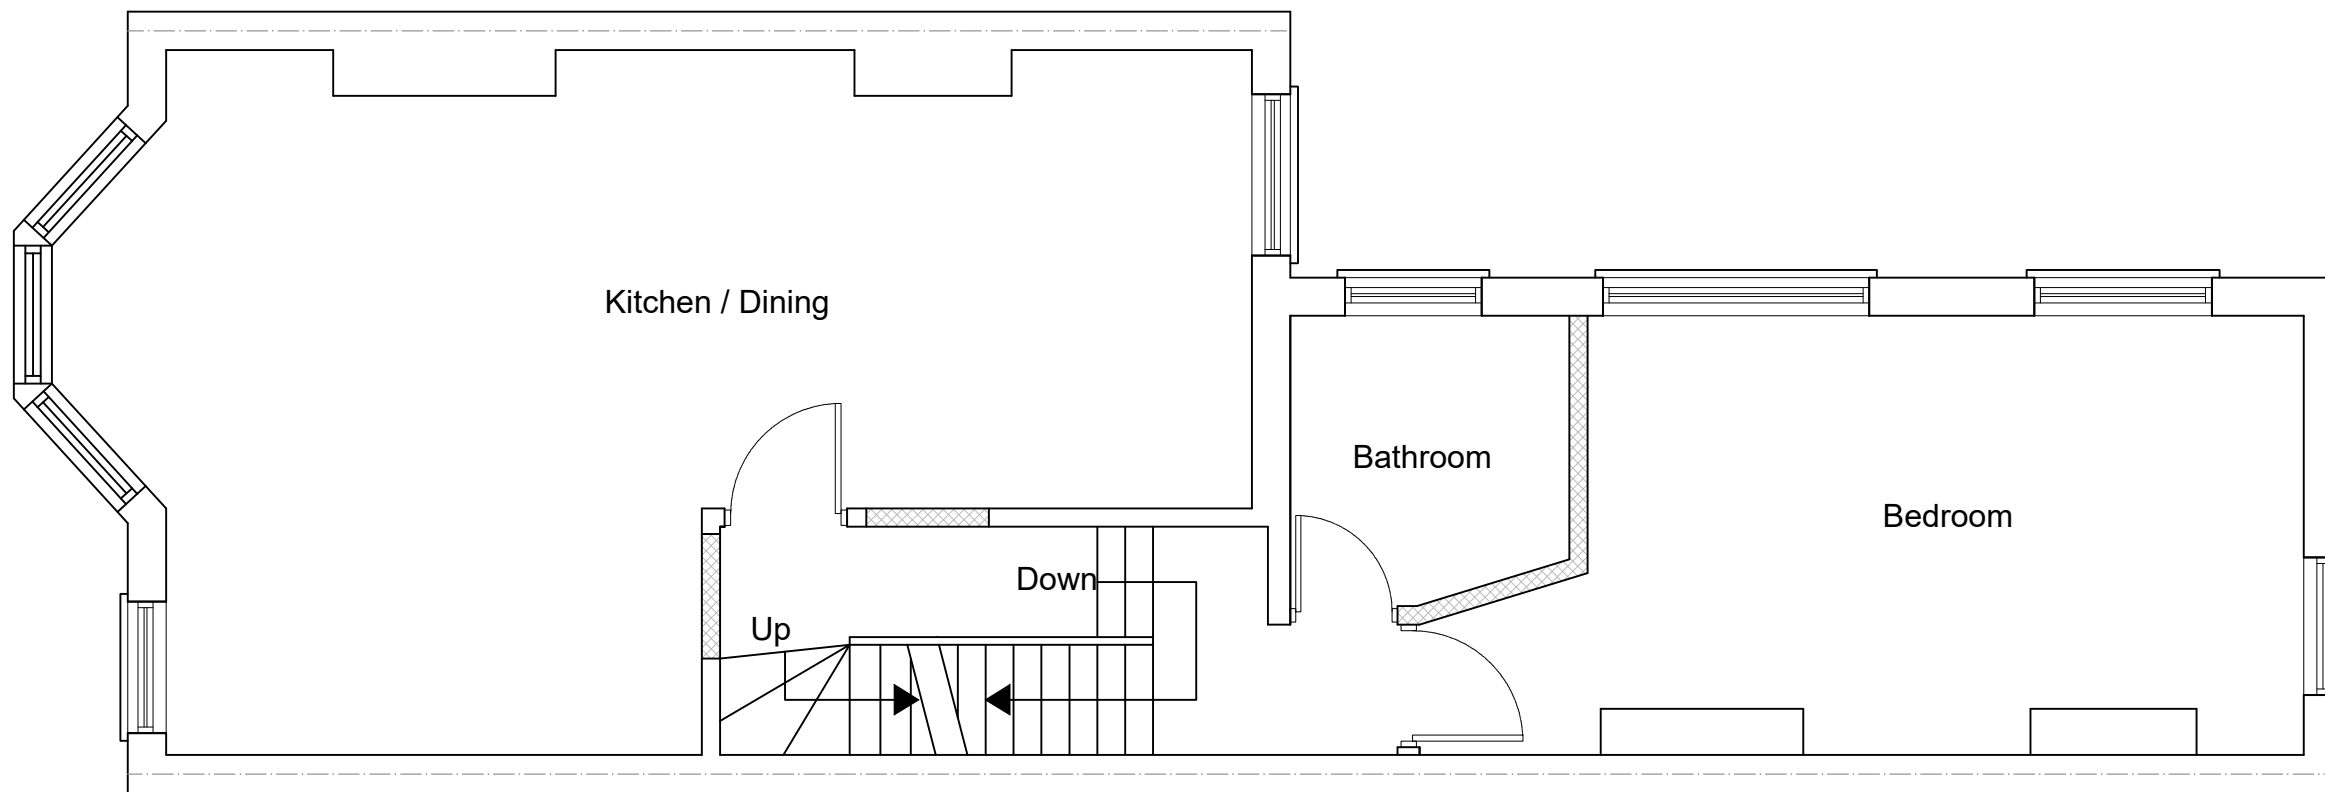

PROPOSED FIRST FLOOR PLAN


SCALE 1:50

All dimensions are approximate
and must be checked on site

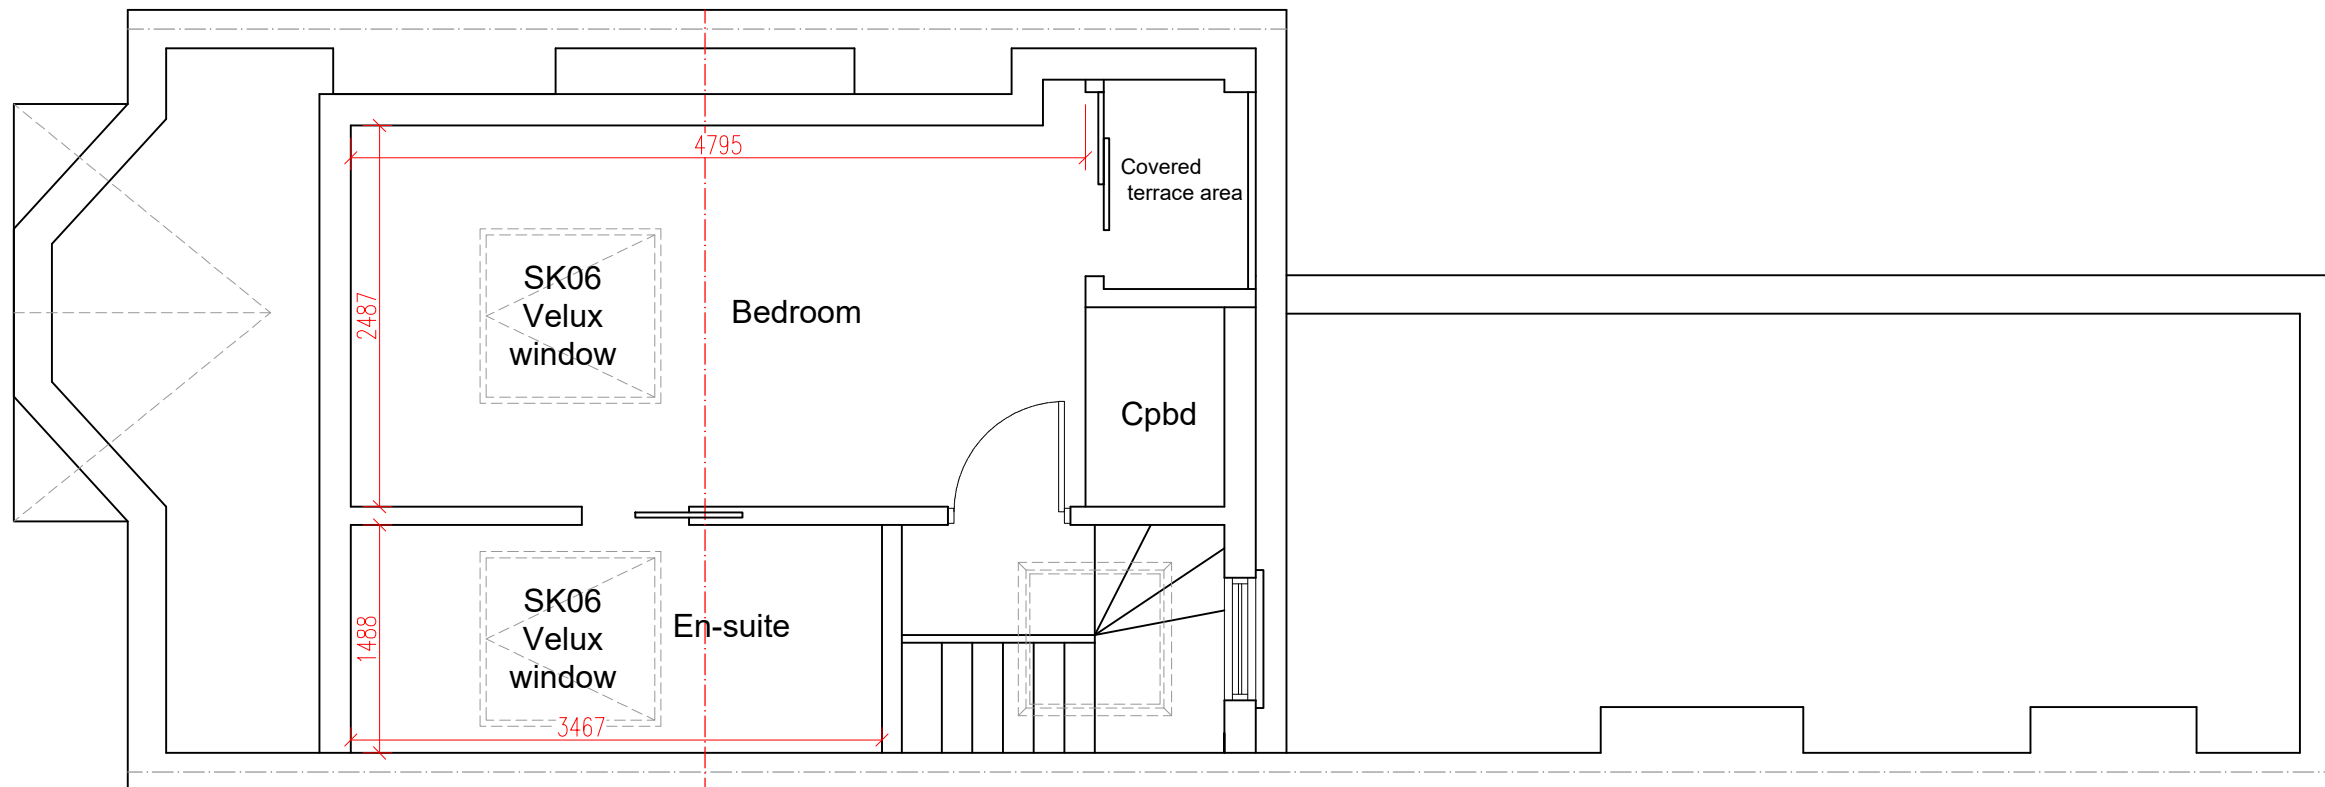

PROPOSED LOFT PLAN

SCALE 1:50

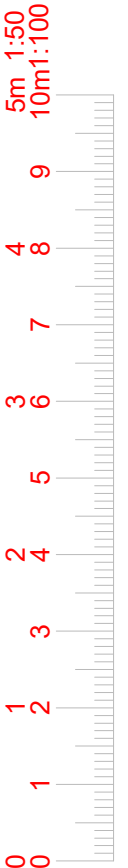

www.FastPlansUK.co.uk

Project: Loft Conversion with
Dormer to Rear.


Address: 40a SPRINGFIELD ROAD N15 4AZ

Scale: 1:50 @ A3 Dwg. no: A03 REV1

Drawn by: O.B.S Date Drawn: 29-DEC-2023

For Drawings Tel: 020 3542 1777

E-mail: plans@FastPlansUK.co.uk

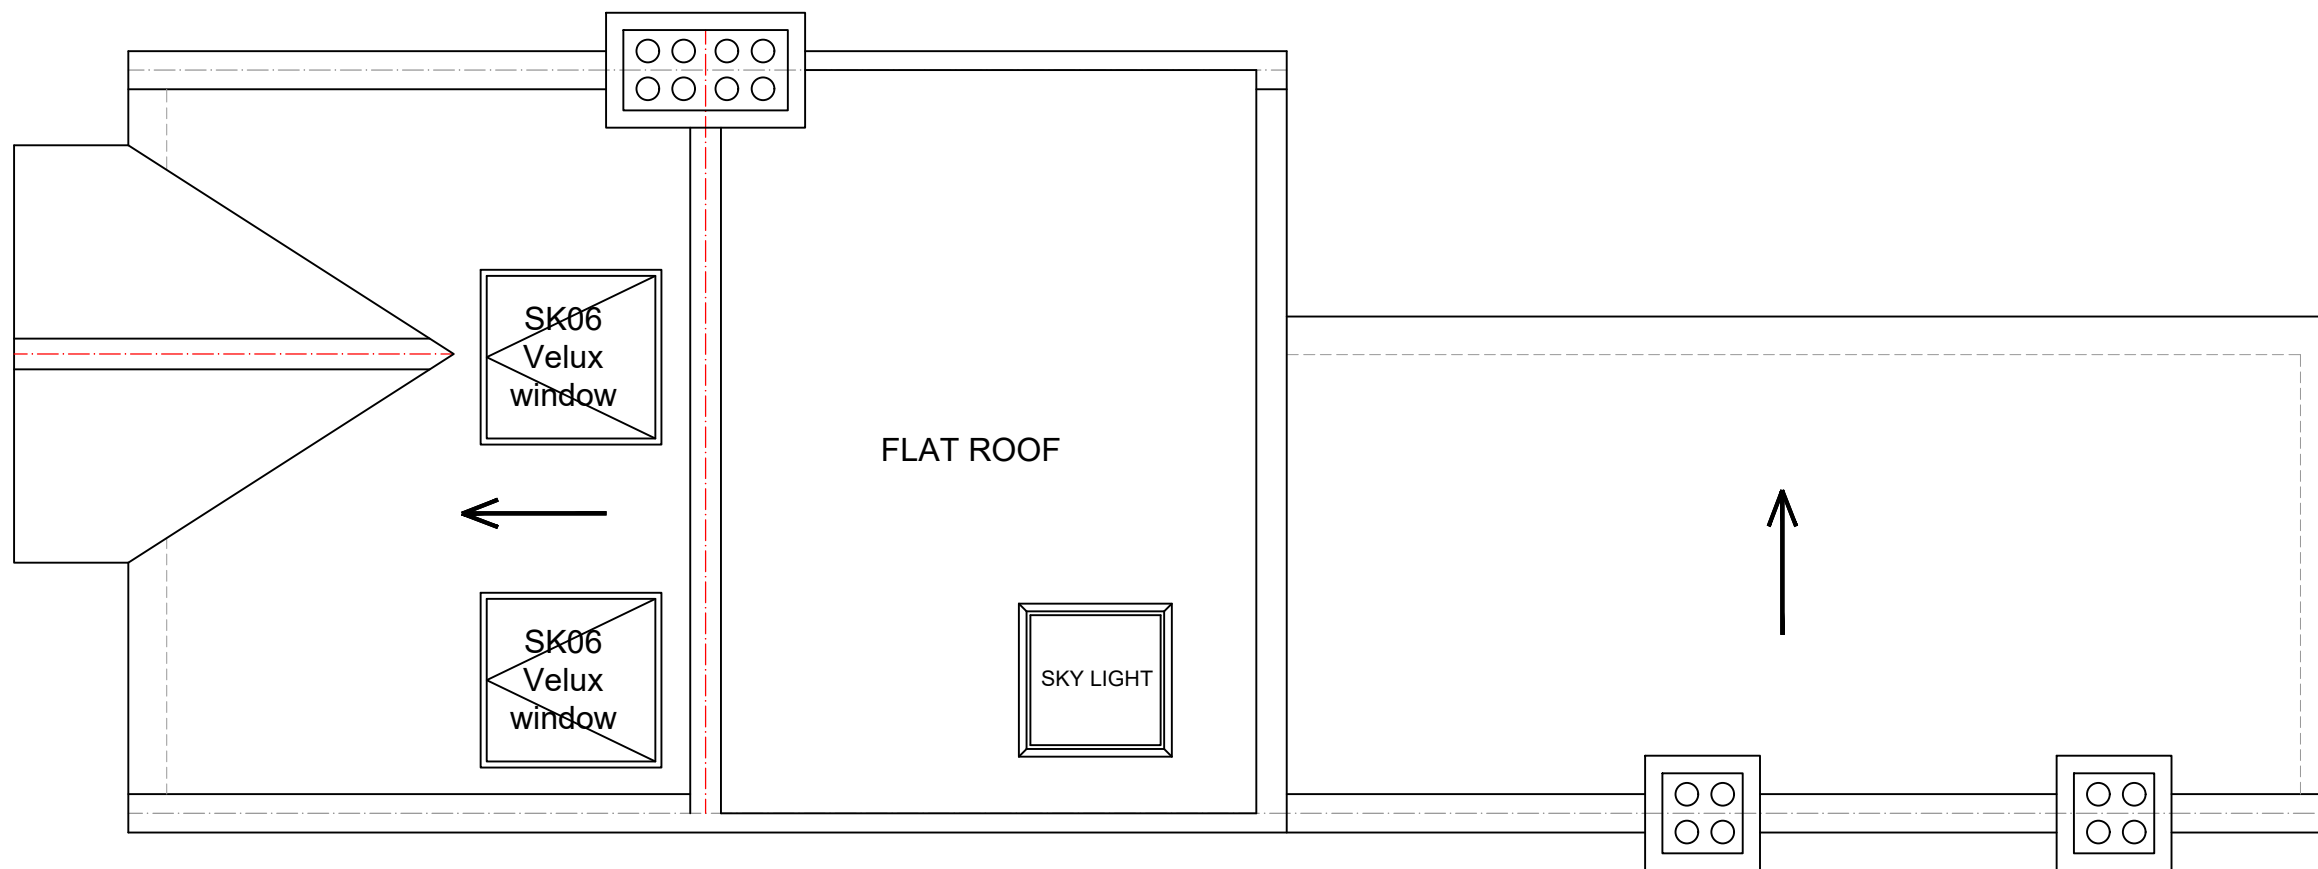

PROPOSED ROOF PLAN
SCALE 1:50



www.FastPlansUK.co.uk

Project: Loft Conversion with
Dormer to Rear.

Address:
40a SPRINGFIELD ROAD N15 4AZ

Scale: 1:50 @ A3 Dwg. no: A04 REV1


Drawn by: O.B.S Date Drawn: 29-DEC-2023

For Drawings Tel: 020 3542 1777

E-mail: plans@FastPlansUK.co.uk



EXISTING ELEVATION SIDE A
SCALE 1:100

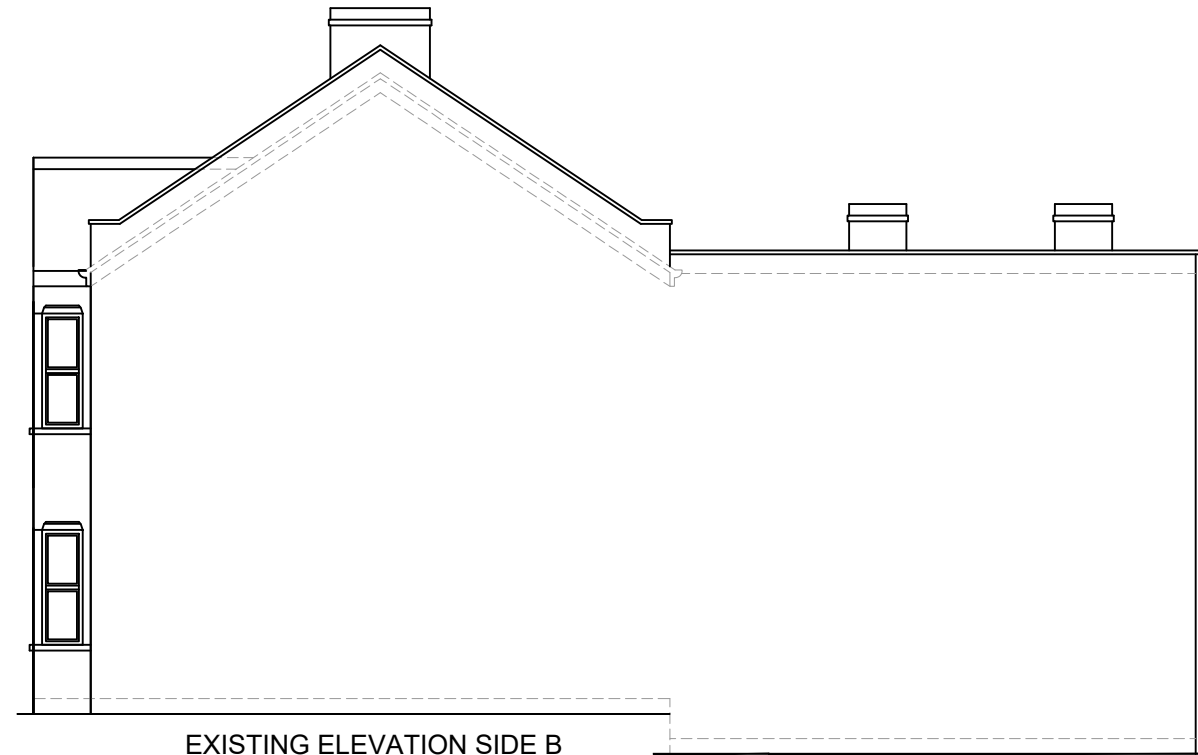


EXISTING ELEVATION SIDE B
SCALE 1:100



EXISTING FRONT ELEVATION
SCALE 1:100



EXISTING REAR ELEVATION
SCALE 1:100

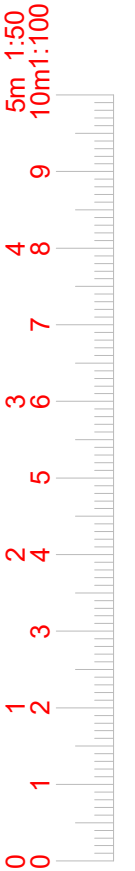

www.FastPlansUK.co.uk

Project: Loft Conversion with
Dormer to Rear.

Address: 40a SPRINGFIELD ROAD N15 4AZ

Scale: 1:100 @ A3 Dwg. no: A05 REV1


Drawn by: O.B.S Date Drawn: 29-DEC-2023

For Drawings Tel: 020 3542 1777

E-mail: plans@FastPlansUK.co.uk



PROPOSED ELEVATION SIDE A
SCALE 1:100

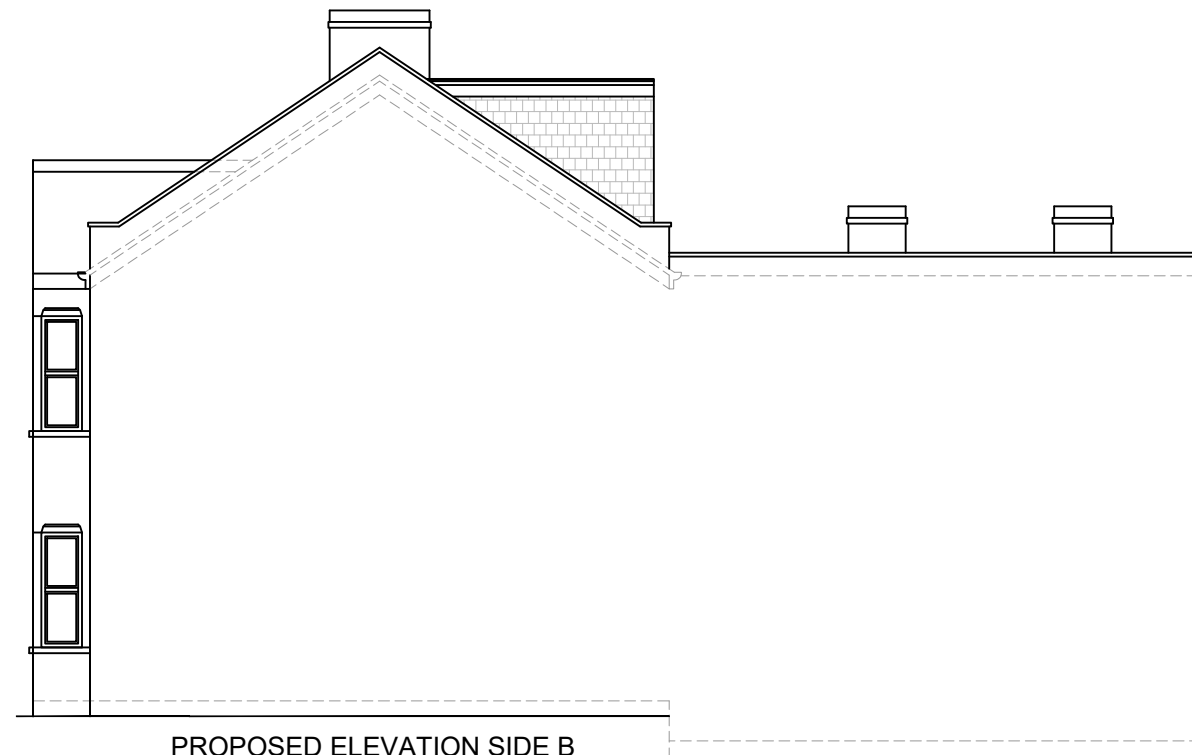


PROPOSED ELEVATION SIDE B
SCALE 1:100



PROPOSED FRONT ELEVATION
SCALE 1:100



PROPOSED REAR ELEVATION
SCALE 1:100

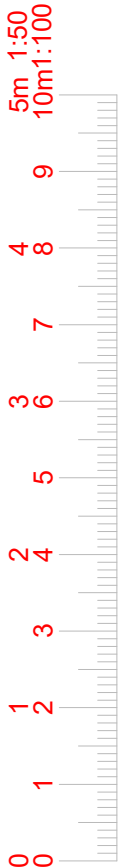

www.FastPlansUK.co.uk

Project: Loft Conversion with
Dormer to Rear.


Address: 40a SPRINGFIELD ROAD N15 4AZ

Scale: 1:100 @ A3 Dwg. no: A06 REV1

Drawn by: O.B.S Date Drawn: 29-DEC-2023

For Drawings Tel: 020 3542 1777

E-mail: plans@FastPlansUK.co.uk

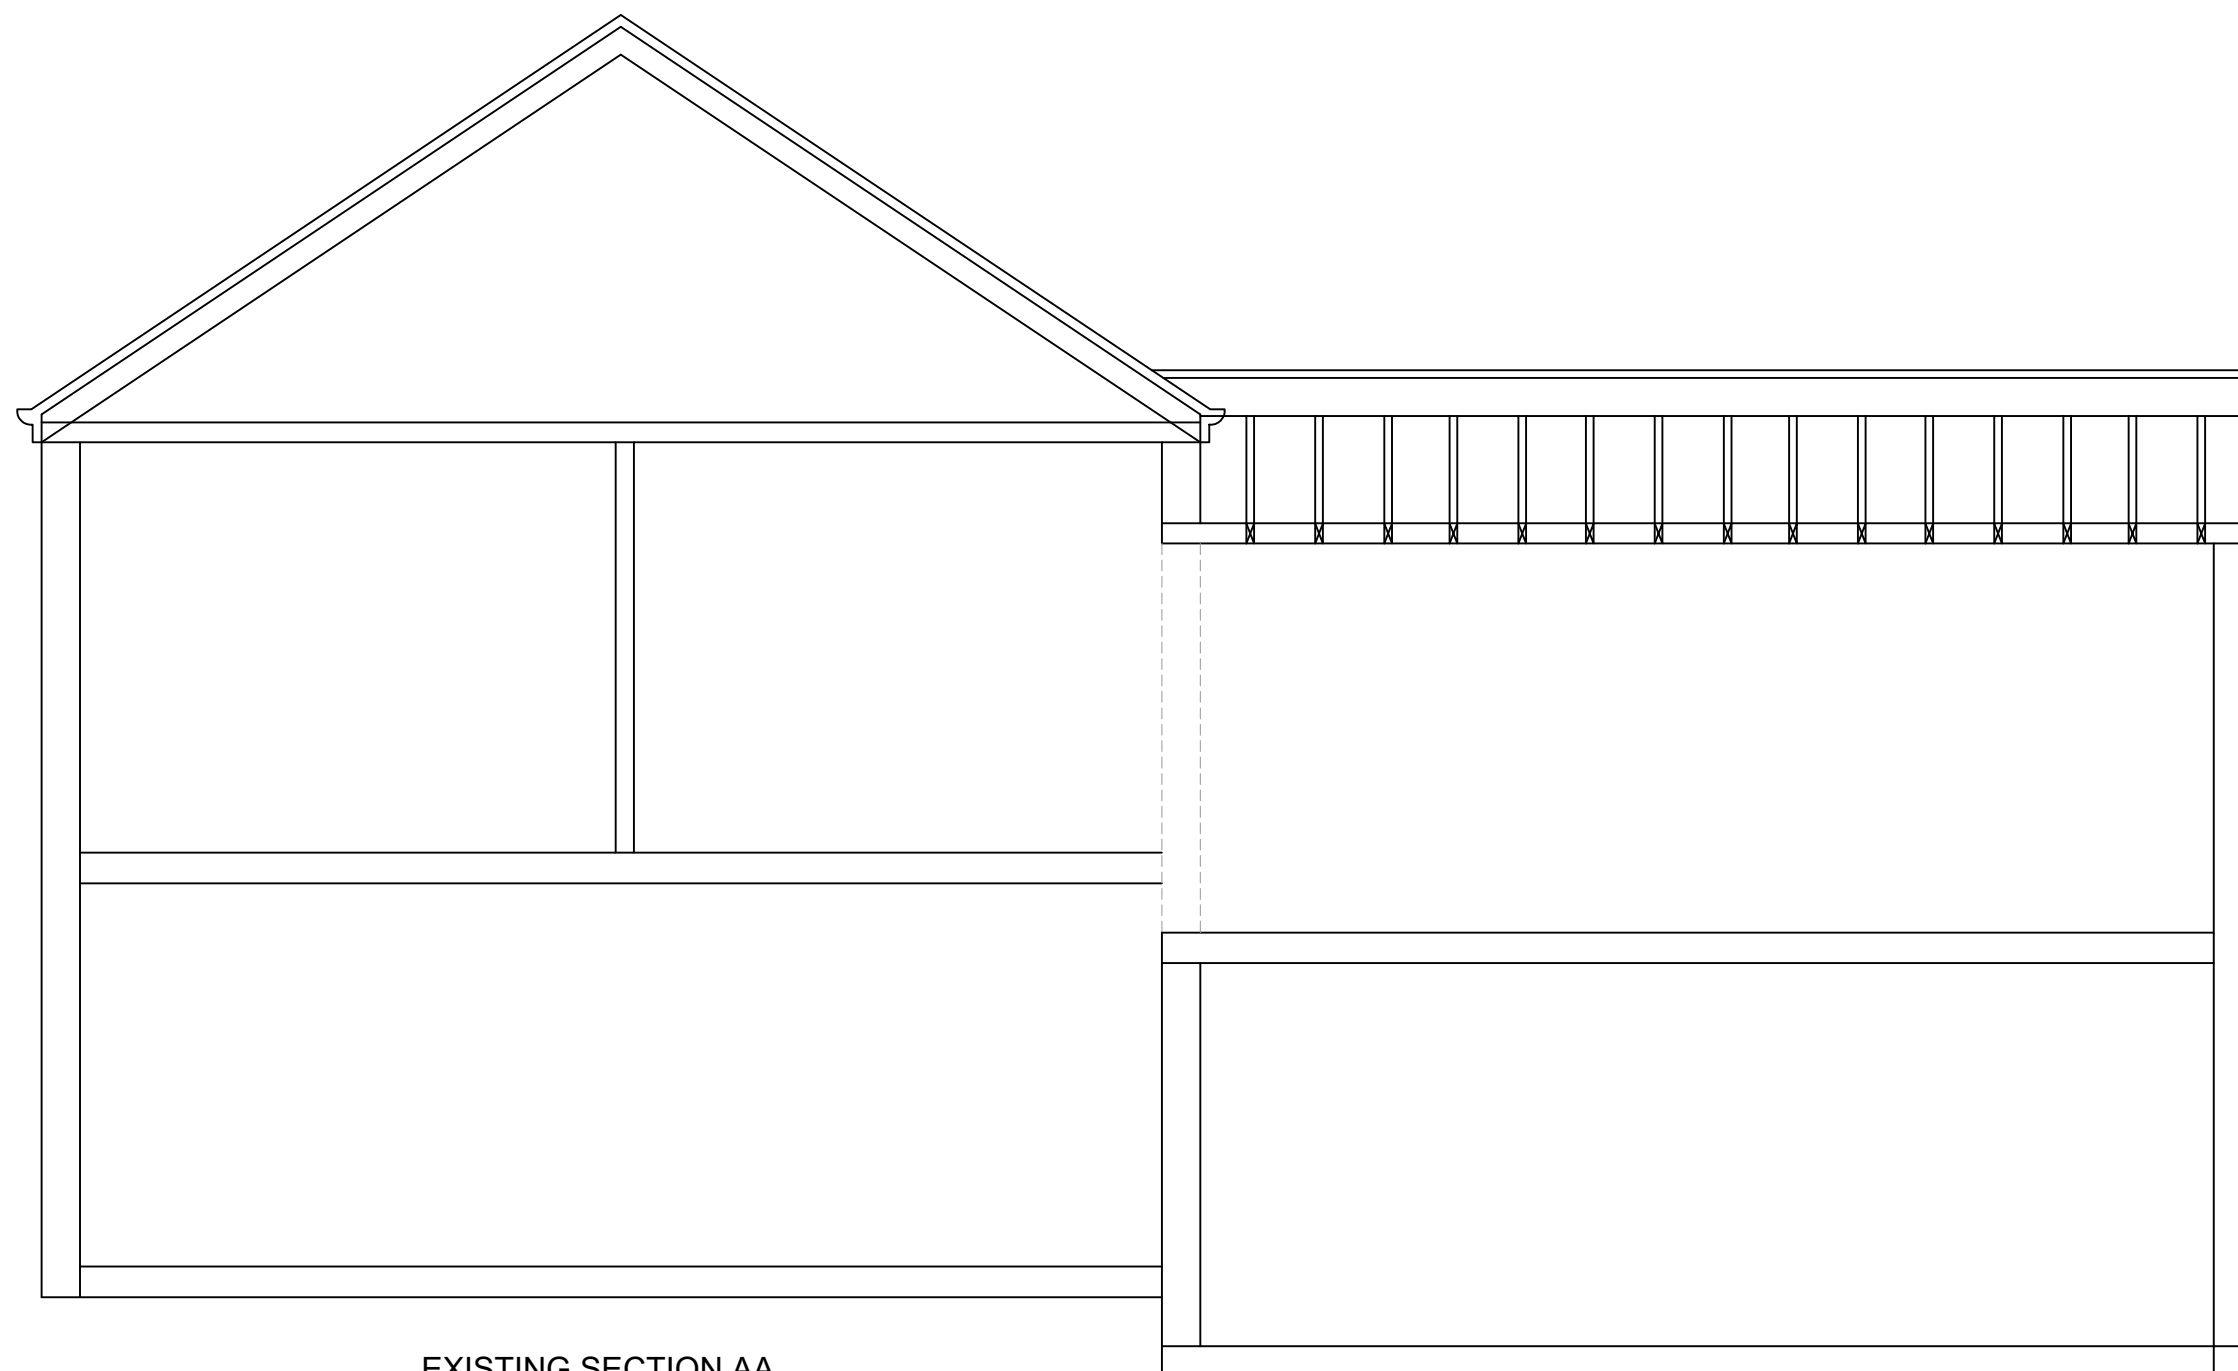

EXISTING SECTION AA
SCALE 1:50



www.FastPlansUK.co.uk

Project: Loft Conversion with
Dormer to Rear.


Address:
40a SPRINGFIELD ROAD N15 4AZ

Scale: 1:50 @ A3 Dwg. no: A07 REV1

Drawn by: O.B.S Date Drawn: 29-DEC-2023

For Drawings Tel: 020 3542 1777

E-mail: plans@FastPlansUK.co.uk

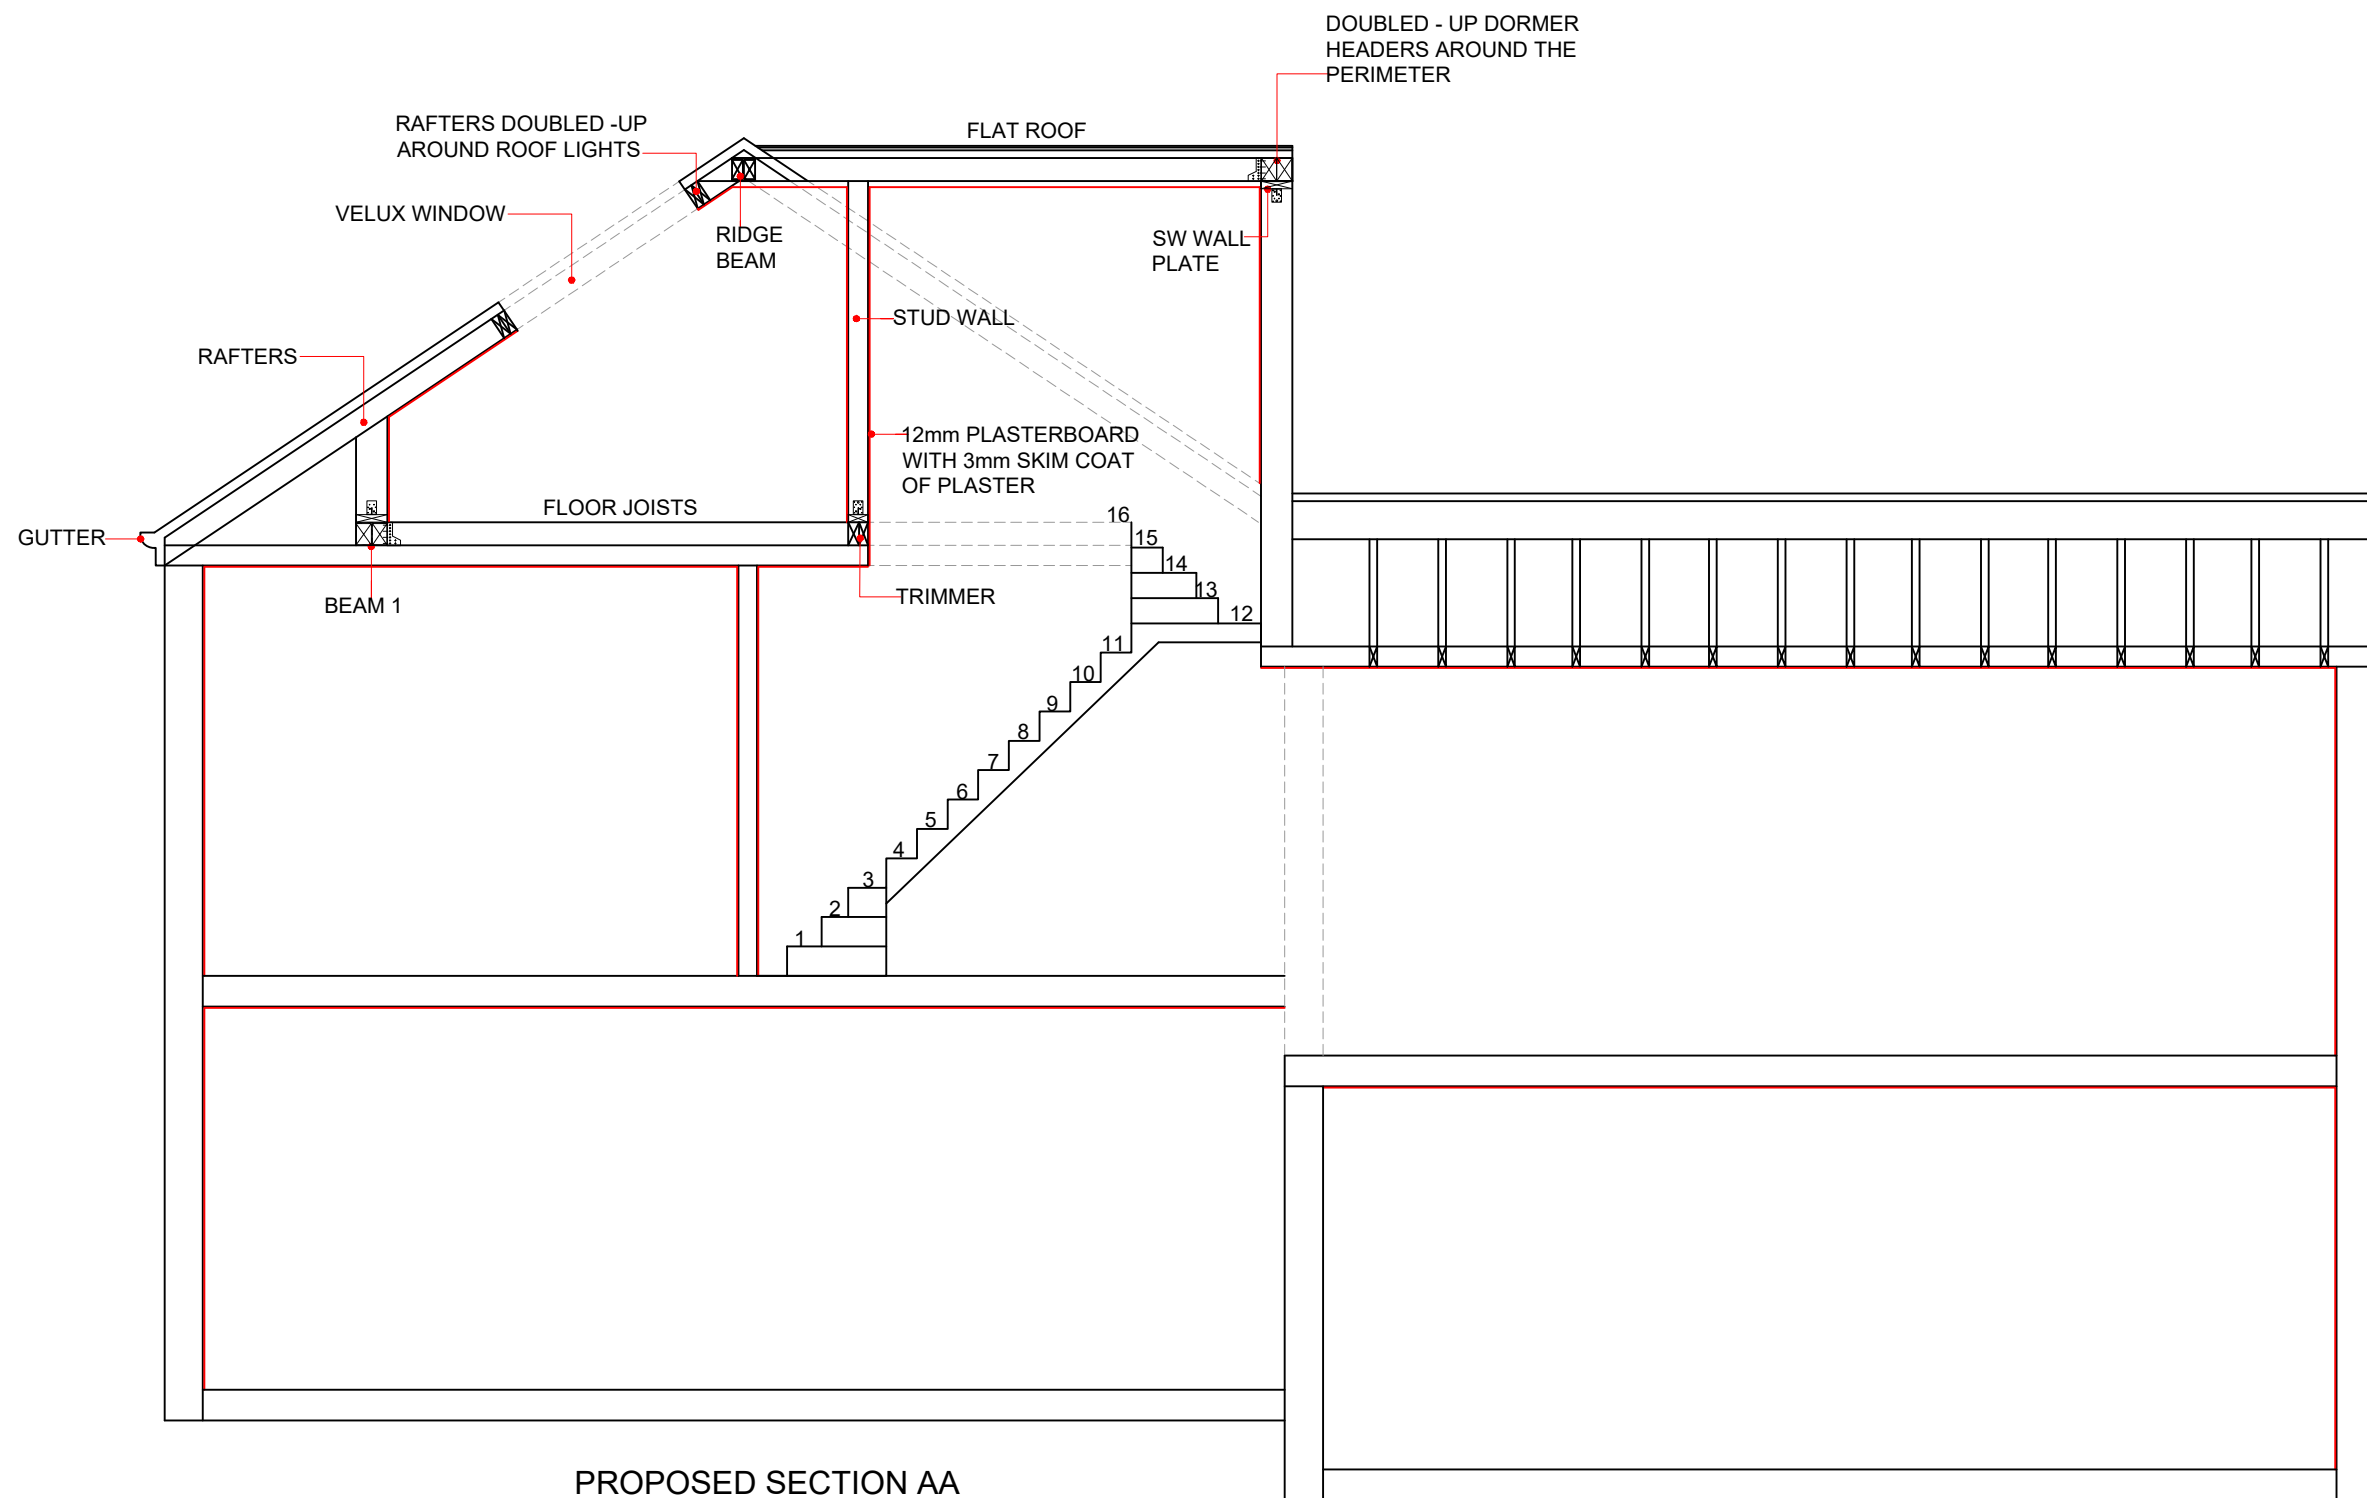

PROPOSED SECTION AA
SCALE 1:50



www.FastPlansUK.co.uk

Project: Loft Conversion with
Dormer to Rear.


Address: 40a SPRINGFIELD ROAD N15 4AZ

Scale: 1:50 @ A3 Dwg. no: A08 REV1


Drawn by: O.B.S Date Drawn: 29-DEC-2023

For Drawings Tel: 020 3542 1777




E-mail: plans@FastPlansUK.co.uk

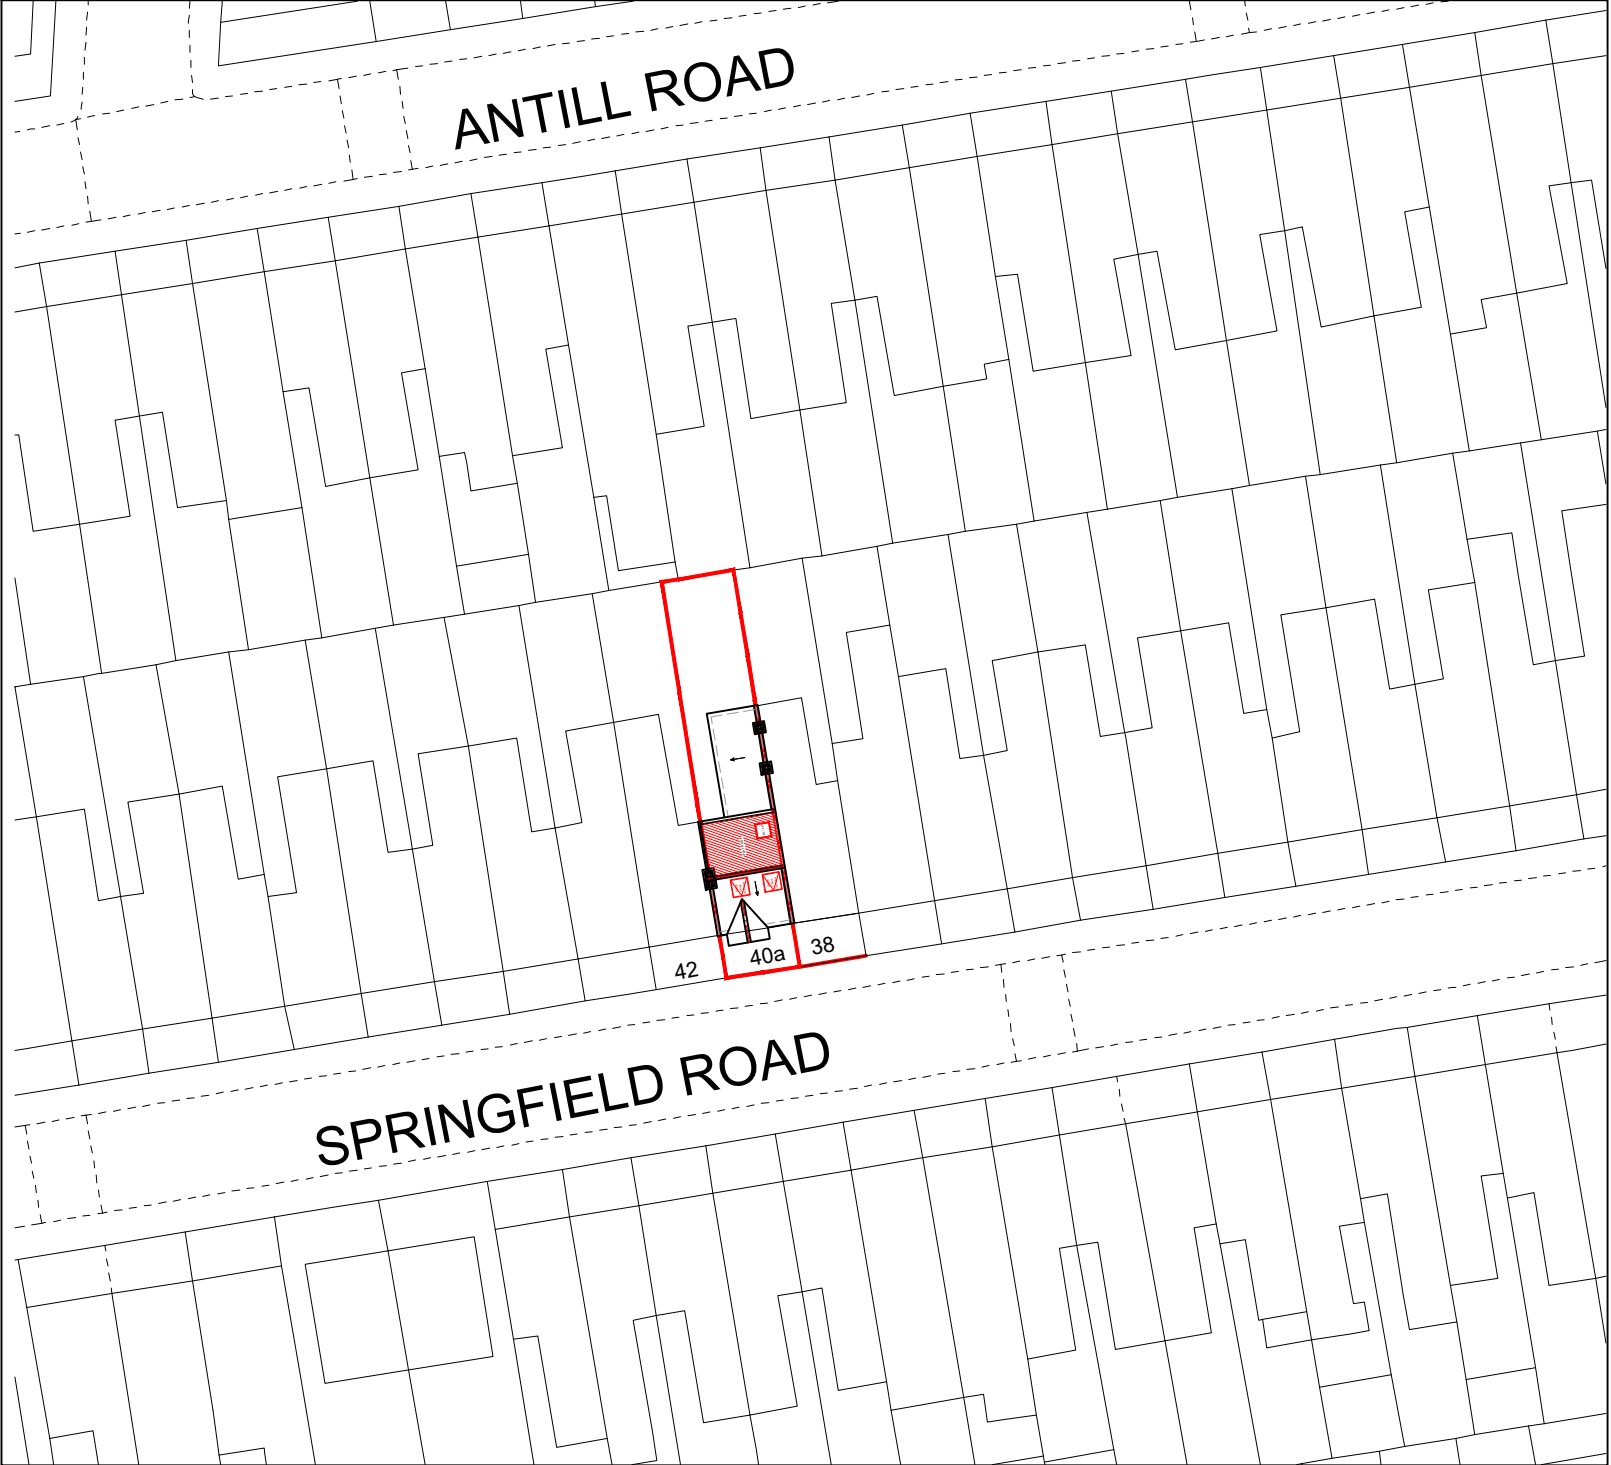

BLOCK PLAN
SCALE 1:500

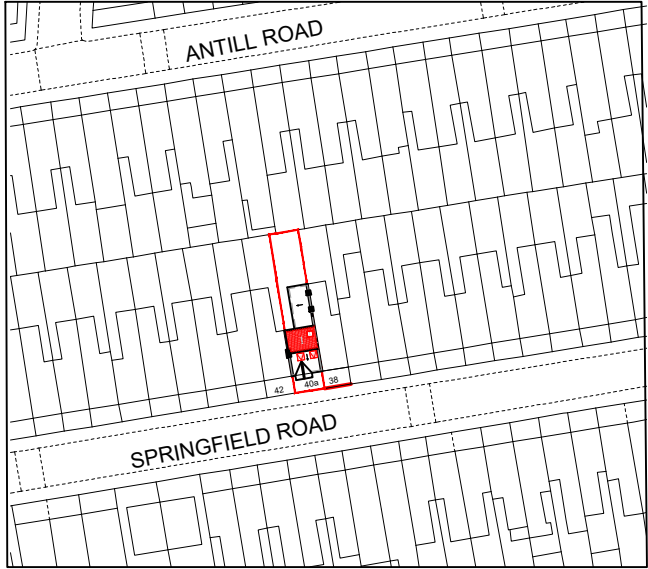

LOCATION PLAN
SCALE 1:1250

  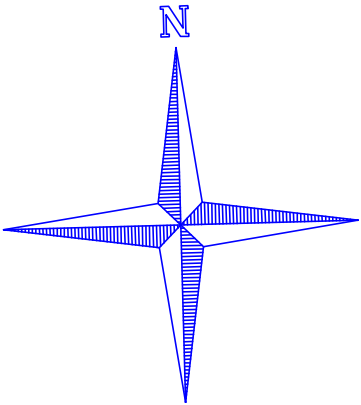

www.FastPlansUK.co.uk

Project: Loft Conversion with
Dormer to Rear.

Address:
40a SPRINGFIELD ROAD N15 4AZ

Scale: 1:500 @ A3 Dwg. no: A09 REV1

Drawn by: O.B.S Date Drawn: 29-DEC-2023

For Drawings Tel: 020 3542 1777

E-mail: plans@FastPlansUK.co.uk