
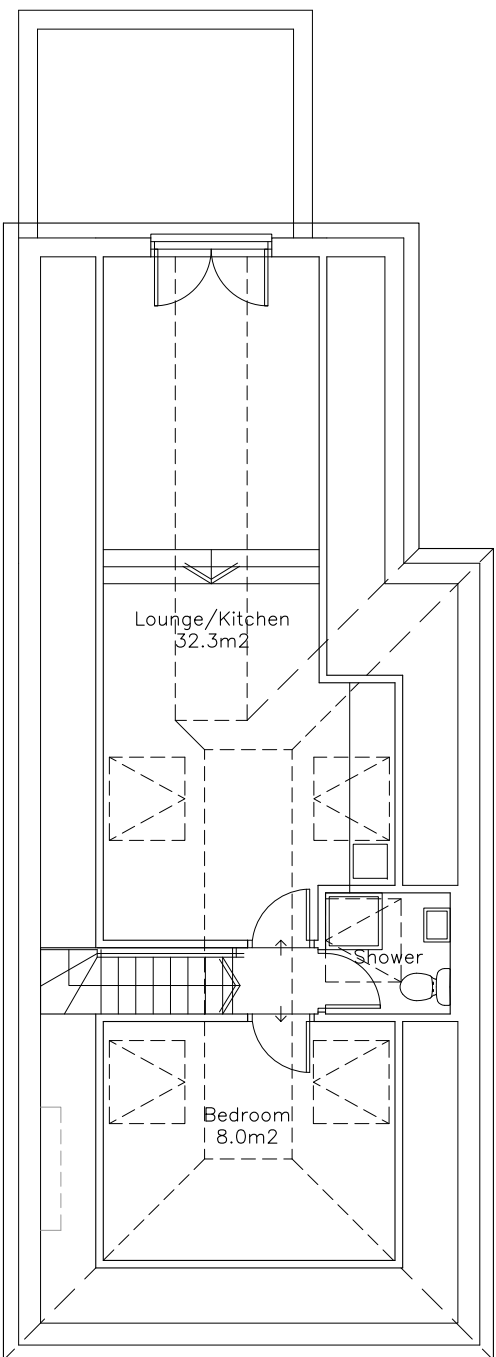


Do not scale: All written dimensions must be checked on site before work commences on site or in shop. Figured dimensions take precedence over those scaled. Discrepancies, where identified must be reported immediately.

All work must be carried out in accordance with the Building Regulations and to the satisfaction of the Local Authority.

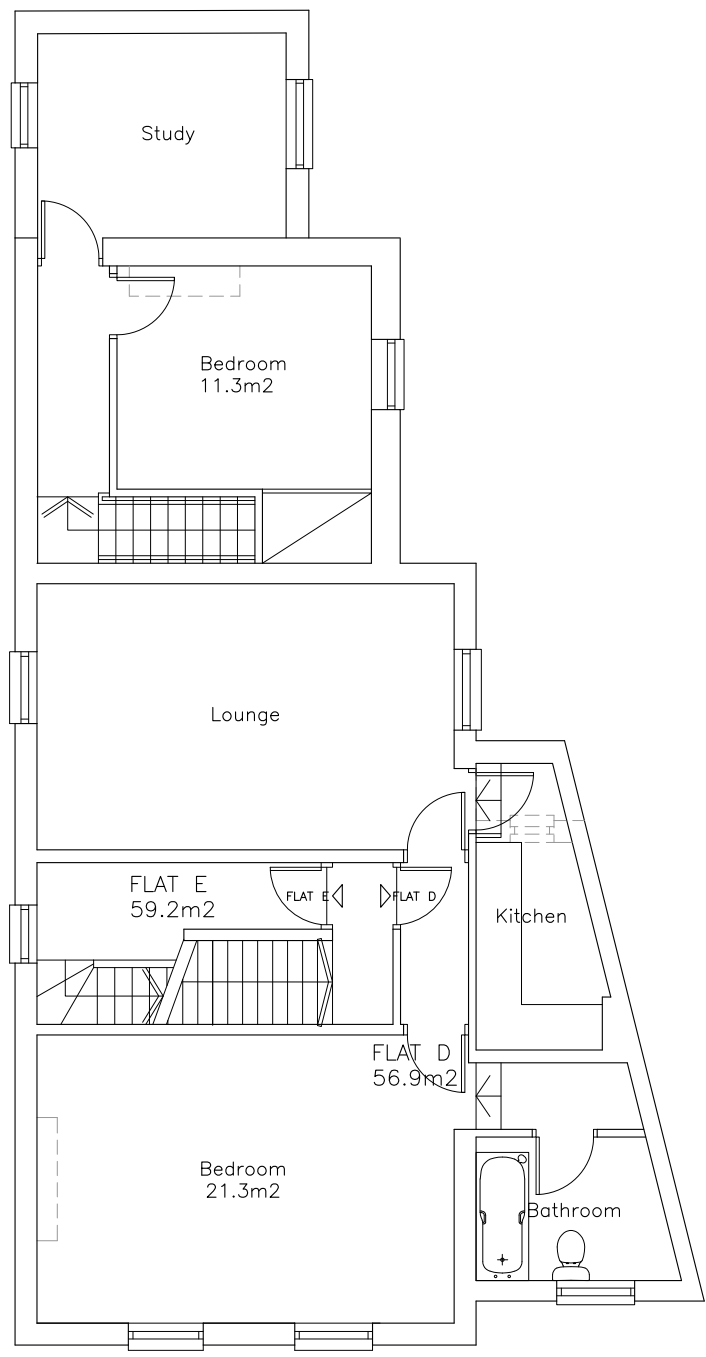

No.156 First Floor

No.156 Second Floor

Flat A	1 Bed	36.2m2	389.6ft2	As Existing
Flat B	Studio	25.6m2	275.5ft2	As Existing
Flat C	1 Bed	54.6m2	587.2ft2	Rear first floor added
Flat D	1 Bed	56.9m2	612.5ft2	Revised stairs to second floor
Flat E	1 Bed	59.2m2	637.2ft2	Flat in roof, rooflights not dormers

Client:
Project Title:
156 West Green Road
London
N15 5AE

Drawing Title:
Proposed Floor Plans

Drawn: Date: 09.10.2023

Scale: 1:100 @ A1

Dwg.No.: WGR.01.12

HARTLEYS PROJECTS LTD
PO BOX 43391, LONDON
N5 1SZ 7919 893380