



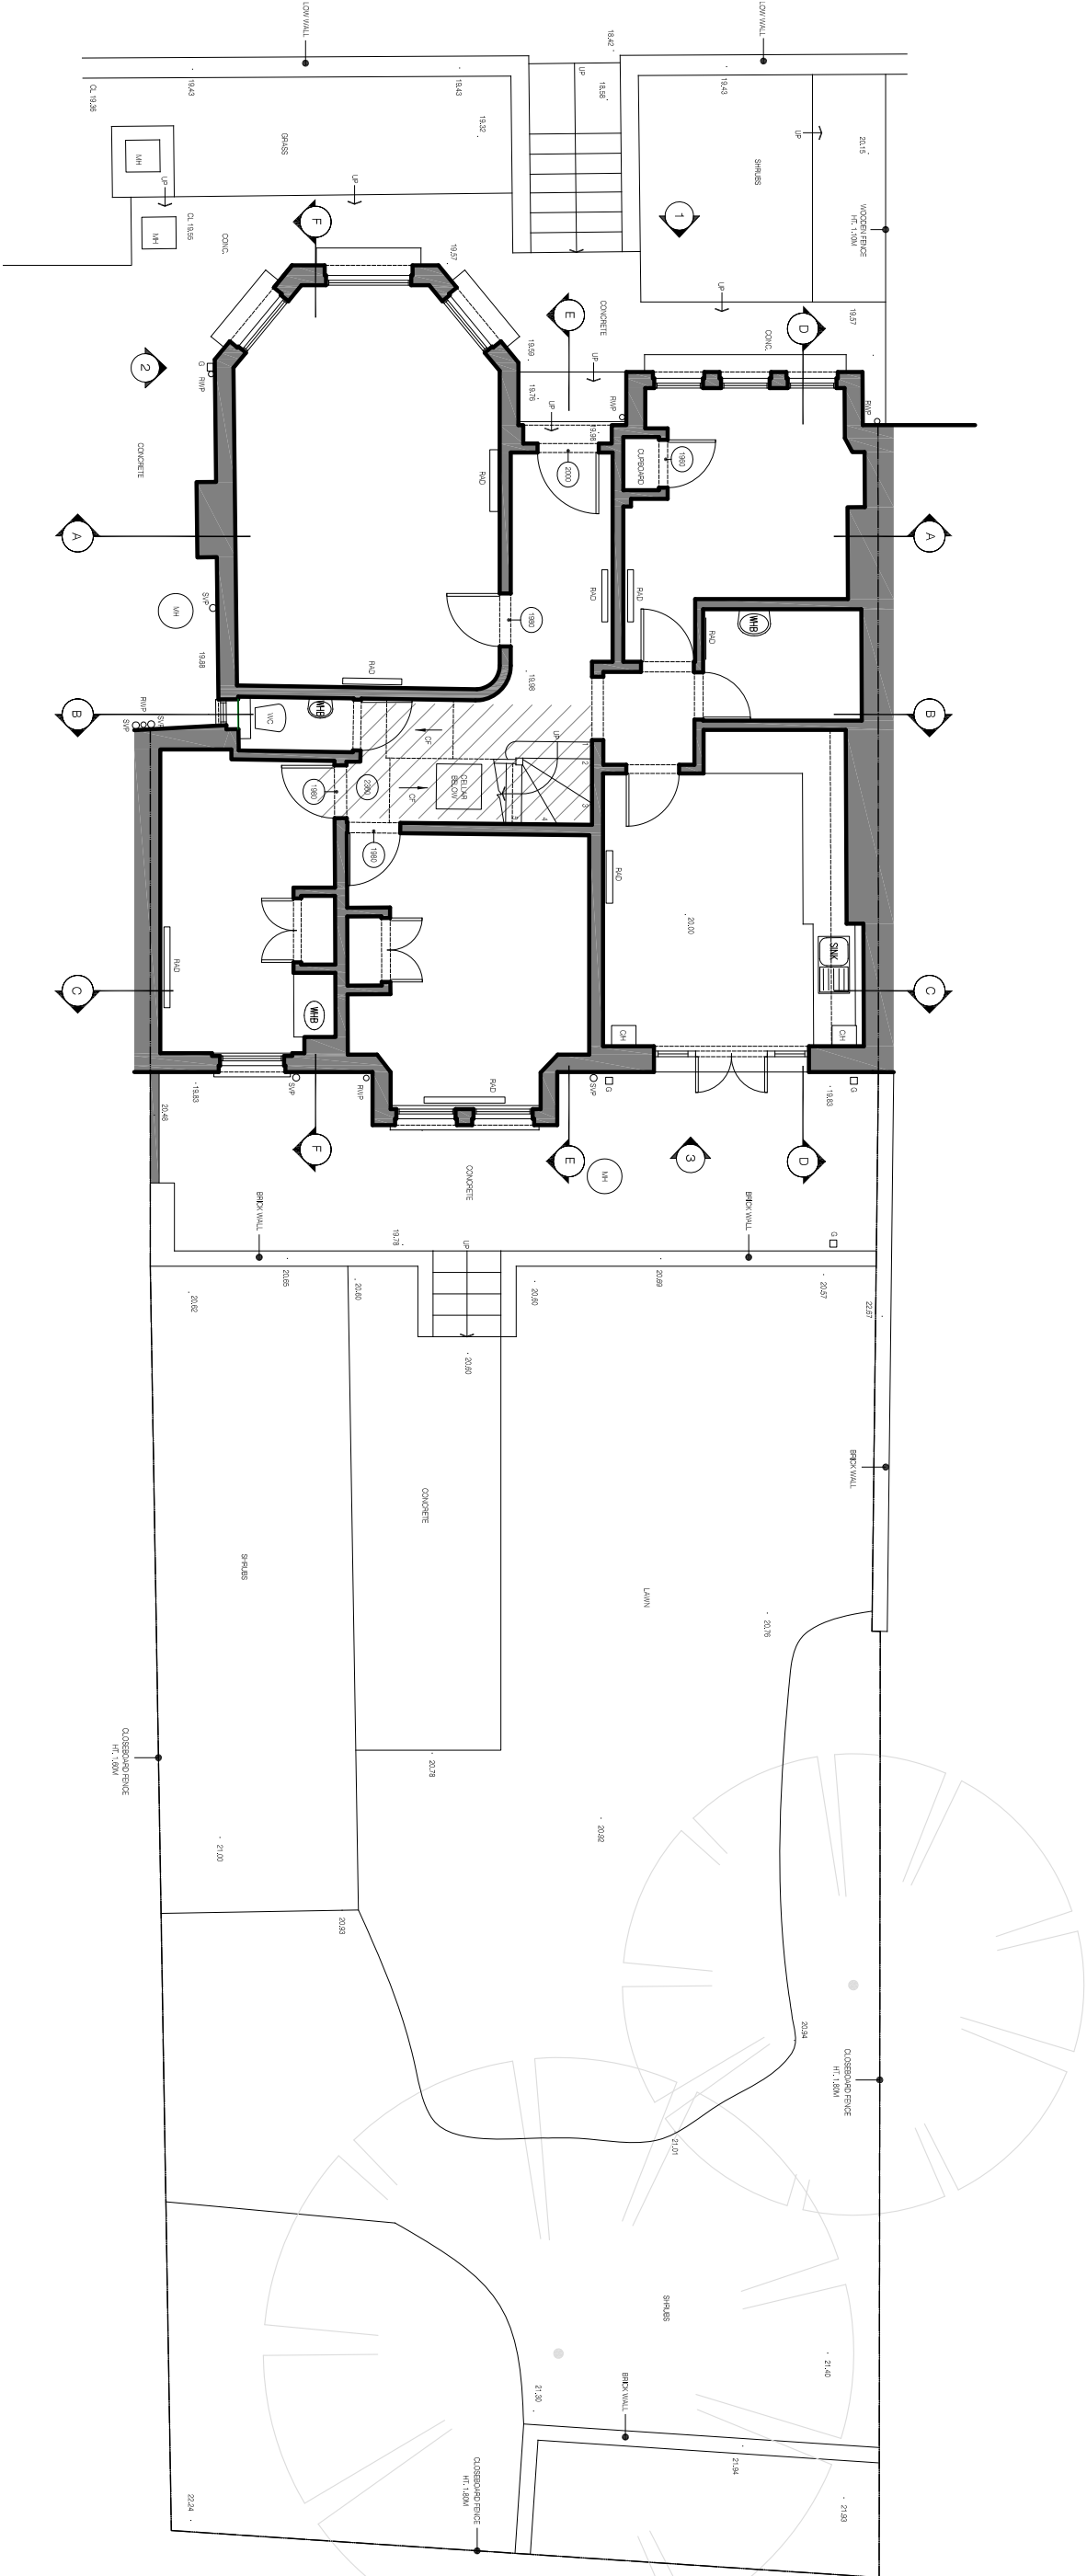

Existing Ground Floor Plan

SCALE 1:100 @ A3

 

PLEASE NOTE:

- ALL DIMENSIONS TO BE CHECKED ON SITE BEFORE FABRICATION. DO NOT SCALE THIS DRAWING BUT USE ONLY FIGURED DIMENSIONS. ANY ERRORS OR OMISSIONS ARE TO BE REPORTED TO THE ARCHITECT IMMEDIATELY.
- THIS DRAWING IS TO BE READ IN CONJUNCTION WITH ALL THE RELATIONSHIP STATEMENTS AND/OR SPECIFICATIONS. ANY DISCREPANCIES OR VARIATIONS ARE TO BE NOTIFIED TO THE ARCHITECT BEFORE WORK COMMENCES.
- ALL DRAWINGS AND DESIGNS ARE COVERED BY DESIGN RIGHT (INTELLECTUAL PROPERTY), AND MAY NOT BE DISTRIBUTED, COPIED OR ISSUED WITHOUT WRITTEN PERMISSION OF LUCIA PFUCKER ARCHITECTURE.
- ALL DESIGN CONCEPTS ARE THE SOLE PROPERTY OF LUCIA PFUCKER ARCHITECTURE AND NO PARTS MAY BE MADE WITHOUT WRITTEN PERMISSION OF LUCIA PFUCKER ARCHITECTURE.
- THESE DRAWINGS ARE SUBJECT TO ANY VARIATION REQUIRED OR RECOMMENDATION BY ANY STATUTORY AUTHORITY, OR FOR THE BETTER CARRYING OUT OF THE WORKS.
- SAMPLES TO BE PROVIDED BY CONTRACTOR FOR THE ARCHITECT/CLIENT APPROVAL. ALL FINISHES TO ARCHITECT/CLIENT SATISFACTION.

REVISIONS:


NO	DATE	DESCRIPTION	BY
00	09.11.2023	FOR INFORMATION	LP
01	07.12.2023	FOR PLANNING	LP

Title		Scale	Dwg. No.	Rev.
Existing Ground Floor Plan		1 / 100	EX-01	01
Project 89 Stopleton Hall Rd, London N4 4RH		Drawn LP	Project Number 0077	
Client PRIVATE CLIENT		Checked LP		

Lucia Pfucker Architecture Ltd

Address:
66A Rathcoole Gardens
London N8 9NB


Office:
+44 (0) 7919208639
Mof:
mof@luciapfucker.com
Website:
www.luciapfucker.com

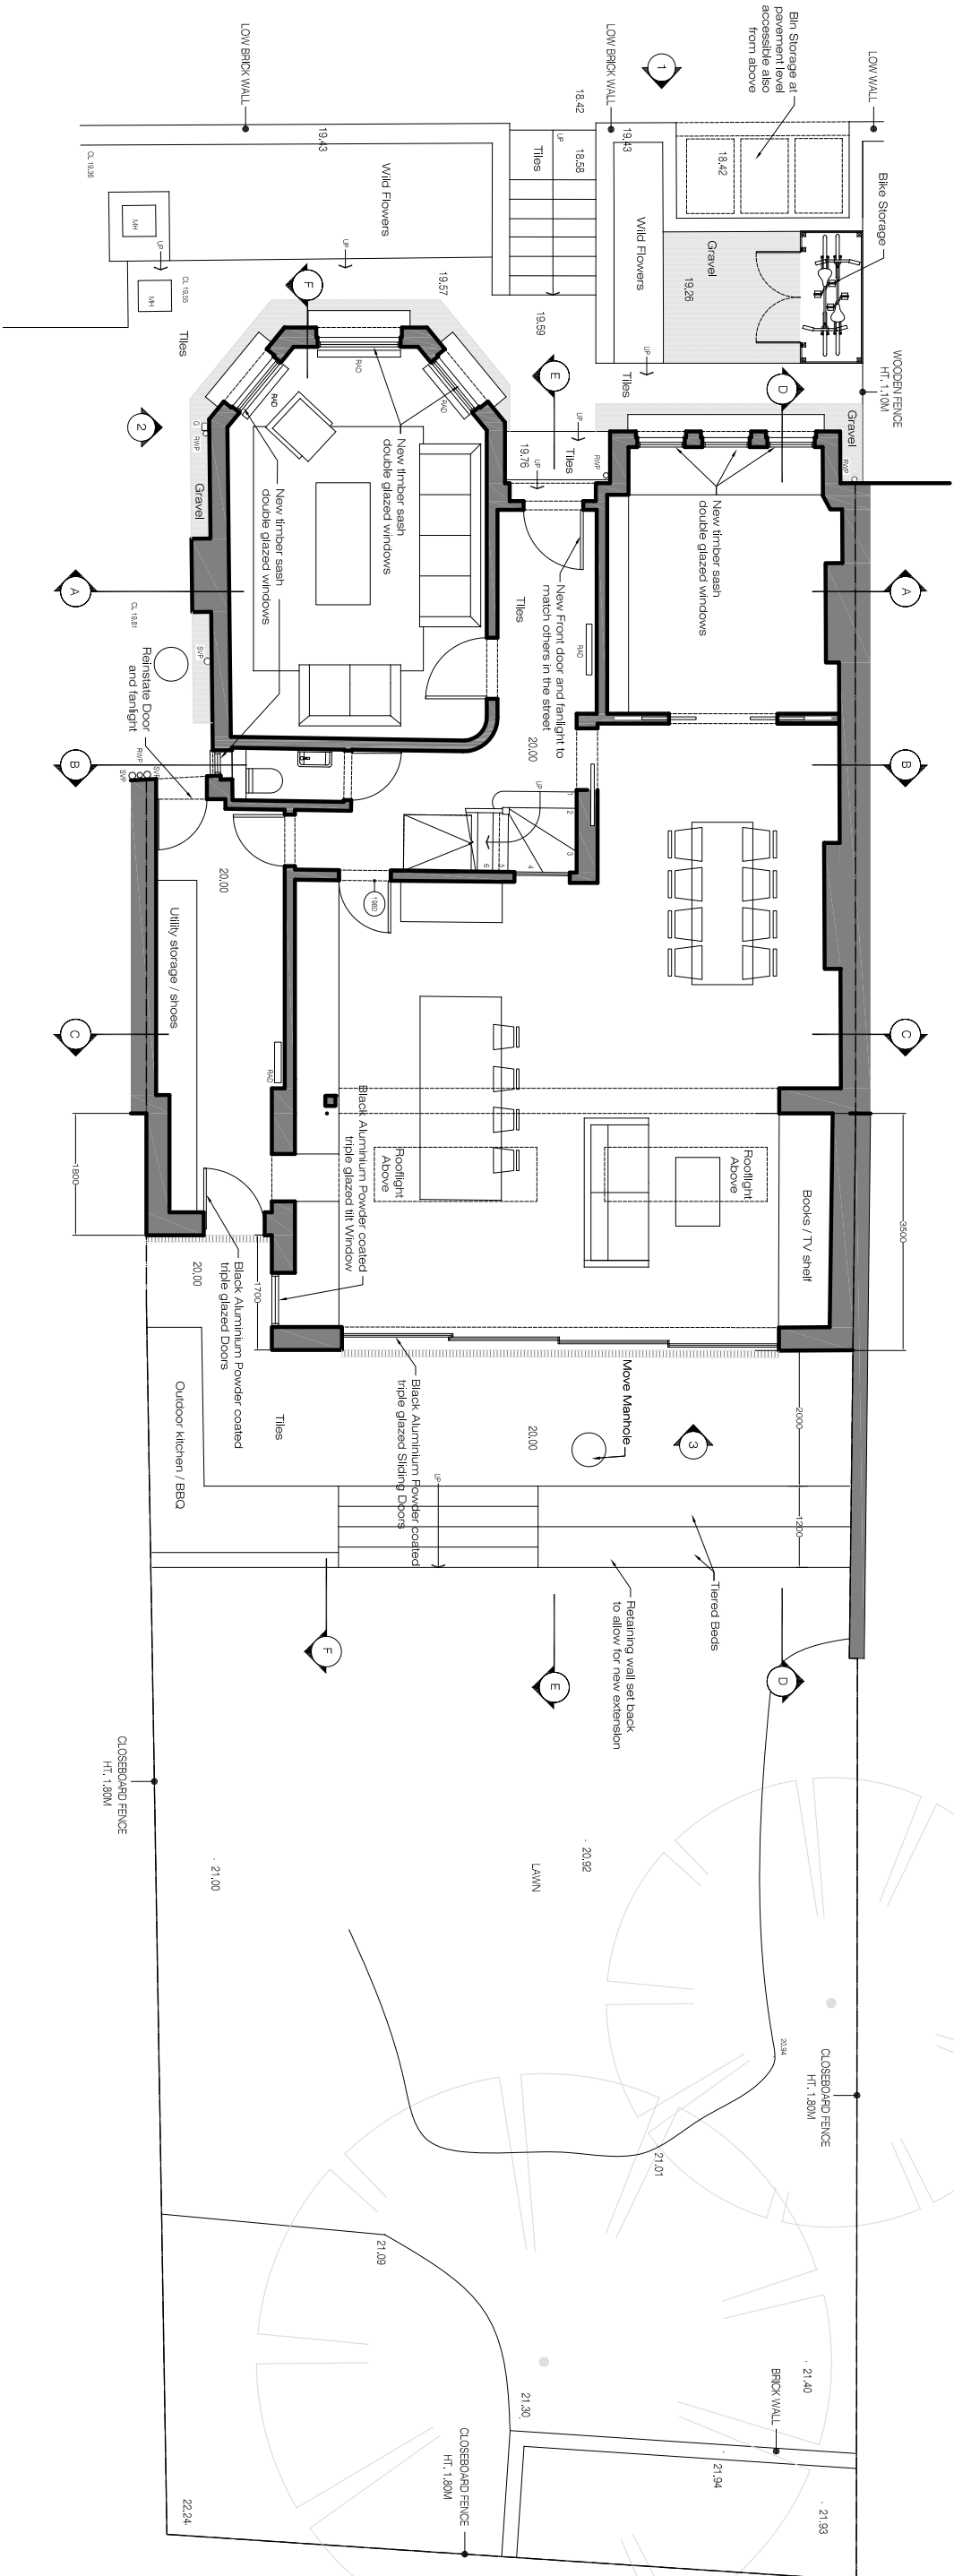

Proposed Ground Floor Plan

SCALE 1:100 @ A3

ALL EXISTING WINDOWS TO BE REPLACED WITH CONSERVATION STYLE DOUBLE GLAZED TIMBER SASH WINDOWS UNLESS INDICATED OTHERWISE.

 

PLEASE NOTE:

- ALL DIMENSIONS TO BE CHECKED ON SITE BEFORE FABRICATION. DO NOT SCALE THIS DRAWING BUT USE ONLY FIGURED DIMENSIONS. ANY ERRORS OR OMISSIONS ARE TO BE REPORTED TO THE ARCHITECT IMMEDIATELY.
- THIS DRAWING IS TO BE READ IN CONJUNCTION WITH ALL THE RELEVANT CONSULTANTS' ADVICE AND DISCREPANCIES OR VARIATIONS ARE TO BE NOTIFIED TO THE ARCHITECT BEFORE WORK COMMENCES.
- ALL DRAWINGS AND DESIGNS ARE COVERED BY DESIGN RIGHT (INTELLECTUAL PROPERTY), AND MAY NOT BE DISTRIBUTED, COPIED OR ISSUED WITHOUT WRITTEN PERMISSION OF LUCIA PFUCKER ARCHITECTURE.
- ALL DESIGN CONCEPTS ARE THE SOLE PROPERTY OF LUCIA PFUCKER ARCHITECTURE AND NO PARTS MAY BE MADE WITHOUT WRITTEN PERMISSION OF LUCIA PFUCKER ARCHITECTURE.
- THESE DRAWINGS ARE SUBJECT TO ANY VARIATION REQUIRED OR RECOMMENDATION BY ANY STATUTORY AUTHORITY, OR FOR THE BETTER CARRYING OUT OF THE WORKS.
- SAMPLES TO BE PROVIDED BY CONTRACTOR FOR THE ARCHITECT/CLIENT APPROVAL. ALL FINISHES TO ARCHITECT/CLIENT SATISFACTION.

REVISIONS:


NO	DATE	DESCRIPTION	BY
00	07.12.2023	FOR PLANNING	LP

Title		Scale	Dwg. No.	Rev.
Proposed Ground Floor Plan		1 / 100	AR-01	00
Project		Date	Project Number	
89 Stopleton Hall Rd, London N4 4RH		05/12/23	0077	
Client		Drawn		
PRIVATE CLIENT		LP	Checked	

Lucia Pfucker Architecture Ltd


Address: 66A Rathcoole Gardens
London N8 9NB

Office: +44 (0) 7919208639
Mail: mcl@luciapfucker.com
Website: www.luciapfucker.com

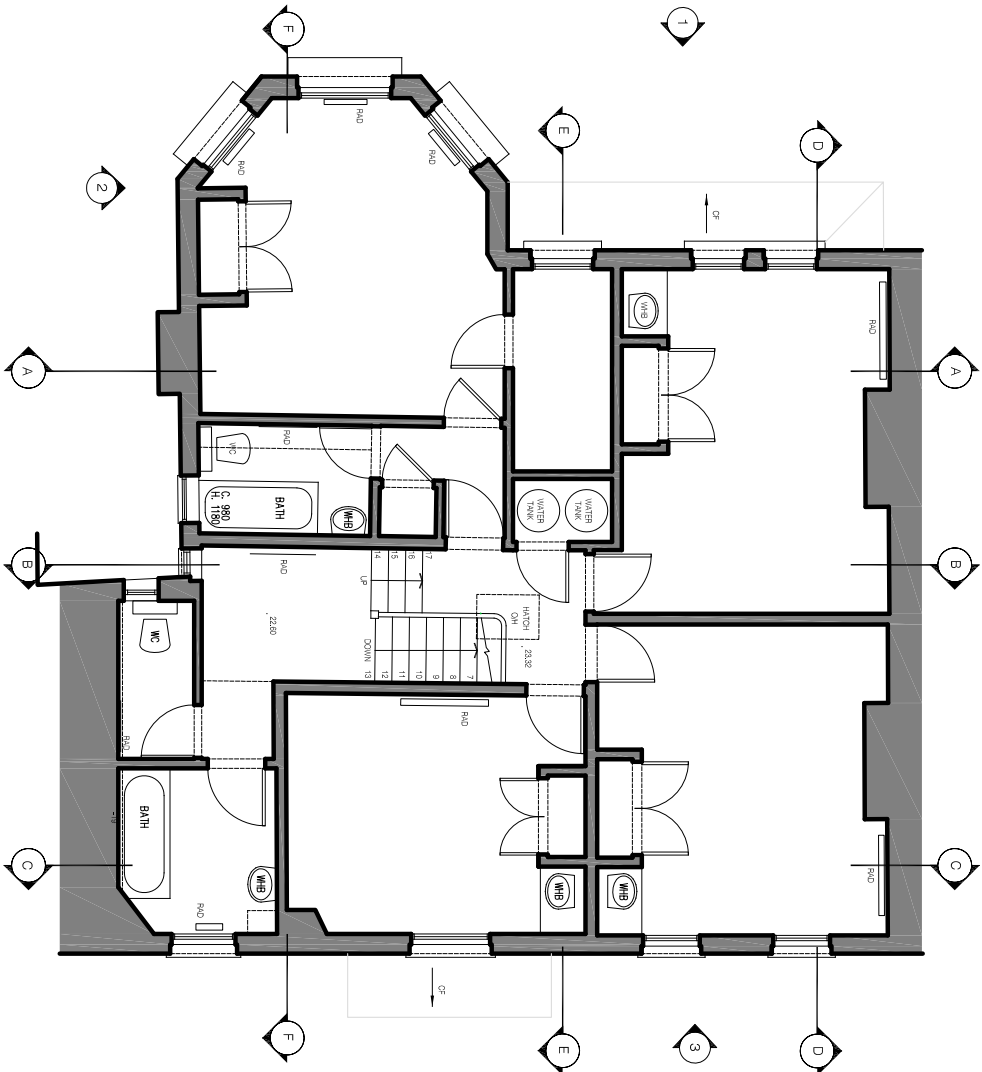

Existing First Floor Plan

SCALE 1:100 @ A3

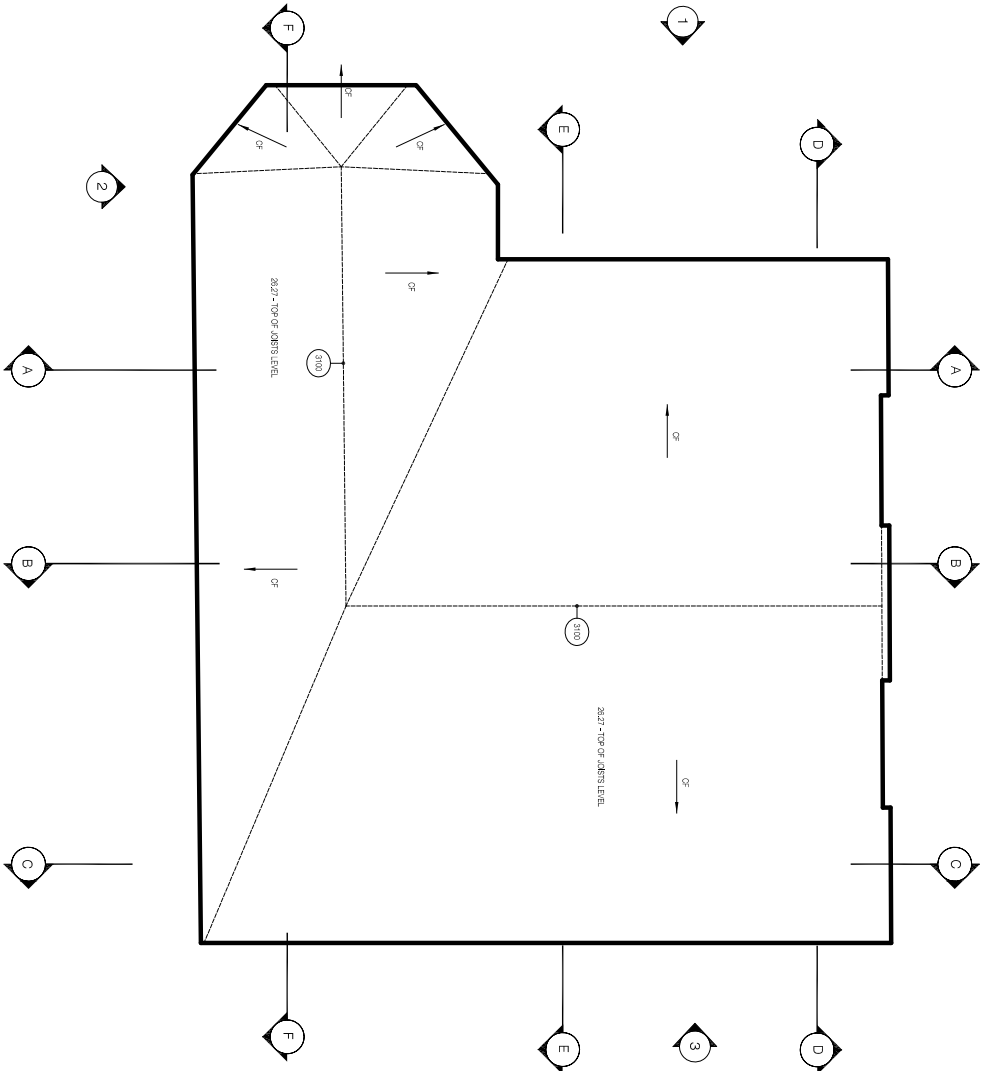

Existing Loft Plan

SCALE 1:100 @ A3

0 0.5m 1m 2m 3m 4m 5m
Scale 1:100 @ A3



PLEASE NOTE:

- ALL DIMENSIONS TO BE CHECKED ON SITE BEFORE FABRICATION. DO NOT SCALE THIS DRAWING BUT USE ONLY FIGURED DIMENSIONS. ANY ERRORS OR OMISSIONS ARE TO BE REPORTED TO THE ARCHITECT IMMEDIATELY.
- THIS DRAWING IS TO BE READ IN CONJUNCTION WITH ALL THE RELATED CONSTRUCTION AND/OR SPECIFICATIONS. ANY DISCREPANCIES OR VARIATIONS ARE TO BE NOTIFIED TO THE ARCHITECT BEFORE WORK COMMENCES.
- ALL DRAWINGS AND DESIGNS ARE COVERED BY DESIGN RIGHT (INTELLECTUAL PROPERTY), AND MAY NOT BE DISTRIBUTED, COPIED OR ISSUED WITHOUT WRITTEN PERMISSION OF LUCIA PFLOCKER ARCHITECTURE.
- ALL DESIGN CONCEPTS ARE THE SOLE PROPERTY OF LUCIA PFLOCKER ARCHITECTURE AND NO PARTS THEREOF MAY BE REPRODUCED OR USED IN ANY MANNER WITHOUT WRITTEN PERMISSION OF LUCIA PFLOCKER ARCHITECTURE.
- THESE DRAWINGS ARE SUBJECT TO ANY VARIATION REQUIRED OR RECOMMENDATION BY ANY STATUTORY AUTHORITY, OR FOR THE BETTER CARRYING OUT OF THE WORKS.
- SAMPLES TO BE PROVIDED BY CONTRACTOR FOR THE ARCHITECT/CLIENT APPROVAL. ALL FINISHES TO ARCHITECT/CLIENT SATISFACTION.

REVISIONS:

NO	DATE	DESCRIPTION
00	09.11.2023	FOR INFORMATION
01	07.12.2023	FOR PLANNING

BY
LP

Title

Existing First Floor and Loft Plan

Project
89 Stopleton Hall Rd, London N4 4RH

Scale
1/100

Date
01/11/23

Dwg. No.
EX-02

Rev.
01

Project
89 Stopleton Hall Rd, London N4 4RH

Drawn
LP

Project Number
0077

Client

PRIVATE CLIENT


Checked
LP

Lucia Pflocker Architecture Ltd

Address:
66A Rathcoole Gardens
London N8 9NB


Office:
+44 (0) 7919208639
mcl@luciapflocker.com

Website:
www.luciapflocker.com

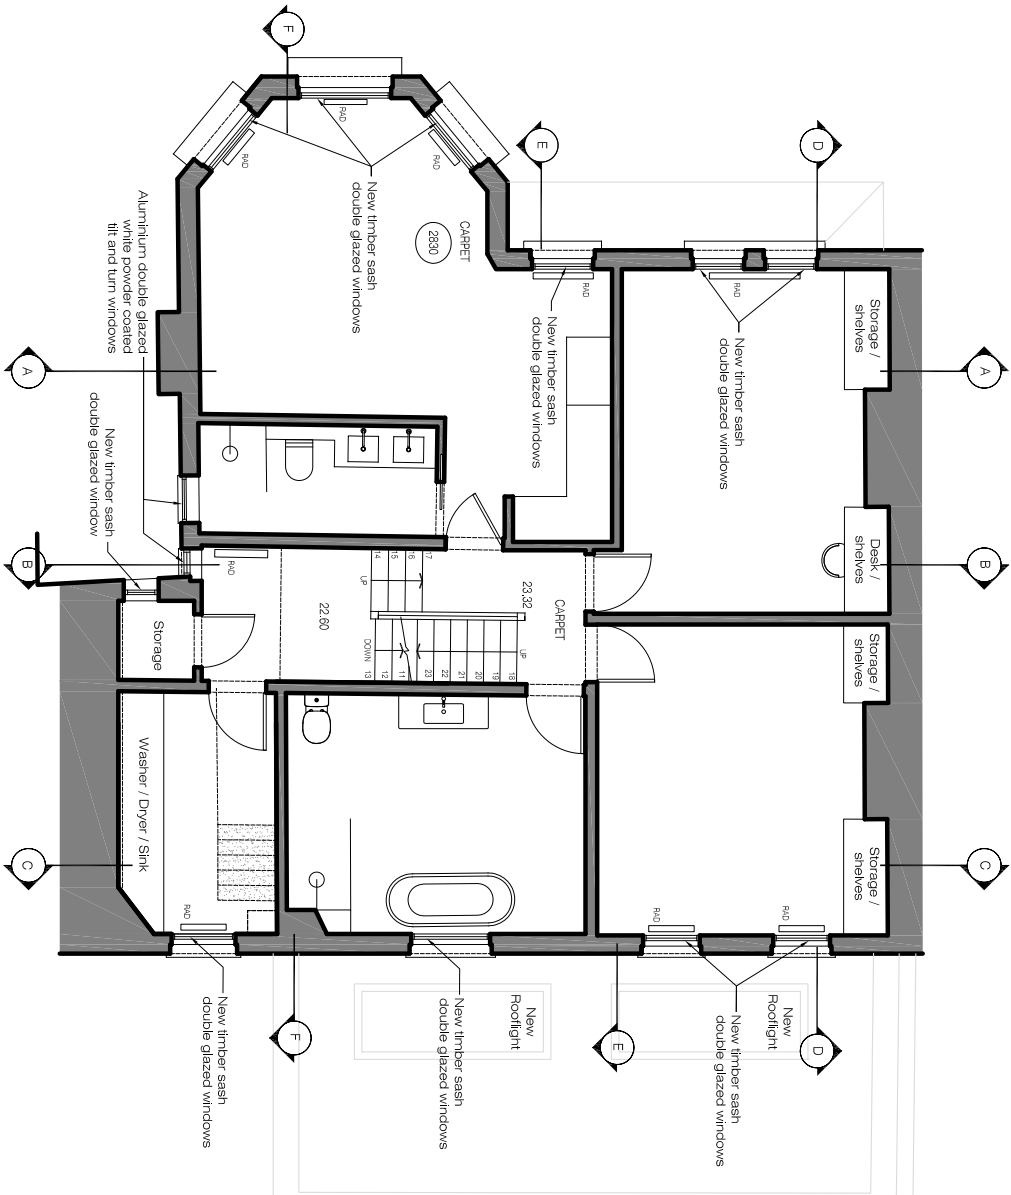

Proposed First Floor Plan

SCALE 1:100 @ A3

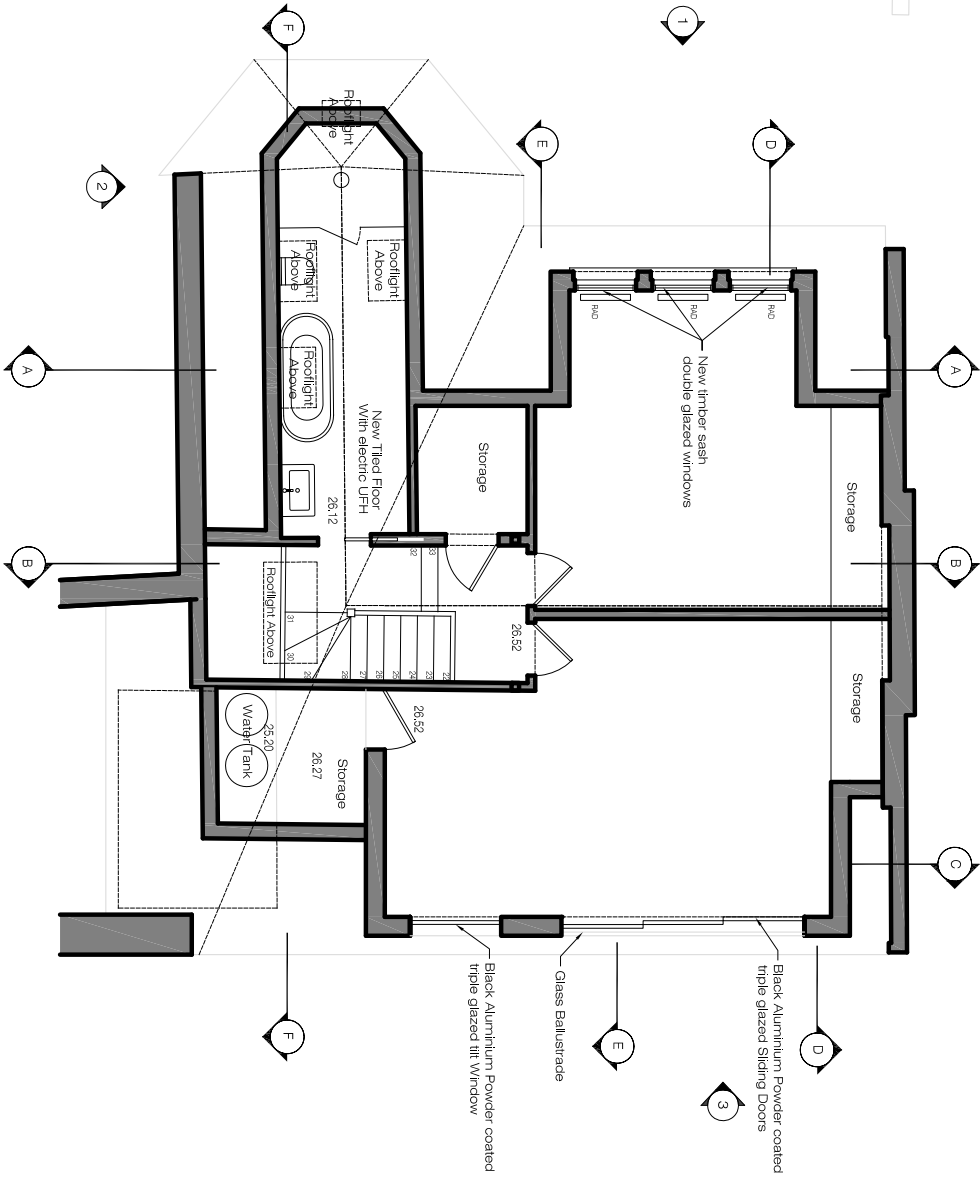

Proposed Second Floor Plan

SCALE 1:100 @ A3

ALL EXISTING WINDOWS TO BE REPLACED WITH CONSERVATION STYLE DOUBLE GLAZED TIMBER SASH WINDOWS UNLESS INDICATED OTHERWISE.

Lucia Pflucker Architecture Ltd

Address: 66A Rathcoole Gardens
London N8 9NB

Office: +44 (0) 7919208639
Mail: mpf@luciapflucker.com
Website: www.luciapflucker.com

PLEASE NOTE:

- ALL DIMENSIONS TO BE CHECKED ON SITE BEFORE FABRICATION. DO NOT SCALE THIS DRAWING BUT USE ONLY FIGURED DIMENSIONS. ANY ERRORS OR OMISSIONS ARE TO BE REPORTED TO THE ARCHITECT IMMEDIATELY.
- THIS DRAWING IS TO BE READ IN CONJUNCTION WITH ALL THE RELATED DOCUMENTS. ANY DISCREPANCIES OR VARIATIONS ARE TO BE NOTIFIED TO THE ARCHITECT BEFORE WORK COMMENCES.
- ALL DRAWINGS AND DESIGNS ARE COVERED BY DESIGN RIGHT (INTELLECTUAL PROPERTY), AND MAY NOT BE DISTRIBUTED, COPIED OR ISSUED WITHOUT WRITTEN PERMISSION OF LUCIA PFLUCKER ARCHITECTURE.
- ALL DESIGN CONCEPTS ARE THE SOLE PROPERTY OF LUCIA PFLUCKER ARCHITECTURE AND NO OTHER PARTS OR DETAILS MAY BE REPRODUCED OR MADE WITHOUT WRITTEN PERMISSION OF LUCIA PFLUCKER ARCHITECTURE.
- THESE DRAWINGS ARE SUBJECT TO ANY VARIATION REQUIRED OR RECOMMENDATION BY ANY STATUTORY AUTHORITY, OR FOR THE BETTER CARRYING OUT OF THE WORKS.
- SAMPLES TO BE PROVIDED BY CONTRACTOR FOR THE ARCHITECT/CLIENT APPROVAL. ALL FINISHES TO ARCHITECT/CLIENT SATISFACTION.

REVISIONS:

NO	DATE	DESCRIPTION
00	07.12.2023	FOR PLANNING

BY LP

Title

Proposed First Floor and Loft Plan

Project 89 Stopleton Hall Rd, London N4 4RH

Scale 1/100

Date 05/12/23

Dwg. No. AR-02


Rev. 00


Client PRIVATE CLIENT

Drawn LP

Project Number 0077


Checked LP

 

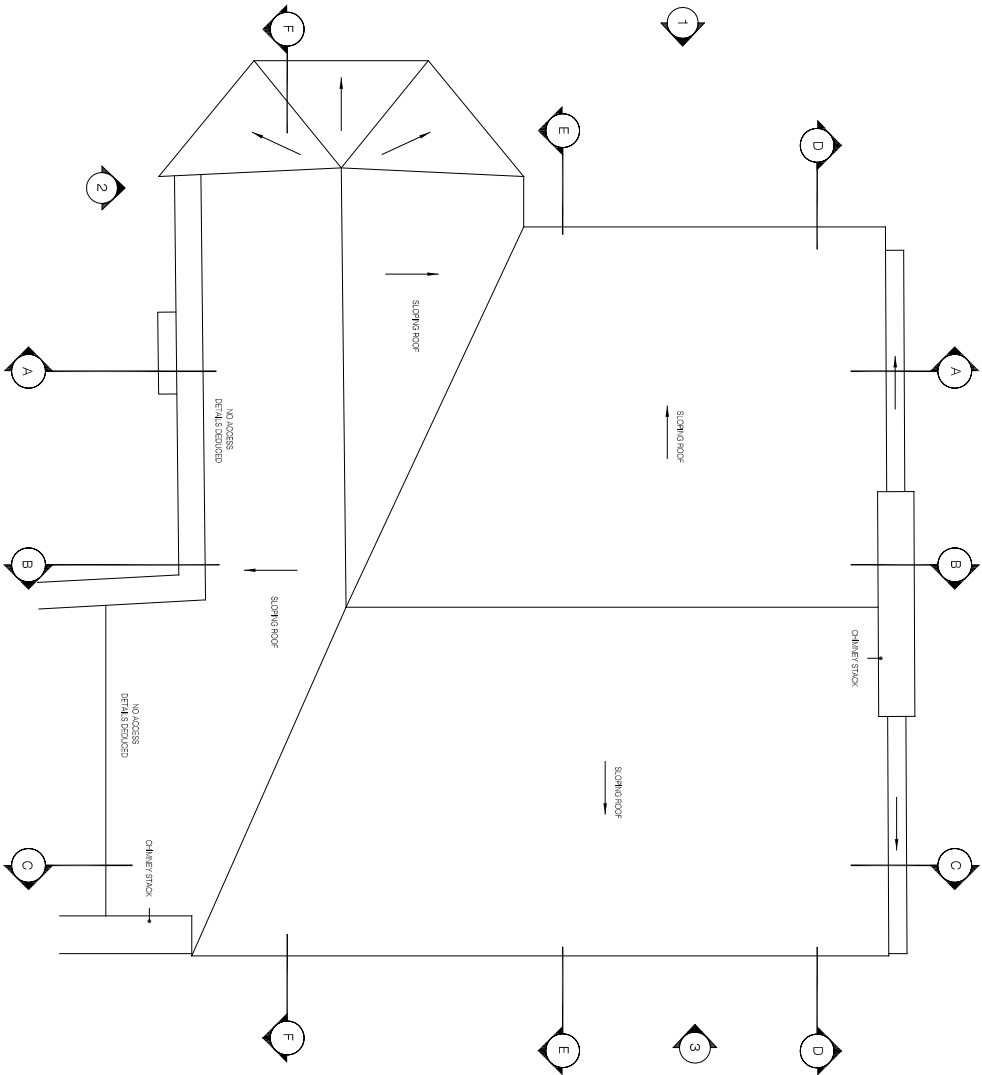

Existing Roof Plan

SCALE 1:100 @ A3

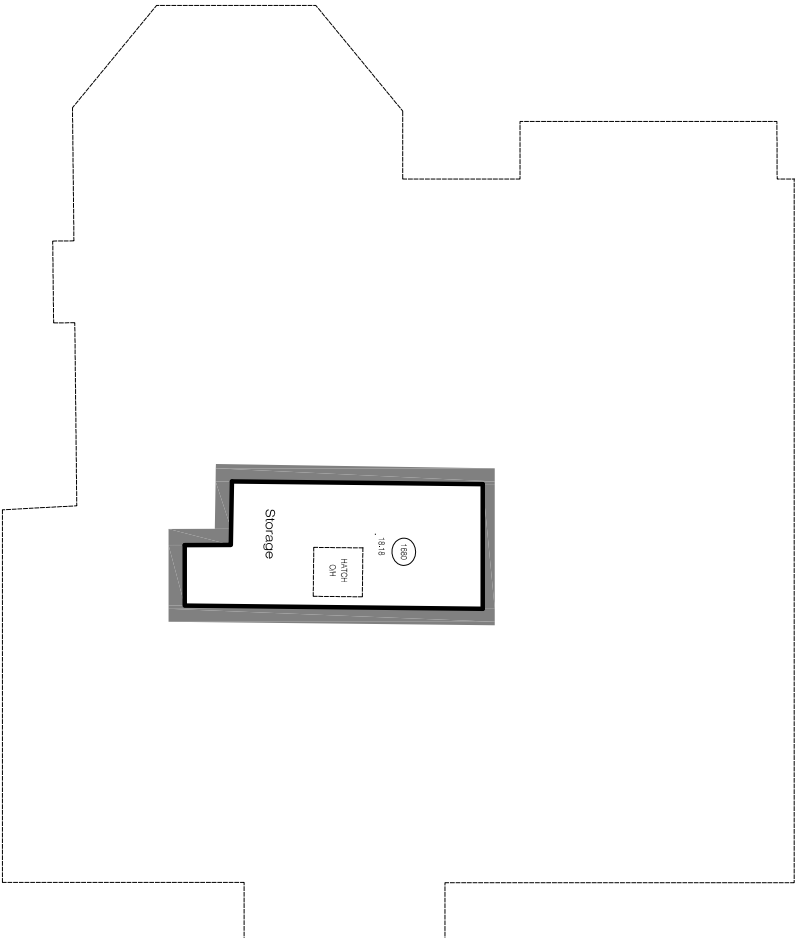

Existing Cellar Plan

SCALE 1:100 @ A3



Lucia Pflucker Architecture Ltd

Address: 66A Rathcoole Gardens
London N8 9NB

Office: +44 (0) 7919208639
Mail: mp@luciapflucker.com
Website: www.luciapflucker.com

PLEASE NOTE:

- ALL DIMENSIONS TO BE CHECKED ON SITE BEFORE FABRICATION. DO NOT SCALE THIS DRAWING BUT USE ONLY FIGURED DIMENSIONS. ANY ERRORS OR OMISSIONS ARE TO BE REPORTED TO THE ARCHITECT IMMEDIATELY.
- THIS DRAWING IS TO BE READ IN CONJUNCTION WITH ALL THE RELEVANT CONTRACTS AND/OR SPECIFICATIONS. ANY DISCREPANCIES OR VARIATIONS ARE TO BE NOTIFIED TO THE ARCHITECT BEFORE WORK COMMENCES.
- ALL DRAWINGS AND DESIGNS ARE COVERED BY DESIGN RIGHT (INTELLECTUAL PROPERTY), AND MAY NOT BE DISTRIBUTED, COPIED OR ISSUED WITHOUT WRITTEN PERMISSION OF LUCIA PFLUCKER ARCHITECTURE.
- ALL DESIGN CONCEPTS ARE THE SOLE PROPERTY OF LUCIA PFLUCKER ARCHITECTURE AND NO PARTS MAY BE REPRODUCED OR COPIED WITHOUT WRITTEN PERMISSION OF LUCIA PFLUCKER ARCHITECTURE.
- THESE DRAWINGS ARE SUBJECT TO ANY VARIATION REQUIRED OR RECOMMENDATION BY ANY STATUTORY AUTHORITY, OR FOR THE BETTER CARRYING OUT OF THE WORKS.
- SAMPLES TO BE PROVIDED BY CONTRACTOR FOR THE ARCHITECT/CLIENT APPROVAL. ALL FINISHES TO ARCHITECT/CLIENT SATISFACTION.

REVISIONS:

No	DATE	DESCRIPTION	BY
00	09.11.2023	FOR INFORMATION	LP
01	07.12.2023	FOR PLANNING	LP

Title

Existing Roof Plan and Cellar Plan

Project

89 Stopleton Hall Rd, London N4 4RH

Scale
1 / 100

Date
01/11/23

Dwg. No.
EX-03

Rev.
01


Drawn
LP

Project Number
0077

Checked
LP


Client

PRIVATE CLIENT

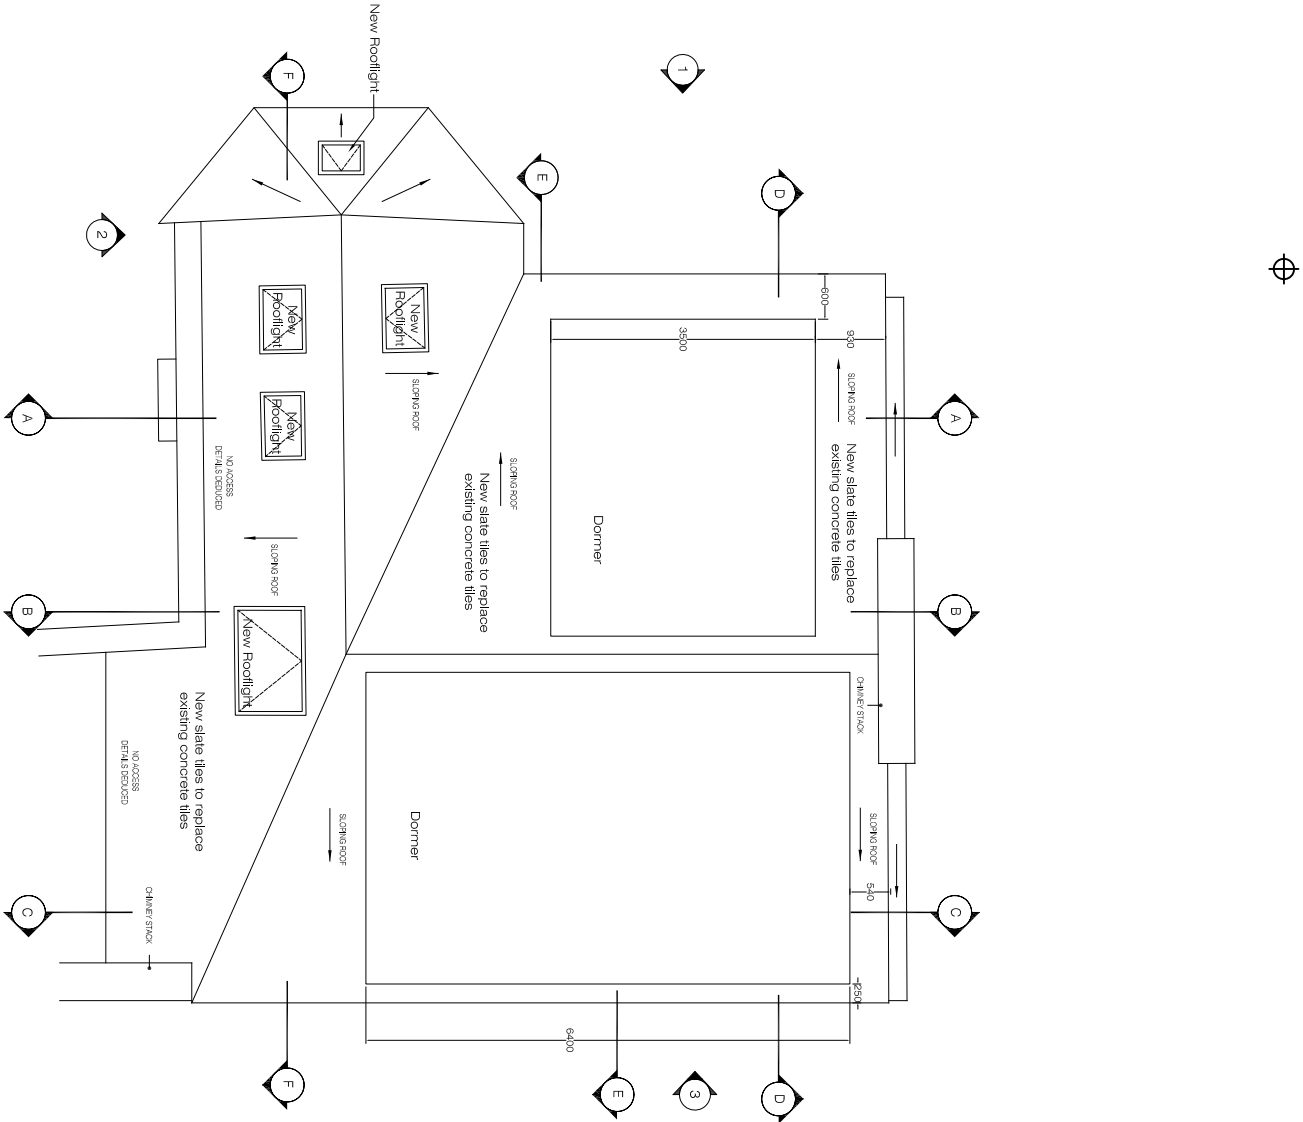

Proposed Roof Plan

SCALE 1:100 @ A3

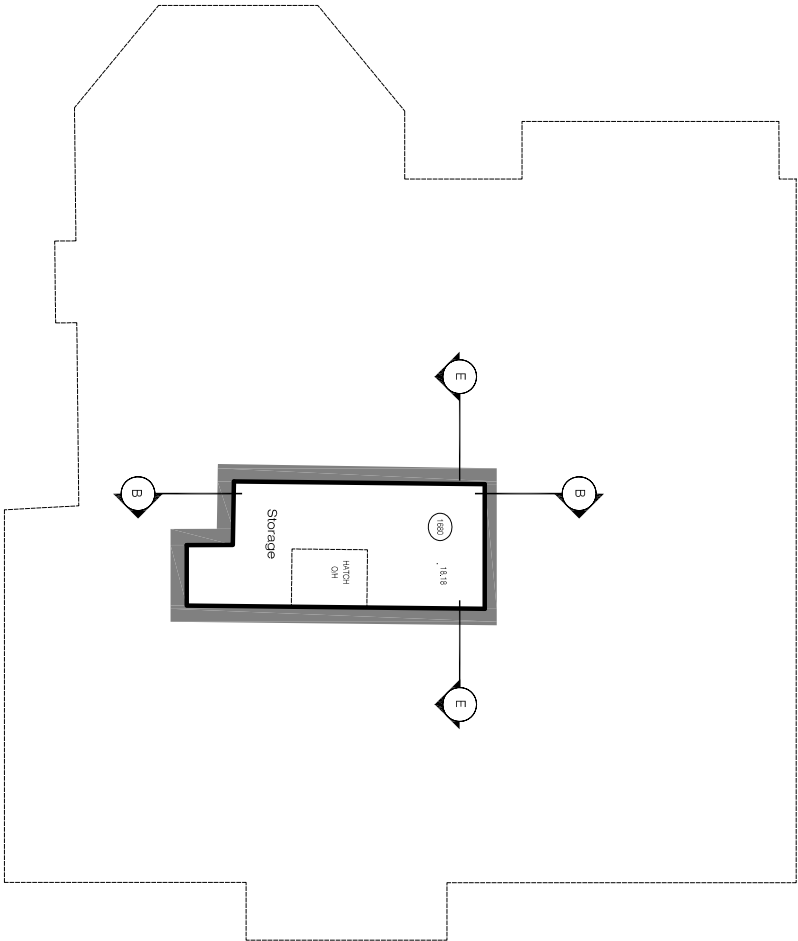

Proposed Cellar Plan

SCALE 1:100 @ A3



PLEASE NOTE:

- ALL DIMENSIONS TO BE CHECKED ON SITE BEFORE FABRICATION. DO NOT SCALE THIS DRAWING BUT USE ONLY FIGURED DIMENSIONS. ANY ERRORS OR OMISSIONS ARE TO BE REPORTED TO THE ARCHITECT IMMEDIATELY.
- THIS DRAWING IS TO BE READ IN CONJUNCTION WITH ALL THE RELEVANT CONTRACTS AND/OR SPECIFICATIONS. ANY DISCREPANCIES OR VARIATIONS ARE TO BE NOTIFIED TO THE ARCHITECT BEFORE WORK COMMENCES.
- ALL DRAWINGS AND DESIGNS ARE COVERED BY DESIGN RIGHT (INTELLECTUAL PROPERTY) AND MAY NOT BE DISTRIBUTED, COPIED OR ISSUED WITHOUT WRITTEN PERMISSION OF LUCIA PFLOCKER ARCHITECTURE.
- ALL DESIGN CONCEPTS ARE THE SOLE PROPERTY OF LUCIA PFLOCKER ARCHITECTURE AND NO PARTS OR DETAILS MAY BE REPRODUCED OR USED IN ANY MANNER WITHOUT WRITTEN PERMISSION OF LUCIA PFLOCKER ARCHITECTURE.
- THESE DRAWINGS ARE SUBJECT TO ANY VARIATION REQUIRED OR RECOMMENDATION BY ANY STATUTORY AUTHORITY, OR FOR THE BETTER CARRYING OUT OF THE WORKS.
- SAMPLES TO BE PROVIDED BY CONTRACTOR FOR THE ARCHITECT/CLIENT APPROVAL. ALL FINISHES TO ARCHITECT/CLIENT SATISFACTION.

Lucia Pflocker Architecture Ltd

Address: 66A Rathcoole Gardens
London N8 9NB

Office: +44 (0) 7919208639
Email: mcl@luciapflocker.com
Website: www.luciapflocker.com

REVISIONS:

No	DATE	DESCRIPTION	BY
00	07.12.2023	FOR PLANNING	LP

Title

Proposed Roof Plan and Cellar Plan

Project 89 Stopleton Hall Rd, London N4 4RH


Scale 1 / 100
Date 05/12/23

Dwg. No. AR-03
Rev. 00

Project Number 0077

Client PRIVATE CLIENT


Checked LP

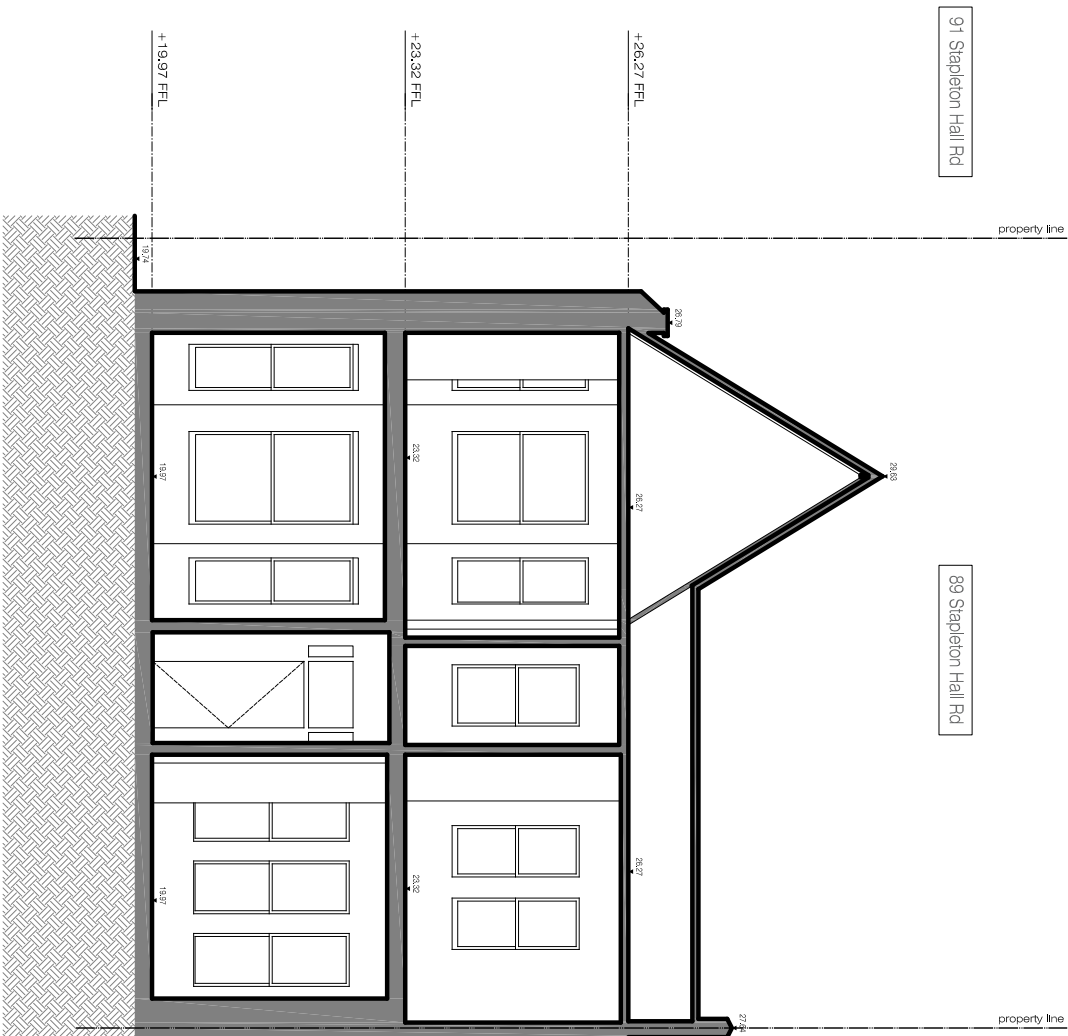

Datum: 17.00m.

Existing Section A


SCALE 1:100 @ A3

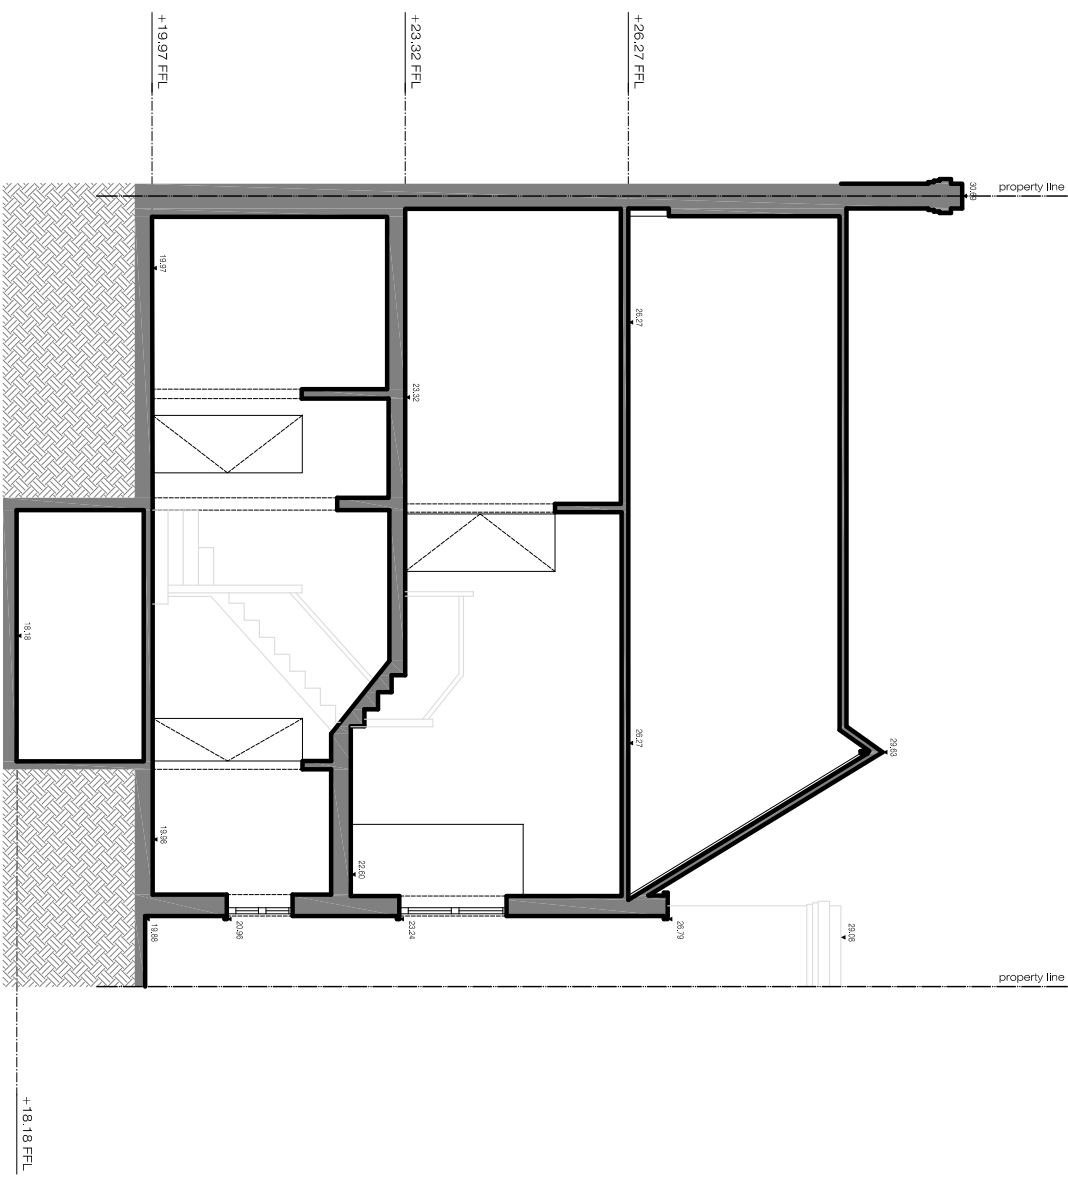


Datum: 17.00m.

Existing Section B

SCALE 1:100 @ A3

 


Lucia Pflucker Architecture Ltd		PLEASE NOTE:			
Address: 66A Rathcree Gardens London N8 9NB		1. ALL DIMENSIONS TO BE CHECKED ON SITE BEFORE FABRICATION. DO NOT SCALE THIS DRAWING. BUT USE ONLY Y FIGURED DIMENSIONS. ANY ERRORS OR OMISSIONS ARE TO BE REPORTED TO THE ARCHITECT IMMEDIATELY.			
Office: +44 (0) 7919208639 Mobi: moli@luciapflucker.com		2. THIS DRAWING IS TO BE READ IN CONJUNCTION WITH ALL THE RELEVANT CONSULTANTS AND/OR SPECIALISTS' DRAWINGS/DOCUMENTS AND ANY DISCREPANCIES OR VARIATIONS ARE TO BE NOTIFIED TO THE ARCHITECT BEFORE WORK COMMENCES.			
Website: www.luciapflucker.com		3. ALL DRAWINGS AND DESIGNS ARE COVERED BY DESIGN RIGHT (INTELLECTUAL PROPERTY). IT MAY NOT BE DISTRIBUTED, COPIED OR ISSUED WITHOUT WRITTEN PERMISSION OF LUCIA PFLUCKER ARCHITECTURE.			
		4. ALL DESIGN CONCEPTS ARE THE SOLE PROPERTY OF LUCIA PFLUCKER ARCHITECTURE AND NO ADAPTATIONS, REPRODUCTIONS OR COPIES MAY BE MADE WITHOUT WRITTEN PERMISSION OF LUCIA PFLUCKER ARCHITECTURE.			
		5. THESE DRAWINGS ARE SUBJECT TO ANY VARIATION REQUIRED OR RECOMMENDATION BY ANY STATUTORY AUTHORITY OR FOR THE BETTER CARRYING OUT OF THE WORKS.			
		6. SAMPLES TO BE PROVIDED BY CONTRACTOR FOR THE ARCHITECT/CLIENT APPROVAL. ALL FINISHES TO ARCHITECT/CLIENT SATISFACTION.			
		REVISONS:			
		No	DATE	DESCRIPTION	BY
		00	09.11.2023	FOR INFORMATION	LP
		01	07.12.2023	FOR PLANNING	LP
		02	04.01.2024	FOR PLANNING	LP
Title		Existing Section A and Section B			
Project		89 Stapleton Hall Rd, London N4 4RH			
Client		PRIVATE CLIENT			
Scale		1 / 100		Dwg. No.	
Date		01/11/23		Rev.	
Drawn				EX-04 02	
Checked				Project Number 0077	

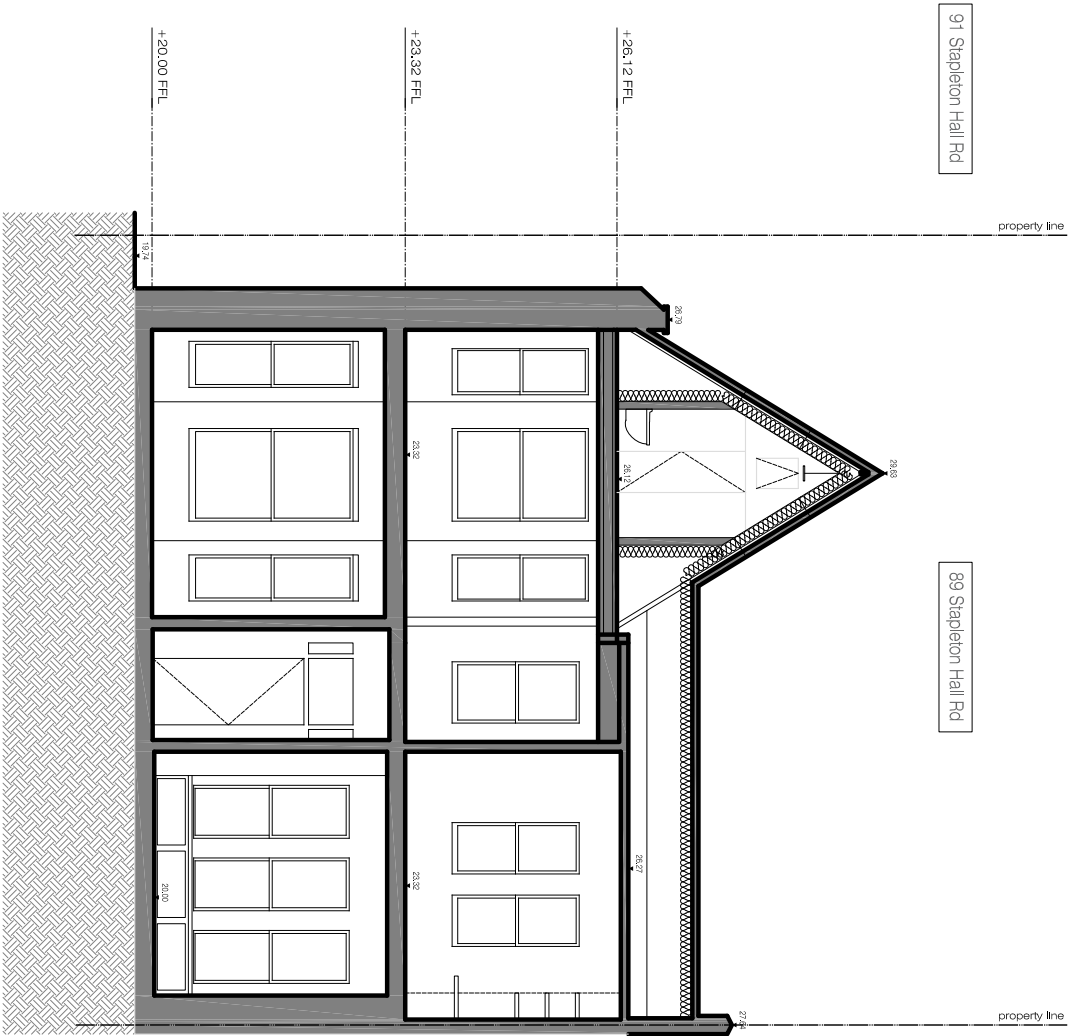

Datum: 17.00m.

Proposed Section A

SCALE 1:100 @ A3

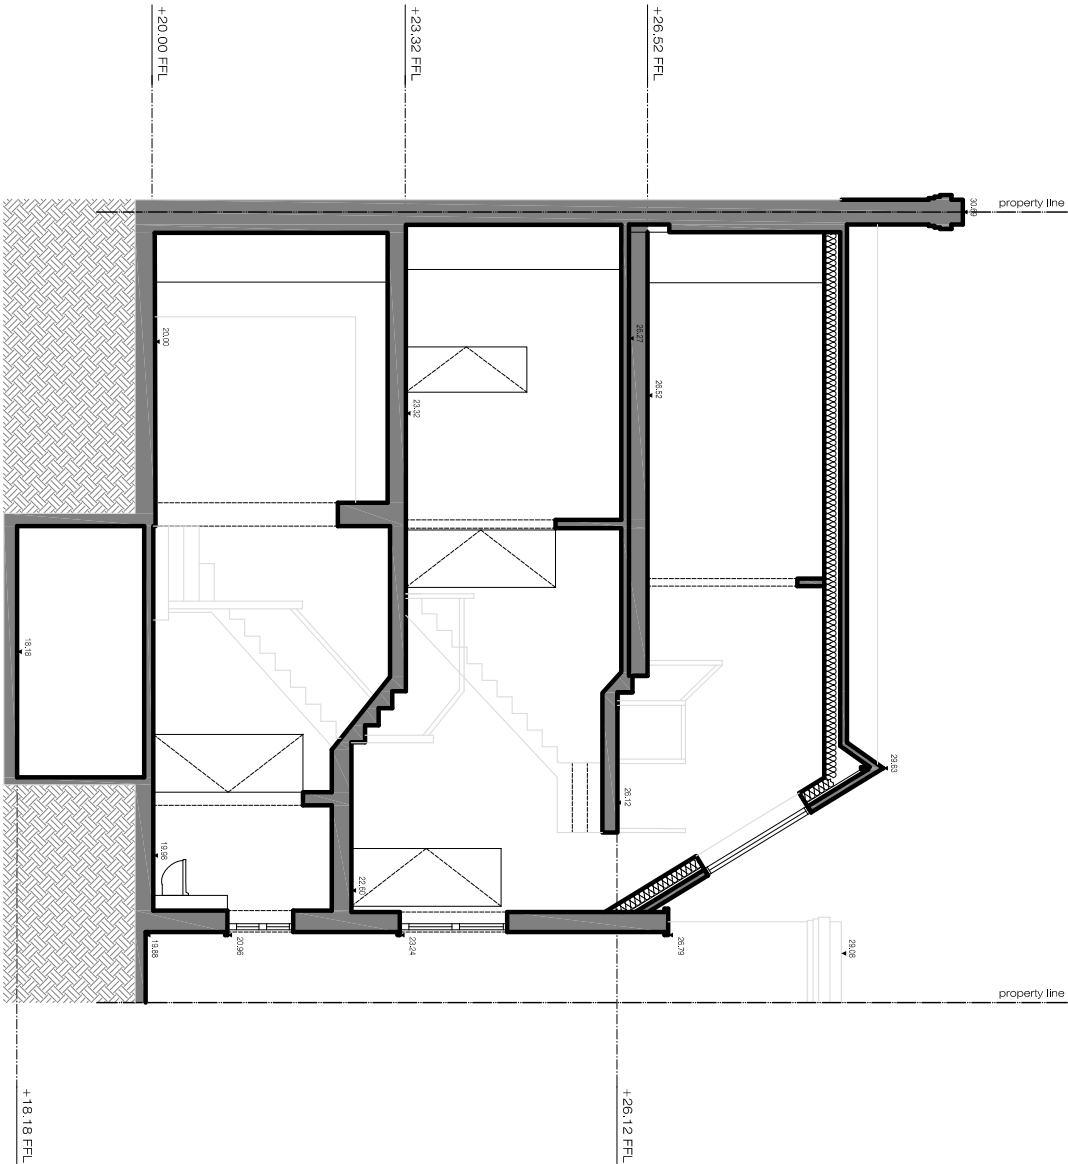

Datum: 17.00m.

Proposed Section B

SCALE 1:100 @ A3



Lucia Pfucker Architecture Ltd

Address: 66A Rathcoole Gardens
London N8 9NB



Office: +44 (0) 7919208639
Mail: mpf@luciapfucker.com
Website: www.luciapfucker.com

PLEASE NOTE:

- ALL DIMENSIONS TO BE CHECKED ON SITE BEFORE FABRICATION. DO NOT SCALE THIS DRAWING BUT USE ONLY FIGURED DIMENSIONS. ANY ERRORS OR OMISSIONS ARE TO BE REPORTED TO THE ARCHITECT IMMEDIATELY.
- THIS DRAWING IS TO BE READ IN CONJUNCTION WITH ALL THE RELATIONSHIP CHARTS AND/OR SPECIAL CONDITIONS. DISCREPANCIES OR VARIATIONS ARE TO BE NOTIFIED TO THE ARCHITECT BEFORE WORK COMMENCES.
- ALL DRAWINGS AND DESIGNS ARE COVERED BY DESIGN RIGHT (INTELLECTUAL PROPERTY), AND MAY NOT BE DISTRIBUTED, COPIED OR ISSUED WITHOUT WRITTEN PERMISSION OF LUCIA PFUCKER ARCHITECTURE.
- ALL DESIGN CONCEPTS ARE THE SOLE PROPERTY OF LUCIA PFUCKER ARCHITECTURE AND NO PARTS MAY BE REPRODUCED OR COPIED WITHOUT WRITTEN PERMISSION OF LUCIA PFUCKER ARCHITECTURE.
- THESE DRAWINGS ARE SUBJECT TO ANY VARIATION REQUIRED OR RECOMMENDATION BY ANY STATUTORY AUTHORITY, OR FOR THE BETTER CARRYING OUT OF THE WORKS.
- SAMPLES TO BE PROVIDED BY CONTRACTOR FOR THE ARCHITECT/CLIENT APPROVAL. ALL FINISHES TO ARCHITECT/CLIENT SATISFACTION.

REVISIONS:

No	DATE	DESCRIPTION	BY	Title		Scale	Dwg. No.	Rev.
00	07.12.2023	FOR PLANNING	LP	Proposed Section A and Section B		1 / 100	AR-04	01
01	04.01.2024	FOR PLANNING	LP	Project	89 Stapleton Hall Rd, London N4 4RH	Date 05/12/23	Project Number 0077	
				Client	PRIVATE CLIENT	Drawn LP	Checked LP	

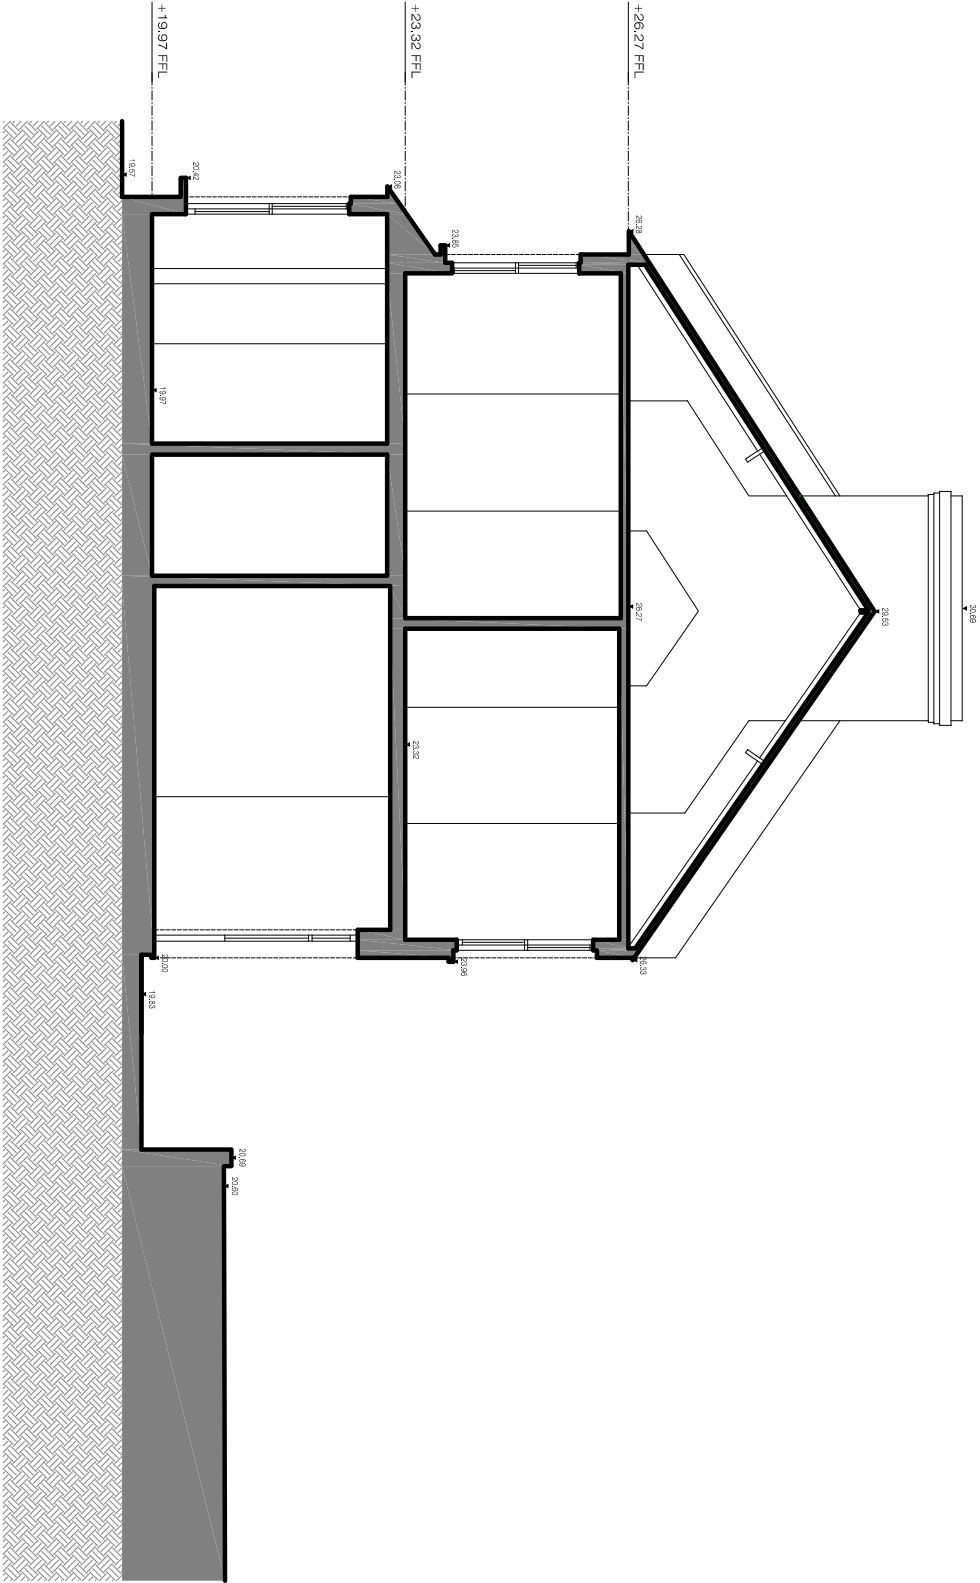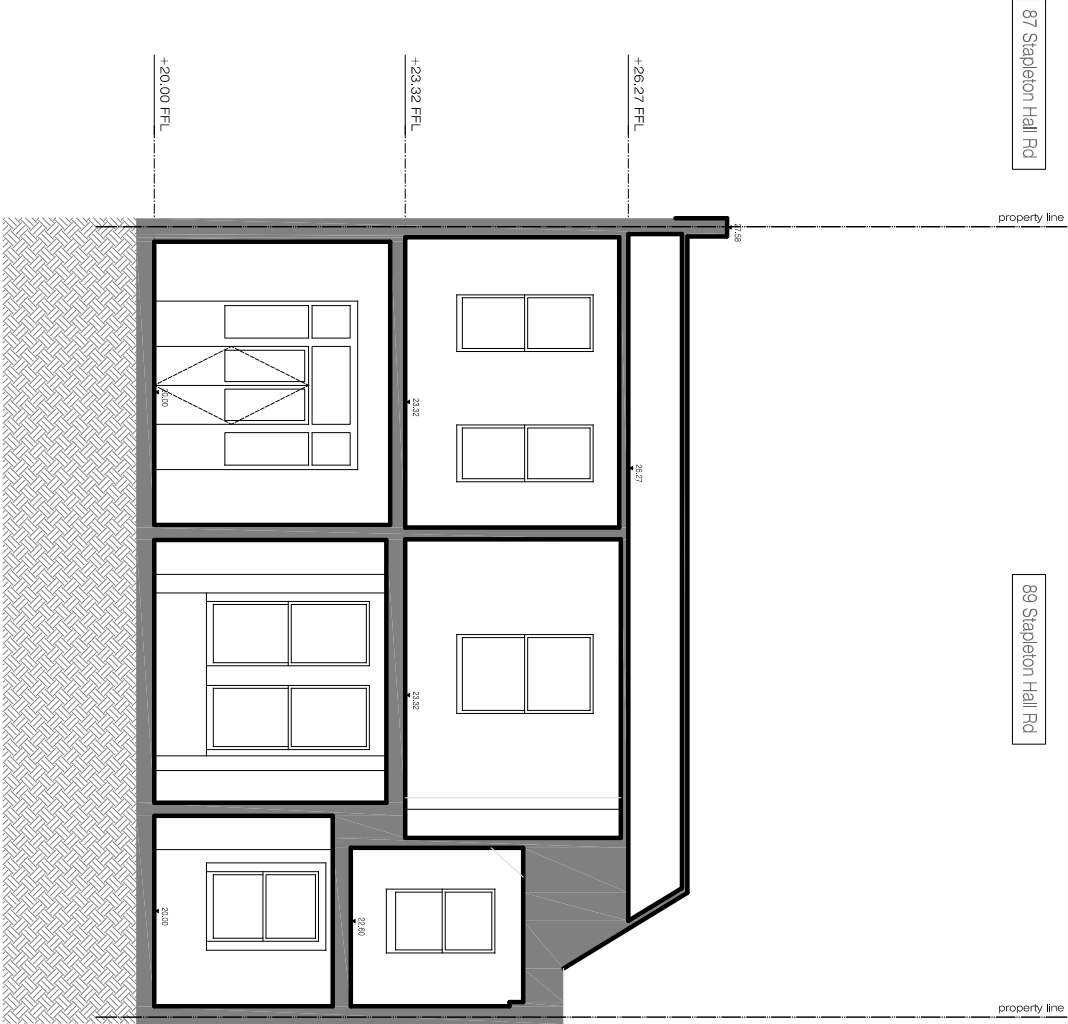

Datum: 17.00m.


Datum: 17.00m.

Existing Section C

SCALE 1:100 @ A3

Existing Section D

SCALE 1:100 @ A3

 

Lucia Pflucker Architecture Ltd

Address: 66A Rathcoole Gardens
London N8 9NB

Office: +44 (0) 7919208639
Mail: mpoll@luciapflucker.com
Website: www.luciapflucker.com

PLEASE NOTE:

- ALL DIMENSIONS TO BE CHECKED ON SITE BEFORE FABRICATION. DO NOT SCALE THIS DRAWING BUT USE ONLY FIGURED DIMENSIONS. ANY ERRORS OR OMISSIONS ARE TO BE REPORTED TO THE ARCHITECT IMMEDIATELY.
- THIS DRAWING IS TO BE READ IN CONJUNCTION WITH ALL THE RELEVANT CONTRACTS AND/OR SPECIFICATIONS. DISCREPANCIES OR VARIATIONS ARE TO BE NOTIFIED TO THE ARCHITECT BEFORE WORK COMMENCES.
- ALL DRAWINGS AND DESIGNS ARE COVERED BY DESIGN RIGHT (INTELLECTUAL PROPERTY), AND MAY NOT BE DISTRIBUTED, COPIED OR ISSUED WITHOUT WRITTEN PERMISSION OF LUCIA PFLUCKER ARCHITECTURE.
- ALL DESIGN CONCEPTS ARE THE SOLE PROPERTY OF LUCIA PFLUCKER ARCHITECTURE AND NO PARTS MAY BE MADE WITHOUT WRITTEN PERMISSION OF LUCIA PFLUCKER ARCHITECTURE.
- THESE DRAWINGS ARE SUBJECT TO ANY VARIATION REQUIRED OR RECOMMENDATION BY ANY STATUTORY AUTHORITY, OR FOR THE BETTER CARRYING OUT OF THE WORKS.
- SAMPLES TO BE PROVIDED BY CONTRACTOR FOR THE ARCHITECT/CLIENT APPROVAL. ALL FINISHES TO ARCHITECT/CLIENT SATISFACTION.

REVISIONS:

No	DATE	DESCRIPTION	BY
00	09.11.2023	FOR INFORMATION	LP
01	07.12.2023	FOR PLANNING	LP
02	04.01.2024	FOR PLANNING	LP

Title

Existing Section C and Section D

Project

89 Stapleton Hall Rd, London N4 4RH

Scale
1 / 100

Date
01/11/23

Dwg. No.
EX-05

Rev.
02



Drawn
LP

Project Number
0077

Client

PRIVATE CLIENT

Checked
LP

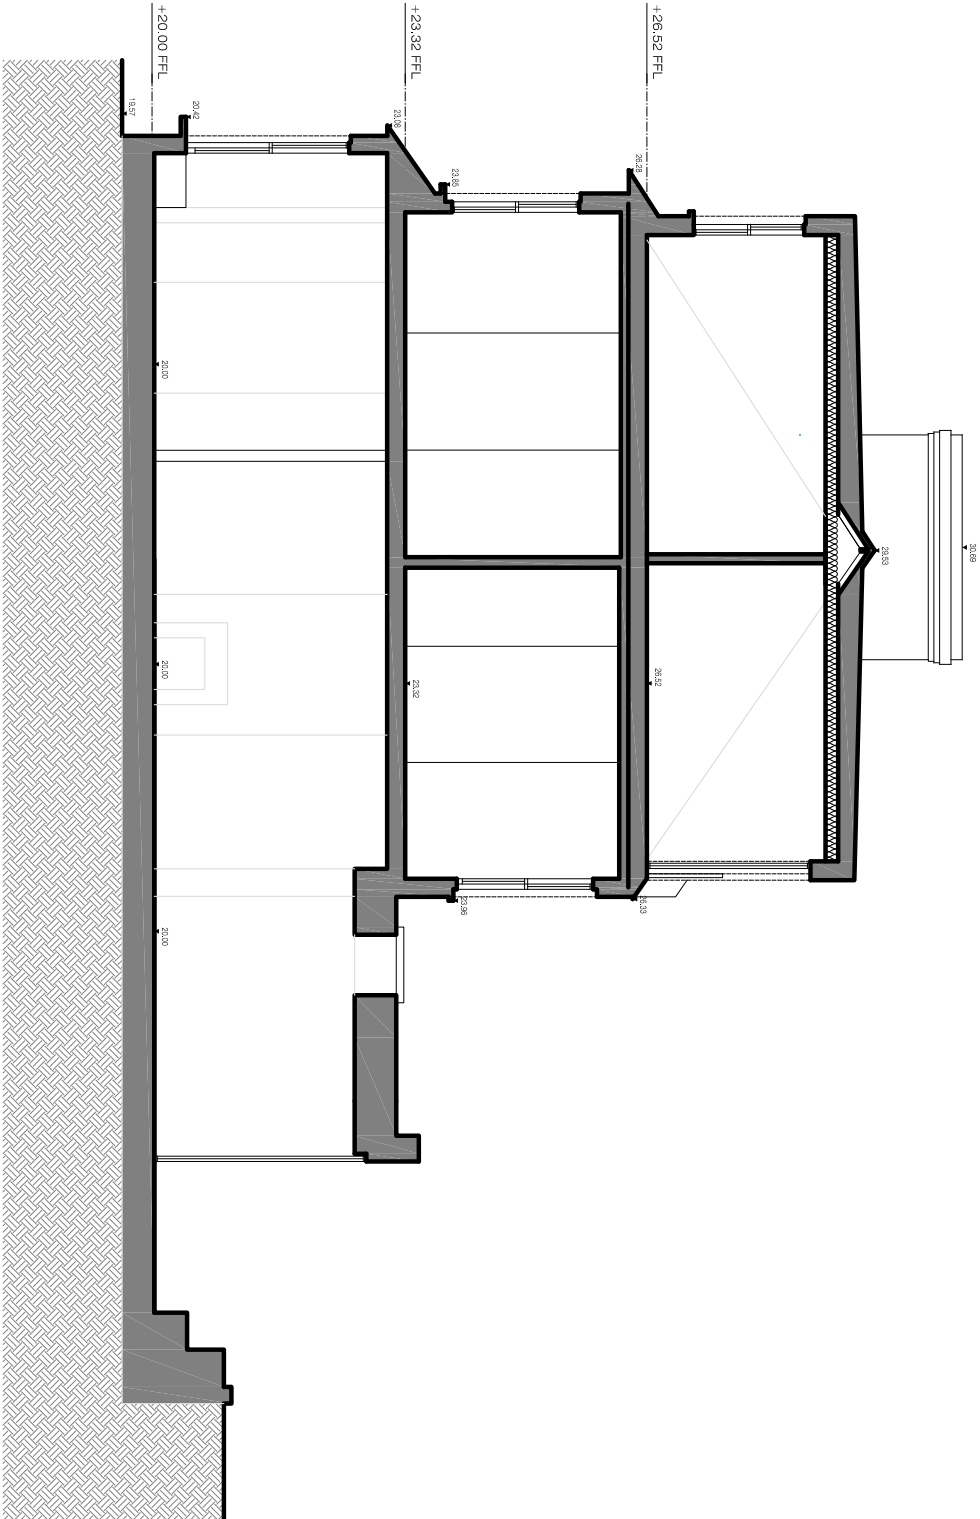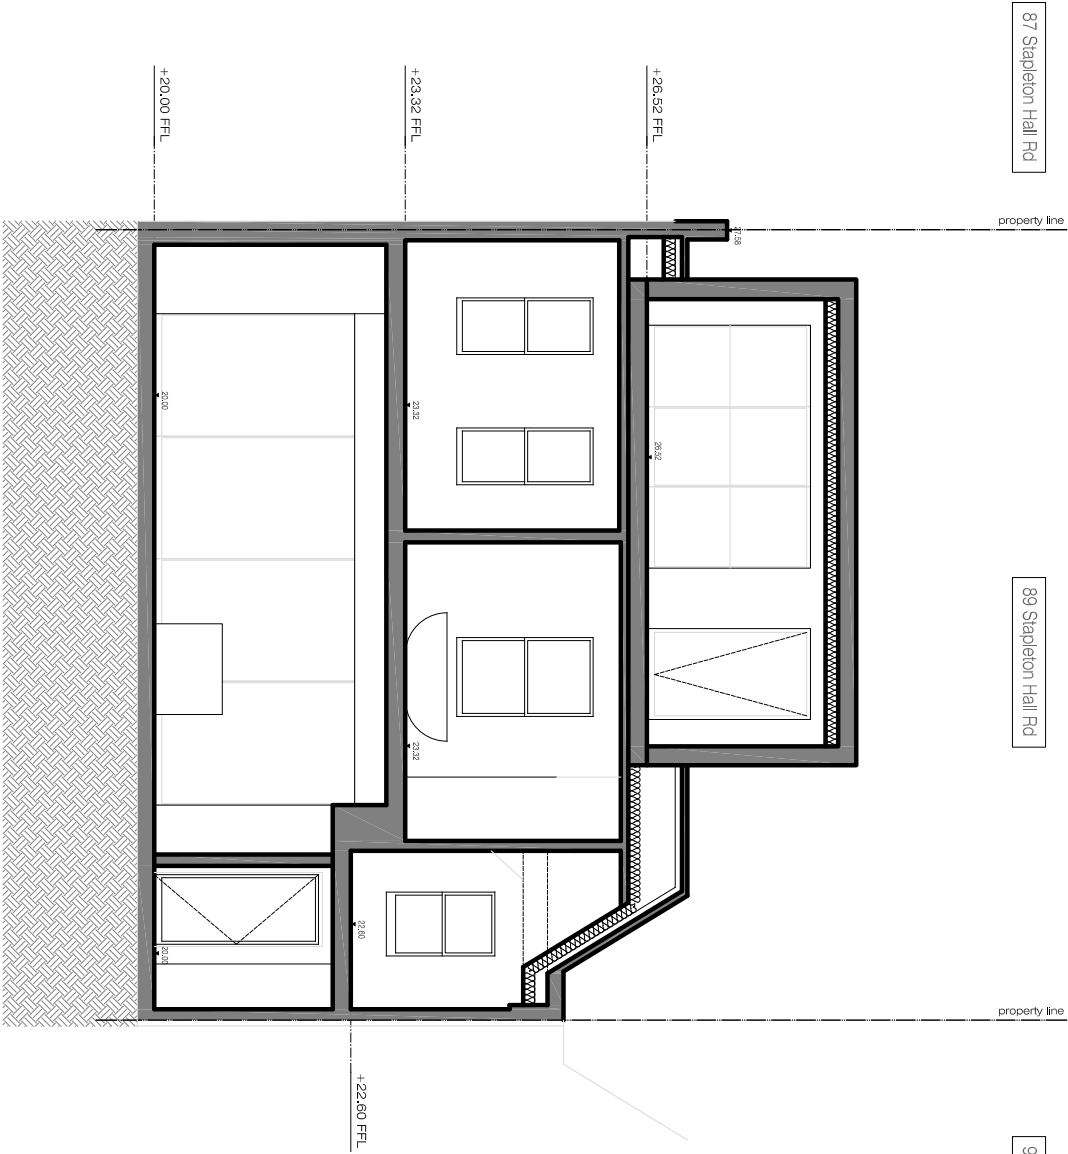

Datum: 17.00m.

Datum: 17.00m.

Proposed Section C

SCALE 1:100 @ A3

Proposed Section D

SCALE 1:100 @ A3



Lucia Pflucker Architecture Ltd

Address: 66A Rathcoole Gardens
London N8 9NB

Office: +44 (0) 7919208639
Mail: mpfl@luciapflucker.com
Website: www.luciapflucker.com


PLEASE NOTE:

- ALL DIMENSIONS TO BE CHECKED ON SITE BEFORE FABRICATION. DO NOT SCALE THIS DRAWING BUT USE ONLY FIGURED DIMENSIONS. ANY ERRORS OR OMISSIONS ARE TO BE REPORTED TO THE ARCHITECT IMMEDIATELY.
- THIS DRAWING IS TO BE READ IN CONJUNCTION WITH ALL THE RELEVANT CONTRACTS AND/OR SPECIAL CONDITIONS. DISCREPANCIES OR VARIATIONS ARE TO BE NOTIFIED TO THE ARCHITECT BEFORE WORK COMMENCES.
- ALL DRAWINGS AND DESIGNS ARE COVERED BY DESIGN RIGHT (INTELLECTUAL PROPERTY), AND MAY NOT BE DISTRIBUTED, COPIED OR ISSUED WITHOUT WRITTEN PERMISSION OF LUCIA PFLUCKER ARCHITECTURE.
- ALL DESIGN CONCEPTS ARE THE SOLE PROPERTY OF LUCIA PFLUCKER ARCHITECTURE AND NO PARTS MAY BE MADE WITHOUT WRITTEN PERMISSION OF LUCIA PFLUCKER ARCHITECTURE.
- THESE DRAWINGS ARE SUBJECT TO ANY VARIATION REQUIRED OR RECOMMENDATION BY ANY STATUTORY AUTHORITY, OR FOR THE BETTER CARRYING OUT OF THE WORKS.
- SAMPLES TO BE PROVIDED BY CONTRACTOR FOR THE ARCHITECT/CLIENT APPROVAL. ALL FINISHES TO ARCHITECT/CLIENT SATISFACTION.

REVISIONS:

No	DATE	DESCRIPTION	BY
00	07.12.2023	FOR PLANNING	LP
01	04.01.2024	FOR PLANNING	LP


Title		Scale	Dwg. No.	Rev.
Proposed Section C and Section D		1 / 100	AR-05	01
Project	89 Stapleton Hall Rd, London N4 4RH	Drawn	Project Number	
Client	PRIVATE CLIENT	Checked	0077	

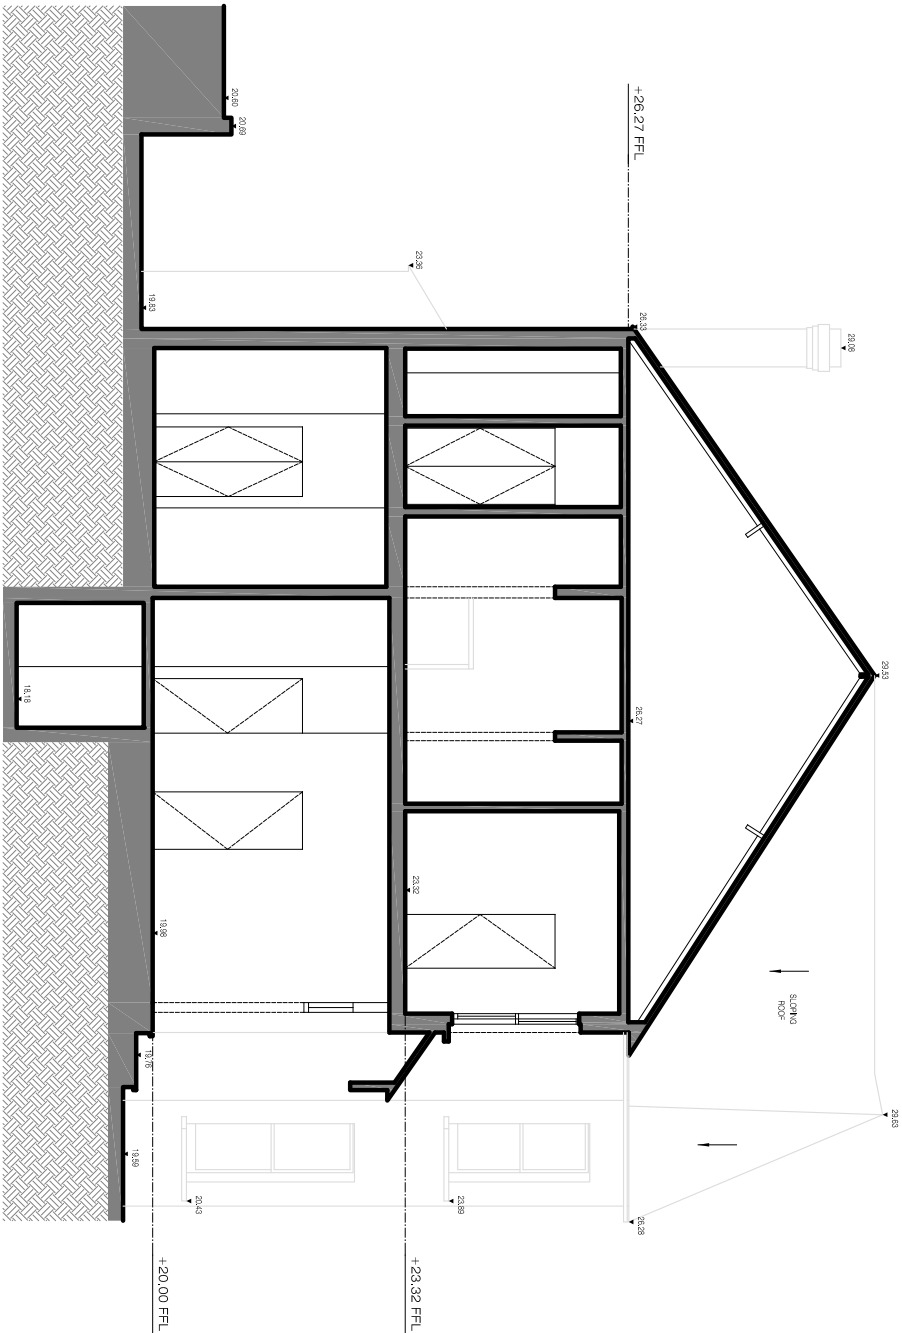

Datum: 17.00m.

Existing Section E

SCALE 1:100 @ A3

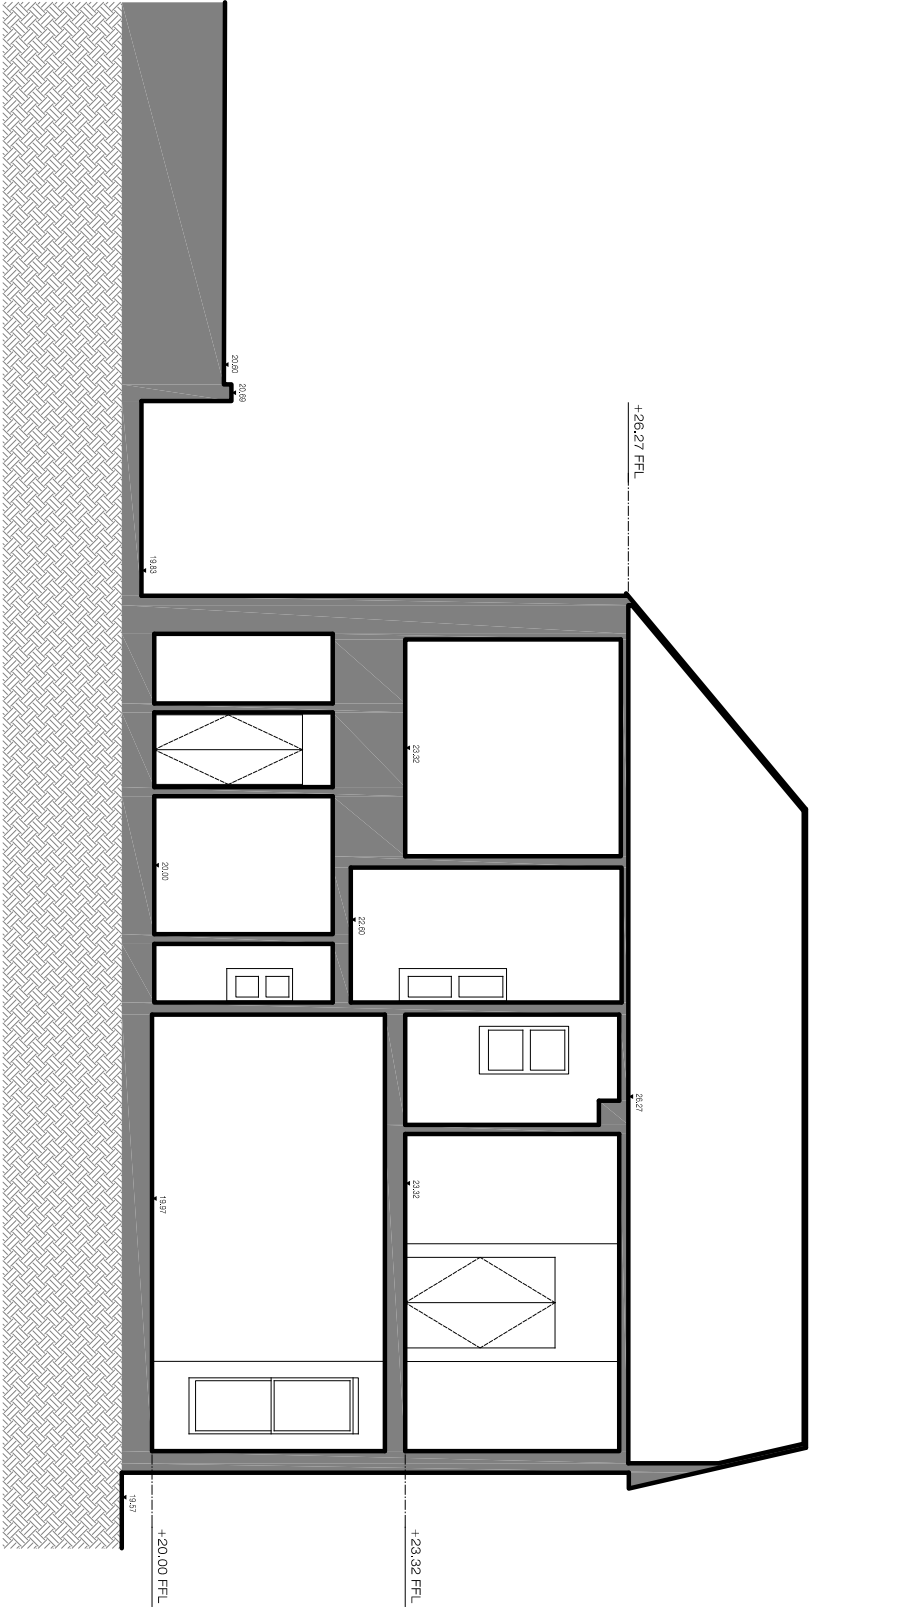

Datum: 17.00m.

Existing Section F

SCALE 1:100 @ A3



PLEASE NOTE:

- ALL DIMENSIONS TO BE CHECKED ON SITE BEFORE FABRICATION. DO NOT SCALE THIS DRAWING BUT USE ONLY FIGURED DIMENSIONS. ANY ERRORS OR OMISSIONS ARE TO BE REPORTED TO THE ARCHITECT IMMEDIATELY.
- THIS DRAWING IS TO BE READ IN CONJUNCTION WITH ALL THE RELATED CONSTRUCTION AND/OR SPECIFICATION DOCUMENTS. DISCREPANCIES OR VARIATIONS ARE TO BE NOTIFIED TO THE ARCHITECT BEFORE WORK COMMENCES.
- ALL DRAWINGS AND DESIGNS ARE COVERED BY DESIGN RIGHT (INTELLECTUAL PROPERTY), AND MAY NOT BE DISTRIBUTED, COPIED OR ISSUED WITHOUT WRITTEN PERMISSION OF LUCIA PFLOCKER ARCHITECTURE.
- ALL DESIGN CONCEPTS ARE THE SOLE PROPERTY OF LUCIA PFLOCKER ARCHITECTURE AND NO PARTS MAY BE MADE WITHOUT WRITTEN PERMISSION OF LUCIA PFLOCKER ARCHITECTURE.
- THESE DRAWINGS ARE SUBJECT TO ANY VARIATION REQUIRED OR RECOMMENDATION BY ANY STATUTORY AUTHORITY, OR FOR THE BETTER CARRYING OUT OF THE WORKS.
- SAMPLES TO BE PROVIDED BY CONTRACTOR FOR THE ARCHITECT/CLIENT APPROVAL. ALL FINISHES TO ARCHITECT/CLIENT SATISFACTION.

REVISIONS:

NO	DATE	DESCRIPTION
00	09.11.2023	FOR INFORMATION
01	07.12.2023	FOR PLANNING
02	04.01.2024	FOR PLANNING

BY
LP
LP
LP

Title

Existing Section E and Section F

Scale
1 / 100

Date
01/11/23

Dwg. No.
EX-06

Rev.
02

Project
89 Stopleton Hall Rd, London N4 4RH

Drawn
LP

Project Number
0077

Client

PRIVATE CLIENT


Checked

LP

Lucia Pflocker Architecture Ltd

Address:
66A Rathcoole Gardens
London N8 9NB


Office:
+44 (0) 7919208639
Email:
mcl@luciapflocker.com
Website:
www.luciapflocker.com

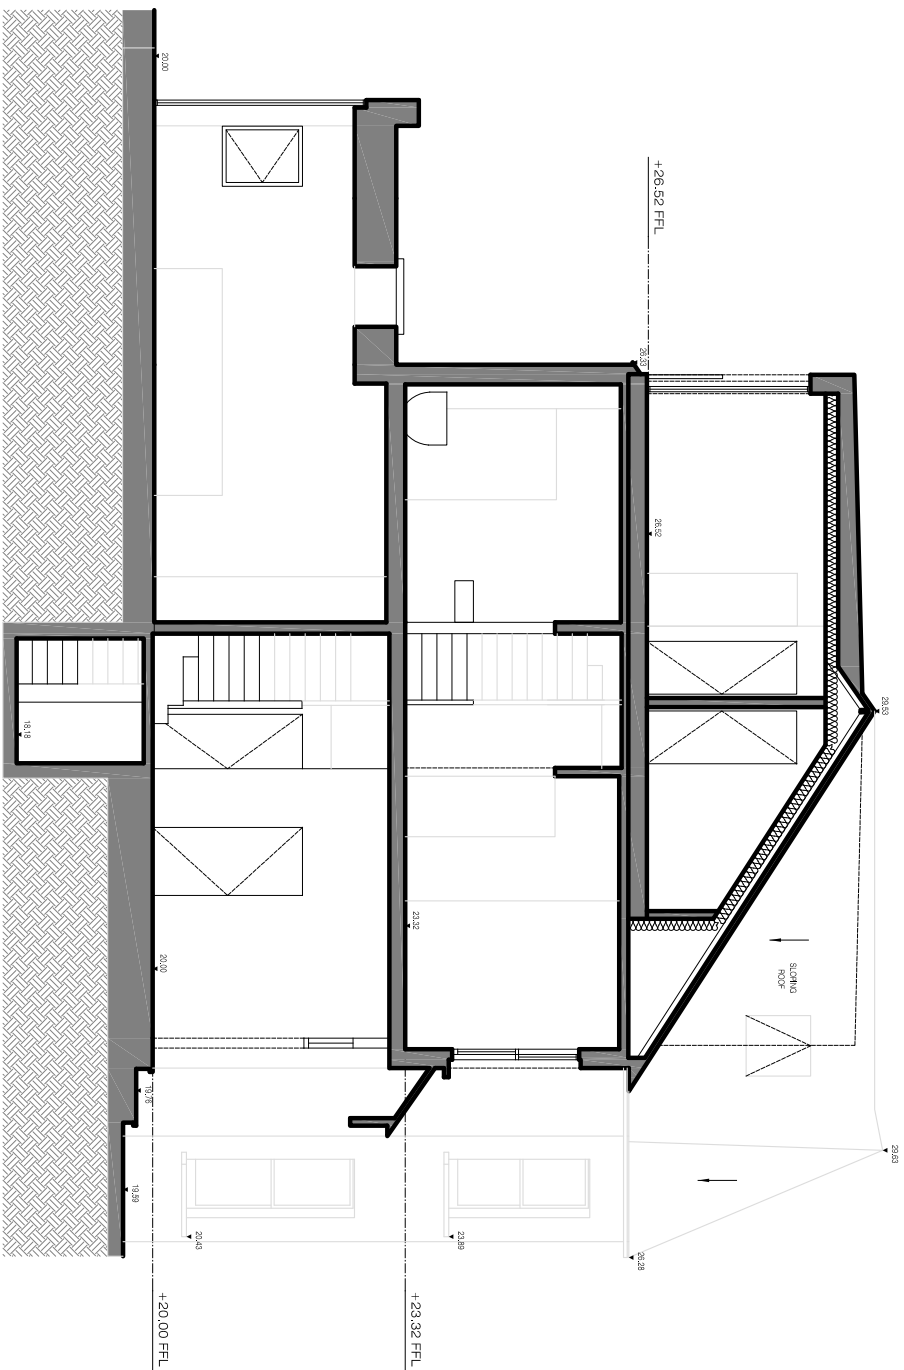

Datum: 17.00m.

Proposed Section E

SCALE 1:100 @ A3

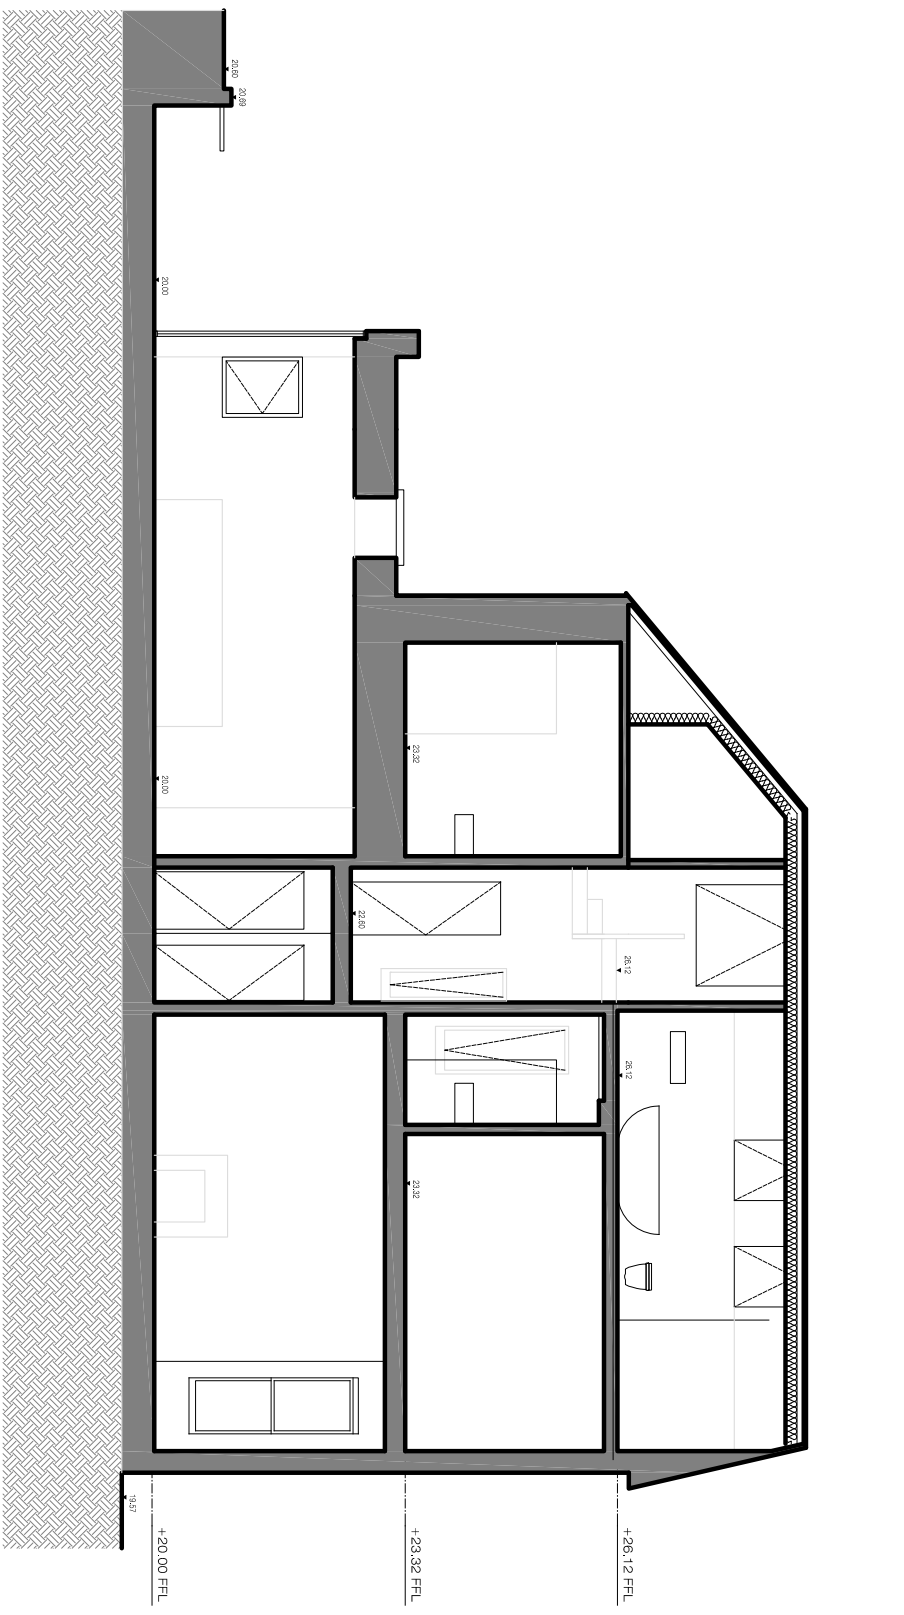


Datum: 17.00m.

Proposed Section F

SCALE 1:100 @ A3

Lucia Pflucker Architecture Ltd					
PLEASE NOTE:					
1. ALL DIMENSIONS TO BE CHECKED ON SITE BEFORE FABRICATION. DO NOT SCALE THIS DRAWING. BUT USE ONLY A FILLED IN DIMENSIONS. ANY ERRORS OR OMISSIONS ARE TO BE REPORTED TO THE ARCHITECT IMMEDIATELY.					
2. THIS DRAWING IS TO BE READ IN CONJUNCTION WITH ALL THE RELEVANT CONSULTANTS AND/OR SPECIALISTS' DRAWINGS/DOCUMENTS AND ANY DISCREPANCIES OR VARIATIONS ARE TO BE NOTIFIED TO THE ARCHITECT BEFORE WORK COMMENCES.					
3. ALL DRAWINGS AND DESIGNS ARE COVERED BY DESIGN RIGHT INTELLECTUAL PROPERTY. IT MAY NOT BE DISTRIBUTED, COPIED OR ISSUED WITHOUT WRITTEN PERMISSION OF LUCIA PFLOCKER ARCHITECTURE.					
4. ALL DESIGN CONCEPTS ARE THE SOLE PROPERTY OF LUCIA PFLOCKER ARCHITECTURE AND NO ADAPTATIONS, REPRODUCTIONS OR COPIES MAY BE MADE WITHOUT WRITTEN PERMISSION OF LUCIA PFLOCKER ARCHITECTURE.					
5. THESE DRAWINGS ARE SUBJECT TO ANY VARIATION REQUIRED OR RECOMMENDATION BY ANY STATUTORY AUTHORITY OR FOR THE BETTER CARRYING OUT OF THE WORKS.					
6. SAMPLES TO BE PROVIDED BY CONTRACTOR FOR THE ARCHITECT/CLIENT APPROVAL. ALL FINISHES TO ARCHITECT/CLIENT SATISFACTION.					
		No	Date	Description	By
		00	07-12-2023	FOR PLANNING	LP
		01	04.01.2024	FOR PLANNING	LP
Title					
Proposed Section E and Section F					
		Scale	Dwg. No.	Rev.	
		1 / 100			
		Date			
		05/12/23	AR-06	01	
Project		Drawn	Project Number		
89 Stapleton Hall Rd, London N4 4RH		LP	0077		
Client		Checked			
PRIVATE CLIENT		LP			
Office: Moll: Website:		+44 (0) 7919208639 moll@luciapflucker.com www.luciapflucker.com			

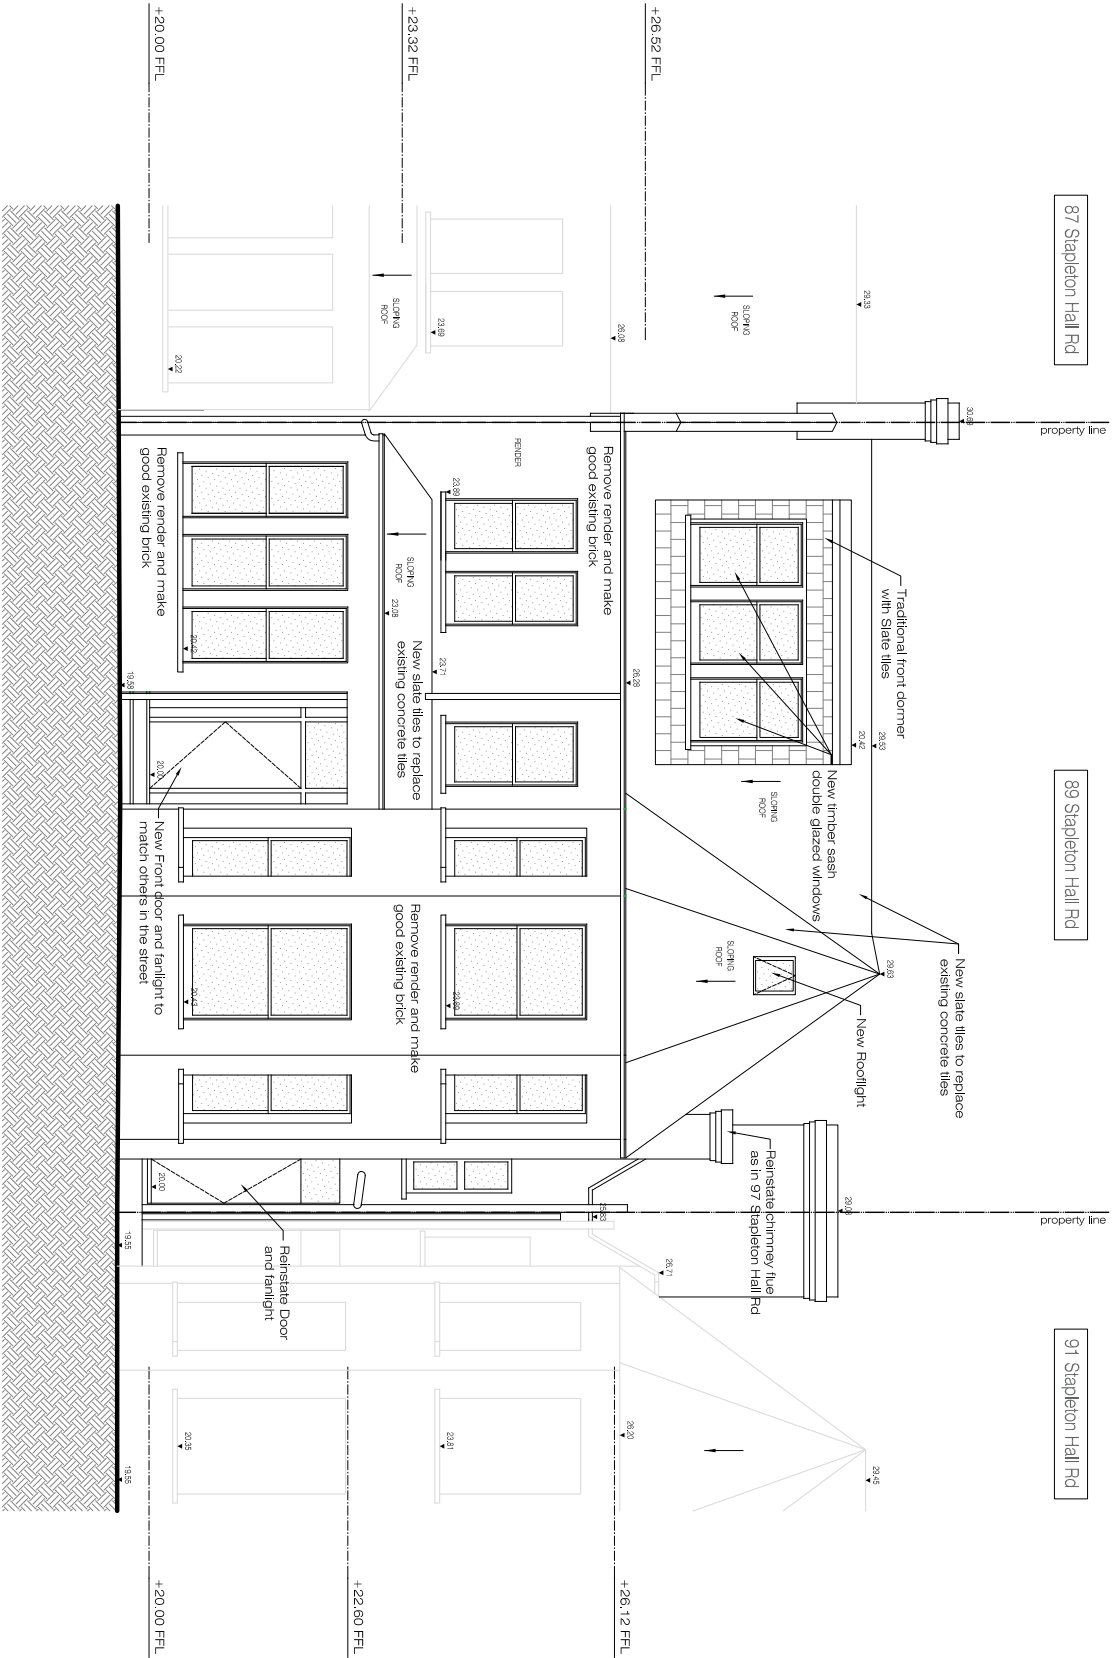

Datum: 17.00m.

Proposed Front Elevation 1

SCALE 1:100 @ A3

ALL EXISTING WINDOWS TO BE REPLACED WITH CONSERVATION STYLE DOUBLE GLAZED TIMBER SASH WINDOWS UNLESS INDICATED OTHERWISE.

Lucia Plucker Architecture Ltd

Address: 66A Rothcoole Gardens
London N8 9NB

Office: +44 (0) 7919208639
Mail: mcl@luciaplucker.com
Website: www.luciaplucker.com

PLEASE NOTE:

- ALL DIMENSIONS TO BE CHECKED ON SITE BEFORE FABRICATION. DO NOT SCALE THIS DRAWING BUT USE ONLY FIGURED DIMENSIONS. ANY ERRORS OR OMISSIONS ARE TO BE REPORTED TO THE ARCHITECT IMMEDIATELY.
- THIS DRAWING IS TO BE READ IN CONJUNCTION WITH ALL THE RELEVANT CONSTRUCTION AND/OR SPECIAL FINISHES SCHEDULES AND SPECIFICATIONS. DISCREPANCIES OR VARIATIONS ARE TO BE NOTIFIED TO THE ARCHITECT BEFORE WORK COMMENCES.
- ALL DRAWINGS AND DESIGNS ARE COVERED BY DESIGN RIGHT (INTELLECTUAL PROPERTY), AND MAY NOT BE DISTRIBUTED, COPIED OR ISSUED WITHOUT WRITTEN PERMISSION OF LUCIA PLUCKER ARCHITECTURE.
- ALL DESIGN CONCEPTS ARE THE SOLE PROPERTY OF LUCIA PLUCKER ARCHITECTURE AND NO PARTS MAY BE MADE WITHOUT WRITTEN PERMISSION OF LUCIA PLUCKER ARCHITECTURE.
- THESE DRAWINGS ARE SUBJECT TO ANY VARIATION REQUIRED OR RECOMMENDATION BY ANY STATUTORY AUTHORITY, OR FOR THE BETTER CARRYING OUT OF THE WORKS.
- SAMPLES TO BE PROVIDED BY CONTRACTOR FOR THE ARCHITECT/CLIENT APPROVAL. ALL FINISHES TO ARCHITECT/CLIENT SATISFACTION.

REVISIONS:

NO	DATE	DESCRIPTION	BY
00	07.12.2023	FOR PLANNING	LP
01	08.12.2023	FOR PLANNING	LP

Title

Proposed Front and Side Elevations

Project 89 Stapleton Hall Rd, London N4 4RH

Client PRIVATE CLIENT


Scale 1 / 100
Date 05/12/23

Dwg. No. AR-07

Rev. 01

Project Number 0077

Datum: 17.00m.

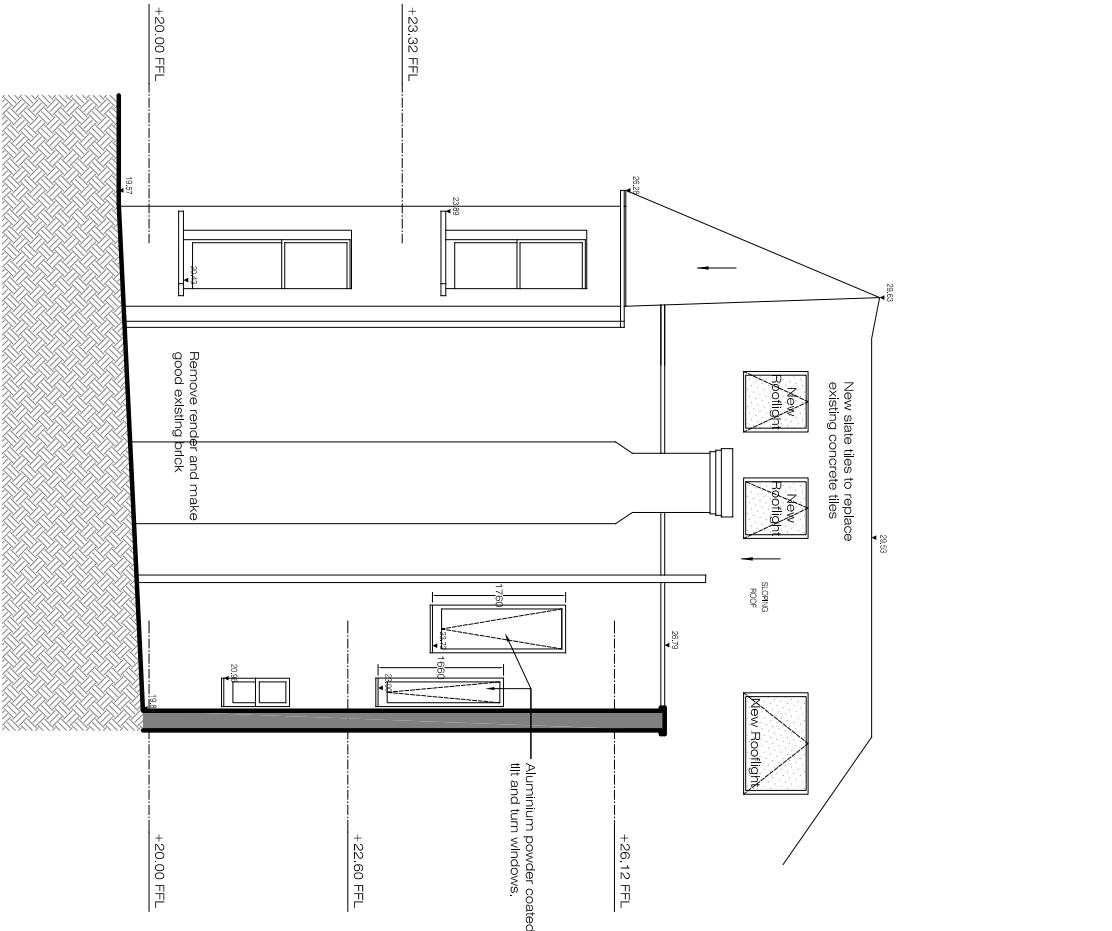

Proposed Side Elevation 2

SCALE 1:100 @ A3


0 0.5m 1m 2m 3m 4m 5m
Scale 1:100 @ A3



Datum: 17.00m.

Existing Rear Elevation 3

SCALE 1:100 @ A3

 

PLEASE NOTE:

- ALL DIMENSIONS TO BE CHECKED ON SITE BEFORE FABRICATION. DO NOT SCALE THIS DRAWING BUT USE ONLY FIGURED DIMENSIONS. ANY ERRORS OR OMISSIONS ARE TO BE REPORTED TO THE ARCHITECT IMMEDIATELY.
- THIS DRAWING IS TO BE READ IN CONJUNCTION WITH ALL THE RELEVANT CONTRACTS AND/OR SPECIFICATIONS. DISCREPANCIES OR VARIATIONS ARE TO BE NOTIFIED TO THE ARCHITECT BEFORE WORK COMMENCES.
- ALL DRAWINGS AND DESIGNS ARE COVERED BY DESIGN RIGHT (INTELLECTUAL PROPERTY), AND MAY NOT BE DISTRIBUTED, COPIED OR ISSUED WITHOUT WRITTEN PERMISSION OF LUCIA PFLOCKER ARCHITECTURE.
- ALL DESIGN CONCEPTS ARE THE SOLE PROPERTY OF LUCIA PFLOCKER ARCHITECTURE AND NO PARTS THEREOF MAY BE REPRODUCED OR USED IN ANY MANNER WITHOUT WRITTEN PERMISSION OF LUCIA PFLOCKER ARCHITECTURE.
- THESE DRAWINGS ARE SUBJECT TO ANY VARIATION REQUIRED OR RECOMMENDATION BY ANY STATUTORY AUTHORITY, OR FOR THE BETTER CARRYING OUT OF THE WORKS.
- SAMPLES TO BE PROVIDED BY CONTRACTOR FOR THE ARCHITECT/CLIENT APPROVAL. ALL FINISHES TO ARCHITECT/CLIENT SATISFACTION.

REVISIONS:

No	DATE	DESCRIPTION	BY
00	09.11.2023	FOR INFORMATION	LP
01	07.12.2023	FOR PLANNING	LP


Title		Scale	Dwg. No.	Rev.
Existing Rear Elevation		1 / 100		
		Date	EX-08	01
		01/11/23		
Project	89 Stapleton Hall Rd, London N4 4RH	Drawn LP	Project Number 0077	
Client	PRIVATE CLIENT	Checked LP		

Lucia Pflocker Architecture Ltd

Address: 66A Rathcoole Gardens
London N8 9NB

Office: +44 (0) 7919208639
Email: mcl@luciapflocker.com

Website: www.luciapflocker.com

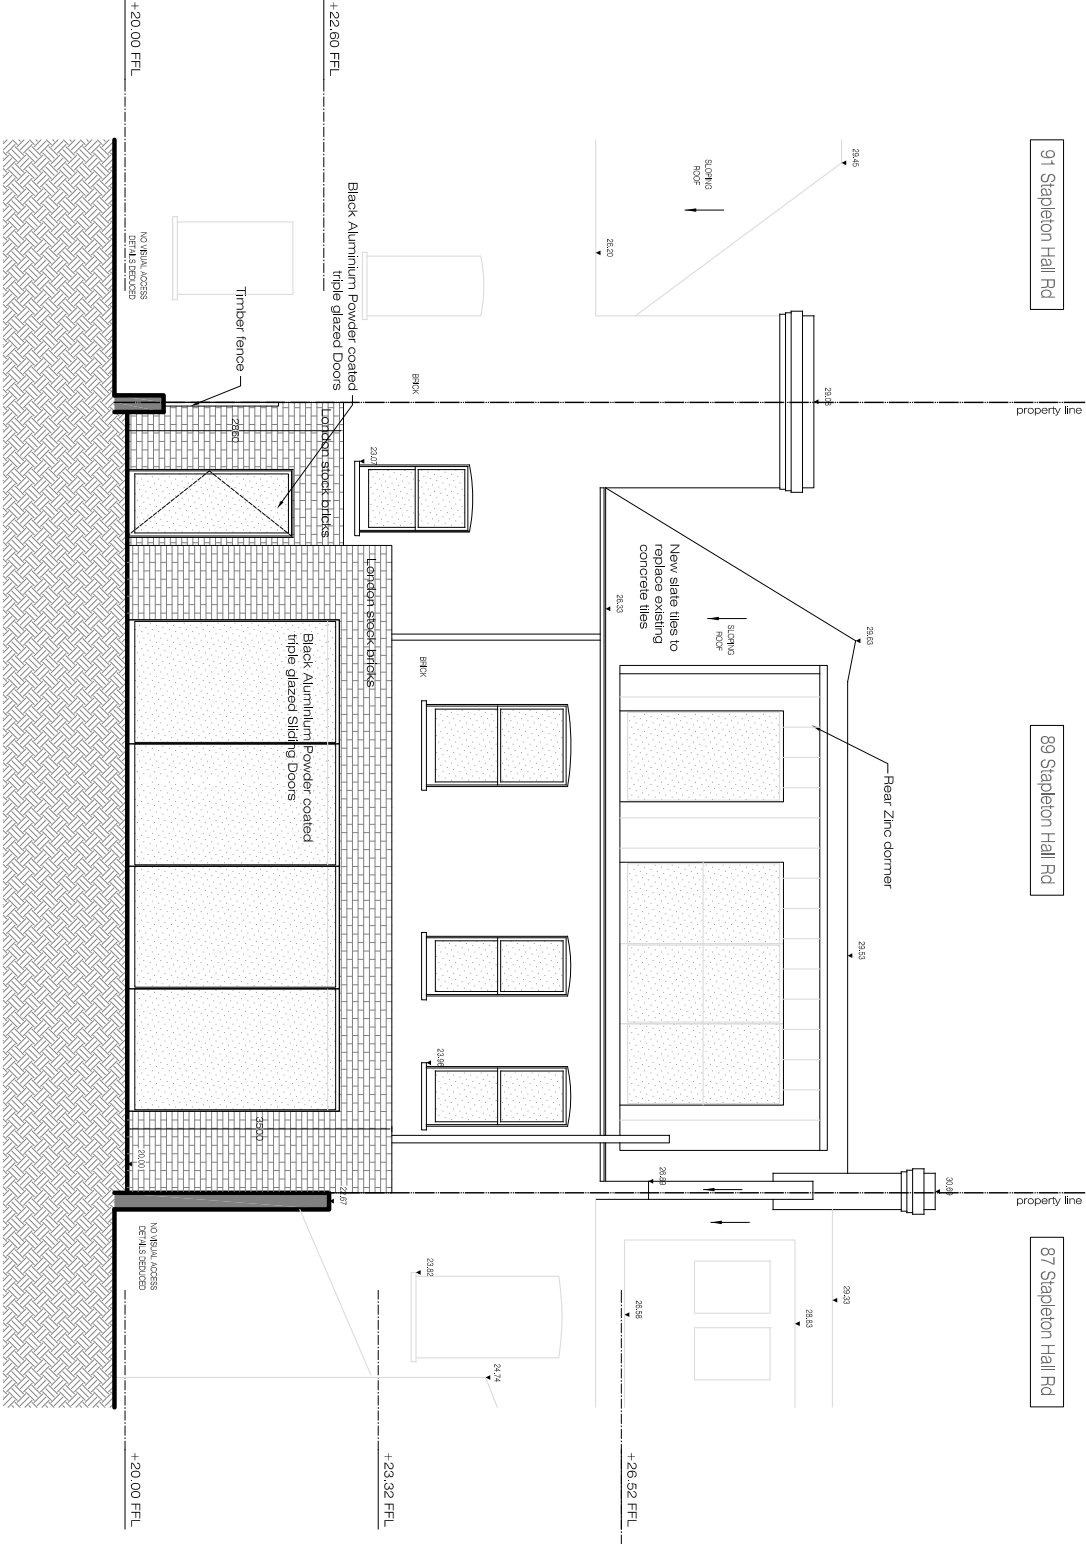

Datum: 17.00m.

Proposed Rear Elevation 3

SCALE 1:100 @ A3

ALL EXISTING WINDOWS TO BE REPLACED WITH CONSERVATION STYLE DOUBLE GLAZED TIMBER SASH WINDOWS UNLESS INDICATED OTHERWISE.

Lucia Pflucker Architecture Ltd

Address: 66A Rathcoole Gardens
London N8 9NB

Office: +44 (0) 7919208639
Mail: mpfl@luciapflucker.com
Website: www.luciapflucker.com

PLEASE NOTE:

- ALL DIMENSIONS TO BE CHECKED ON SITE BEFORE FABRICATION. DO NOT SCALE THIS DRAWING BUT USE ONLY FIGURED DIMENSIONS. ANY ERRORS OR OMISSIONS ARE TO BE REPORTED TO THE ARCHITECT IMMEDIATELY.
- THIS DRAWING IS TO BE READ IN CONJUNCTION WITH ALL THE RELEVANT CONSTRUCTION AND MATERIAL SPECIFICATIONS. ANY DISCREPANCIES OR VARIATIONS ARE TO BE NOTIFIED TO THE ARCHITECT BEFORE WORK COMMENCES.
- ALL DRAWINGS AND DESIGNS ARE COVERED BY DESIGN RIGHT (INTELLECTUAL PROPERTY) AND MAY NOT BE DISTRIBUTED, COPIED OR ISSUED WITHOUT WRITTEN PERMISSION OF LUCIA PFLUCKER ARCHITECTURE.
- ALL DESIGN CONCEPTS ARE THE SOLE PROPERTY OF LUCIA PFLUCKER ARCHITECTURE AND NO PARTS MAY BE MADE WITHOUT WRITTEN PERMISSION OF LUCIA PFLUCKER ARCHITECTURE.
- THESE DRAWINGS ARE SUBJECT TO ANY VARIATION REQUIRED OR RECOMMENDATION BY ANY STATUTORY AUTHORITY, OR FOR THE BETTER CARRYING OUT OF THE WORKS.
- SAMPLES TO BE PROVIDED BY CONTRACTOR FOR THE ARCHITECT/CLIENT SATISFACTION.

REVISIONS:

No	DATE	DESCRIPTION	BY
00	07.12.2023	FOR PLANNING	LP

Title		Scale	Dwg. No.	Rev.
Proposed Rear Elevation		1 / 100	AR-08	00
		Date		
Project 89 Stapleton Hall Rd, London N4 4RH		05/12/23		
Client	Drawn	Project Number 0077		
	LP			
	Checked			
PRIVATE CLIENT		LP		

