


Note: All doors on to the stairway must be FD30 rated fire doors to BS 476-22:1987 except bathroom and toilet doors.

Mains Operated Smoke Alarm System. Ensure that the mains operated, battery back-up, interlinked smoke alarm system is installed in accordance with BS5839: Part 6.

All glazing in 'critical' locations (i.e below 1500mm for doors and 800mm for windows, to internal and external walls) is to be safety glazing. If laminate or toughened glass is to be used it should be in accordance with BS6206, if to provide containment. This includes roof lights at low level.

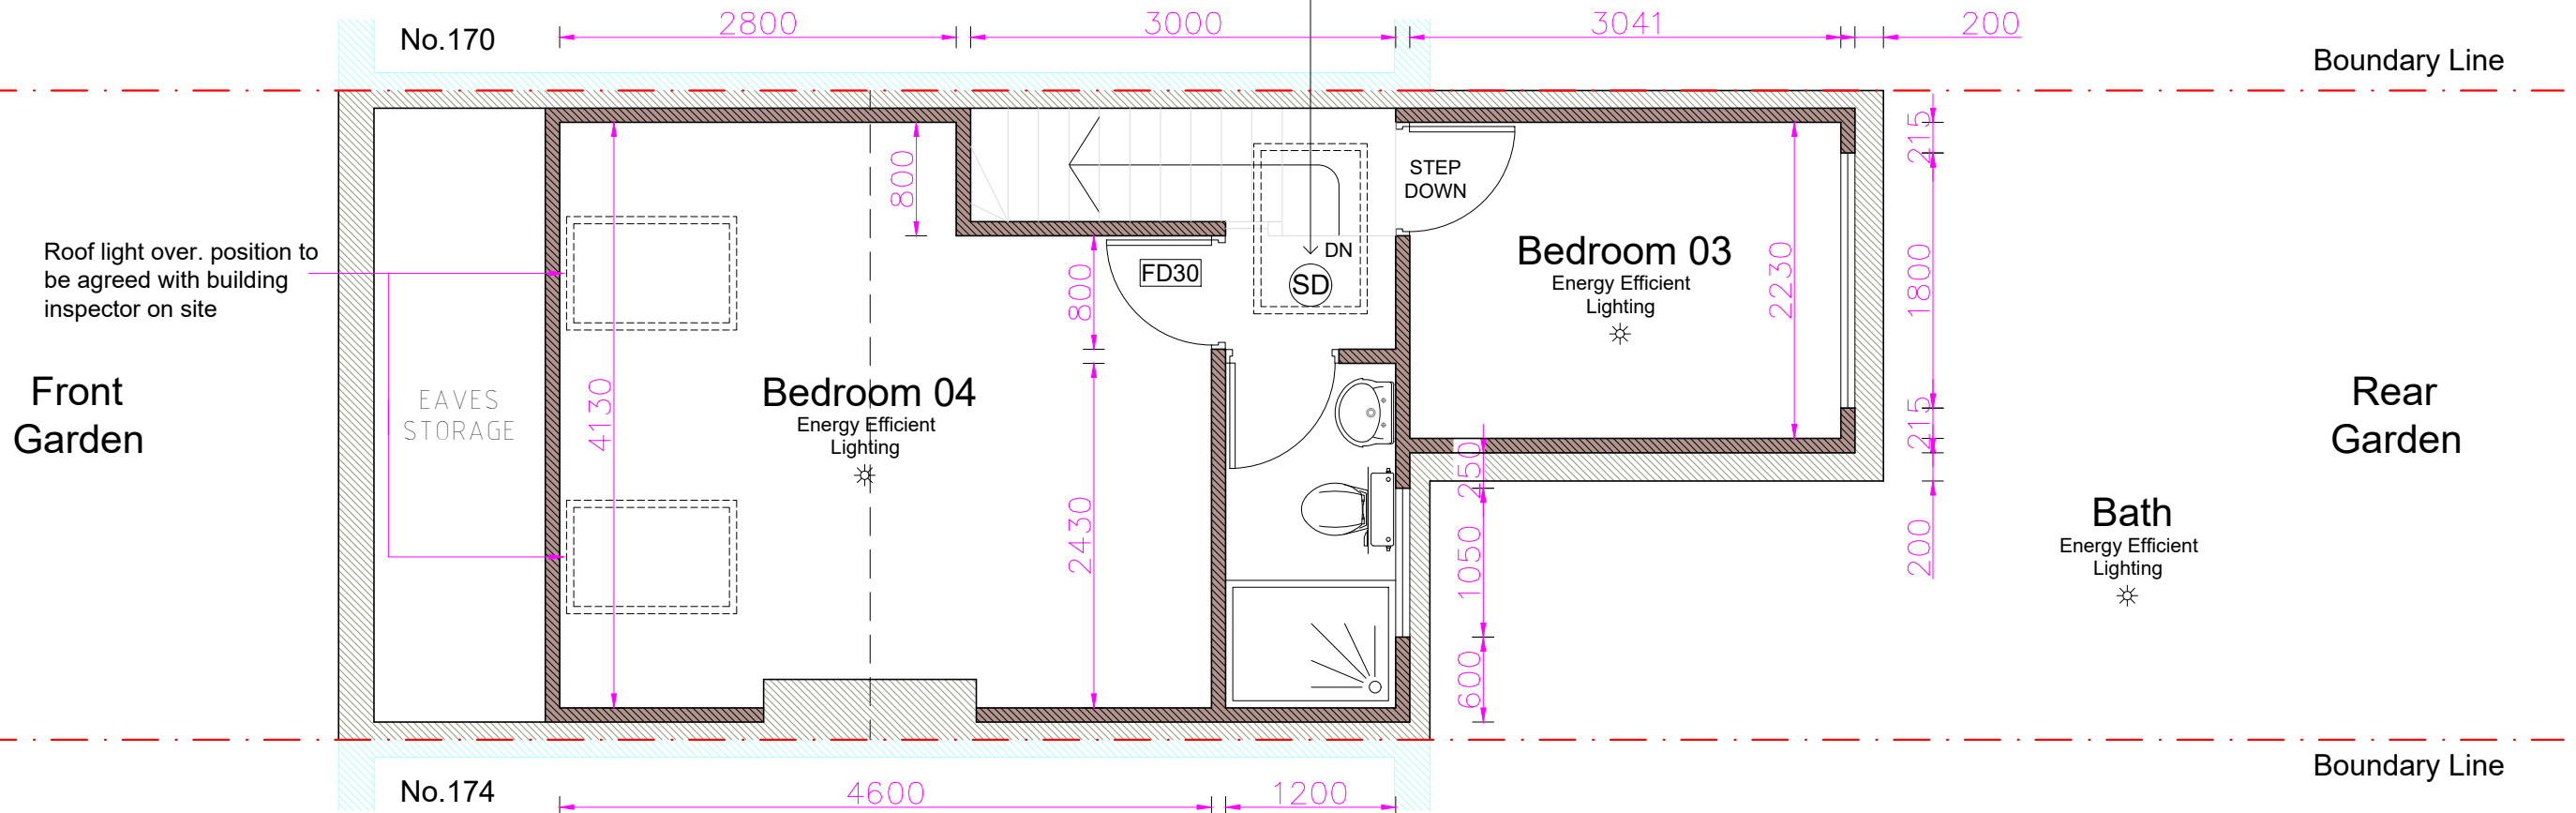


Proposed Second Floor Plan 1:50

Dormer face to be set back by at least 200mm from face of rear wall.

Proposed Plan
Proposed Loft Conversion

SCALE 1:50@A3

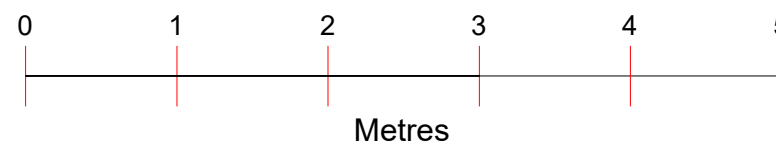

Project : Proposed Loft Conversion
Address : 172 ROSLYN ROAD
LONDON
N15 5JJ

Drawing no : 172_RD_PD_05
Issue :
Date : 21/12/23