



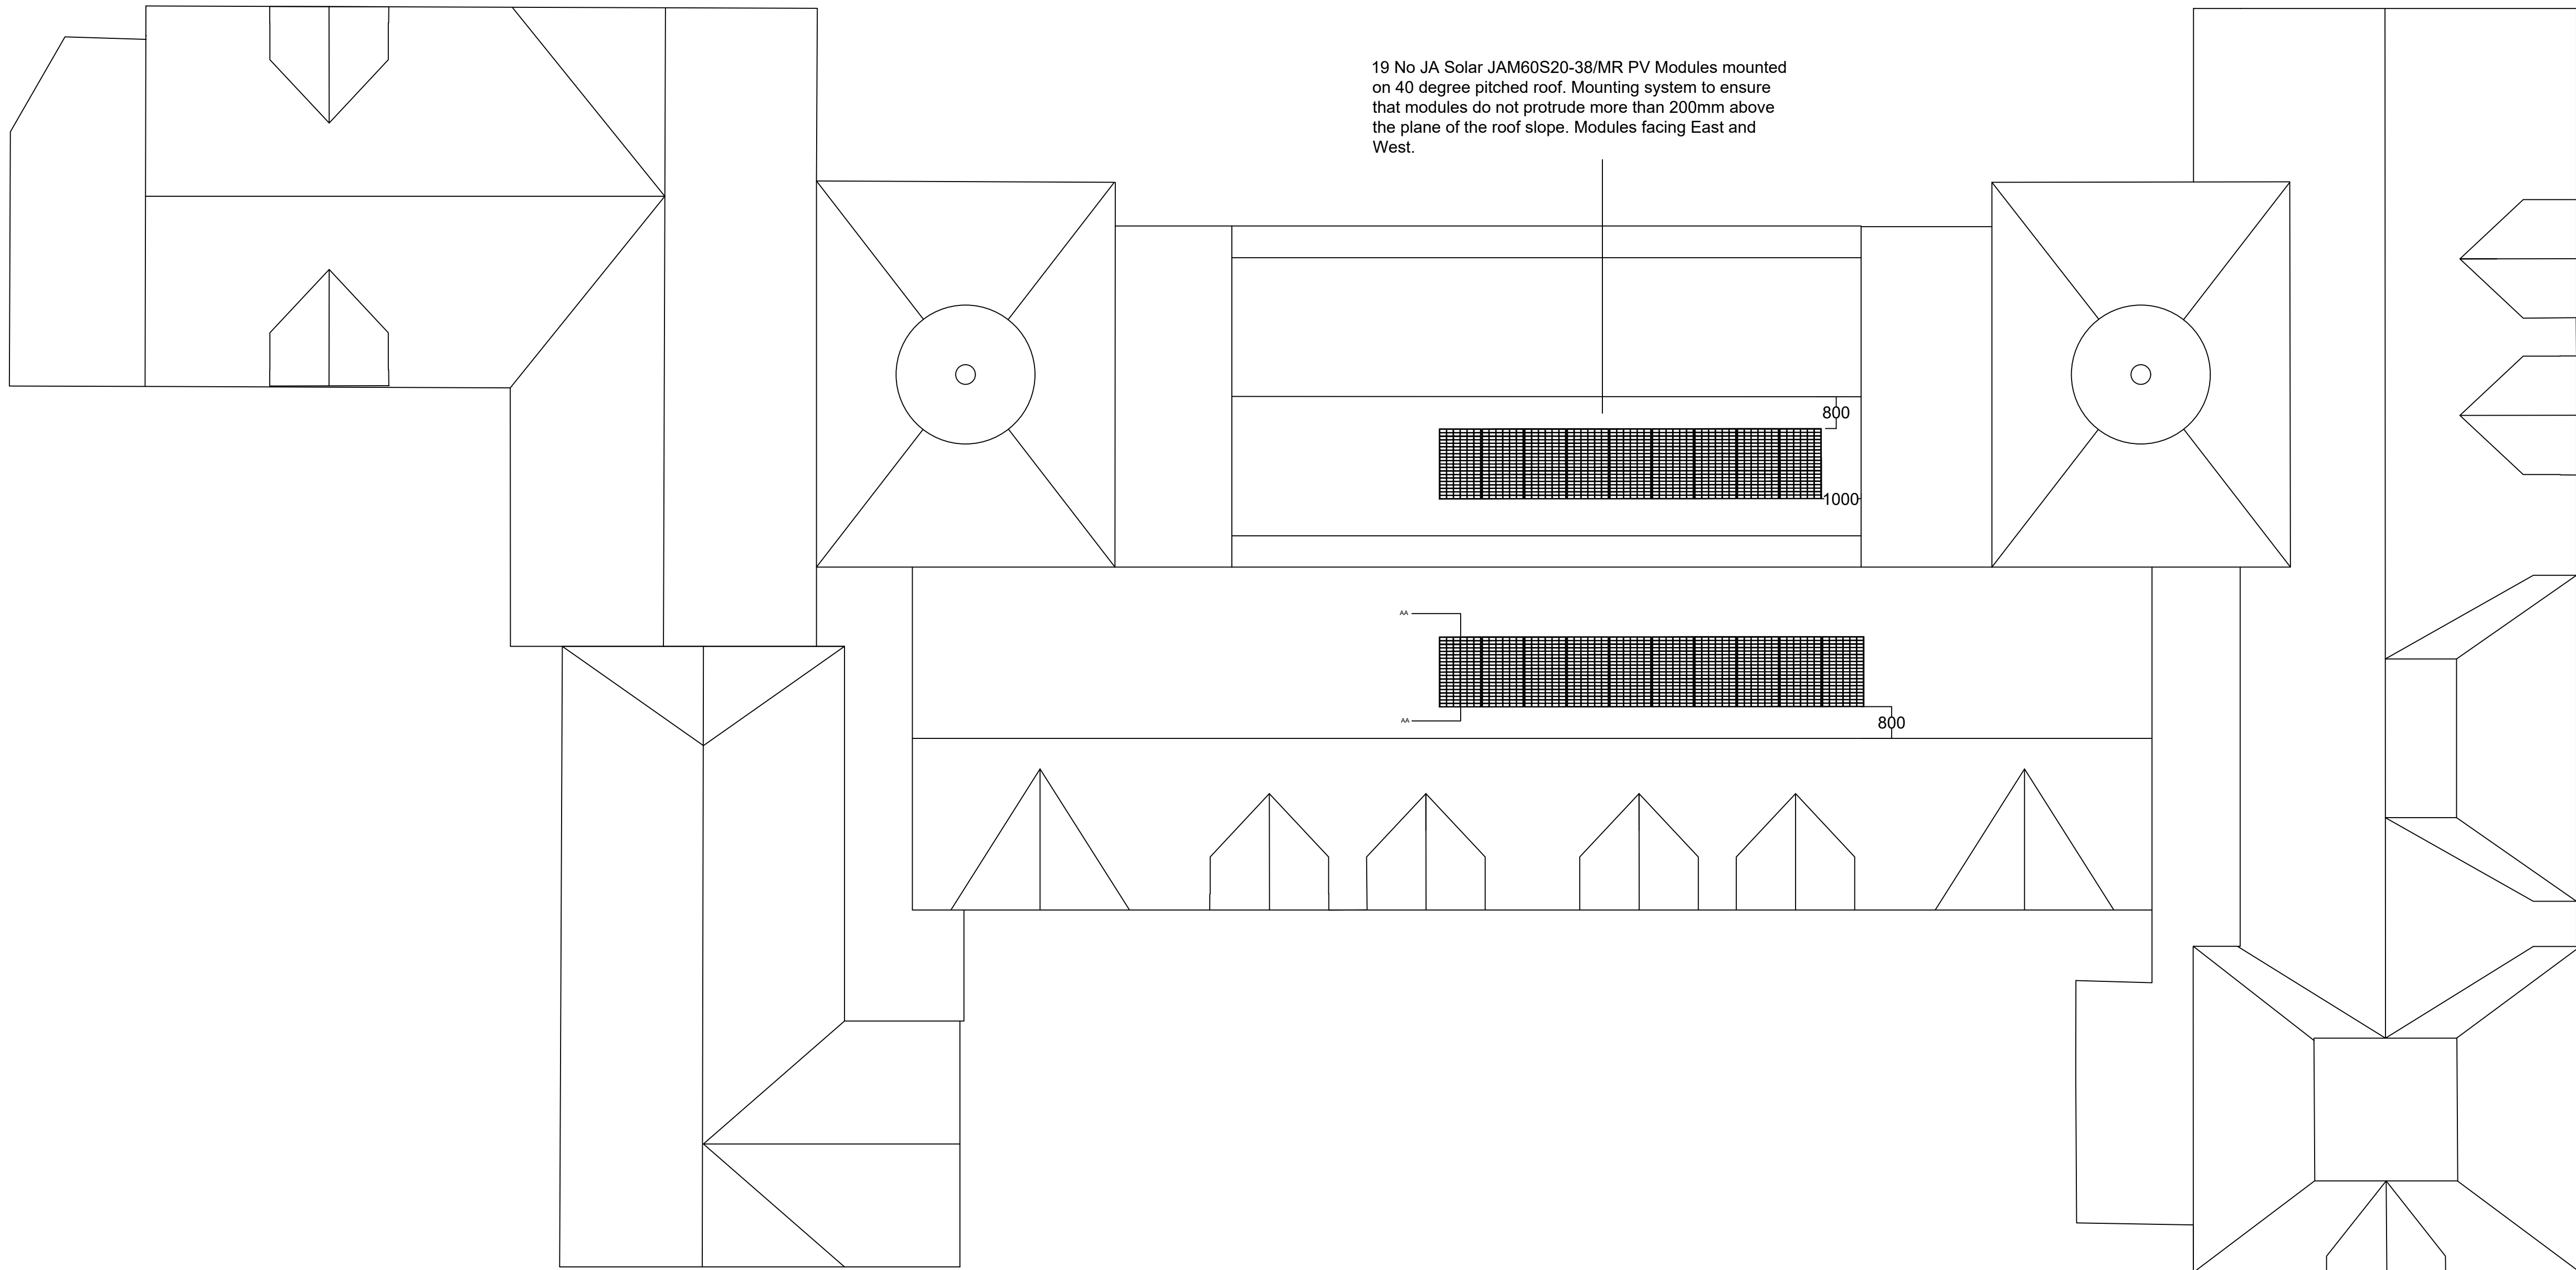

JA Solar JAM60S20-380/MR PV Modules mounted on pitched
slate roof

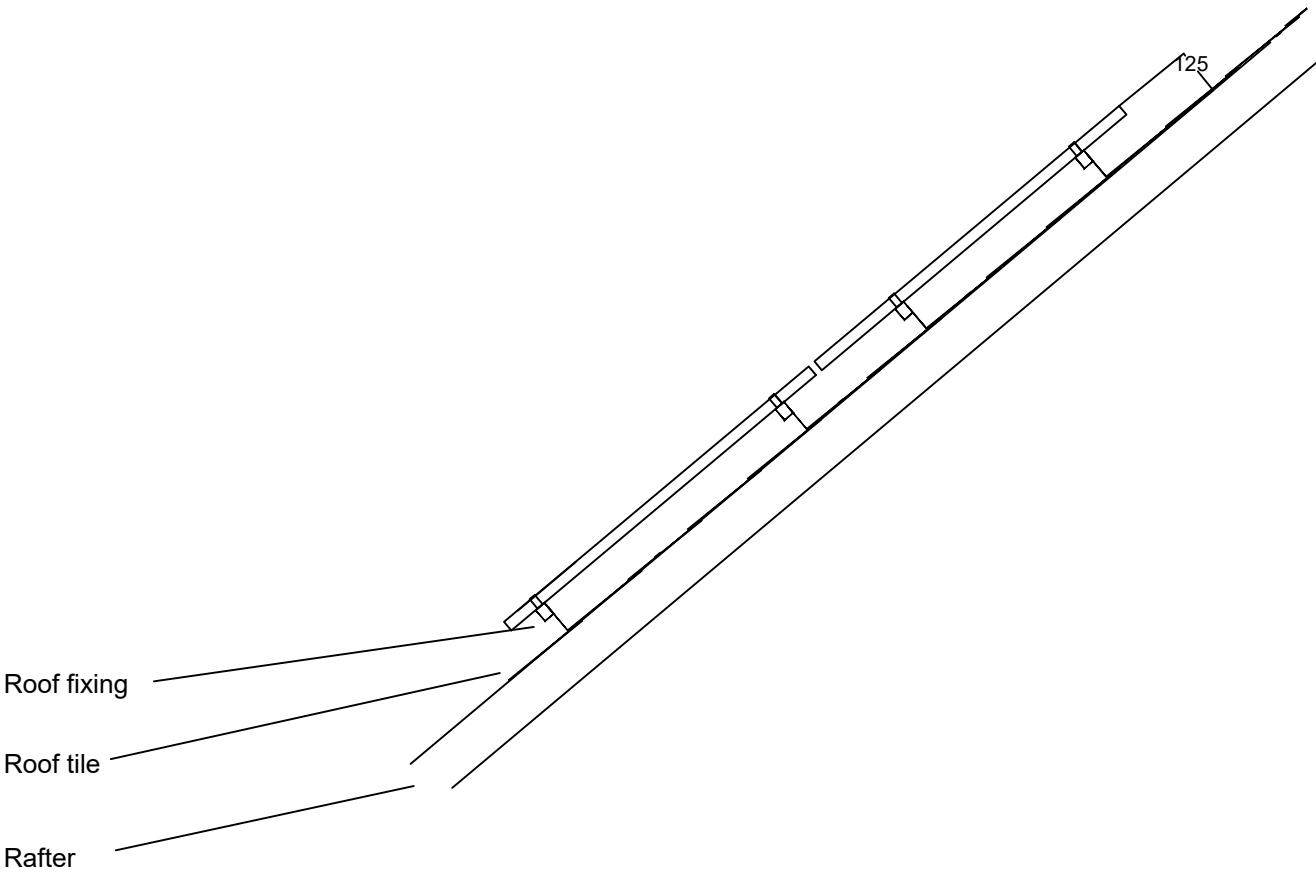

SECTION AA SHOWING PV MODULE MOUNTING SCALE 1:20

General Notes

All works to comply with The Town and Country Planning (General Permitted Development) (England) Order 2015 for class J installations.

A	Relocated PV panels to less viewable roofs from the ground	07/12/23
No.	Revision/Issue	Date

Firm Name and Address

eEnergy Services UK Ltd
20 St Thomas Street
London
SE1 9RS

Project Name and Address

Solar PV installation
Trinity Primary Academy
Bounds Green Lane
London
N22 8ES

Drawing Title

Roof Plan

Project	SOR-008114/17	Sheet
Date	18 April 2023	
Scale	1:100 @ A1	