


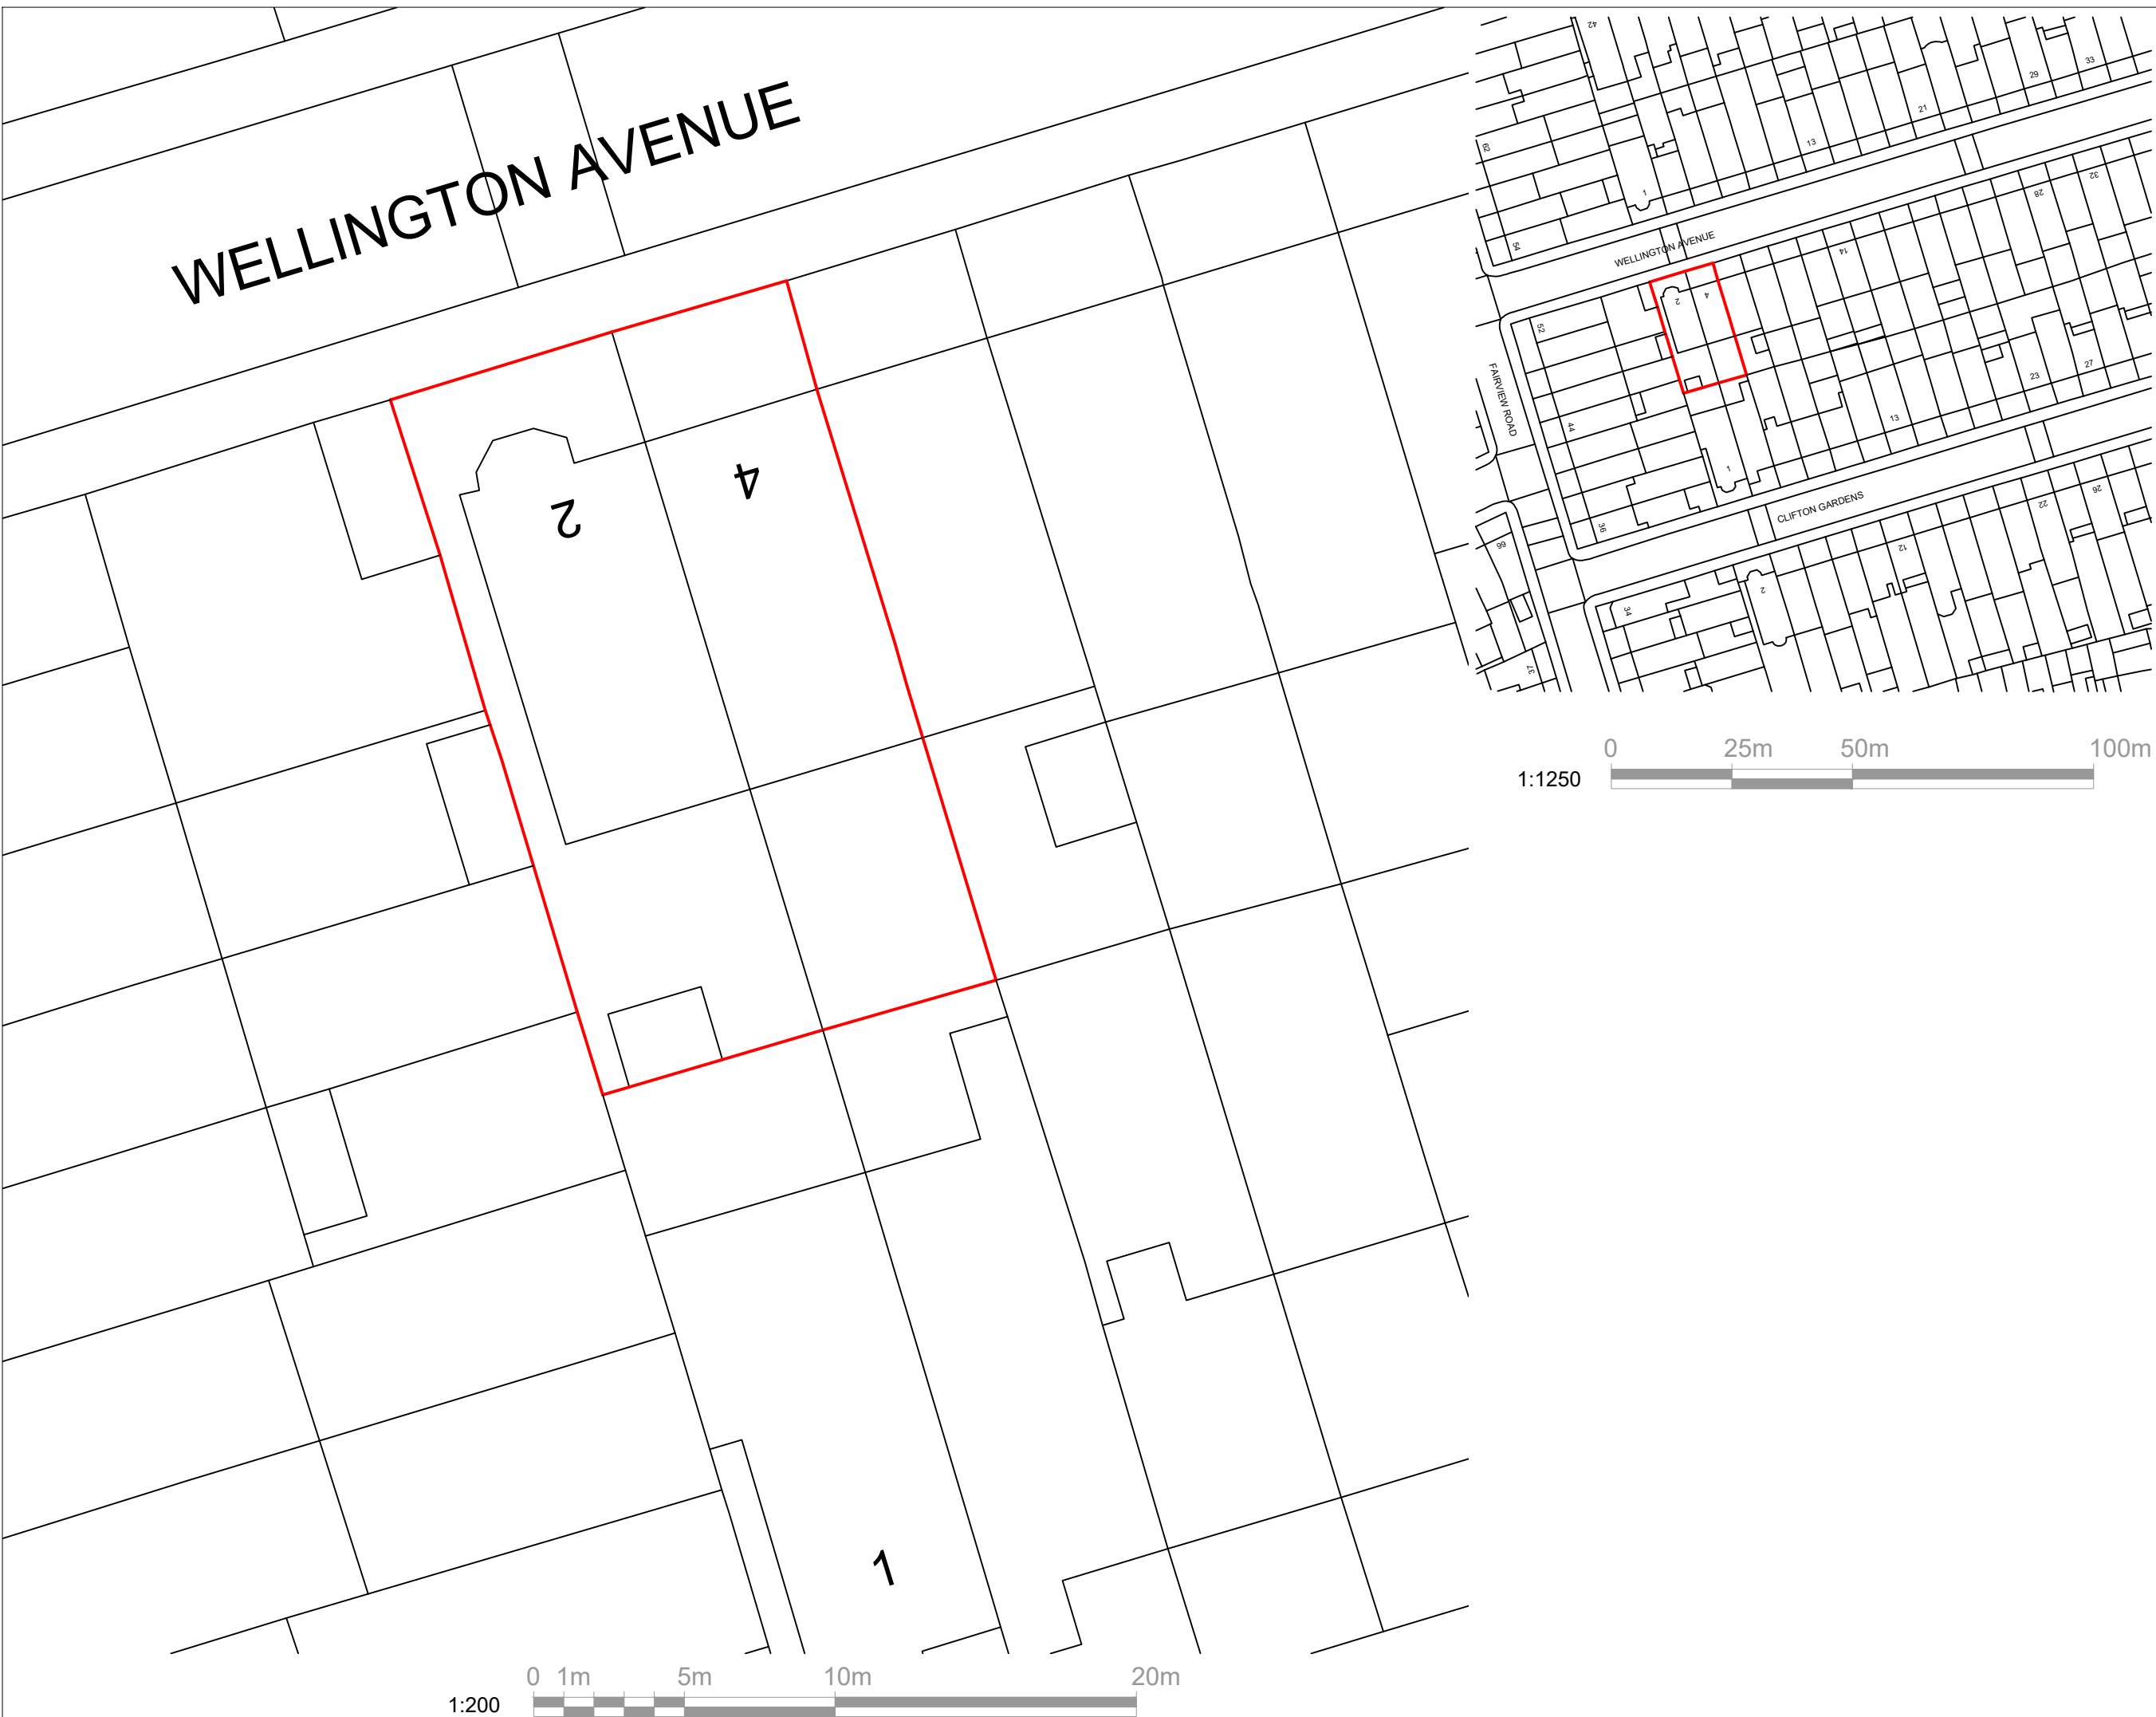



SIGNATURE PLANS
YOUR LOCAL ARCHITECTURE STUDIO


SIGNATURE PLANS LTD.

45 STAMFORD HILL, LONDON N16 5SR

07491265532

INFO@SIGNATUREPLANS.CO.UK

N

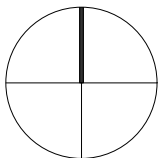

PROPERTY ADDRESS:
**2 - 4 WELLINGTON AVENUE,
LONDON N15 6AS**

PROJECT TITLE:
**PROPOSED PART FIRST FLOOR
REAR EXTENSION**

SHEET TITLE:
LOCATION AND SITE PLAN

DATE:4 December 2023

REVISION:RV00

SCALE:1:200/1:1250 @A3




PAGE NO:01 OF 13

SIGNATURE PLANS LTD.

45 STAMFORD HILL, LONDON N16 5SR

07491265532

INFO@SIGNATUREPLANS.CO.UK

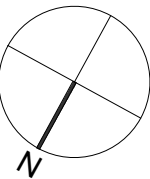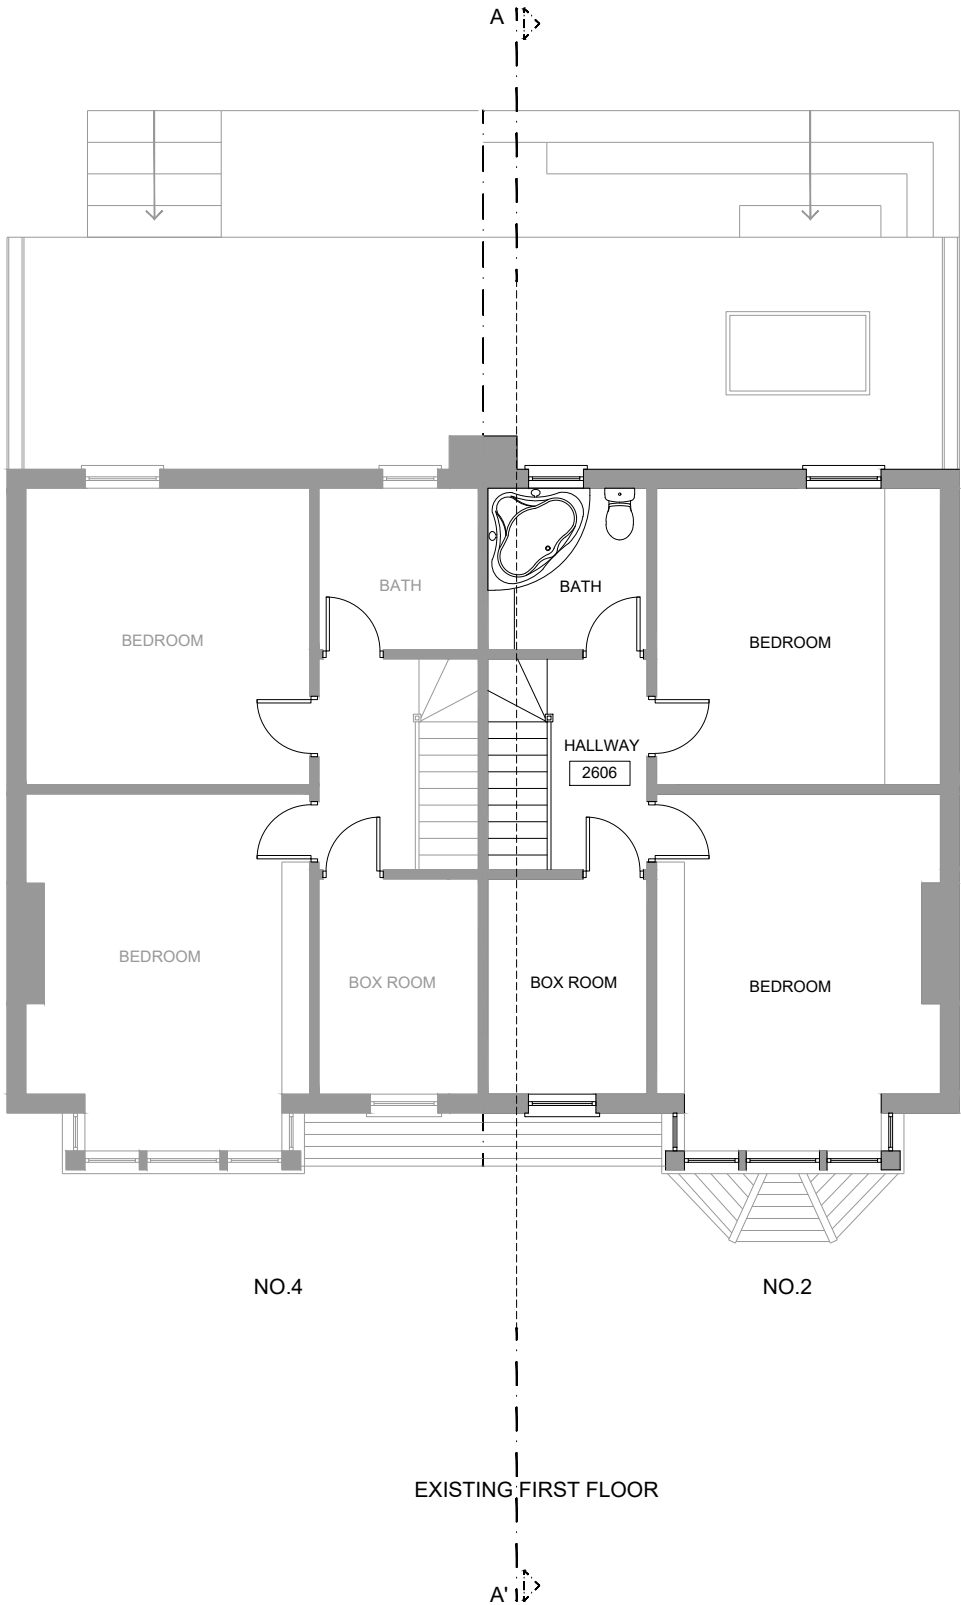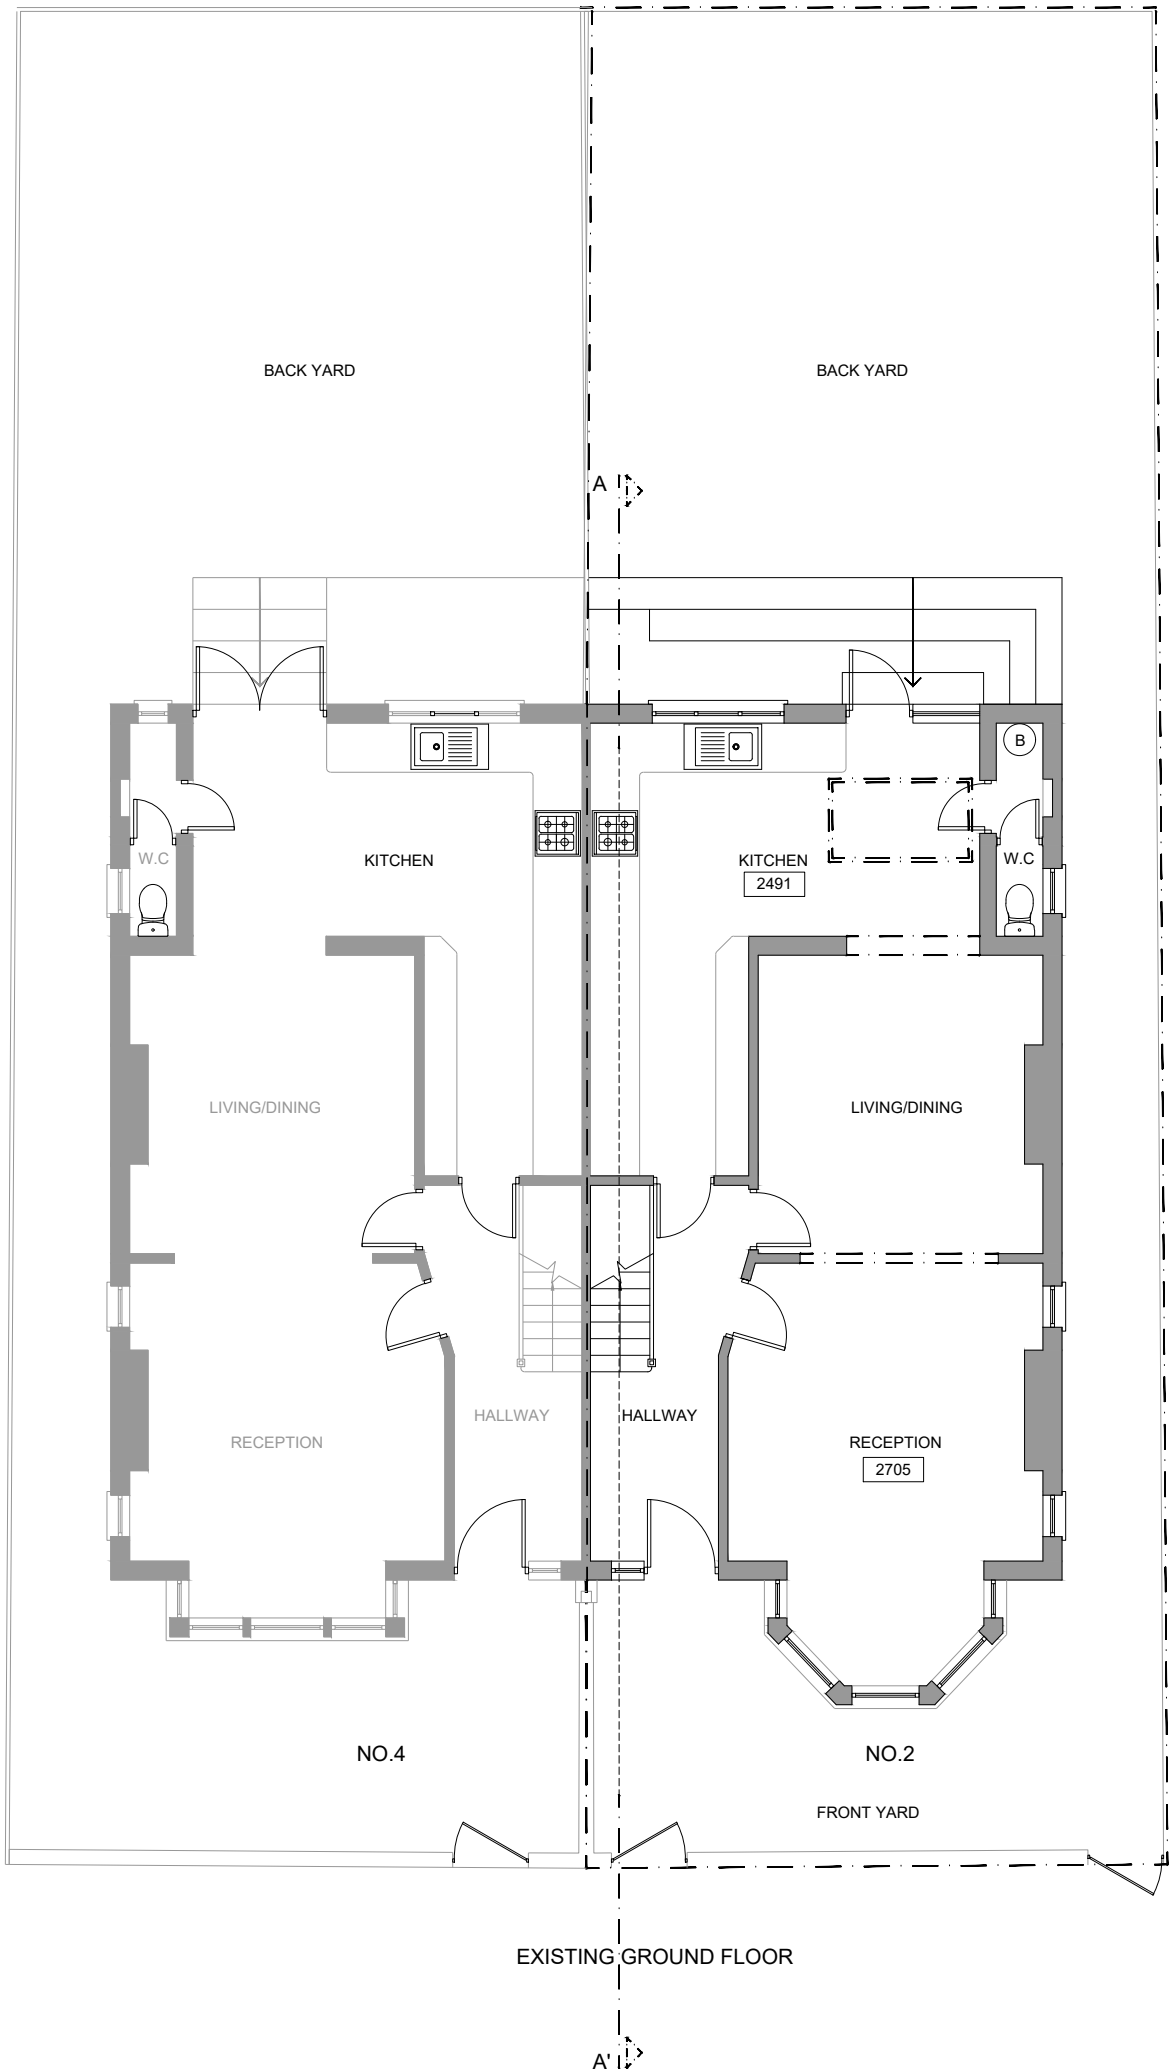

PROPERTY ADDRESS:

2 - 4 WELLINGTON AVENUE,
LONDON N15 6AS

PROJECT TITLE:

PROPOSED PART FIRST FLOOR
REAR EXTENSION

SHEET TITLE:

EXISTING FLOOR PLANS

DATE: 4 December 2023

REVISION: RV00

SCALE: 1:100 @A3


PAGE NO: 02 OF 13

SIGNATURE PLANS LTD.


45 STAMFORD HILL, LONDON N16 5SR

07491265532


INFO@SIGNATUREPLANS.CO.UK

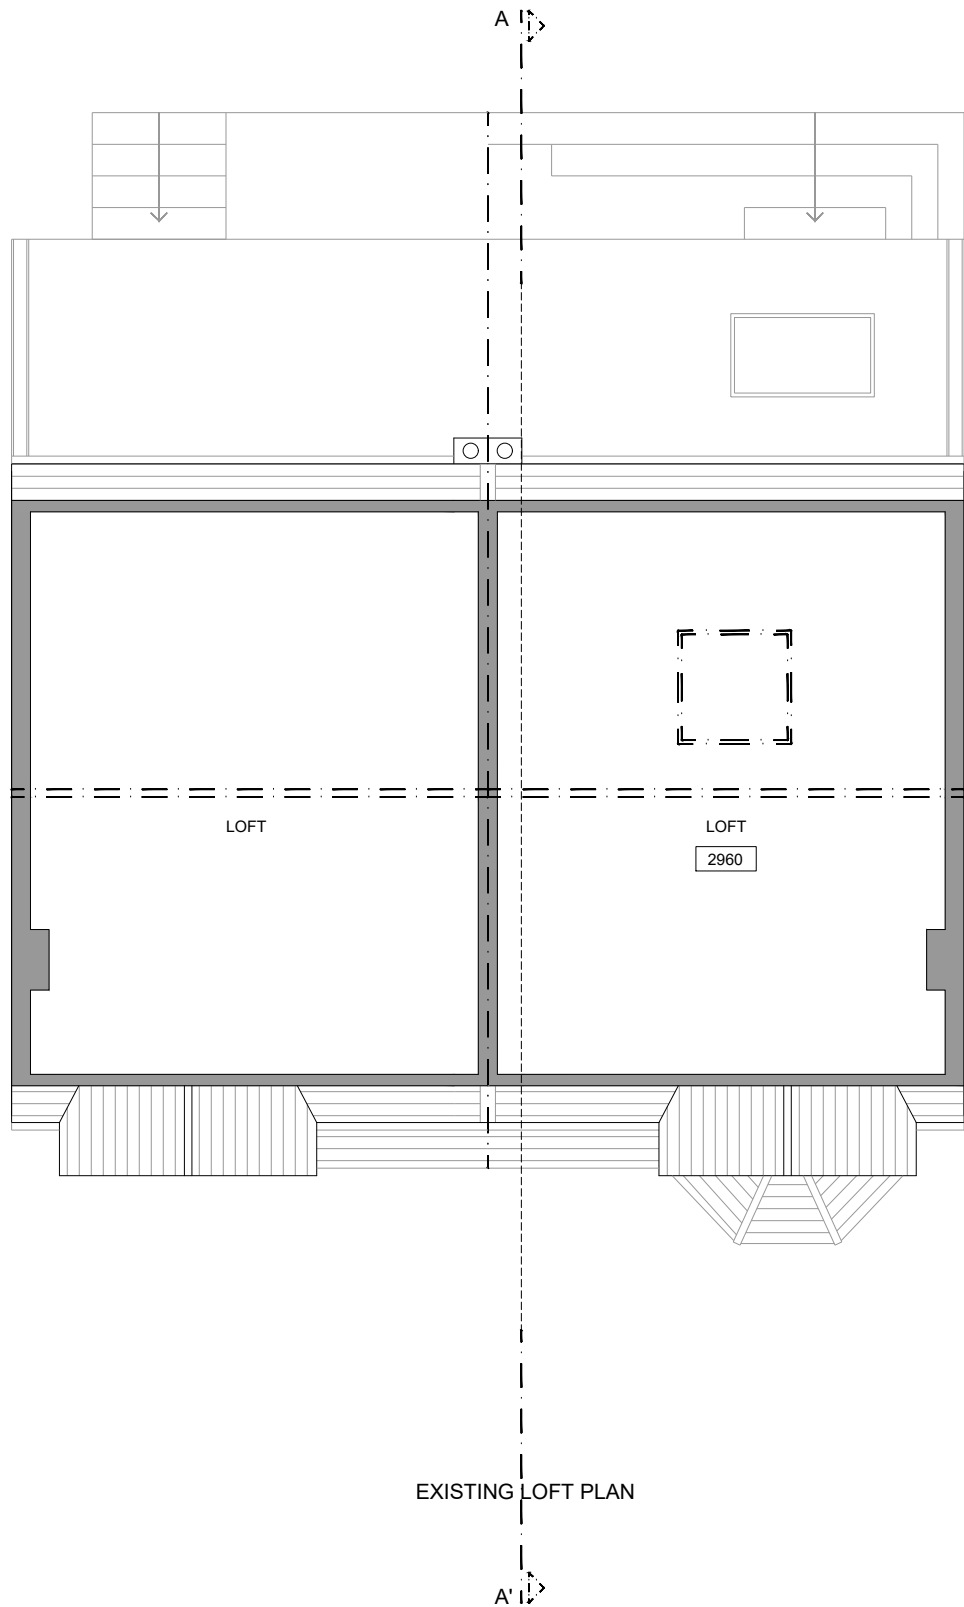

EXISTING LOFT PLAN

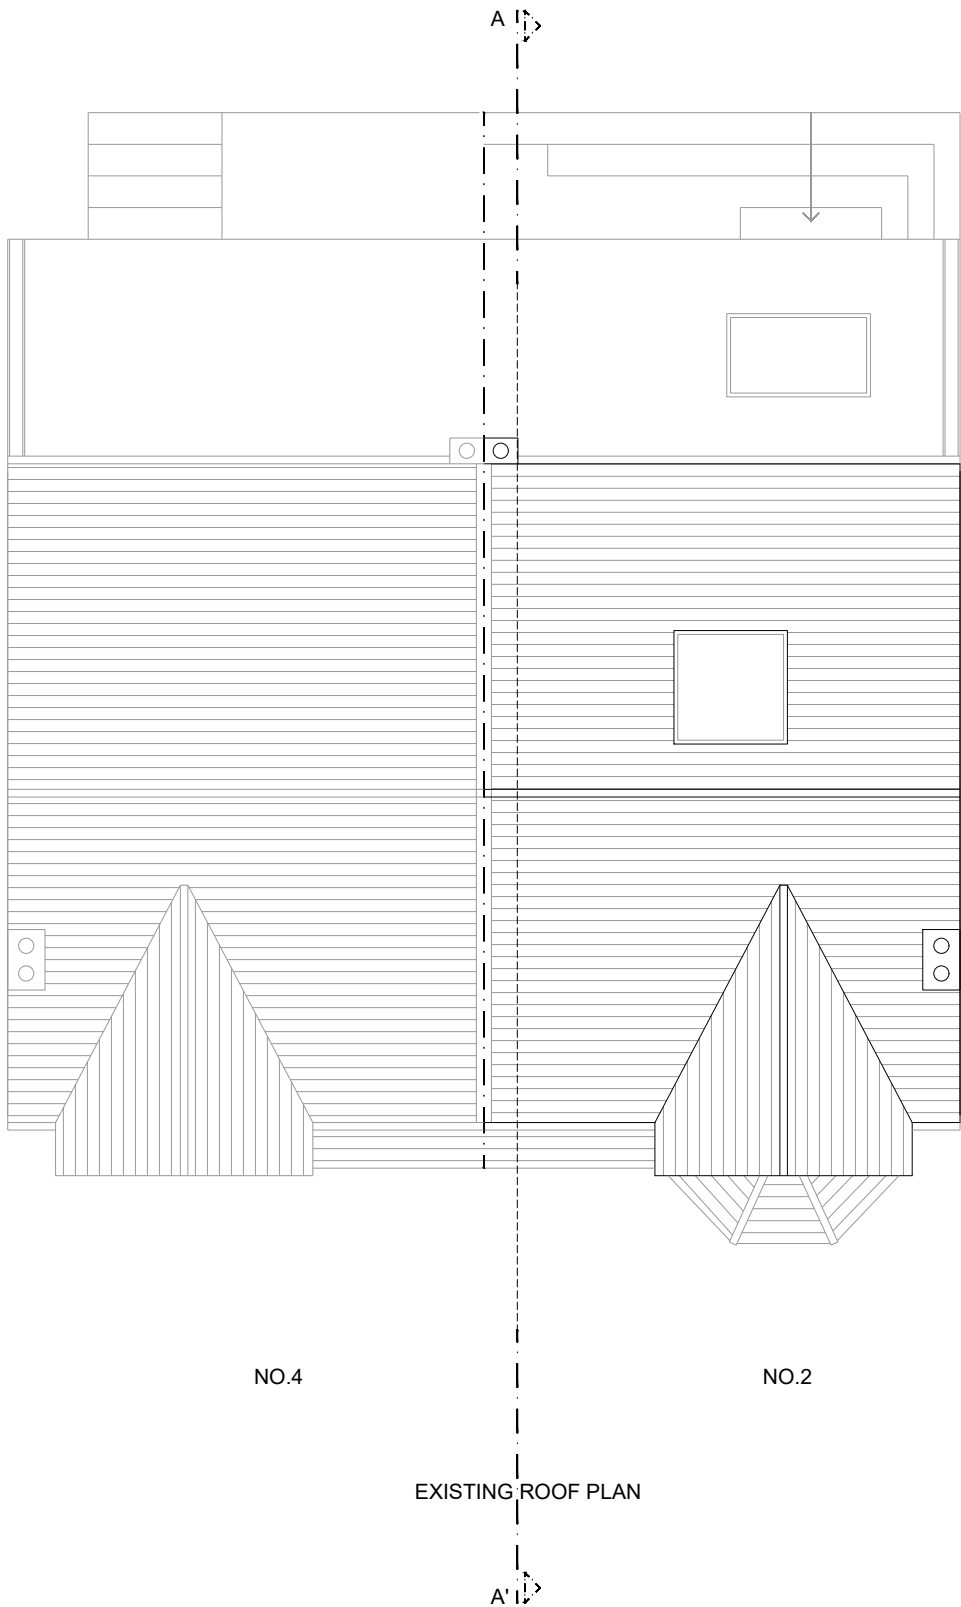

EXISTING ROOF PLAN

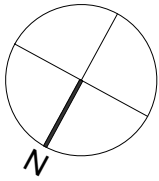

PROPERTY ADDRESS:

2 - 4 WELLINGTON AVENUE,
LONDON N15 6AS

PROJECT TITLE:

PROPOSED PART FIRST FLOOR
REAR EXTENSION

SHEET TITLE:

EXISTING FLOOR PLANS

DATE: 4 December 2023

REVISION: RV00

SCALE: 1:100 @A3

PAGE NO: 03 OF 13

SIGNATURE PLANS LTD.

45 STAMFORD HILL, LONDON N16 5SR

07491265532

INFO@SIGNATUREPLANS.CO.UK



EXISTING FRONT ELEVATION



NO.2

EXISTING REAR ELEVATION

NO.4



PROPERTY ADDRESS:

2 - 4 WELLINGTON AVENUE,
LONDON N15 6AS

PROJECT TITLE:

PROPOSED PART FIRST FLOOR
REAR EXTENSION

SHEET TITLE:

EXISTING ELEVATIONS

DATE: 4 December 2023

REVISION: RV00

SCALE: 1:100 @A3


PAGE NO: 04 OF 13

SIGNATURE PLANS LTD.


45 STAMFORD HILL, LONDON N16 5SR

07491265532

INFO@SIGNATUREPLANS.CO.UK

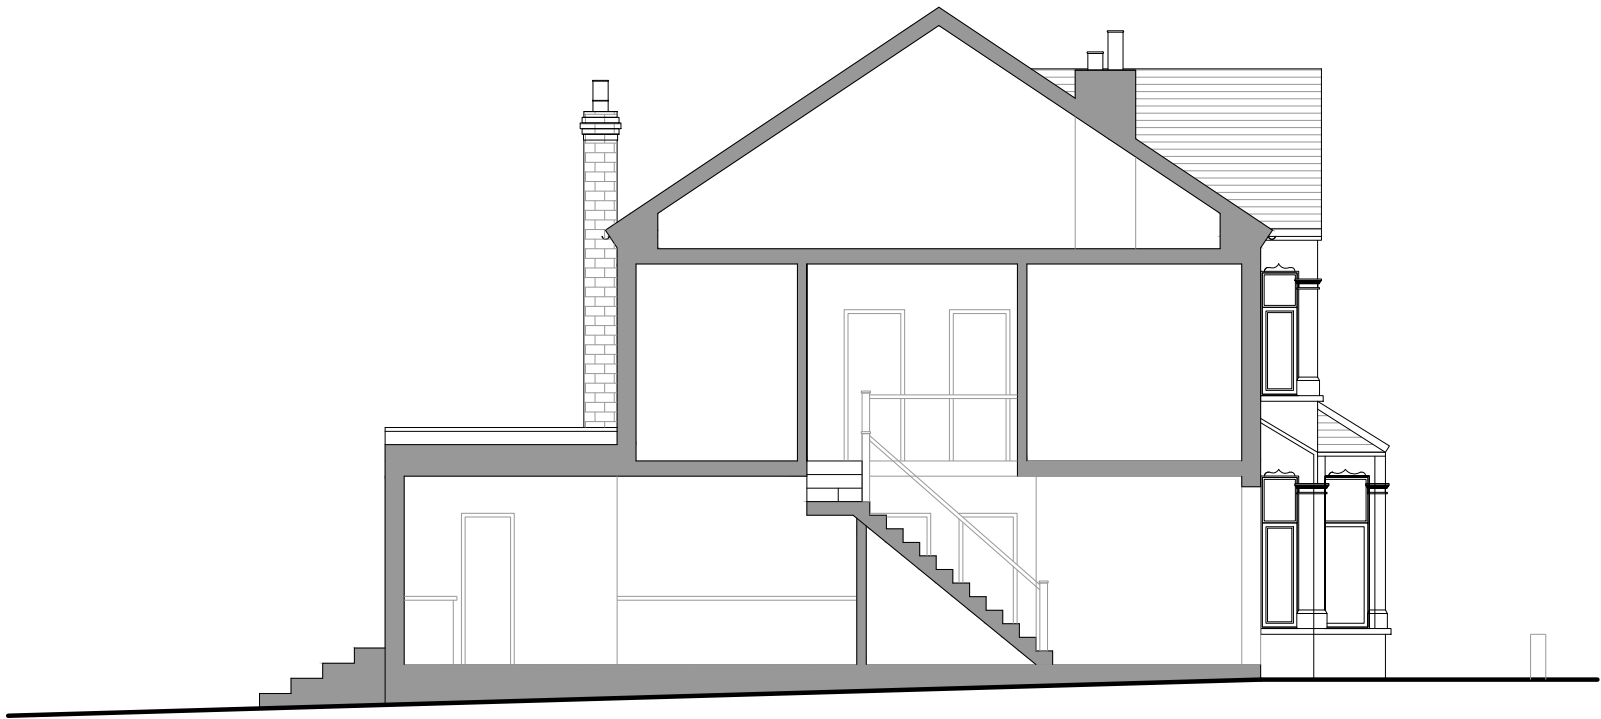

EXISTING SECTION A-A'

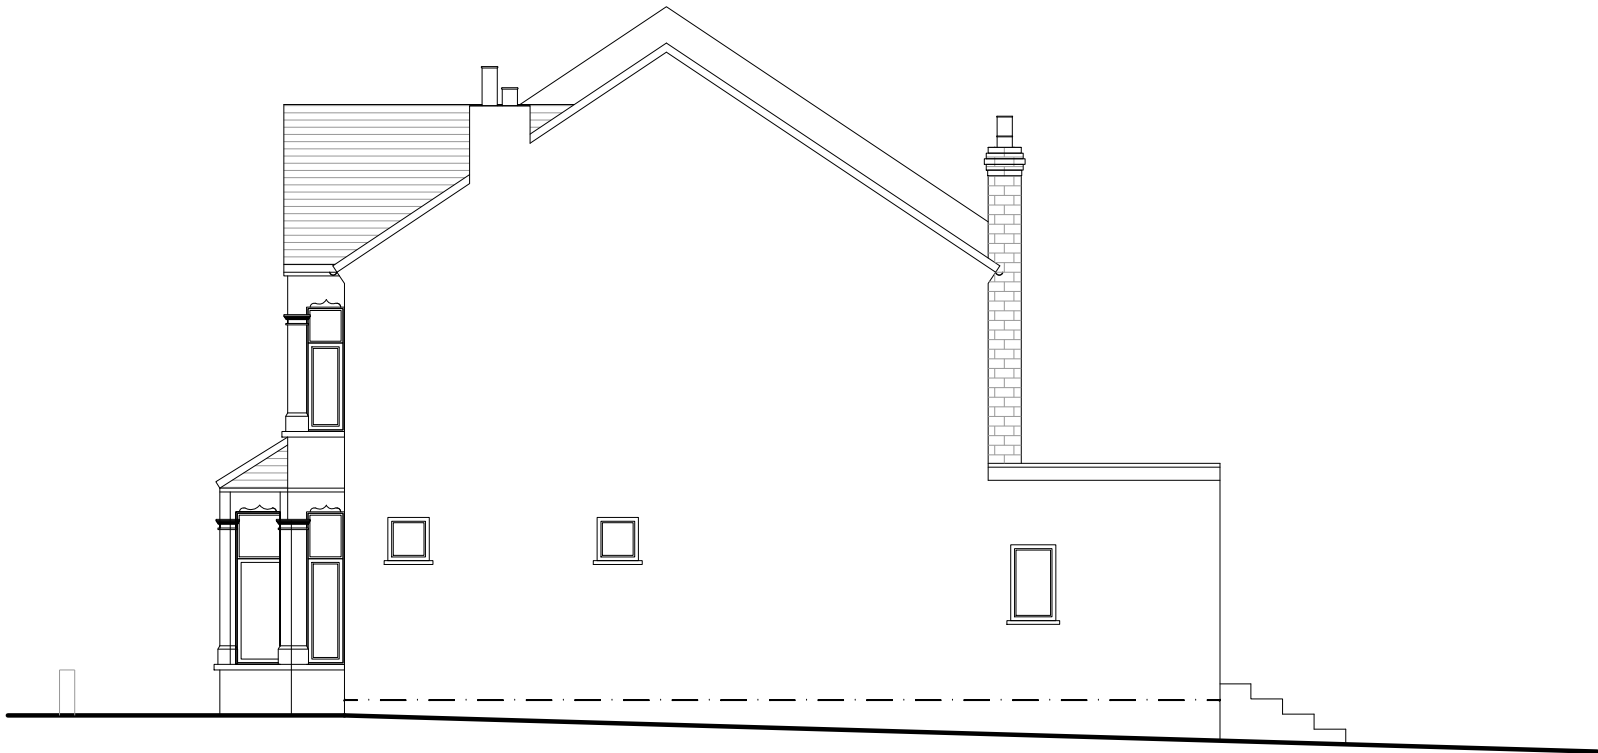

EXISTING SIDE ELEVATION



PROPERTY ADDRESS:

2 - 4 WELLINGTON AVENUE,
LONDON N15 6AS

PROJECT TITLE:

PROPOSED PART FIRST FLOOR
REAR EXTENSION

SHEET TITLE:



EXISTING SECTION A-A'

DATE: 4 December 2023


REVISION: RV00

SCALE: 1:100 @A3

PAGE NO: 05 OF 13

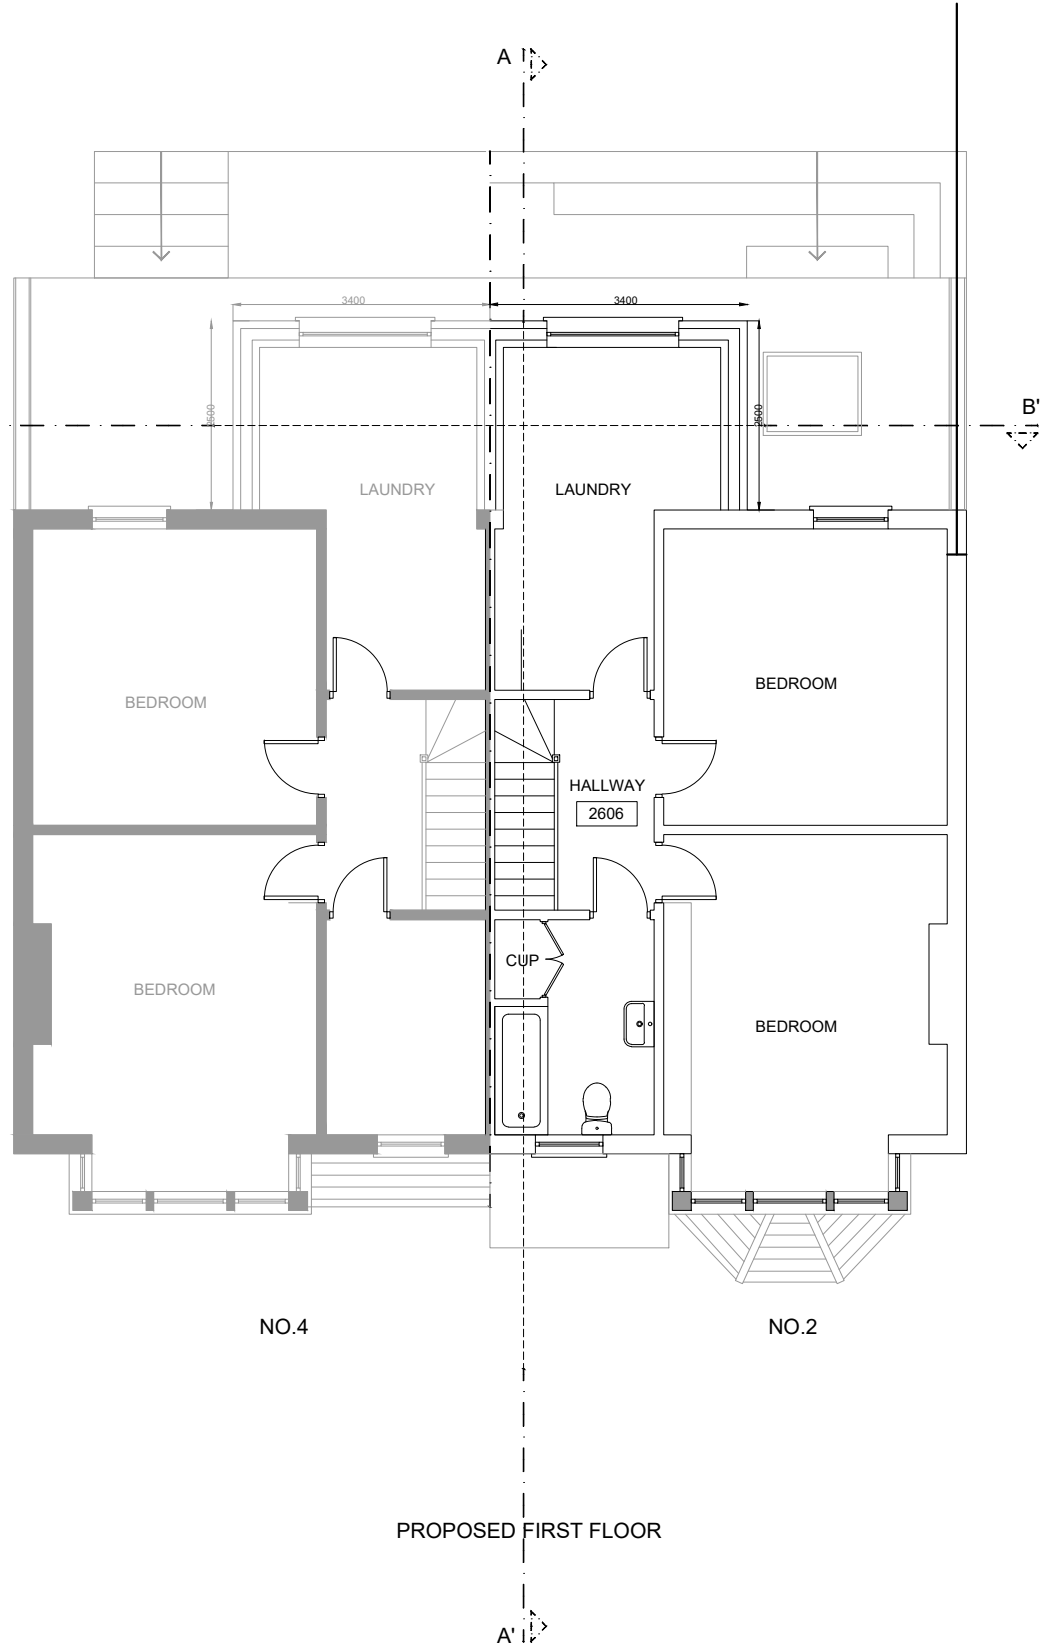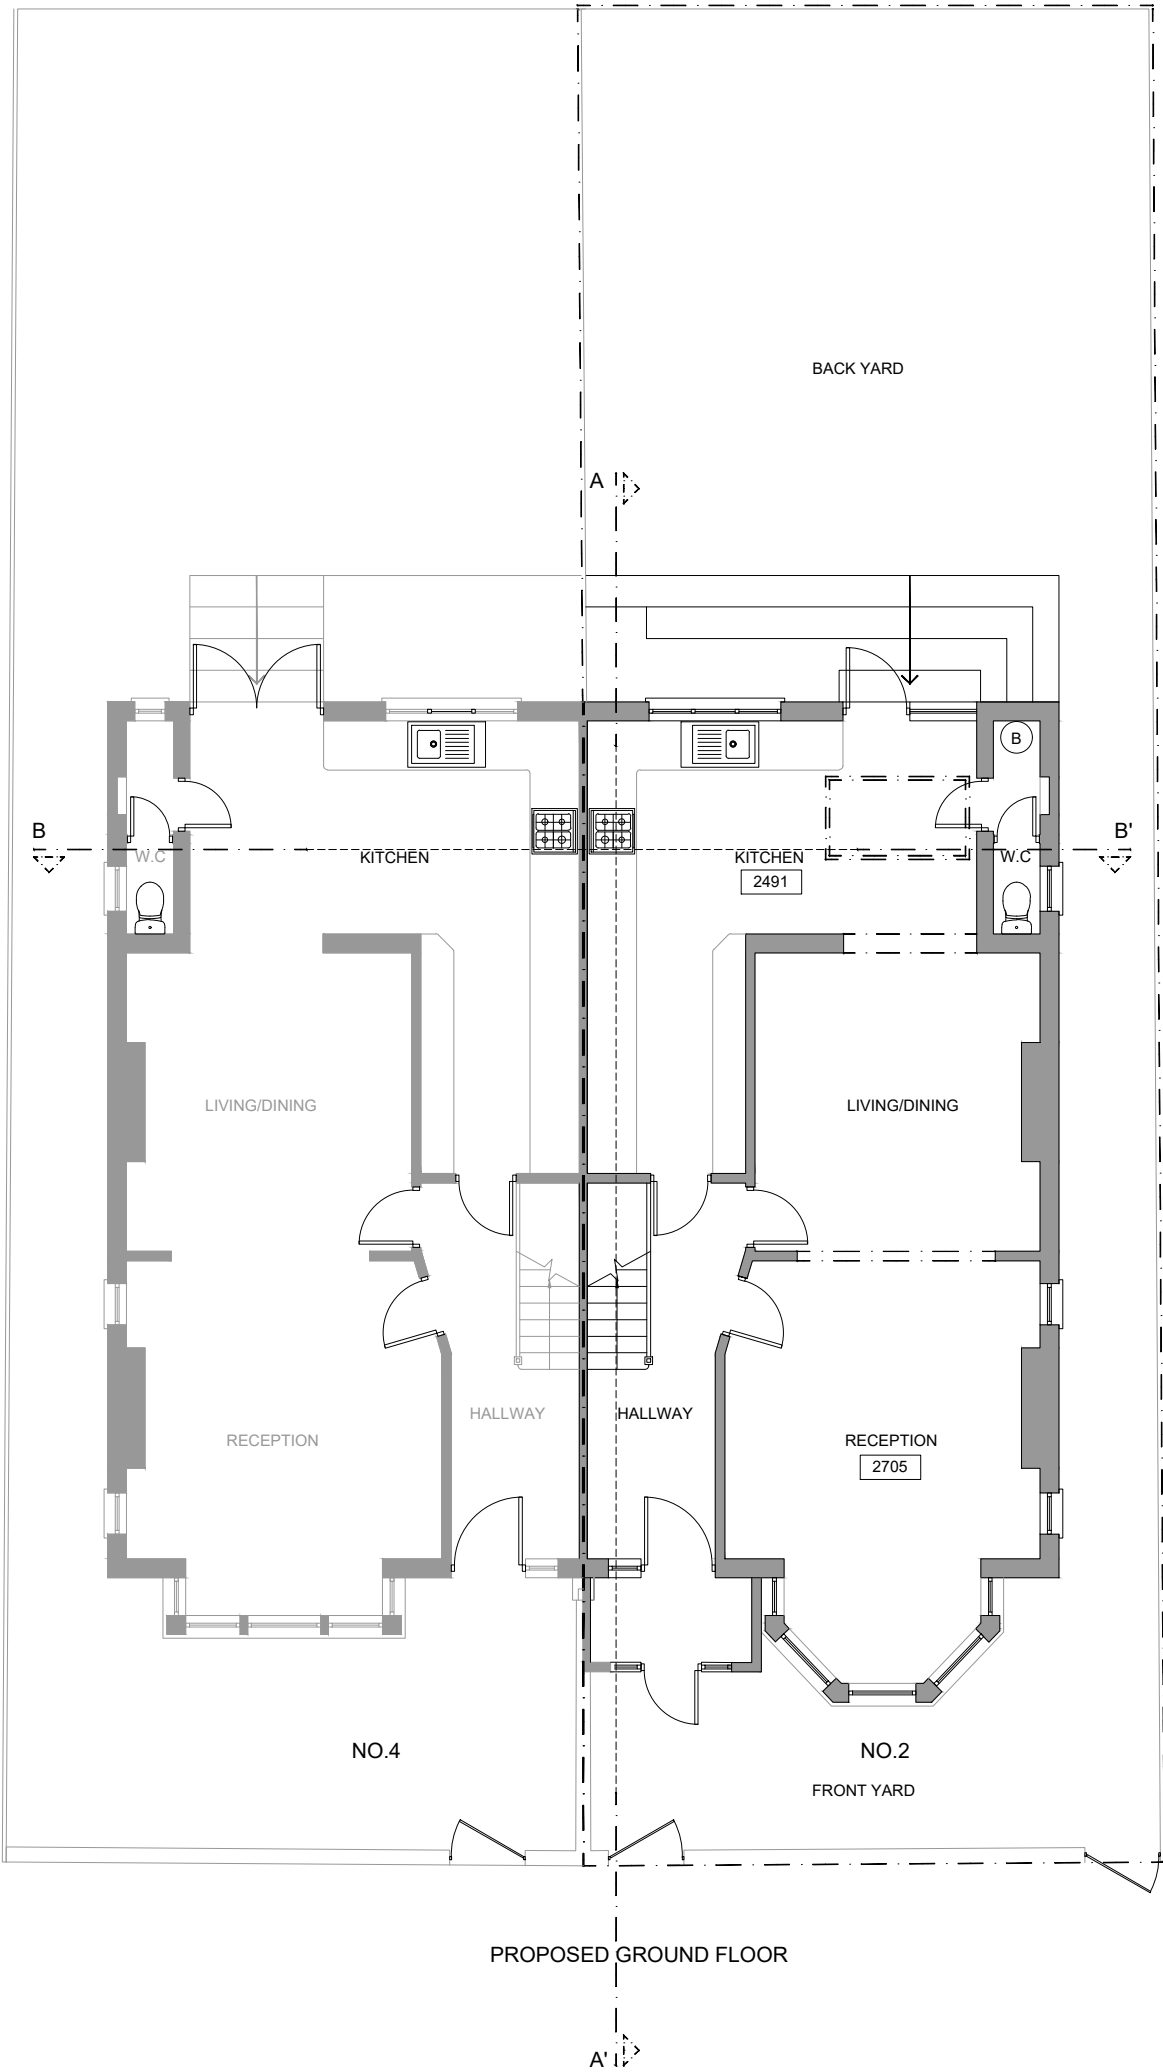

SIGNATURE PLANS LTD.
45 STAMFORD HILL, LONDON N16 5SR
07491265532
INFO@SIGNATUREPLANS.CO.UK

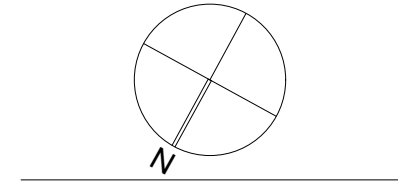


PROPERTY ADDRESS:
**2 - 4 WELLINGTON AVENUE,
LONDON N15 6AS**

PROJECT TITLE:
**PROPOSED PART FIRST FLOOR
REAR EXTENSION**

SHEET TITLE:
PROPOSED FLOOR PLANS

DATE: 4 December 2023
REVISION: RV01
SCALE: 1:100 @A3
PAGE NO: 06 OF 13

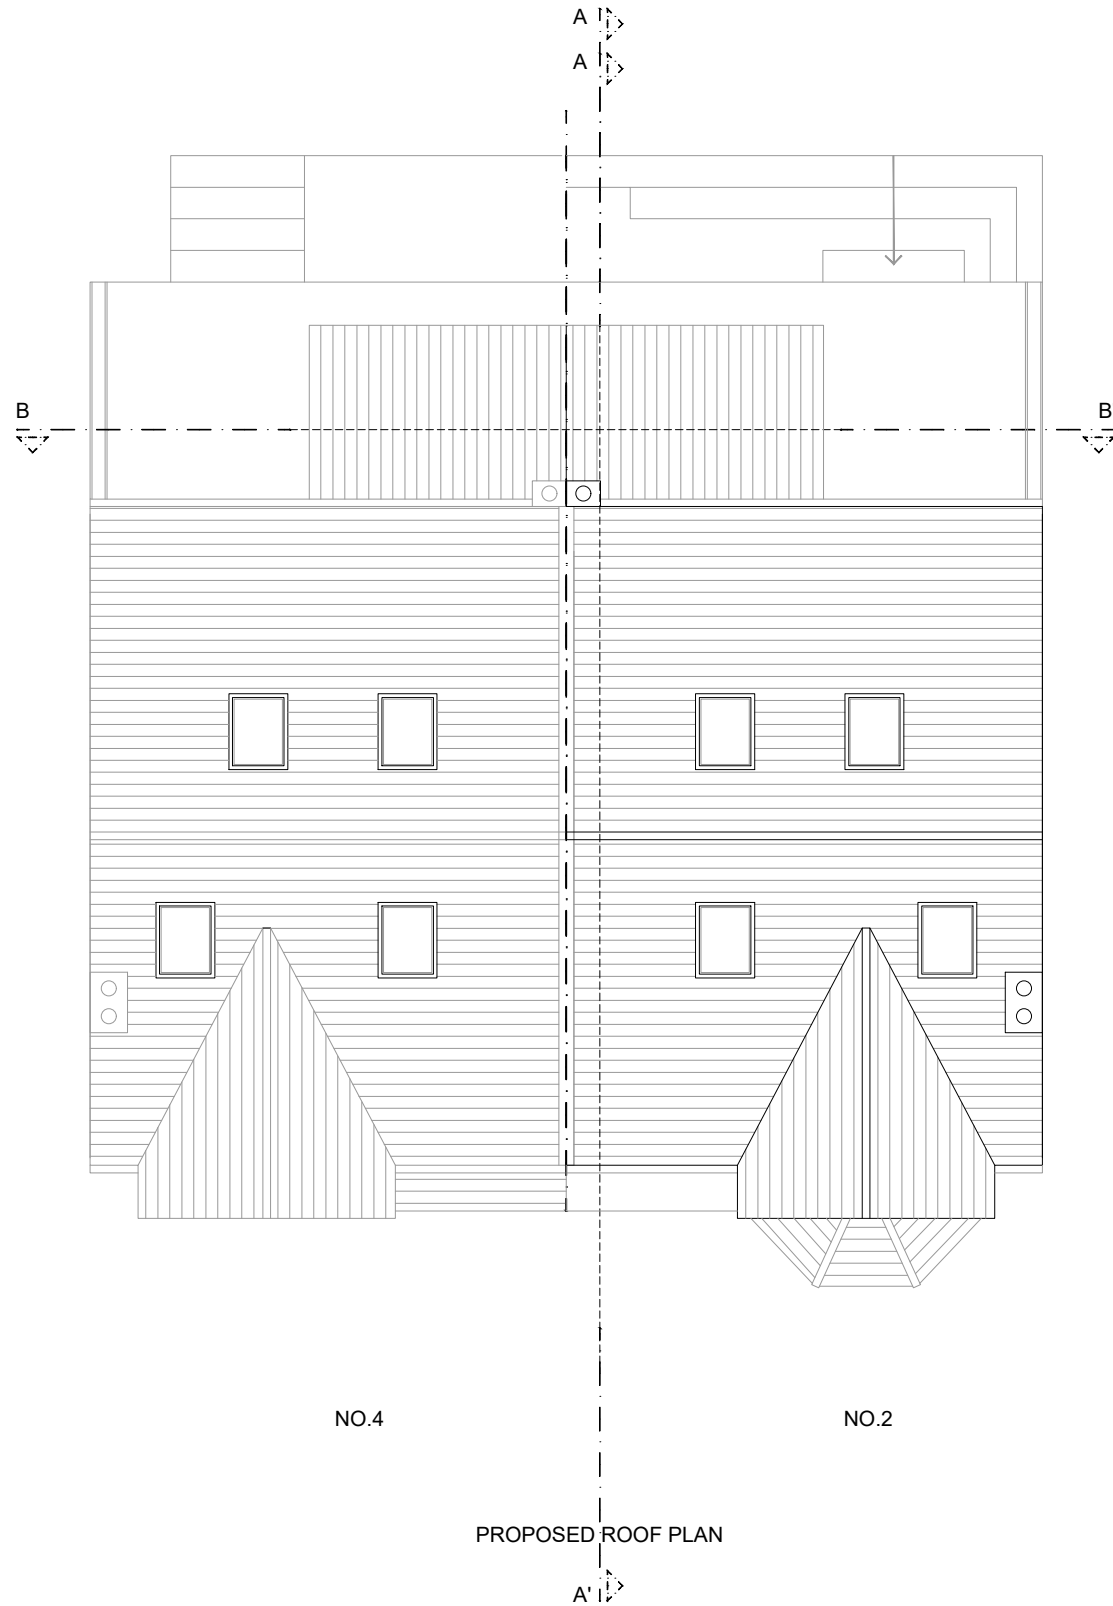

SIGNATURE PLANS LTD.
45 STAMFORD HILL, LONDON N16 5SR
07491265532
INFO@SIGNATUREPLANS.CO.UK



PROPERTY ADDRESS:
2 - 4 WELLINGTON AVENUE,
LONDON N15 6AS
PROJECT TITLE:
PROPOSED PART FIRST FLOOR
REAR EXTENSION
SHEET TITLE:
PROPOSED ROOF PLAN
DATE: 4 December 2023
REVISION: RV00
SCALE: 1:100 @A3
PAGE NO: 08 OF 13



PROPOSED FRONT ELEVATION





NO.2

PROPOSED REAR ELEVATION

NO.4

SIGNATURE PLANS LTD.
45 STAMFORD HILL, LONDON N16 5SR
07491265532
INFO@SIGNATUREPLANS.CO.UK




PROPERTY ADDRESS:
2 - 4 WELLINGTON AVENUE,
LONDON N15 6AS

PROJECT TITLE:
PROPOSED PART FIRST FLOOR
REAR EXTENSION

SHEET TITLE:
PROPOSED ELEVATIONS

DATE: 4 December 2023
REVISION: RV00
SCALE: 1:100 @A3
PAGE NO: 10 OF 13

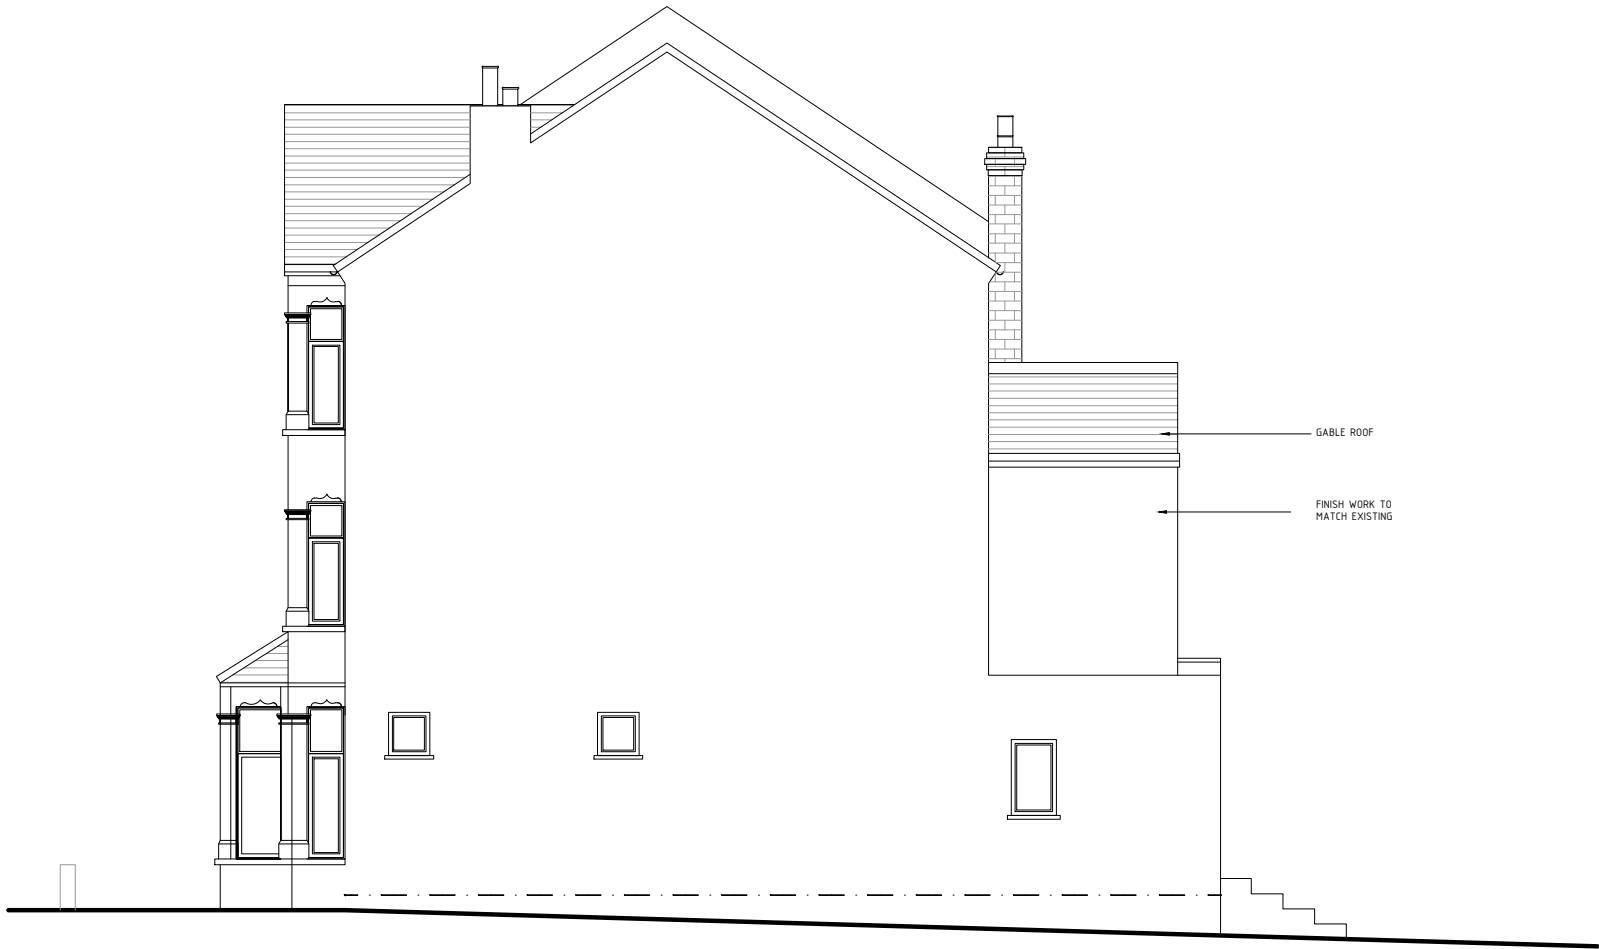

PROPOSED SIDE ELEVATION

SIGNATURE PLANS LTD.
45 STAMFORD HILL, LONDON N16 5SR
07491265532
INFO@SIGNATUREPLANS.CO.UK




PROPERTY ADDRESS:
2 - 4 WELLINGTON AVENUE,
LONDON N15 6AS

PROJECT TITLE:
PROPOSED PART FIRST FLOOR
REAR EXTENSION

SHEET TITLE:
PROPOSED ELEVATIONS

DATE: 4 December 2023
REVISION: RV00
SCALE: 1:100 @A3
PAGE NO: 11 OF 13

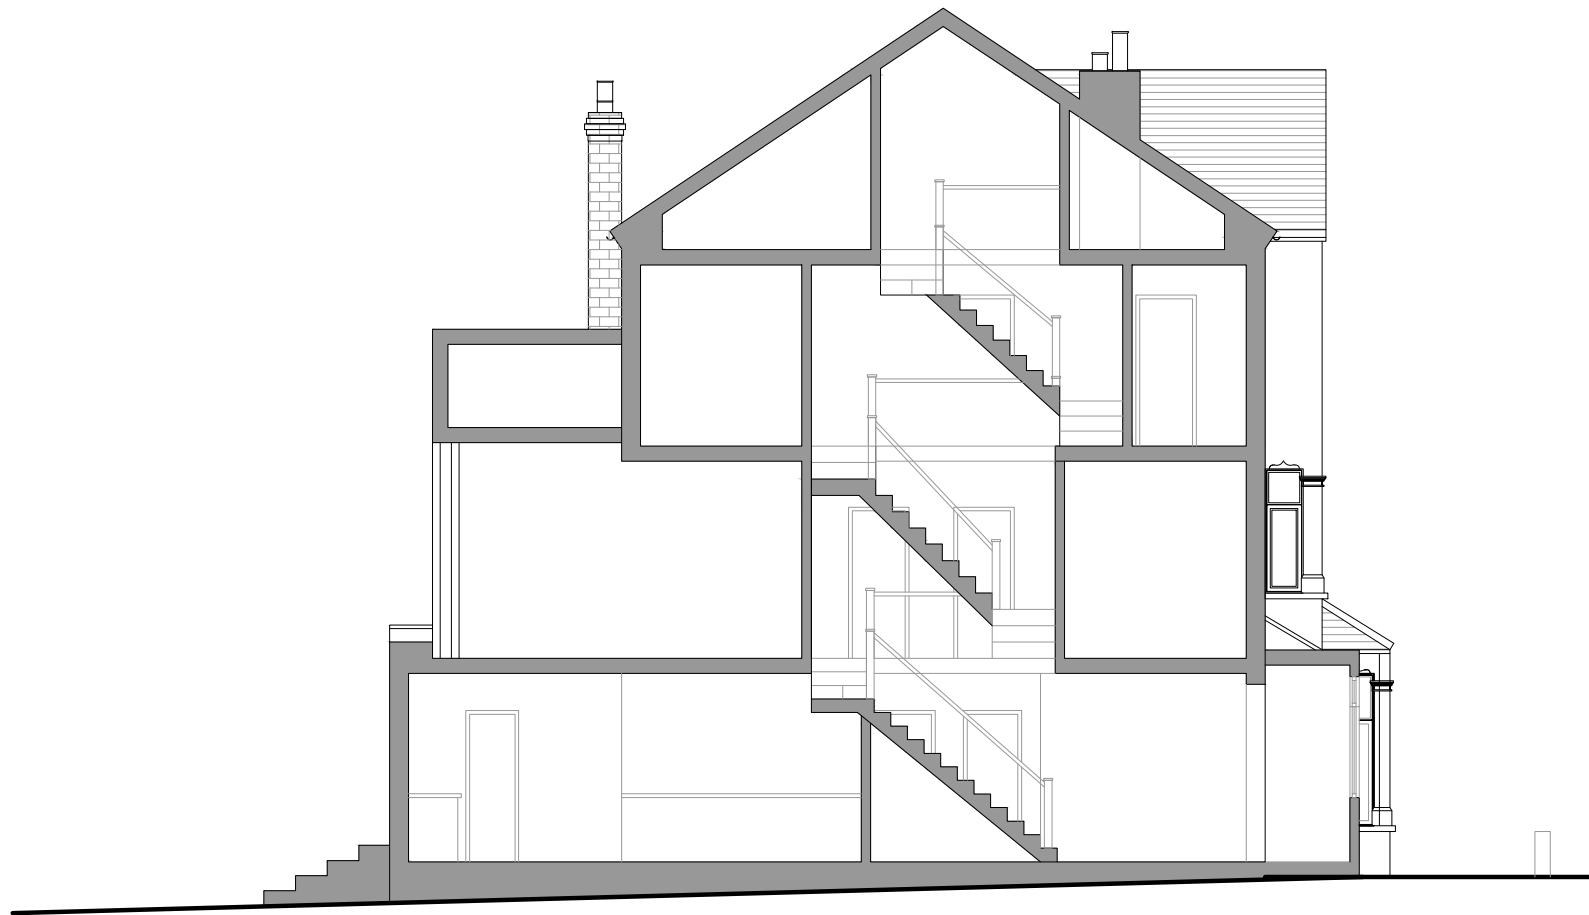

PROPOSED SECTION A-A'

SIGNATURE PLANS LTD.
45 STAMFORD HILL, LONDON N16 5SR
07491265532
INFO@SIGNATUREPLANS.CO.UK




PROPERTY ADDRESS:
2 - 4 WELLINGTON AVENUE,
LONDON N15 6AS

PROJECT TITLE:
PROPOSED PART FIRST FLOOR
REAR EXTENSION

SHEET TITLE:
PROPOSED SECTION A-A'

DATE: 4 December 2023
REVISION: RV00
SCALE: 1:100 @A3
PAGE NO: 12 OF 13

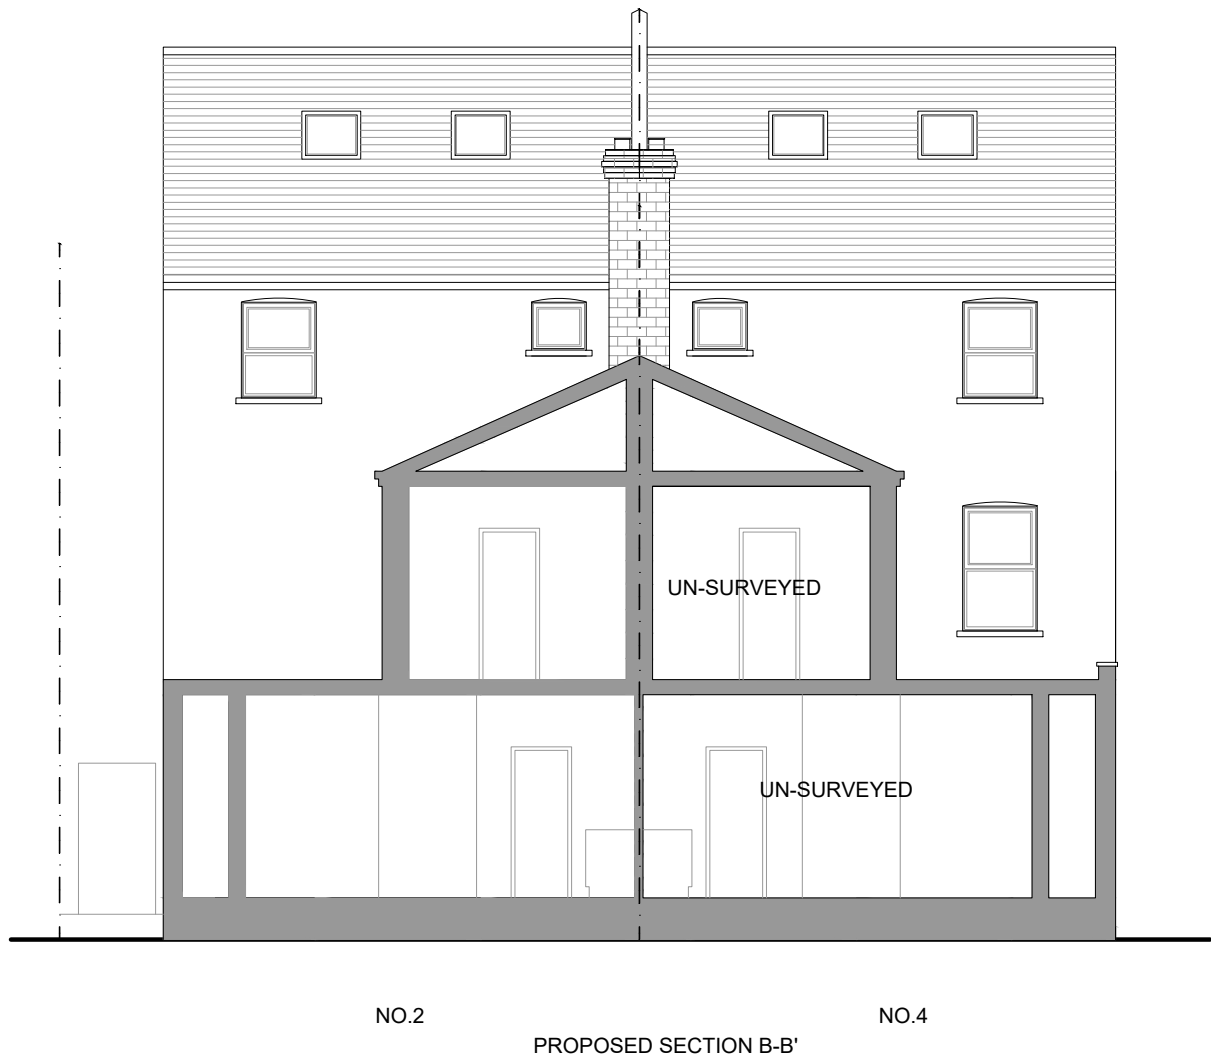

SIGNATURE PLANS LTD.

45 STAMFORD HILL, LONDON N16 5SR

07491265532

INFO@SIGNATUREPLANS.CO.UK



PROPERTY ADDRESS:

2 - 4 WELLINGTON AVENUE,
LONDON N15 6AS

PROJECT TITLE:

PROPOSED PART FIRST FLOOR
REAR EXTENSION

SHEET TITLE:

PROPOSED SECTION B-B'

DATE: 4 December 2023

REVISION: RV00

SCALE: 1:100 @A3

PAGE NO: 13 OF 13