


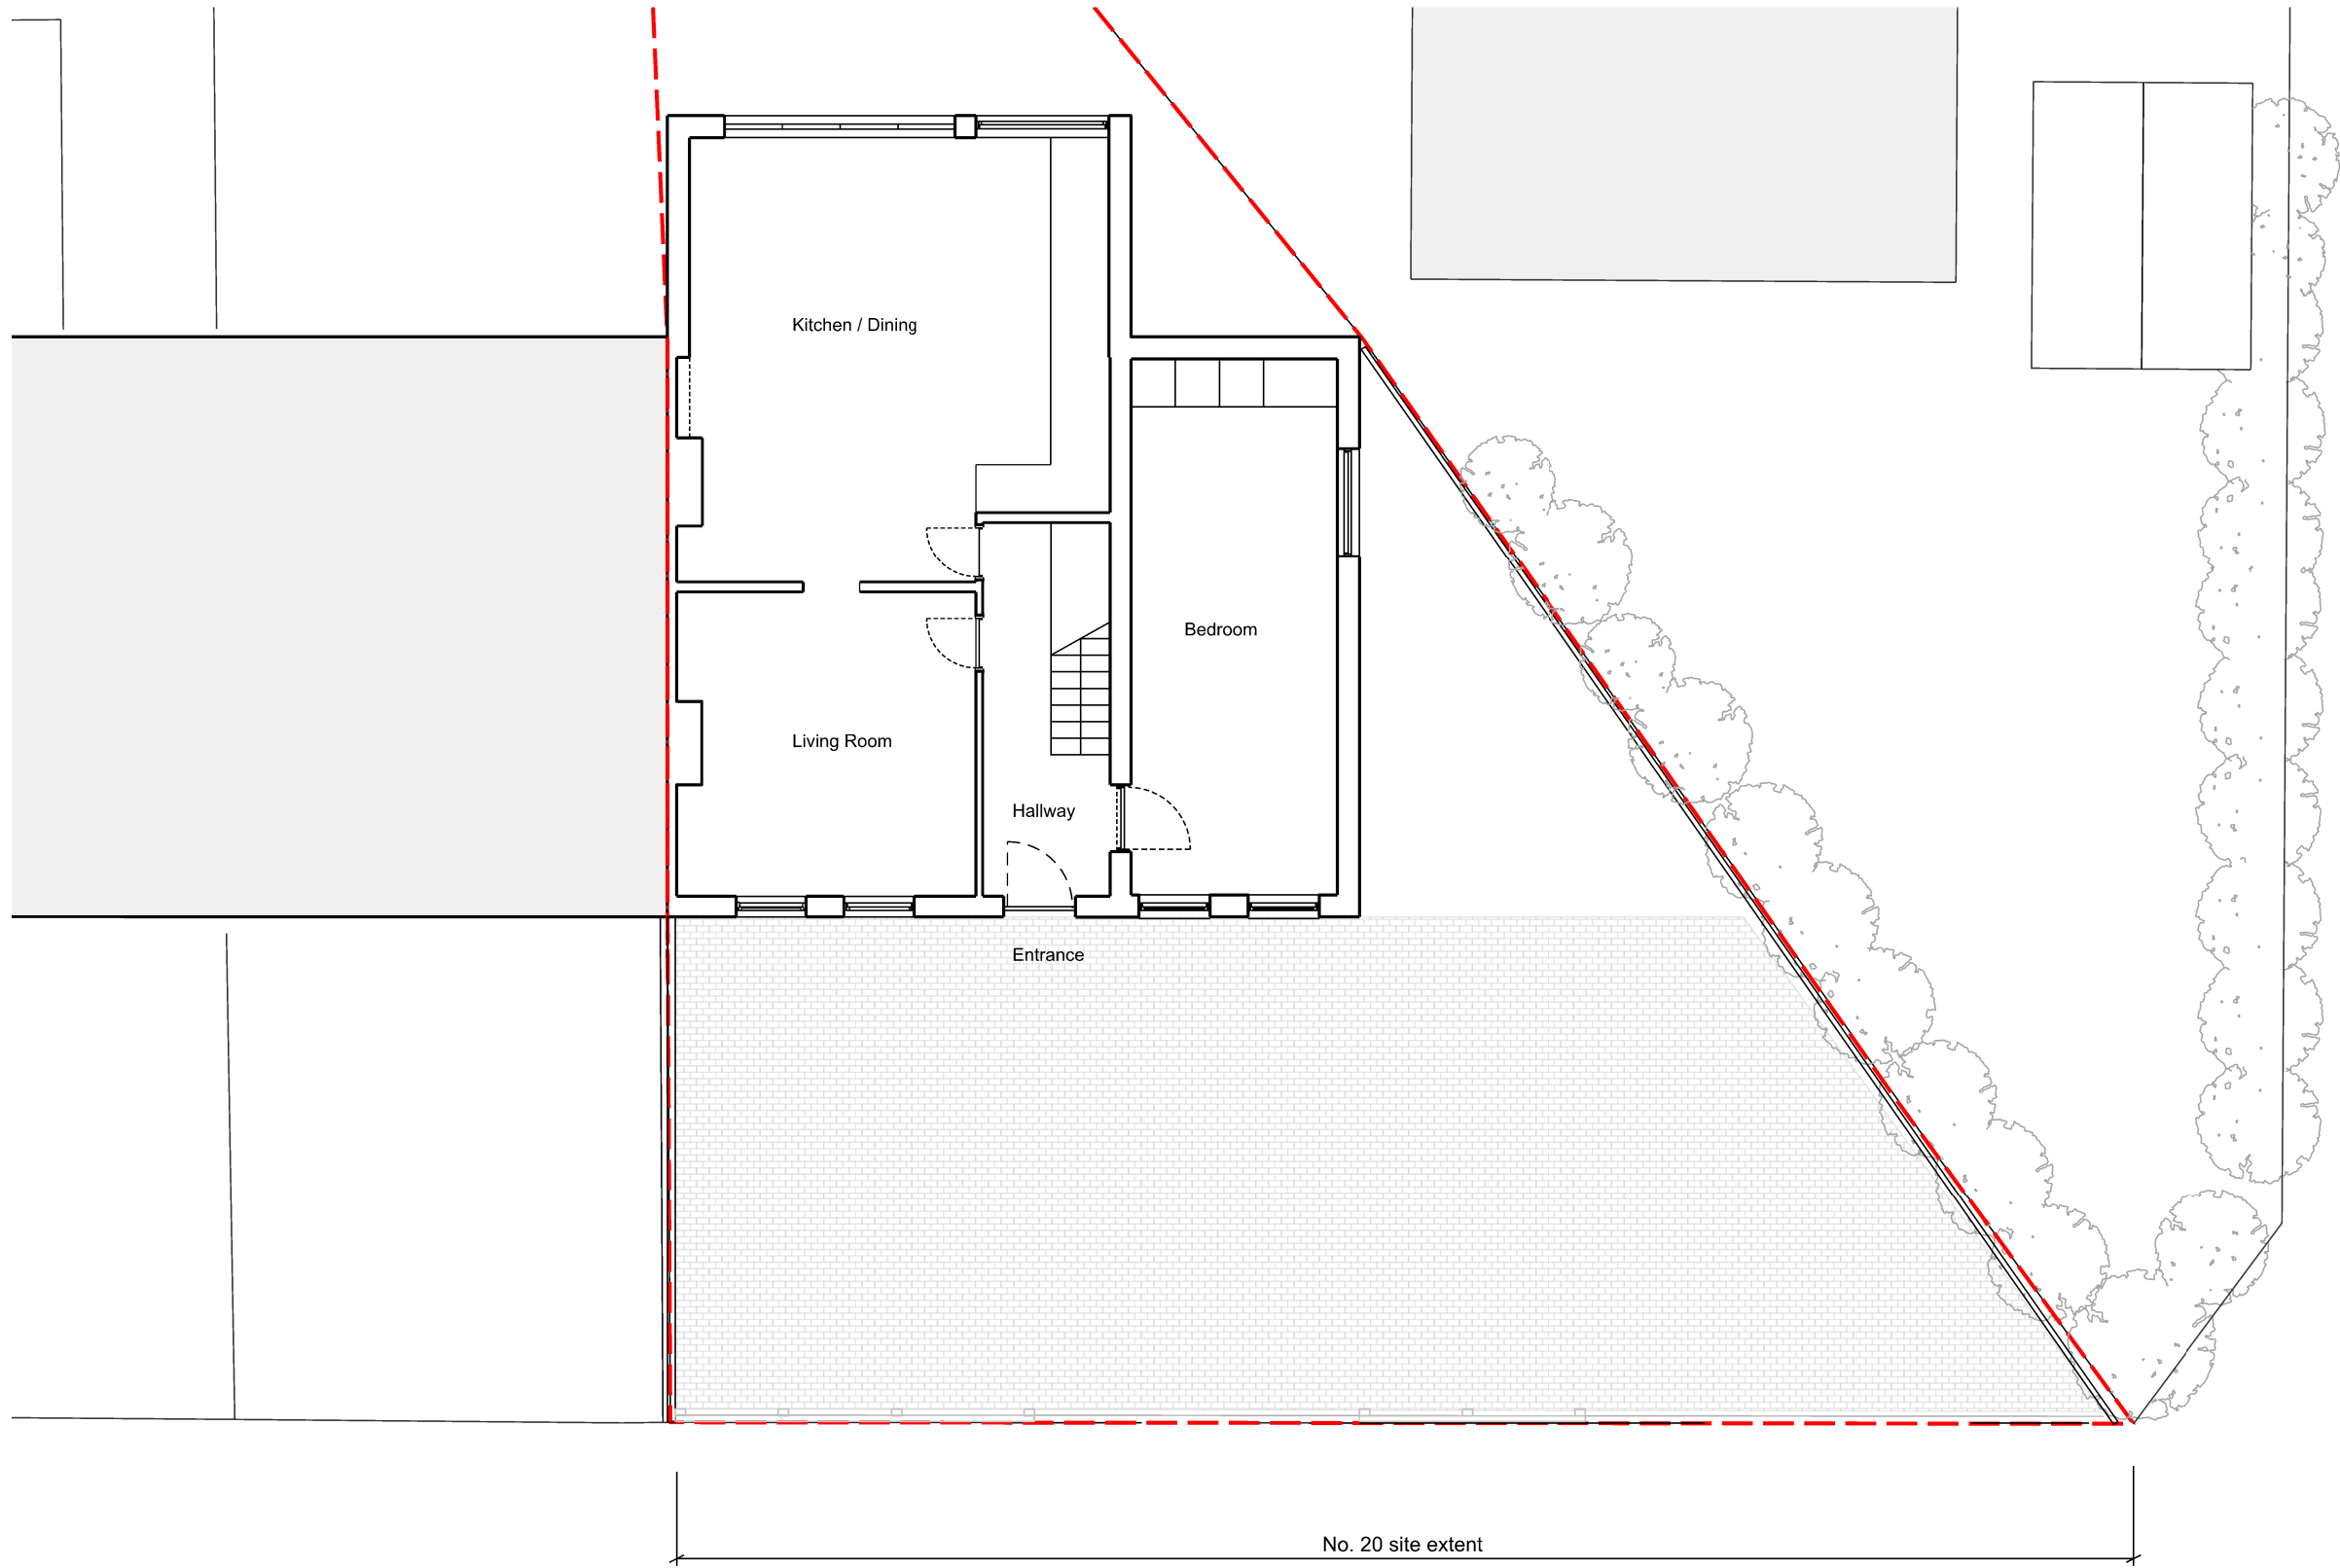

01 PRE-EXISTING GROUND FLOOR PLAN
1:100

0 2m 5m

KEY PLAN

NOTES

REV.	NOTES	DATE
P00	RETROSPECTIVE PLANNING	03.01.24

TITLE
PRE-EXISTING GROUND
FLOOR PLAN

DRAWING NO.	REVISION
030-EP00	P00

DATE	SCALE
03.01.24	1:100 @ A3

Tikari Works
Studio 4 6-8 Cole St.
studio@tikari.co.uk
London SE1 4YH
020 300 52406

PROJECT
20 CROXFORD GARDENS

STATUS
PLANNING